

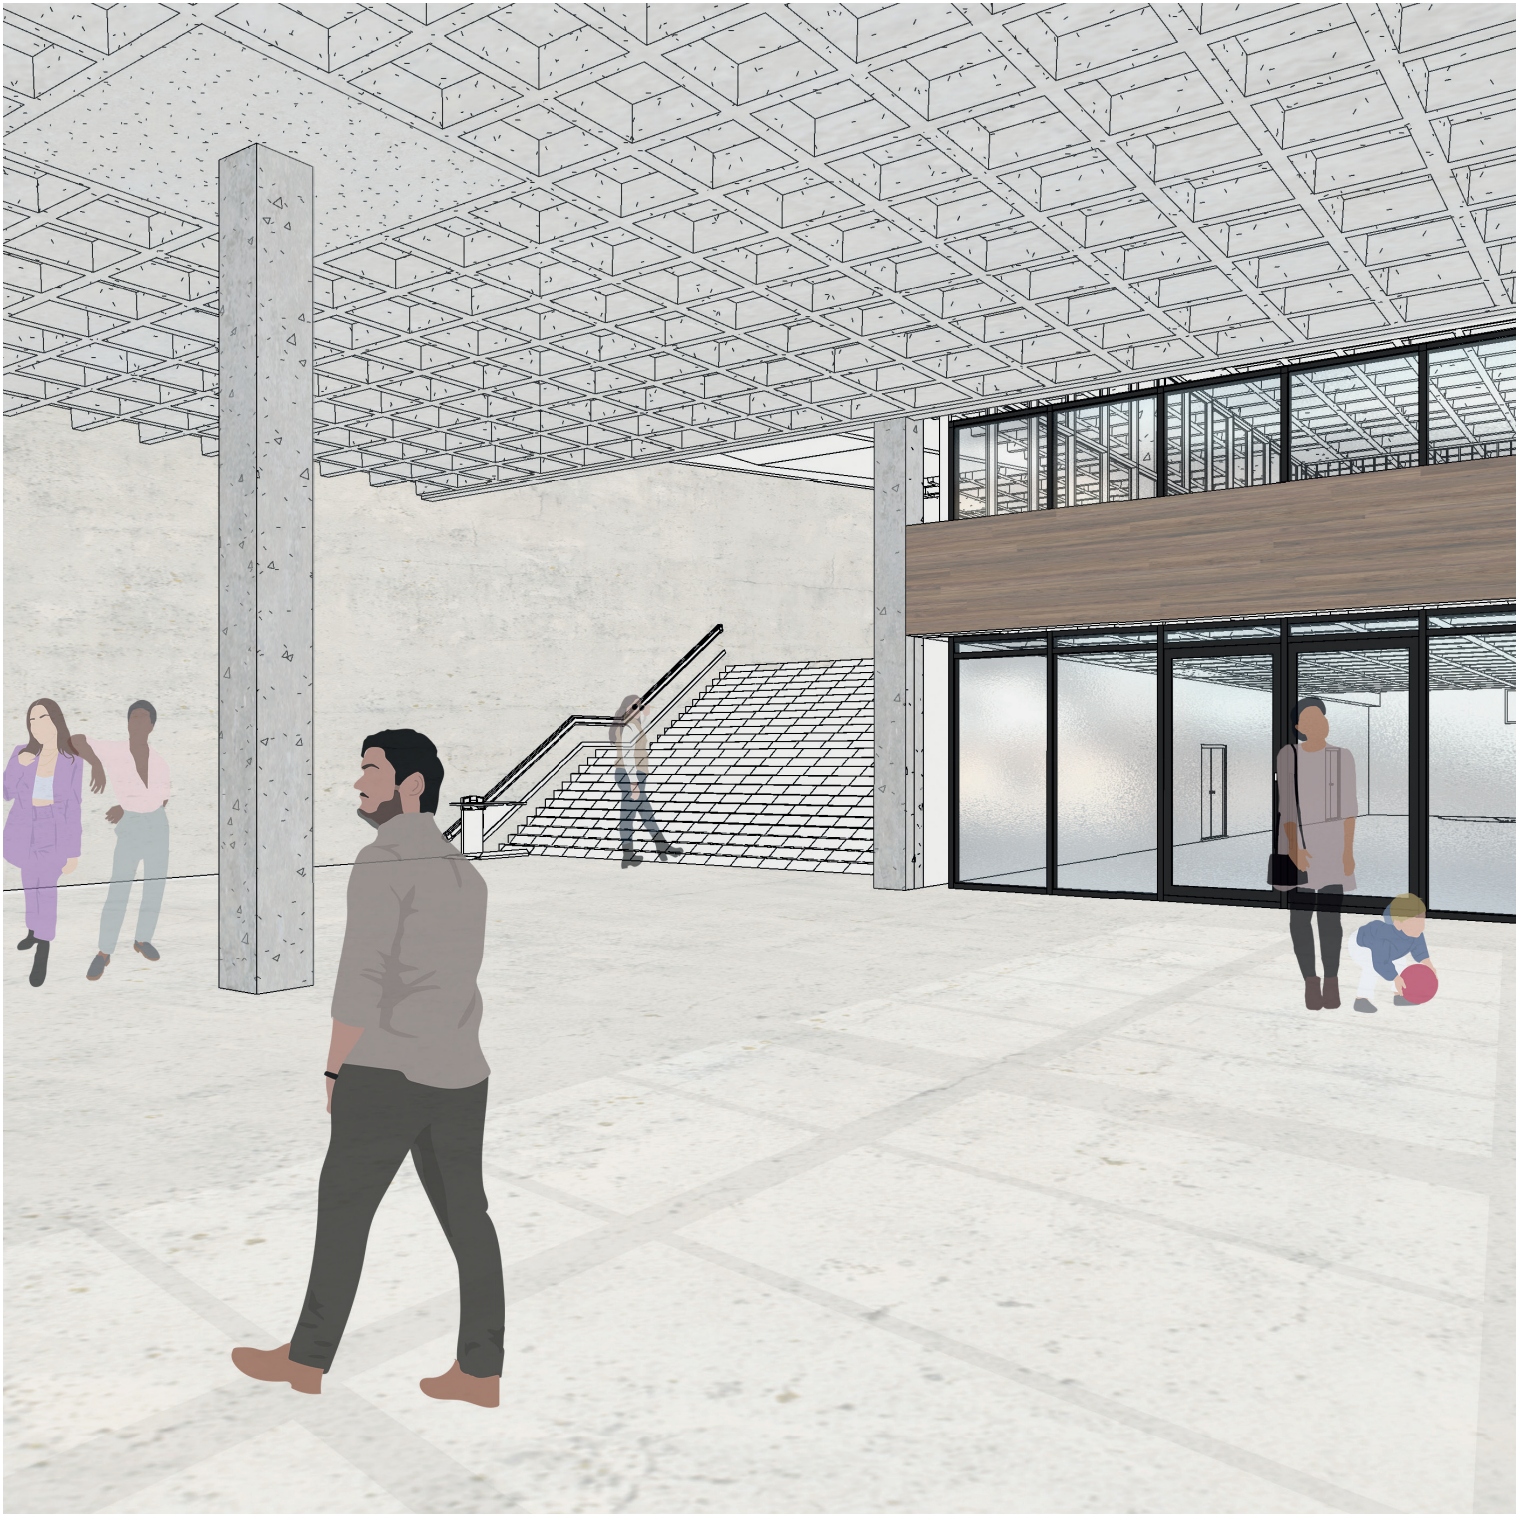
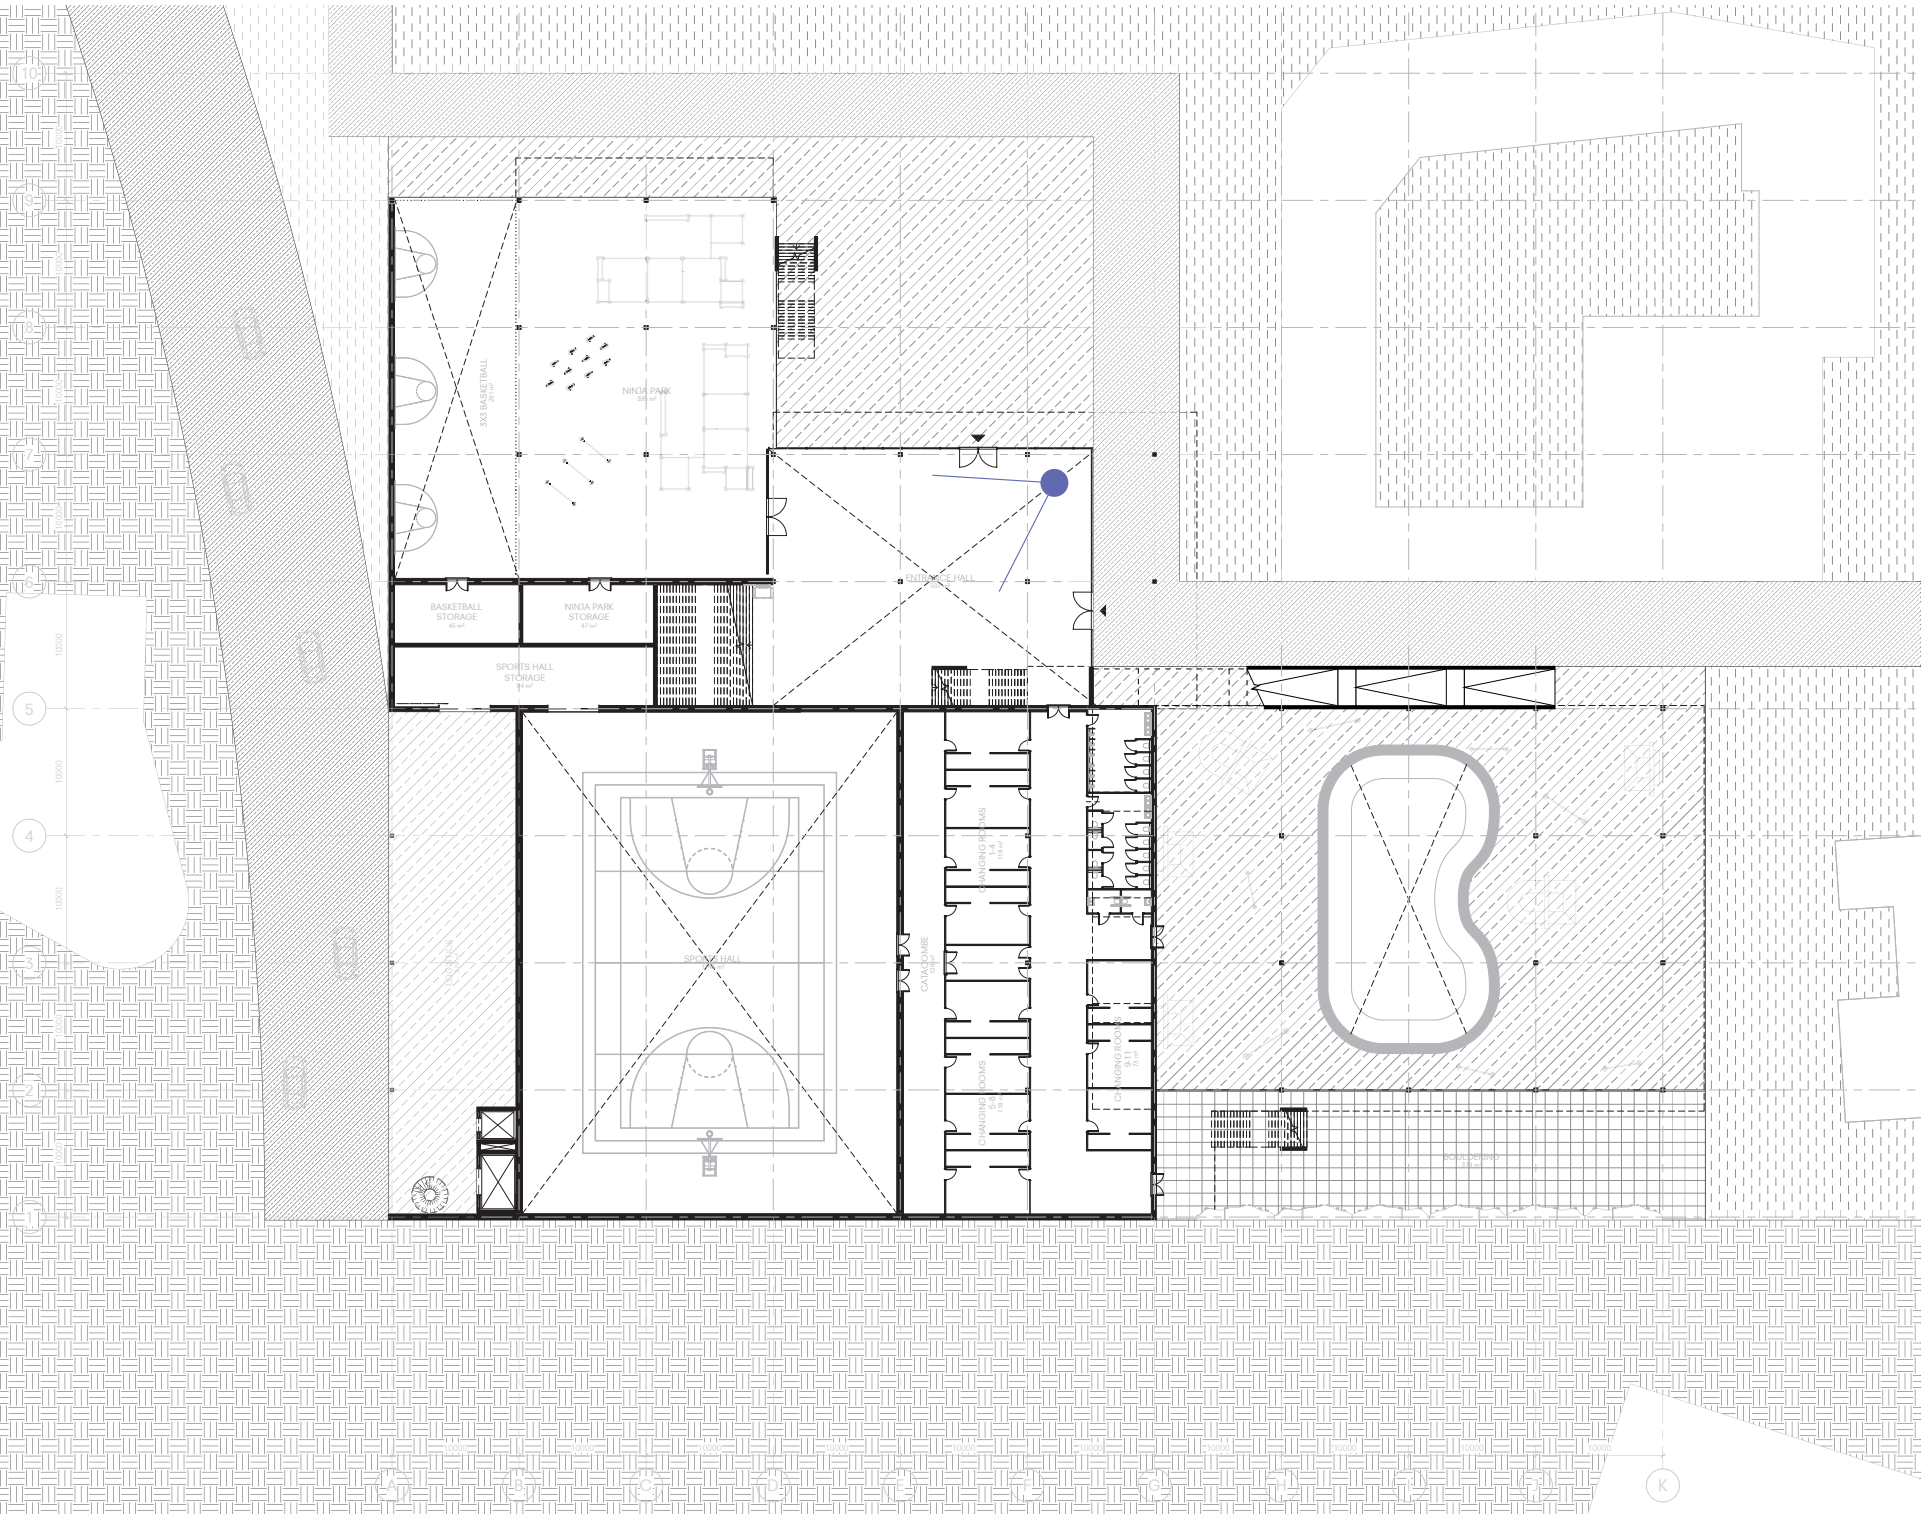










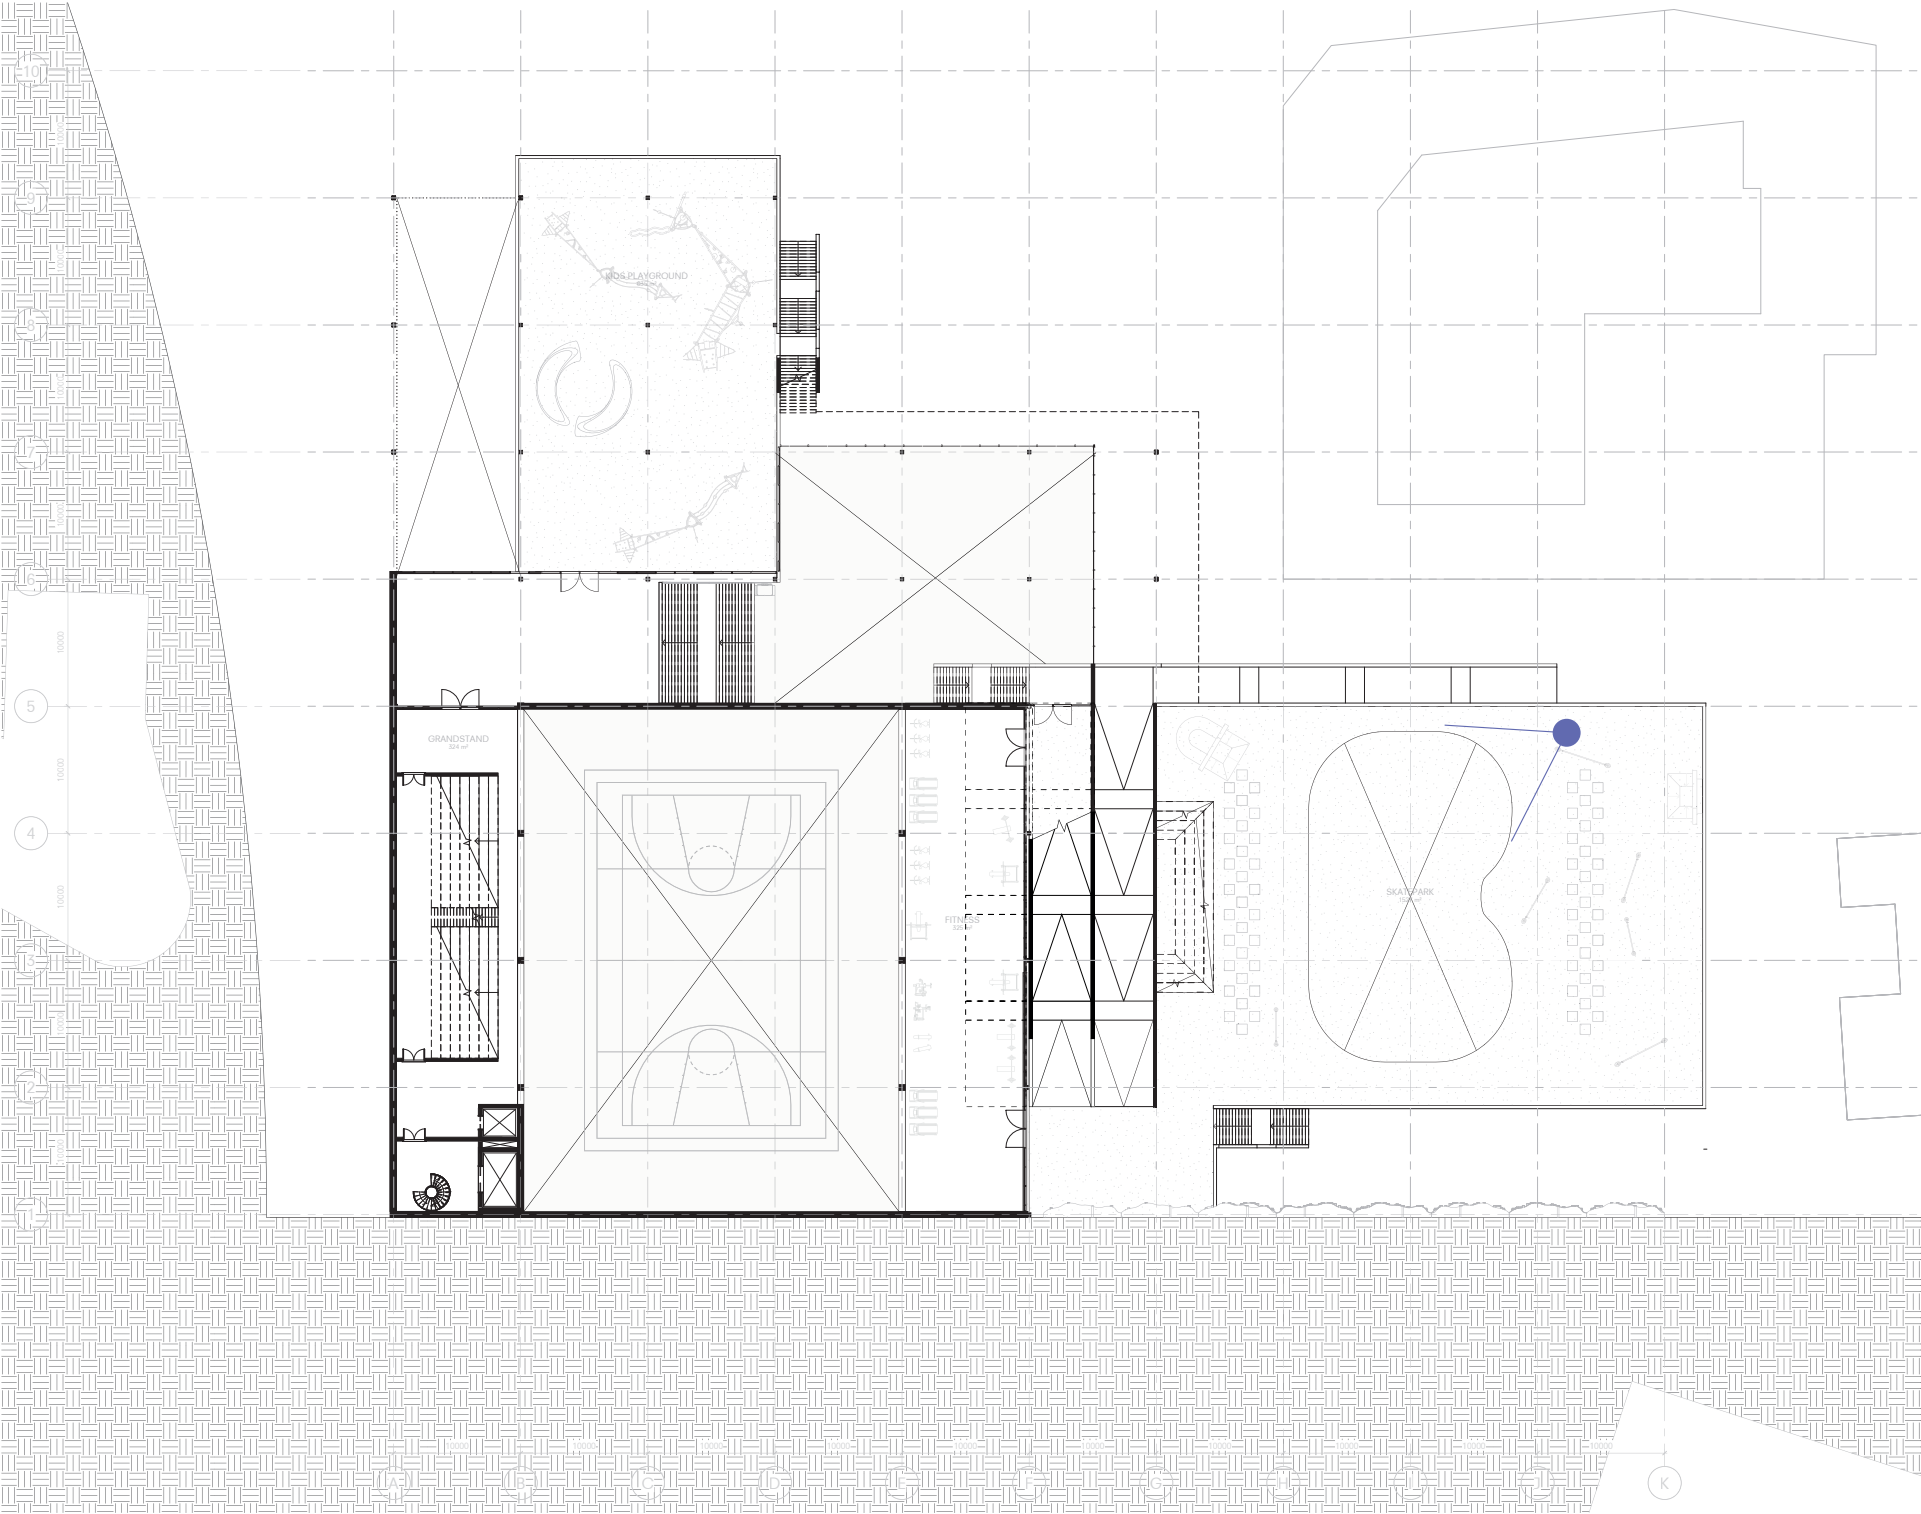





site plan

drawn scale 1:10,000
rescaled to fit page

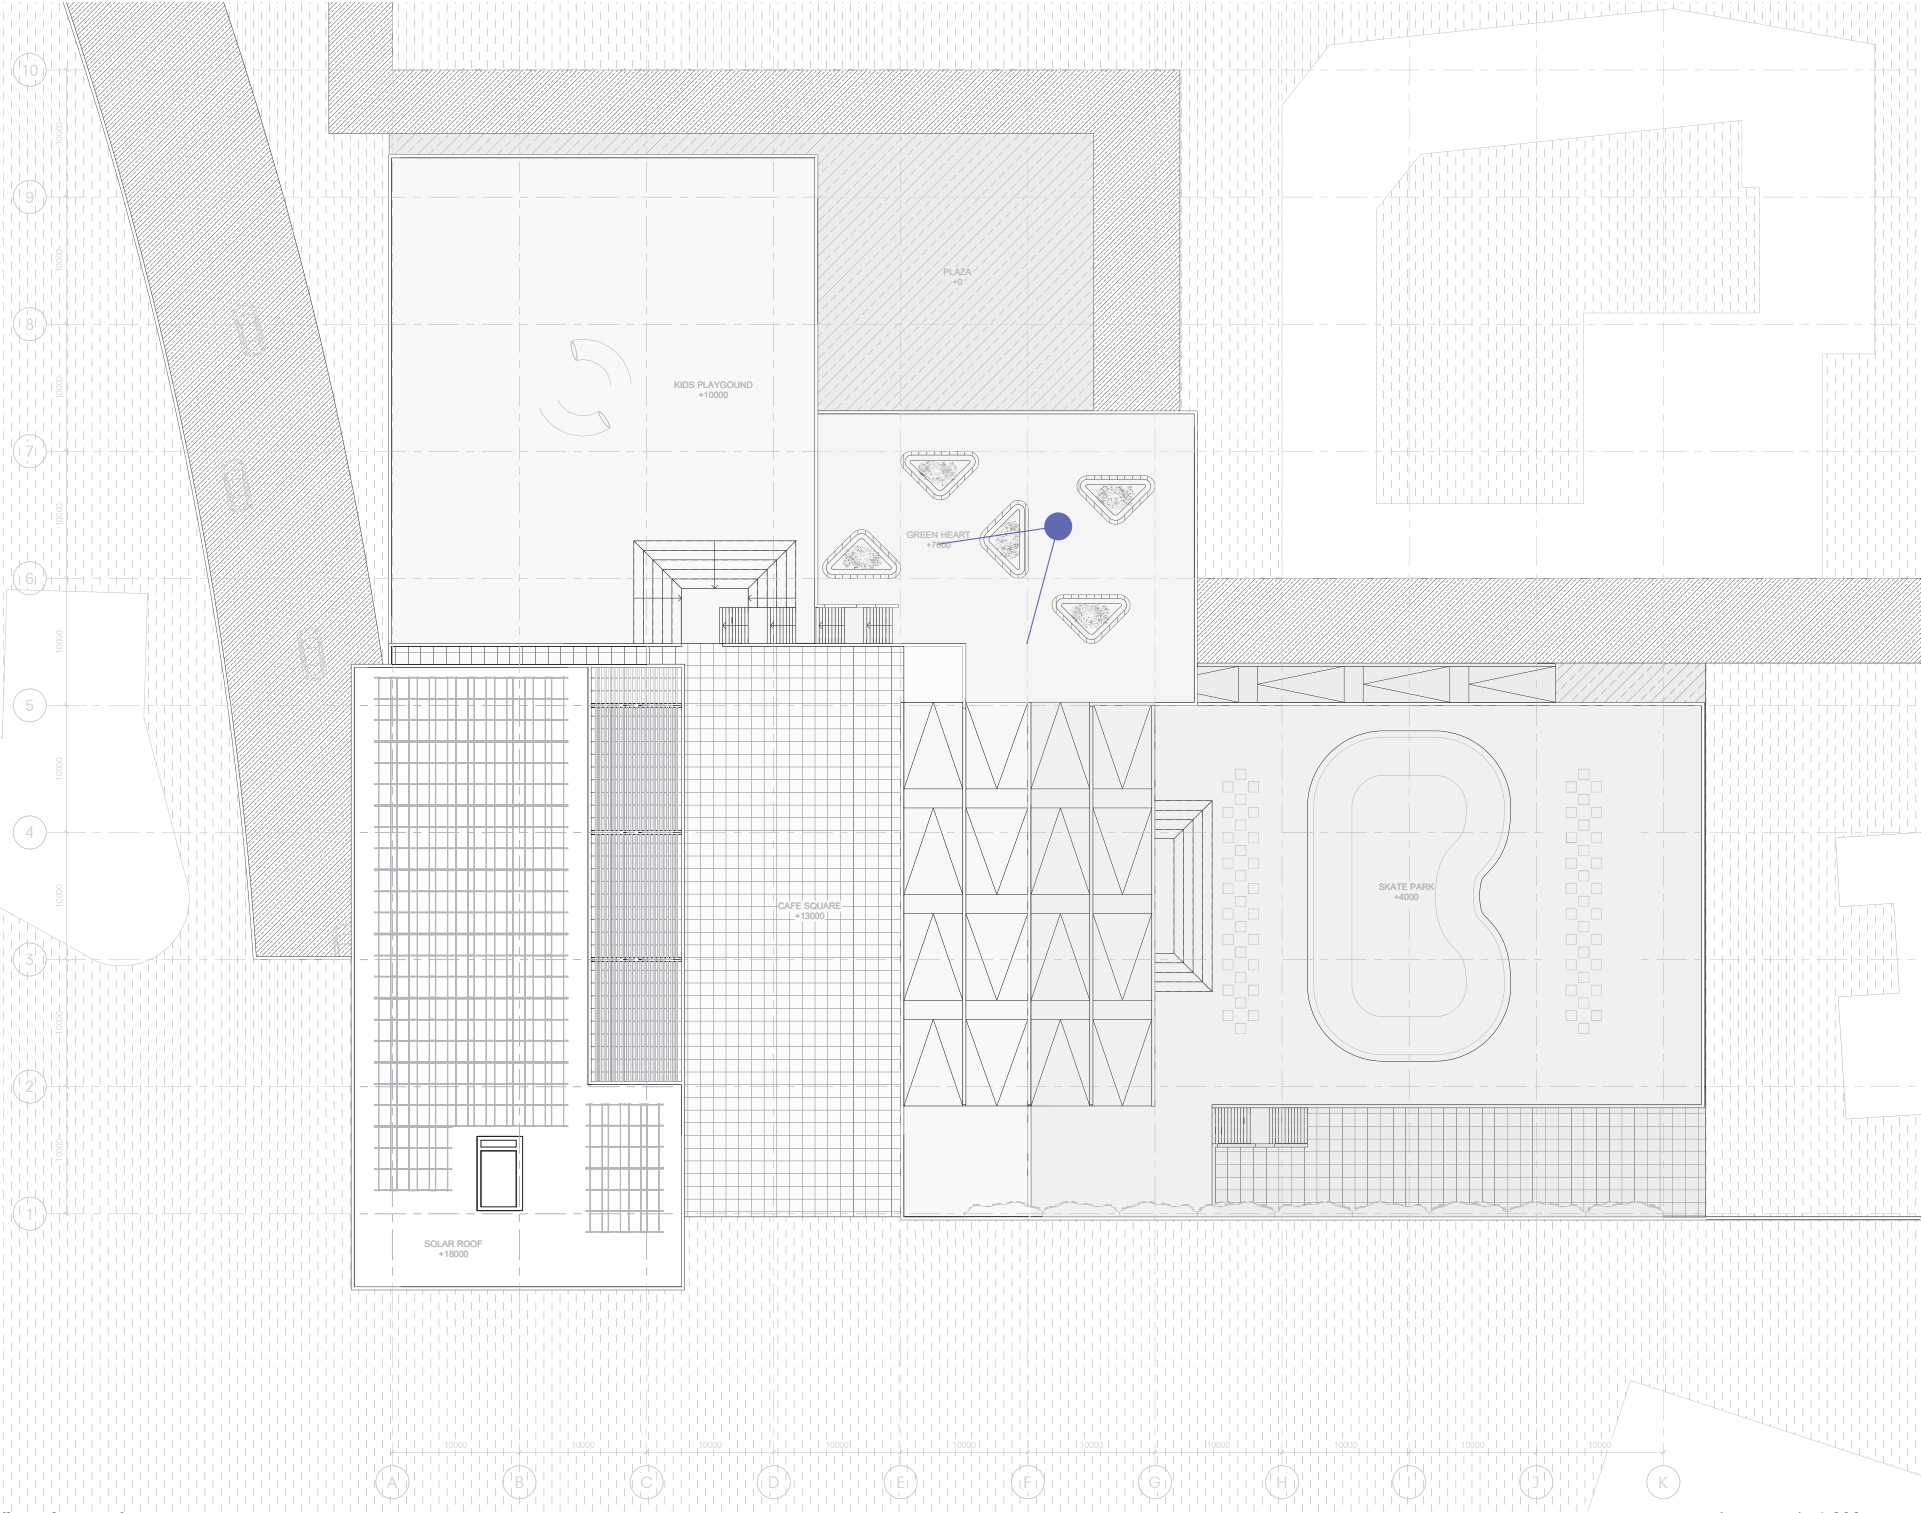


ITSALLA BAYRUT - ي ل س ت ي

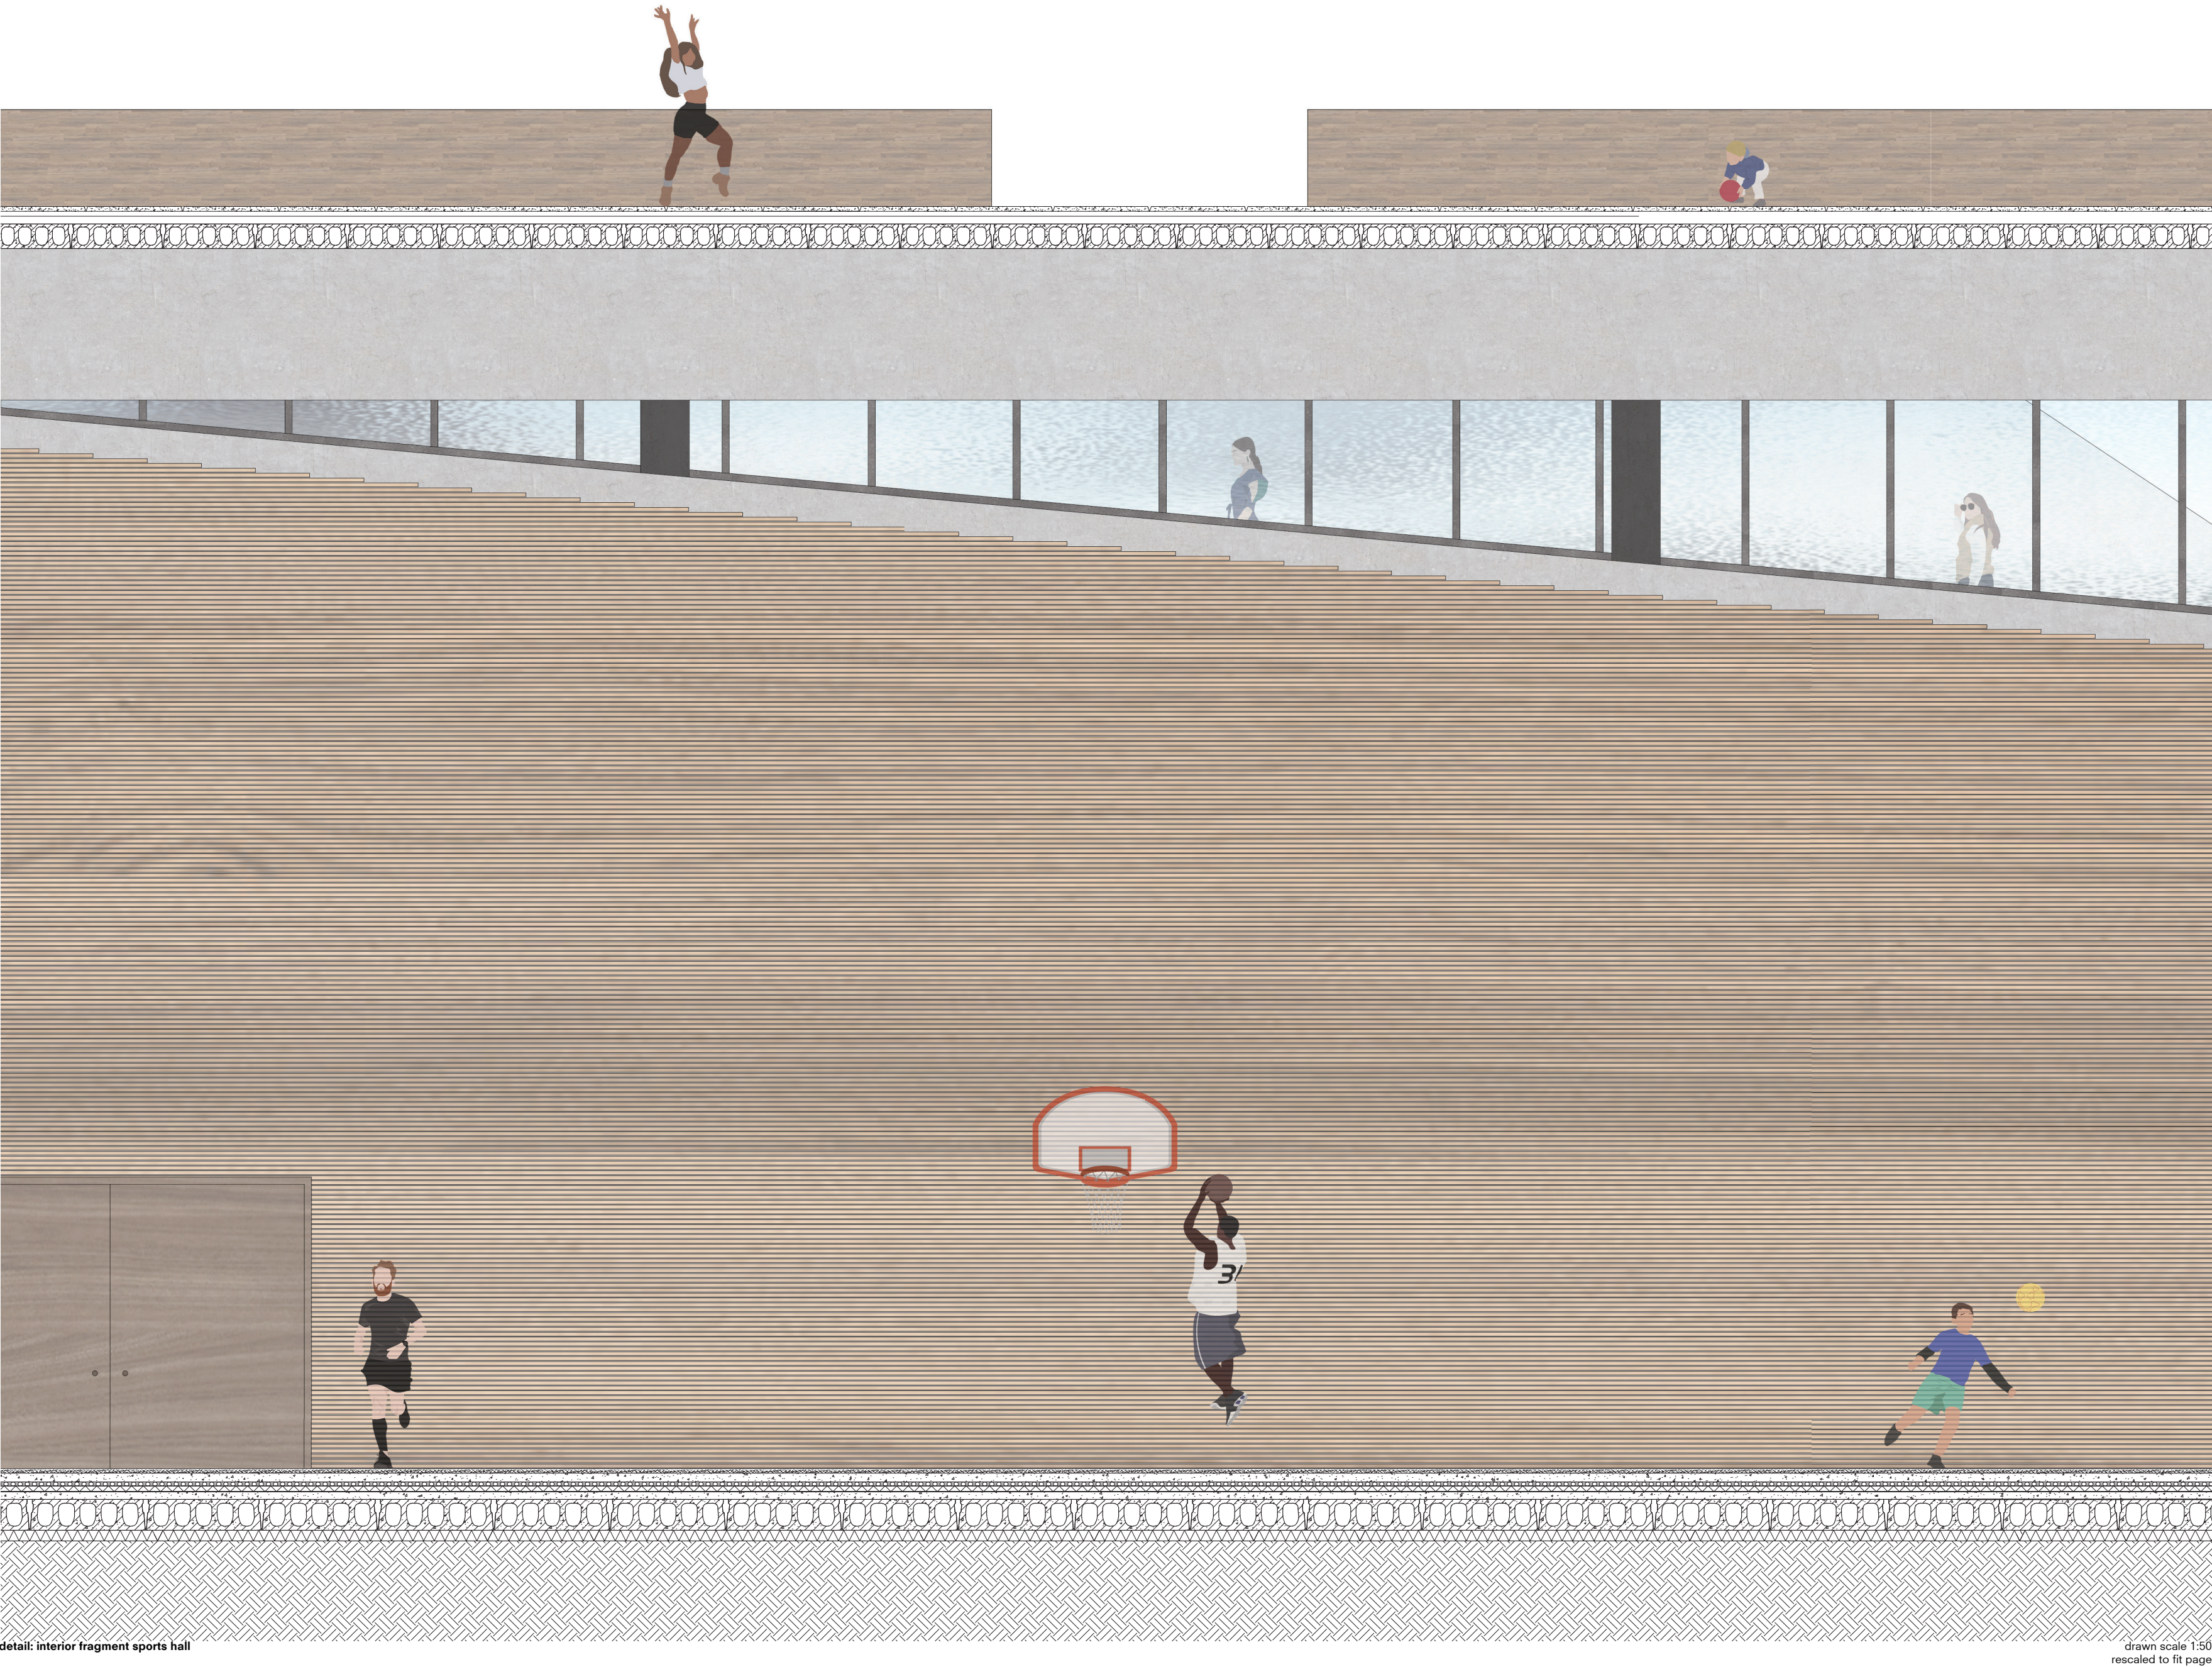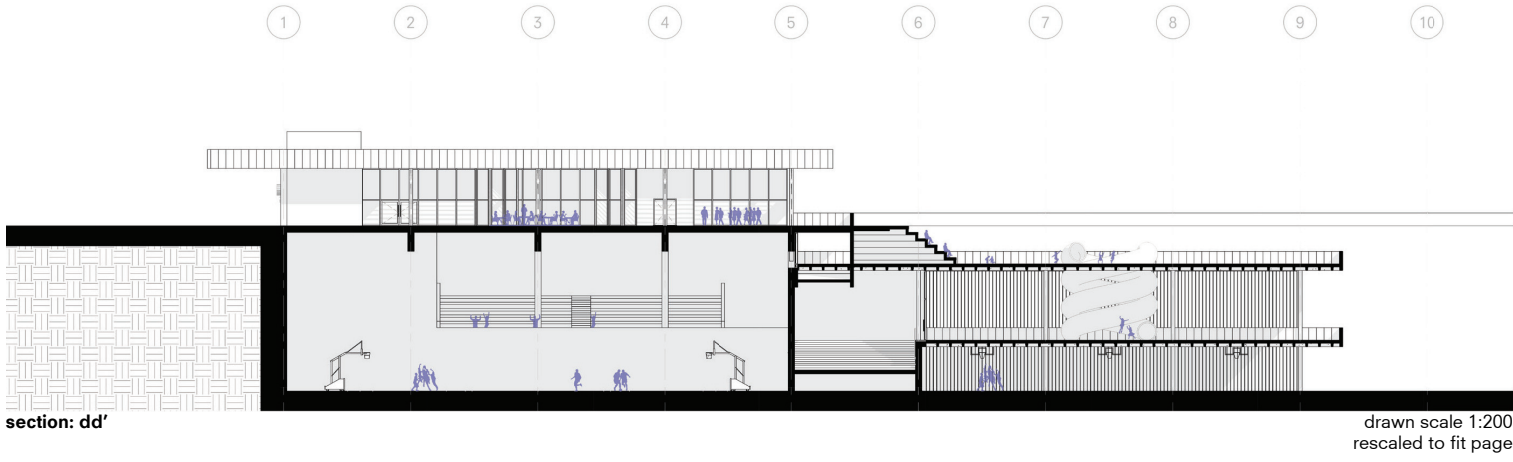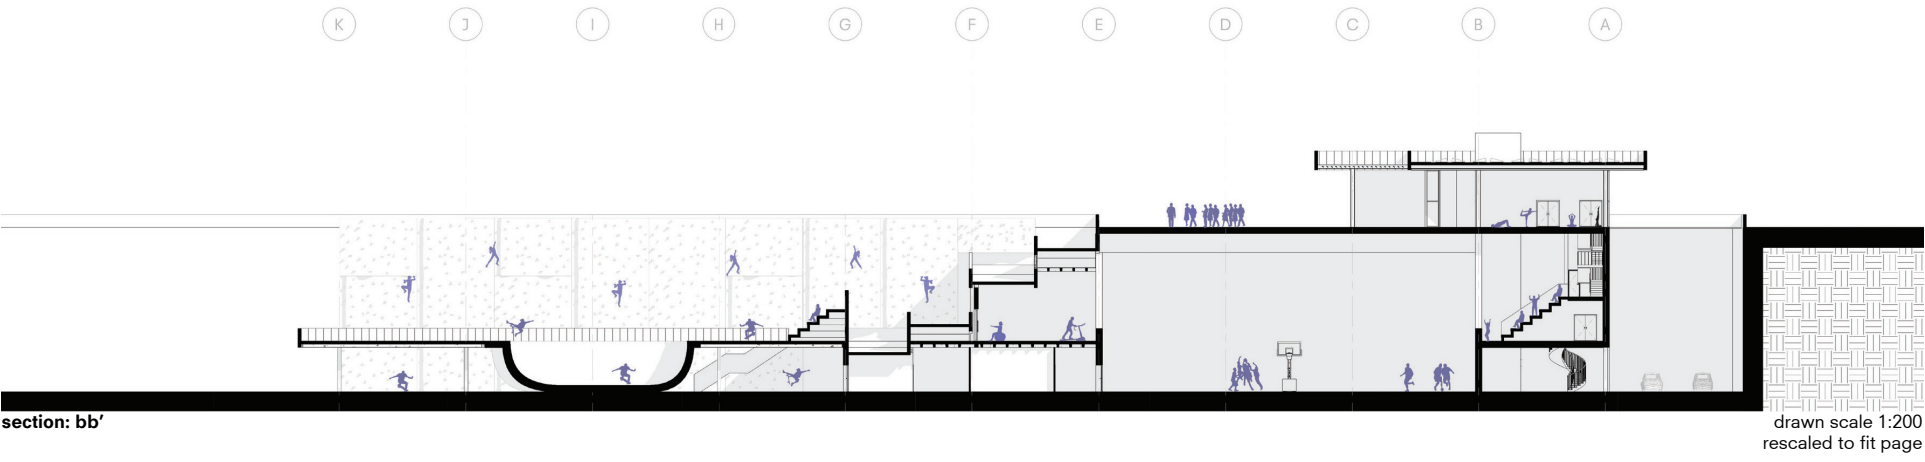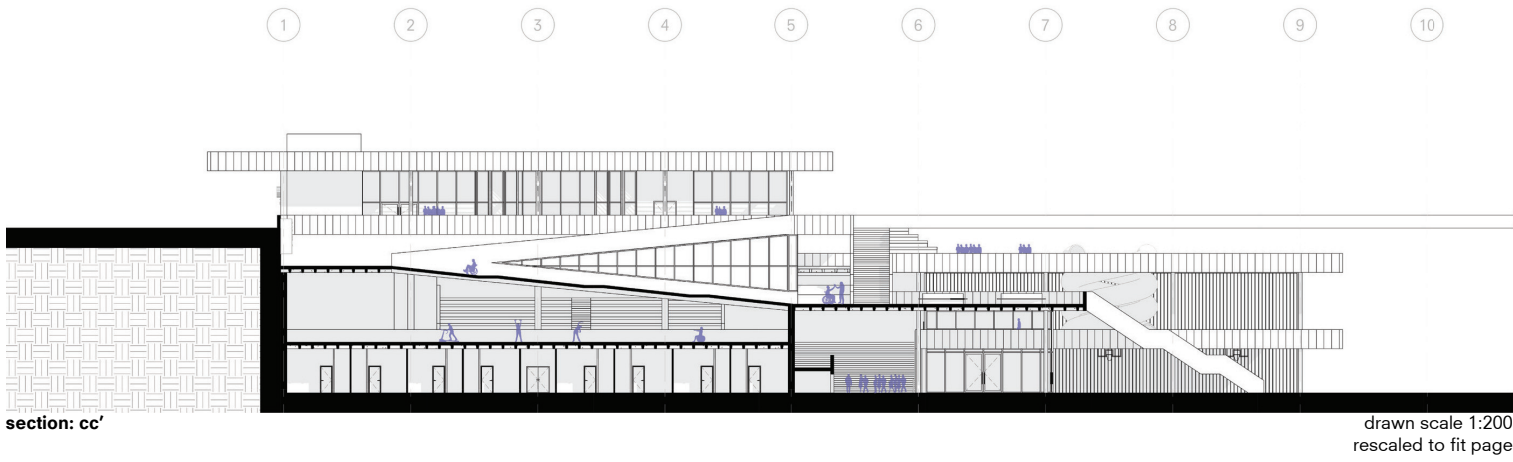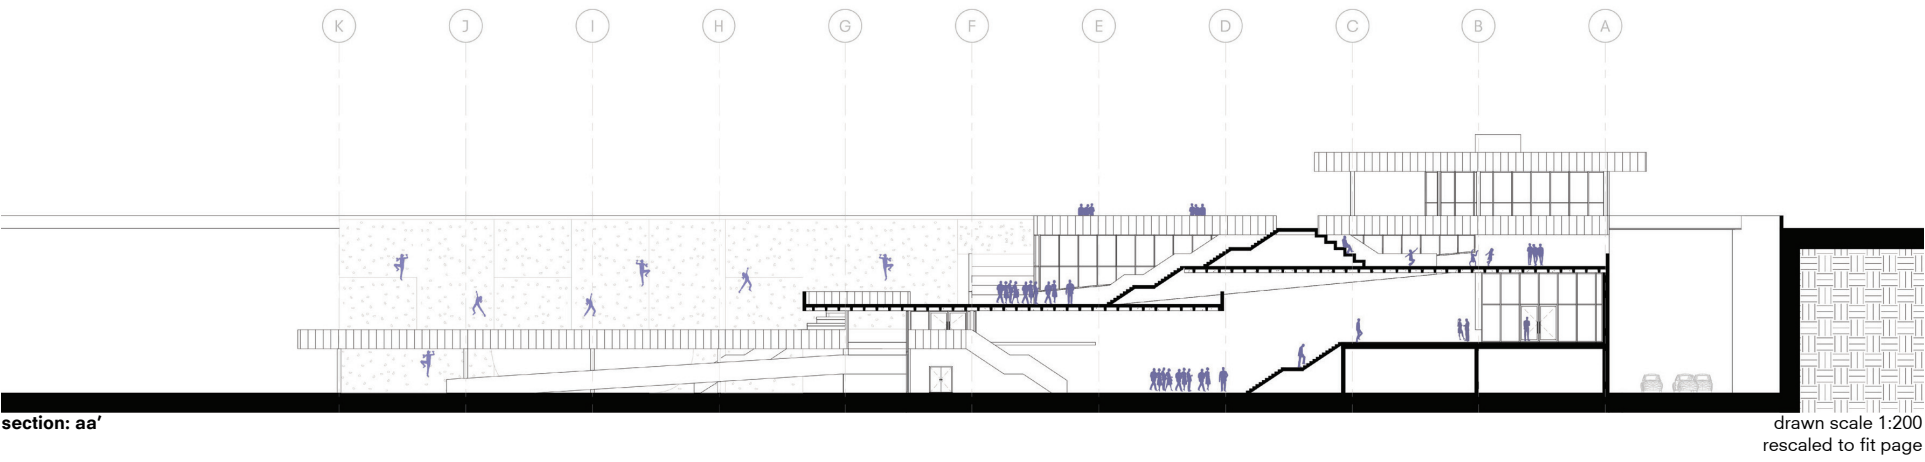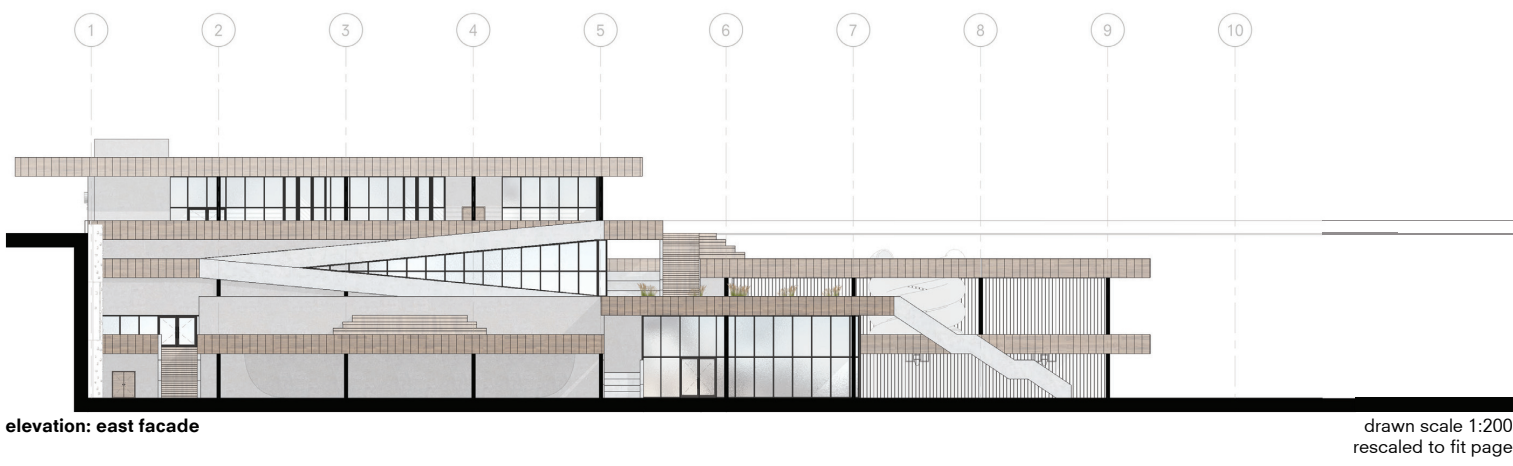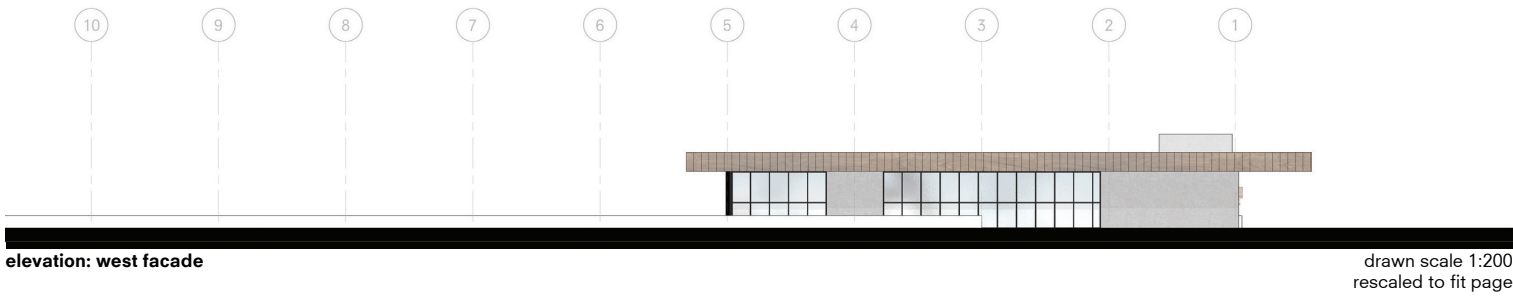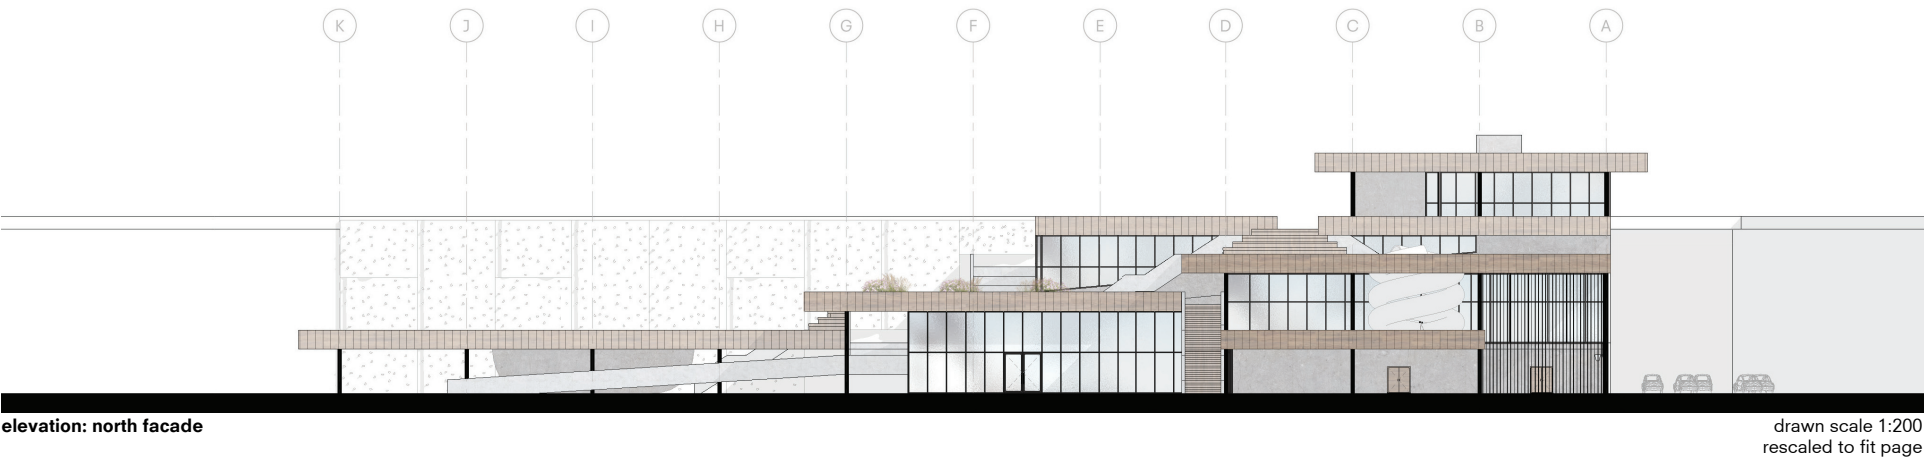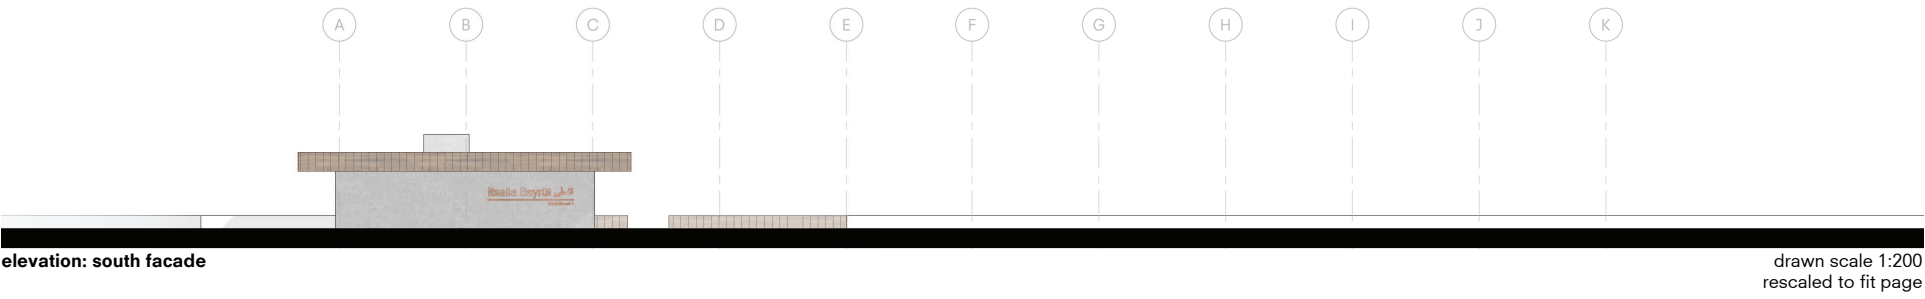


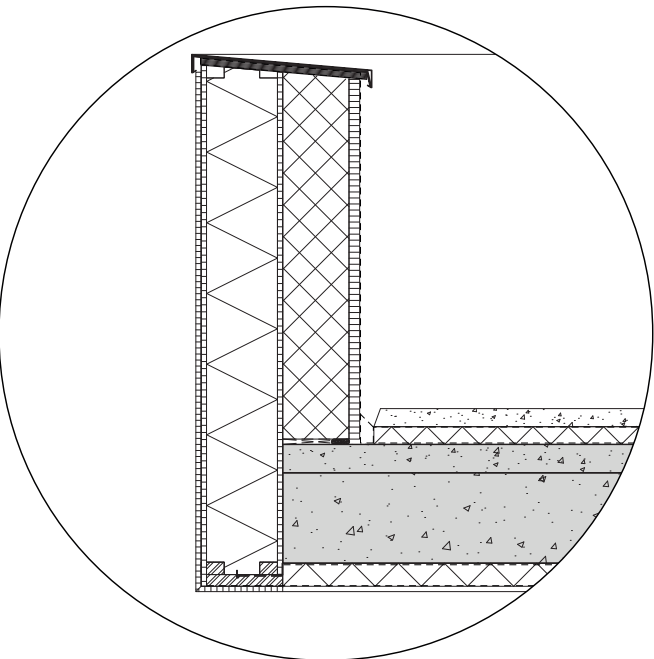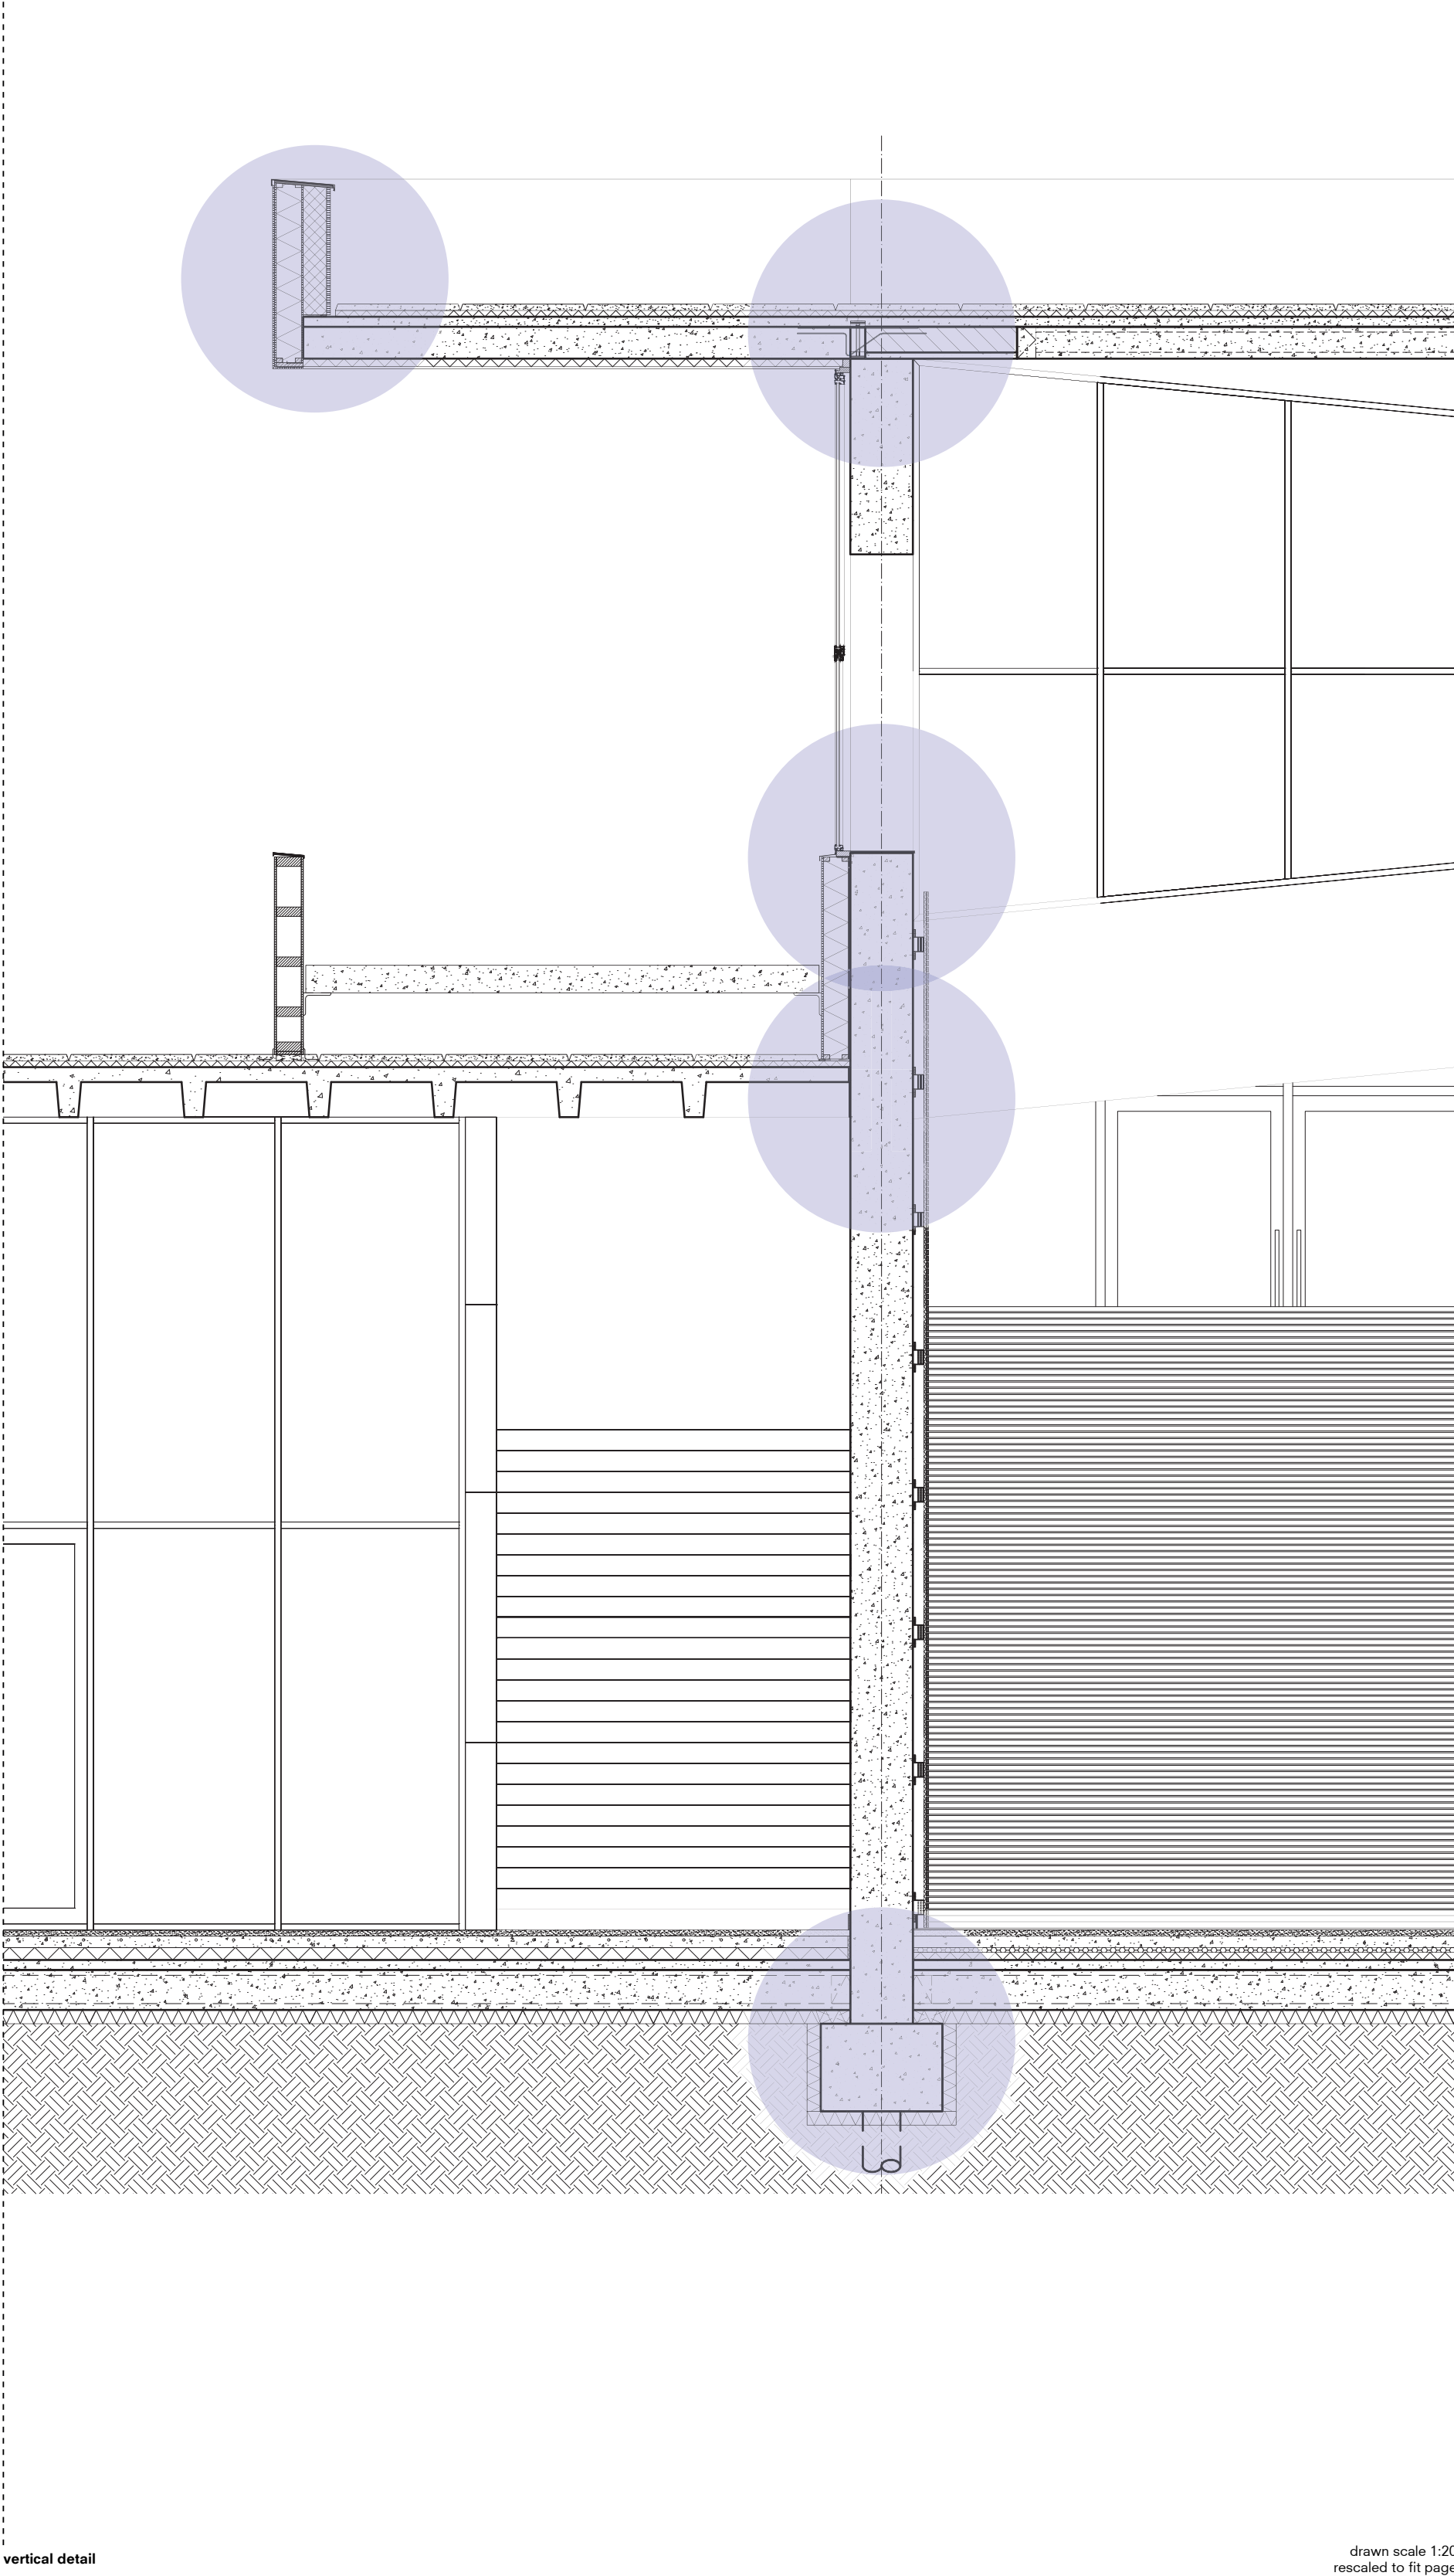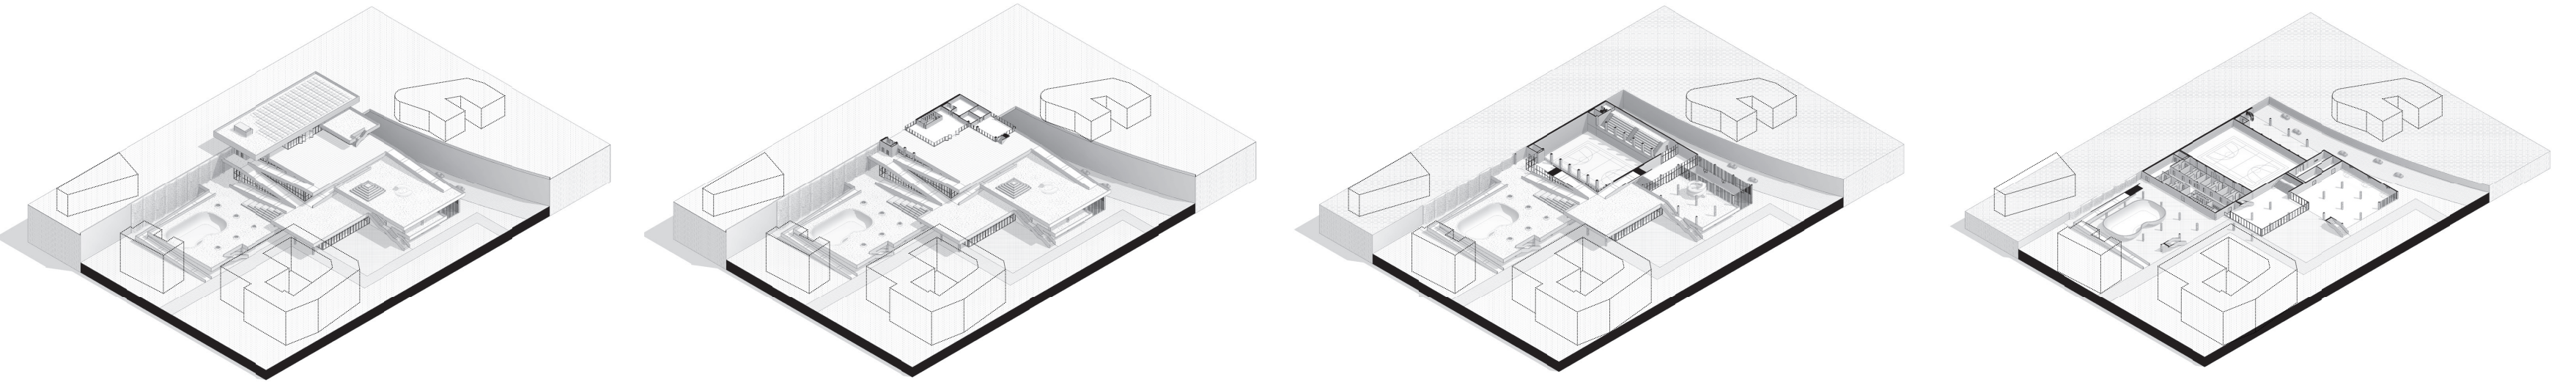


detail 1
drawn scale 1:5
rescaled to fit page

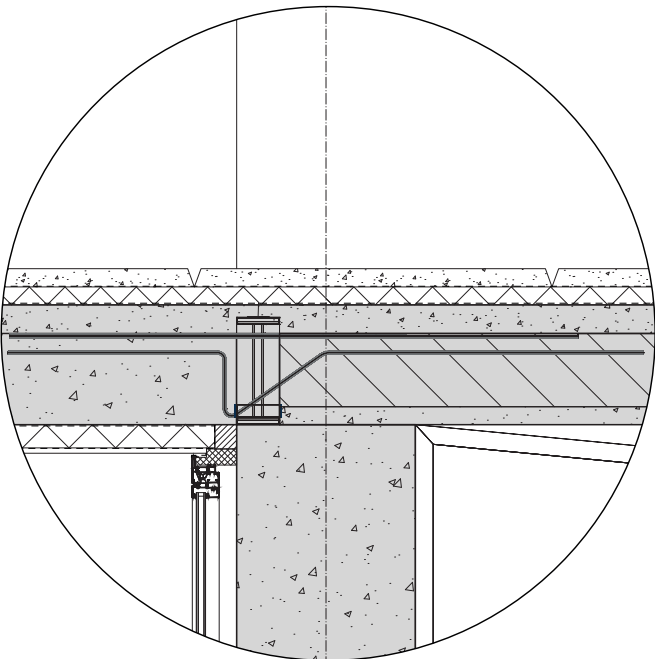


detail 2
drawn scale 1:5
rescaled to fit page

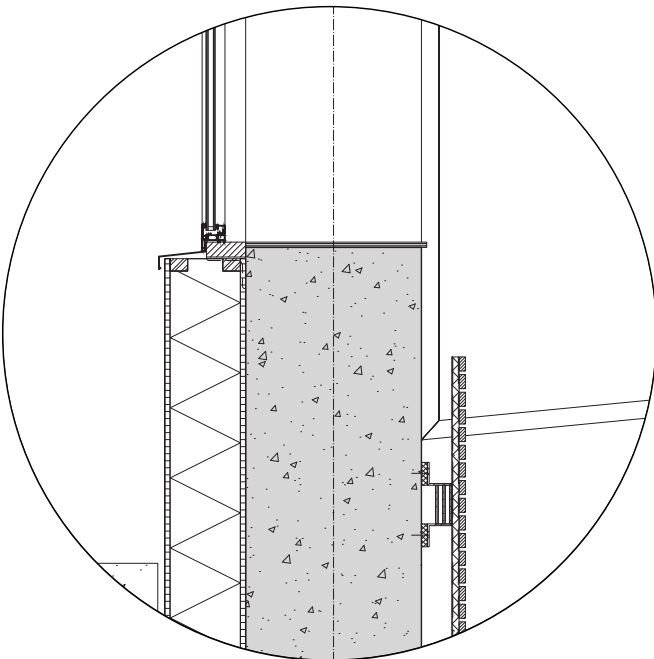

detail 3
drawn scale 1:5
rescaled to fit page

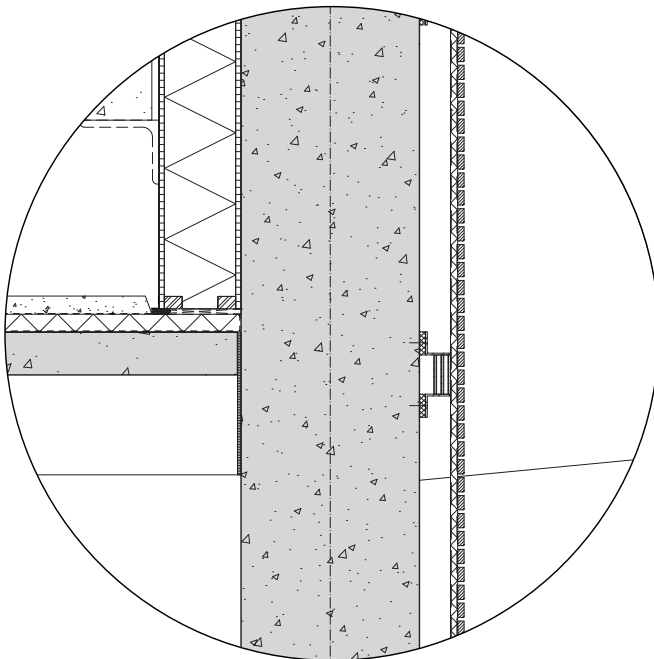

detail 4
drawn scale 1:5
rescaled to fit page

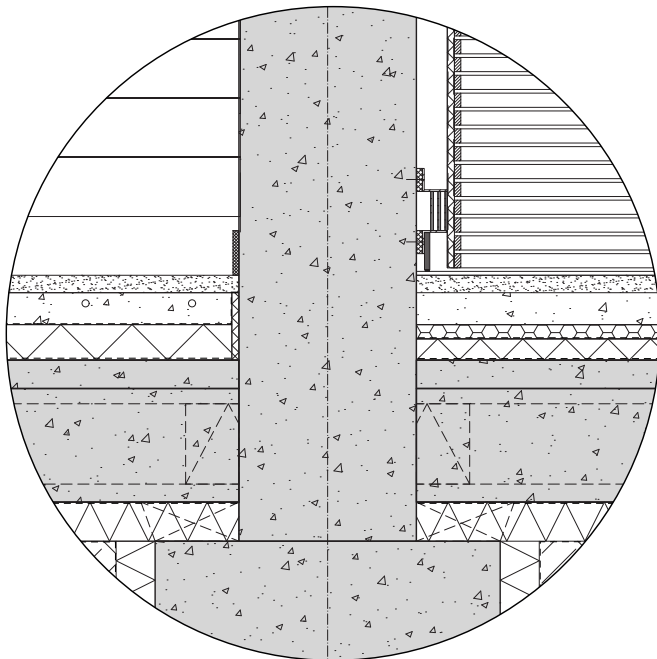

detail 5
drawn scale 1:5
rescaled to fit page