



URBAN PLAN
SCALE 1:5000

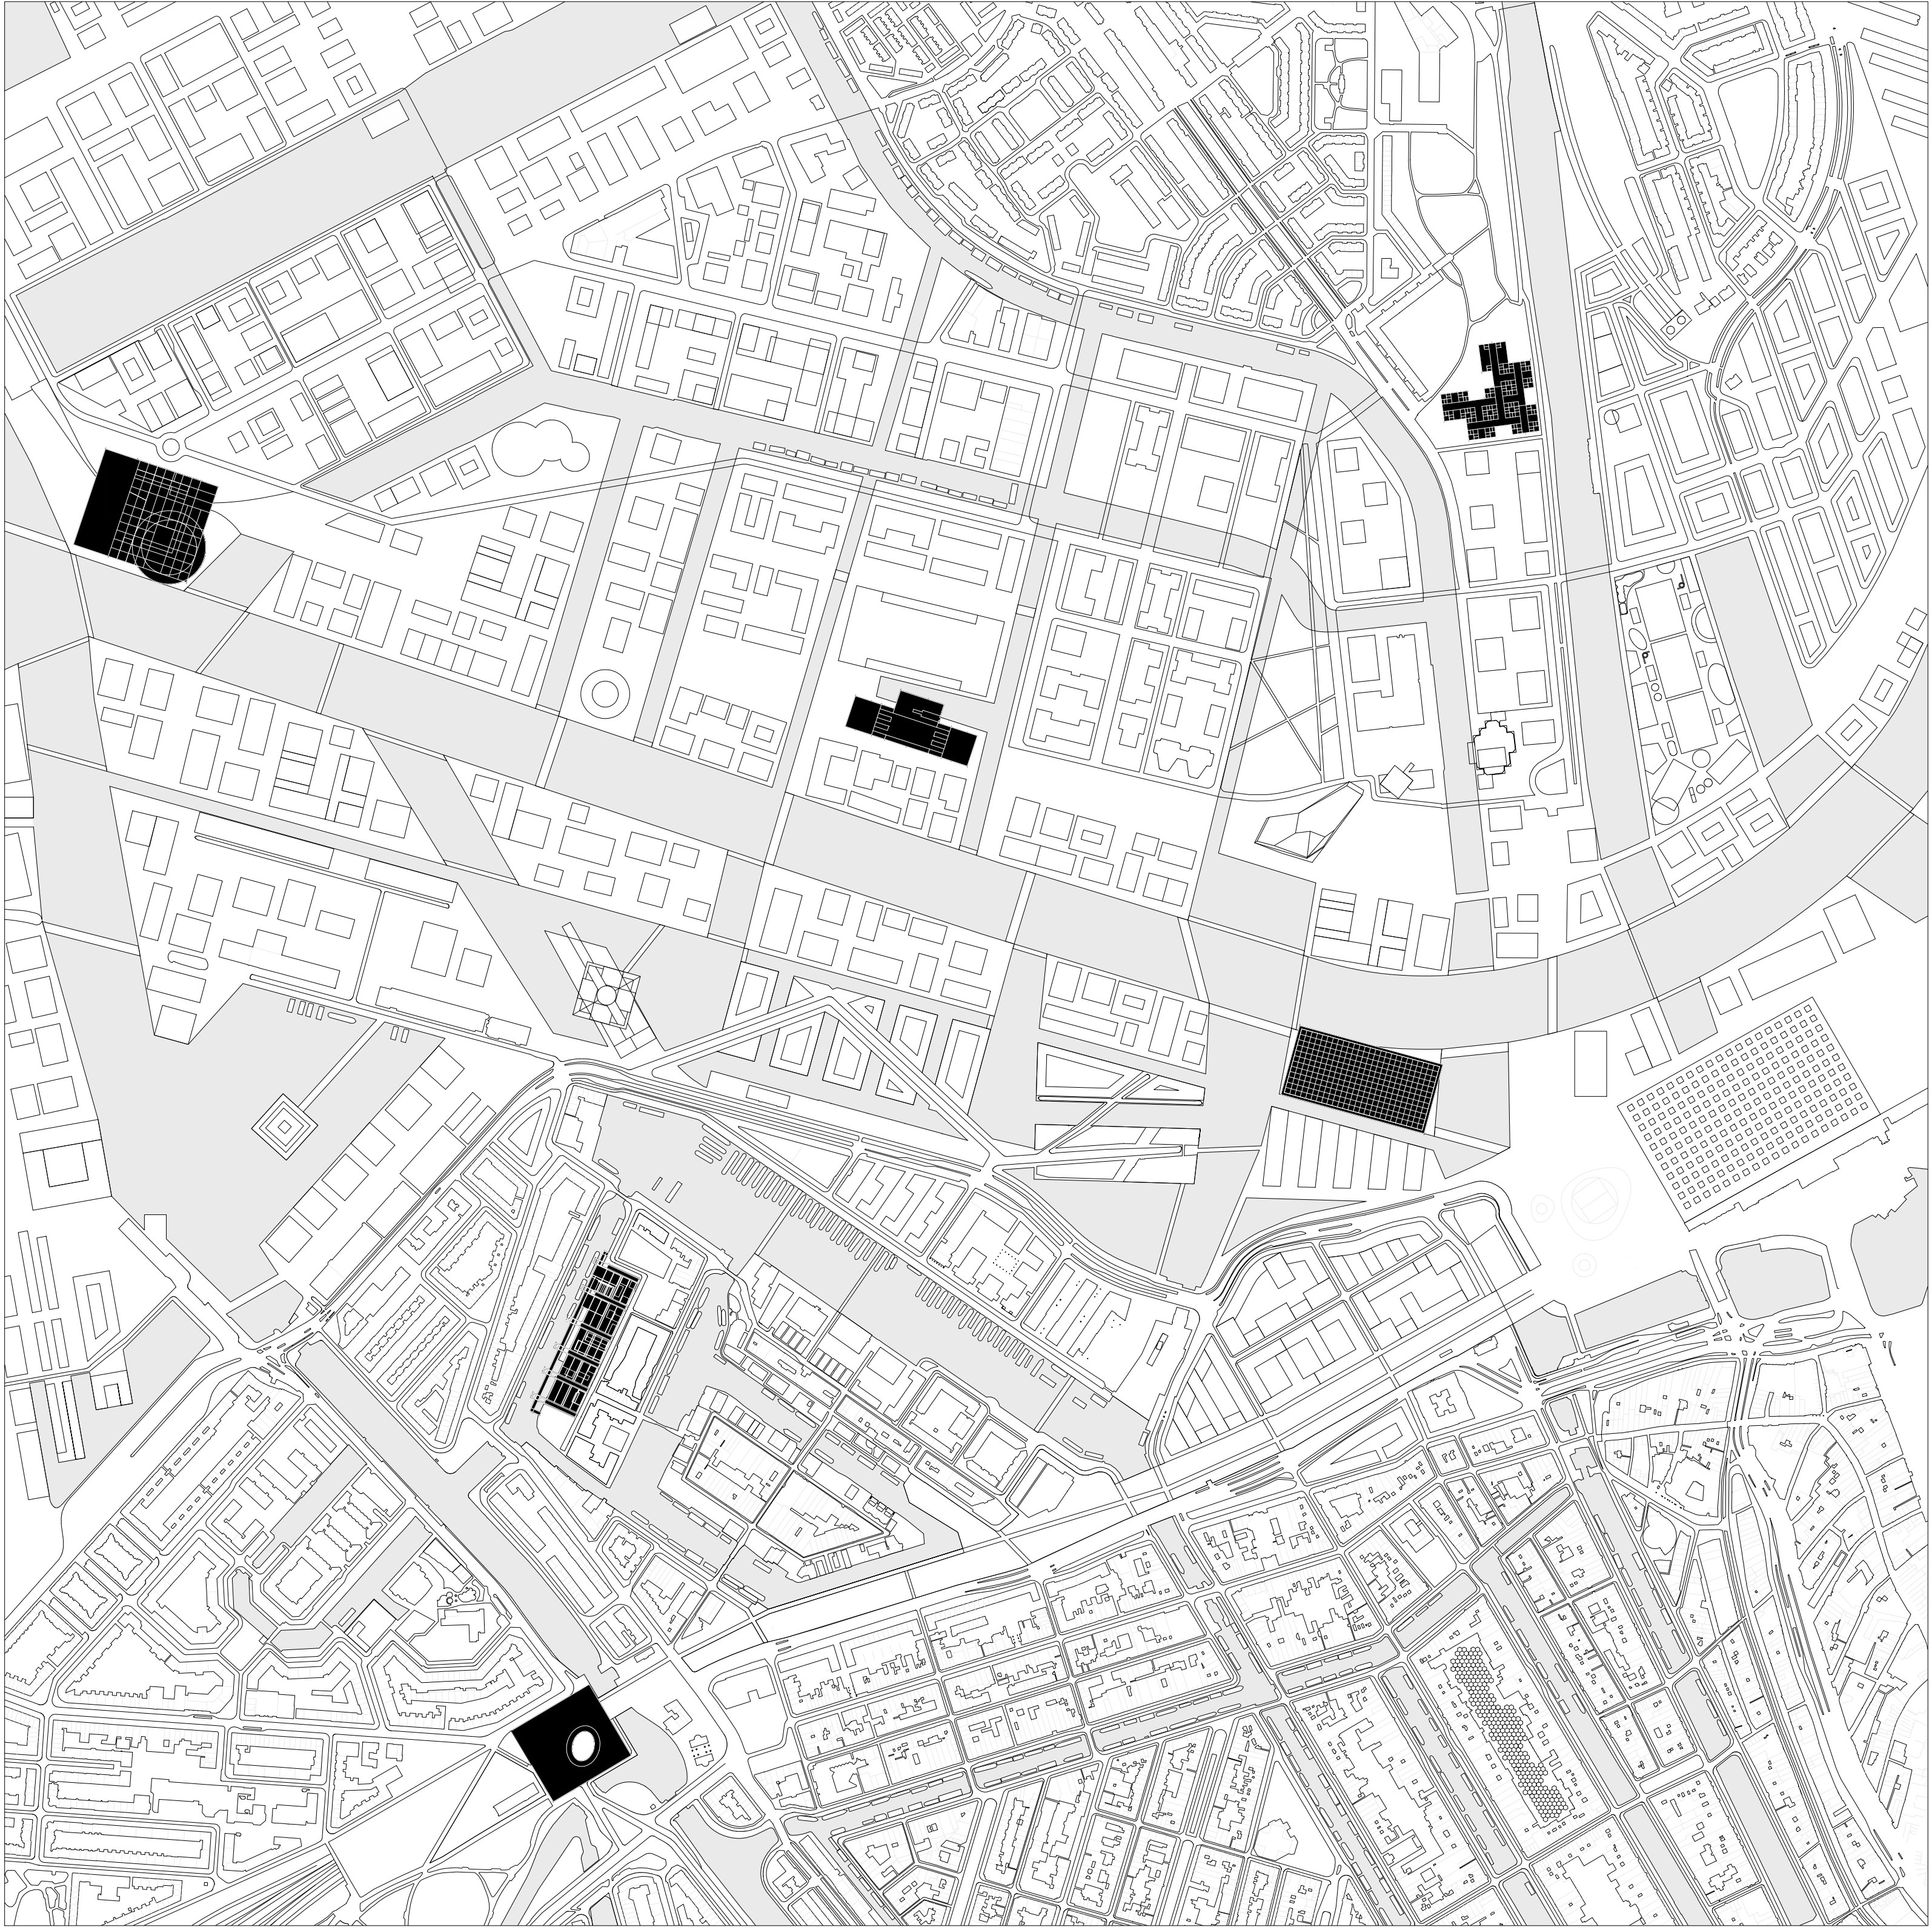

SITE PLAN
SCALE 1:1000

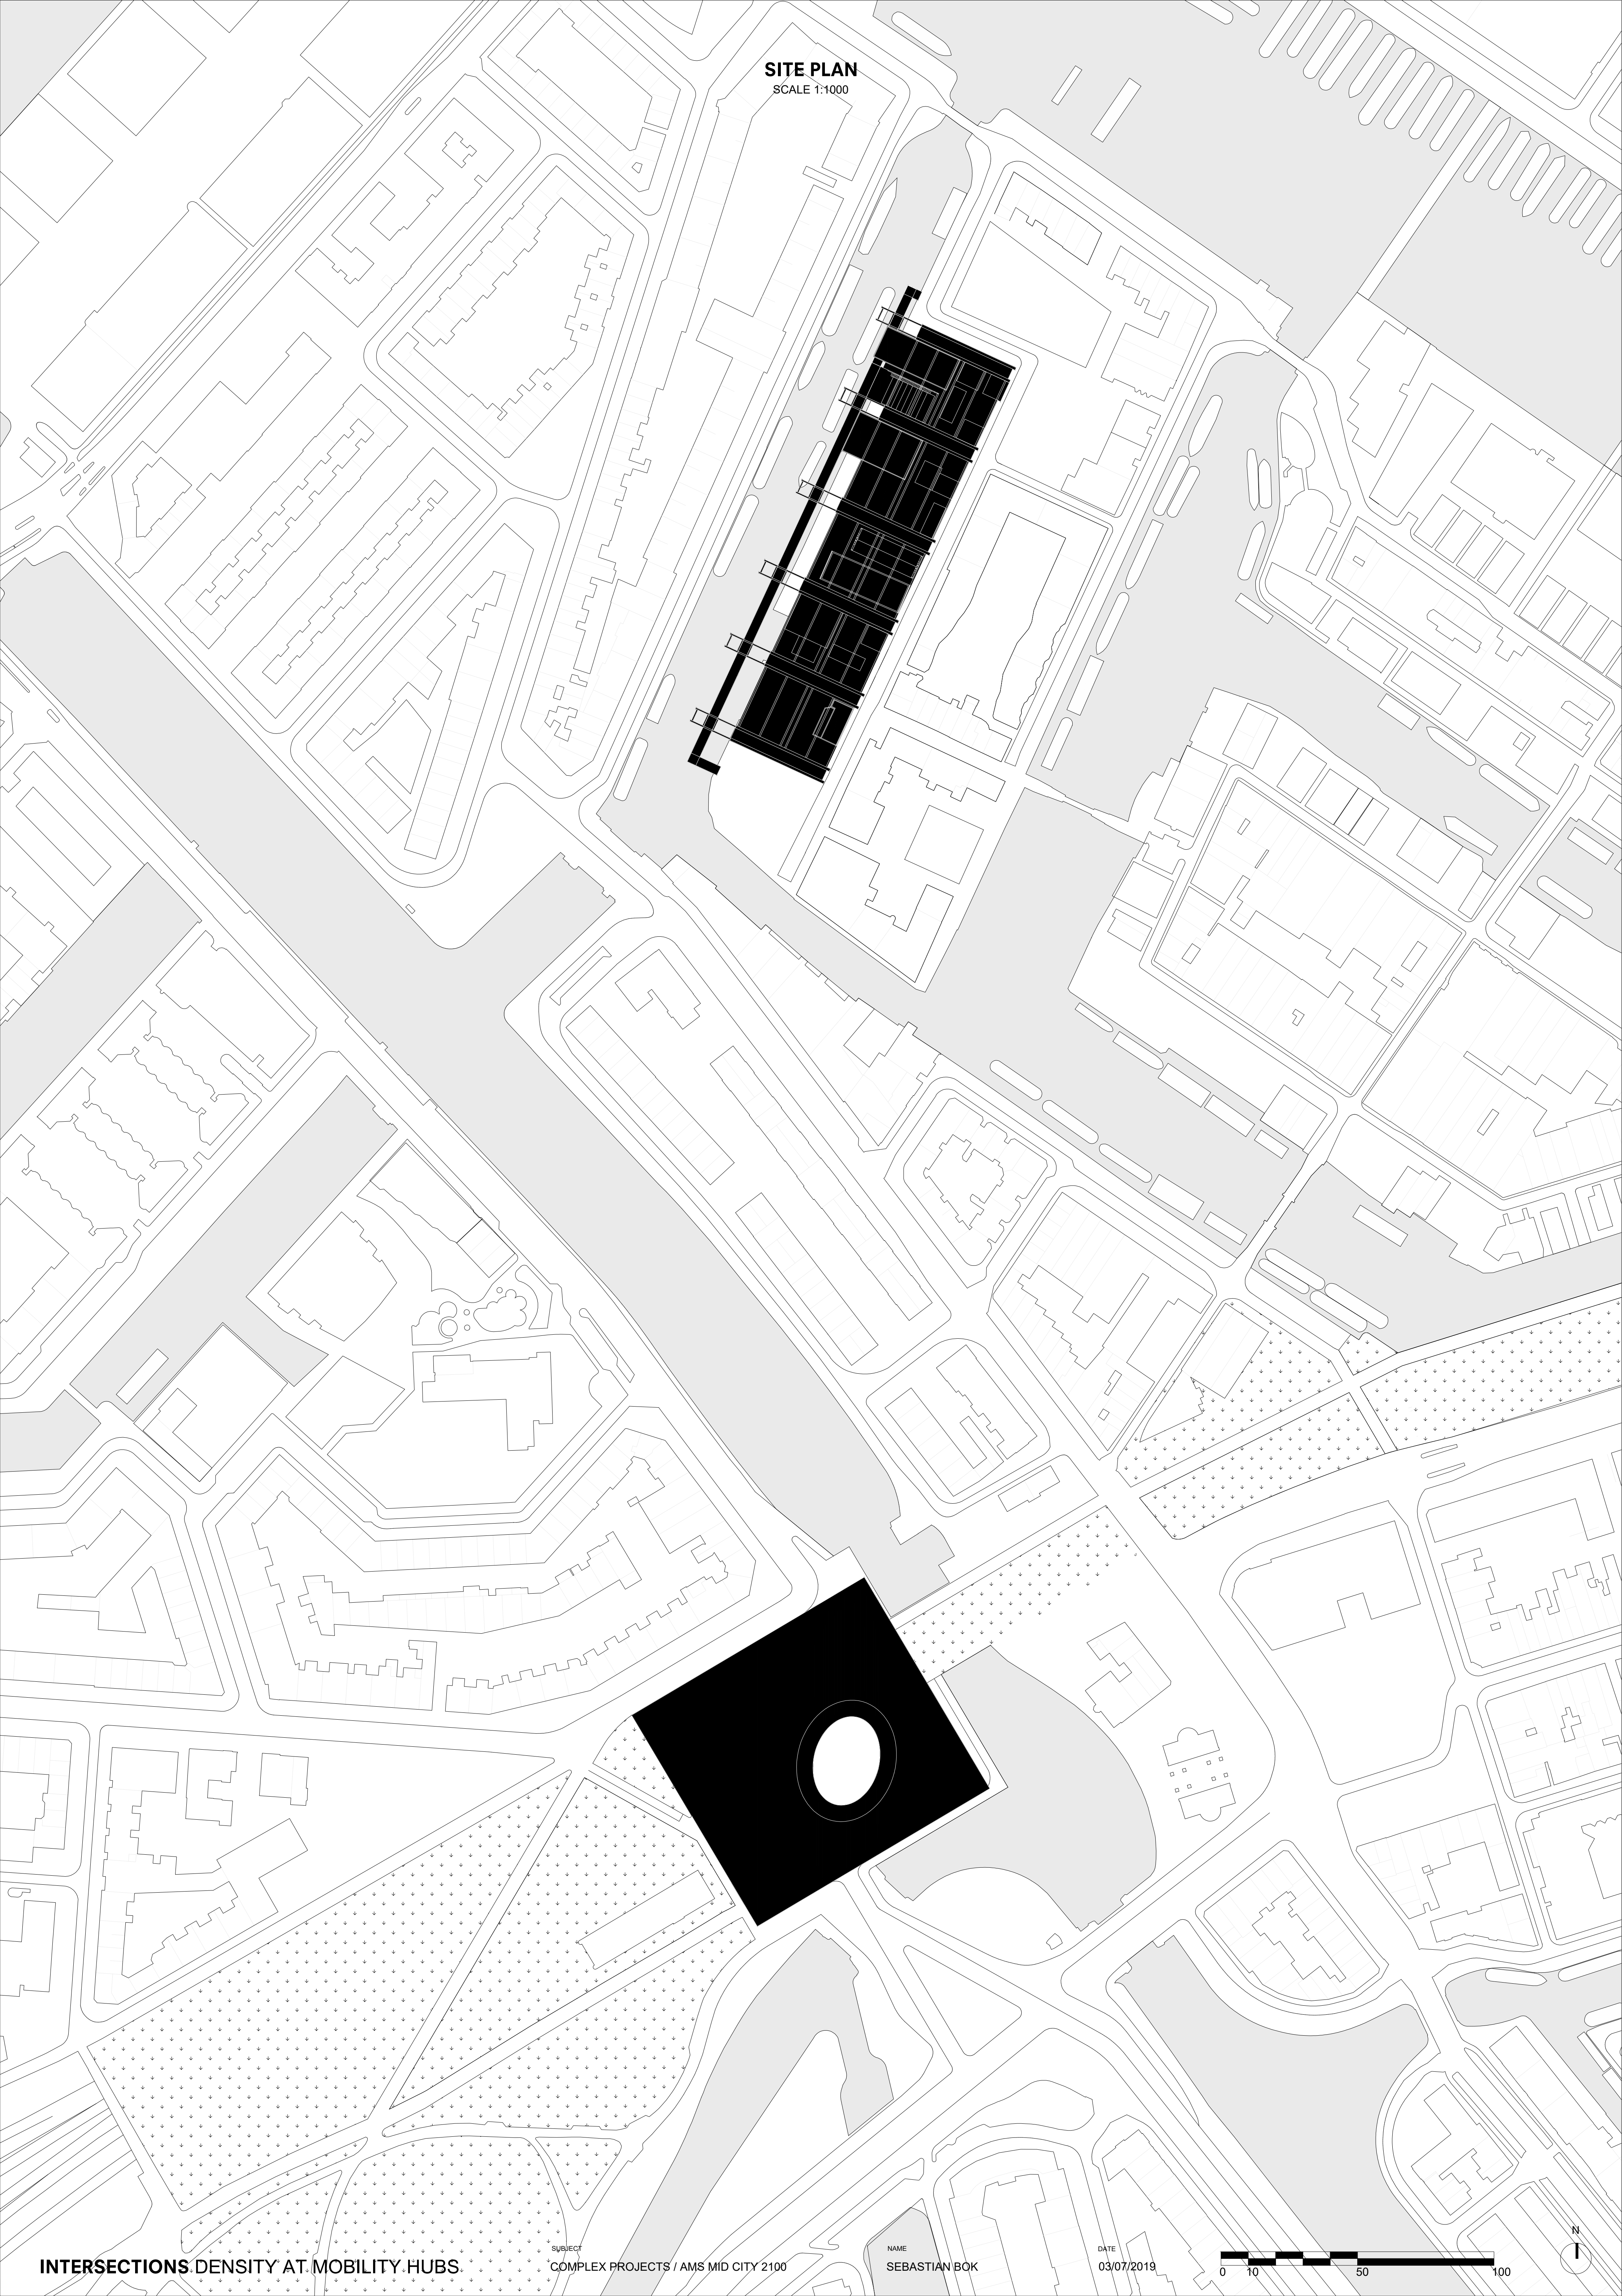


SCALE 1:500



COMPLEX PROJECTS / AMS MID CITY 2100


NAME
SEBASTIAN BOK

DATE 03/07/2019

 


BASEMENT -2 (- 9m)

SCALE 1:200

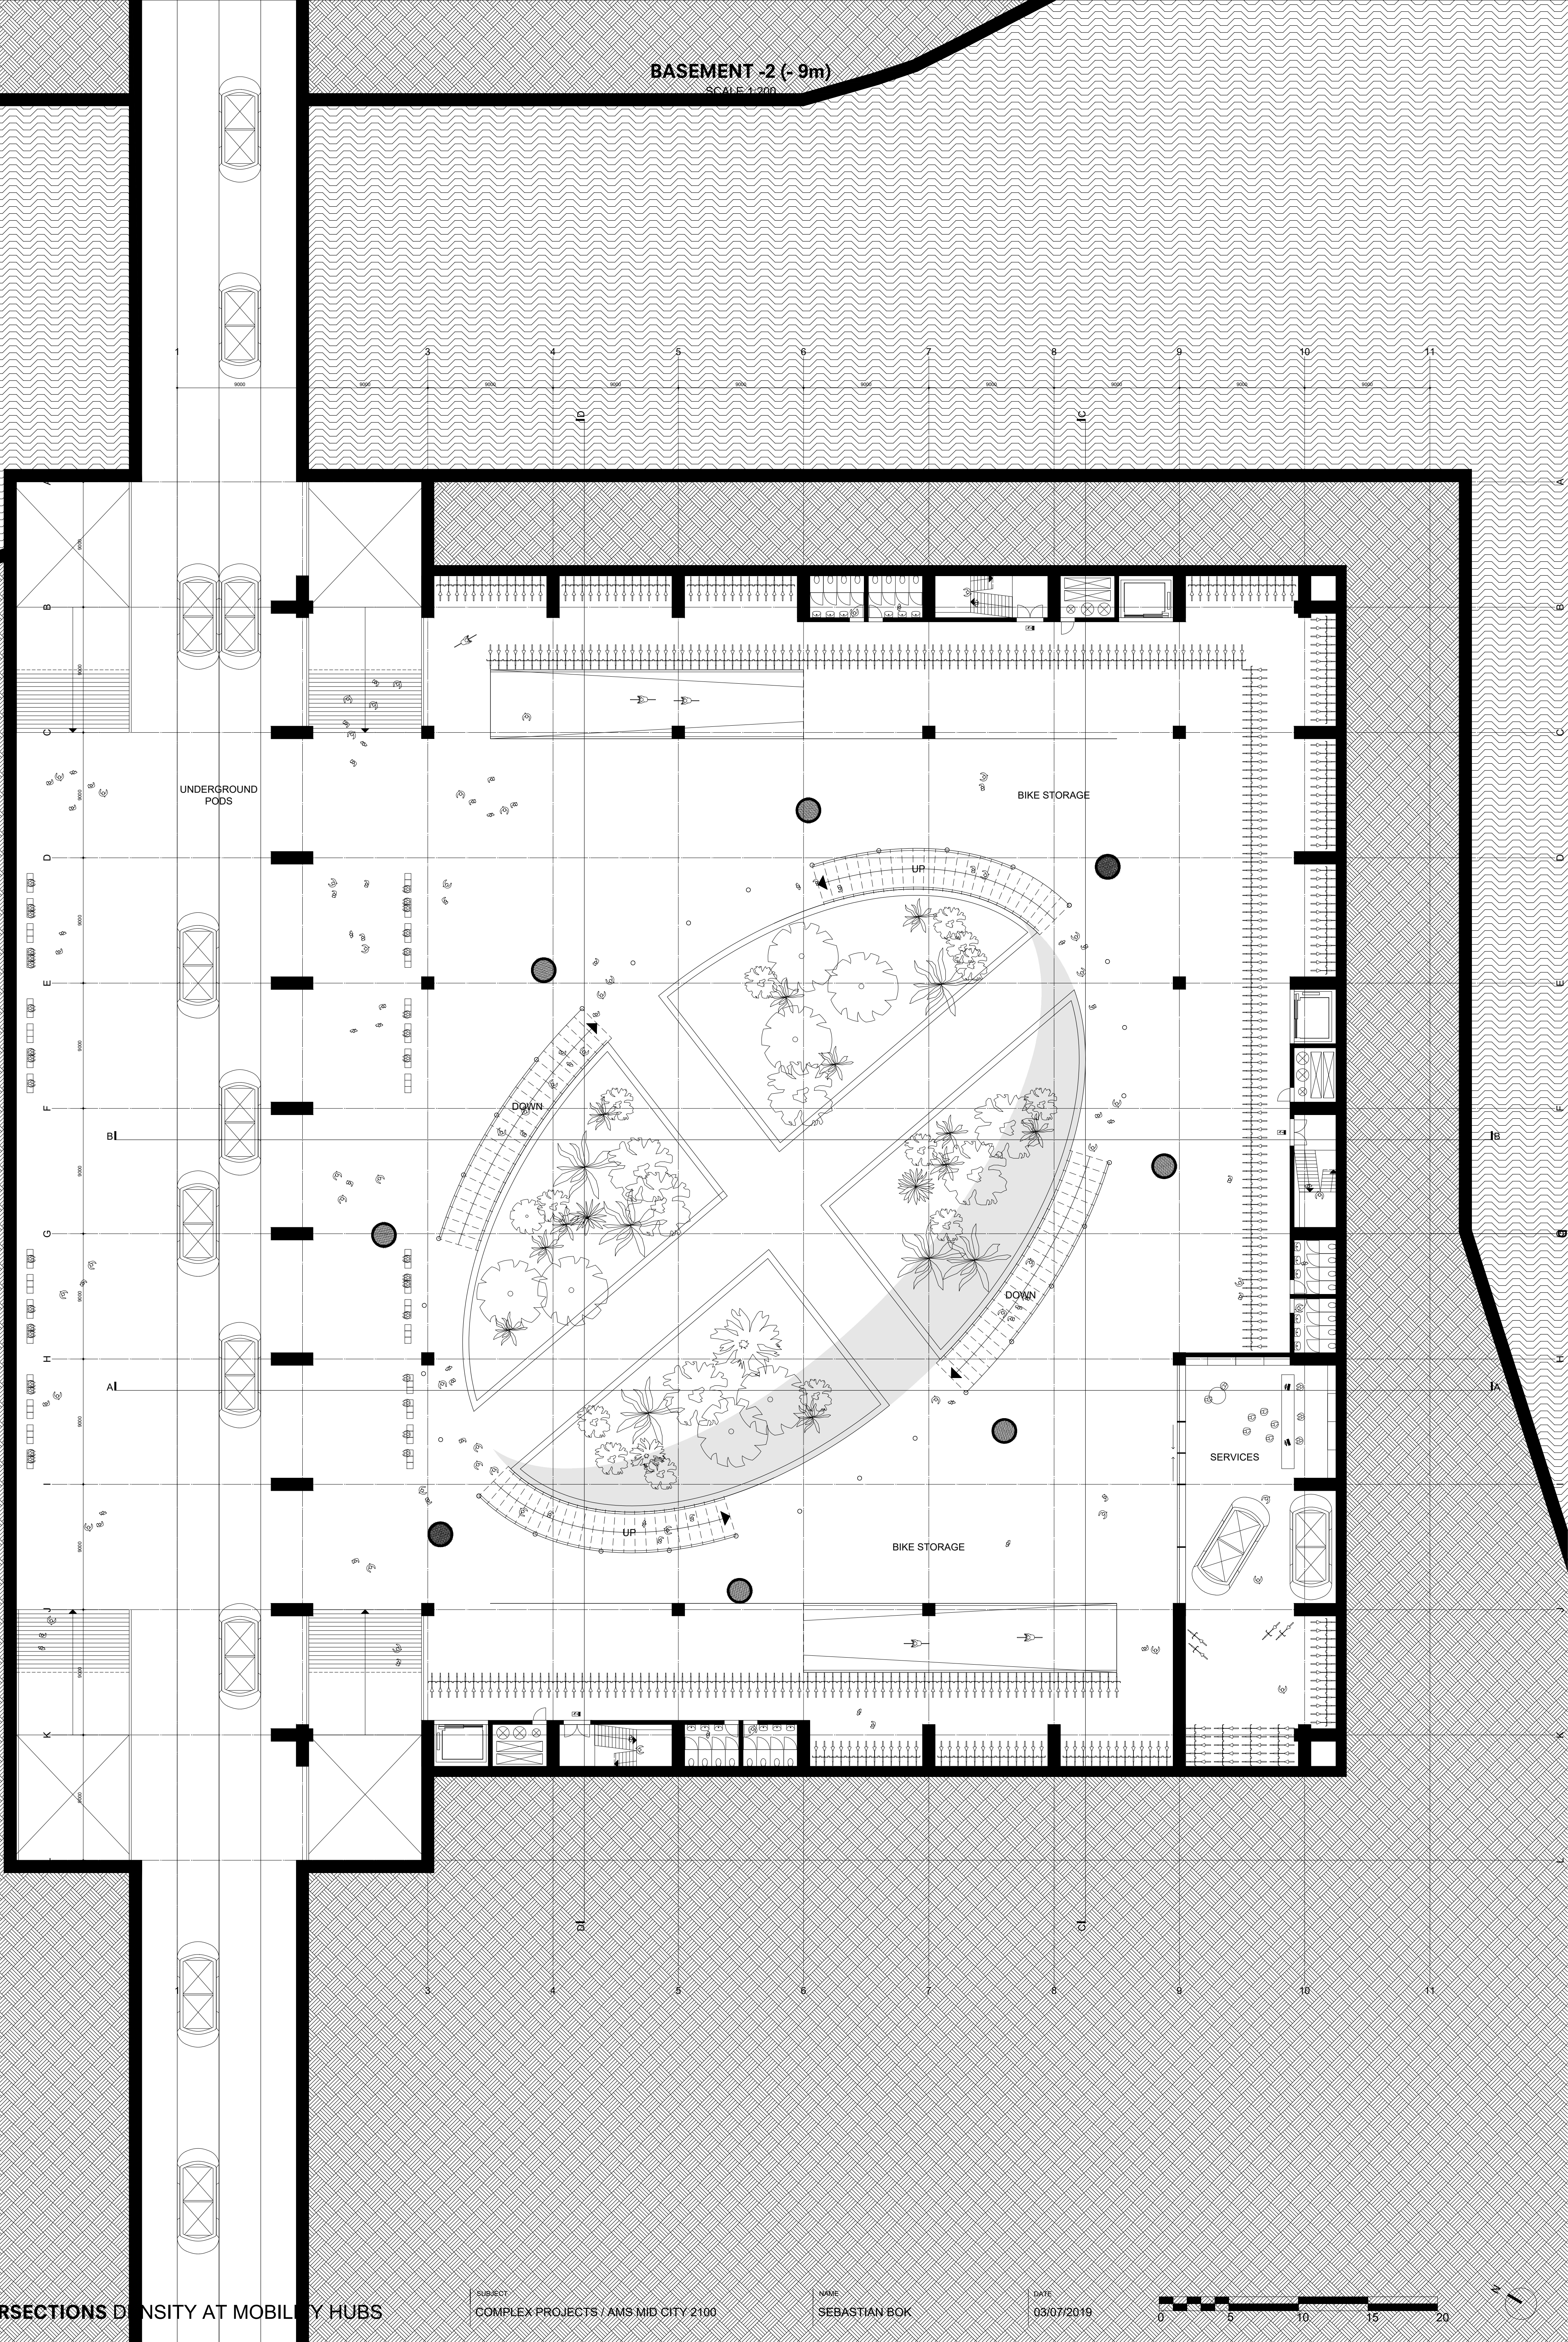


BASEMENT -1 (- 4.5m)

SCALE 1:200

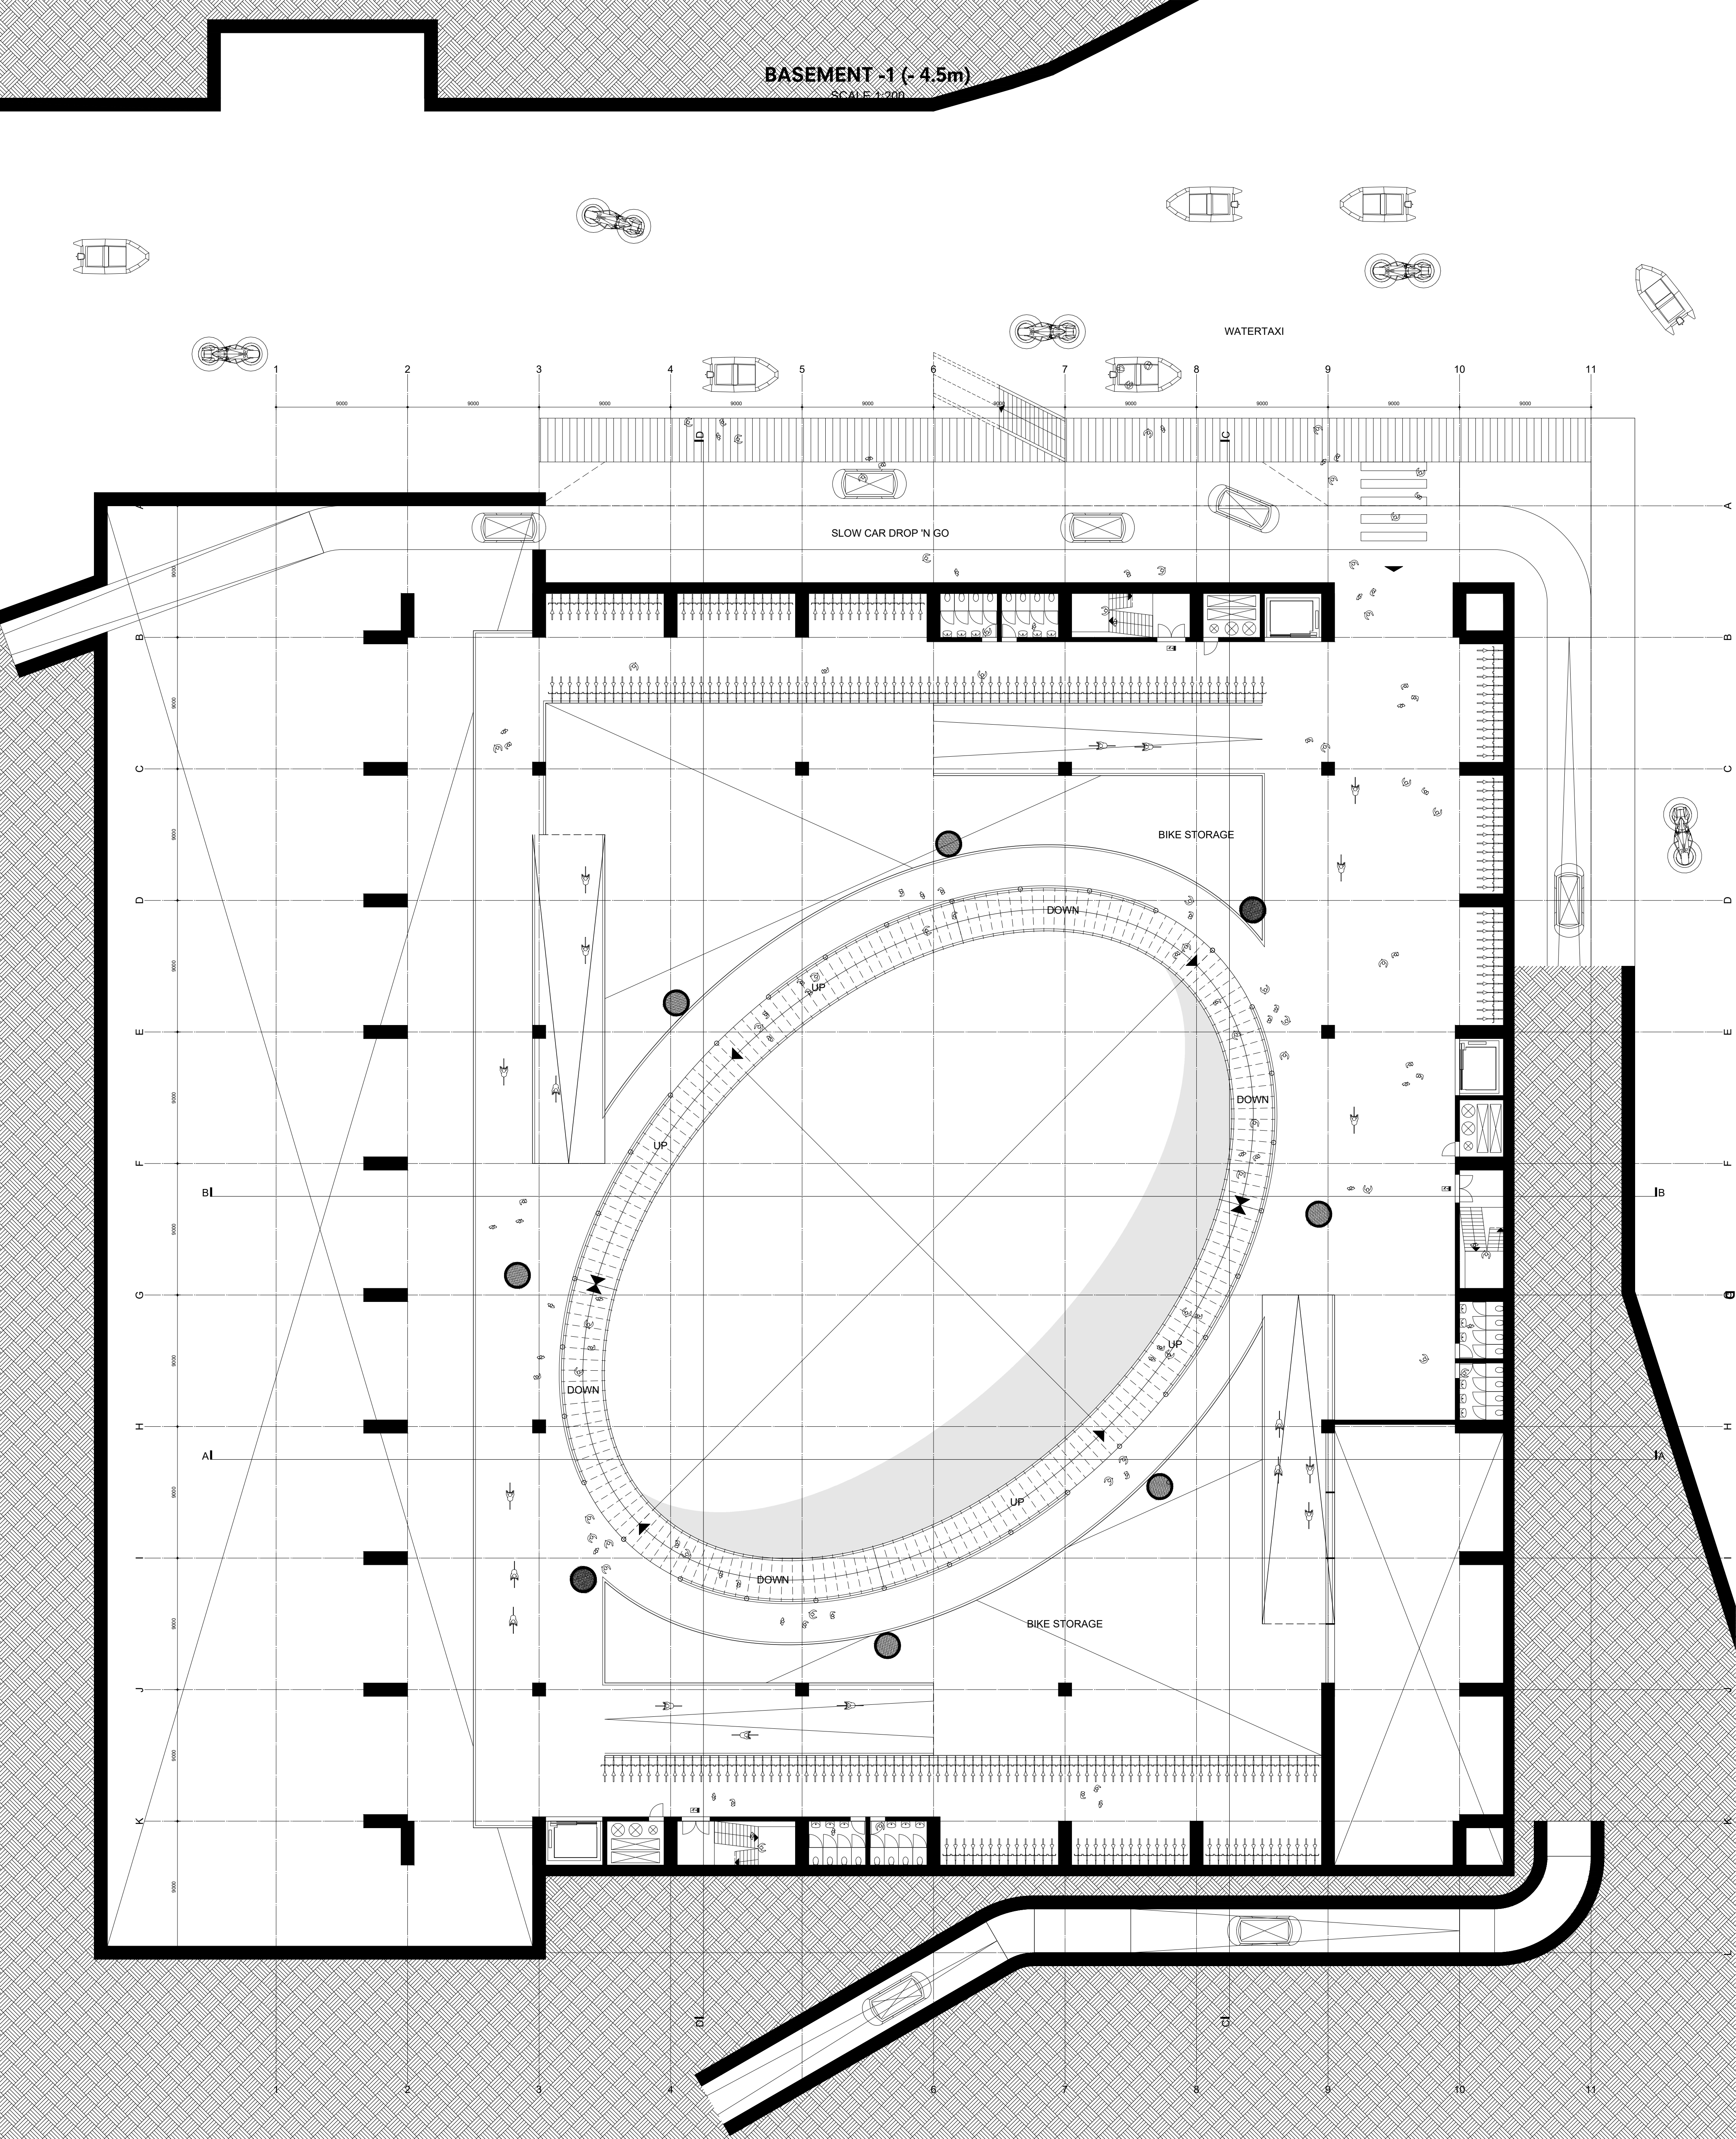


GROUND FLOOR (0m)


SCALE 1:200

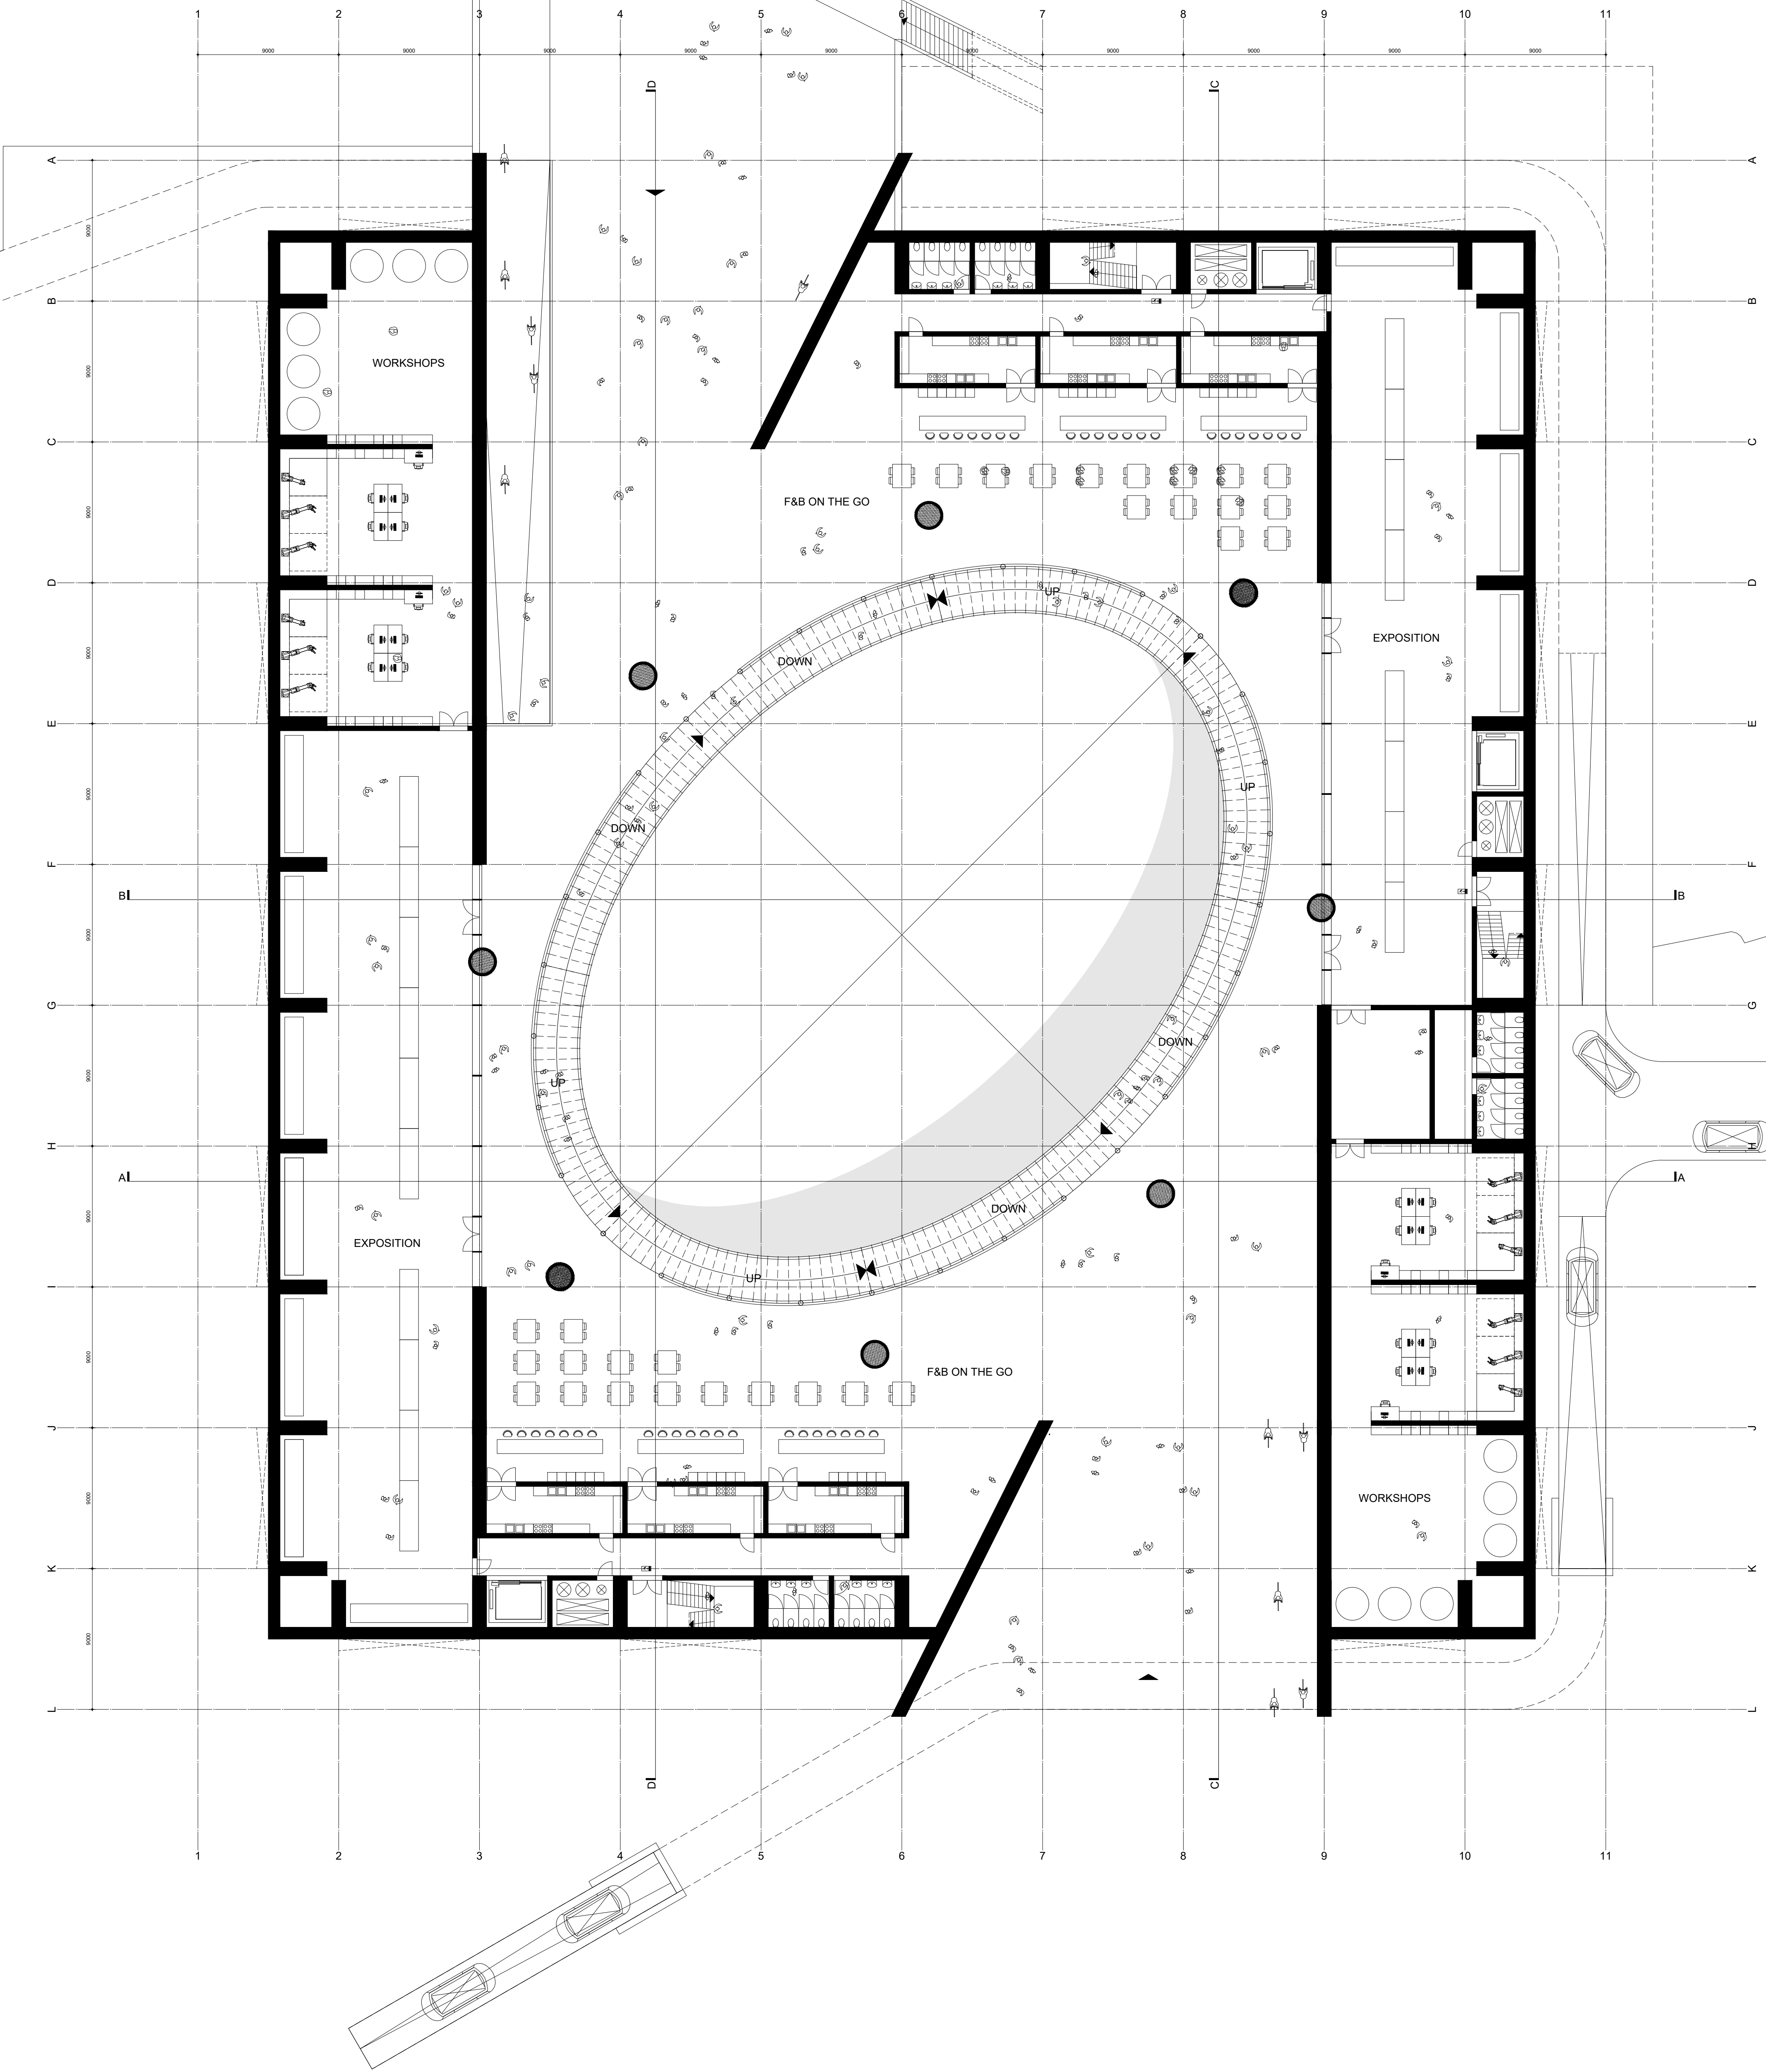


FIRST FLOOR (+ 6.75m)
SCALE 1:200

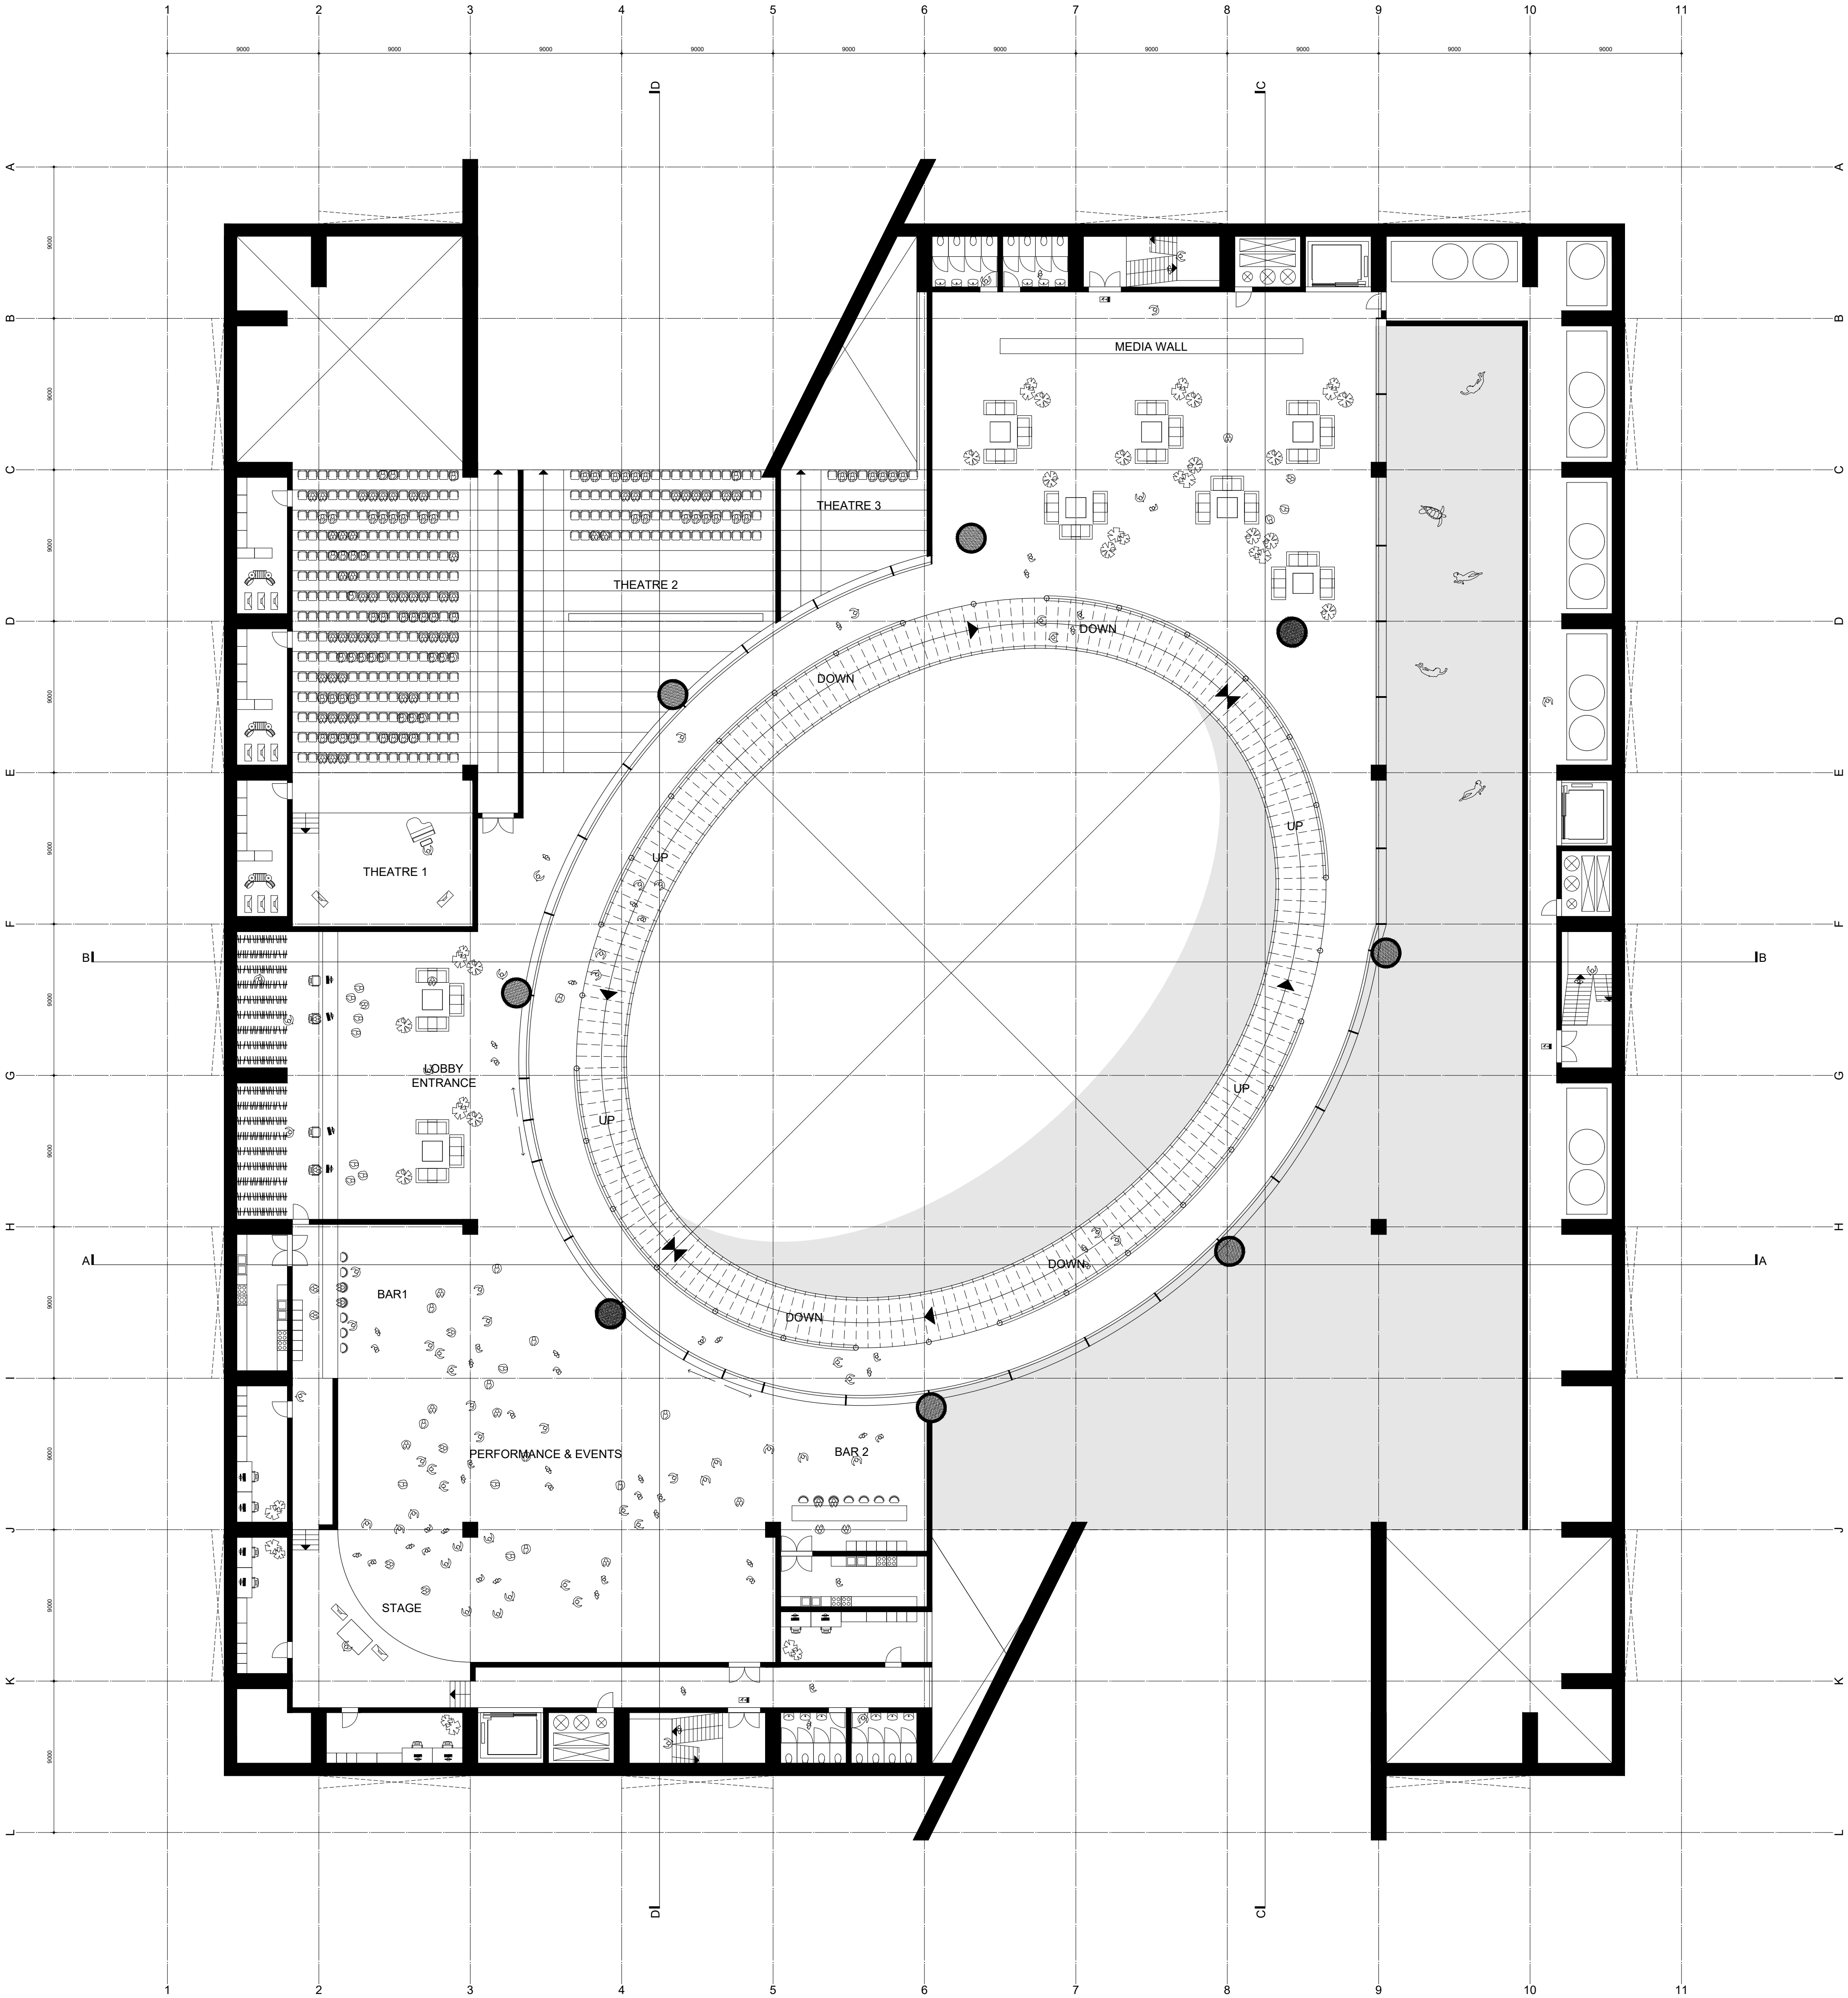


SECOND FLOOR (+ 13.5m)
SCALE 1:200

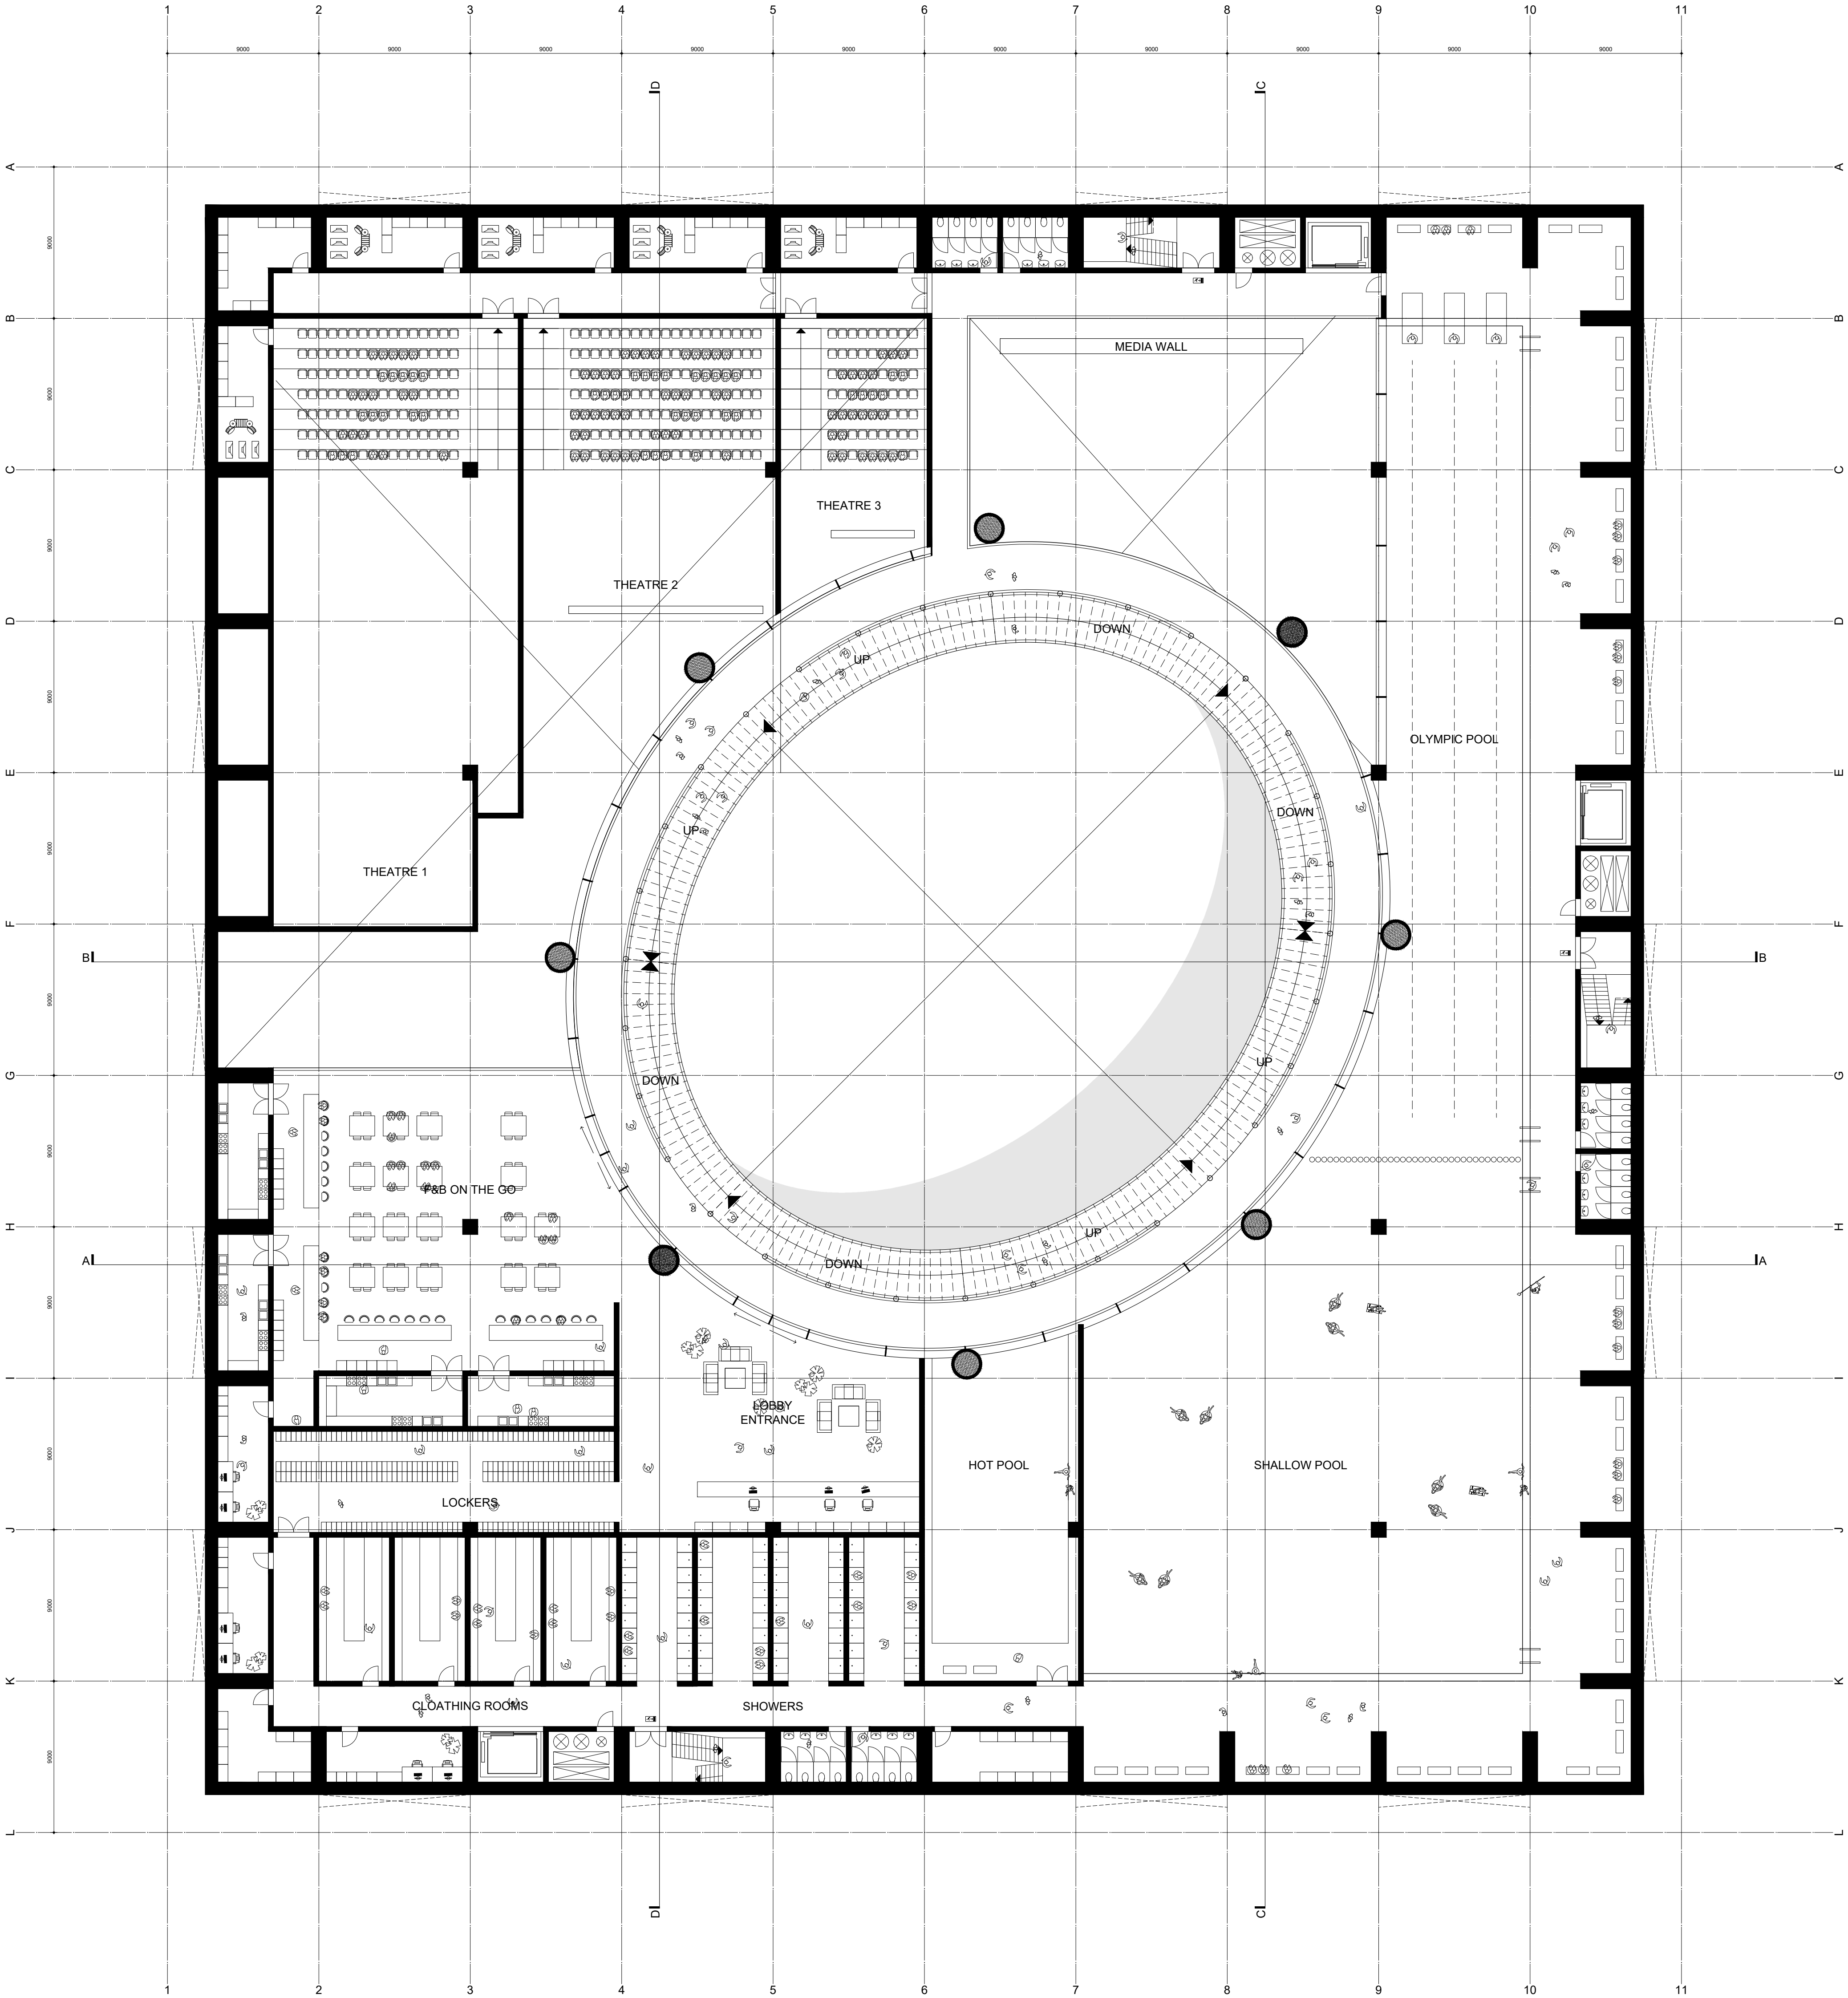


THIRD FLOOR (+ 20.25m)
SCALE 1:200

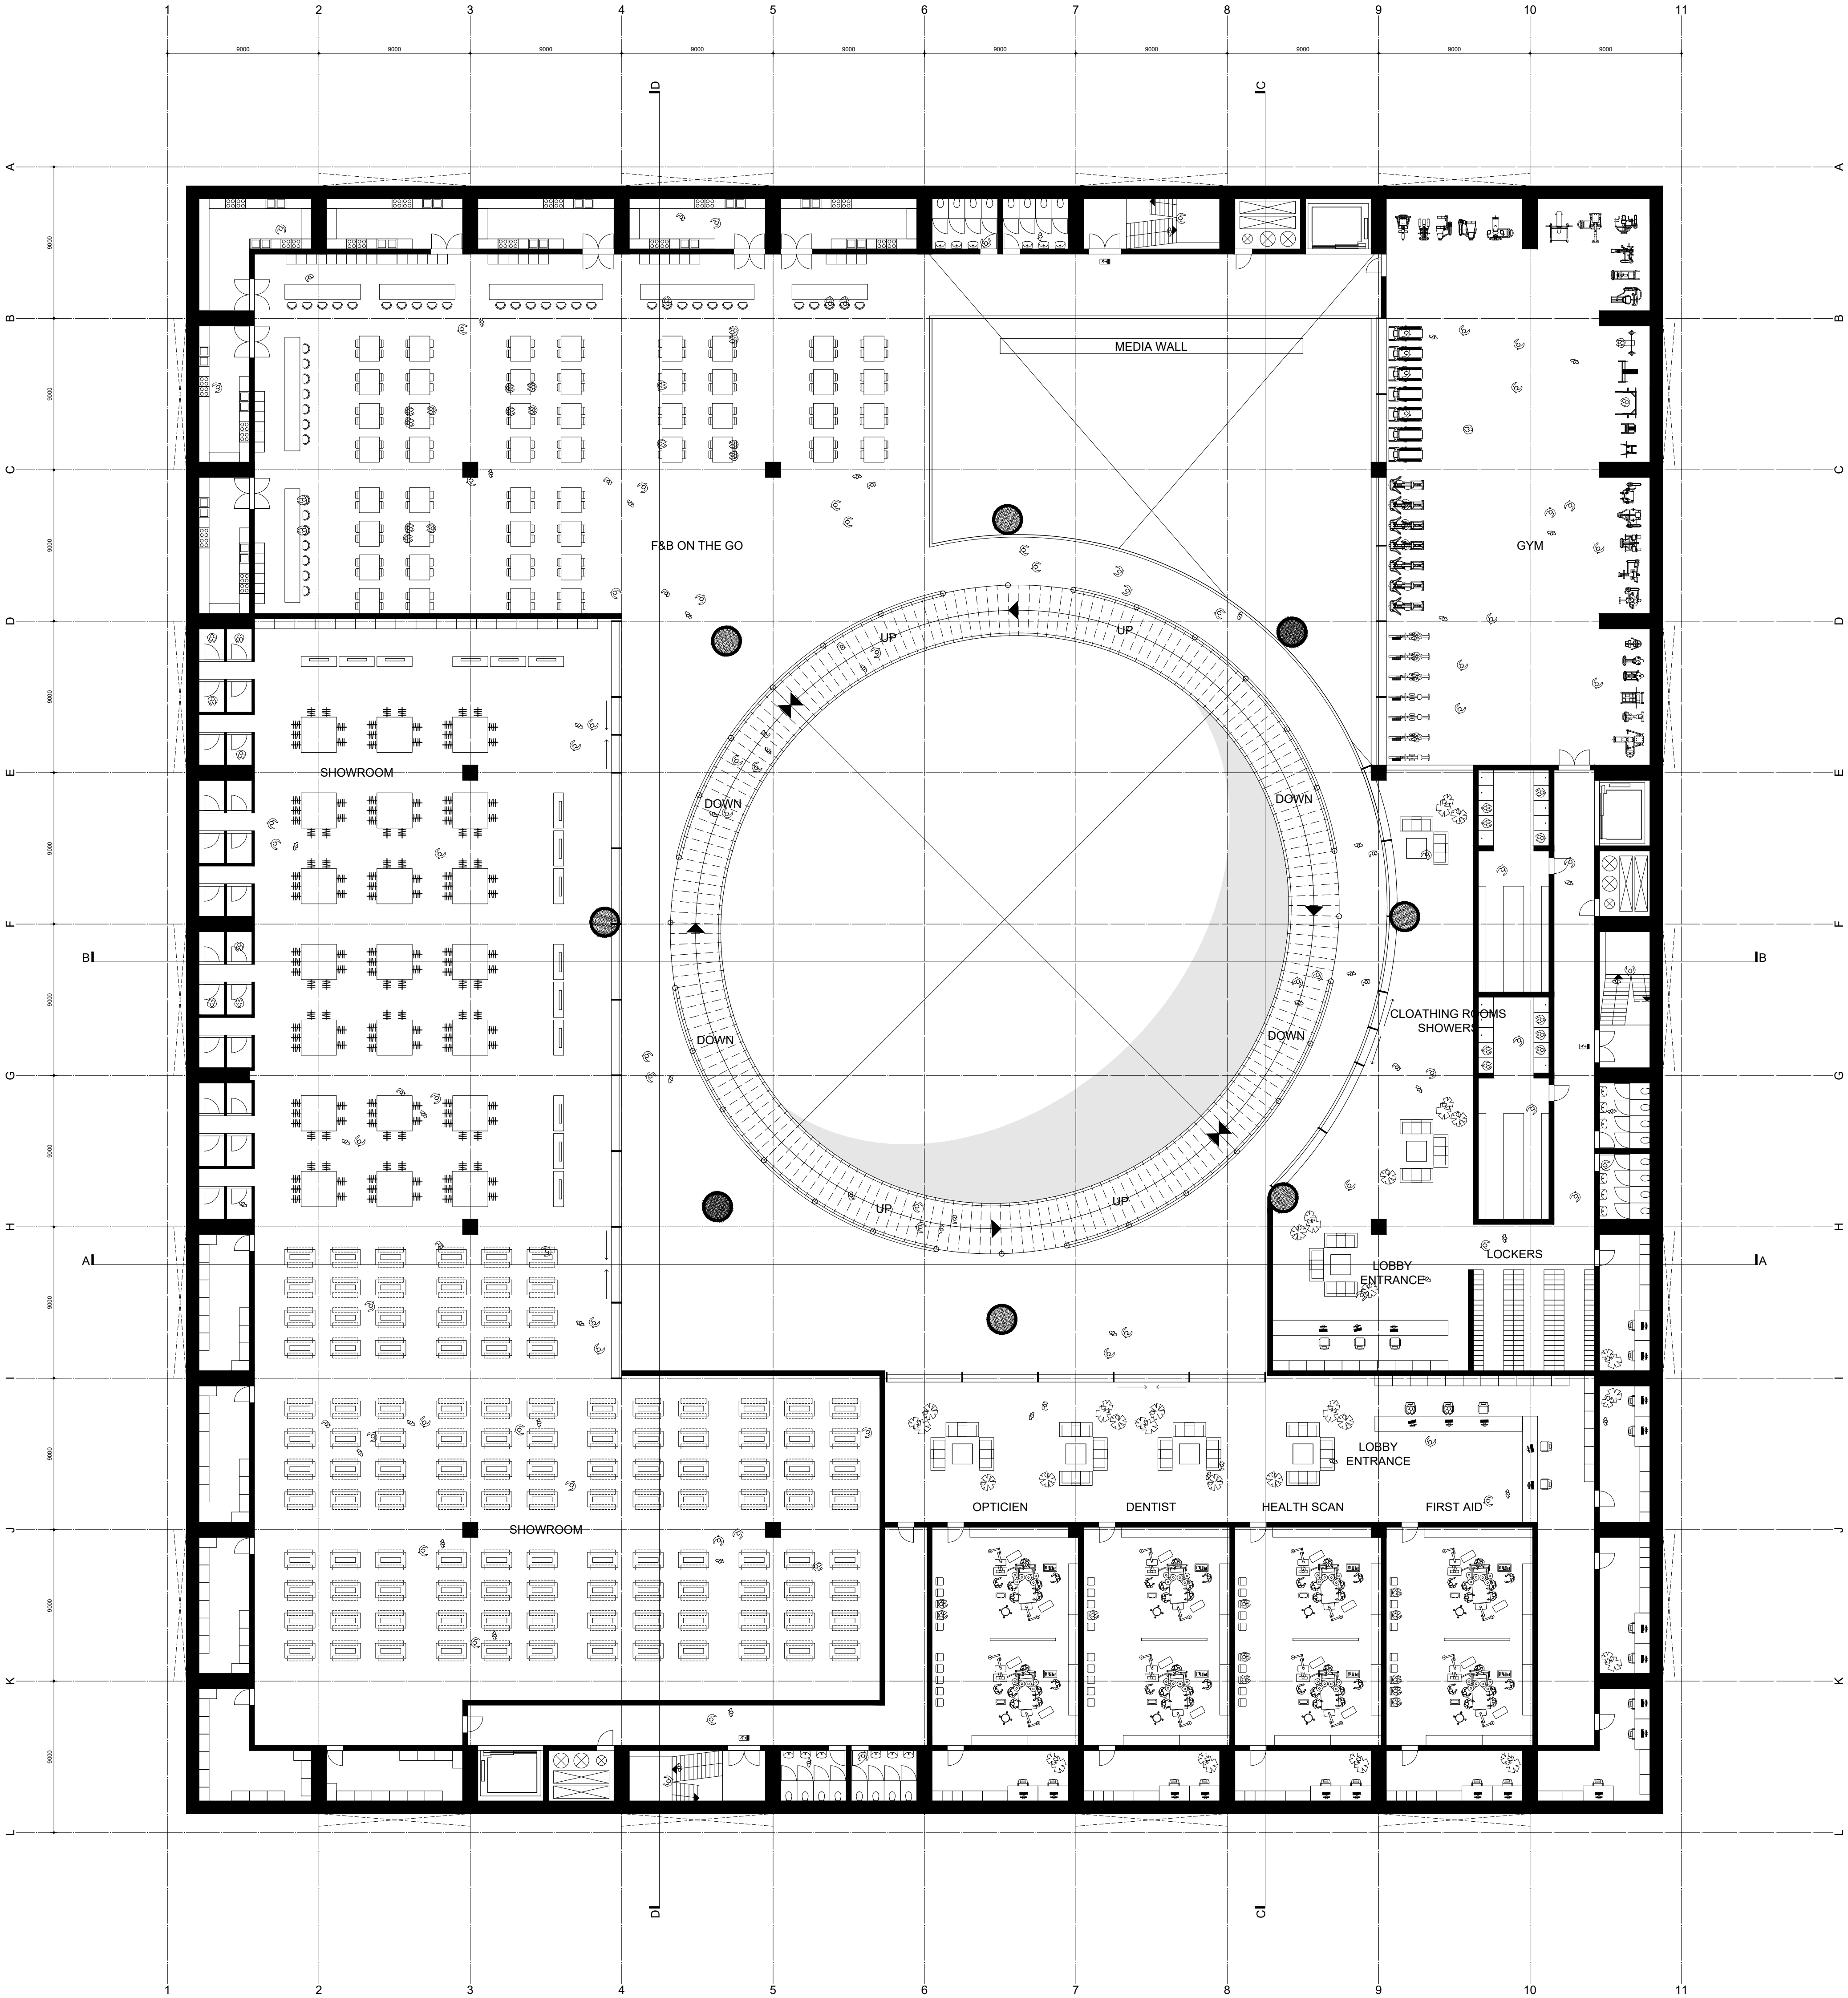


FOURTH FLOOR / ROOF (+ 27m)
SCALE 1:200

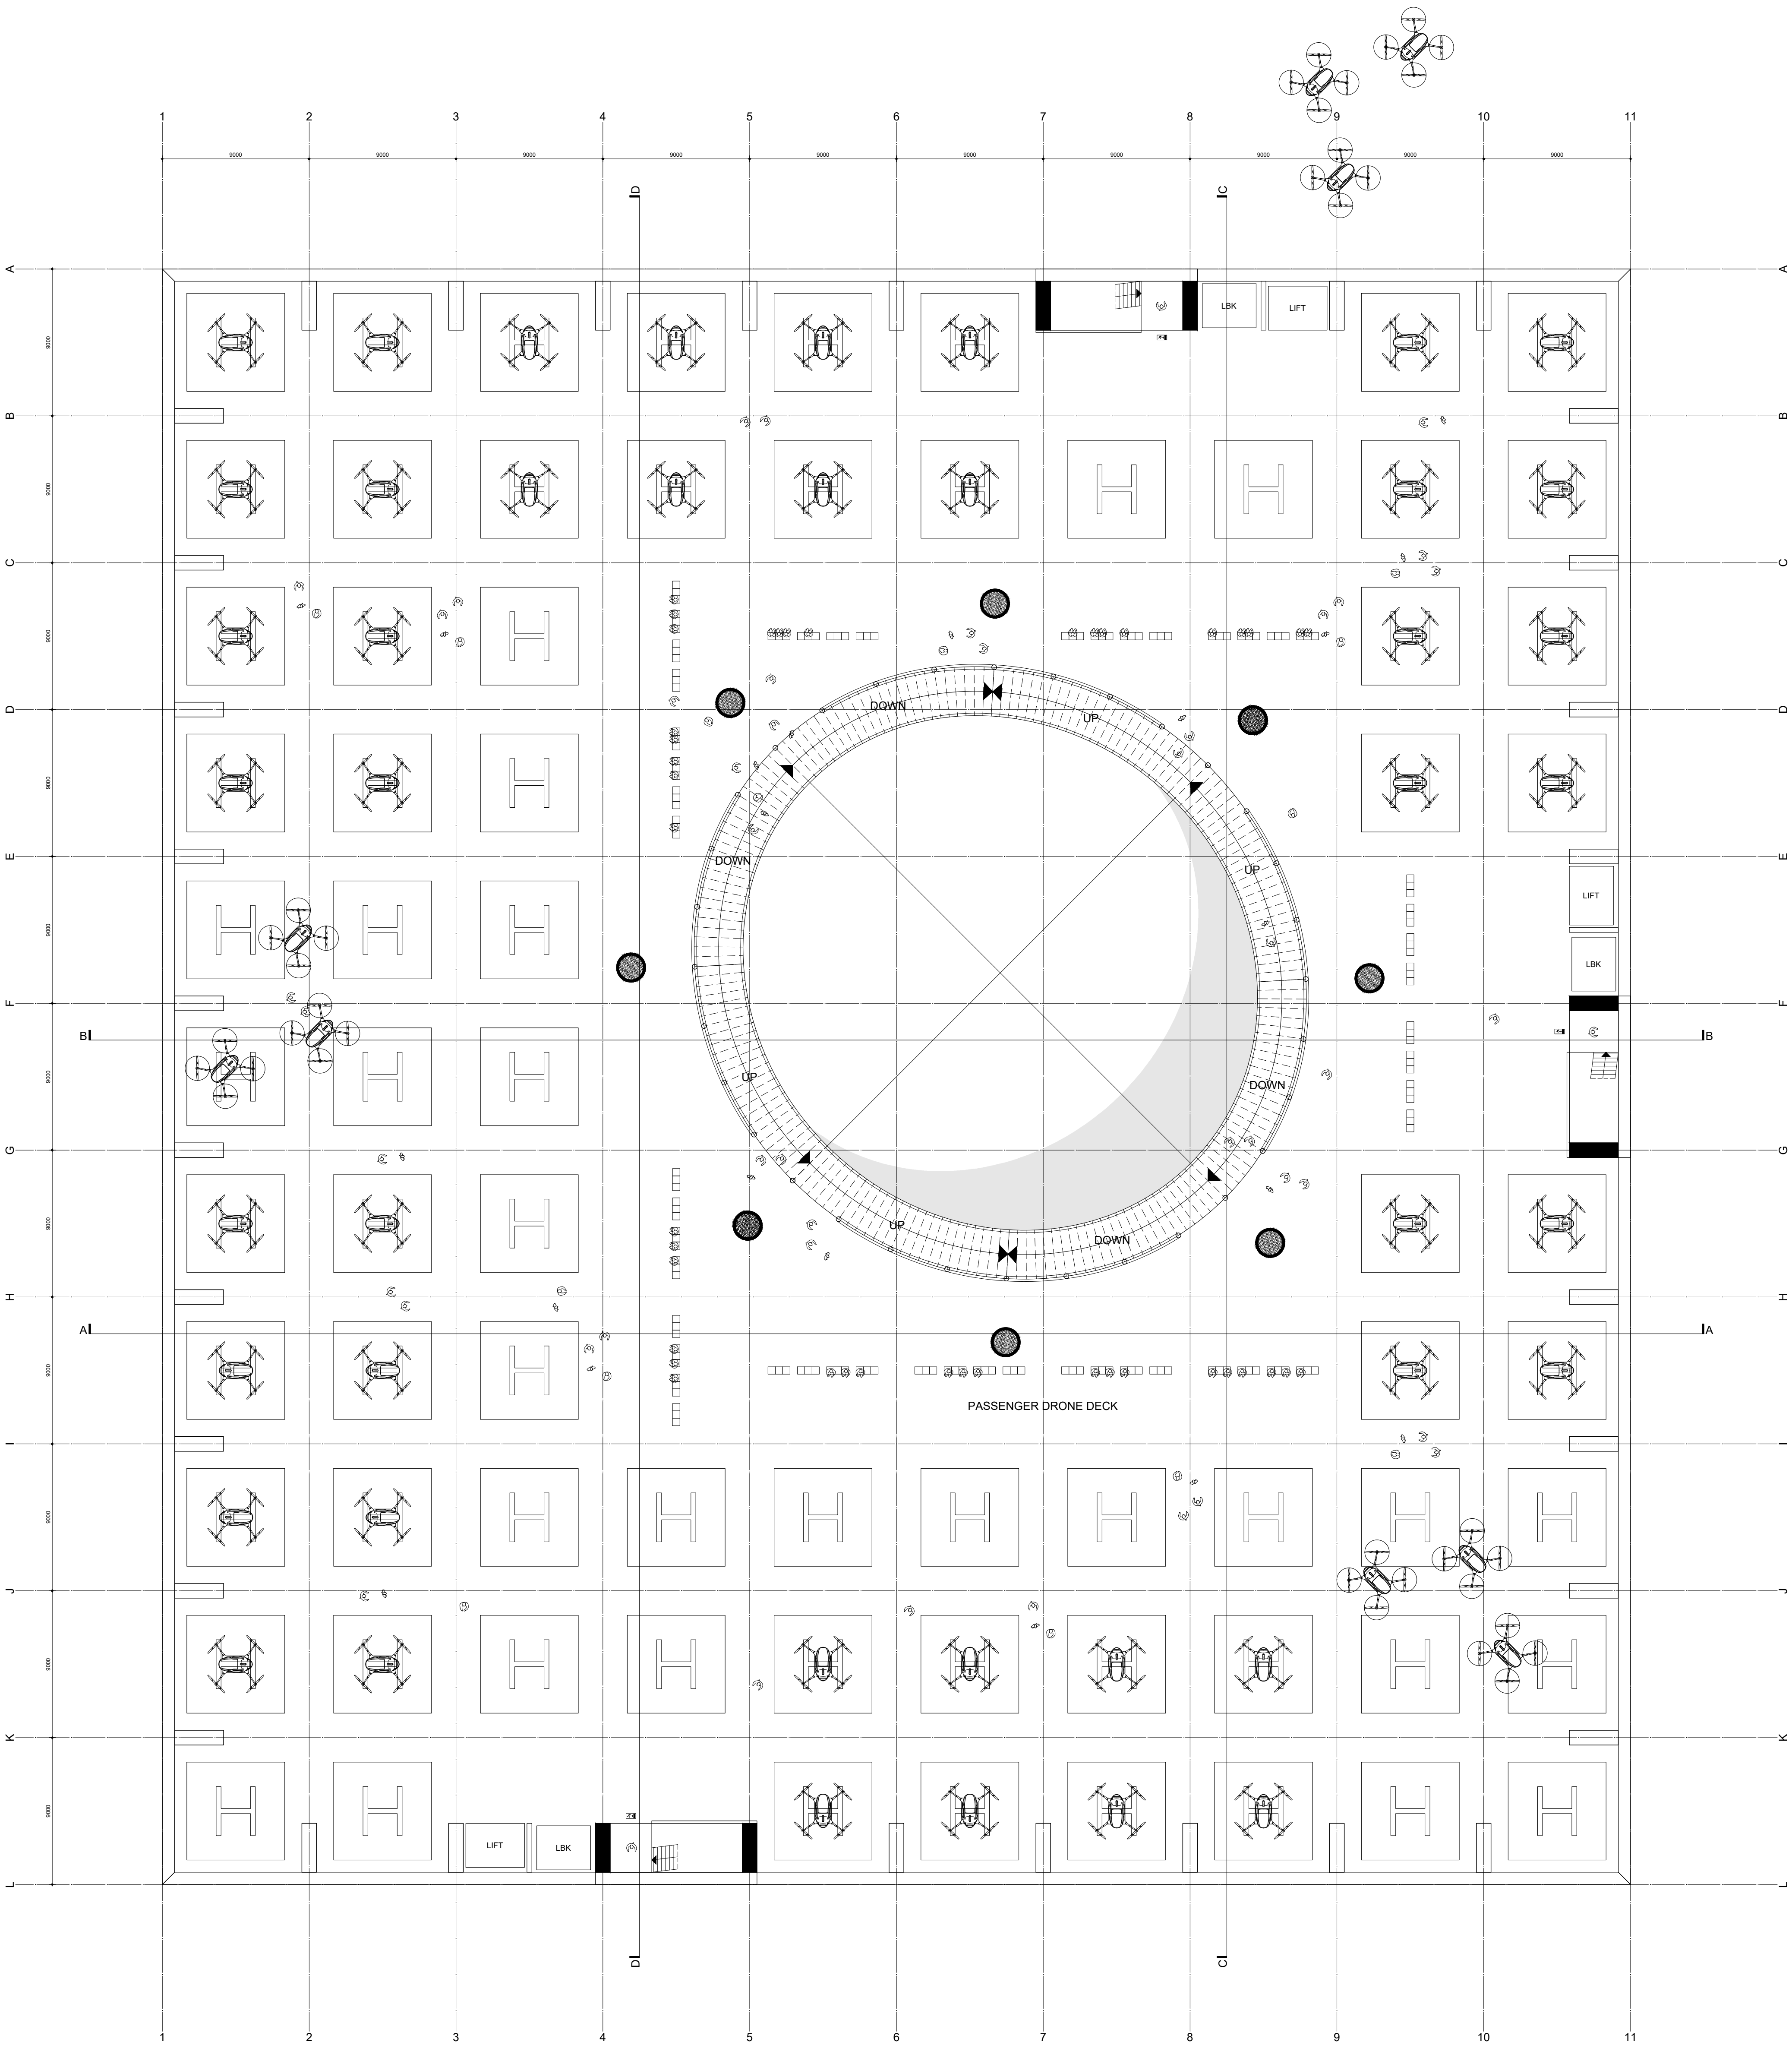


FIFTH FLOOR (+ 31.5m)
SCALE 1:200

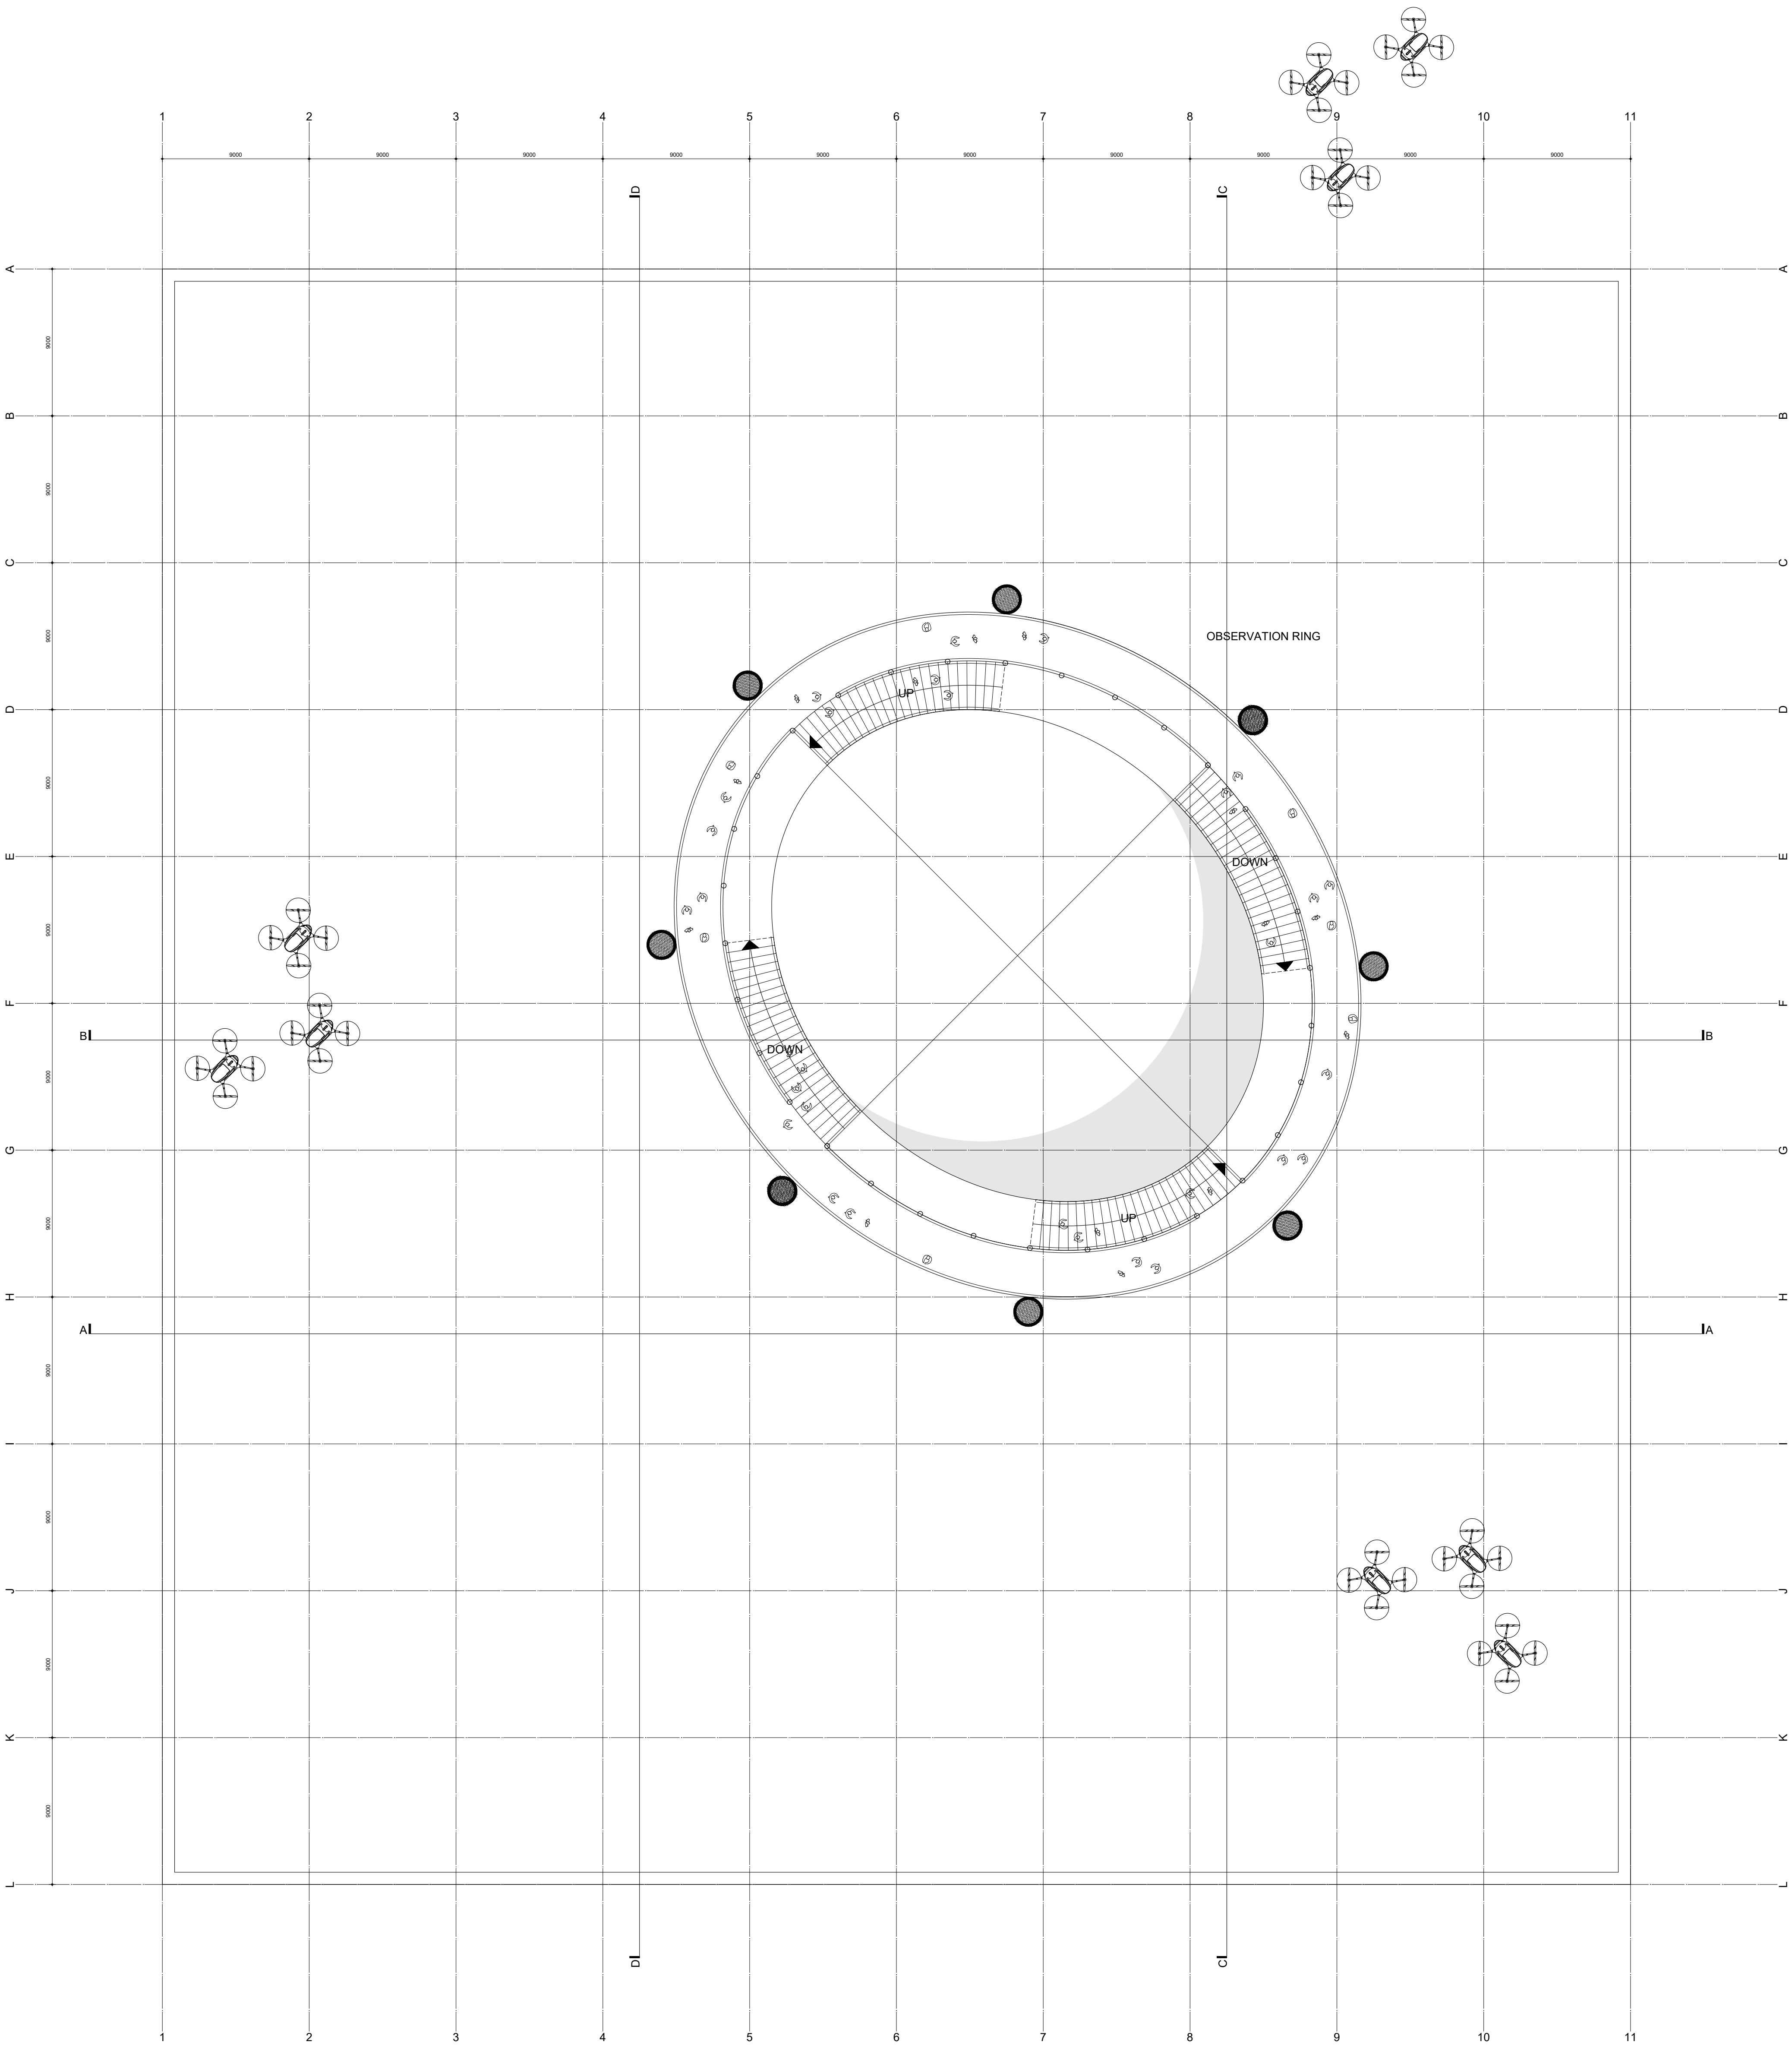


ROOF (+ 36m)
SCALE 1:200

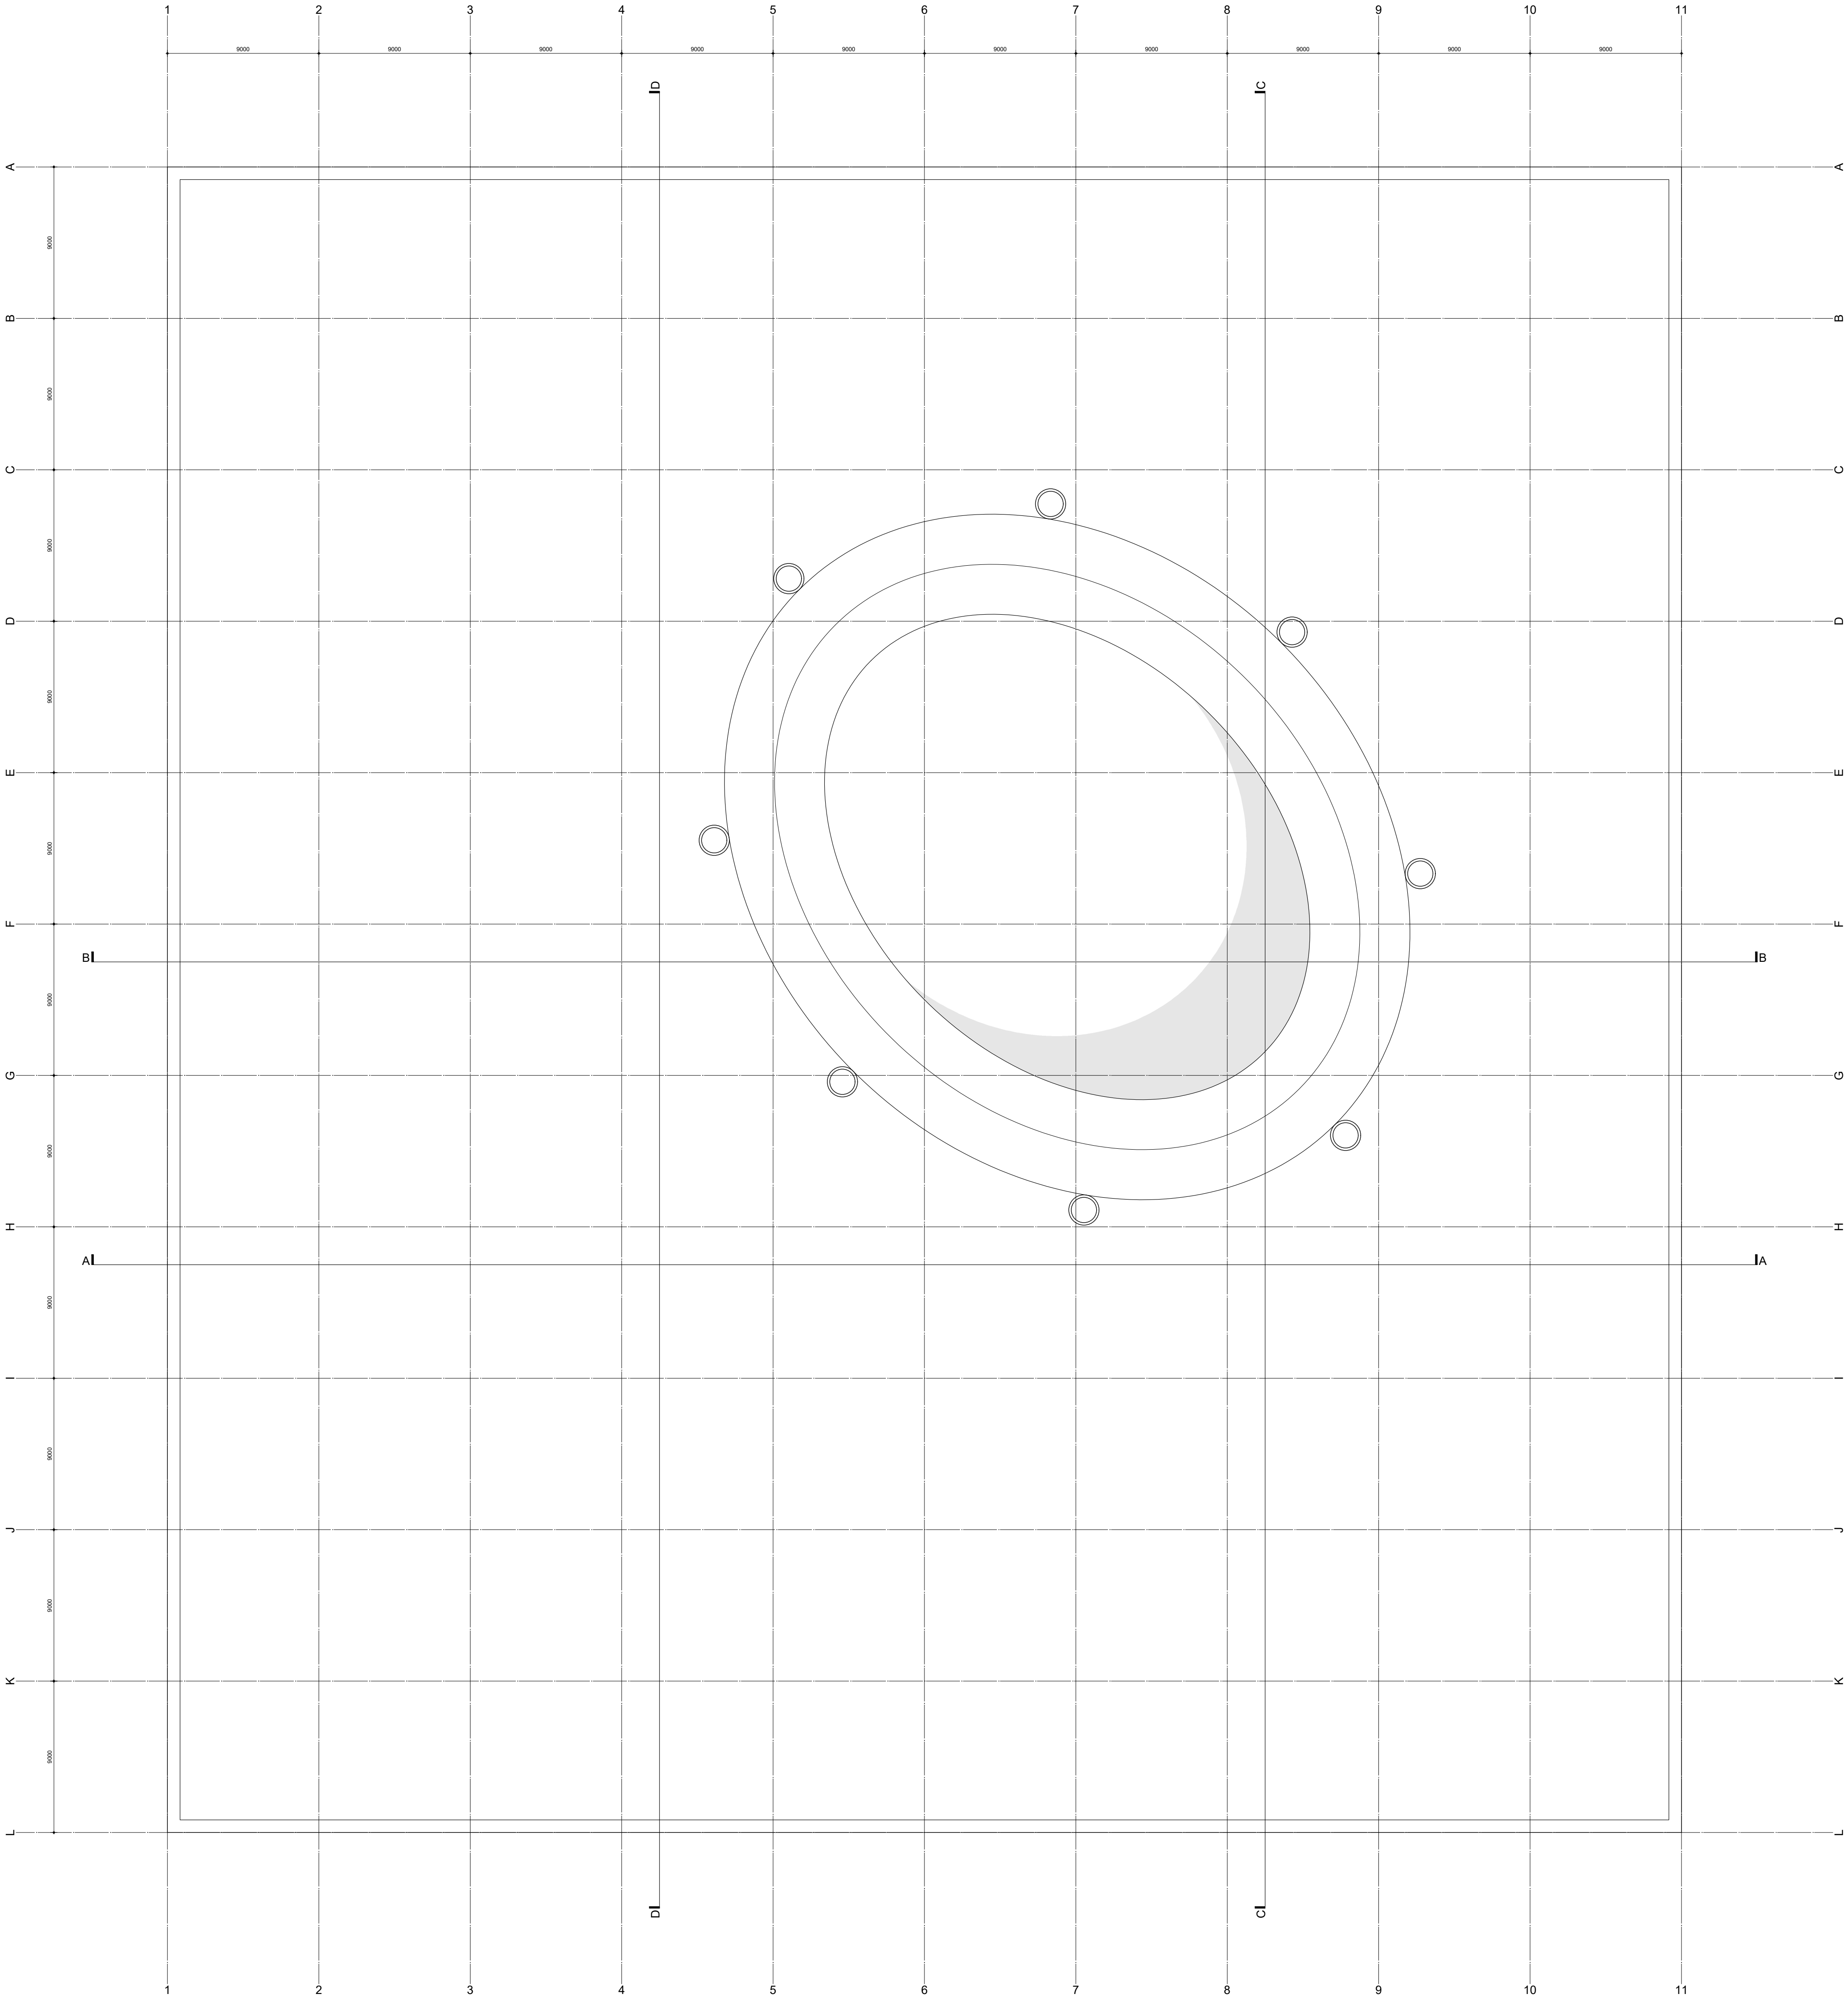

SHORTSECTIONS
SCALE 1:200

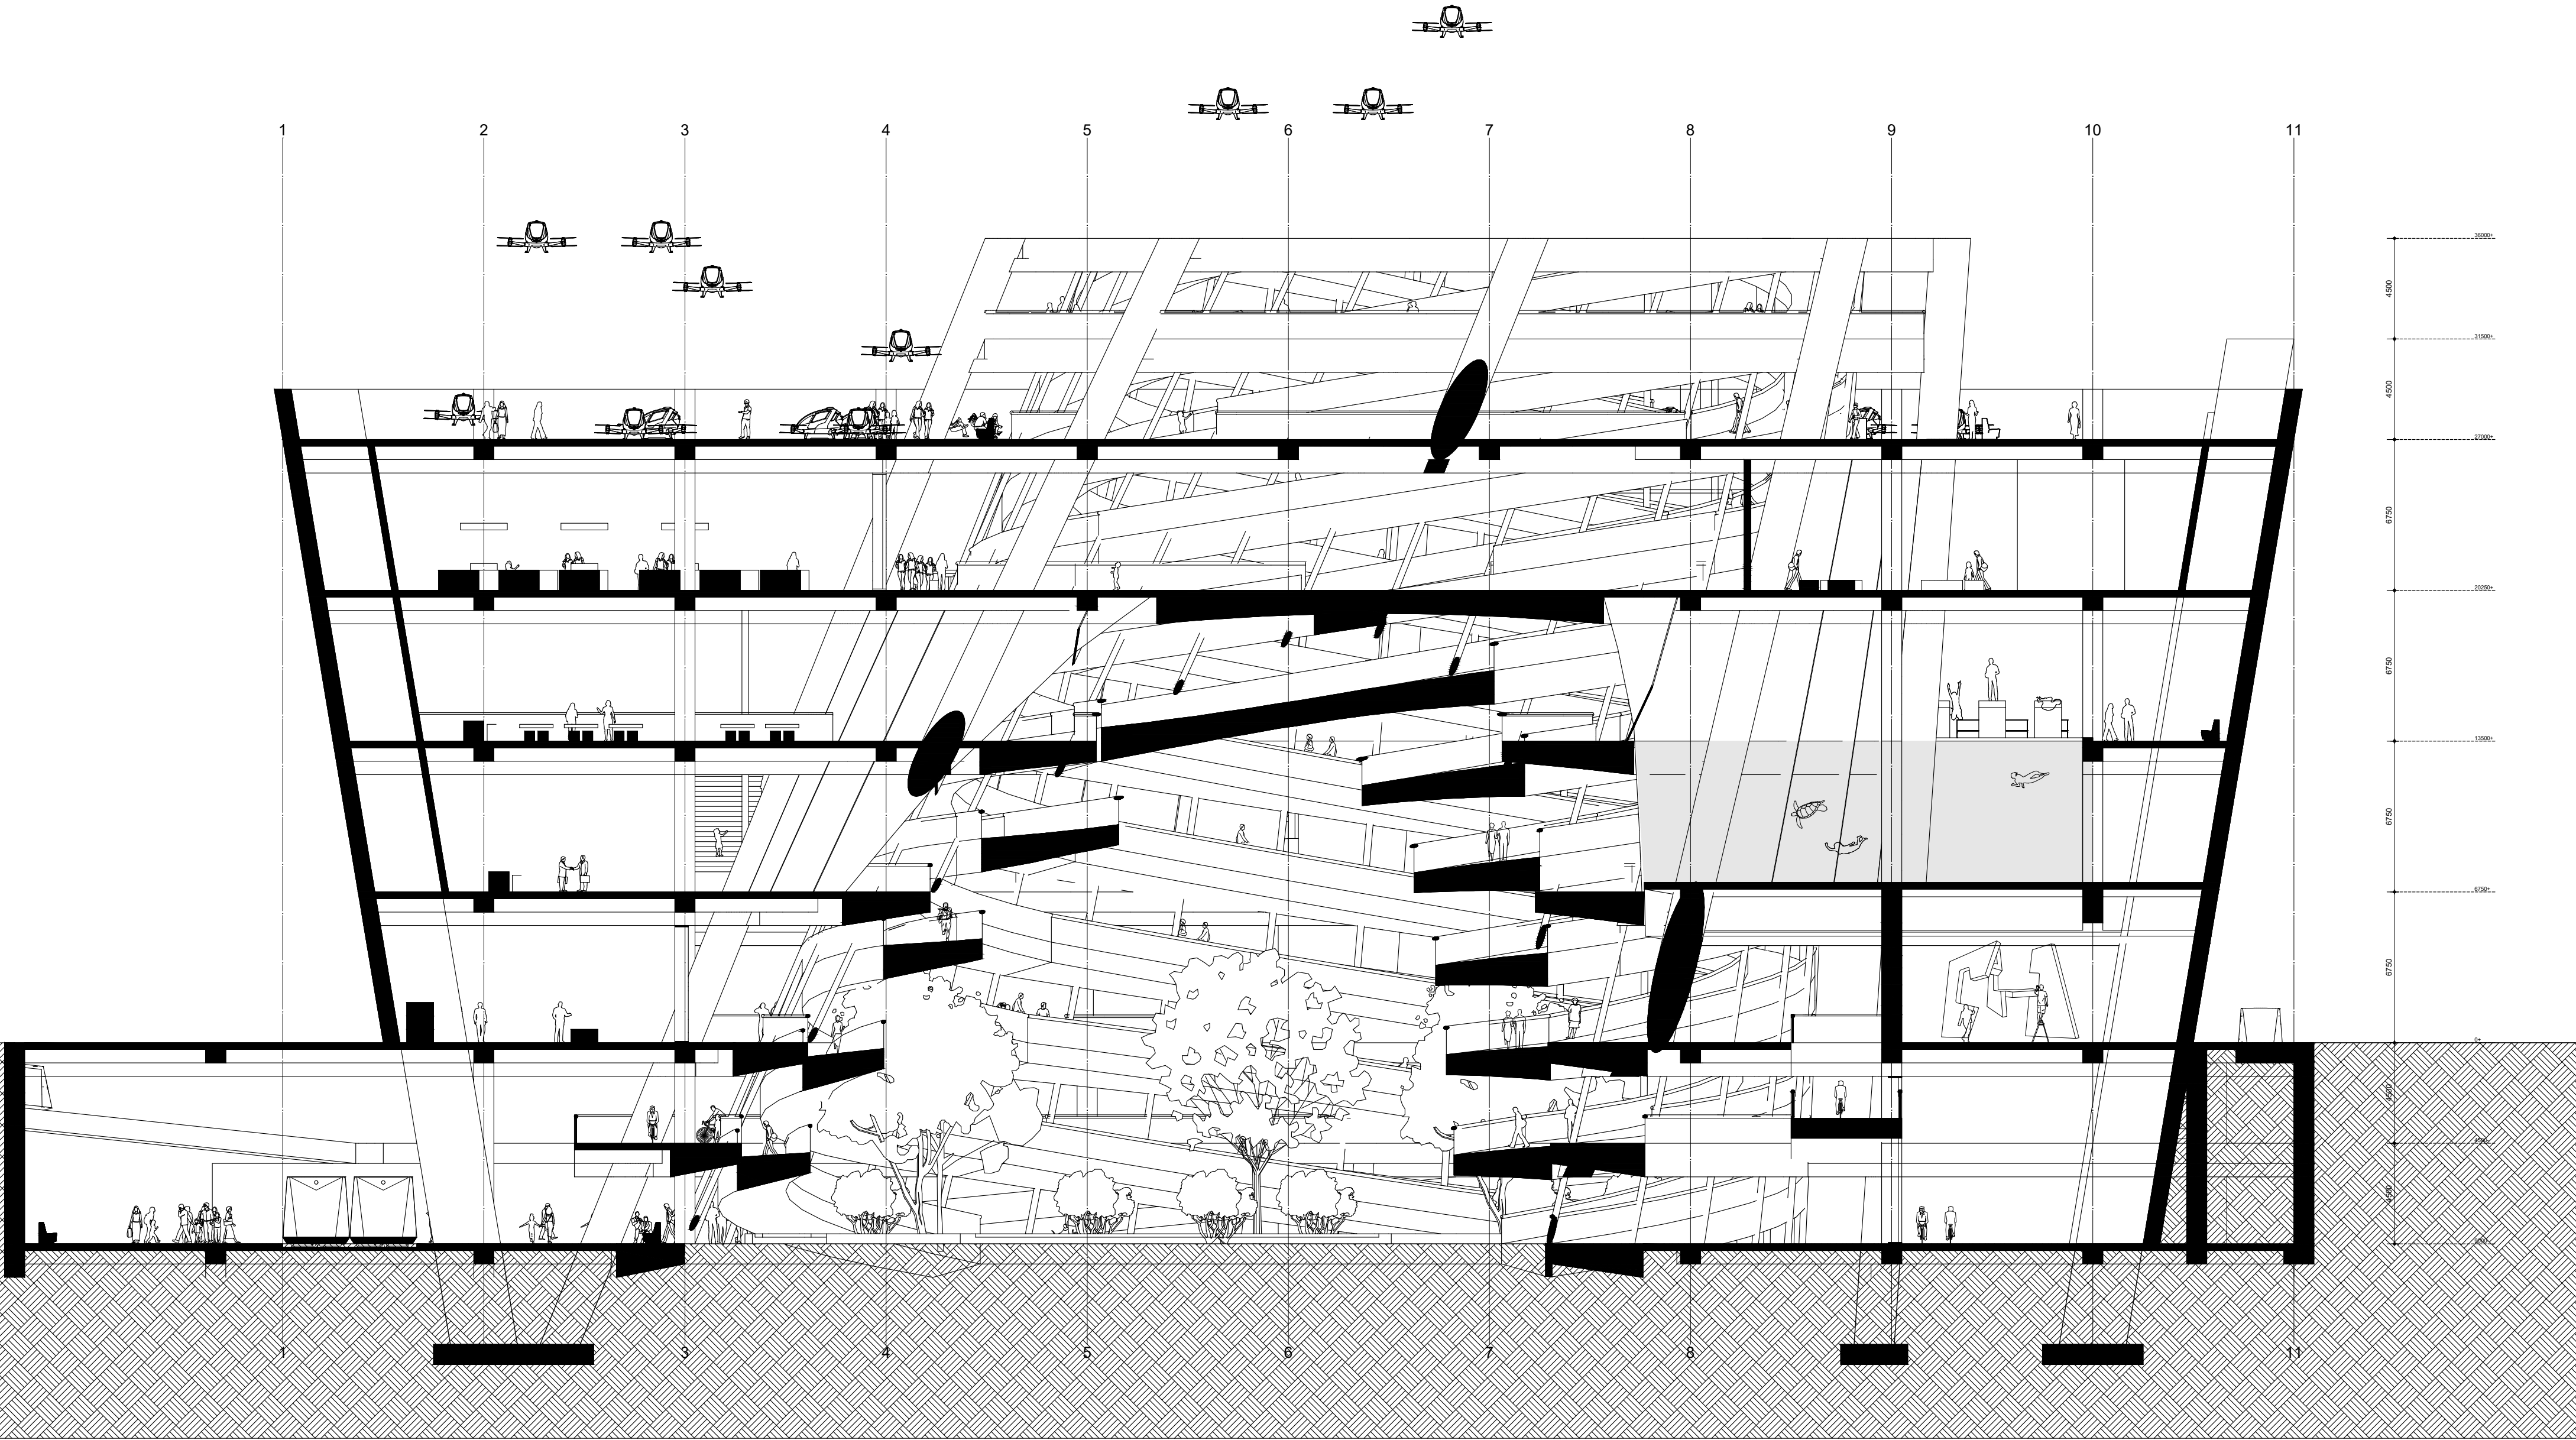


SECTION A-A

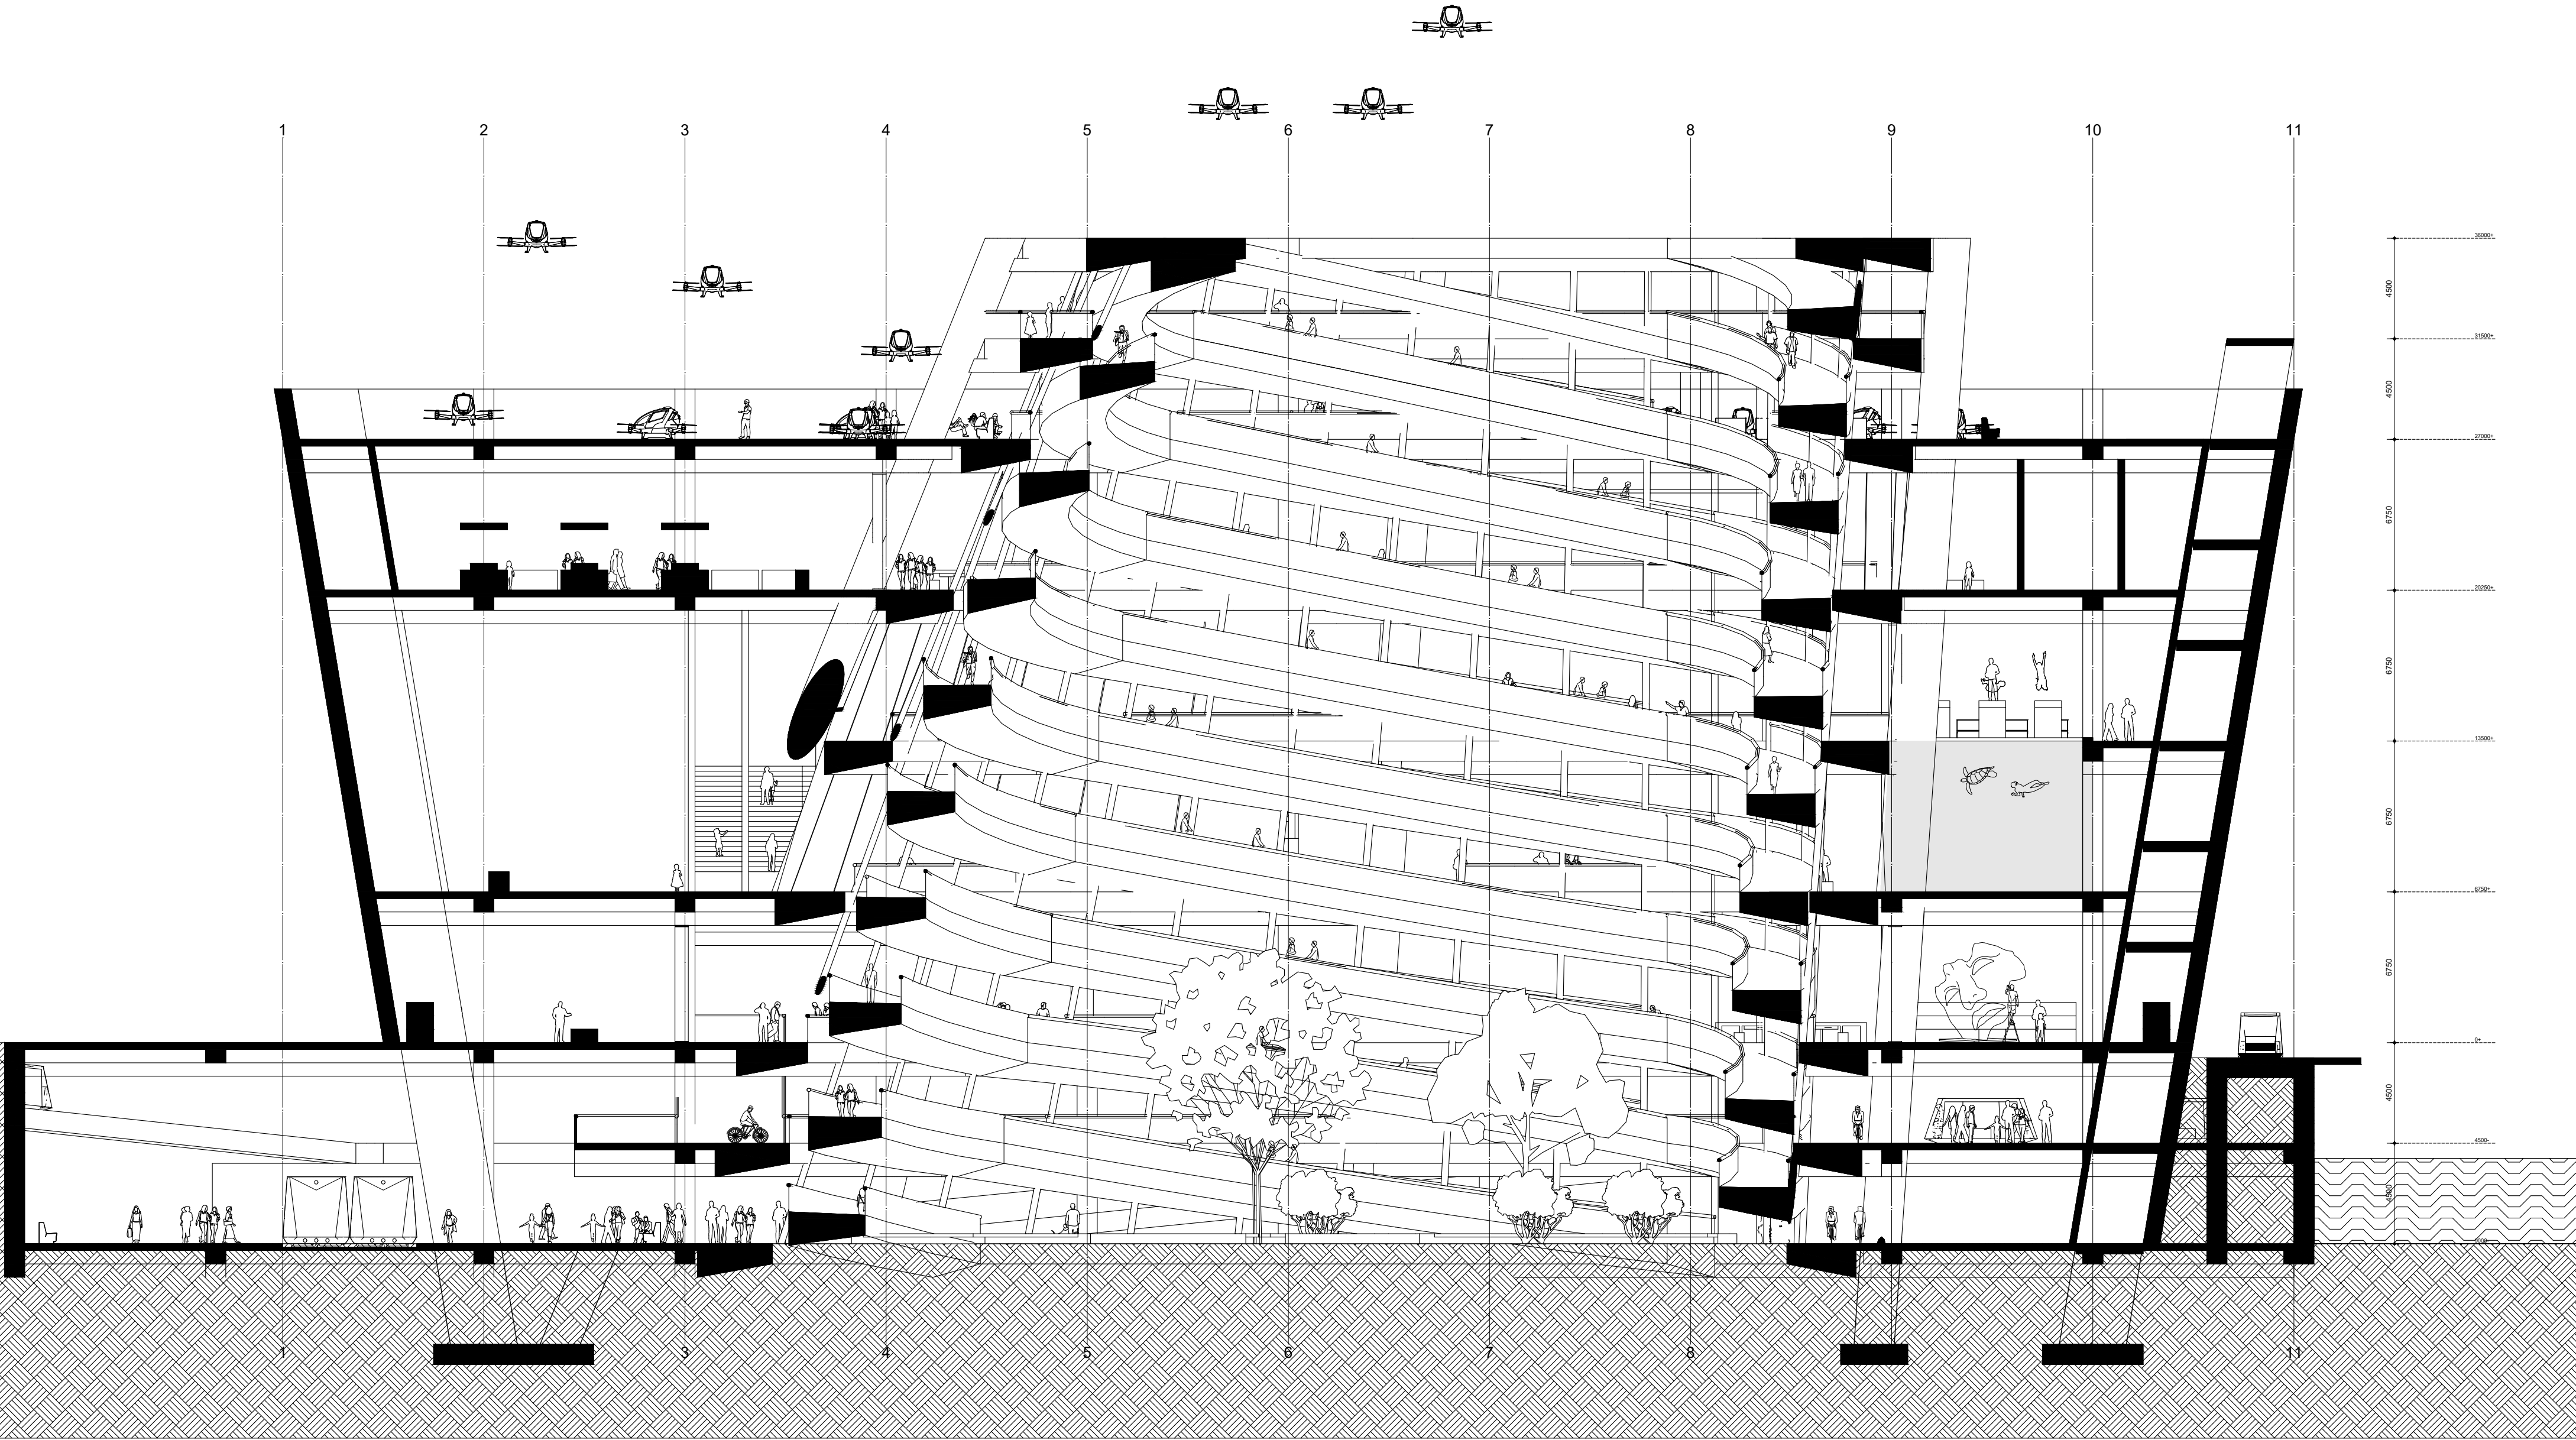


SECTION B-B

LONGSECTIONS
SCALE 1:200

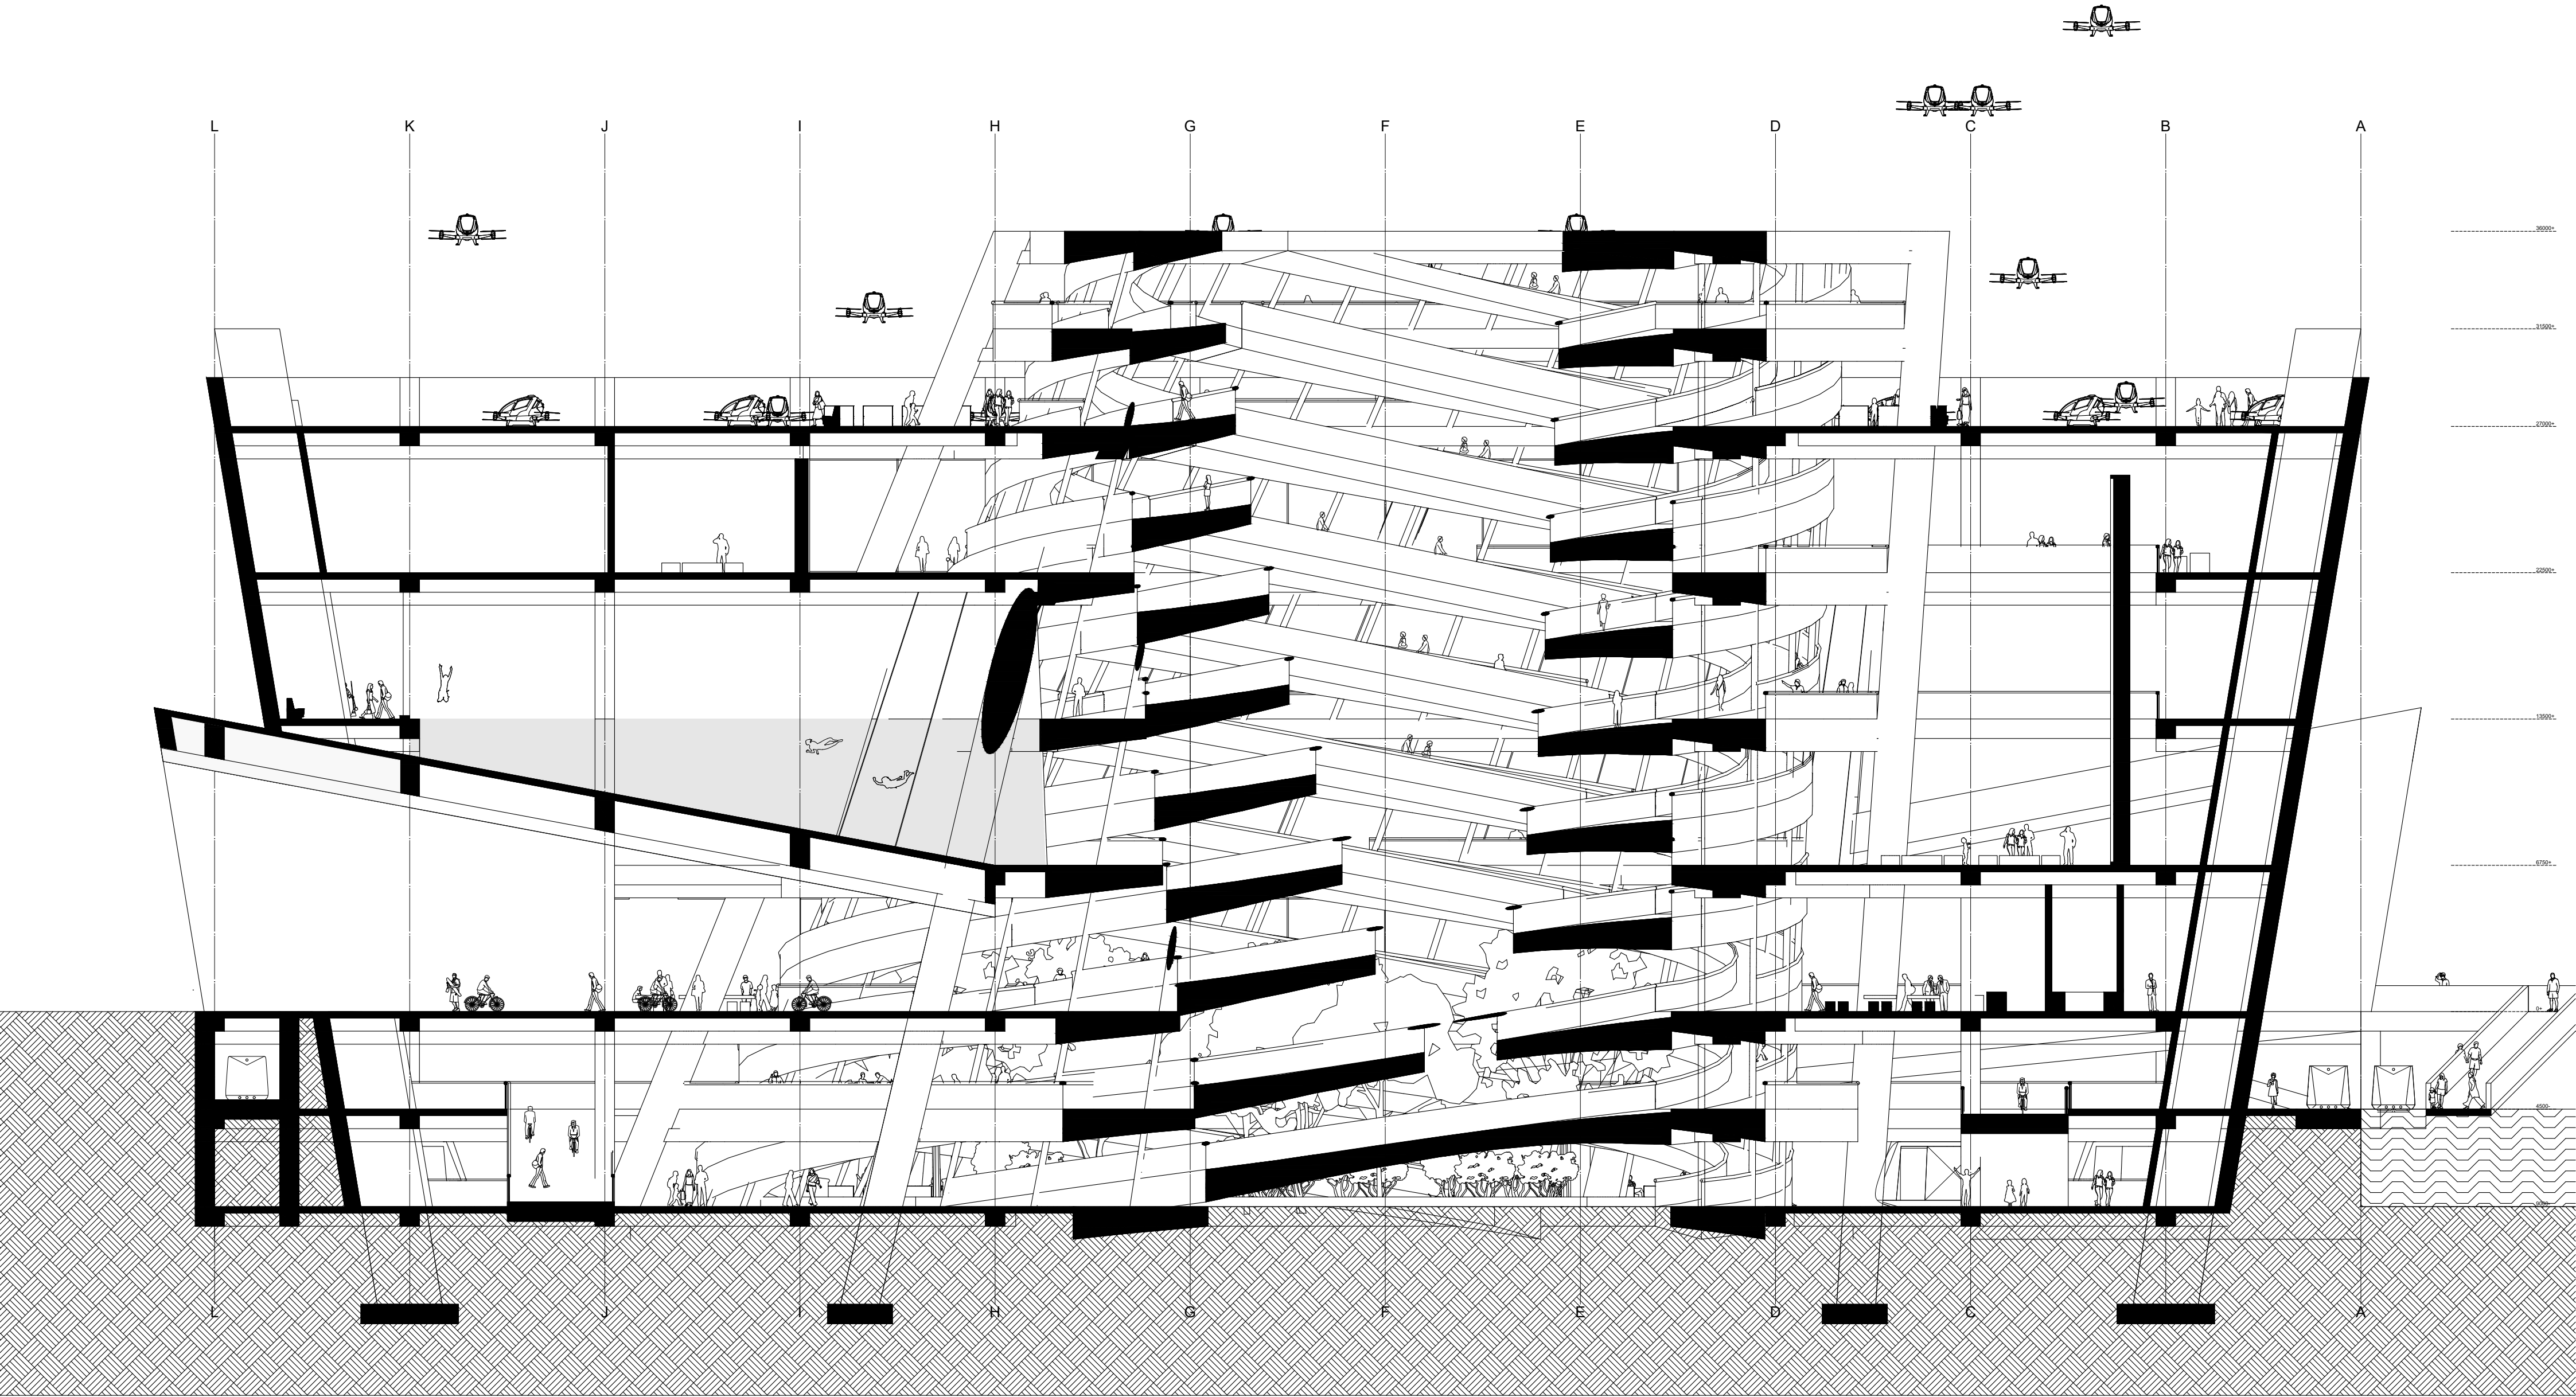


SECTION C-C

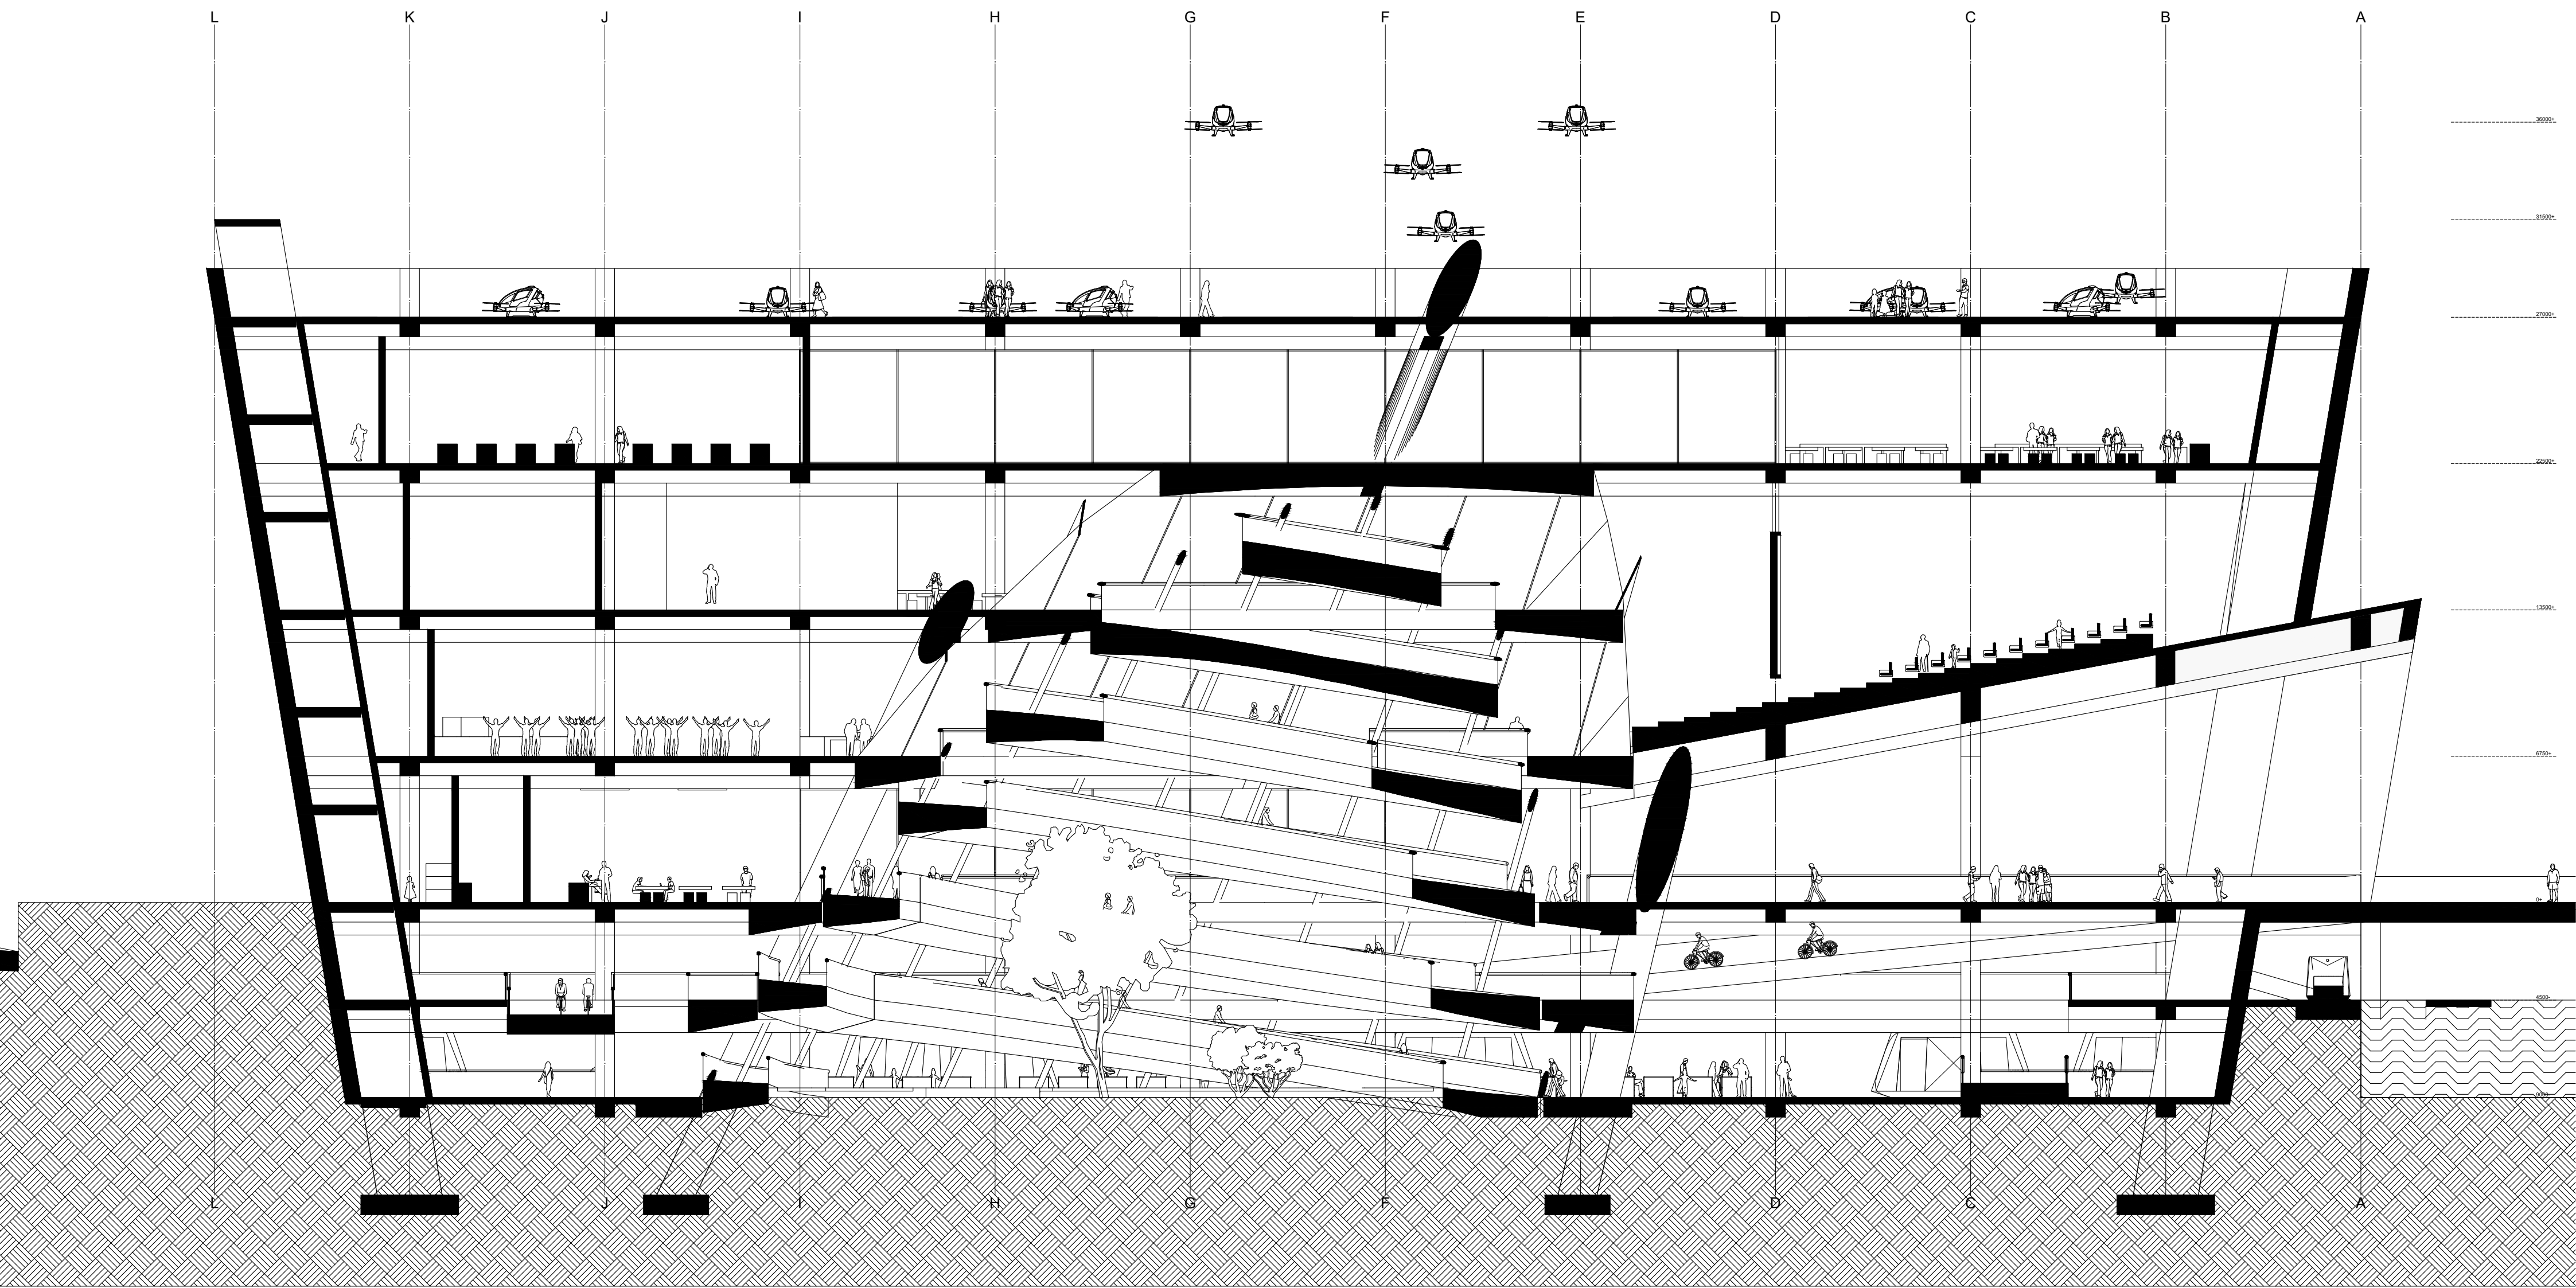


SECTION D-D

ELEVATIONS
SCALE 1:200

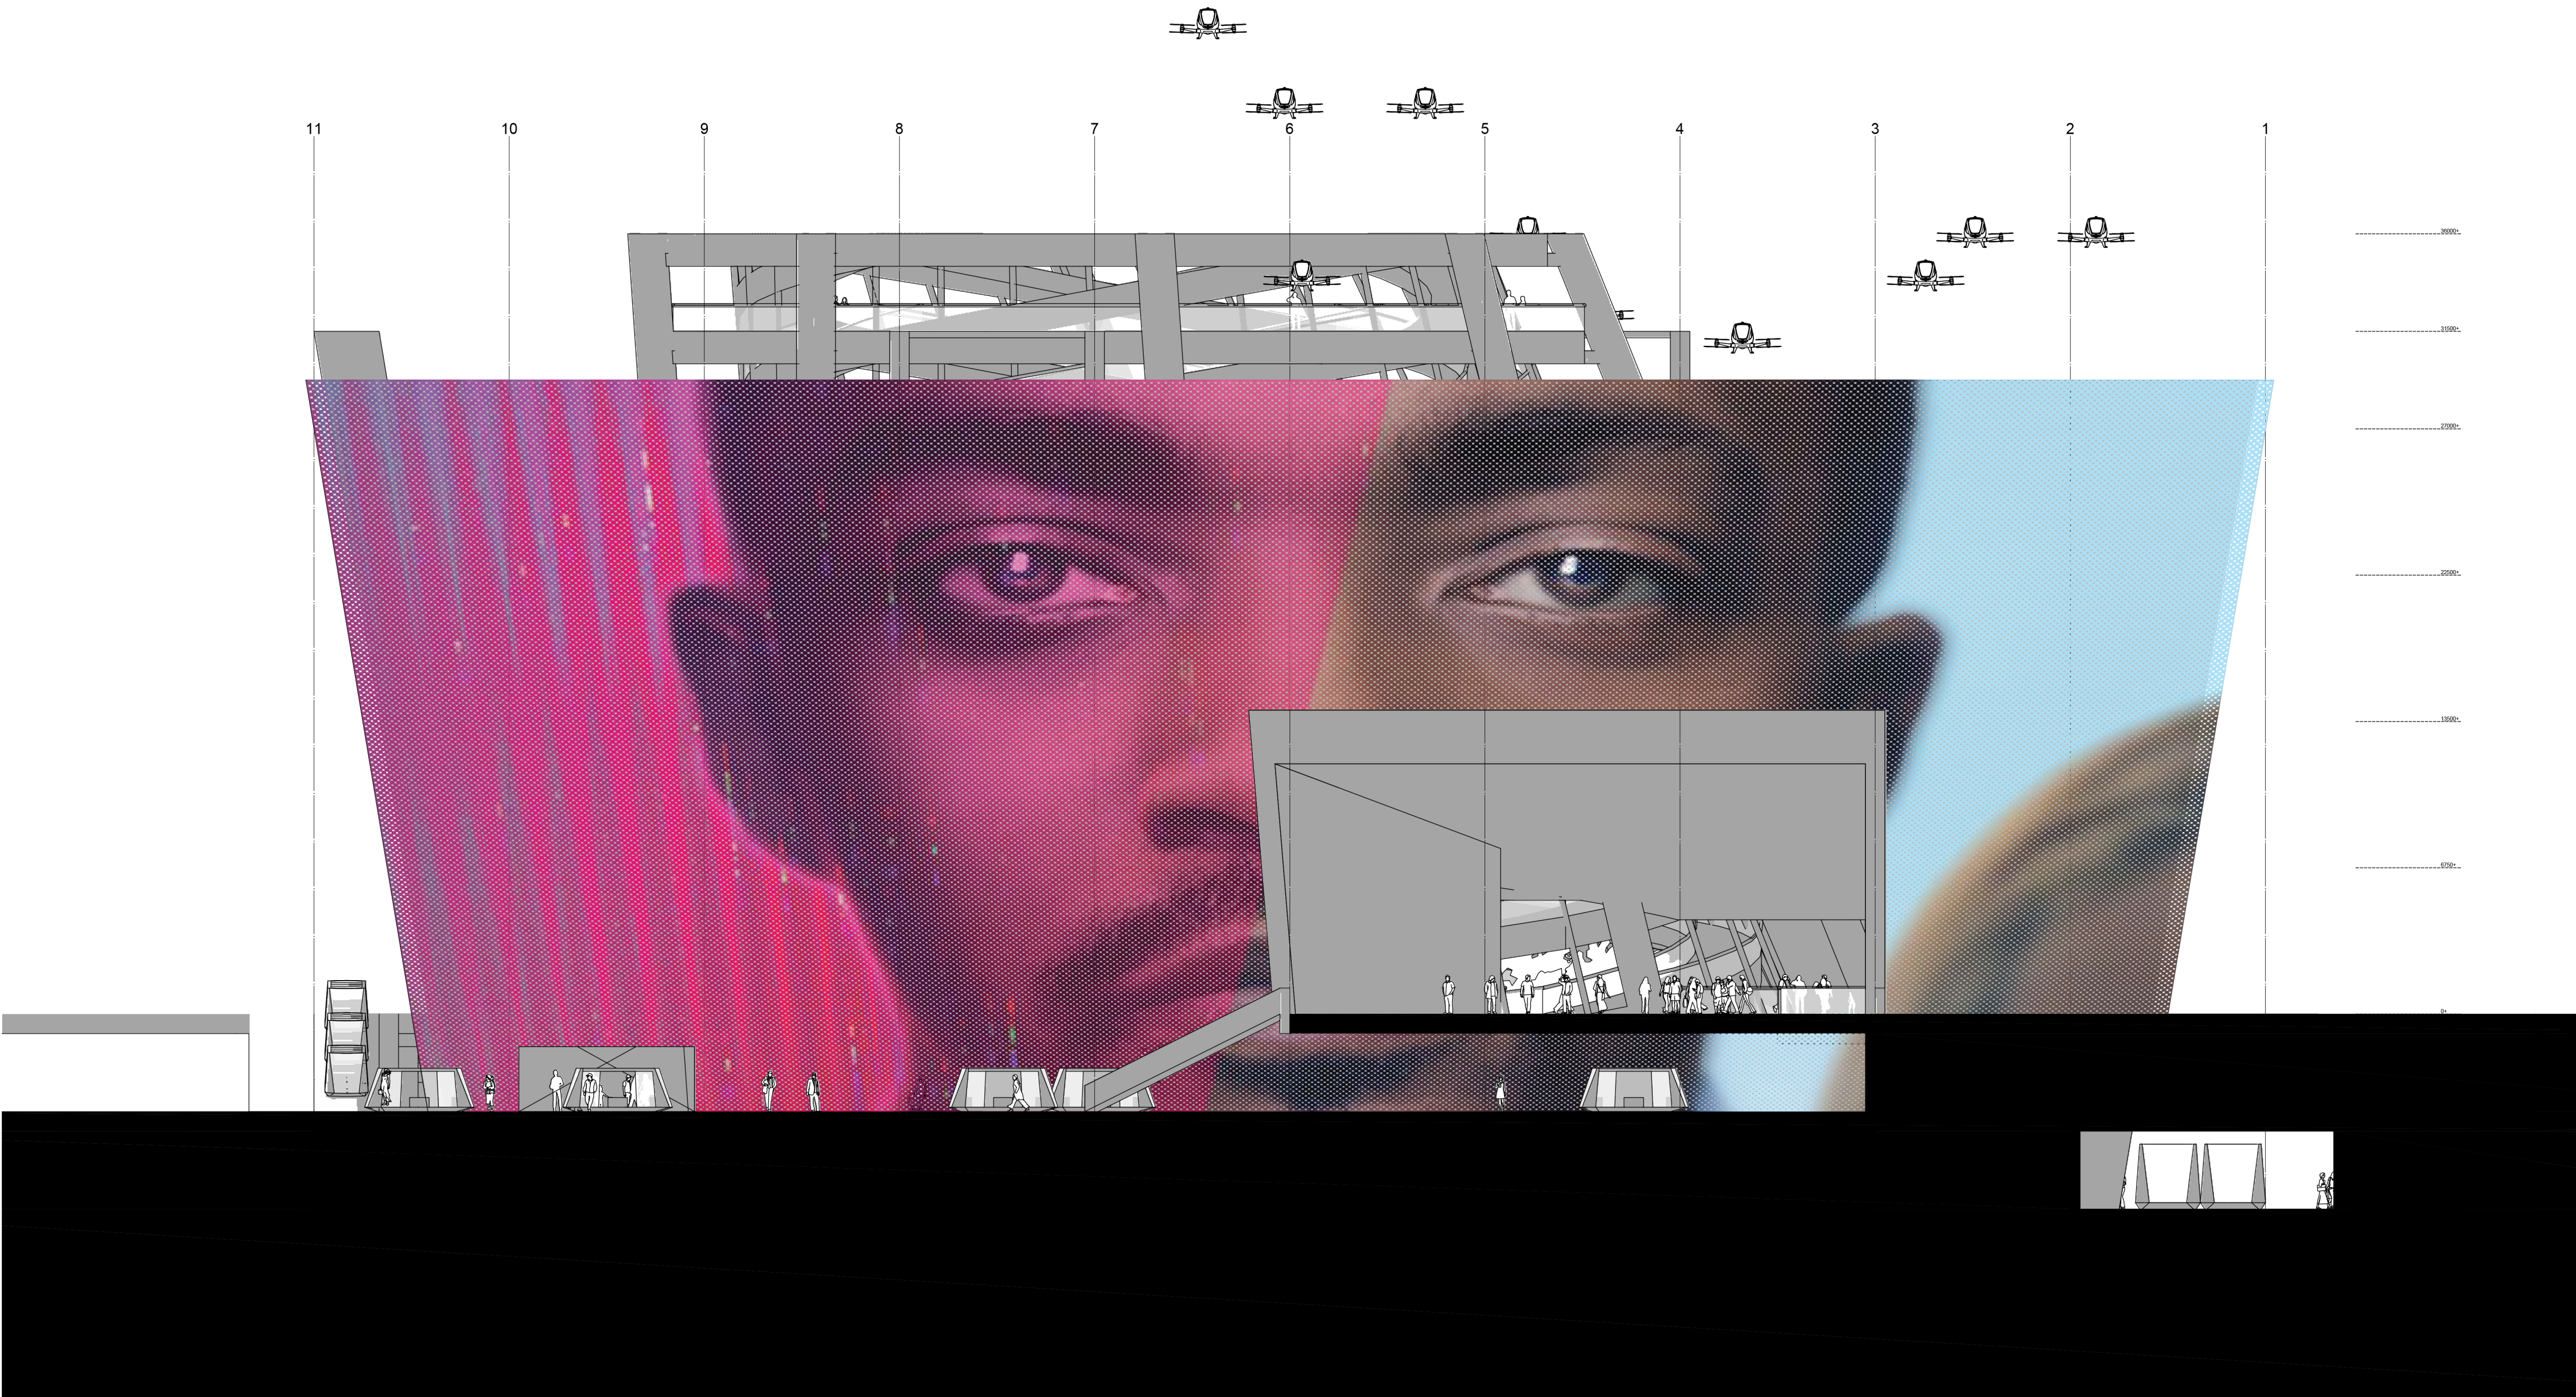


NORTH EAST (HAARLEMMER HOUTTUINEN)

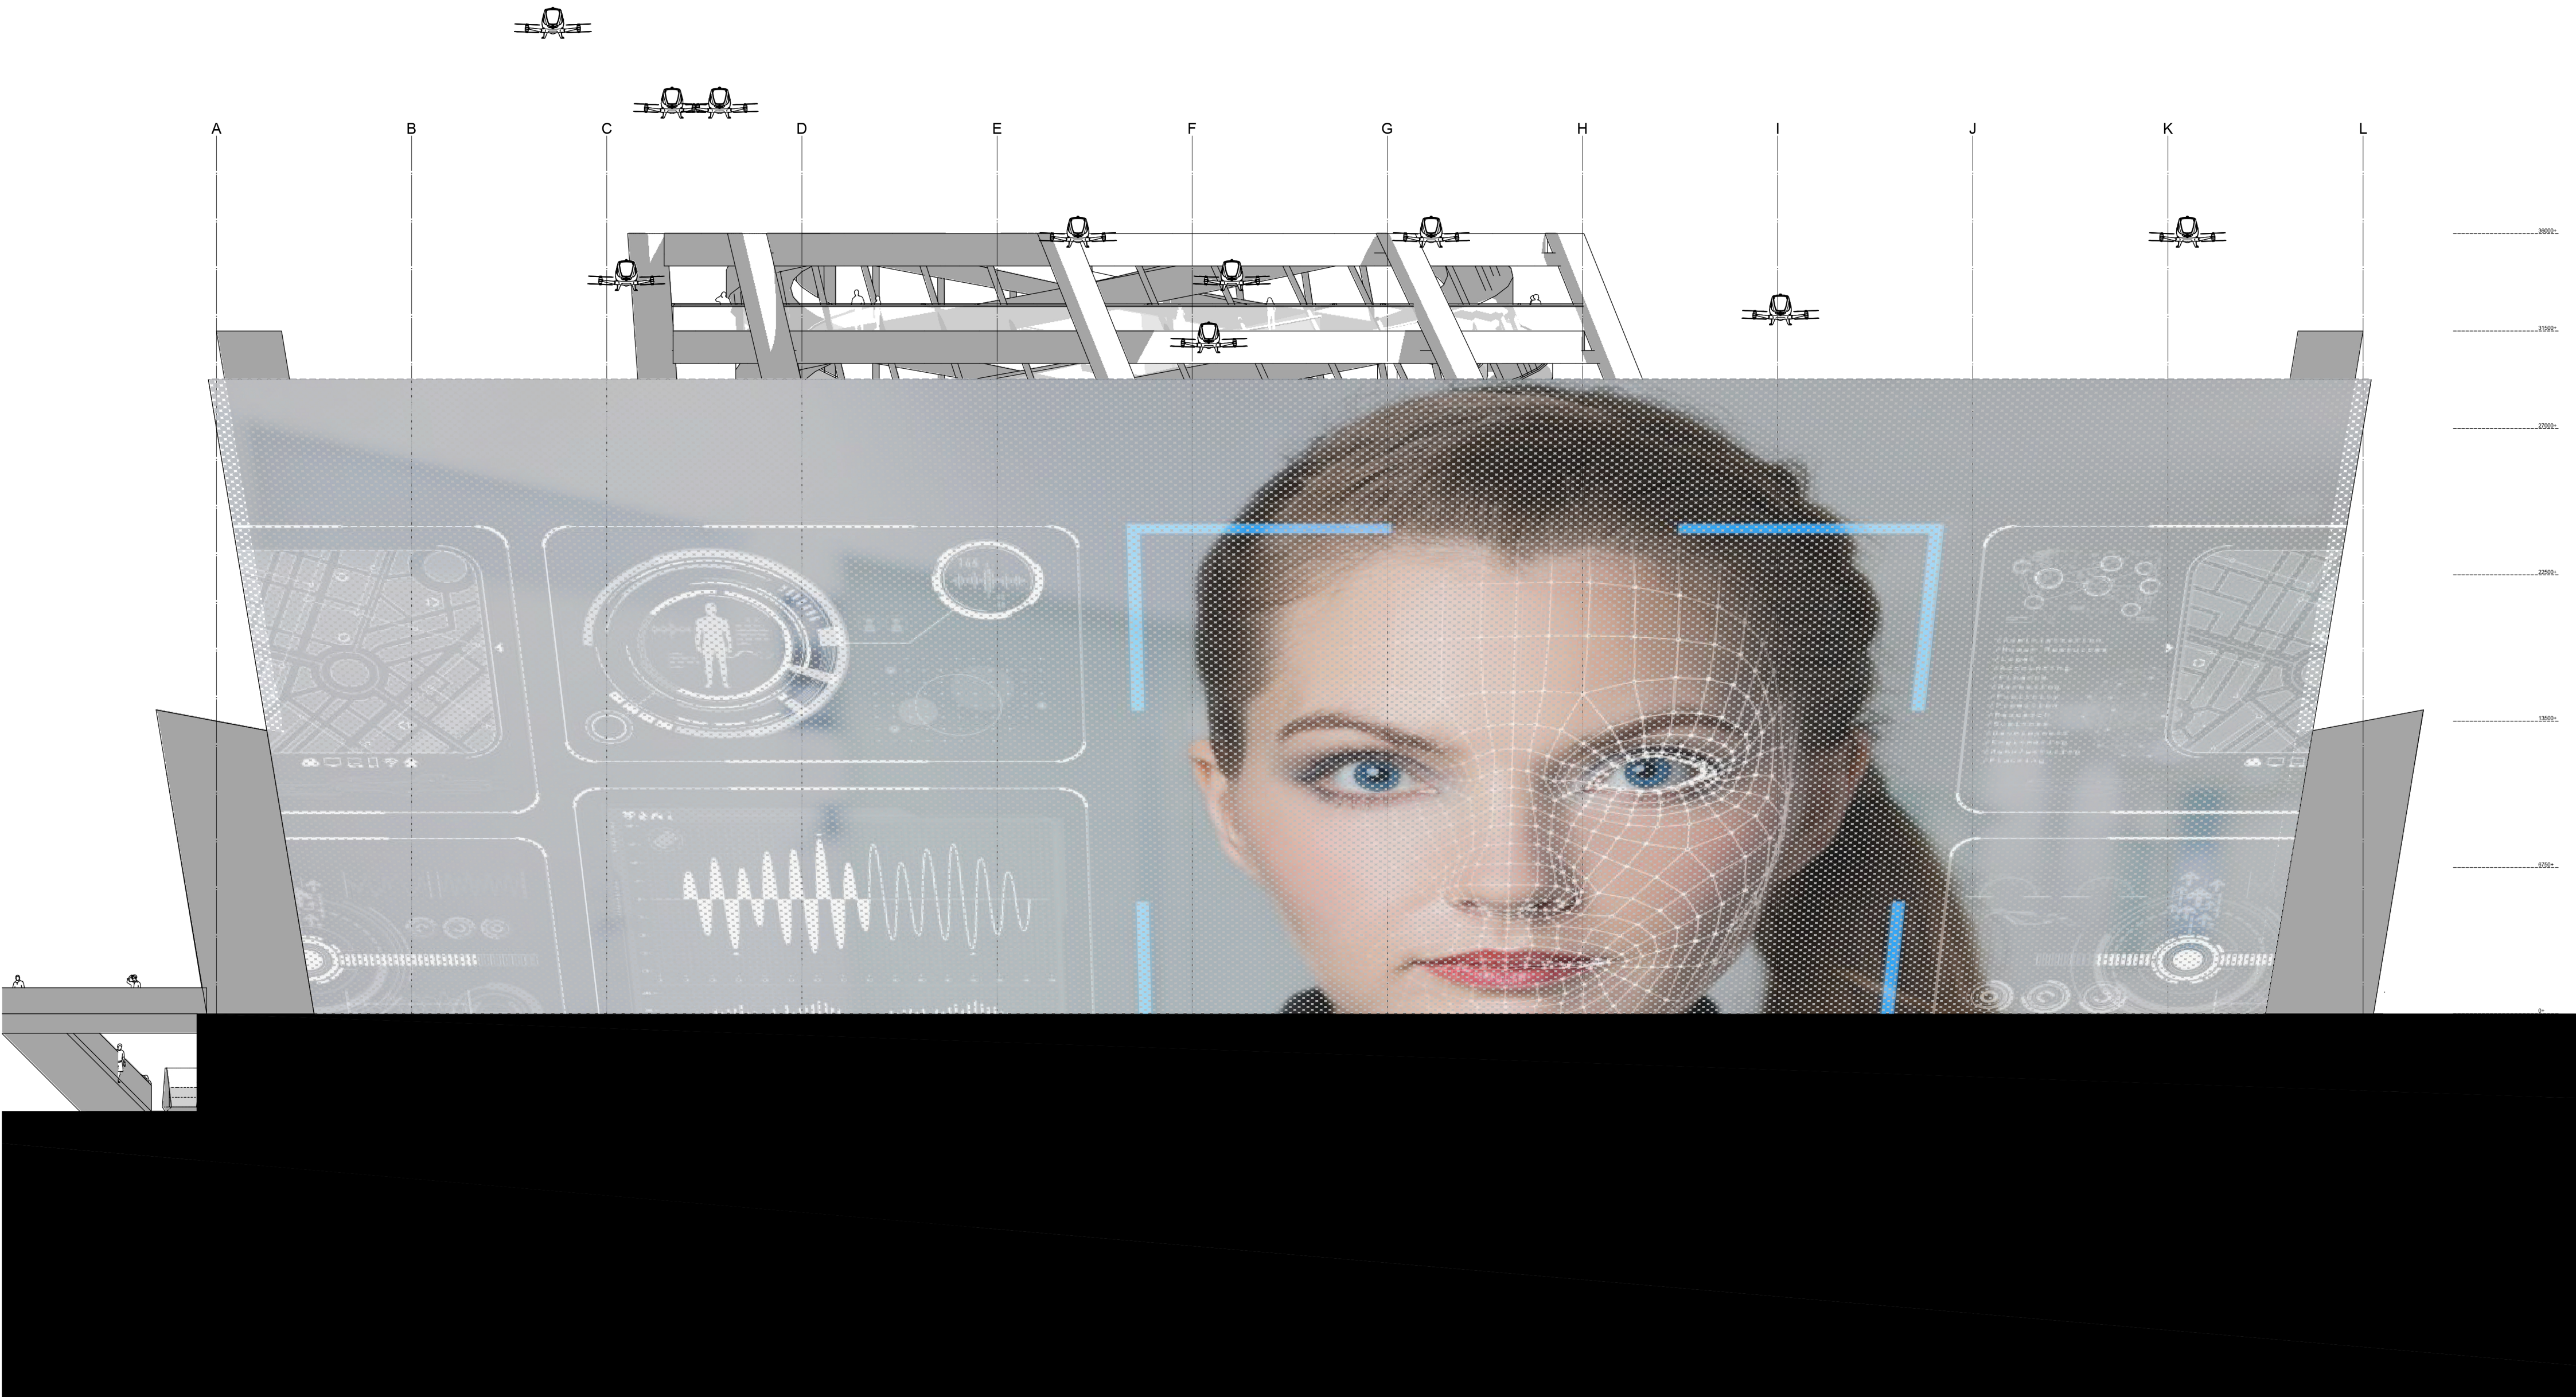


NORTH-WEST (SPAARNDAMMERSTRAAT)

ELEVATIONS
SCALE 1:200

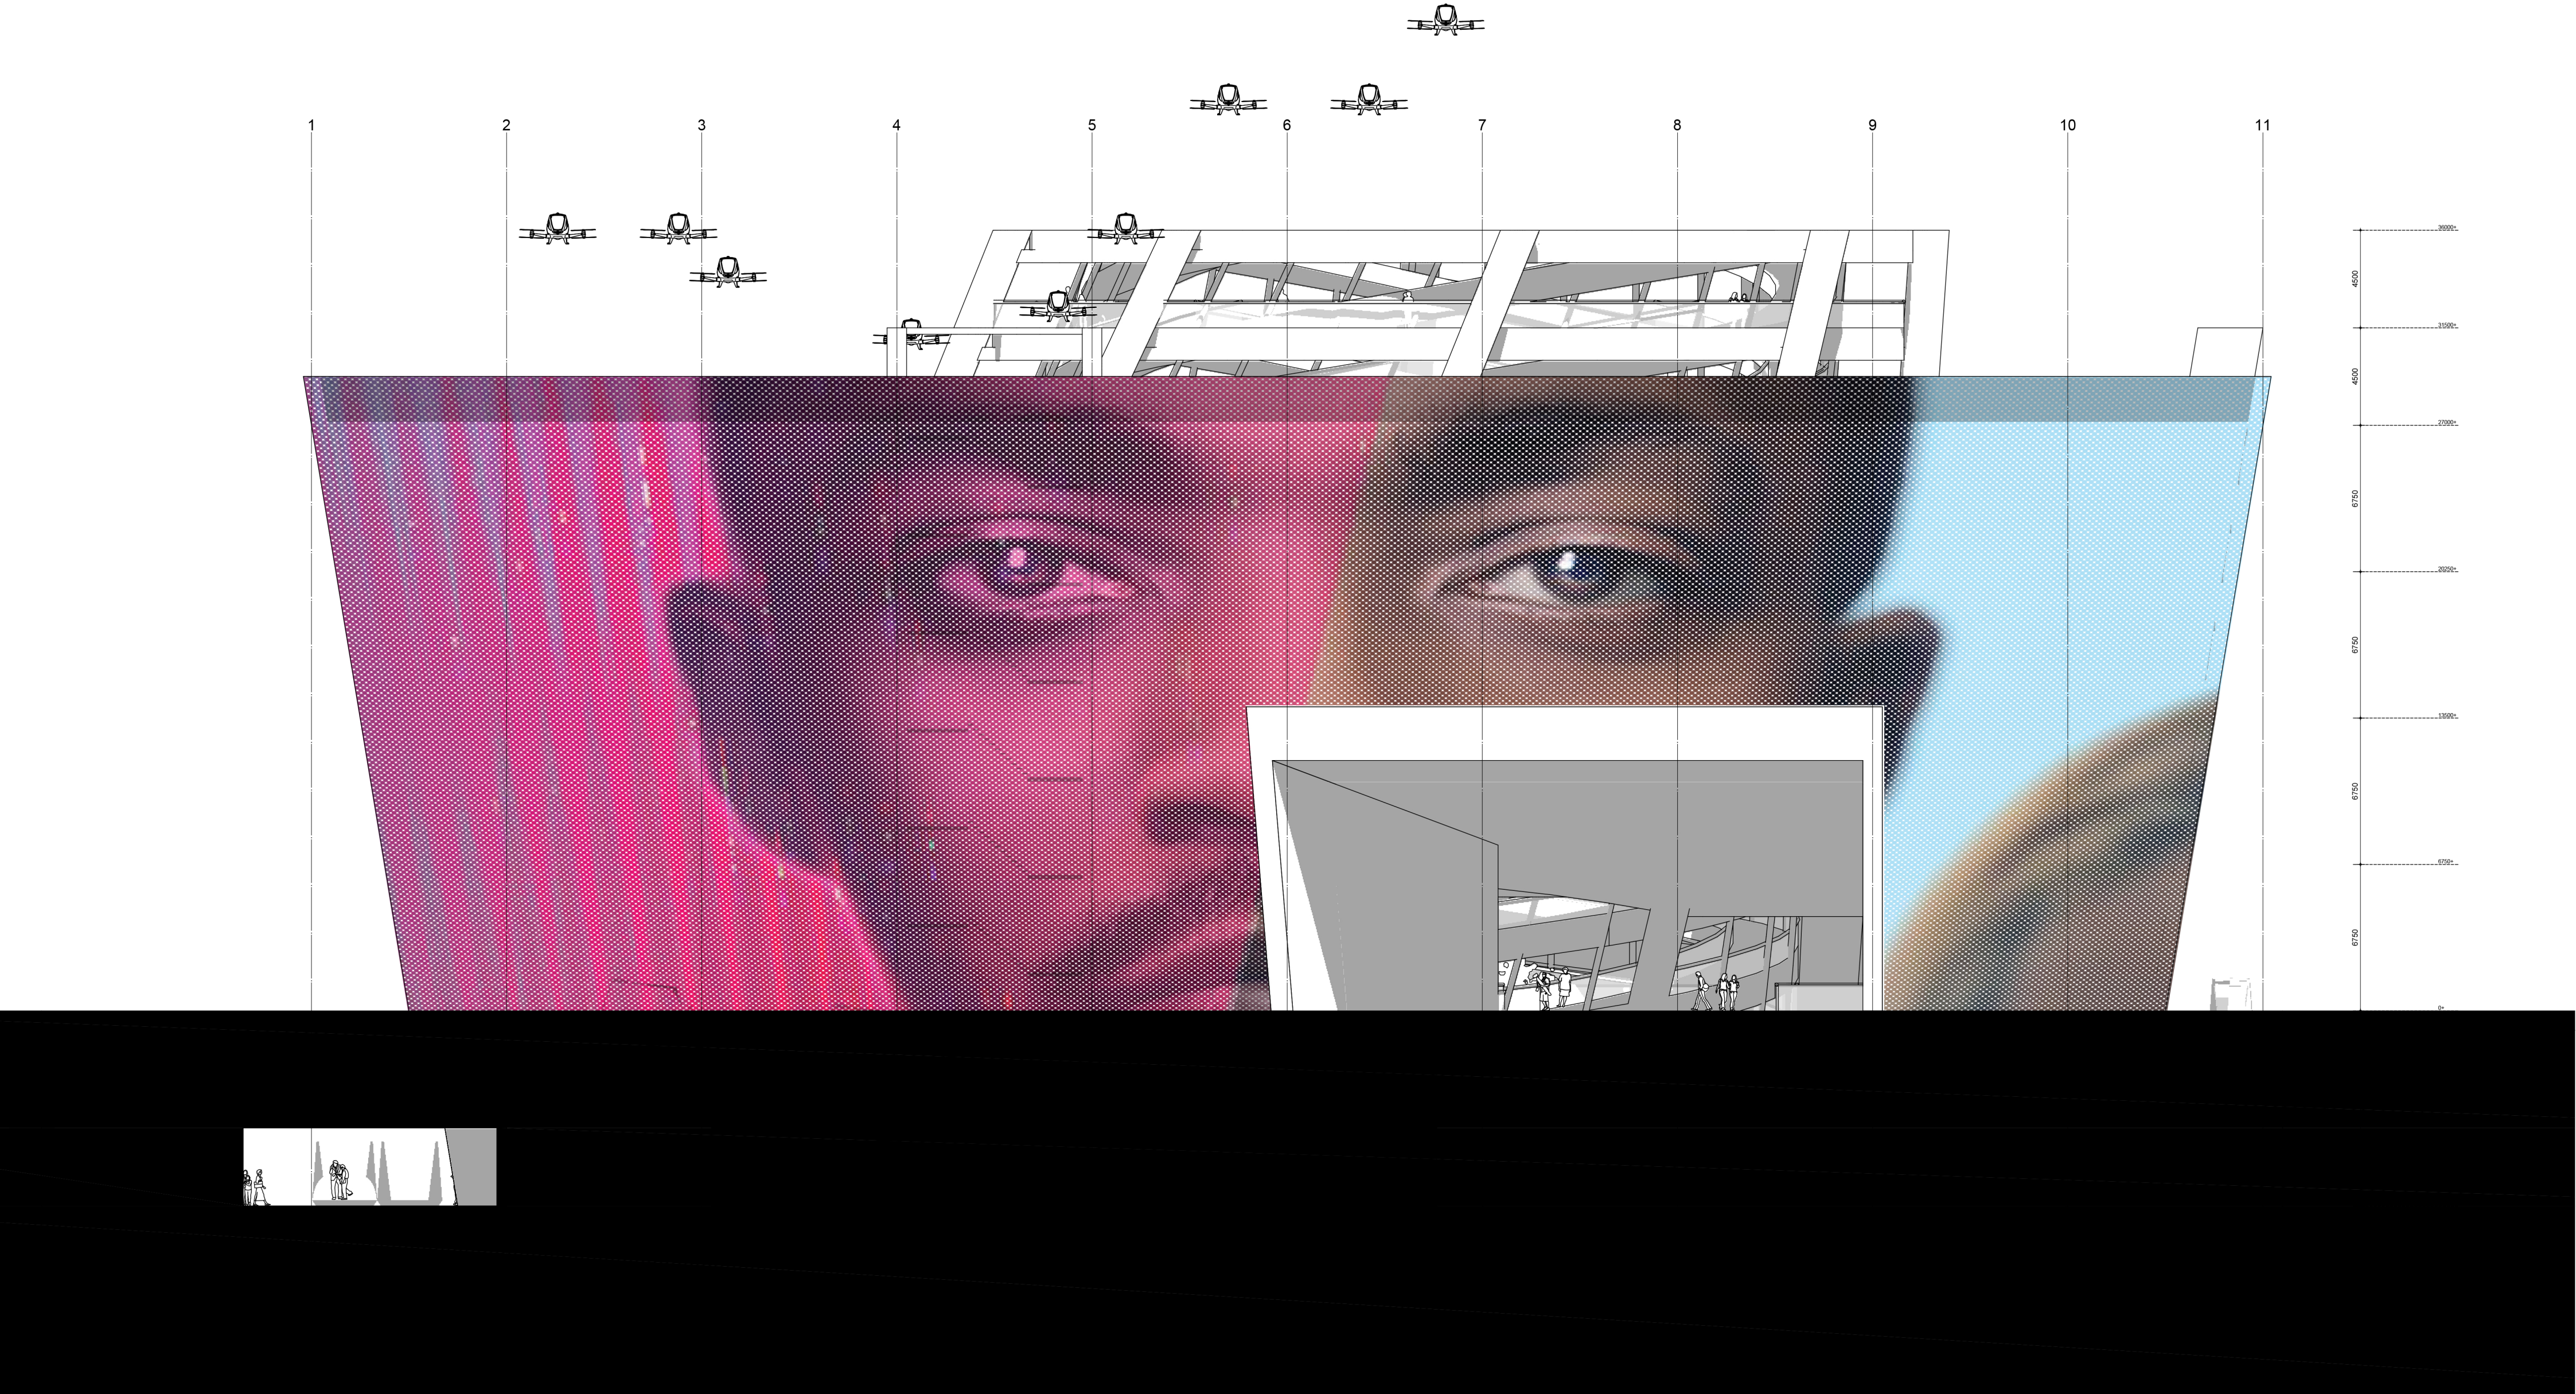


SOUTH WEST (WESTERPARK)

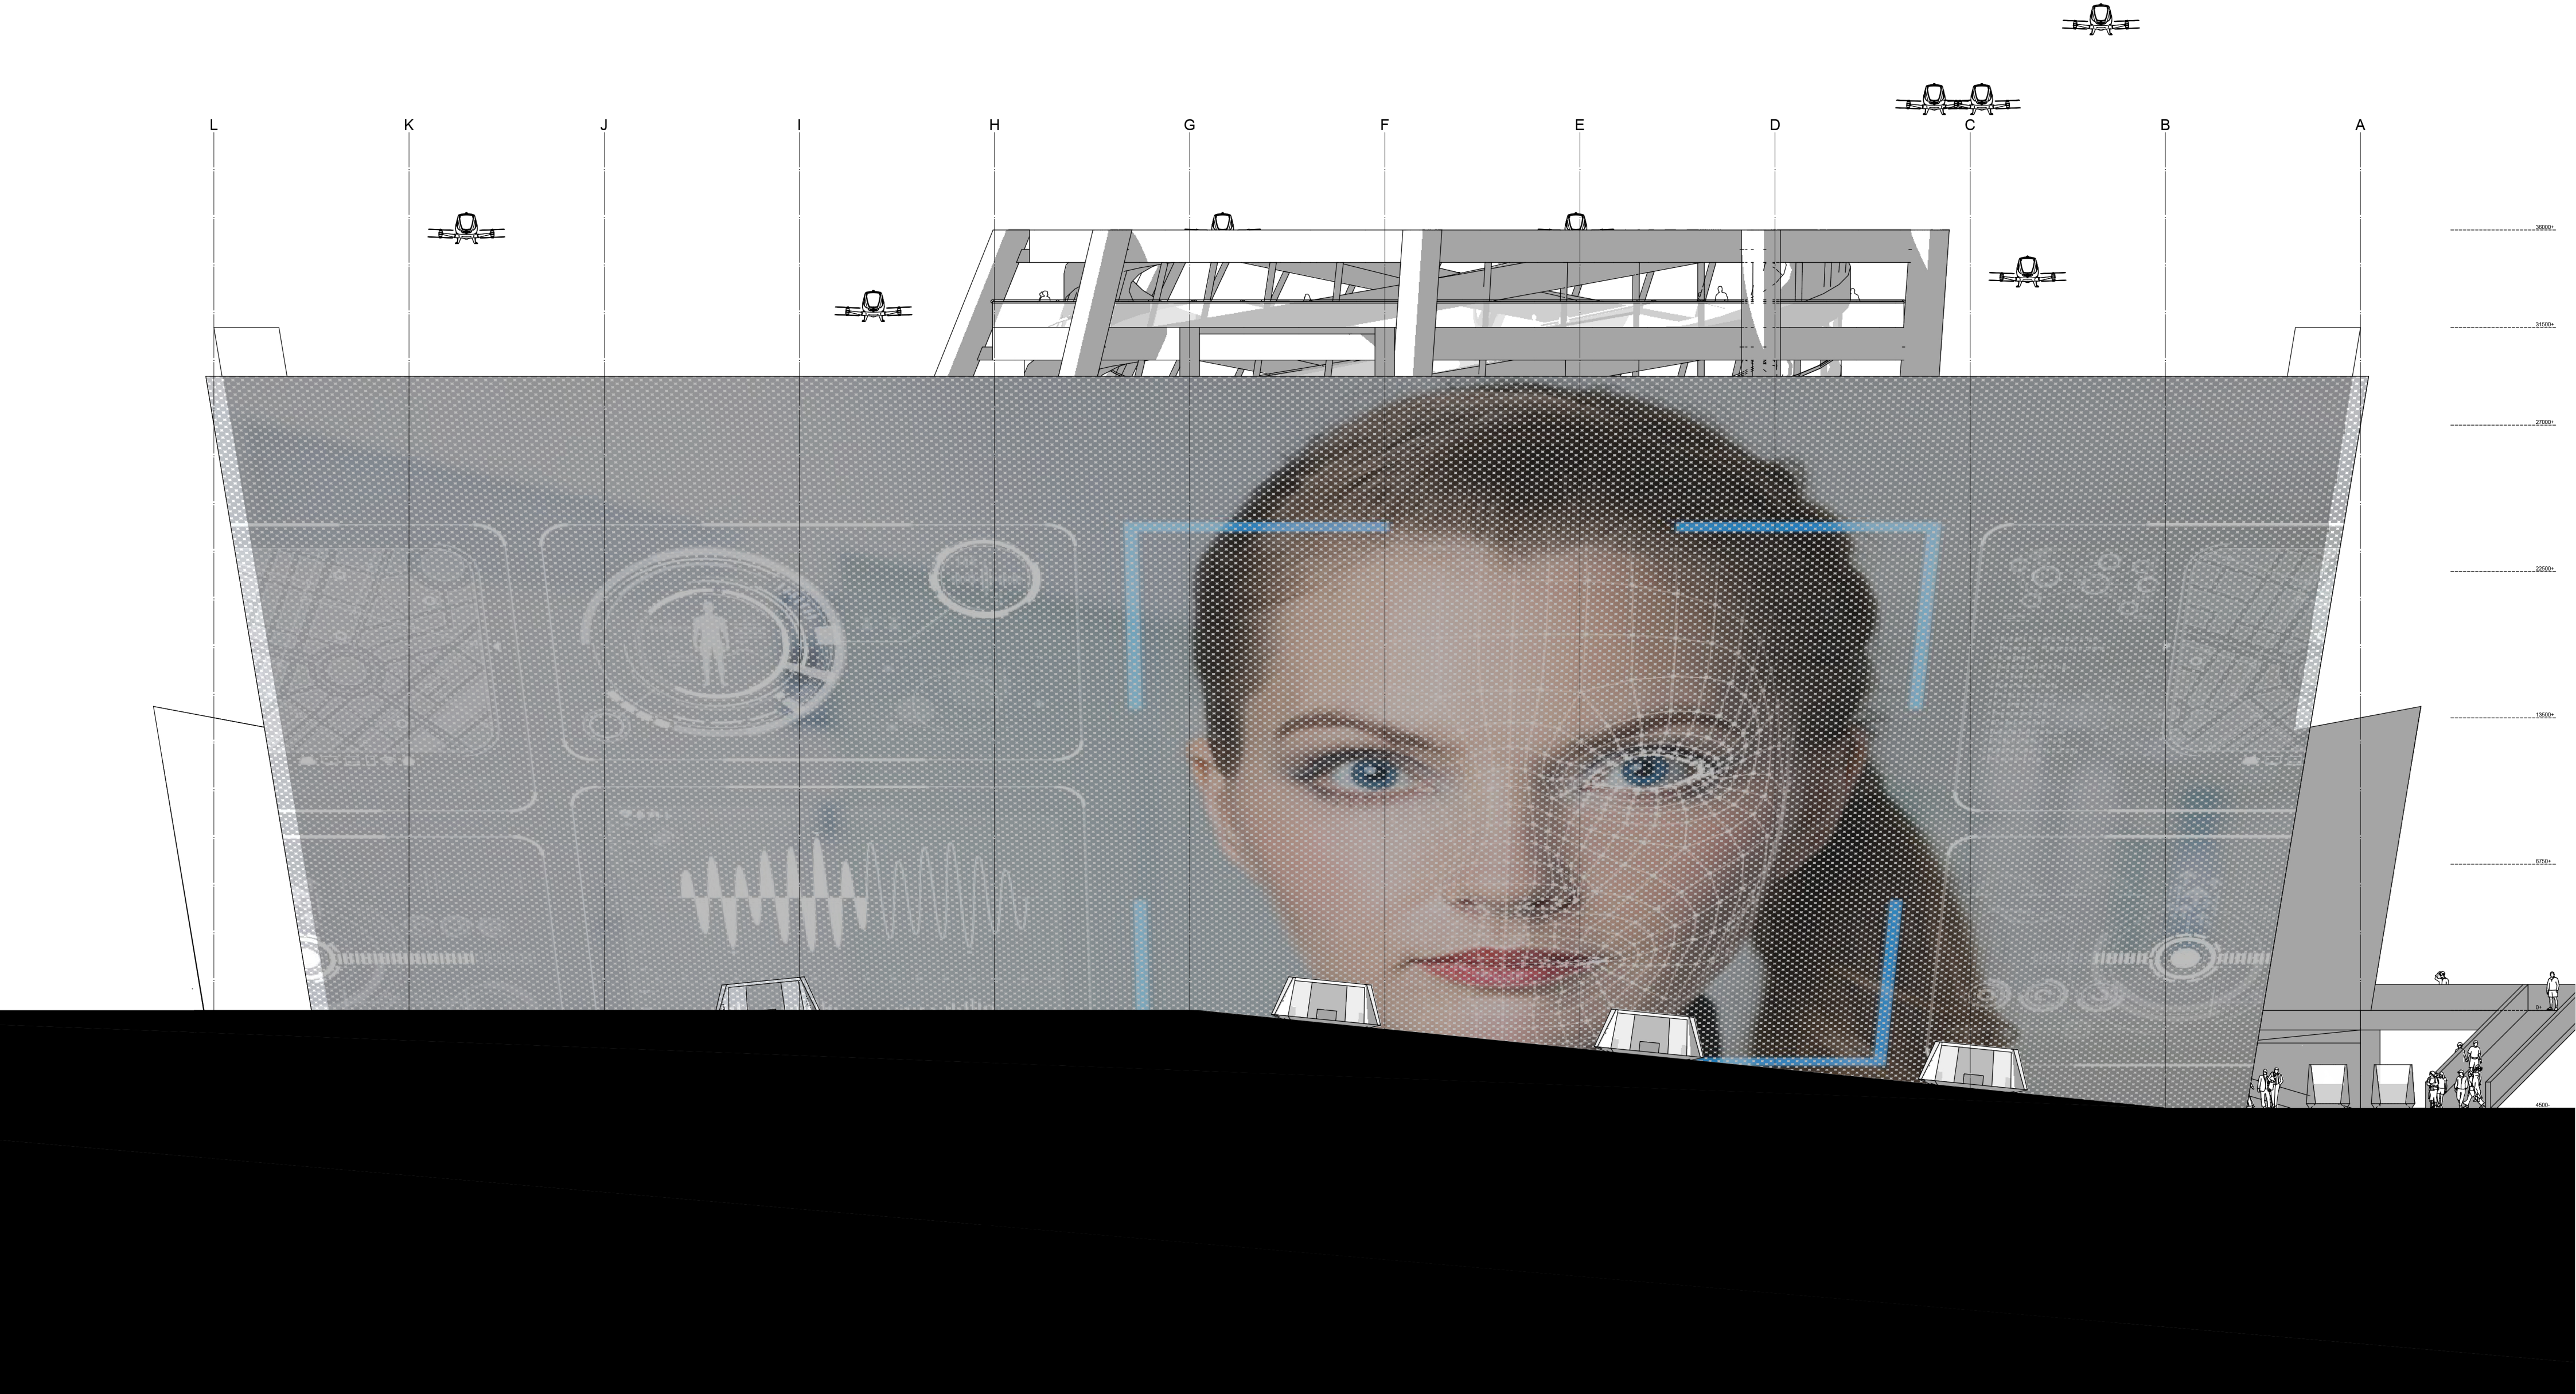

SOUTH-EAST (NASSAUPLEIN)


ARCHITECTURAL FRAGMENT

SCALE 1:50

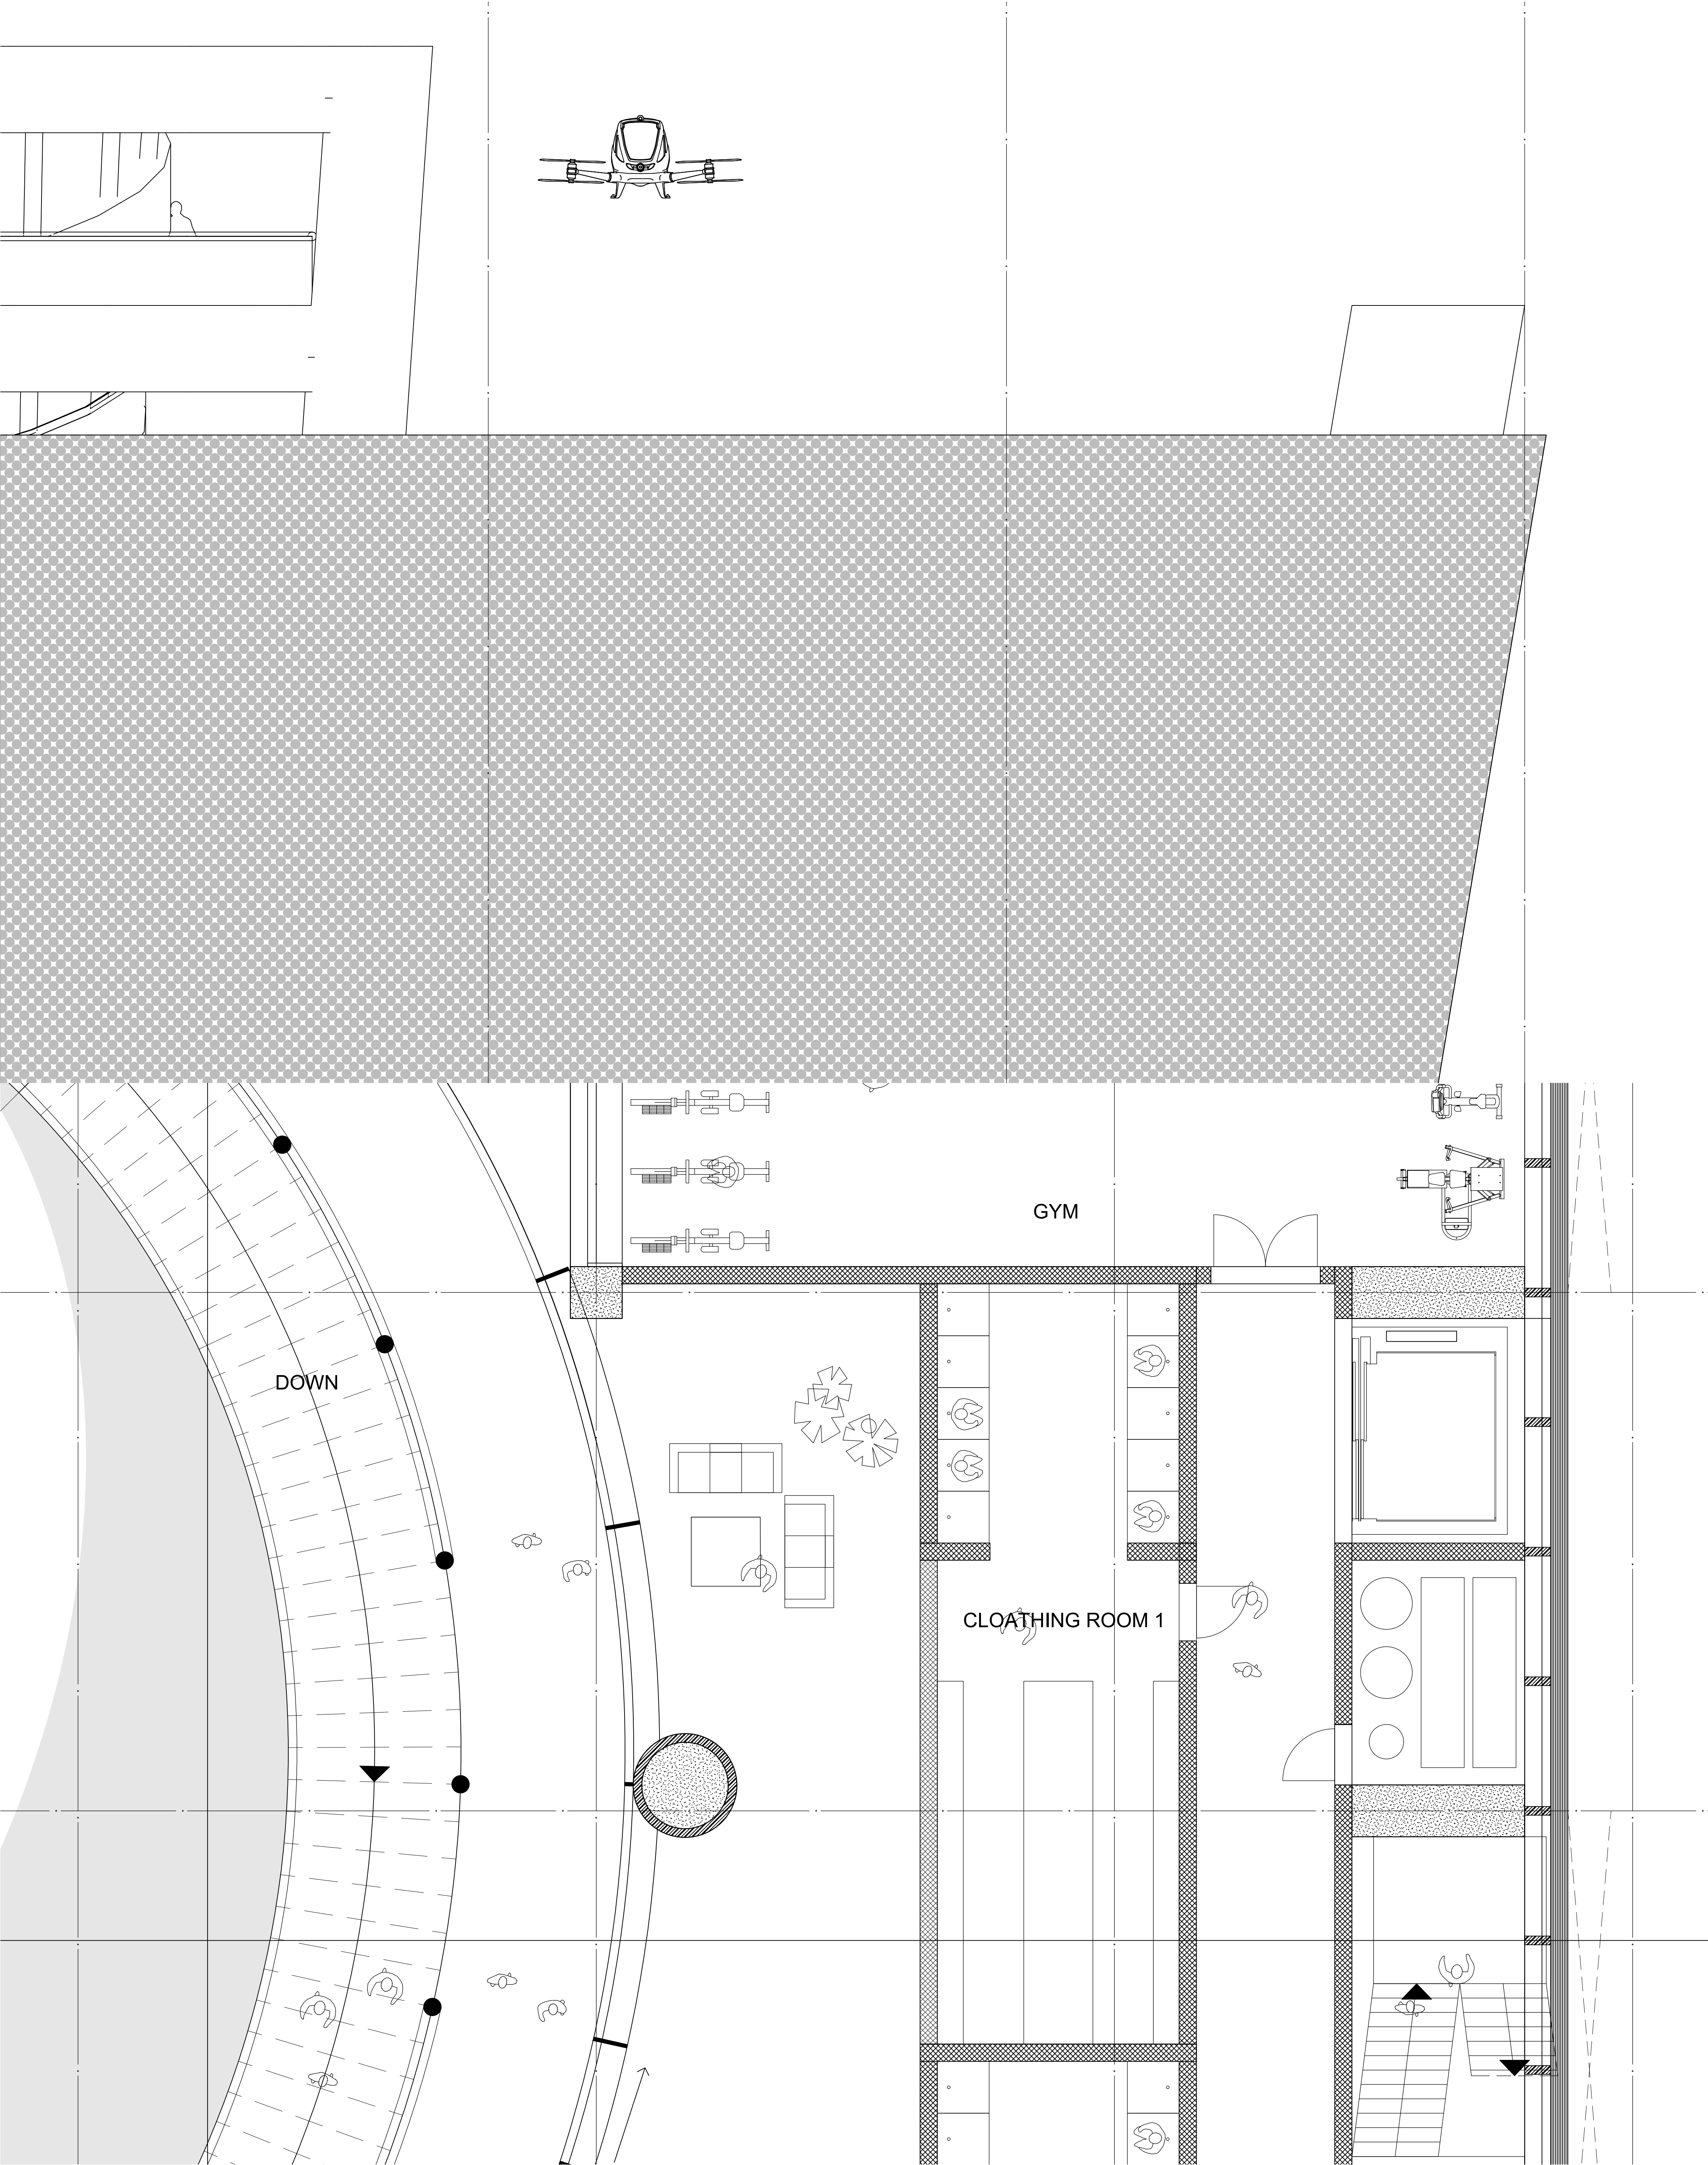


ARCHITECTURAL FRAGMENT


SCALE 1:50

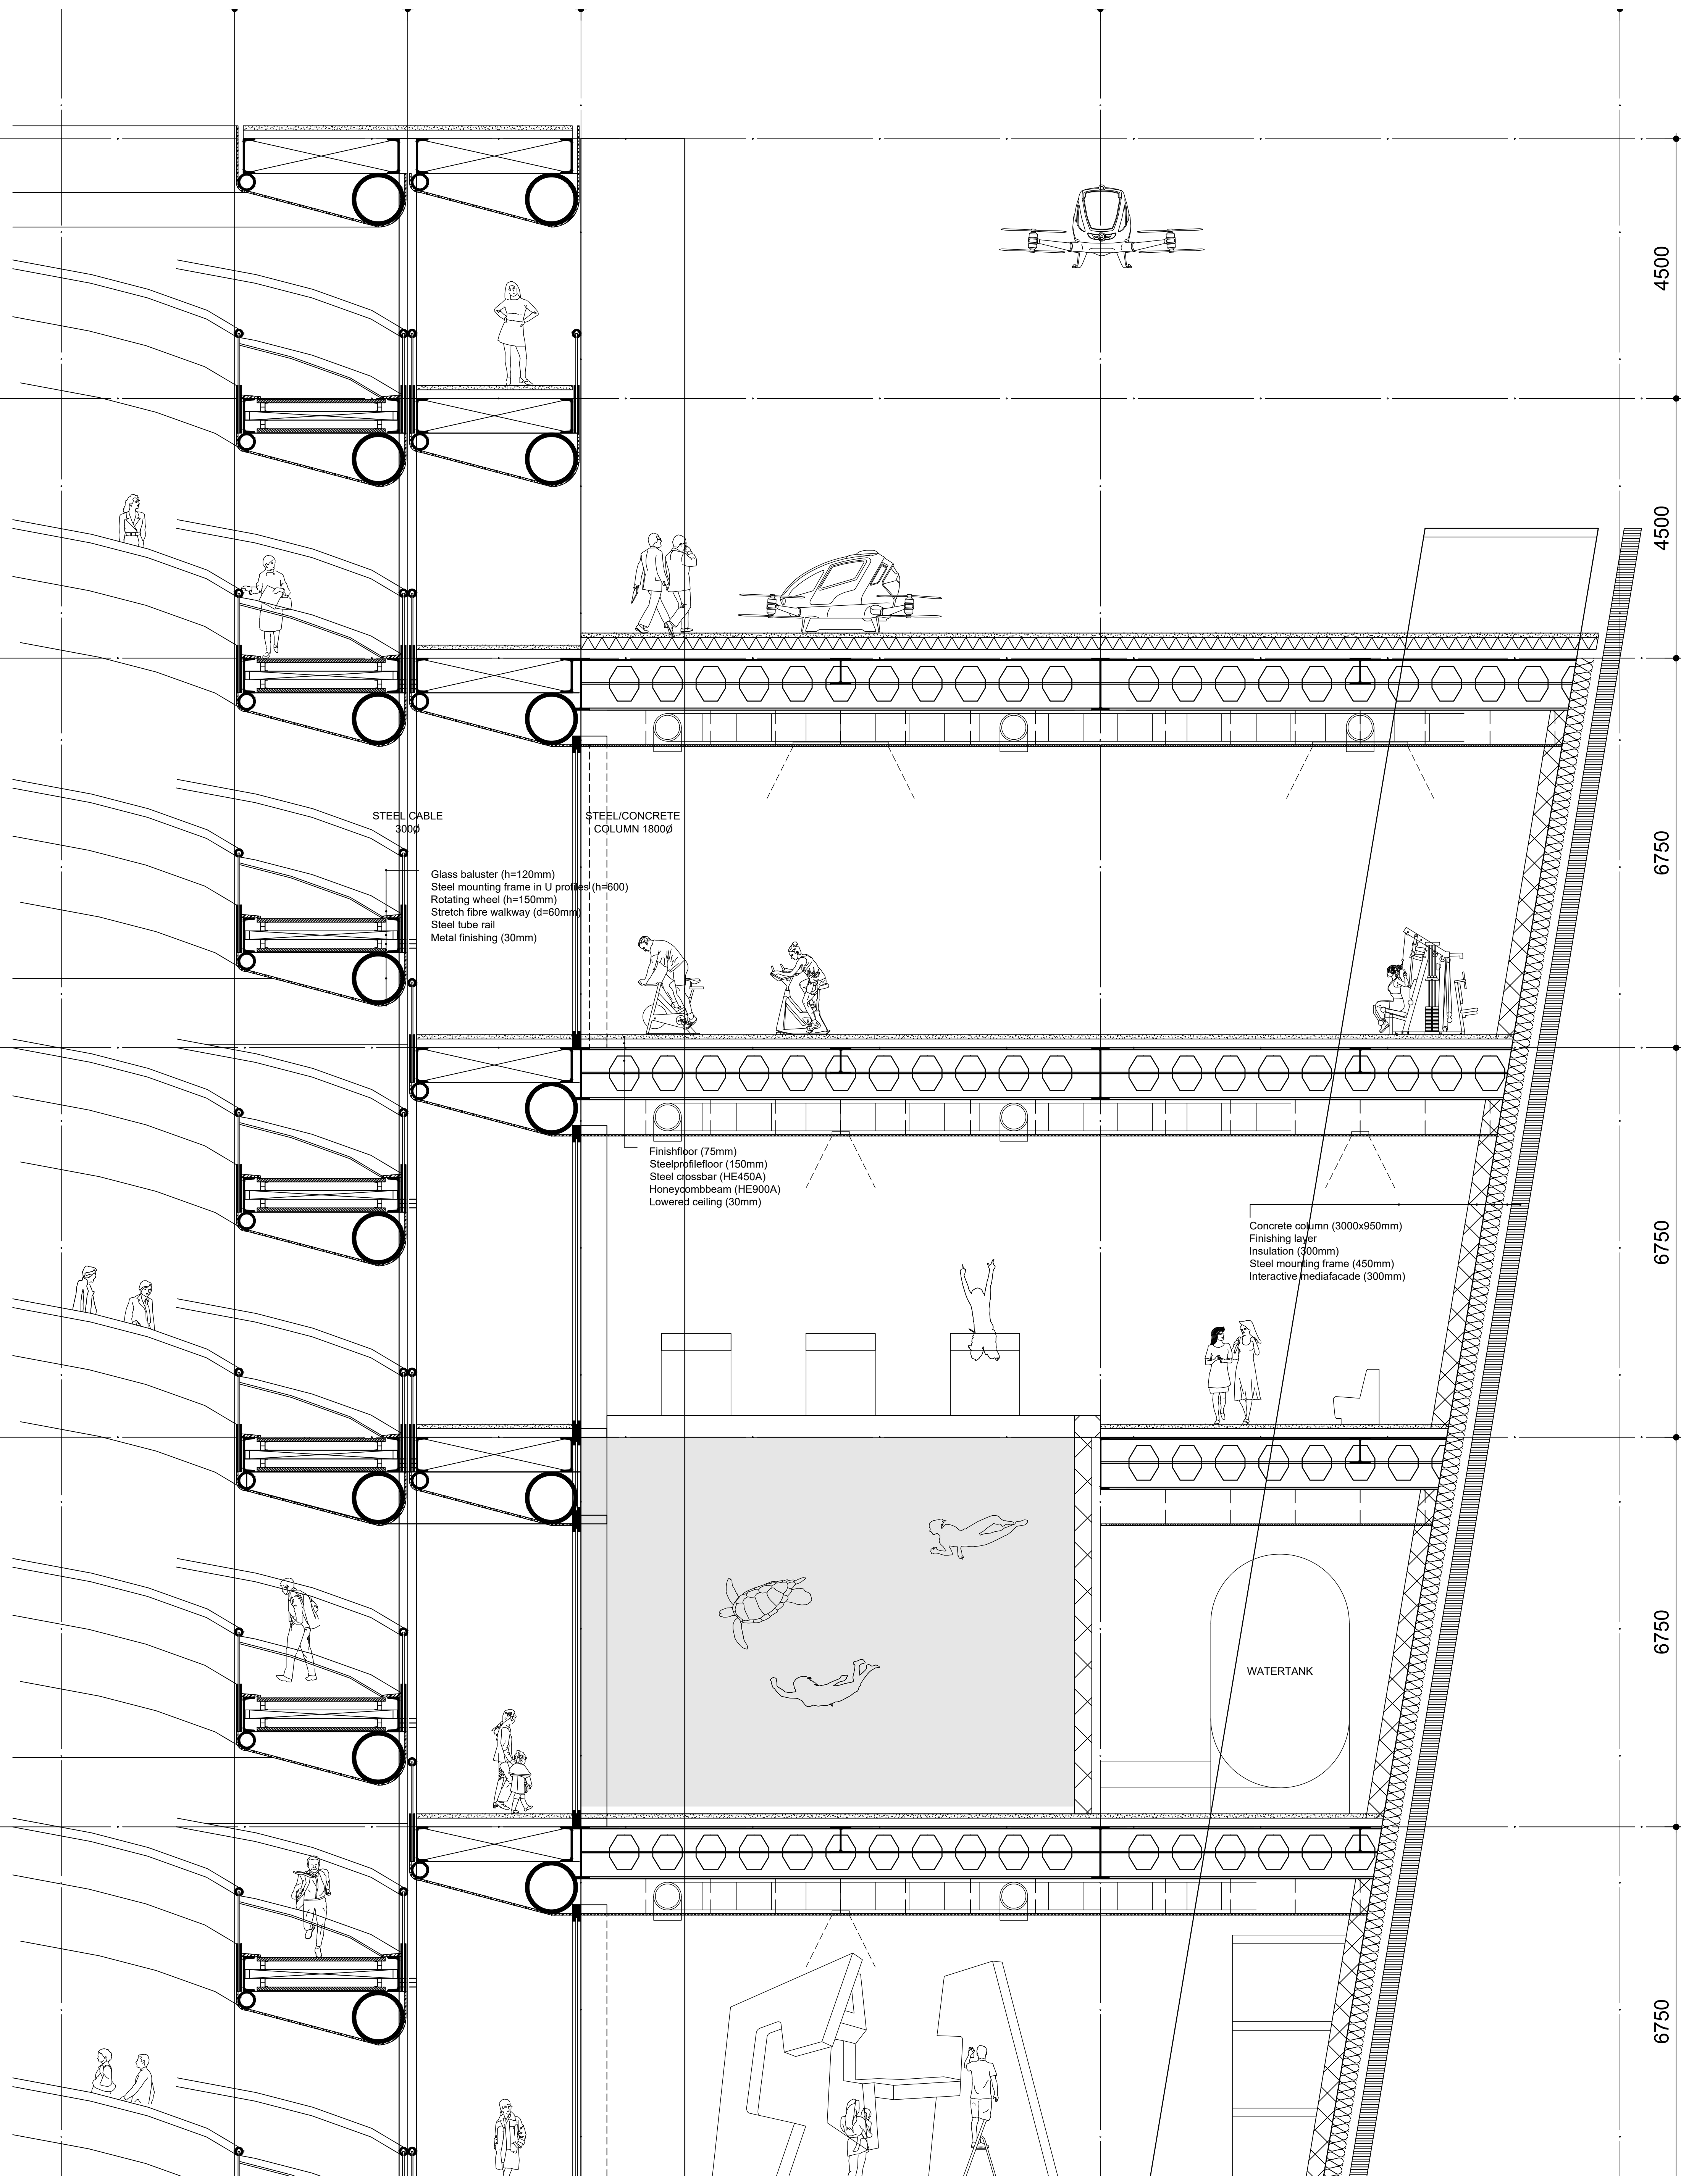


ARCHITECTURAL FRAGMENT
SCALE 1:50

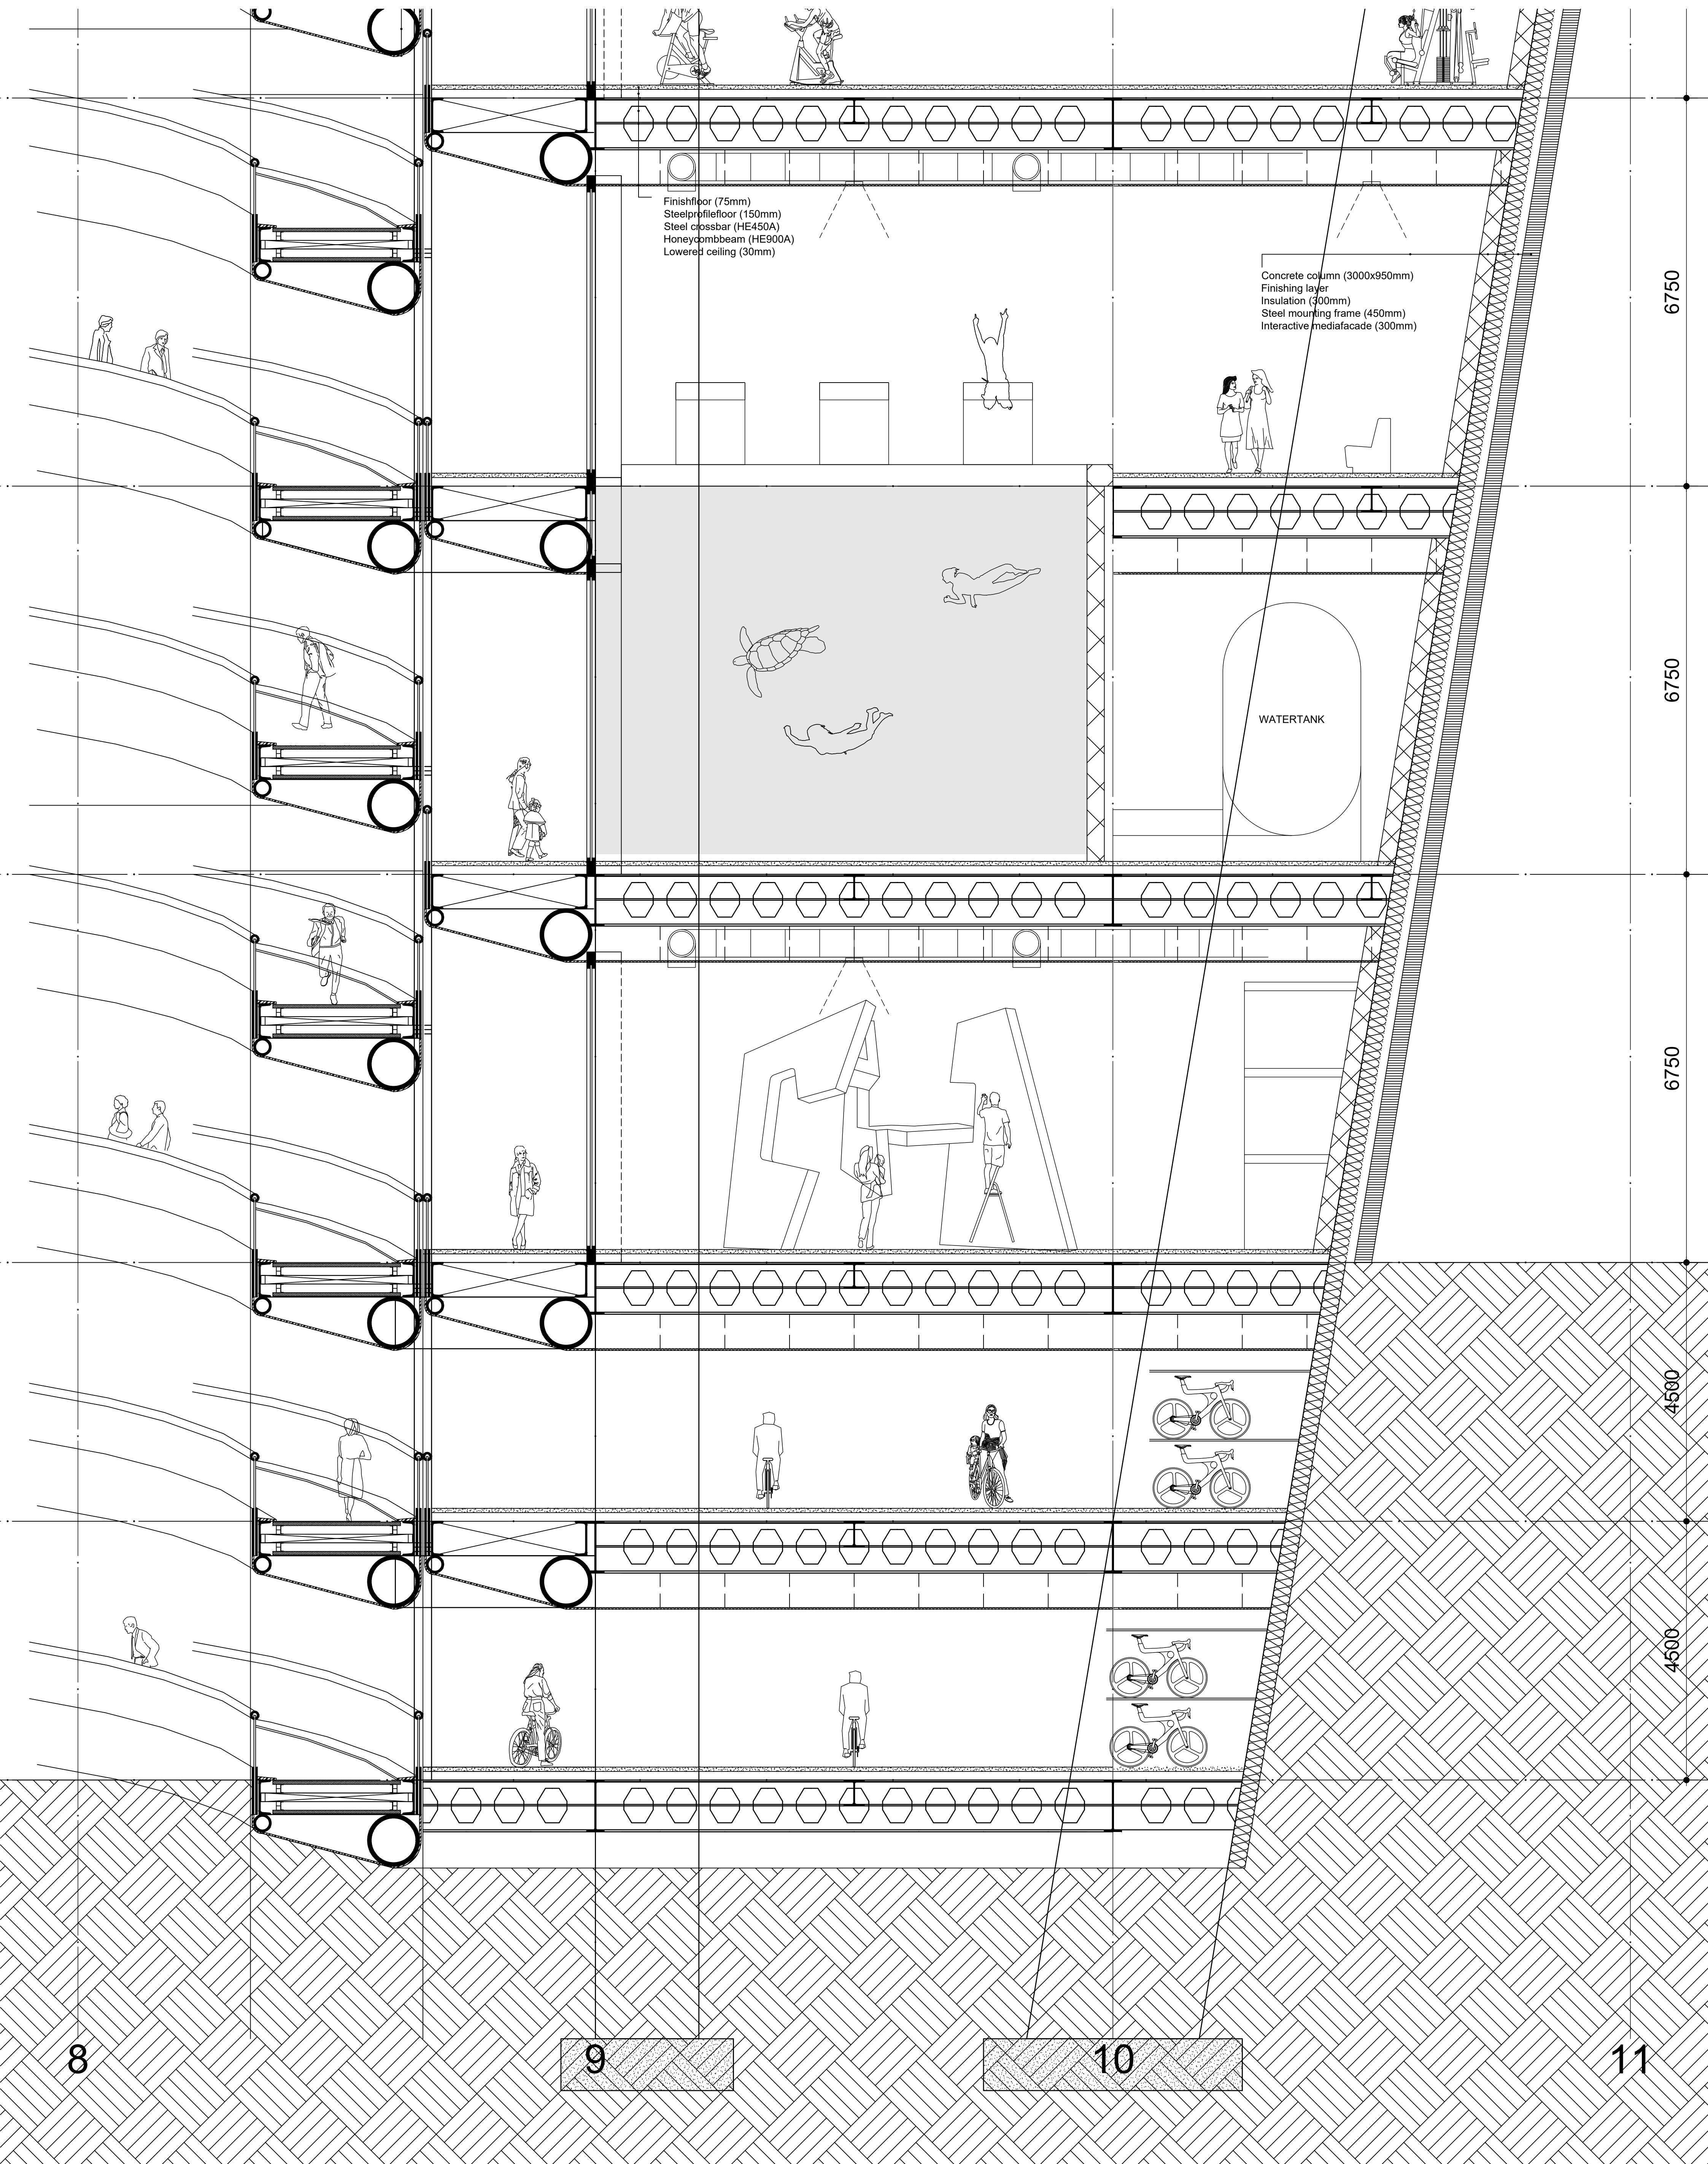

DETAIL SECTION
SCALE 1:20

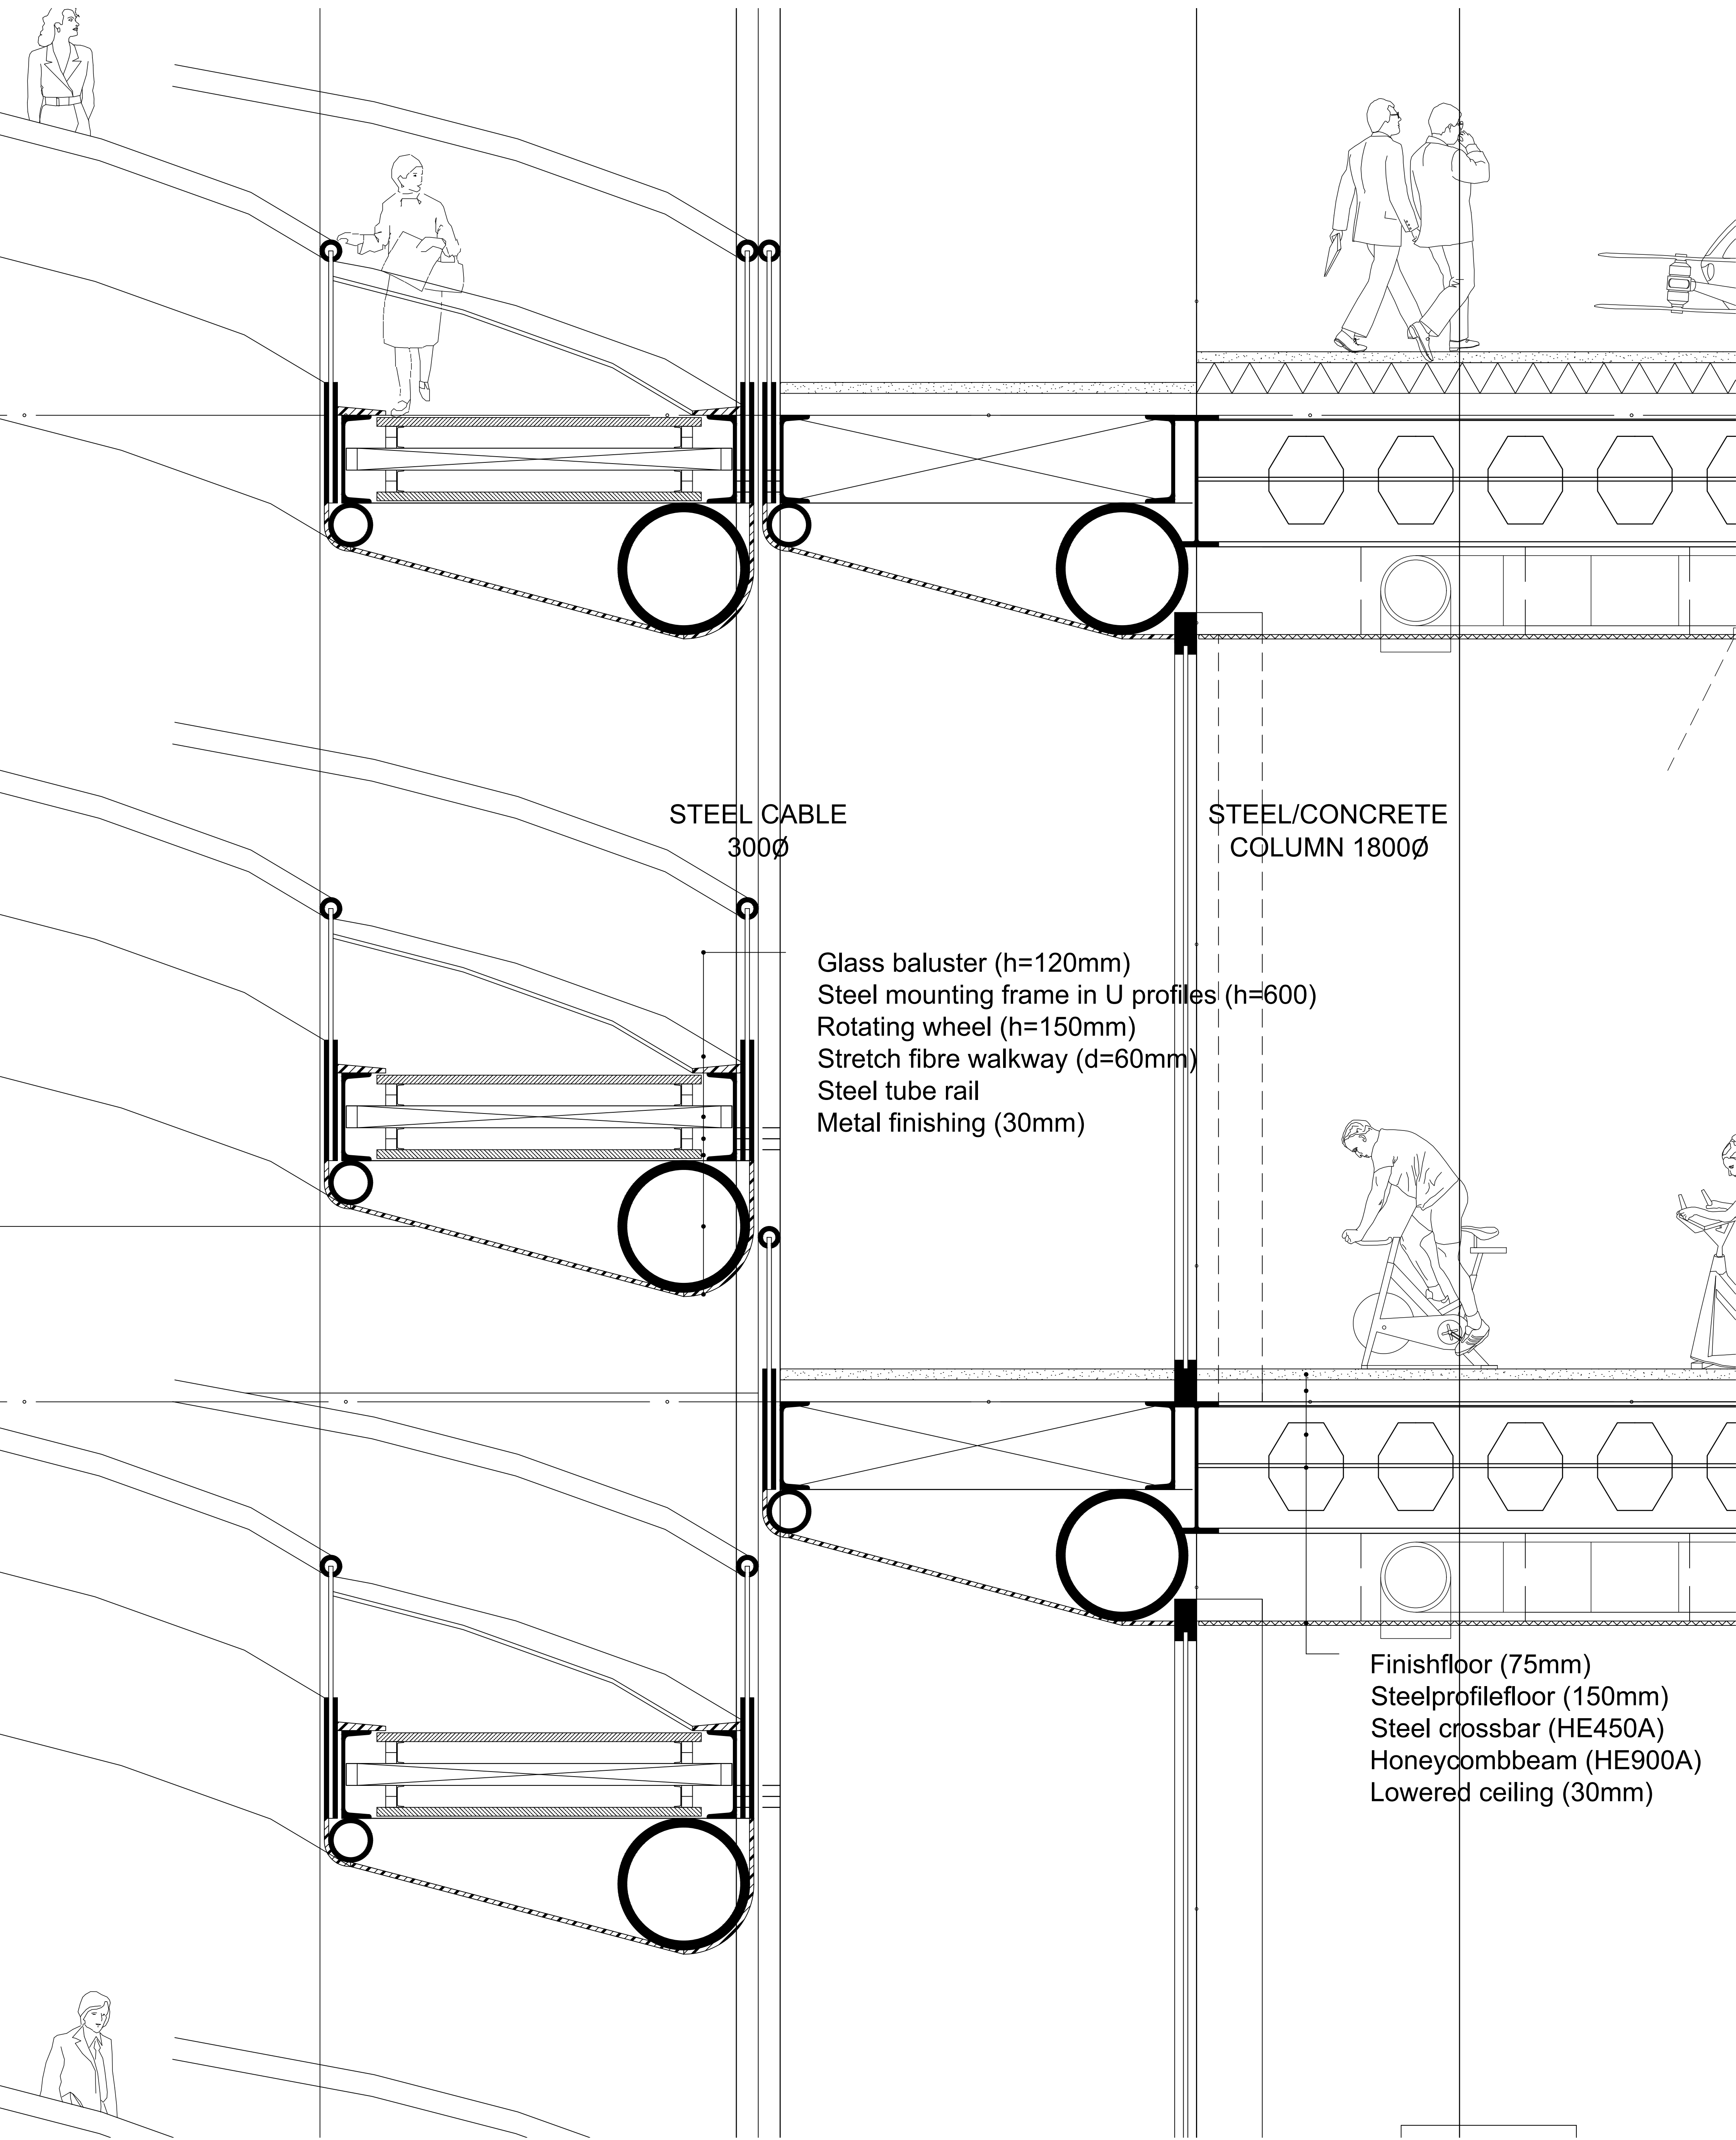

DETAIL SECTION
SCALE 1:20

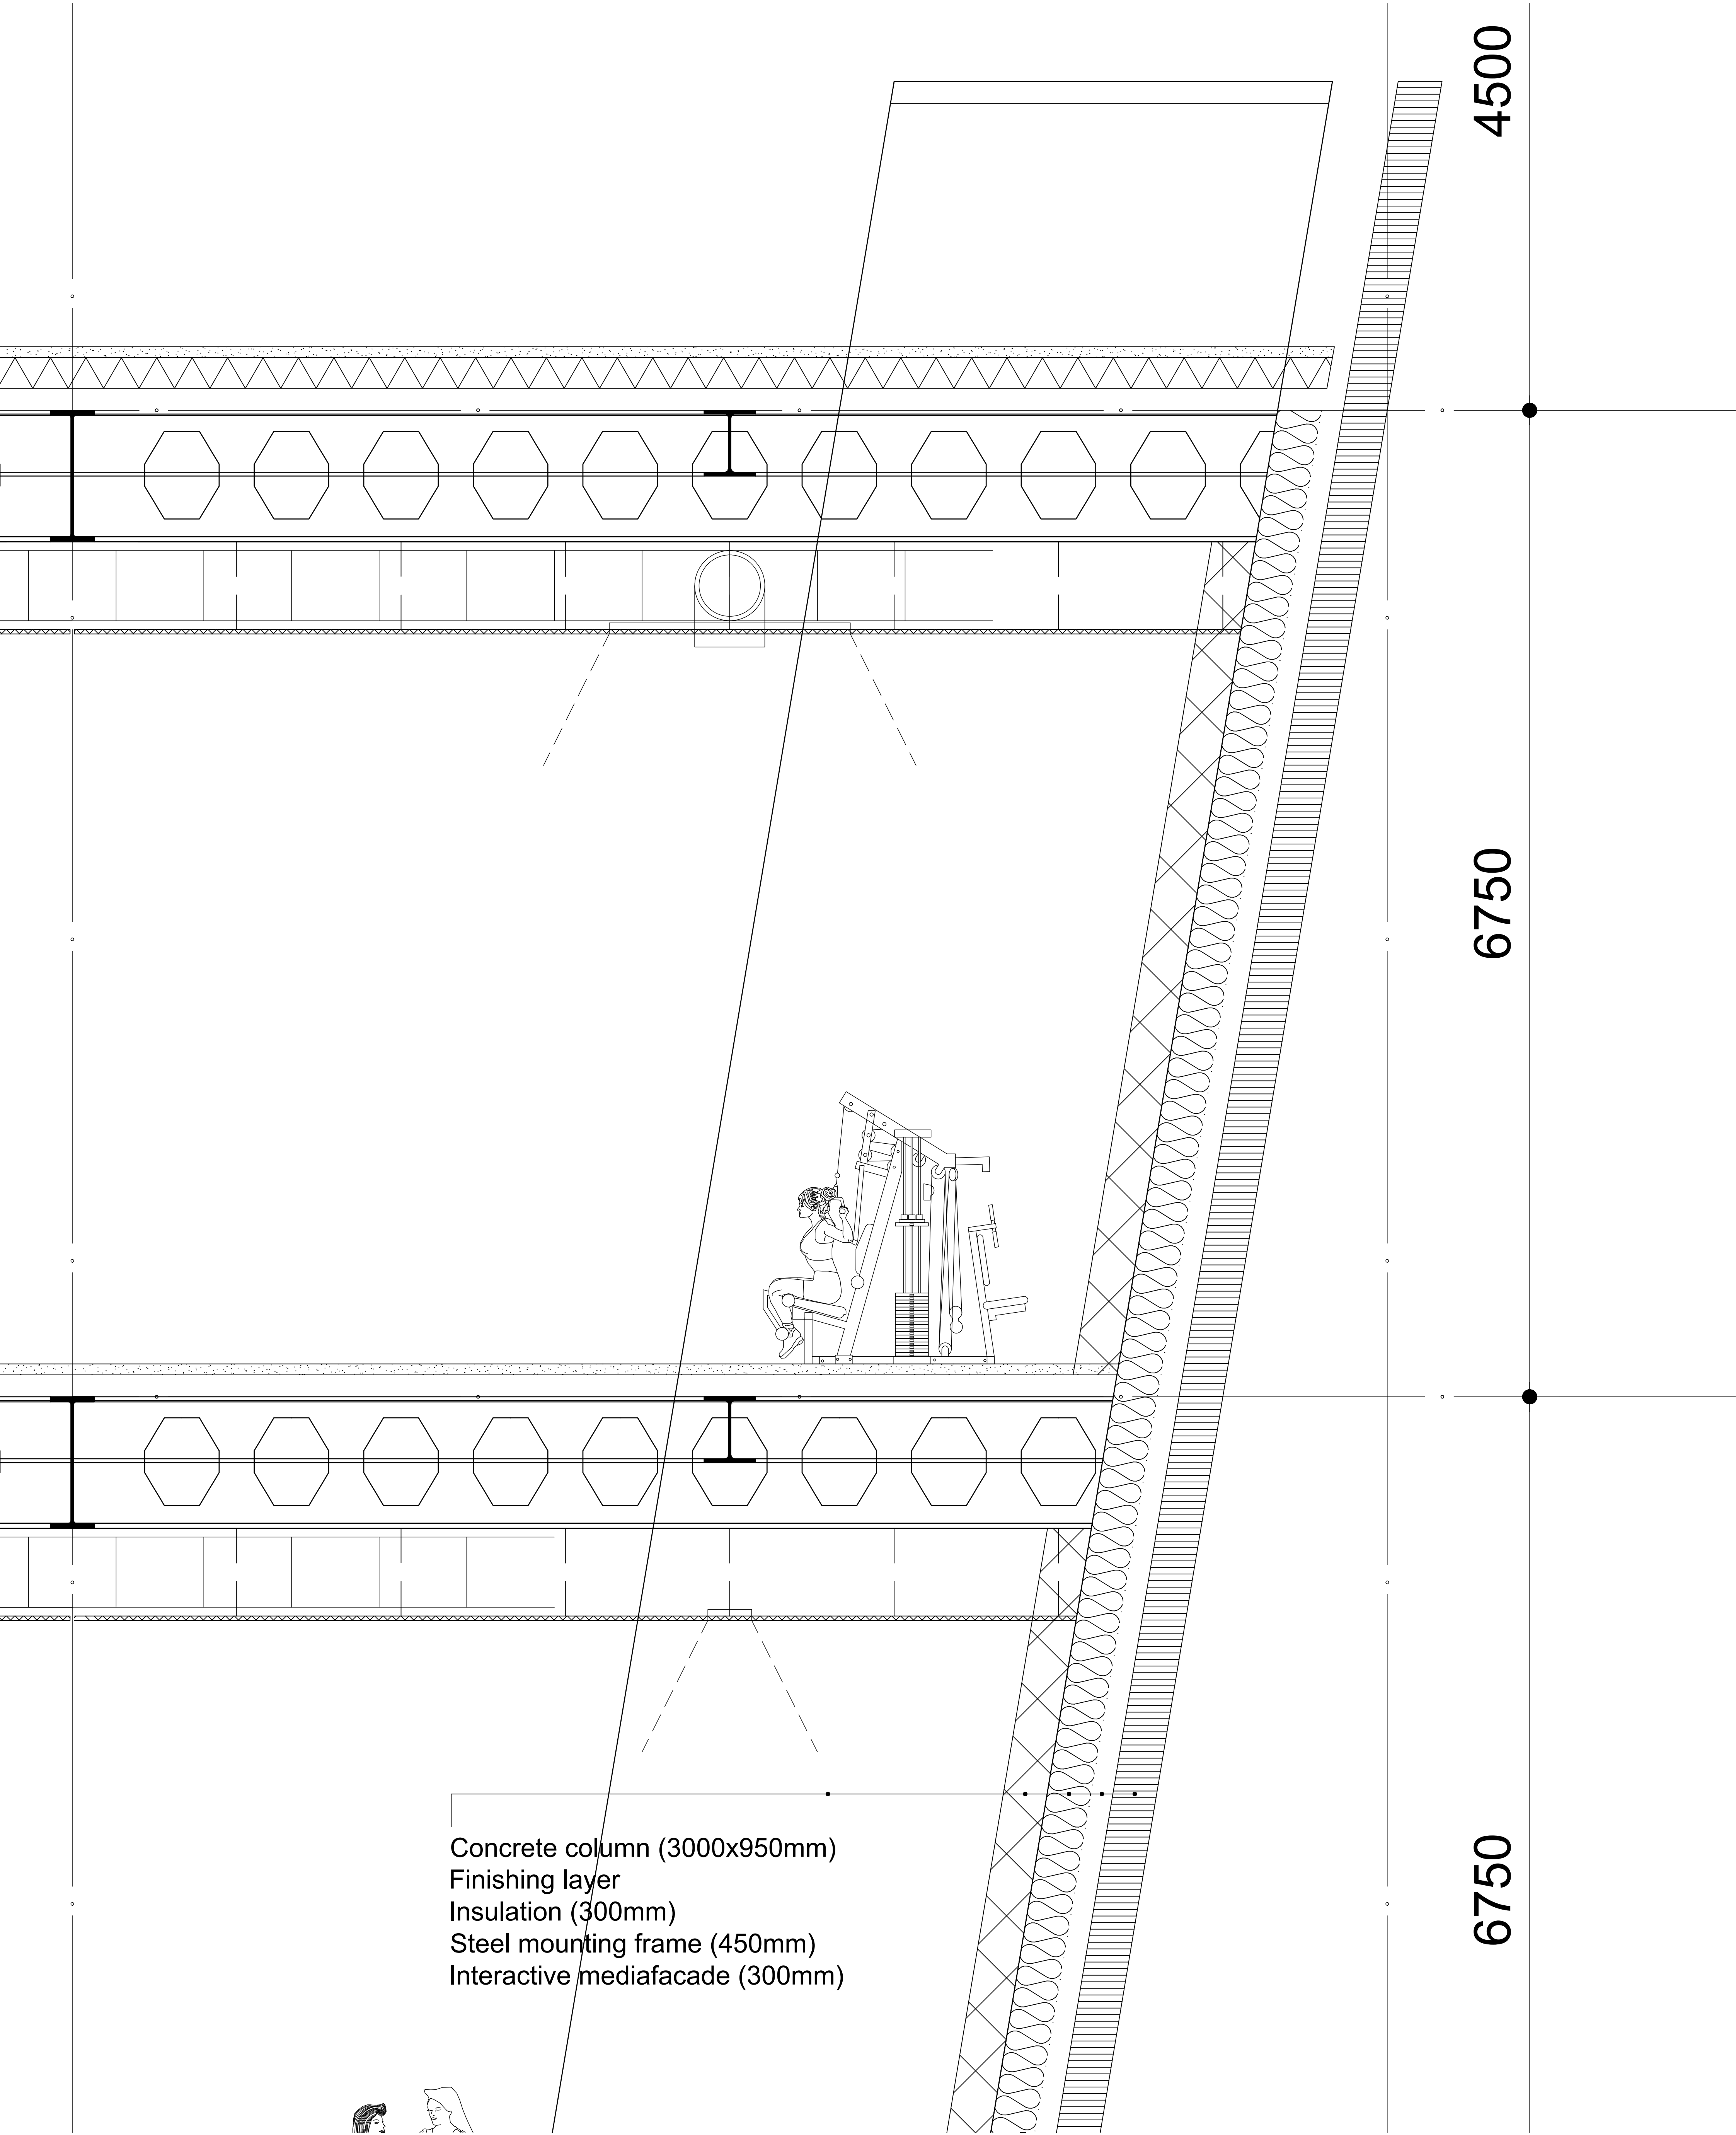

Concrete column (3000x950mm)
Finishing layer
Insulation (300mm)
Steel mounting frame (450mm)
Interactive mediafacade (300mm)