





Situation plan, scale 1:500




Ground floor plan, scale 1:200

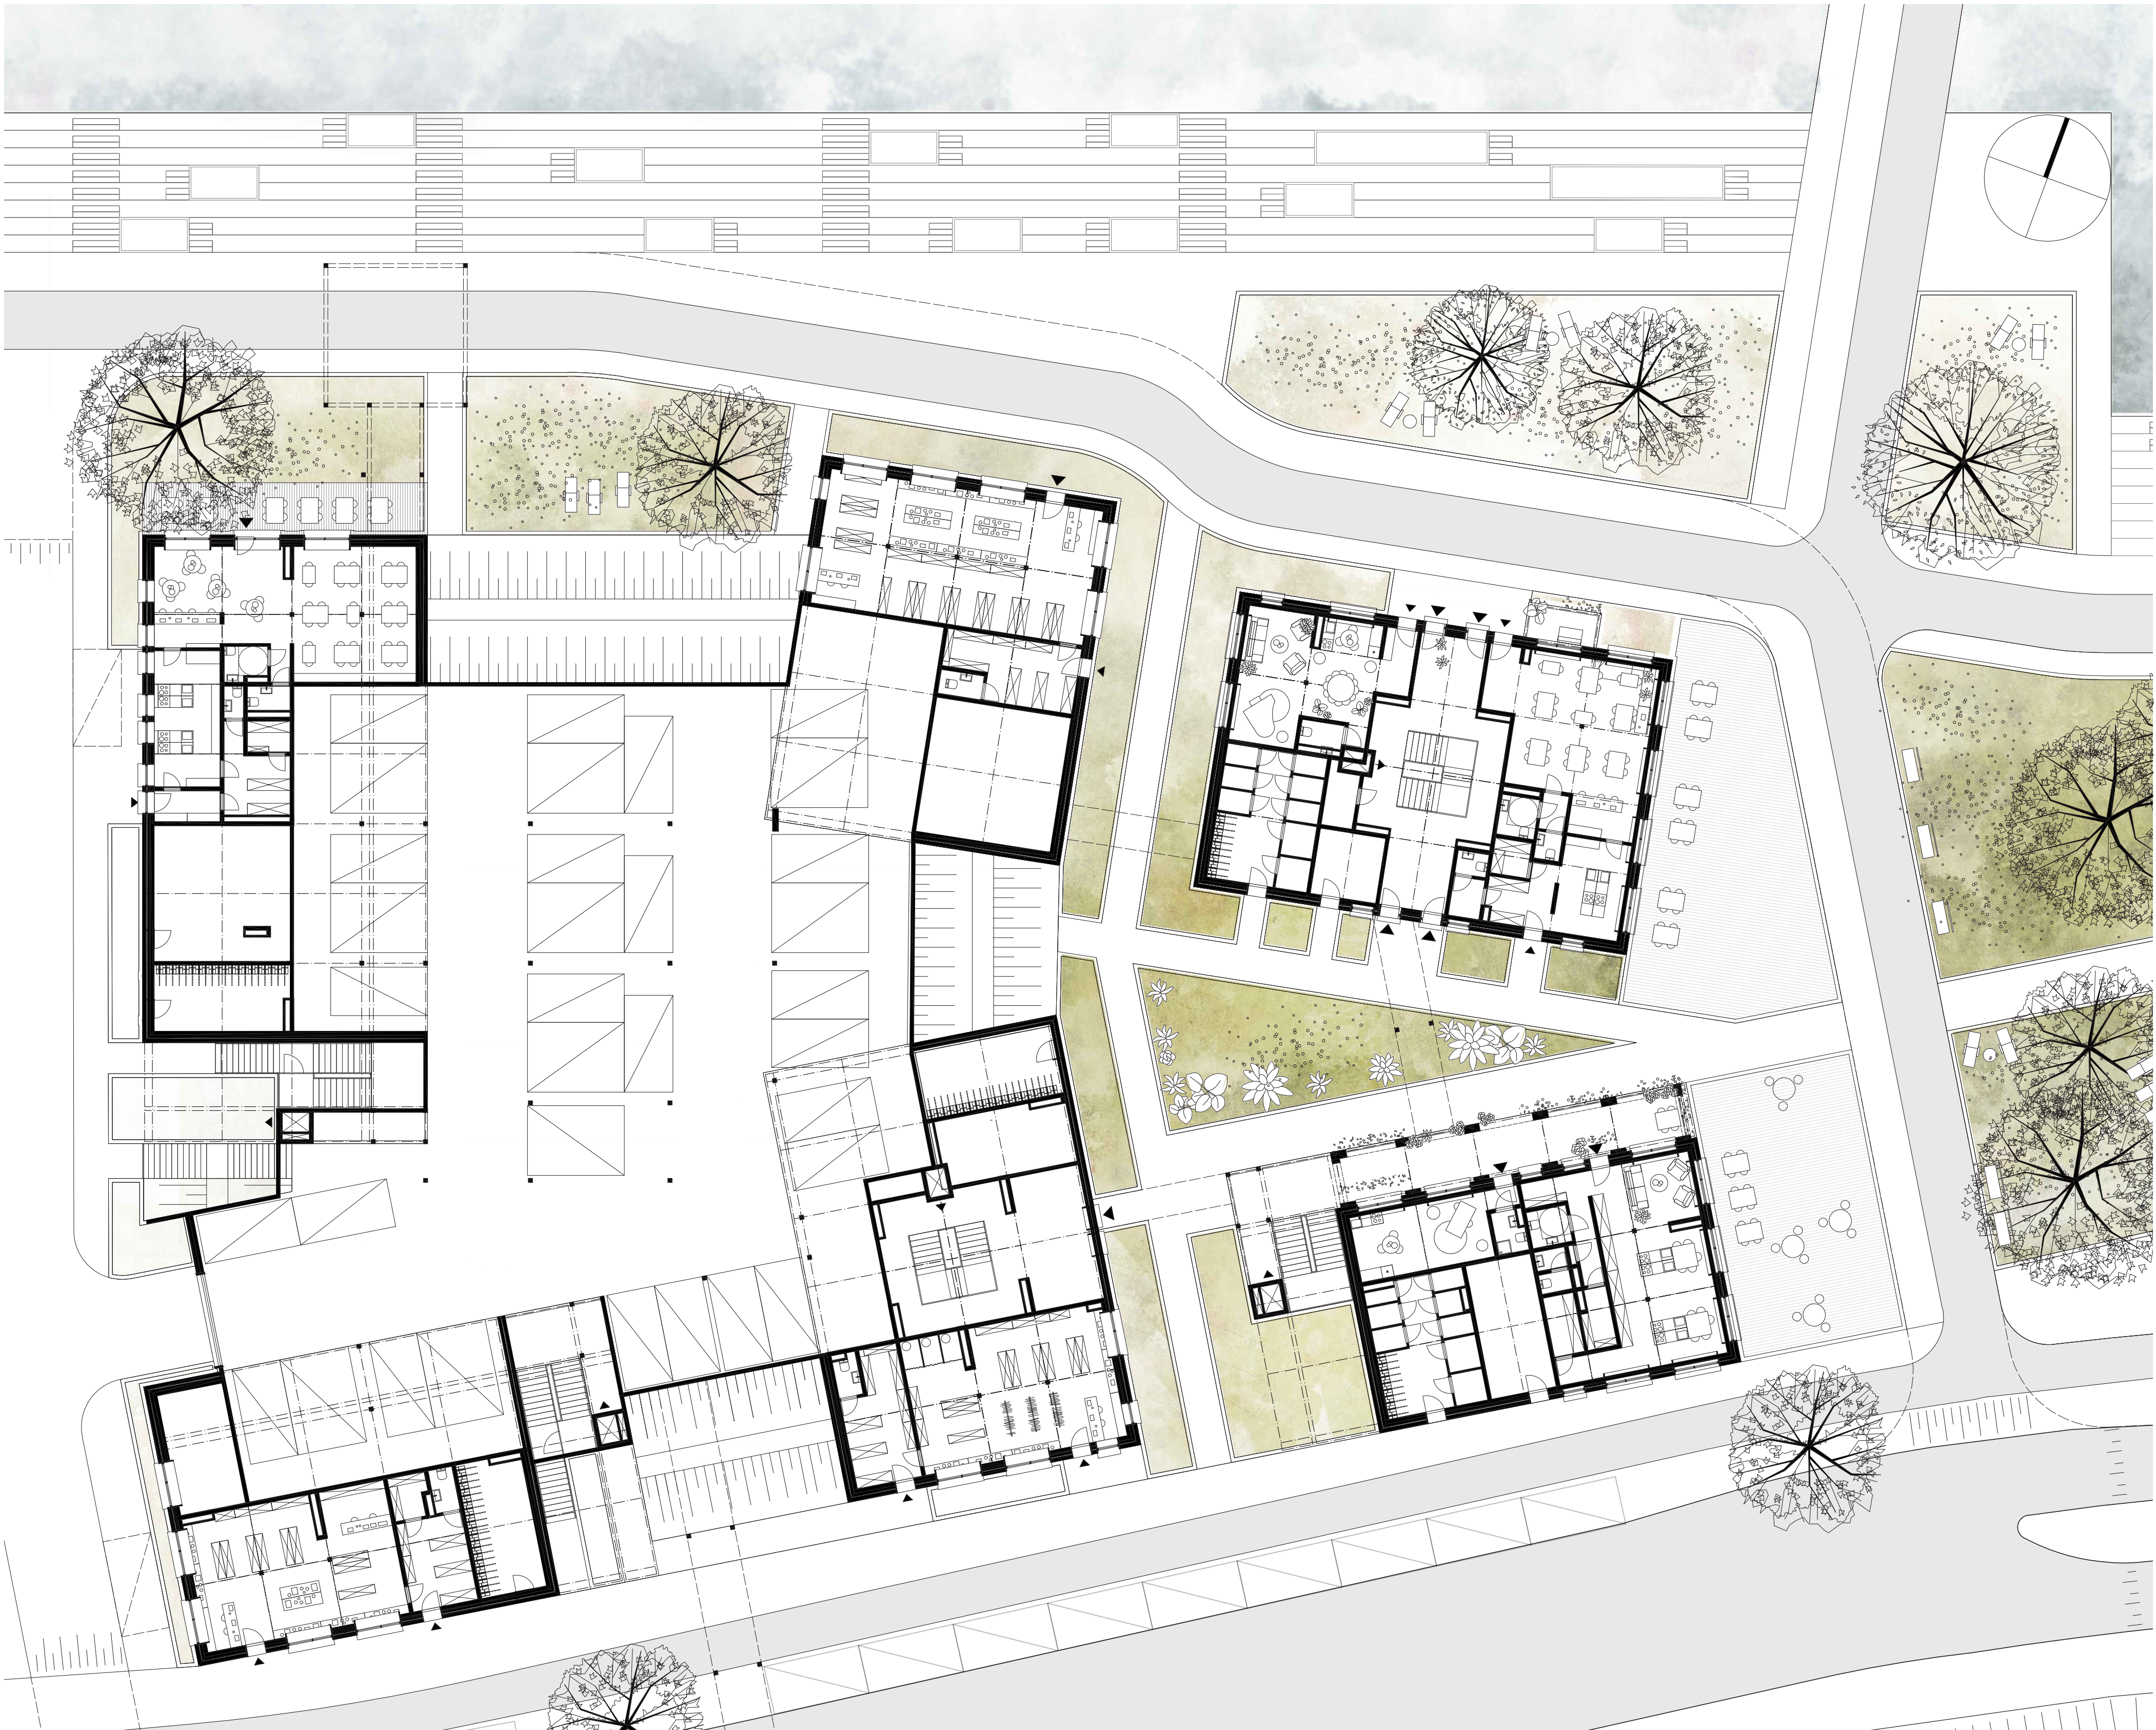

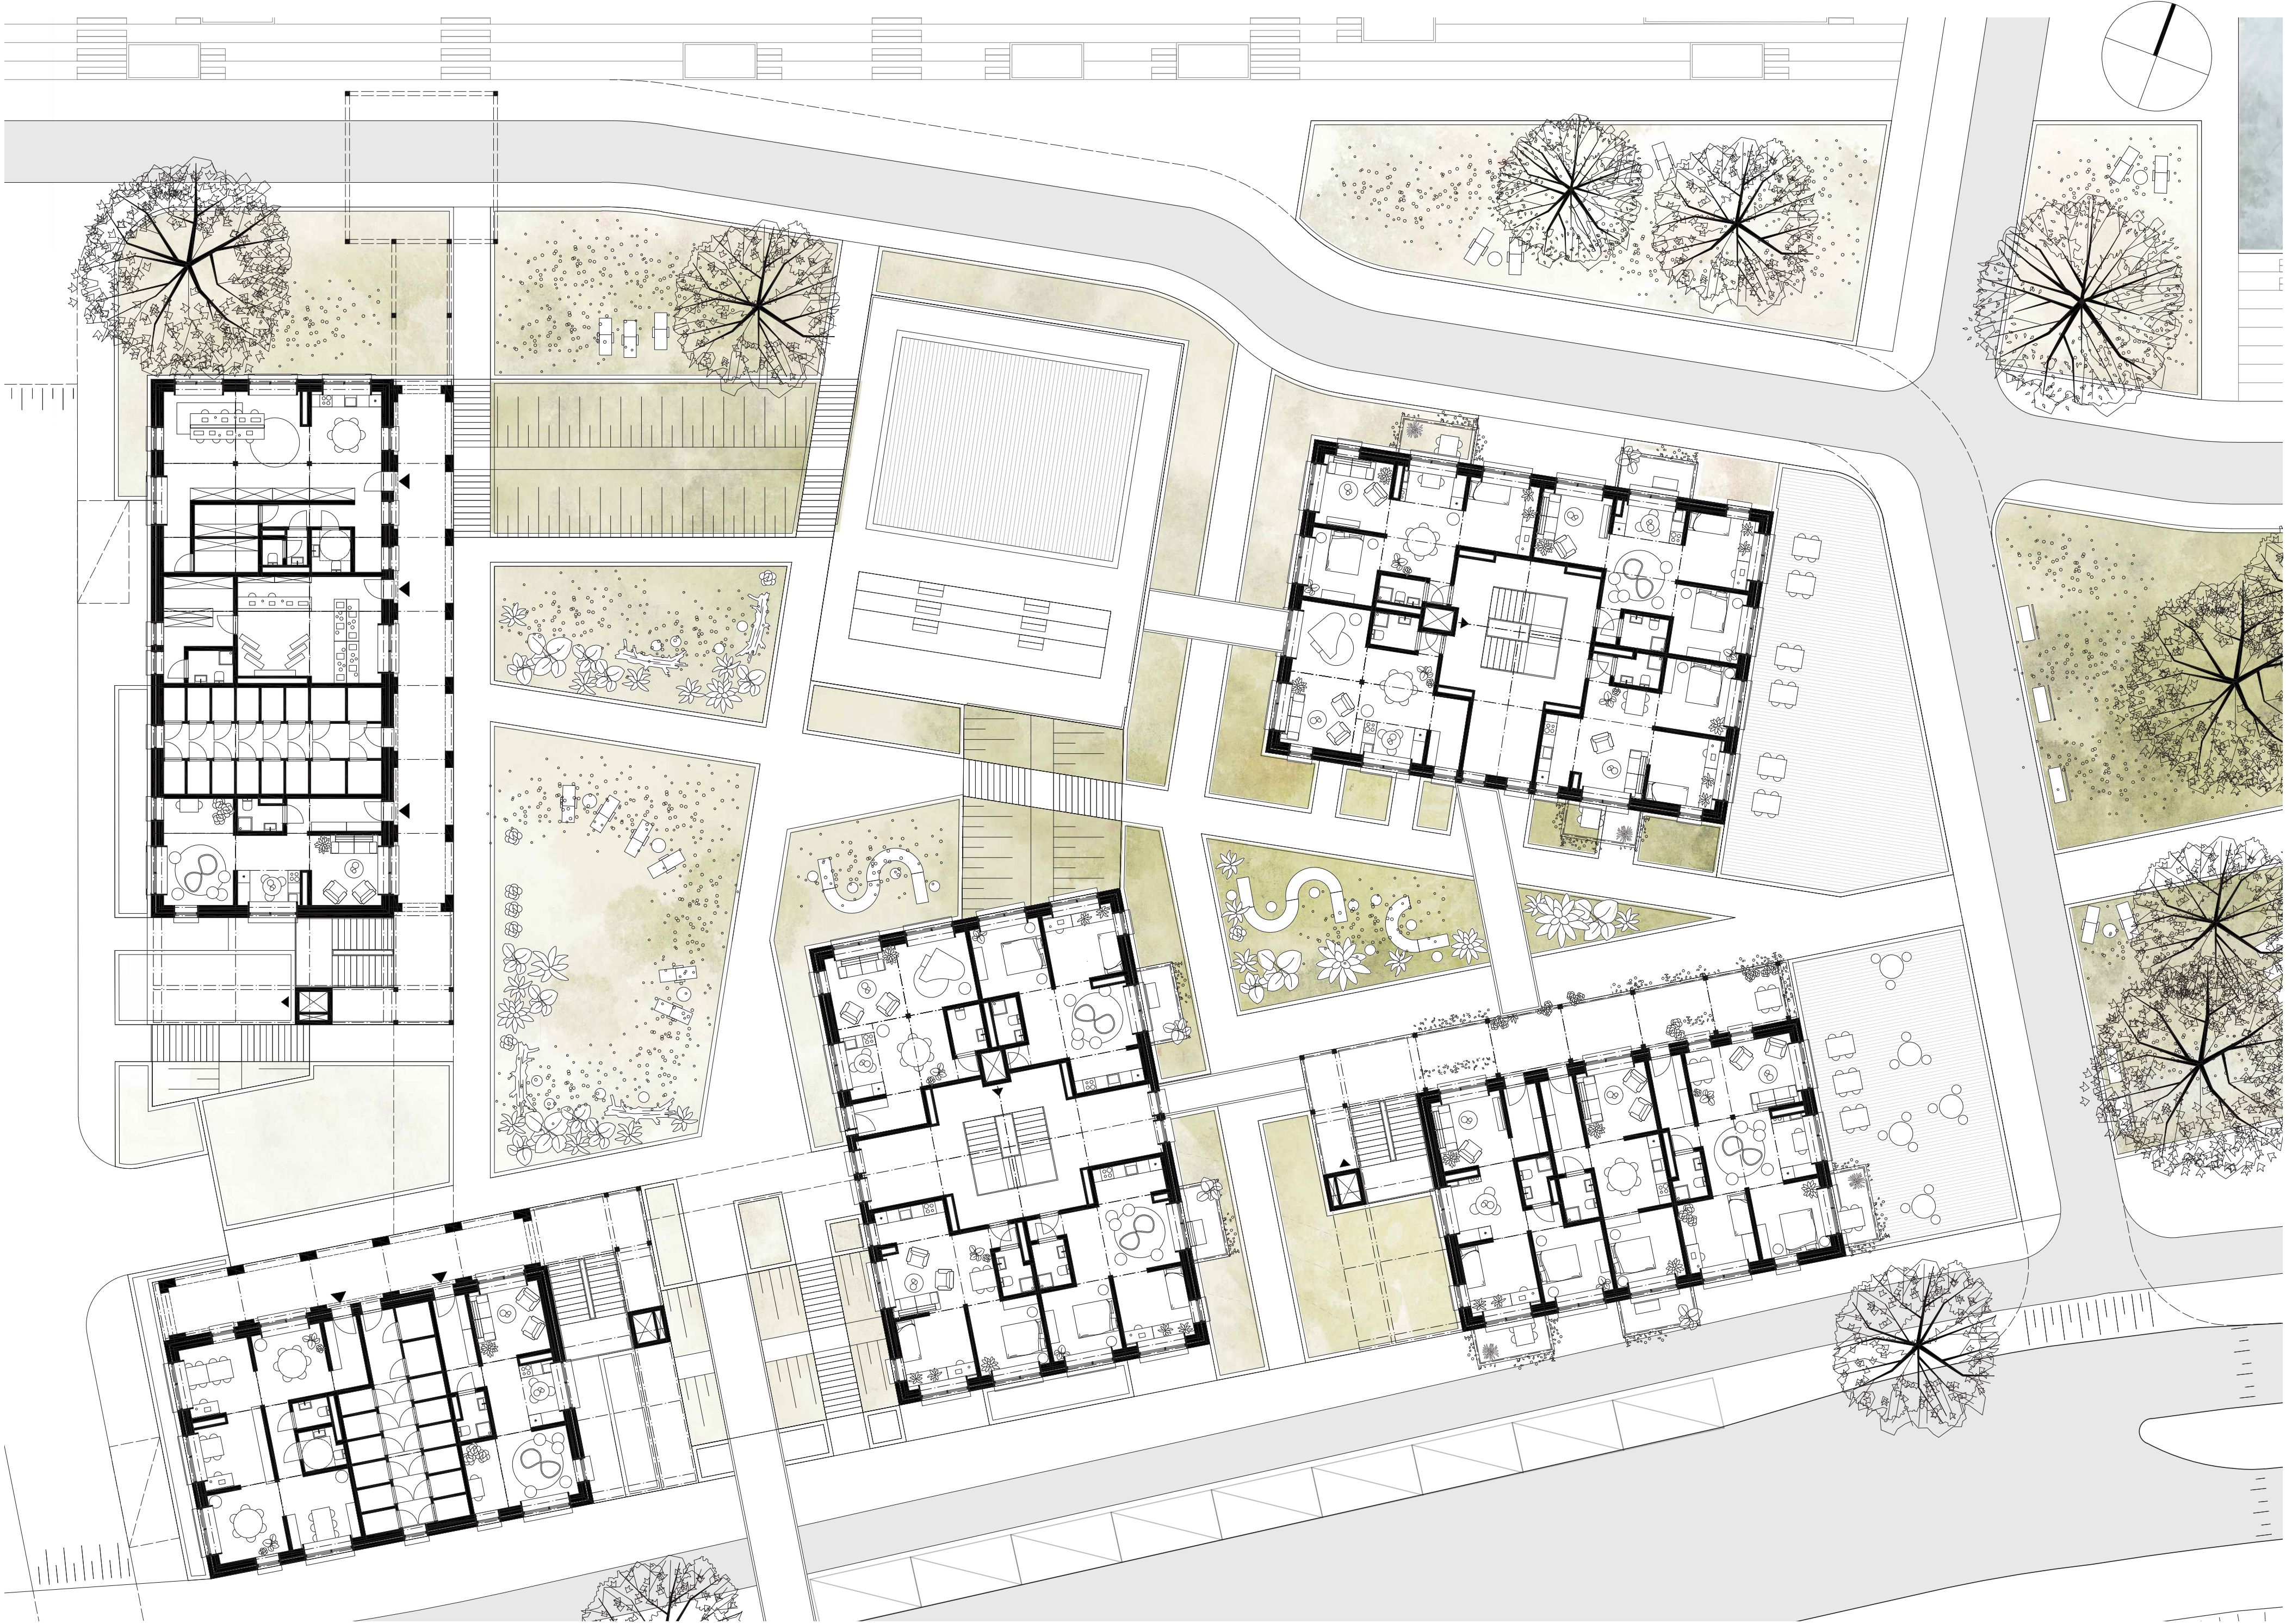


1st floor plan, scale 1:200

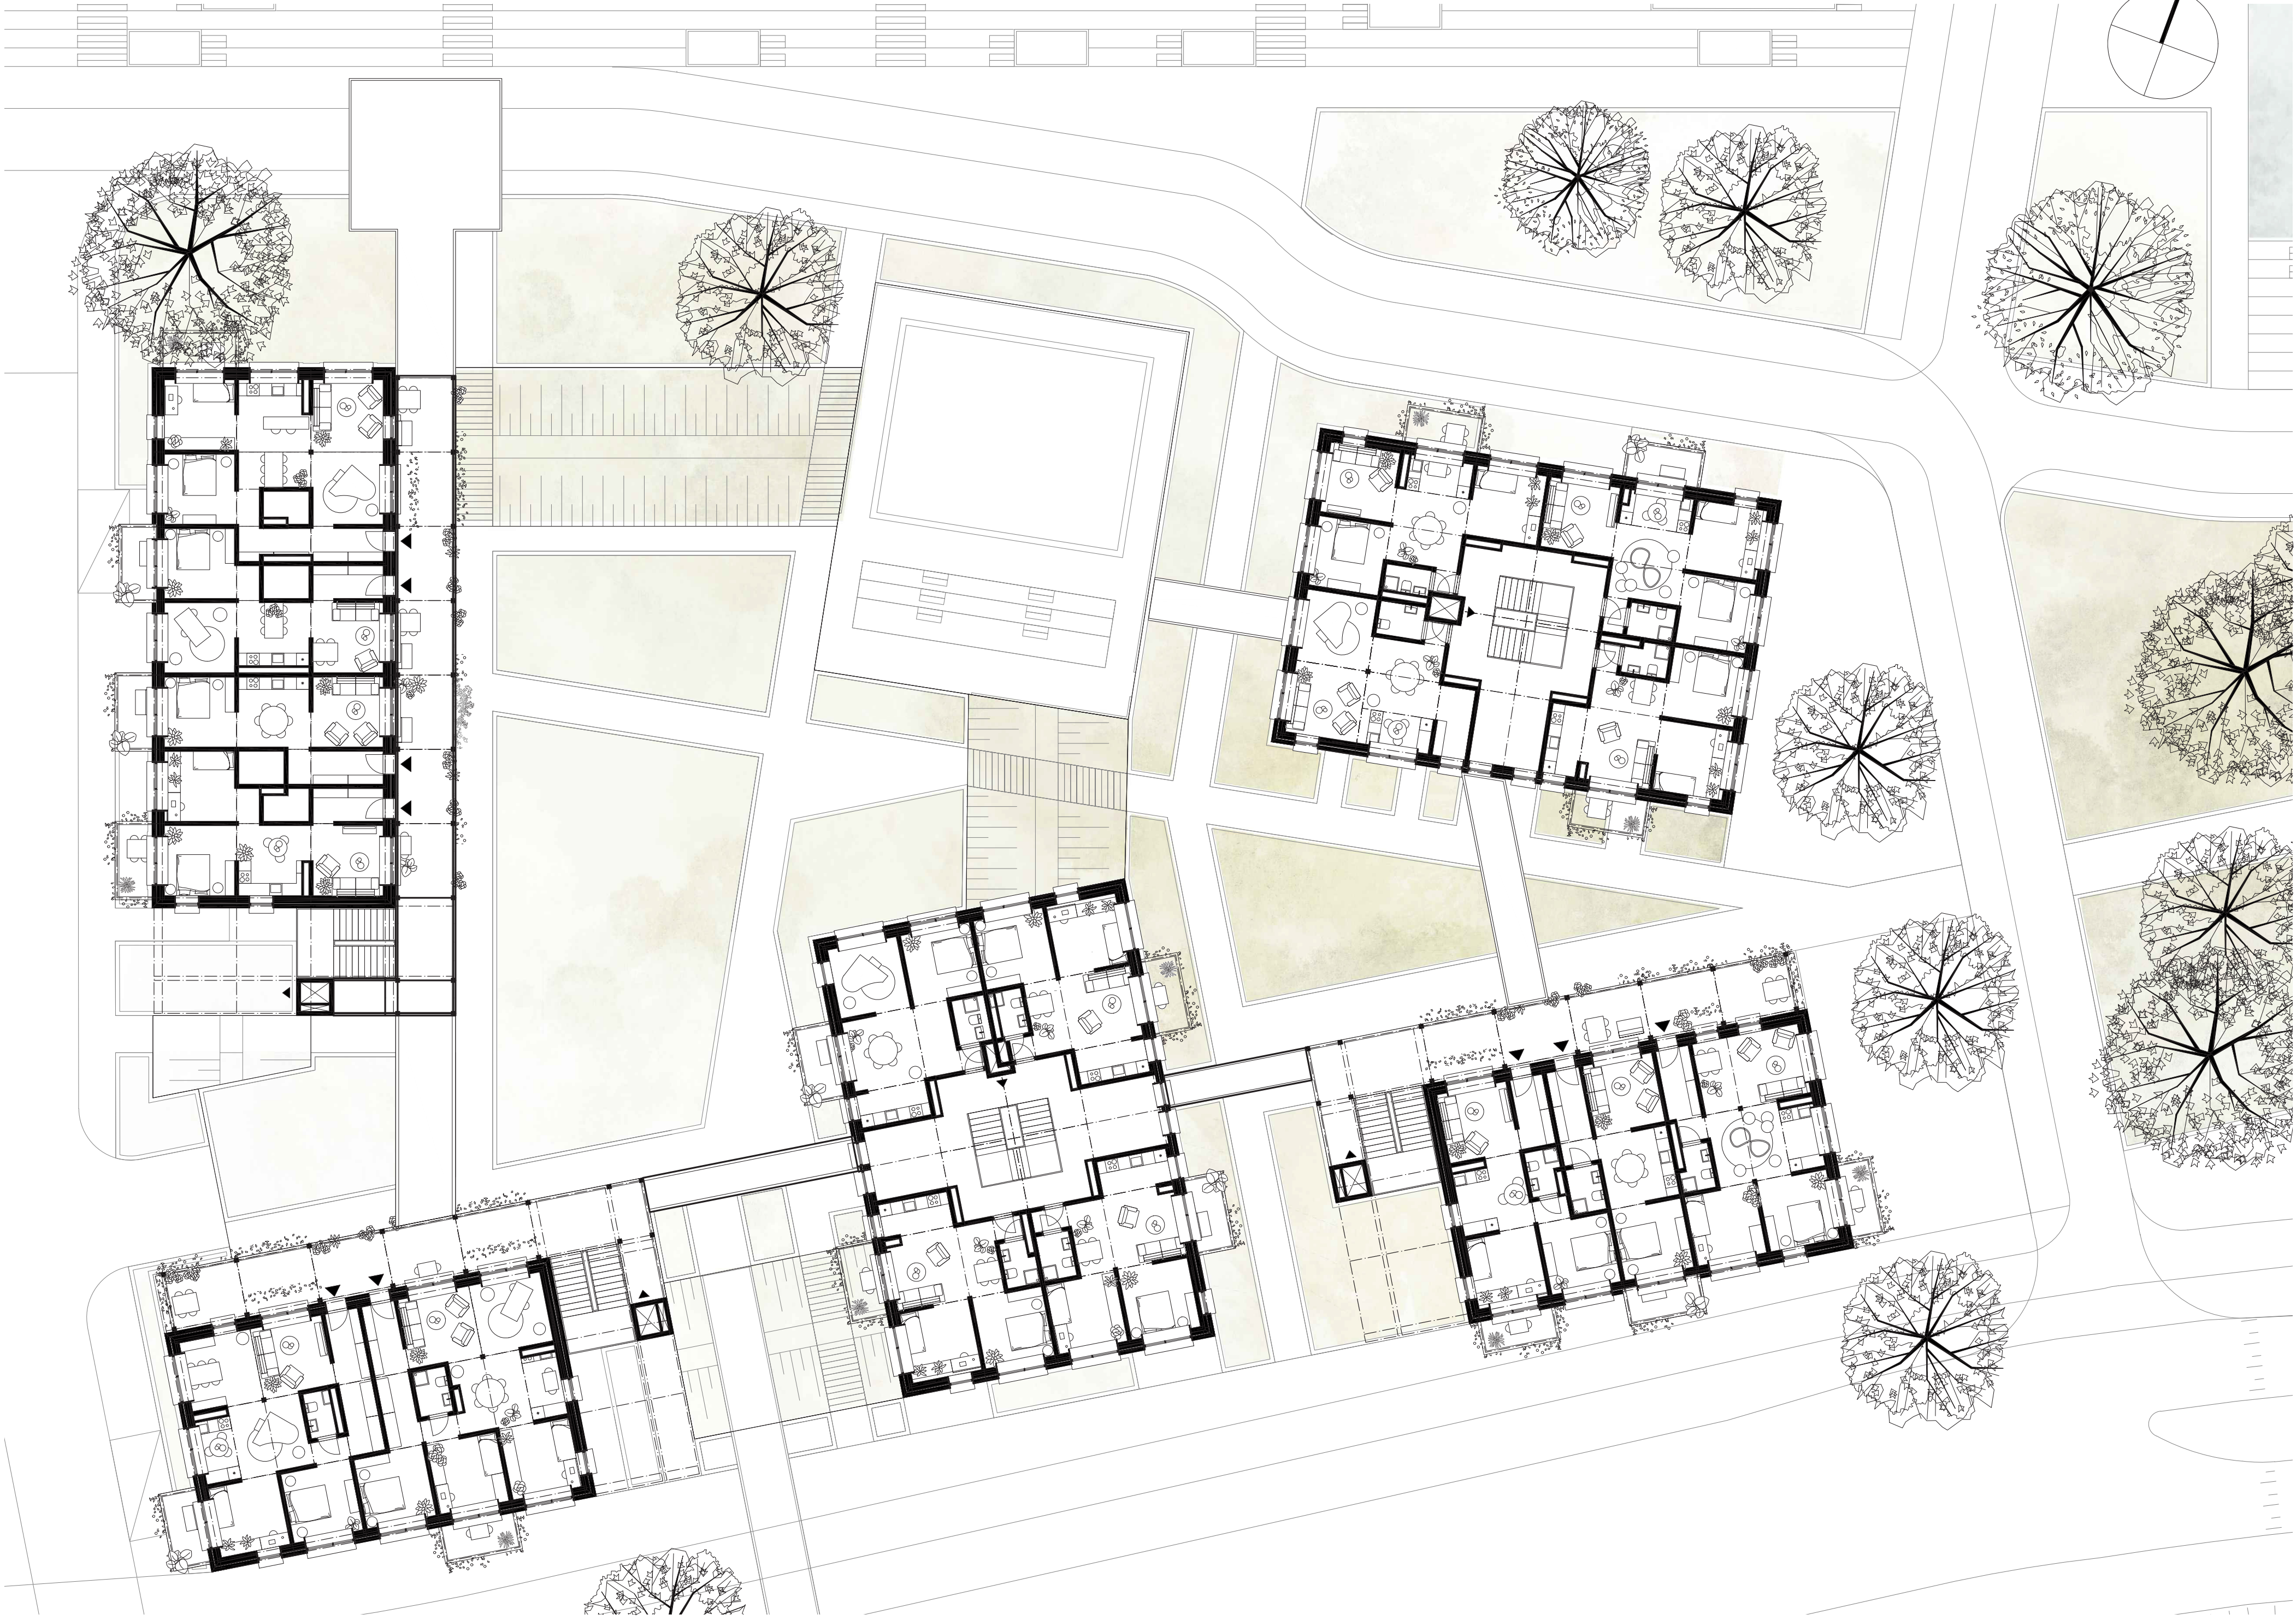


2nd floor plan, scale 1:200



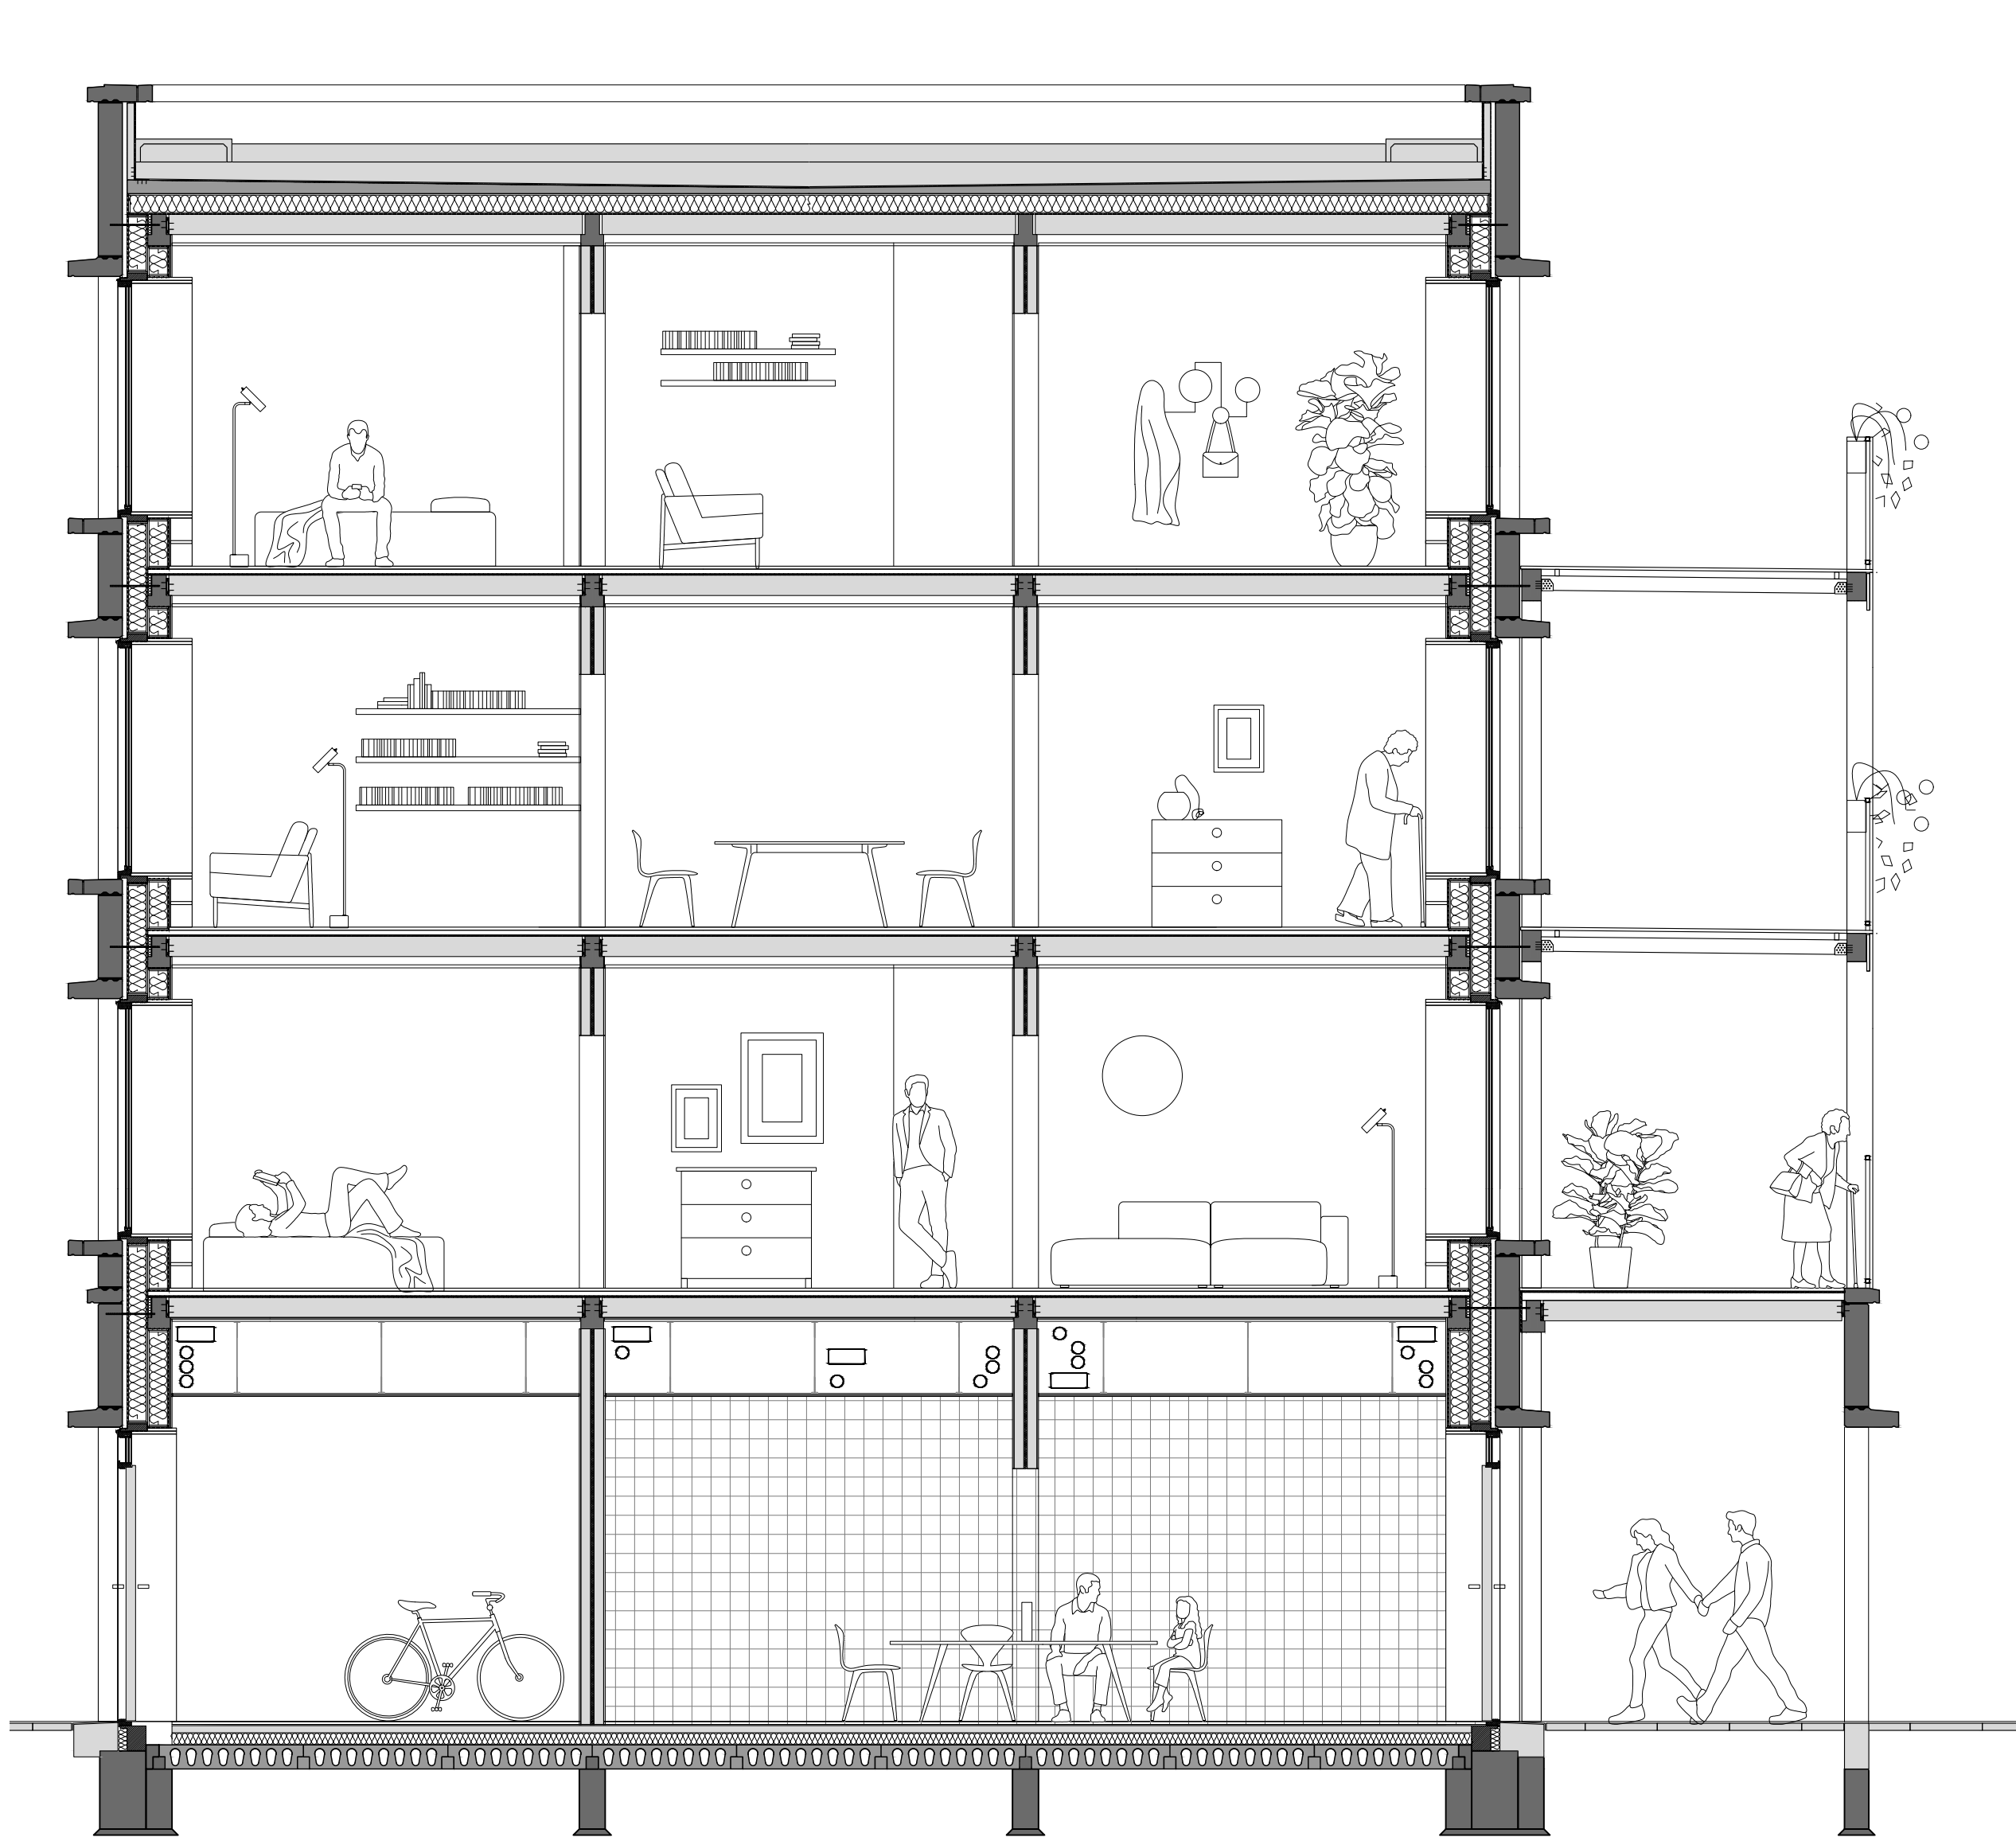

Section, scale 1:50

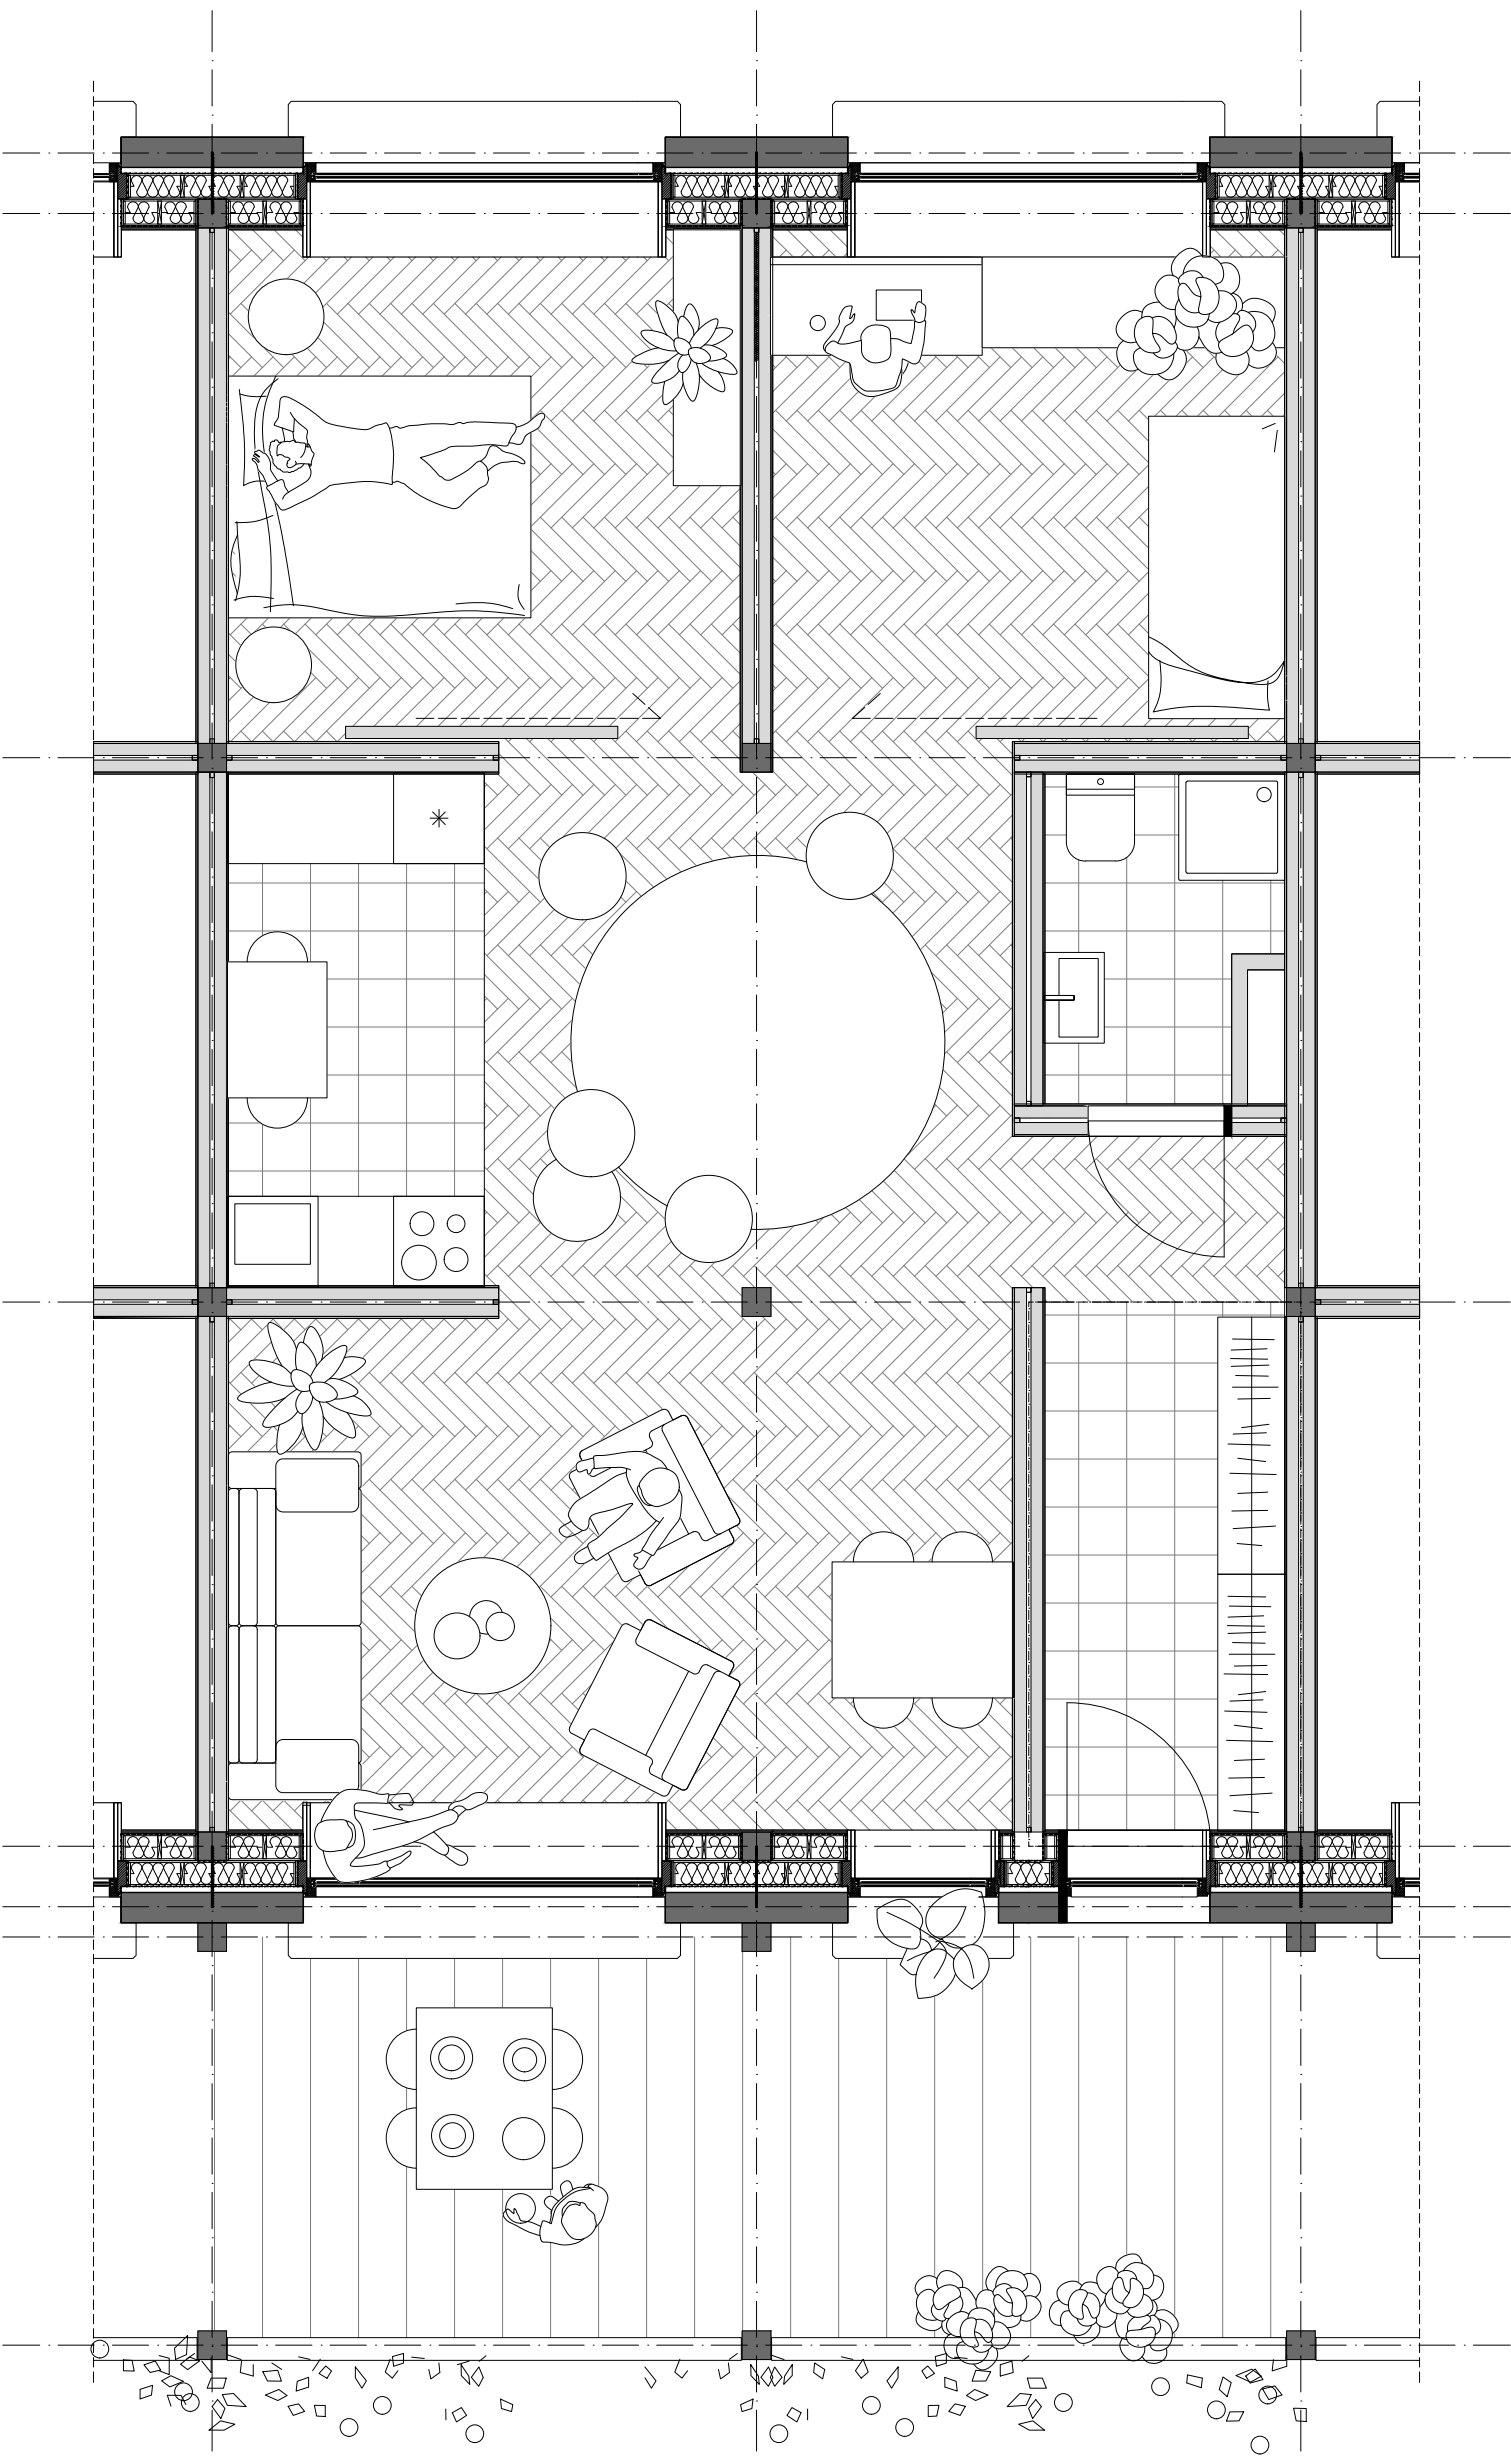

Plan, scale 1:50



South Elevation, scale 1:200



Section S-N, scale 1:200