




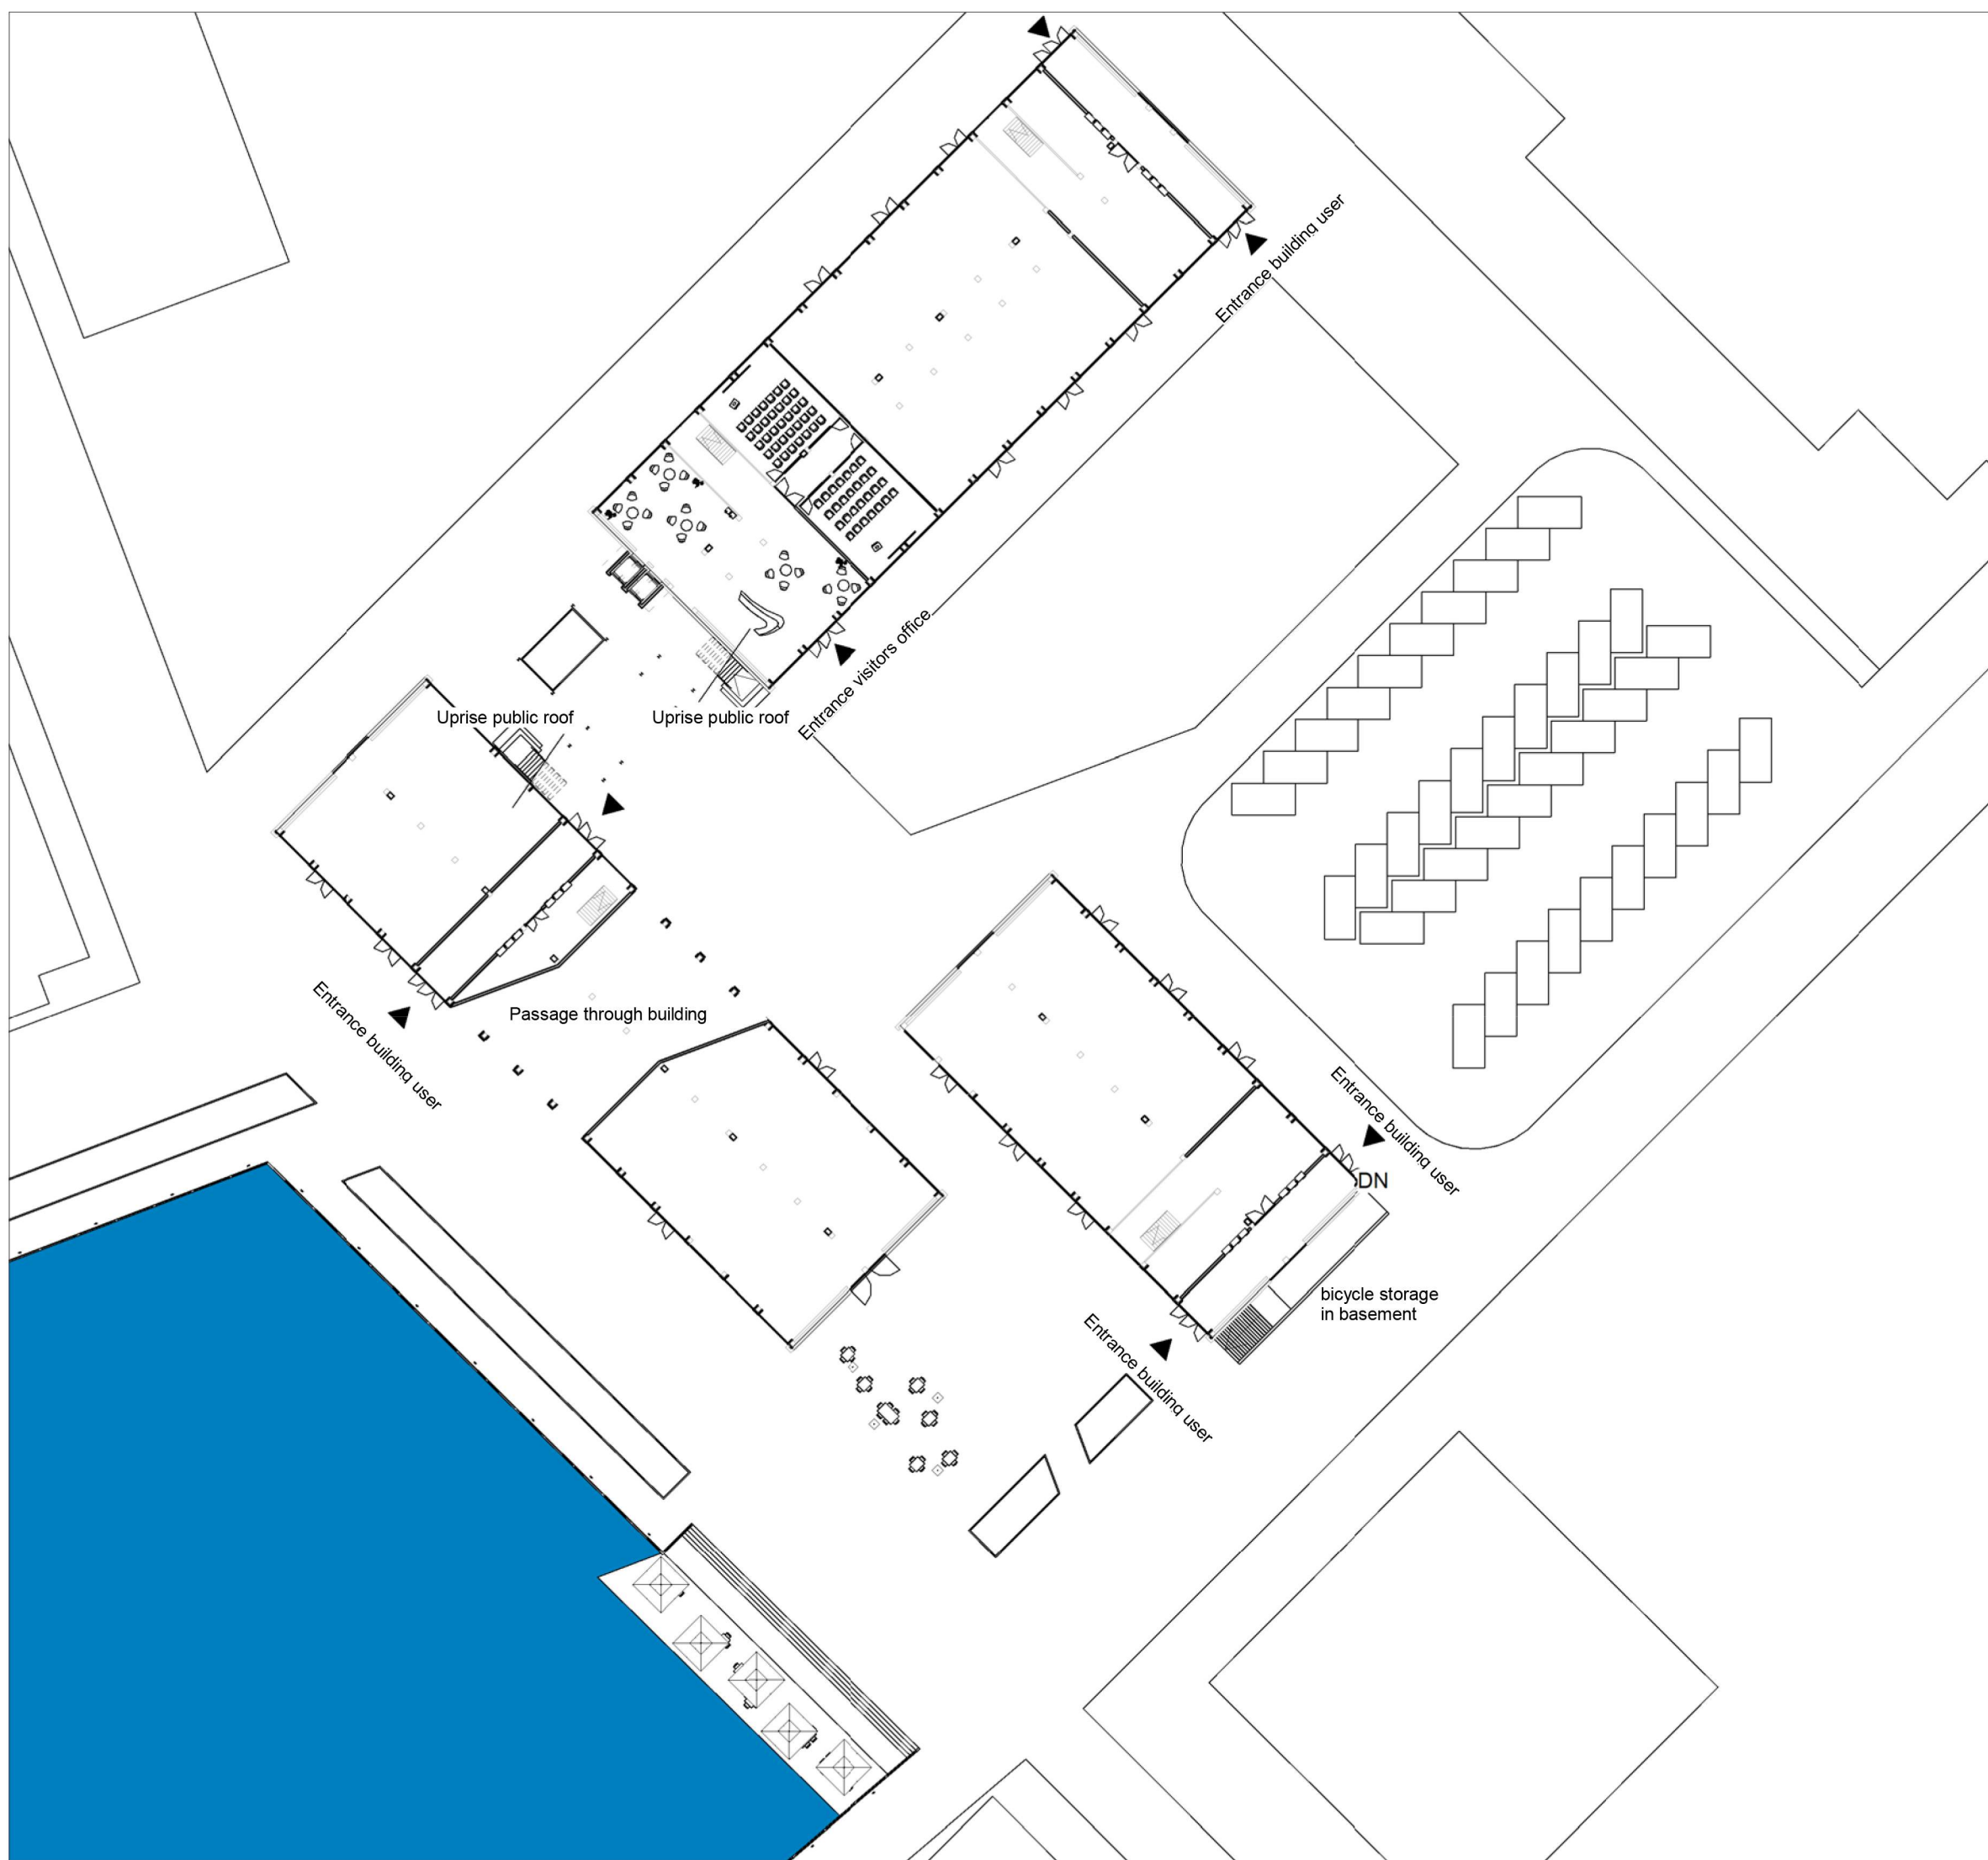

Floor plan ground floor
scale 1:500

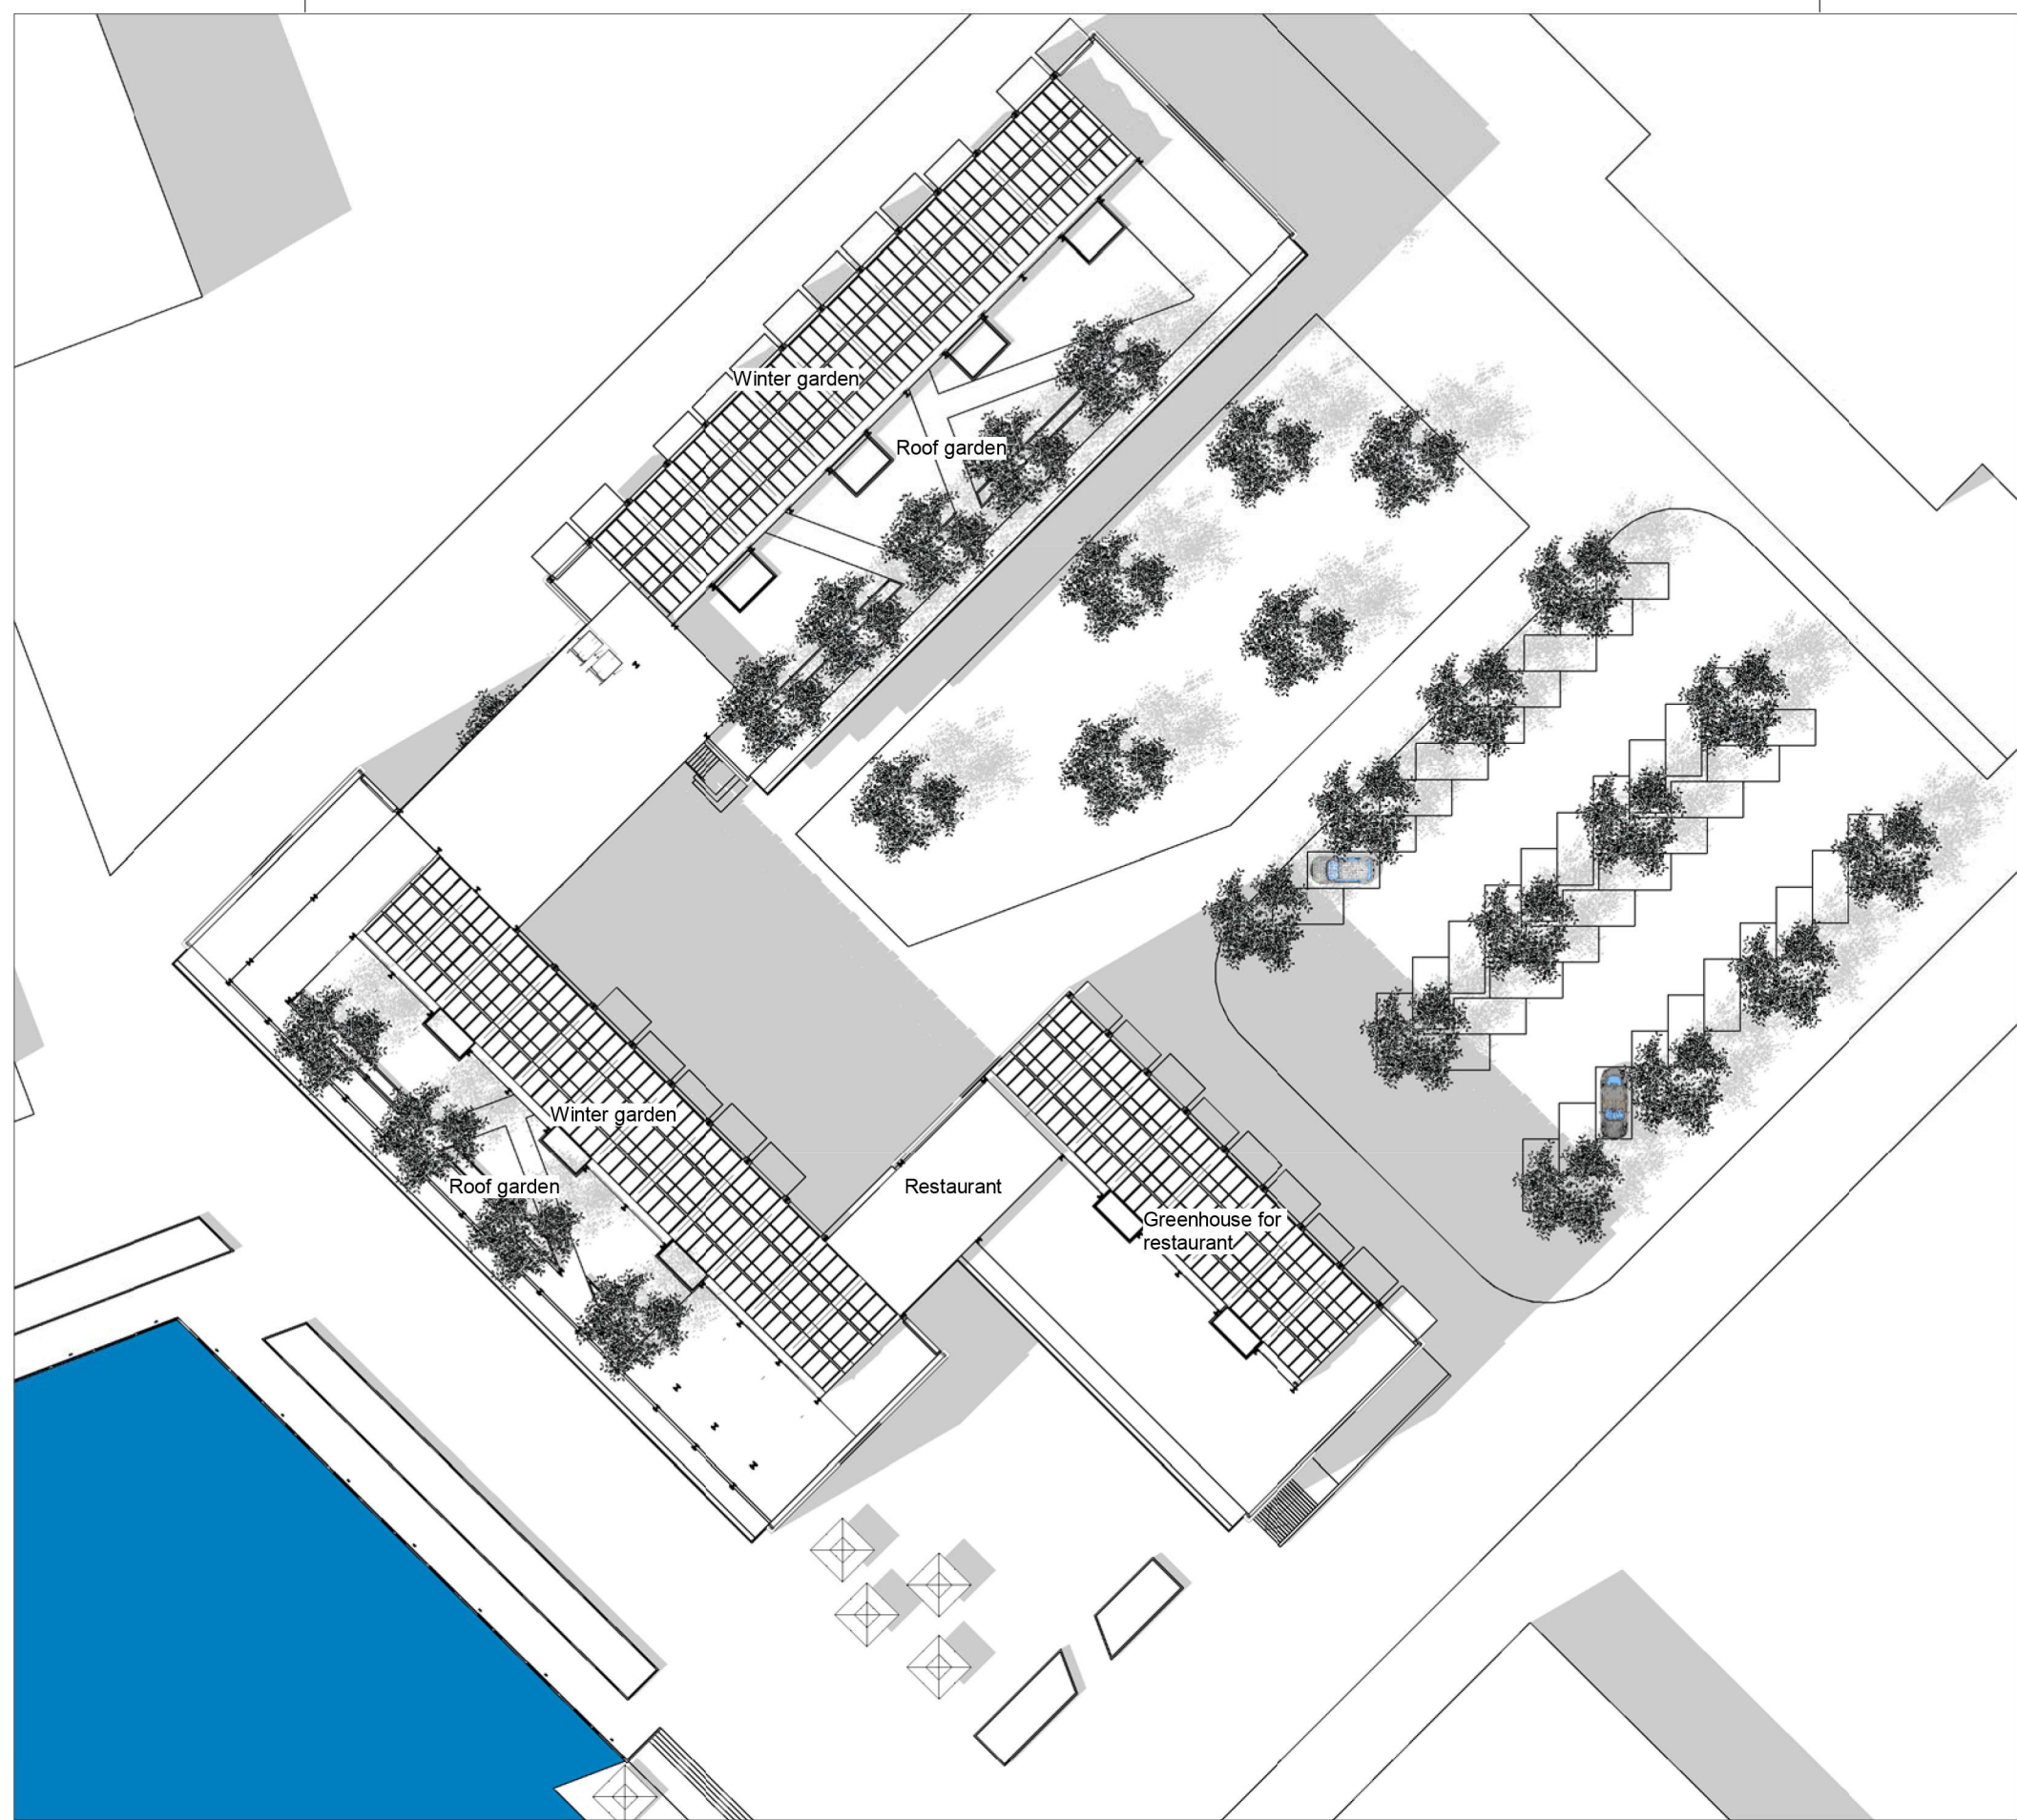


Roof view
scale 1:500

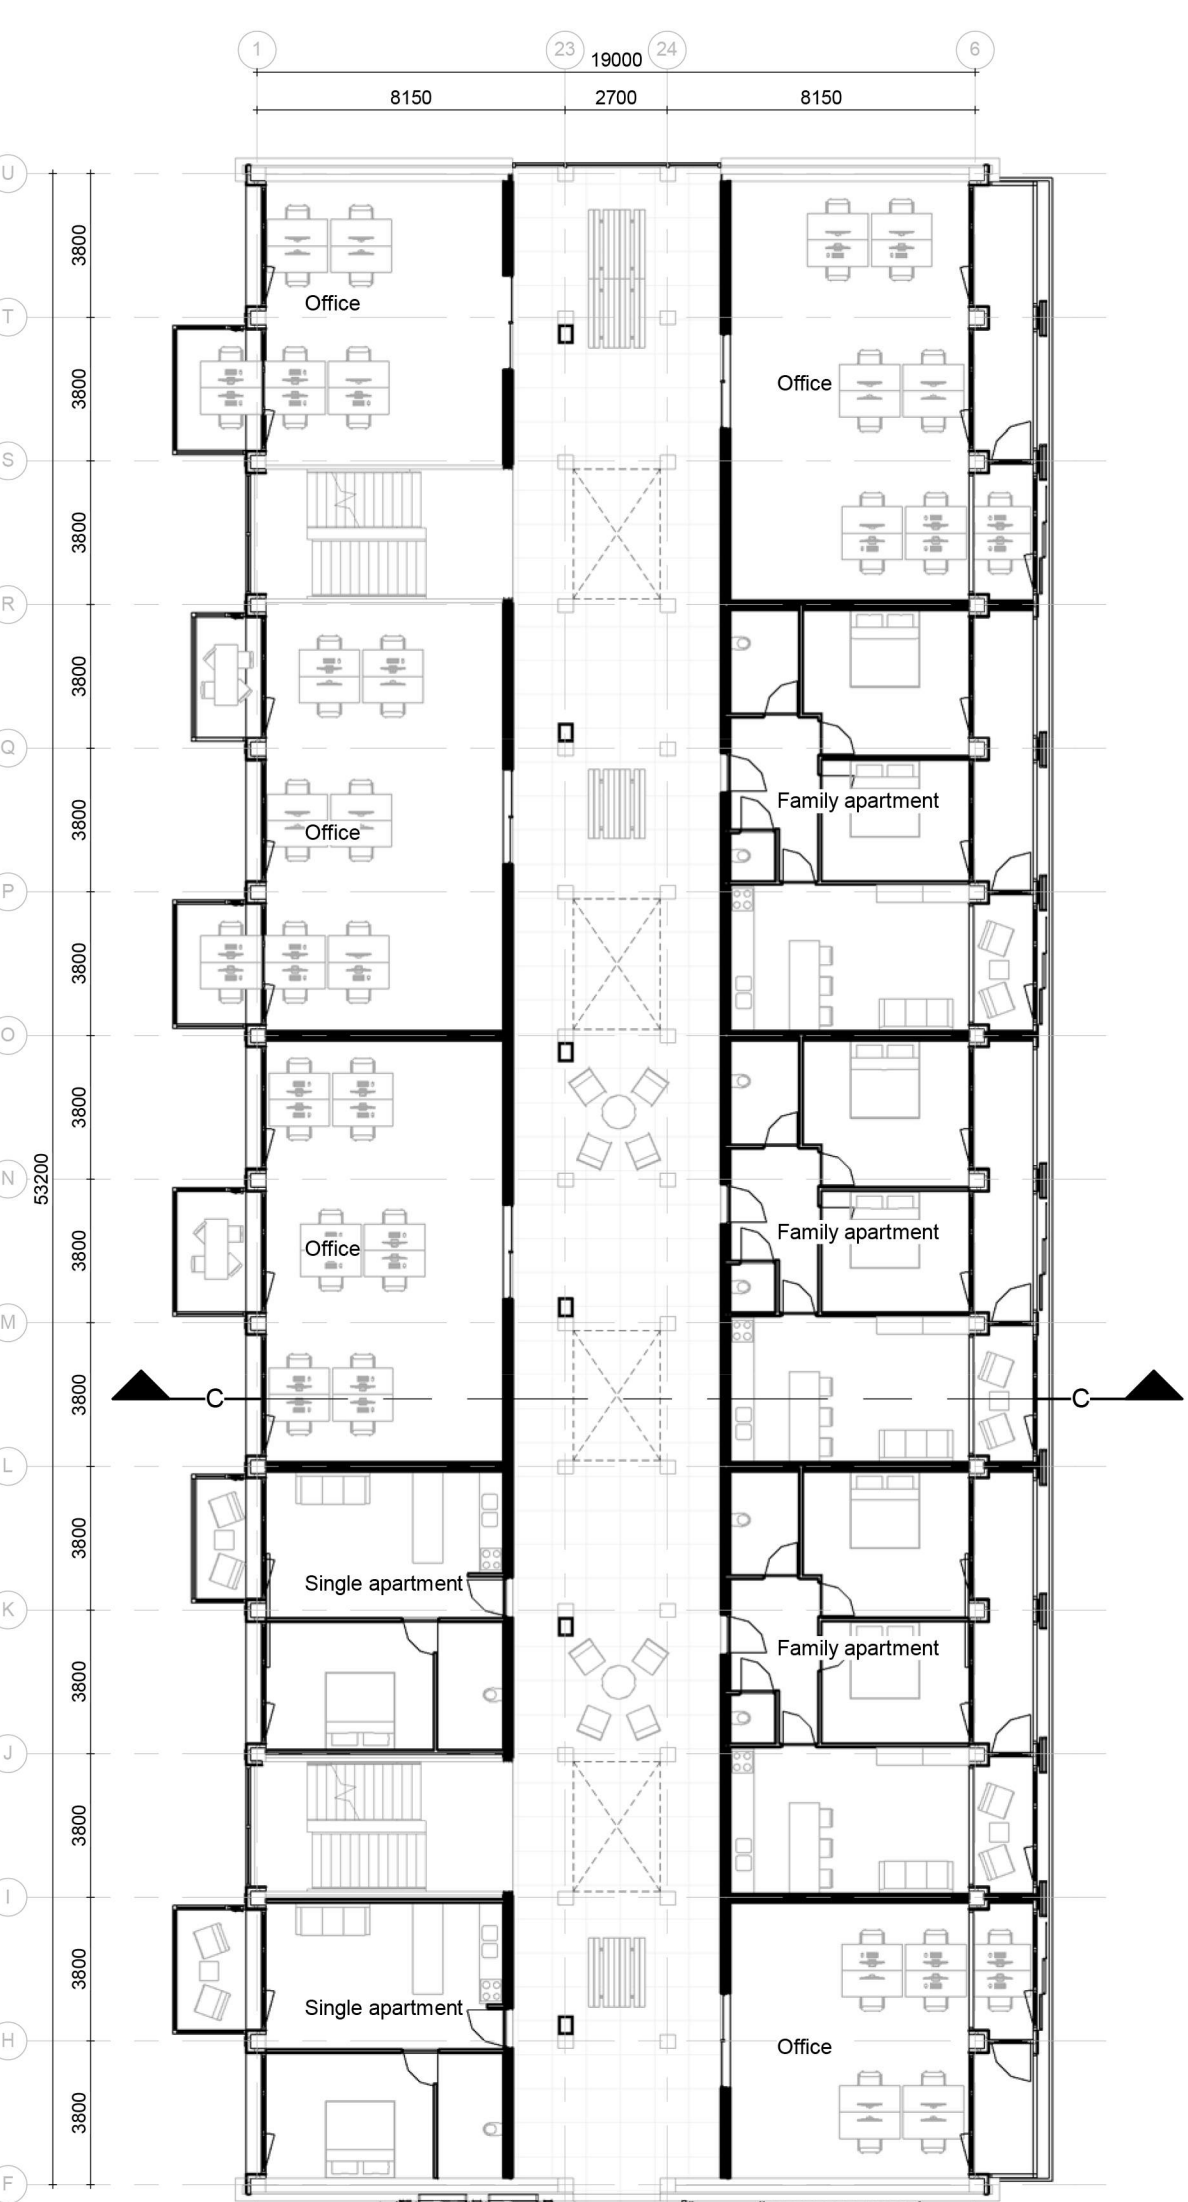


Floor plan first floor (second and third same principle)
scale 1:200



Section B
scale 1:200

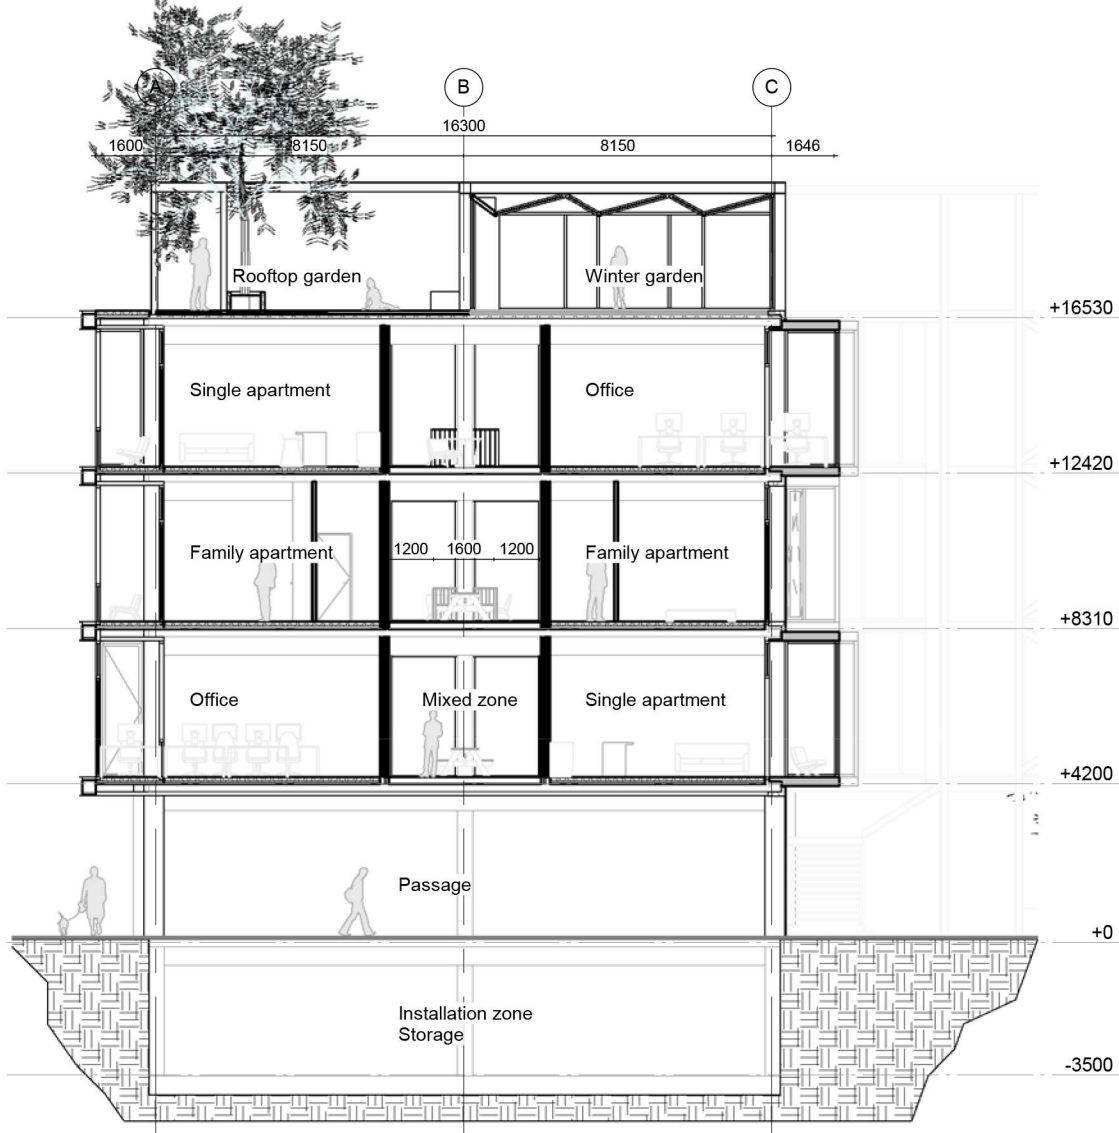

Section A
scale 1:200

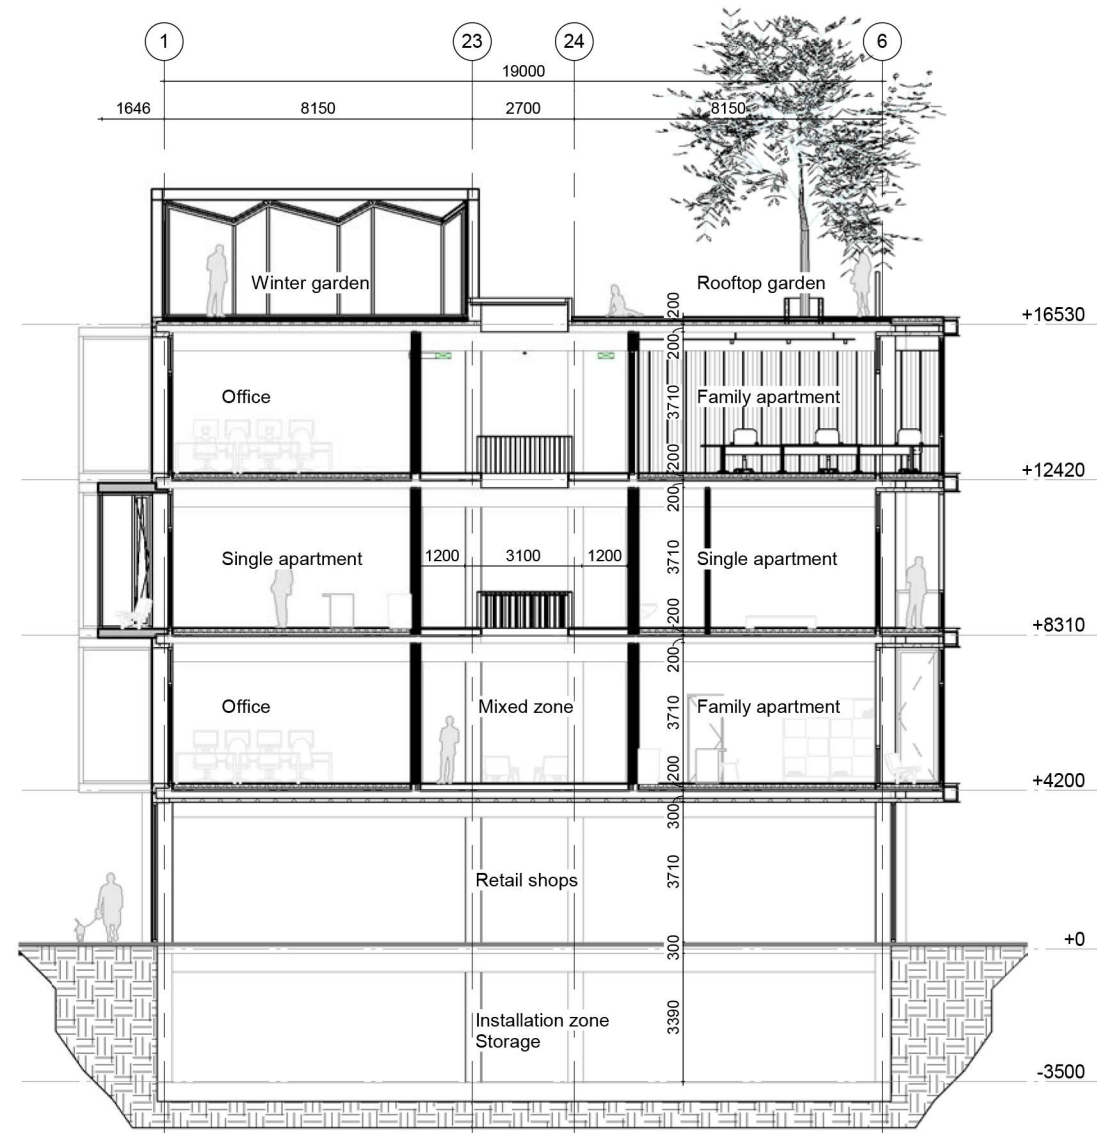

Section C
scale 1:200

OVERVIEW



South West Elevation






North West Elevation




North East Elevation



South East Elevation

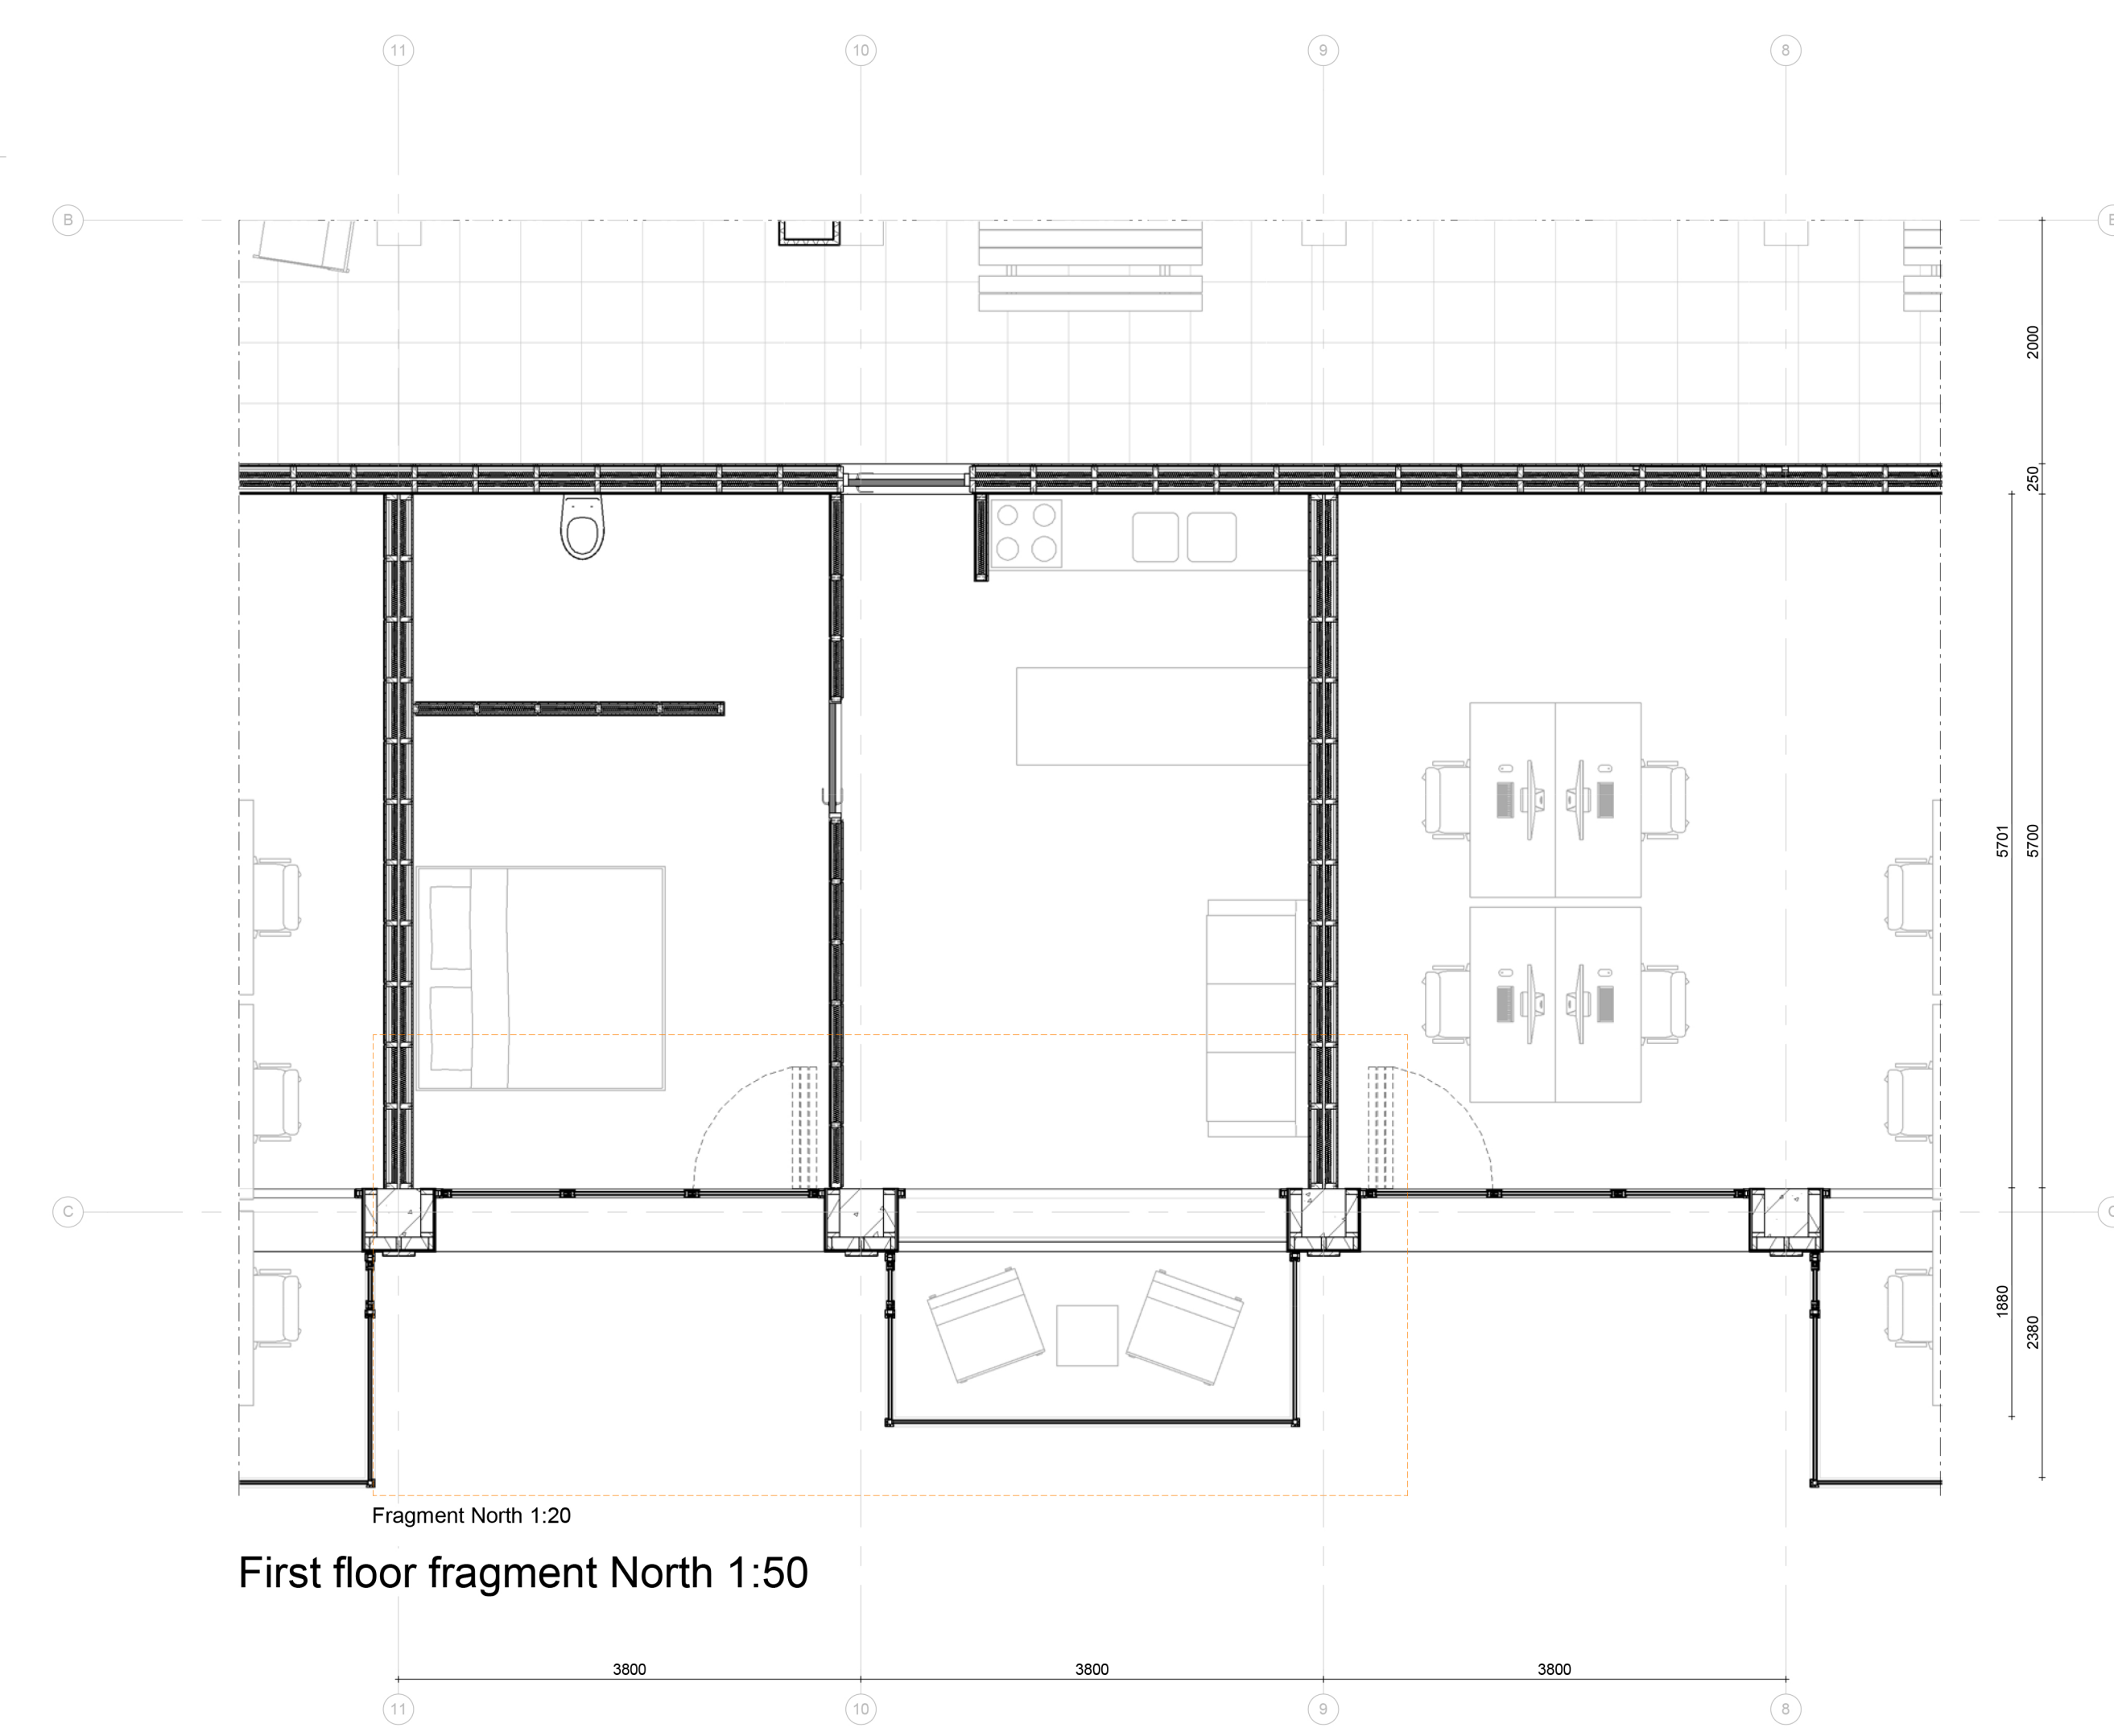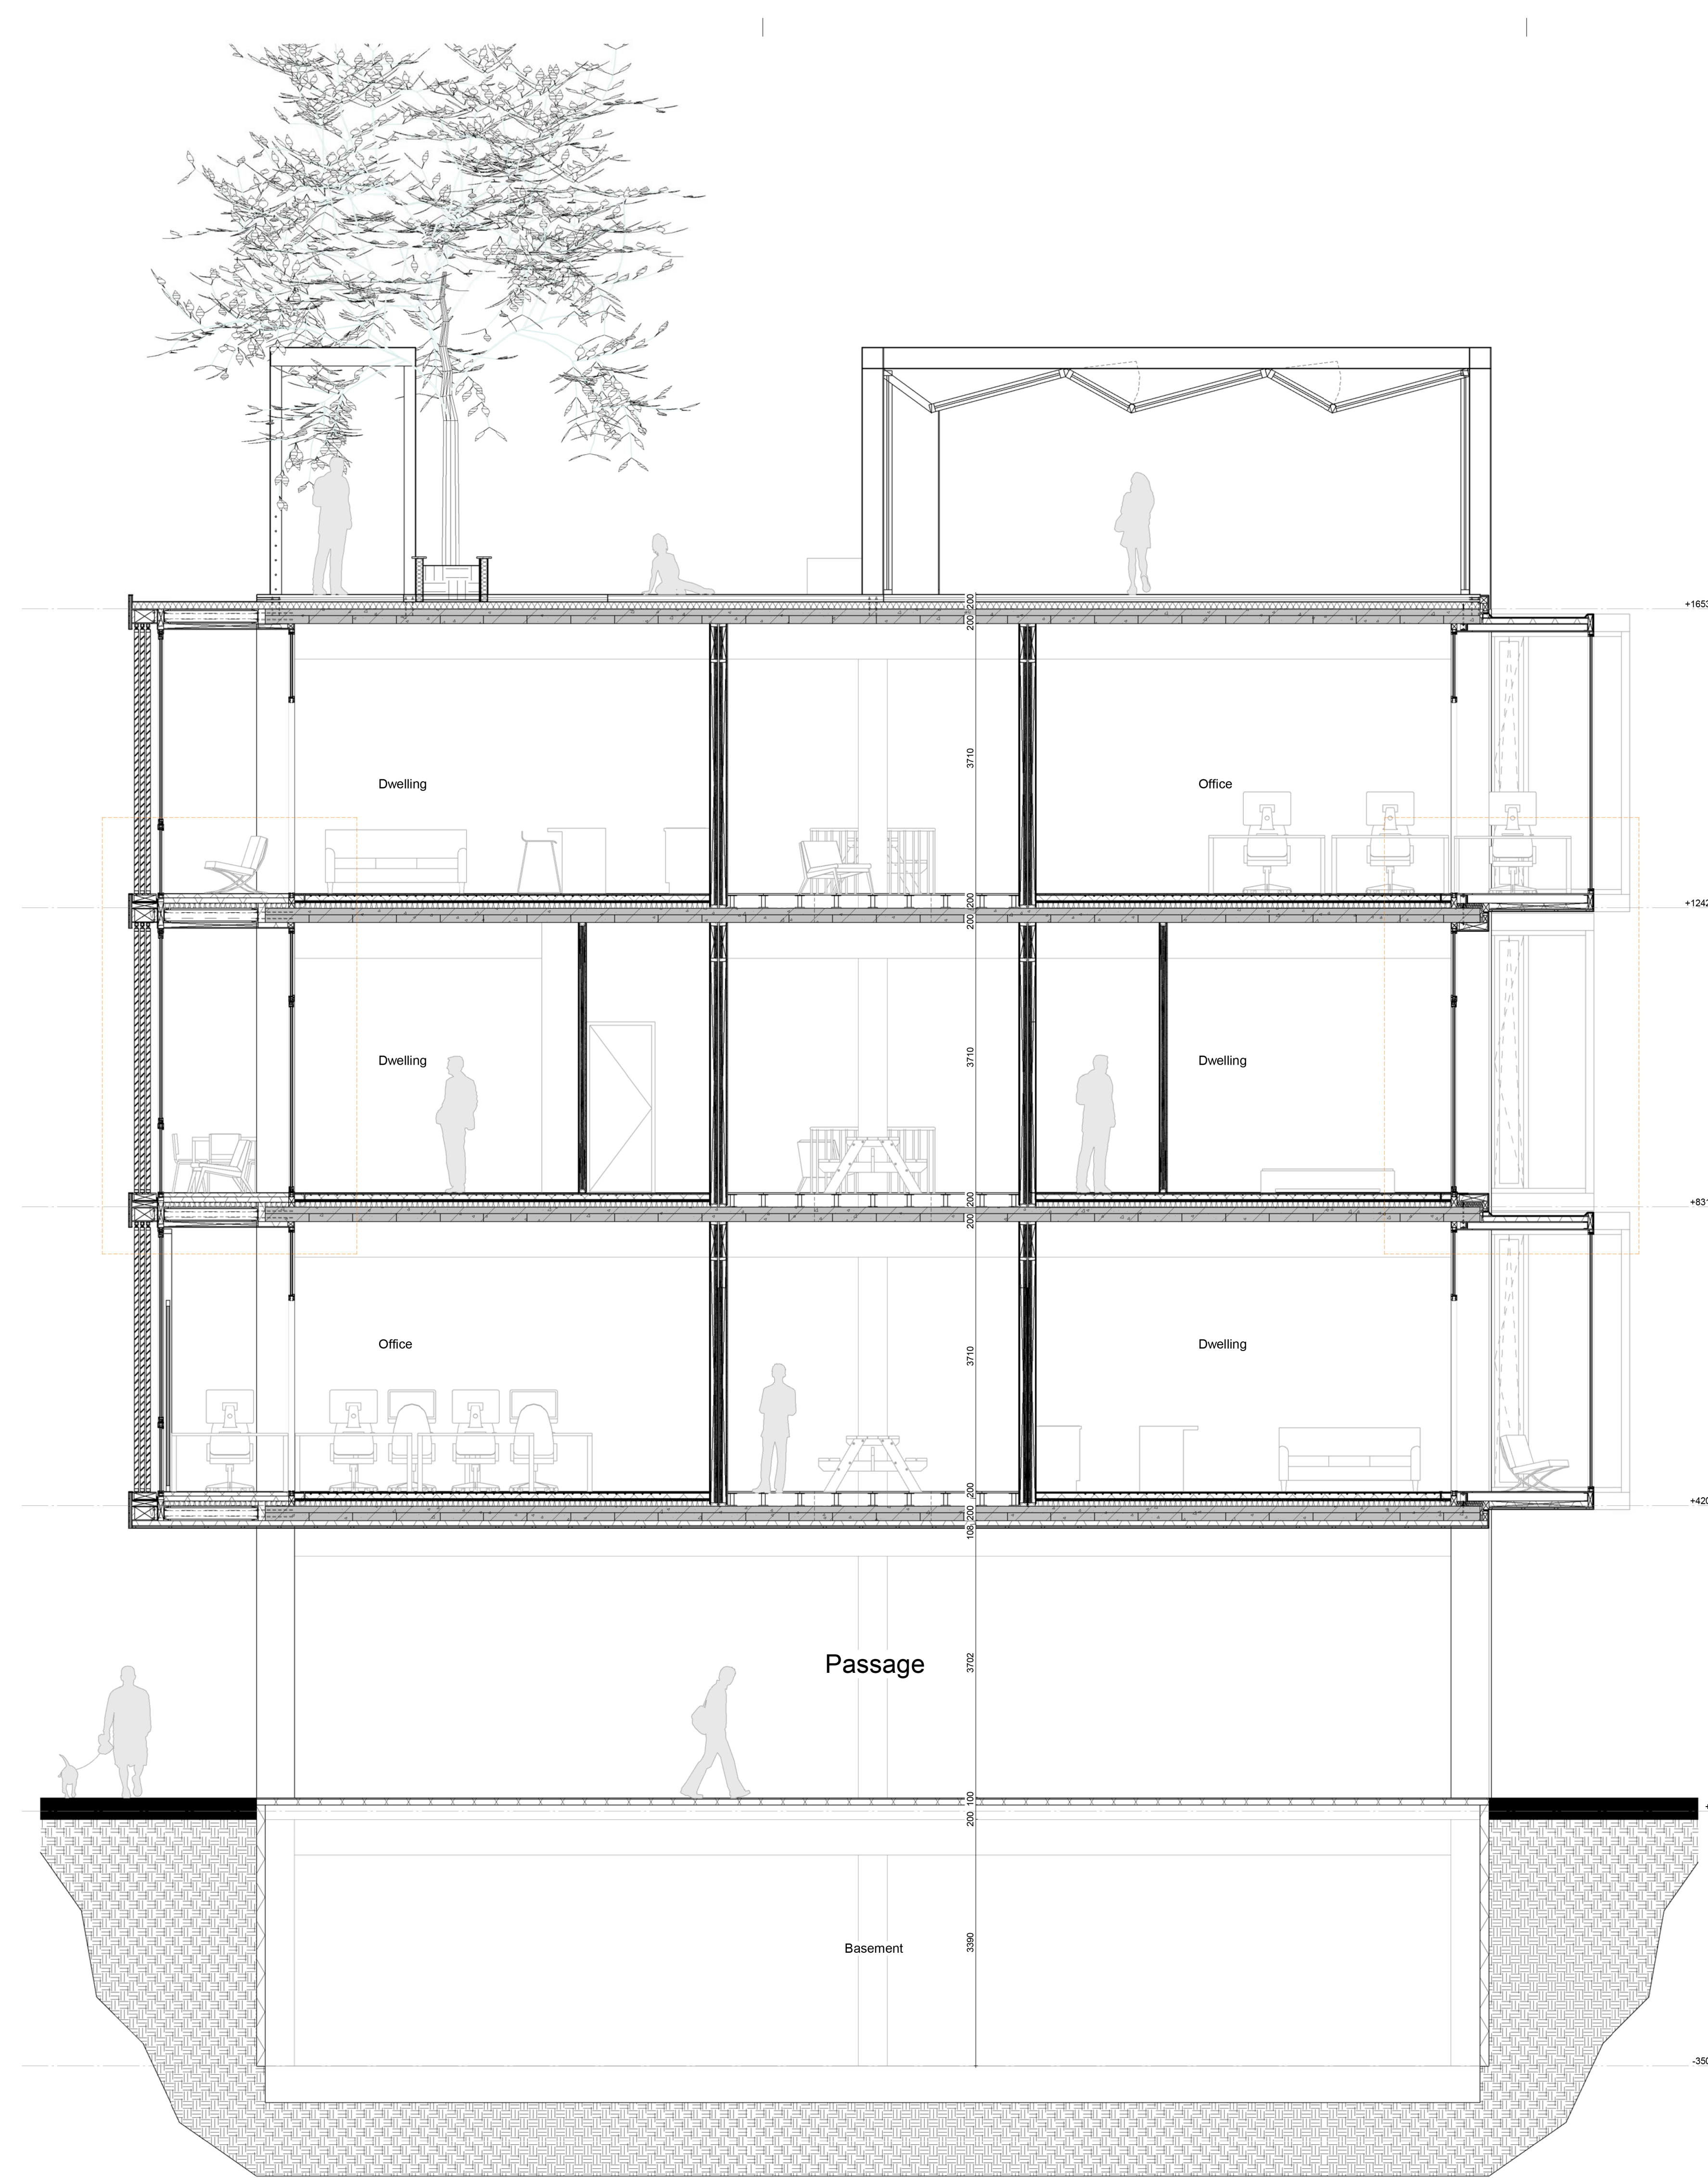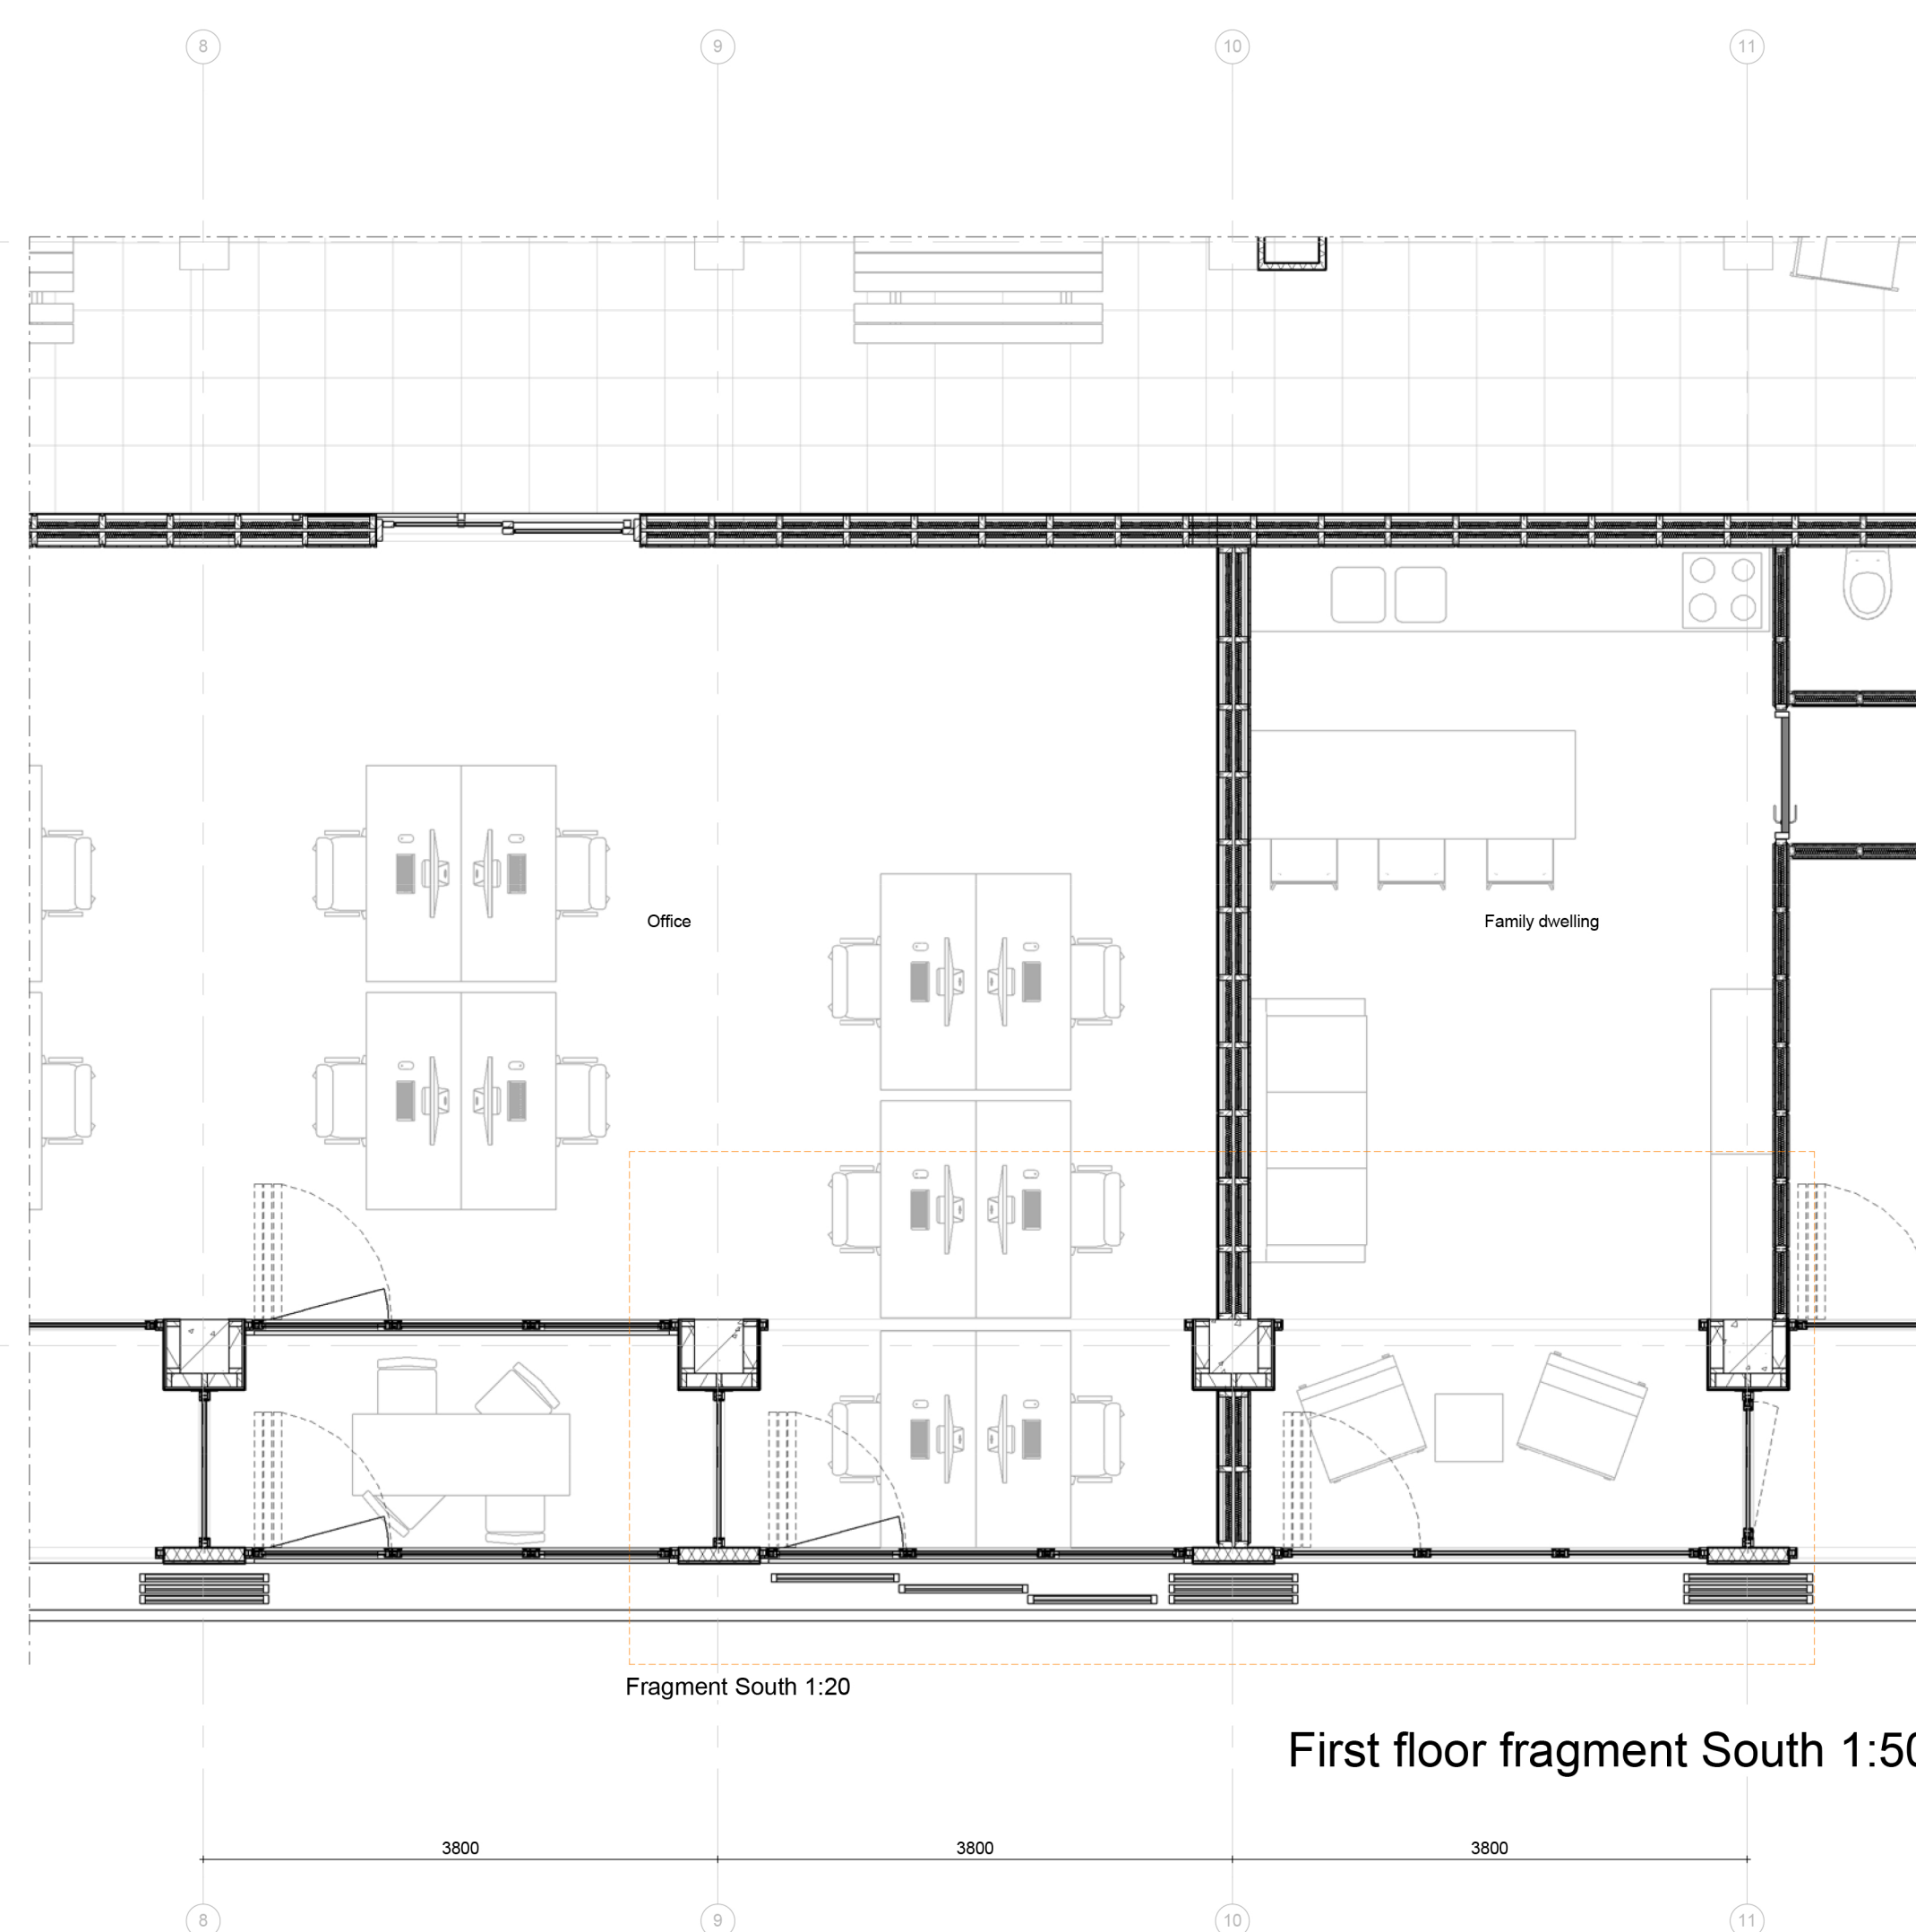

BUILDING FRAGMENT

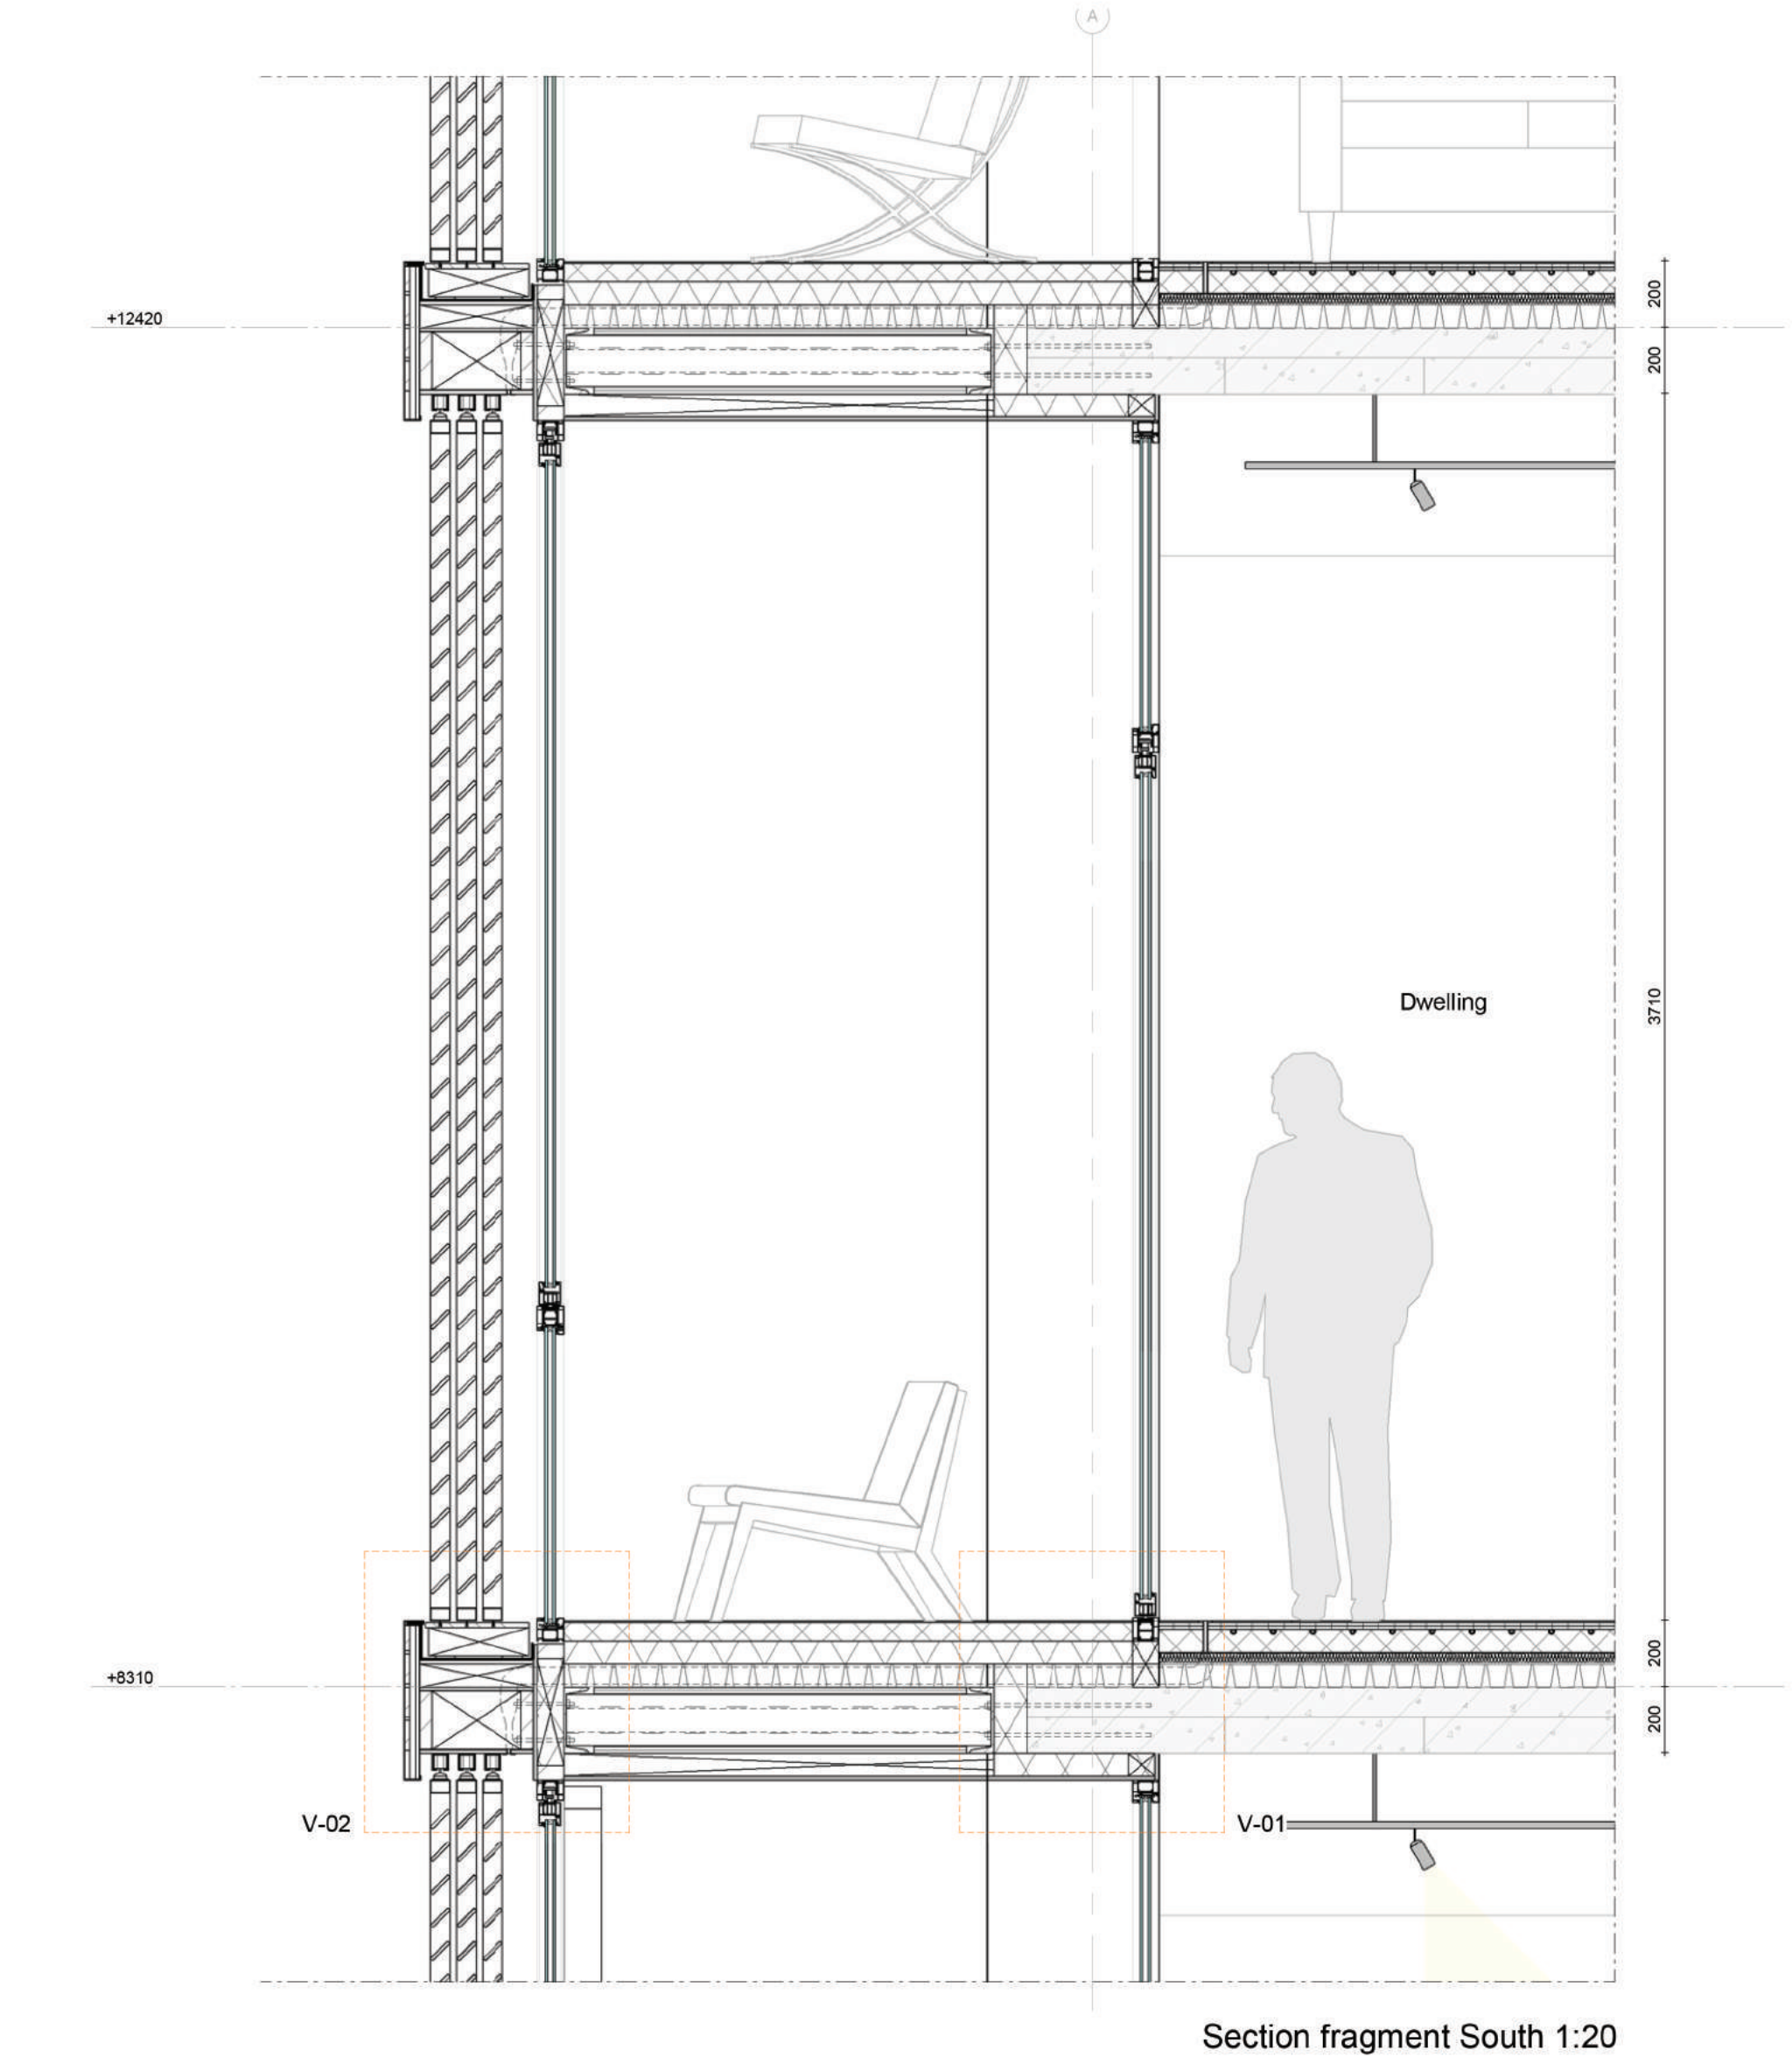


Section fragment South 1:20




Facade fragment South 1:20

Details 1:10


1. Composition dry floating screed:
 - bubble plate
 - acoustic insulation
 - wood-wood cement plate, with integrated floor heating
 - gypsum fiber board
 - decorative finish, carpeting/laminate/vinyl/pvc
2. Insulated break
3. Steel UNP frame, filled with wooden beams h.o.h. 500mm
4. Wooden rack filled with insulation
5. Wooden rack for montage blinds, folded corten steel sheet finish
6. Gutter, clamps with wood boards for guidance blinds
7. Telescopic sliding blinds wooden slats
8. Natural ventilation airflow
9. Slide turn window frame universal, double glazing
10. Insulation, plywood, folded aluminum sheet finish
11. Composition unit separation wall:
 - wooden finish panel, combined with fire-proof plate
 - wooden rack 35x95mm, filled with acoustic insulation
 - all cavity
 - and vice-versa

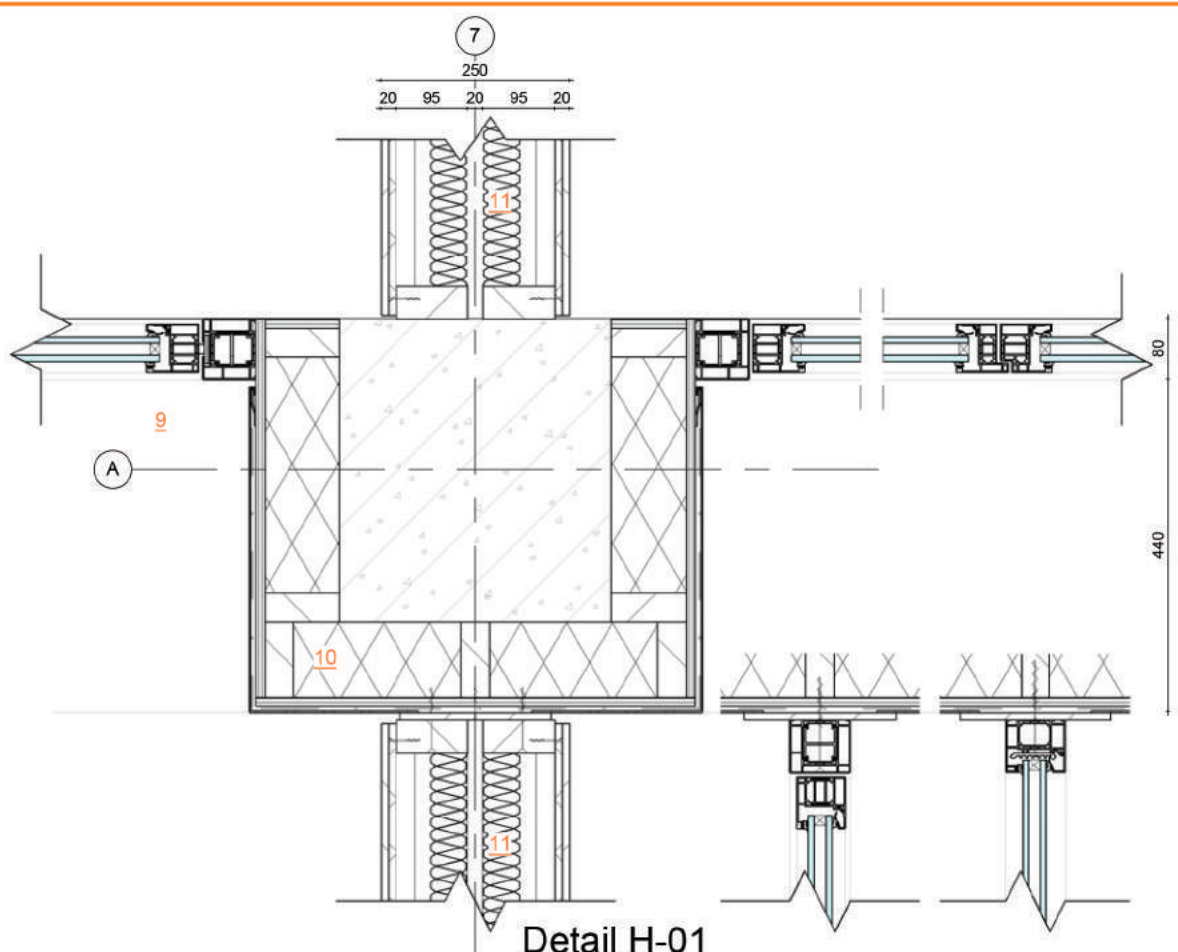


Detail H-01

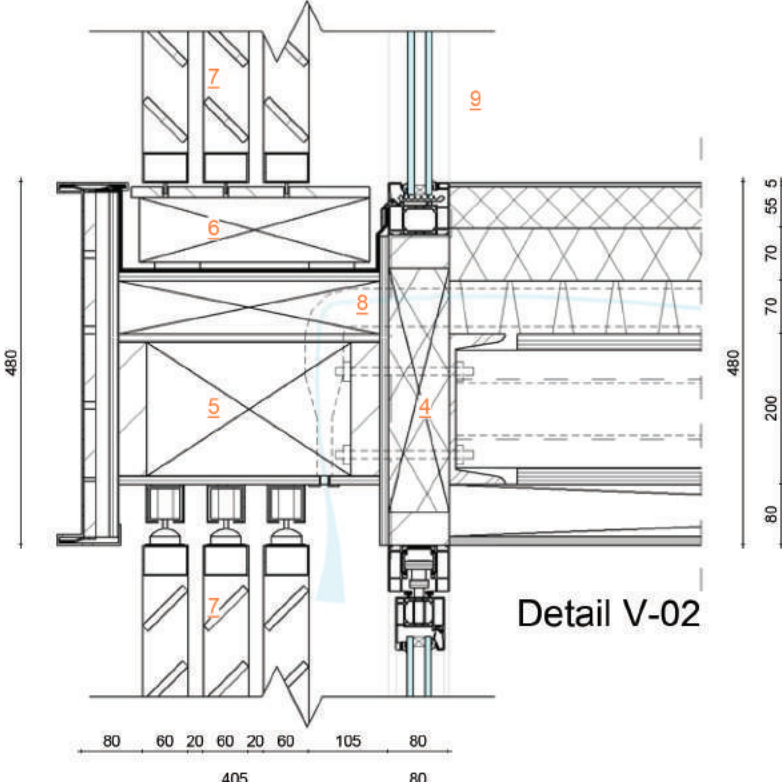

Detail V-02

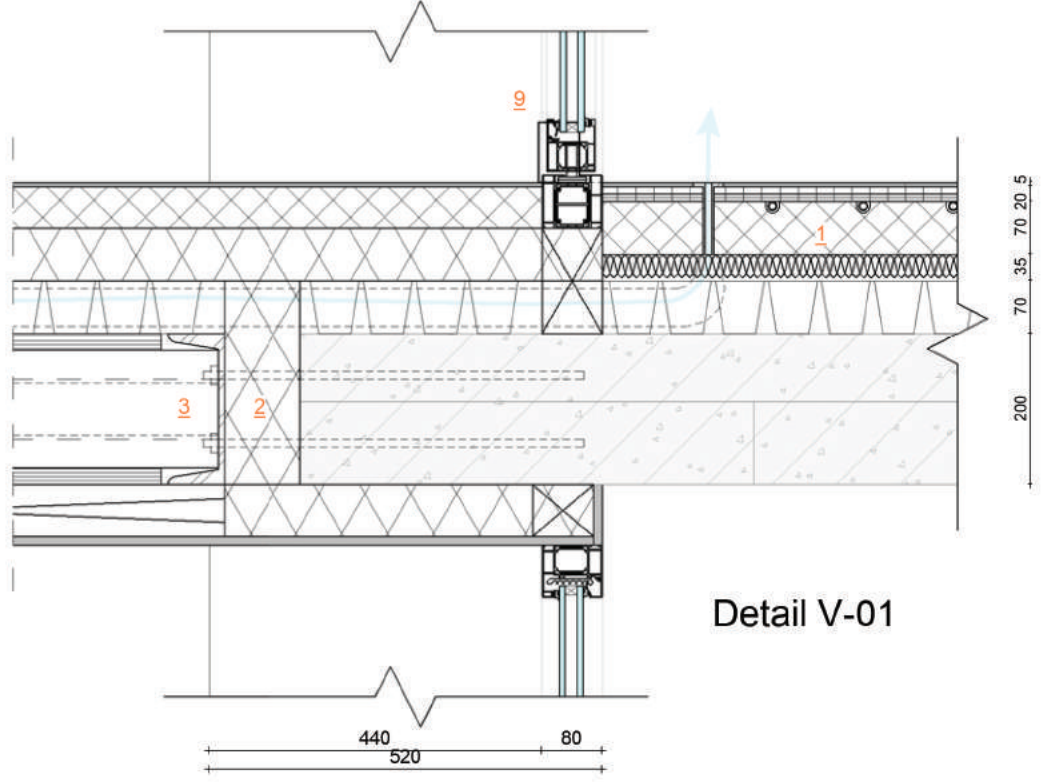


Detail V-01

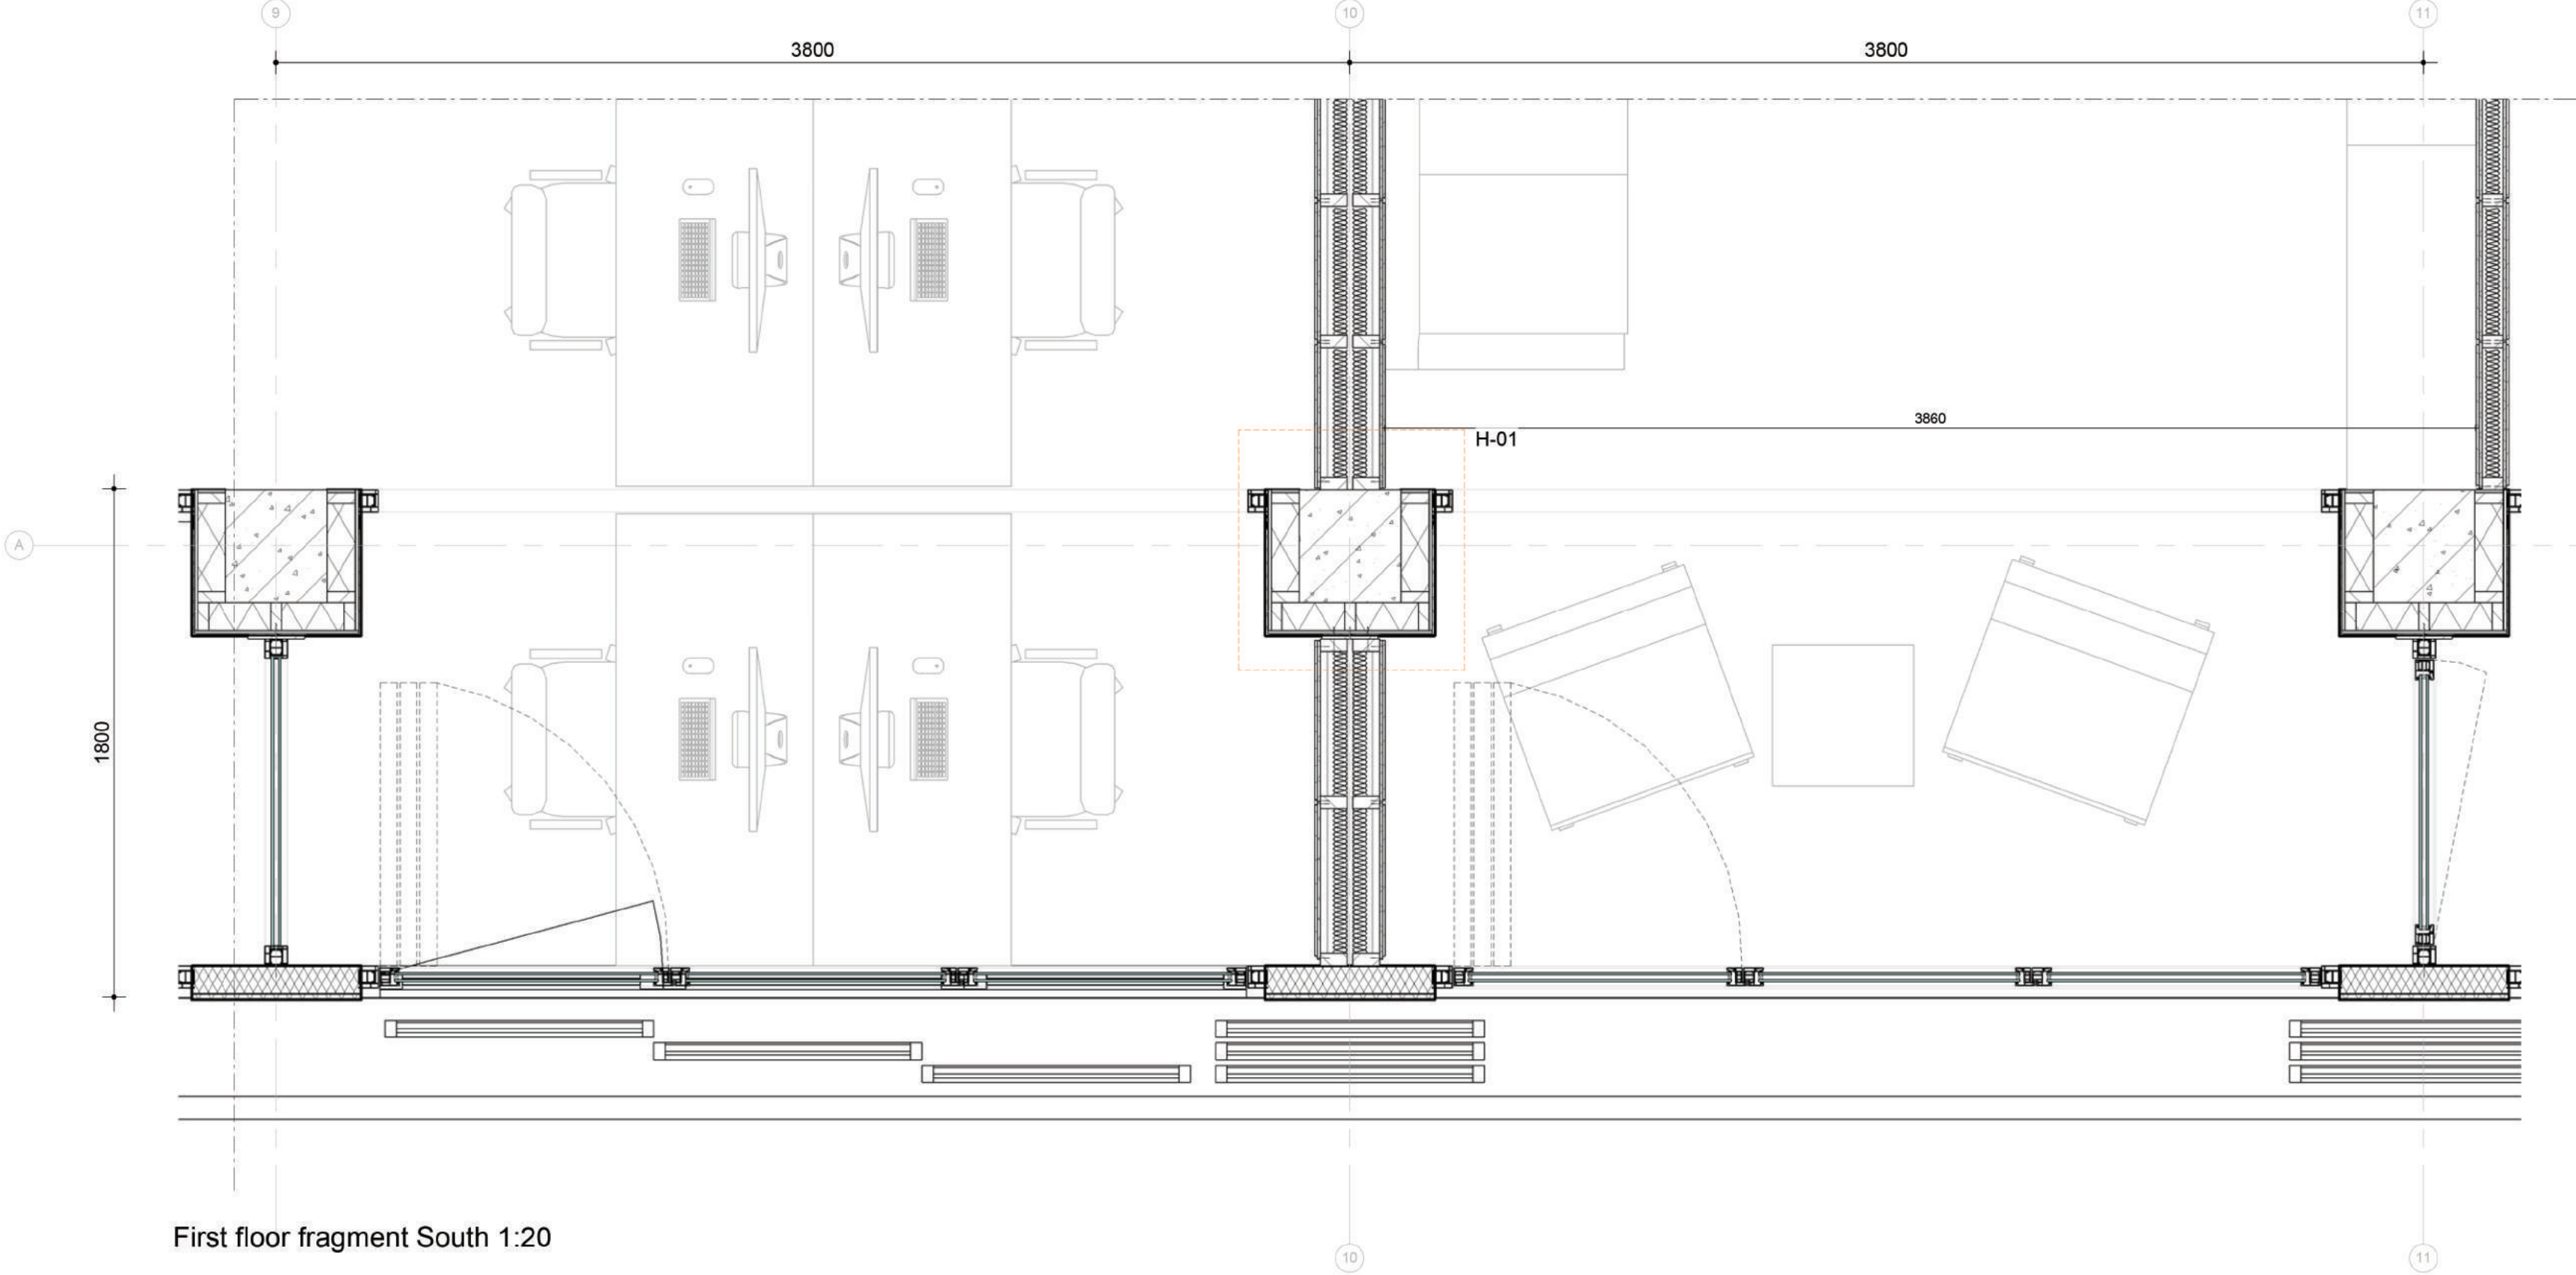


First floor fragment South 1:20



Facade fragment North 1:20

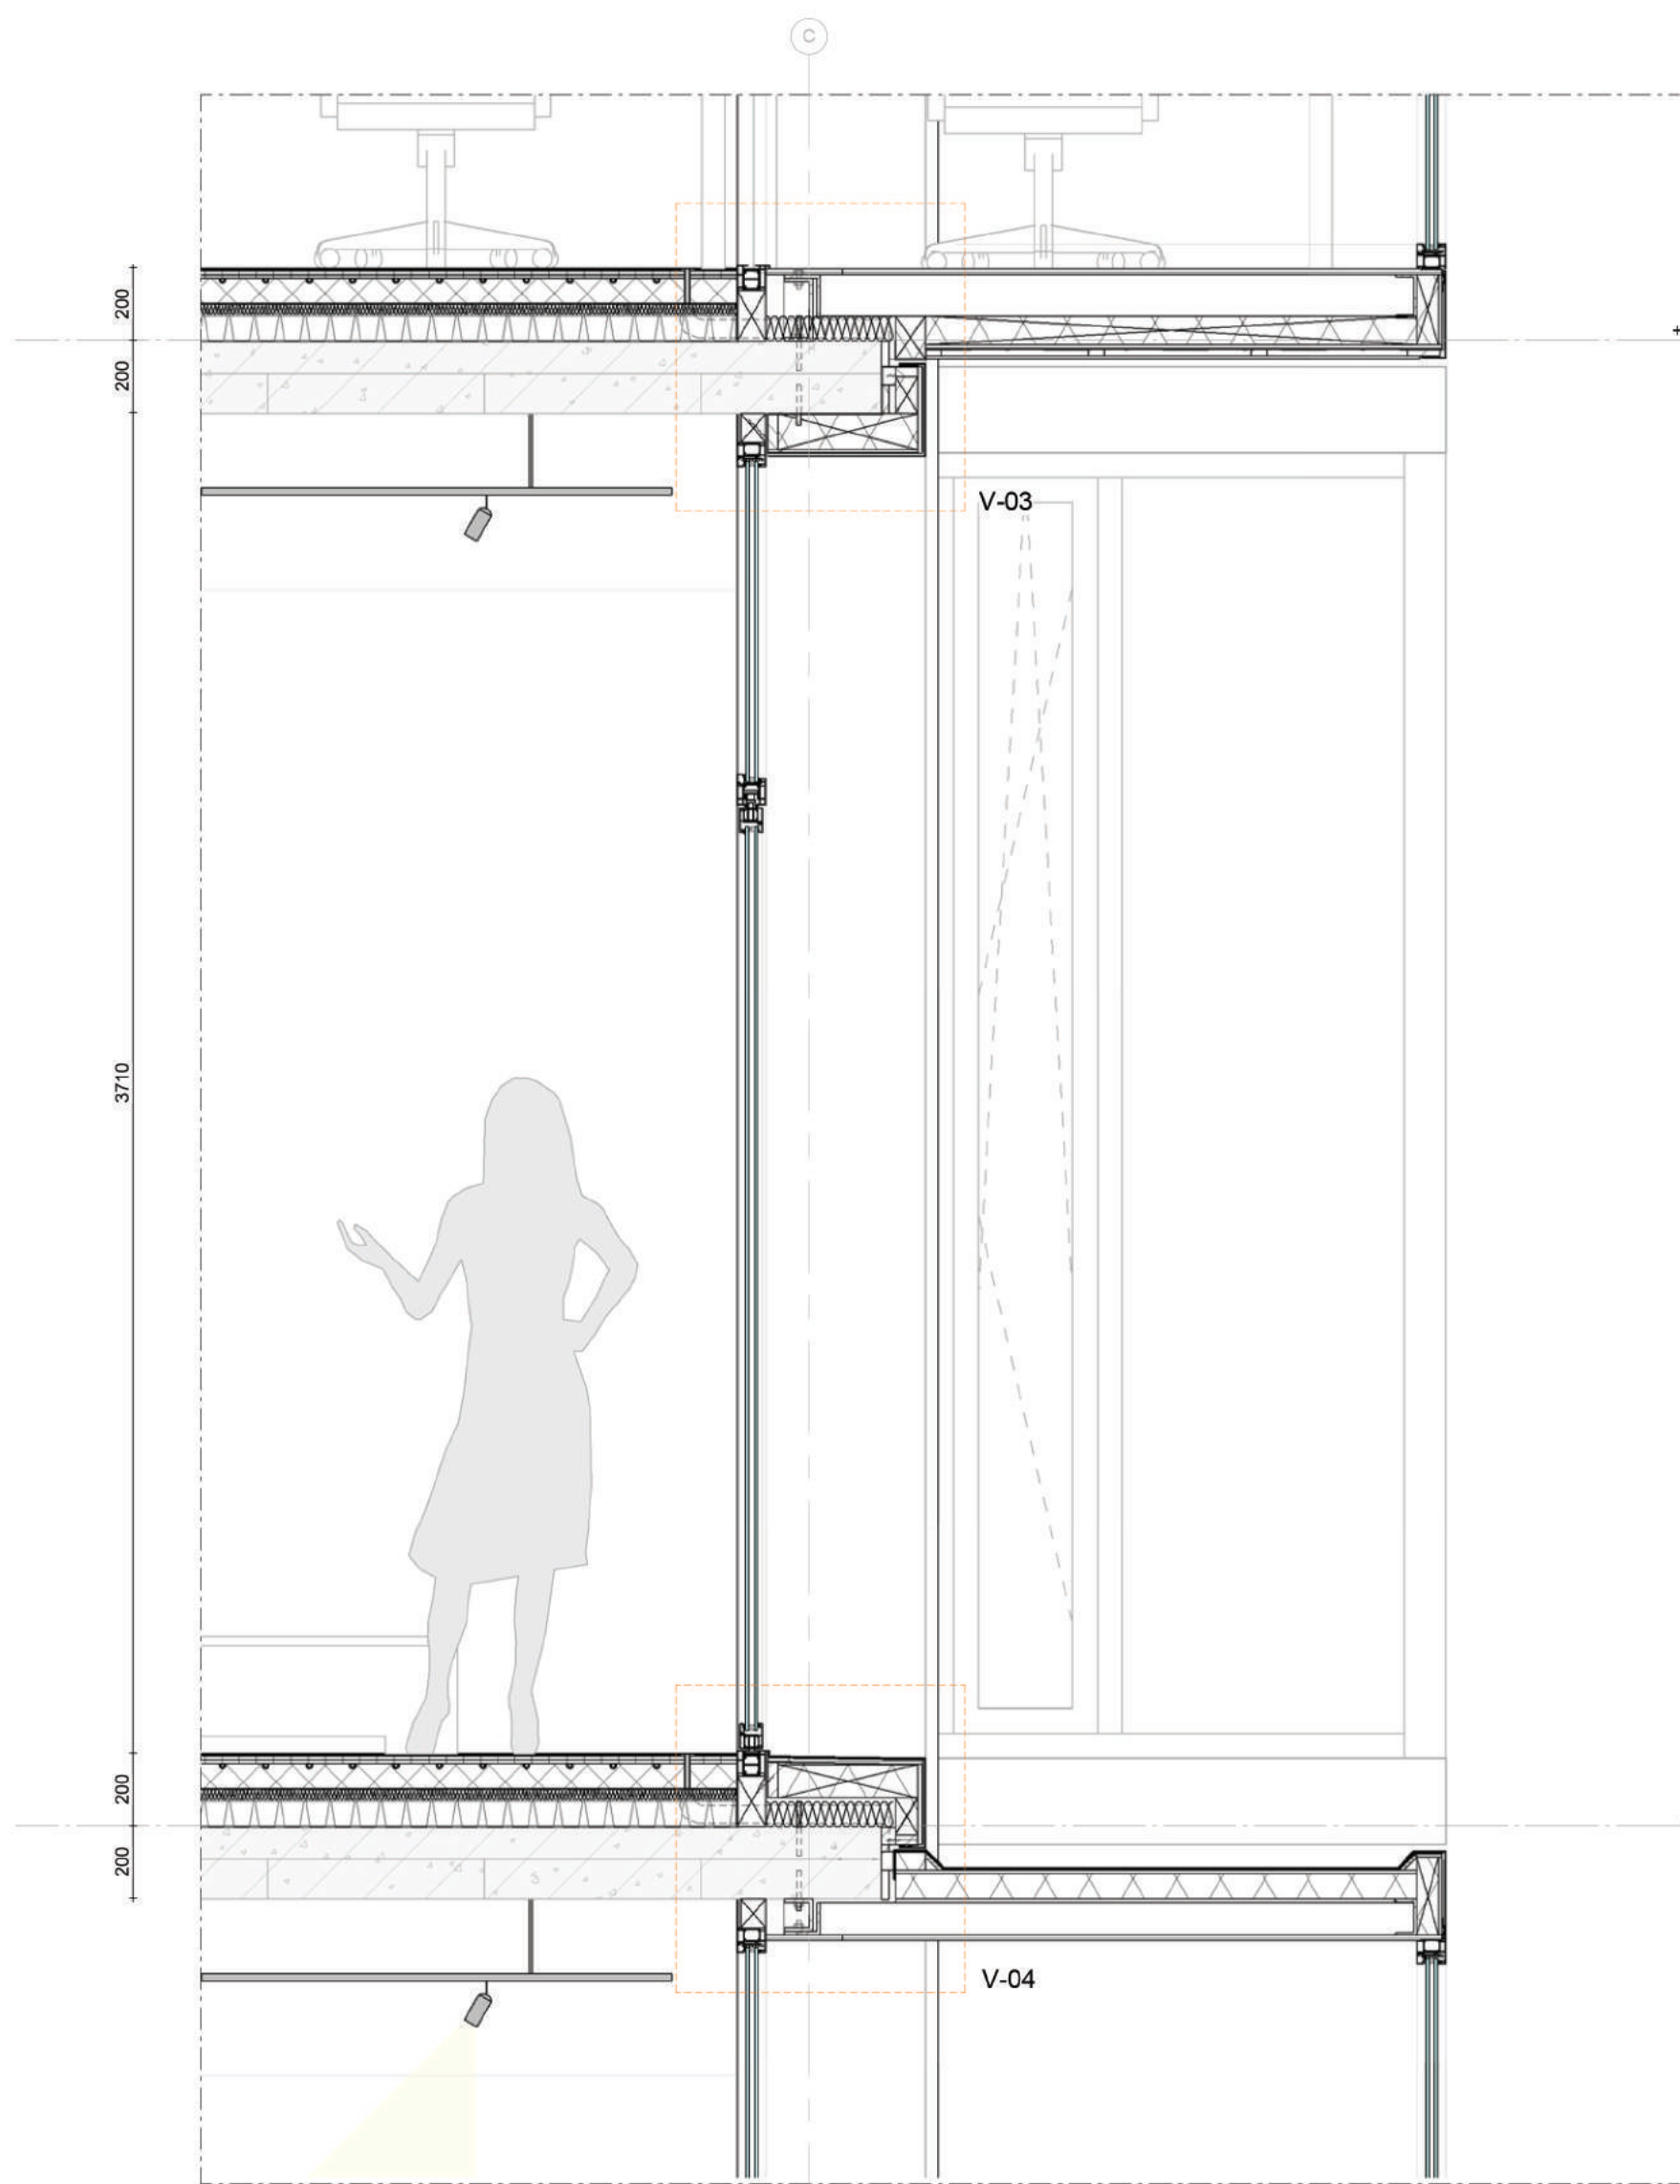


Section fragment North 1:20

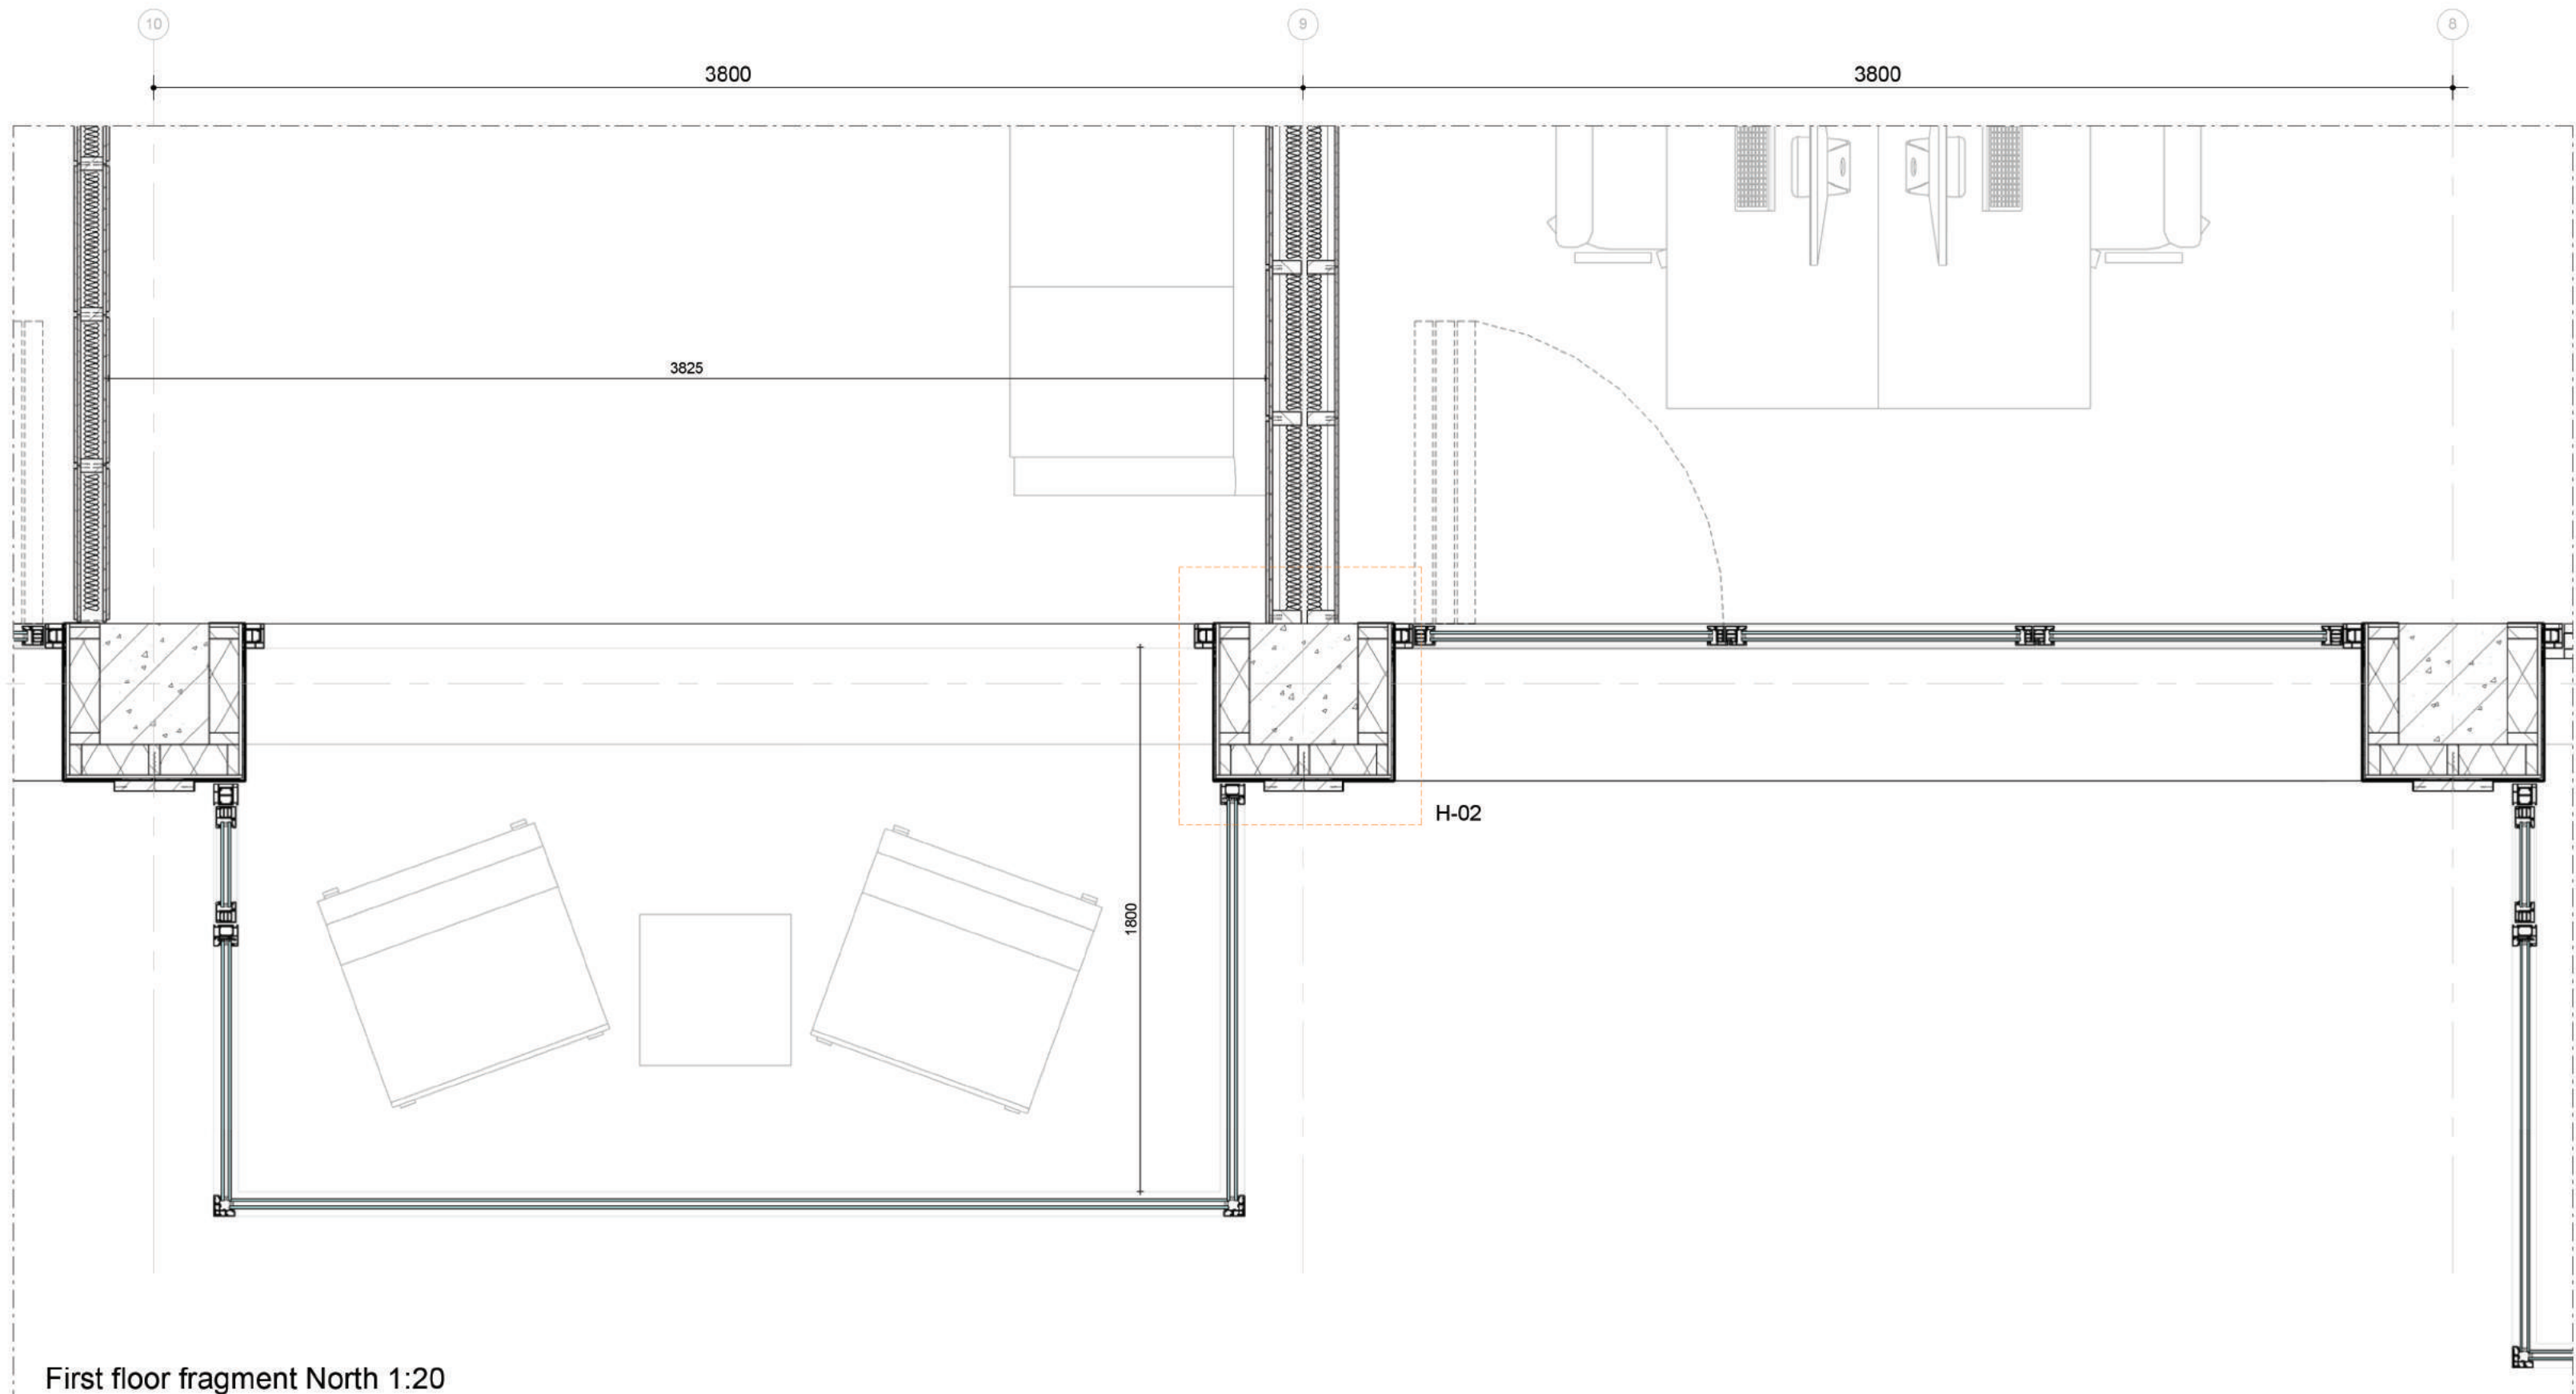


First floor fragment North 1:20

Details 1:10


1. Composition dry floating screed:
 - bubble plate
 - acoustic insulation
 - wood-wood cement plate, with integrated floor heating
 - gypsum fiber board
 - decorative finish, carpeting/laminate/vinyl/pvc
2. Wooden clamps for montage prefab elements
3. Rafter, chemically anchored
4. Prefab insulated elements, folded aluminum sheet finish
5. Slide turn window frame universal, double glazing
6. Natural ventilation airflow
7. Steel brackets for montage prefab expansion element
8. Steel UNP frame, filled with wooden beams h.o.h. 300mm
9. Insulation, plywood, EPDM
10. Wooden rack filled with insulation, plywood, folded aluminum sheet finish
11. Insulation, plywood, wooden slats finish on wooden framework

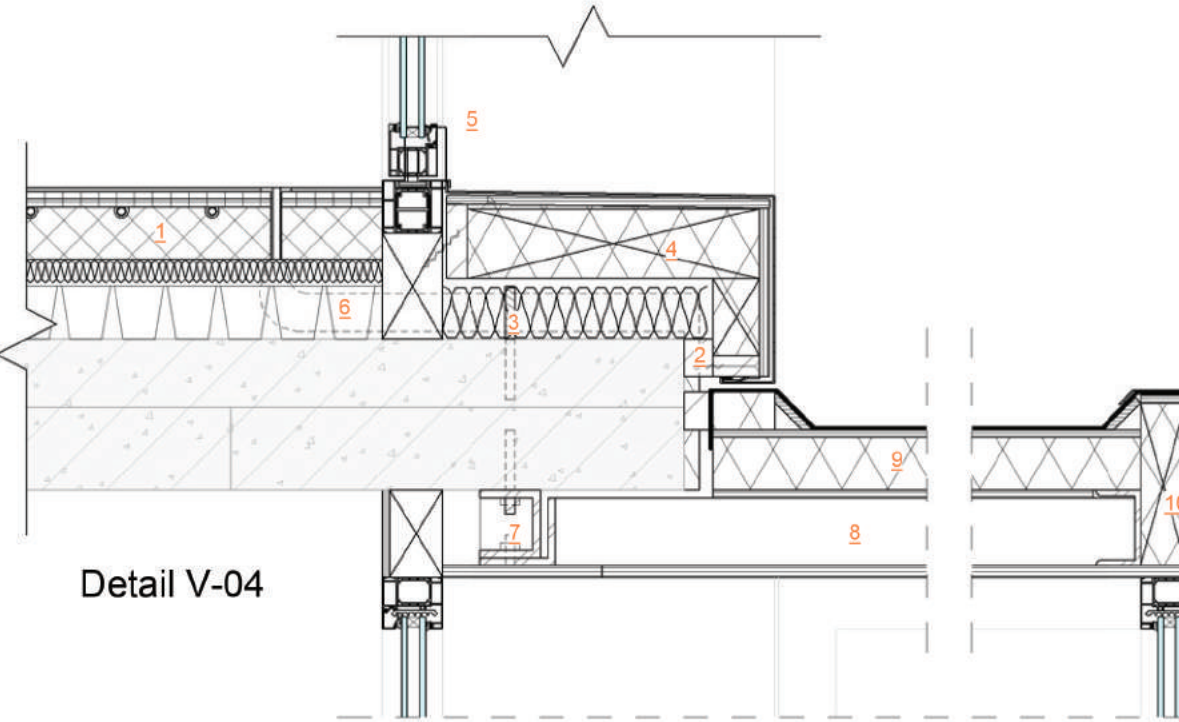


Detail V-04

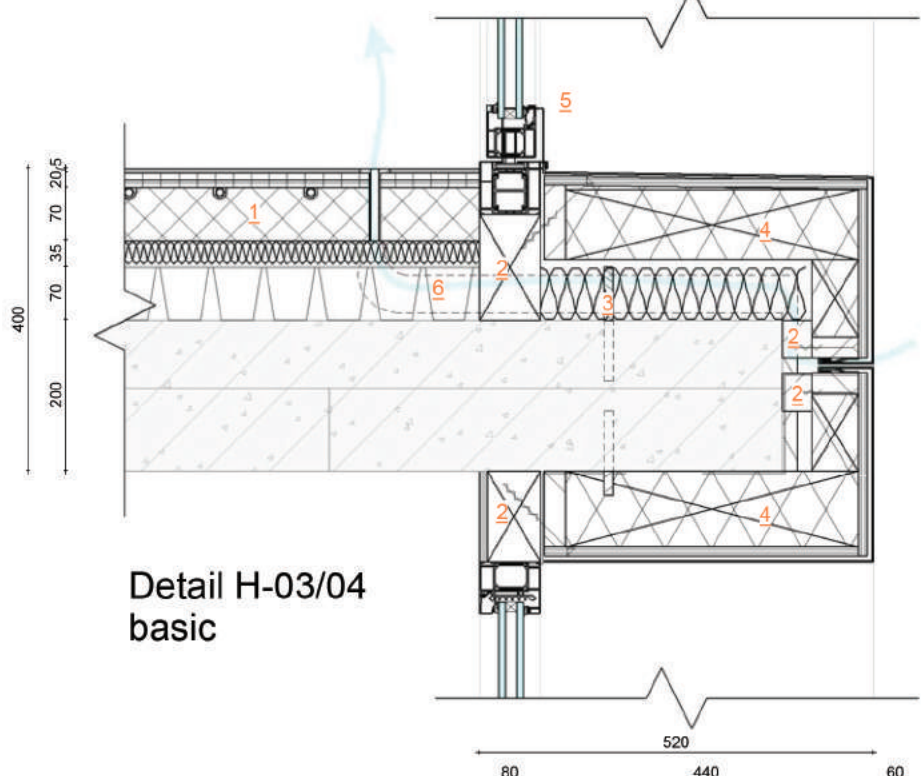

Detail H-03/04 basic

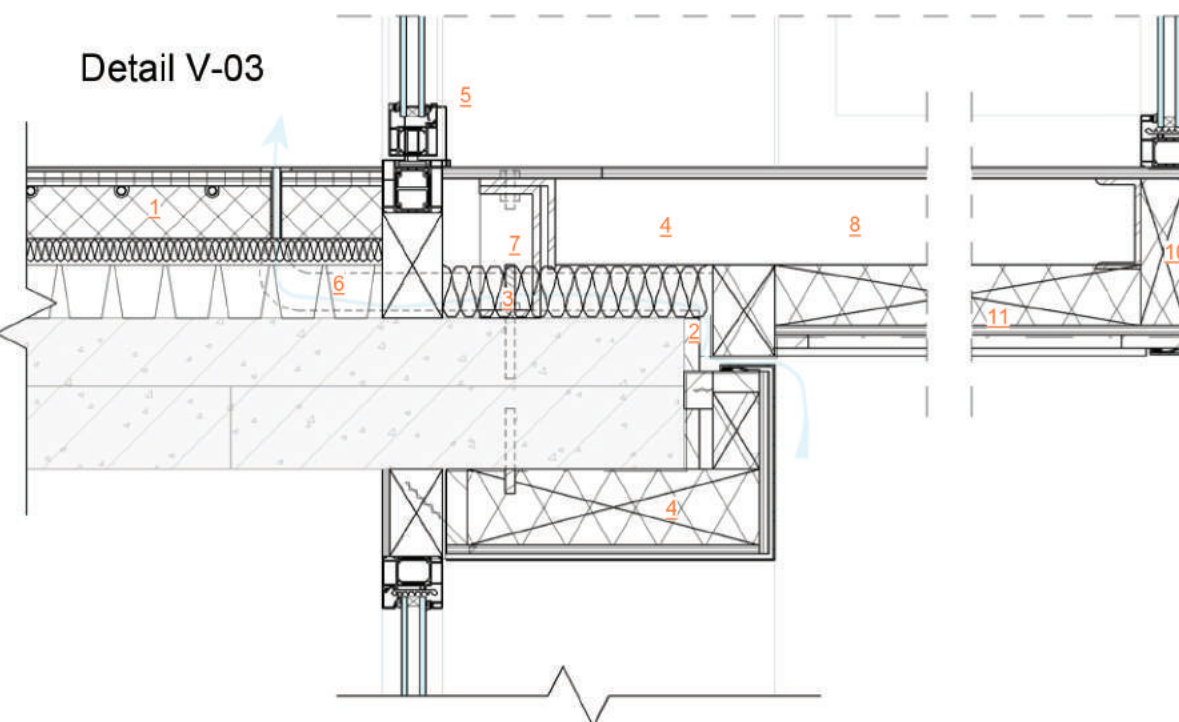

Detail V-03

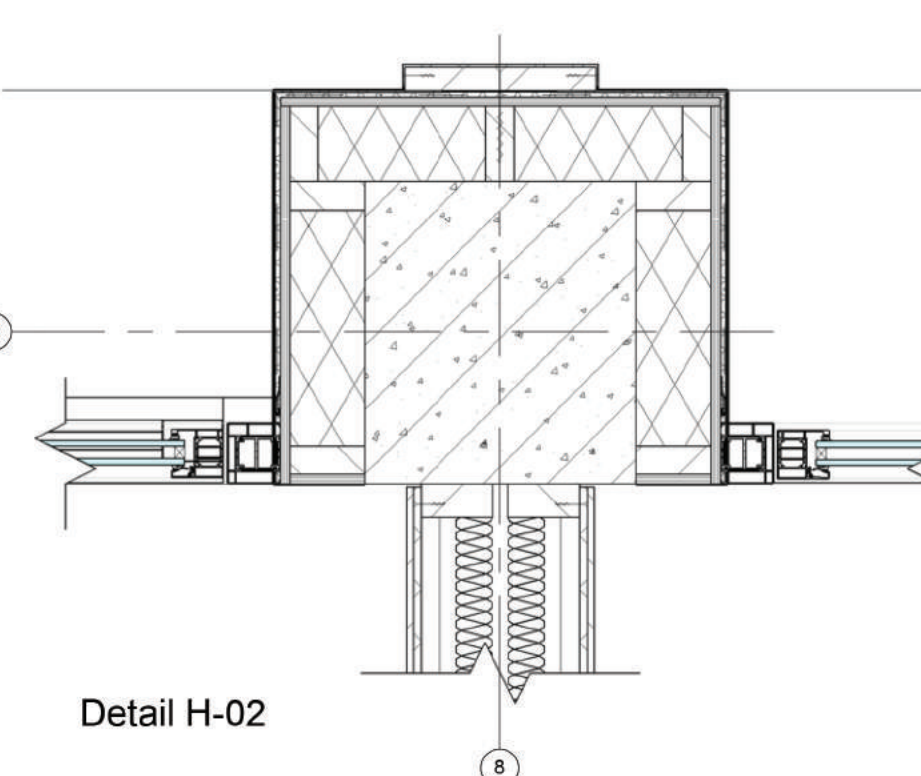

Detail H-02