



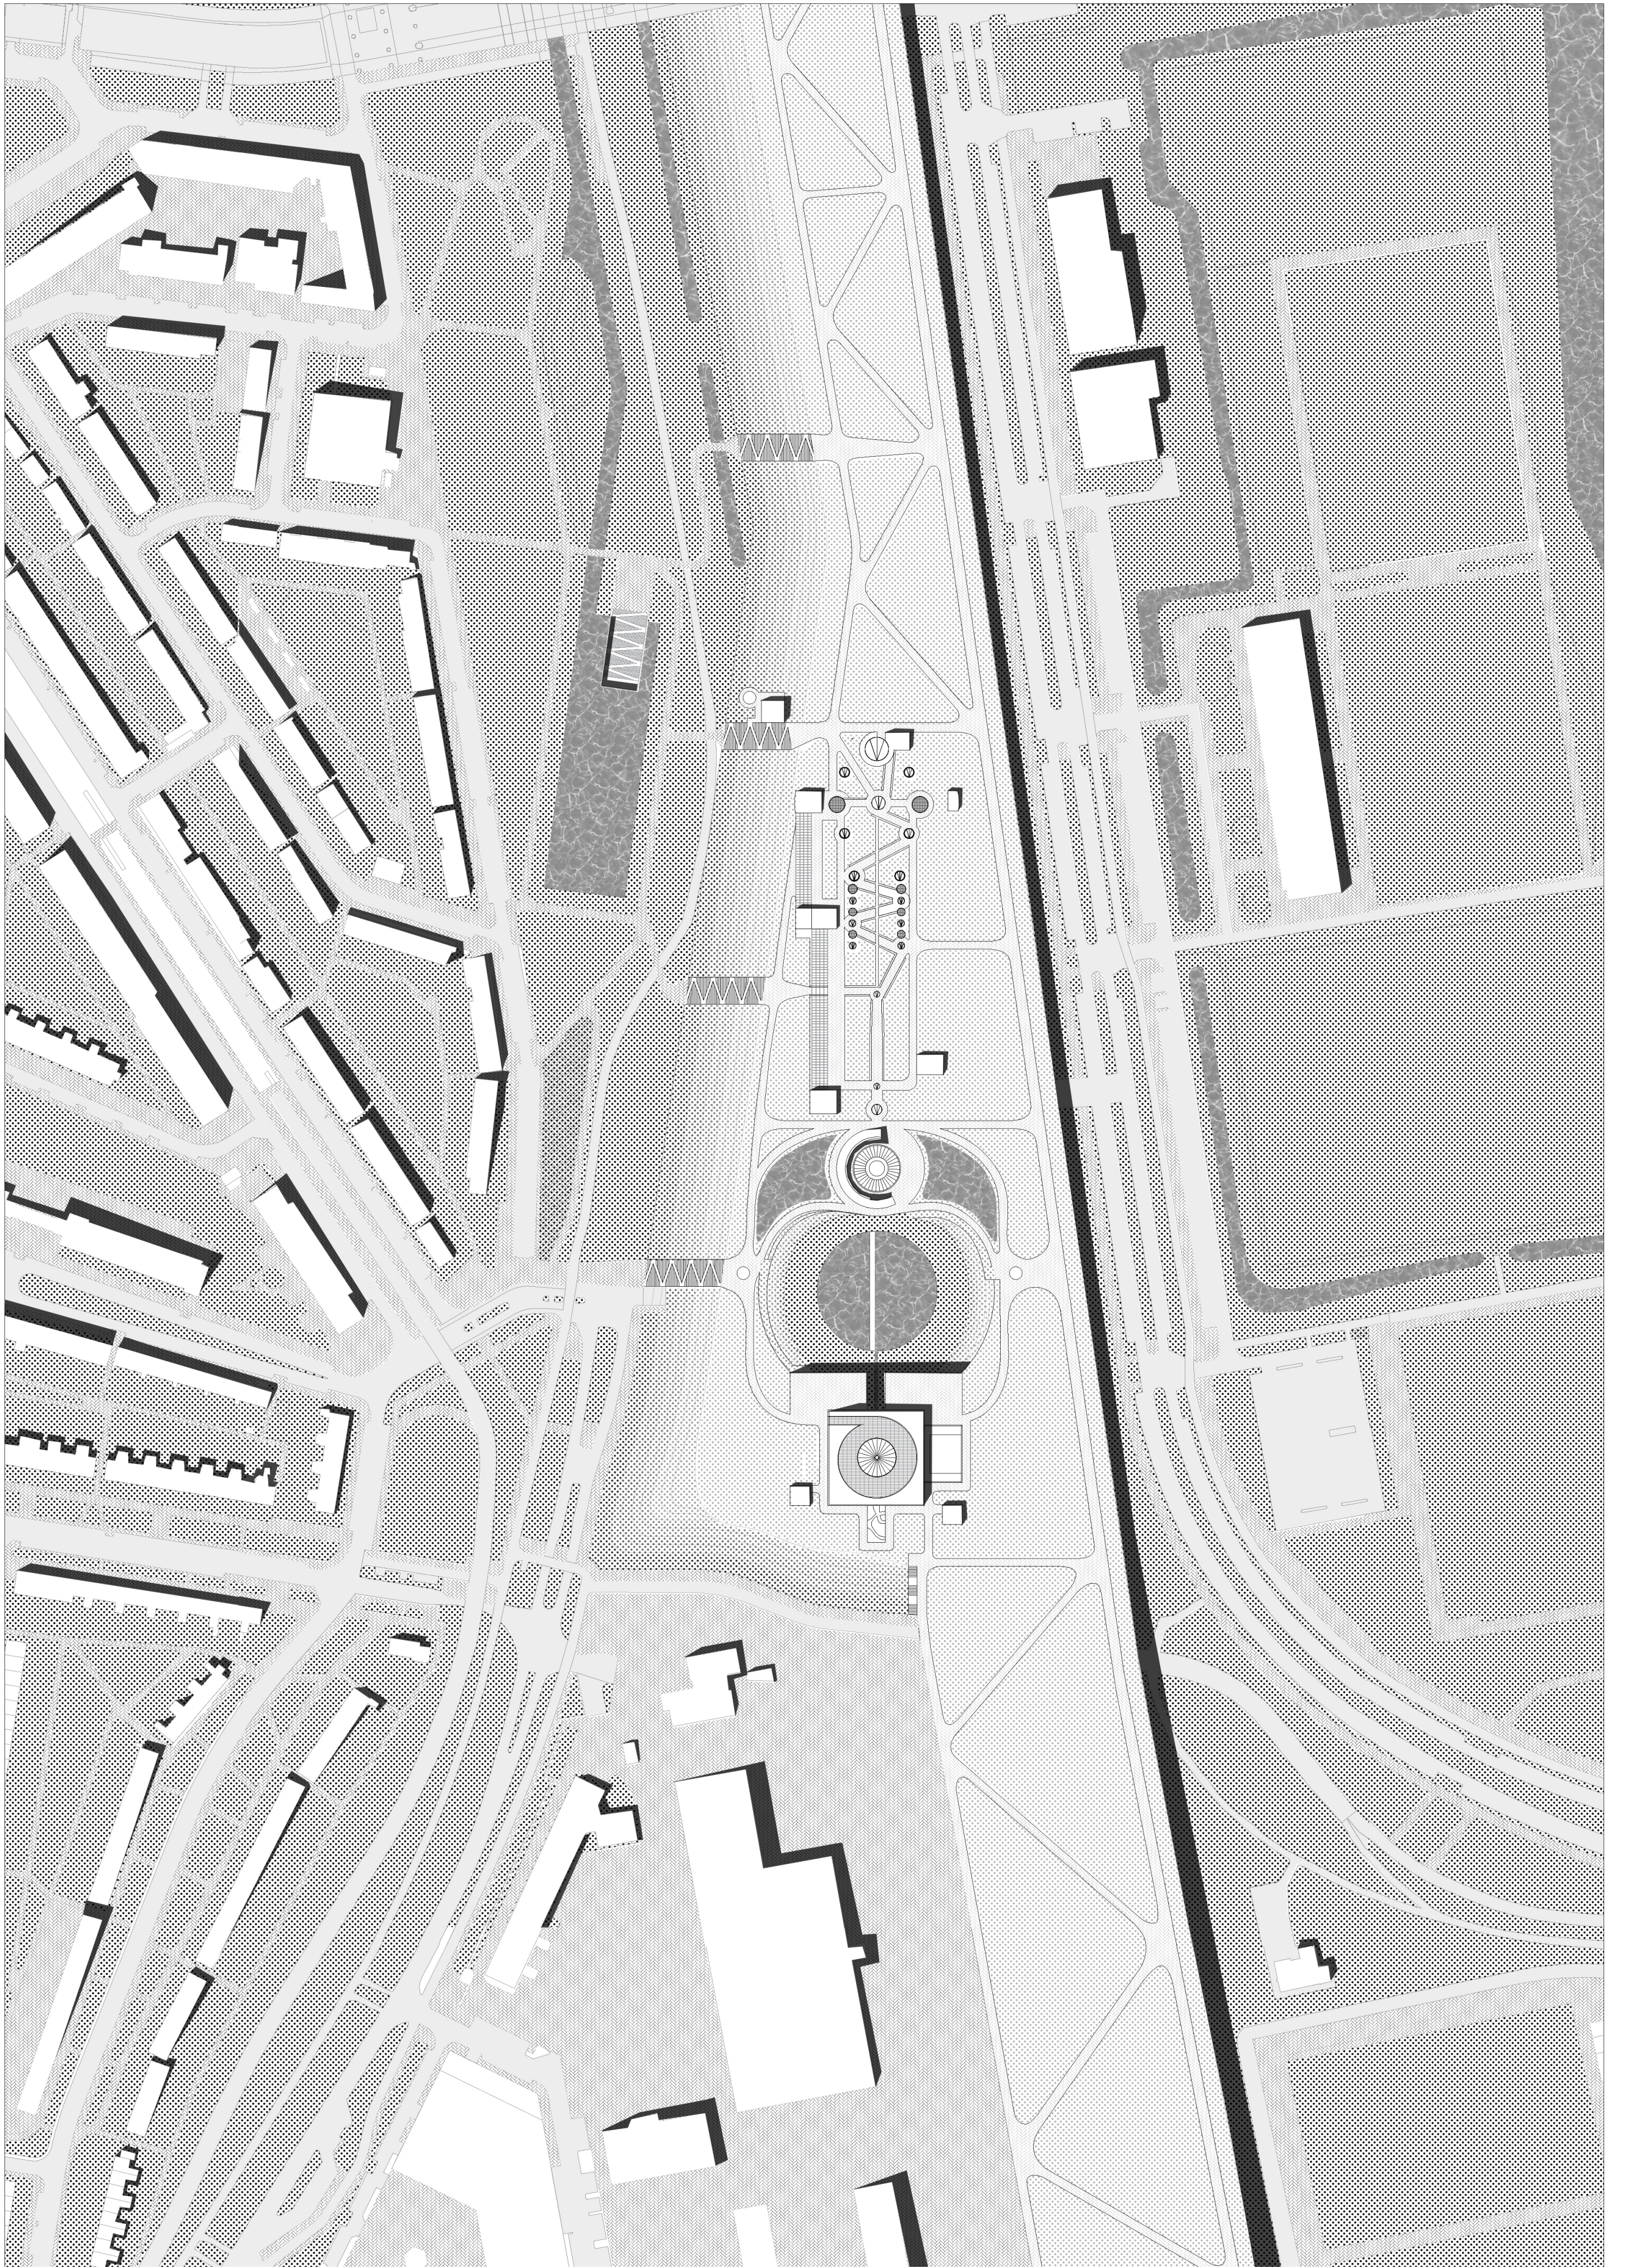

Scale 1:2000
40m 0m 40m 80m 120m 160m 200m


LOCATION PLAN

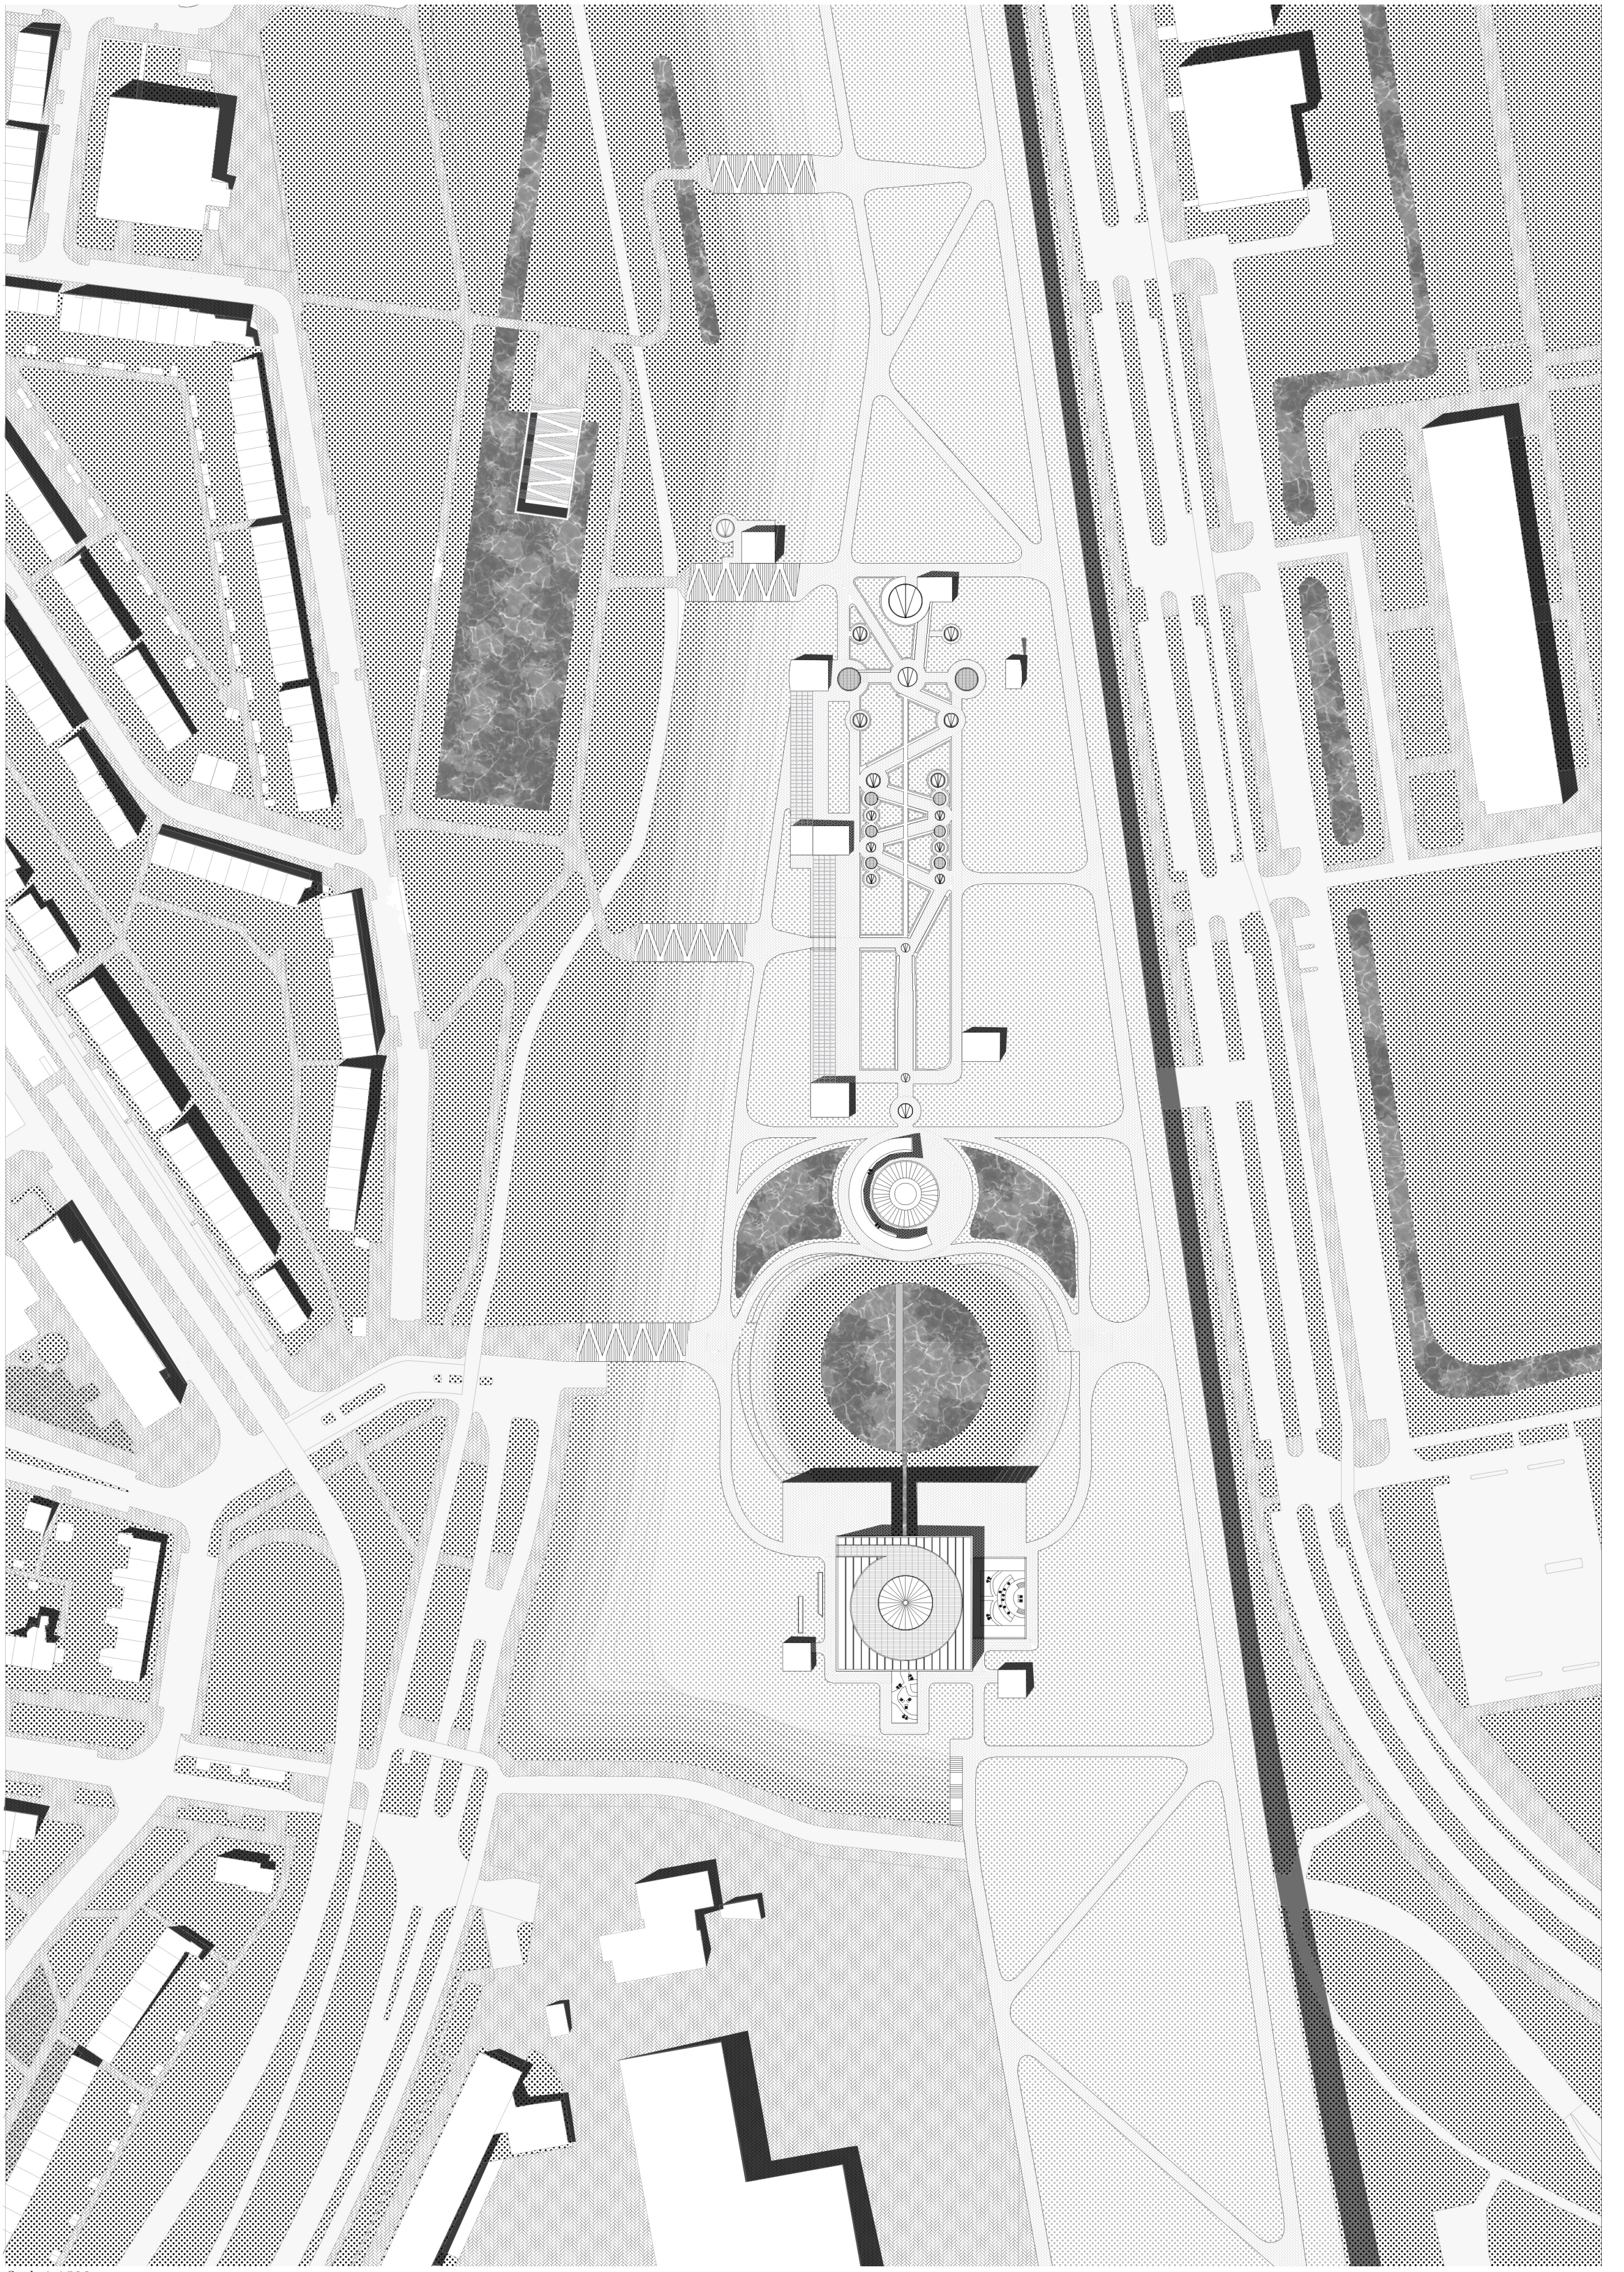

Scale 1:1500




SITE PLAN

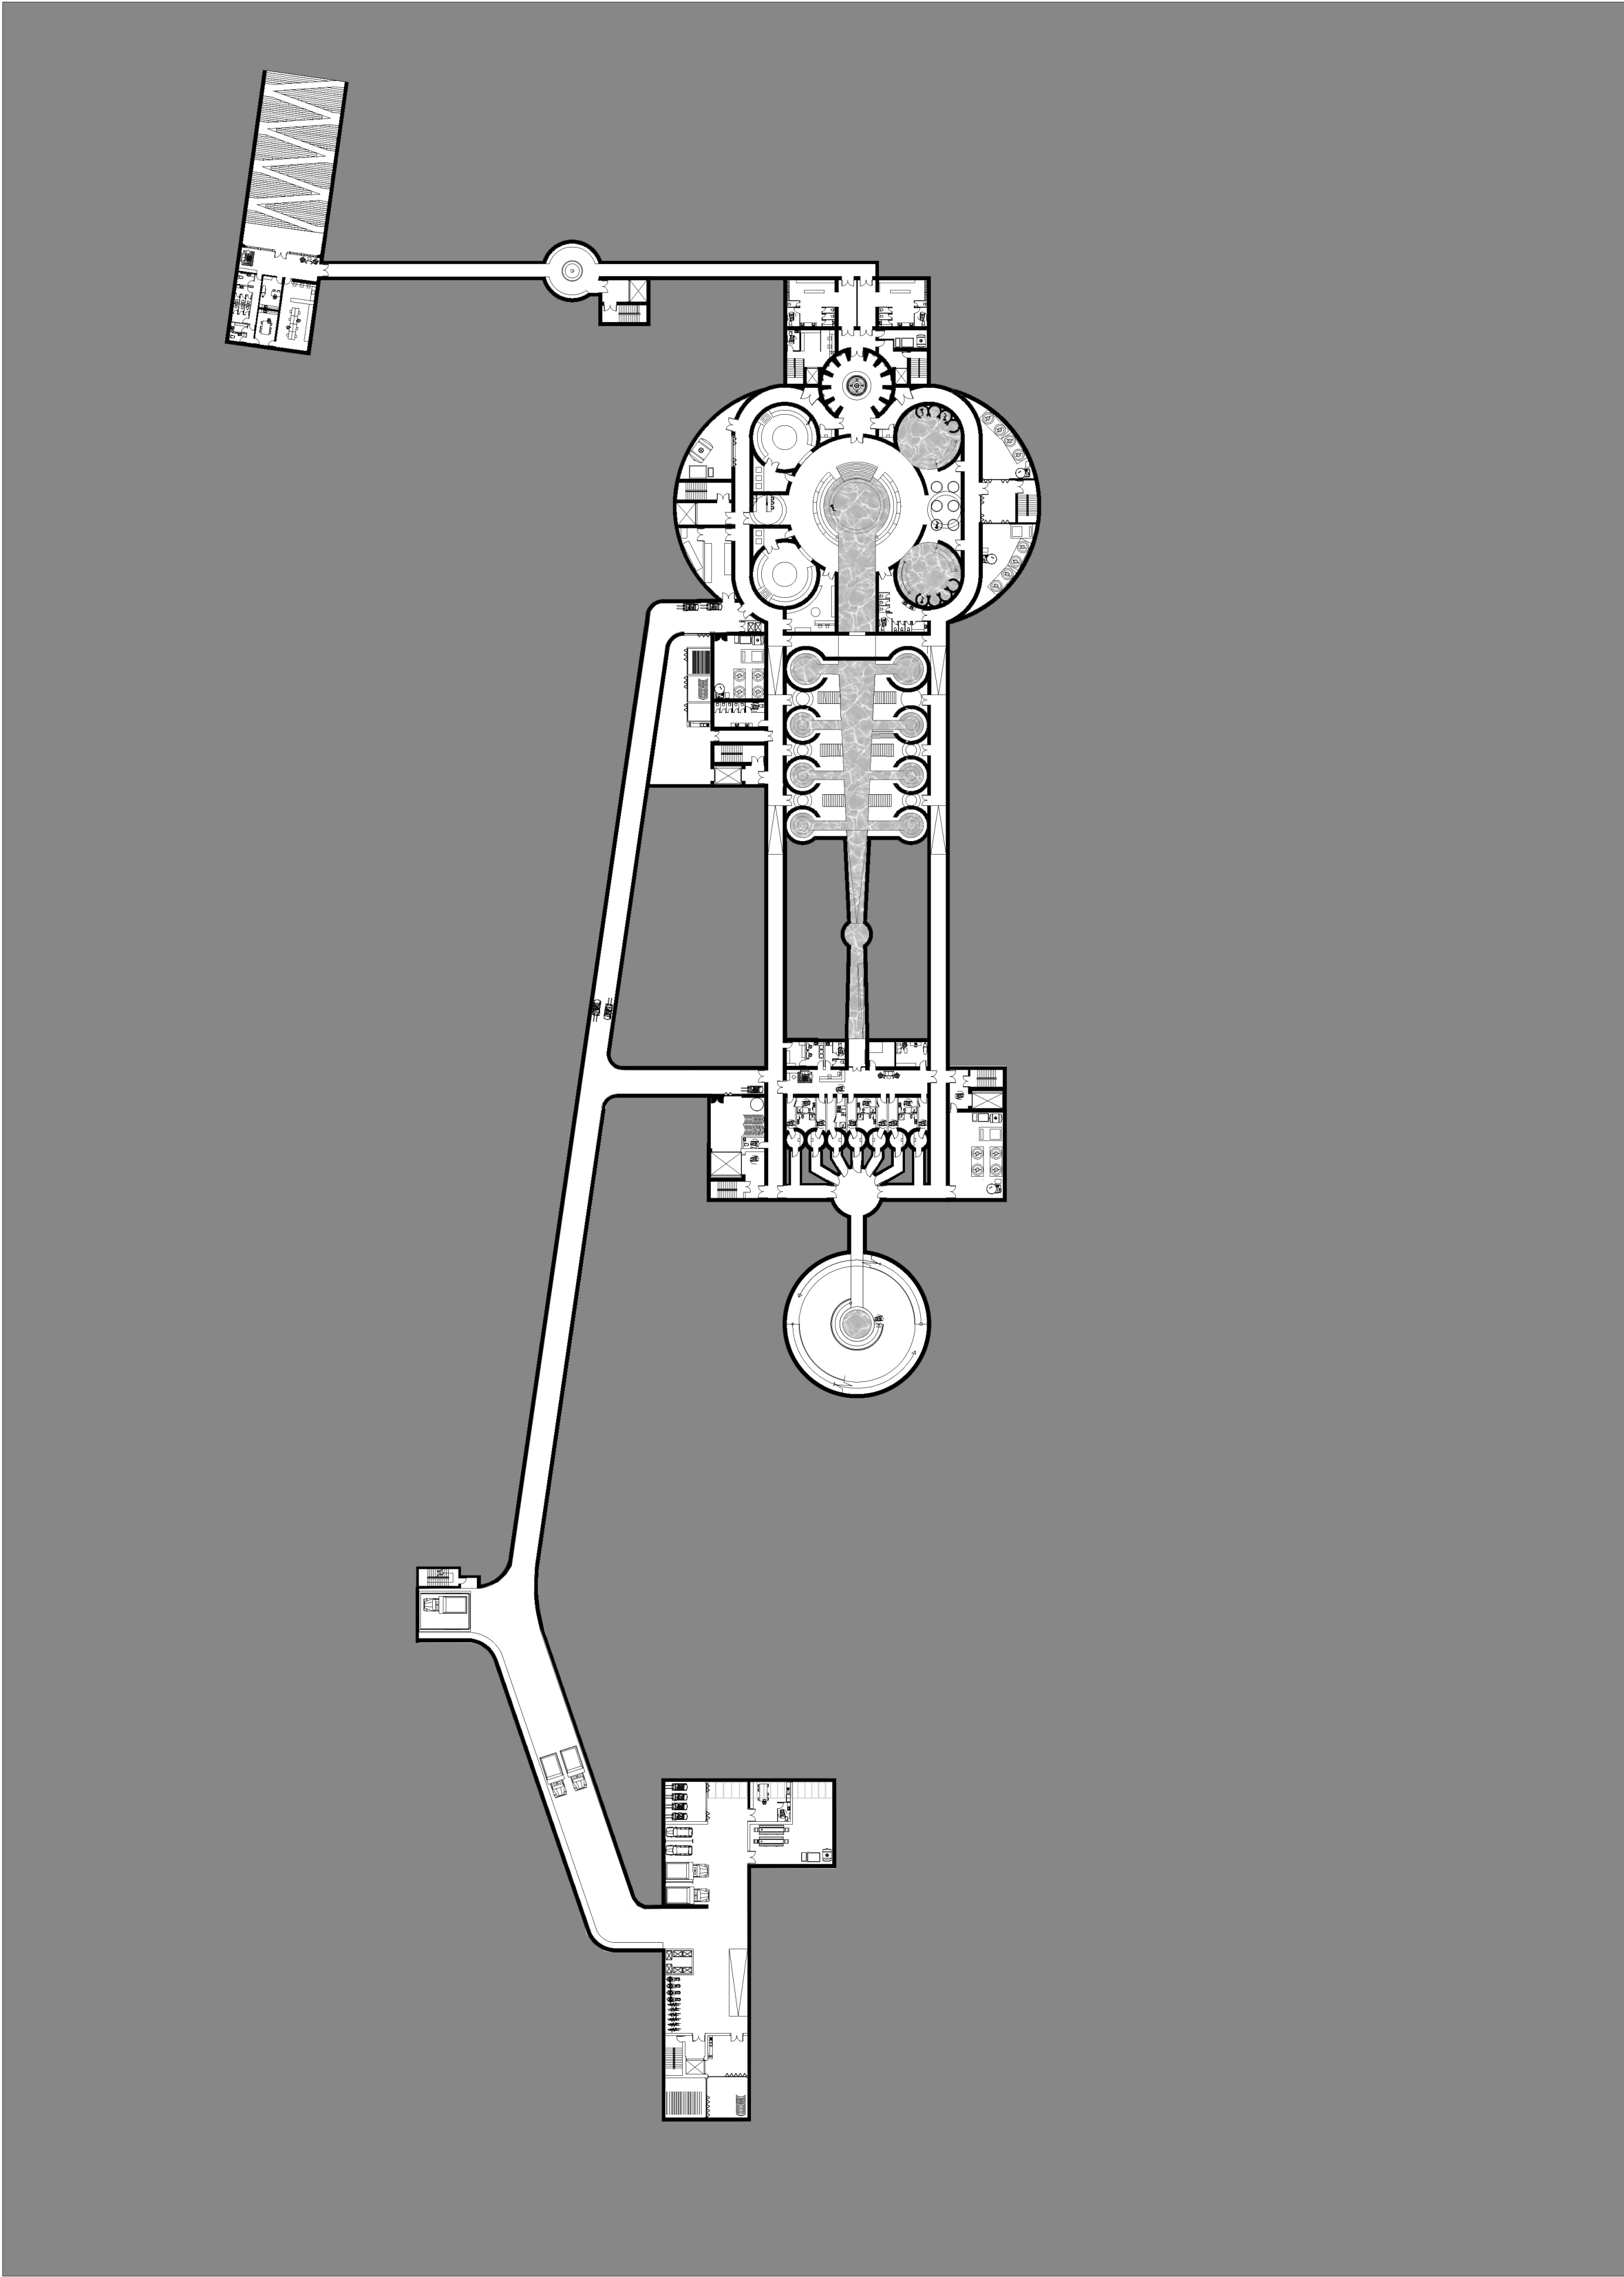

Scale 1:1000




UNDERGROUND FLOOR PLAN

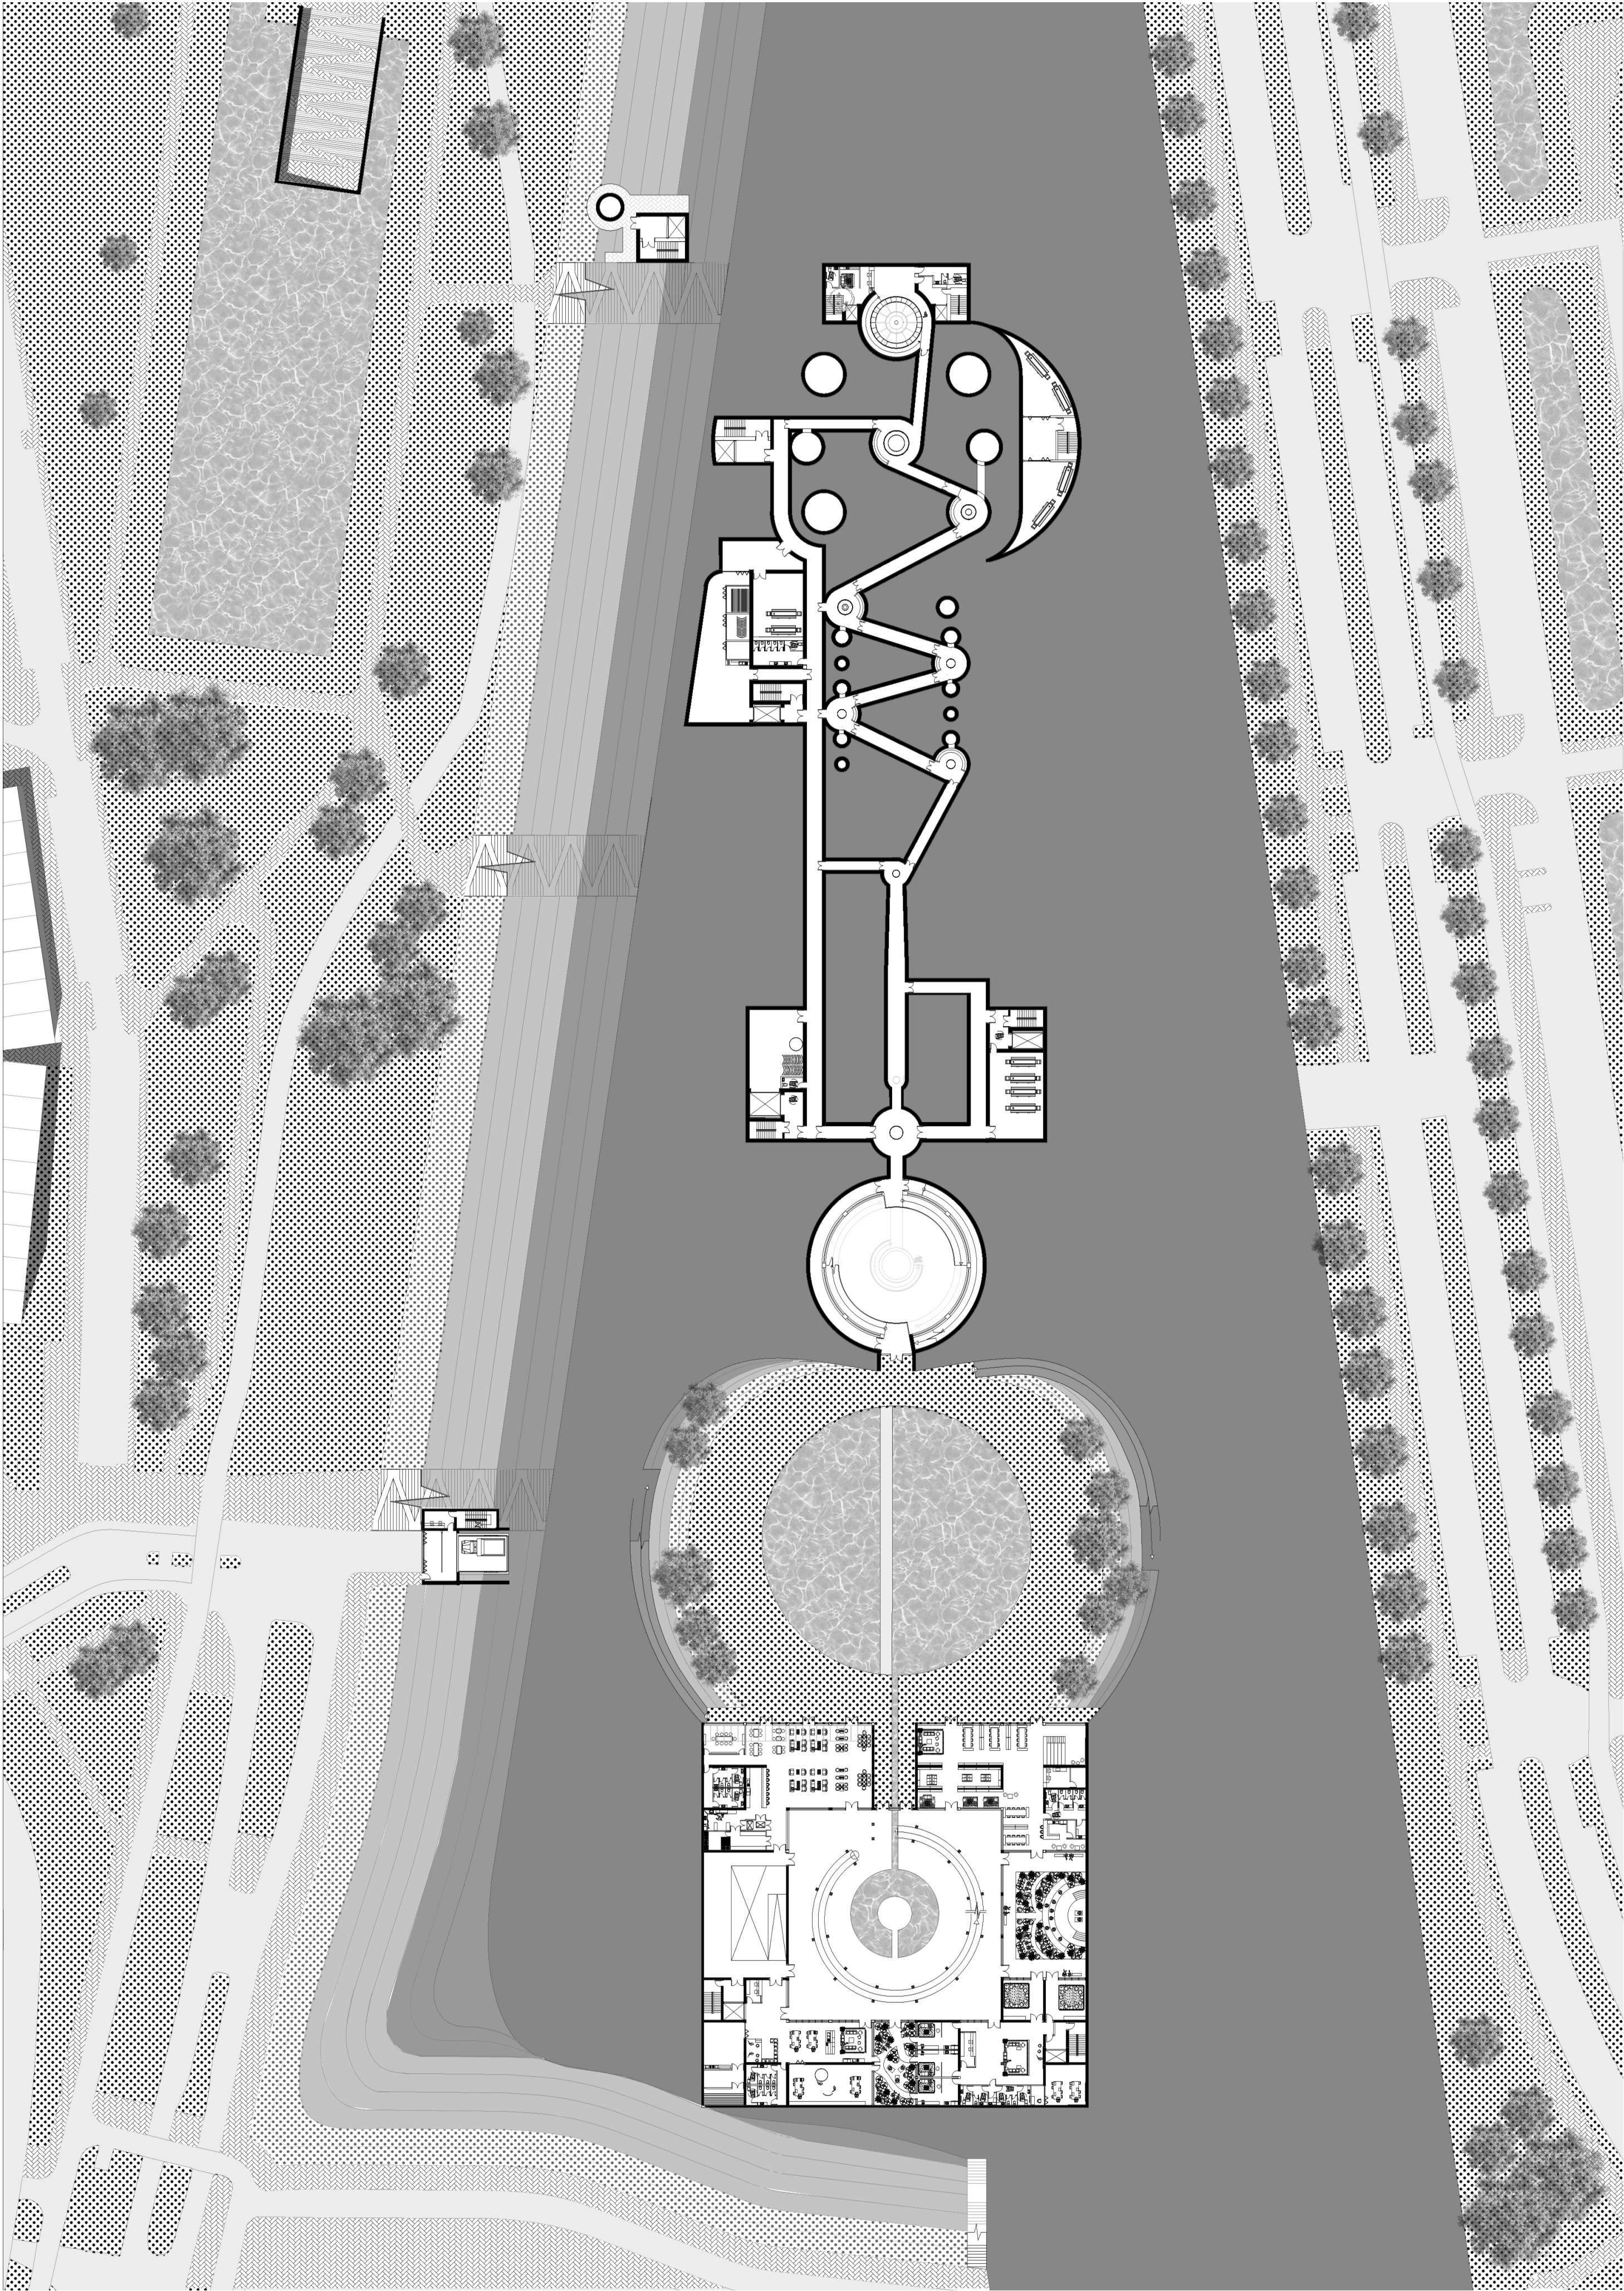

Scale 1:1000

20m 0m 20m 40m 60m 80m 100m


BURIED FLOOR PLAN

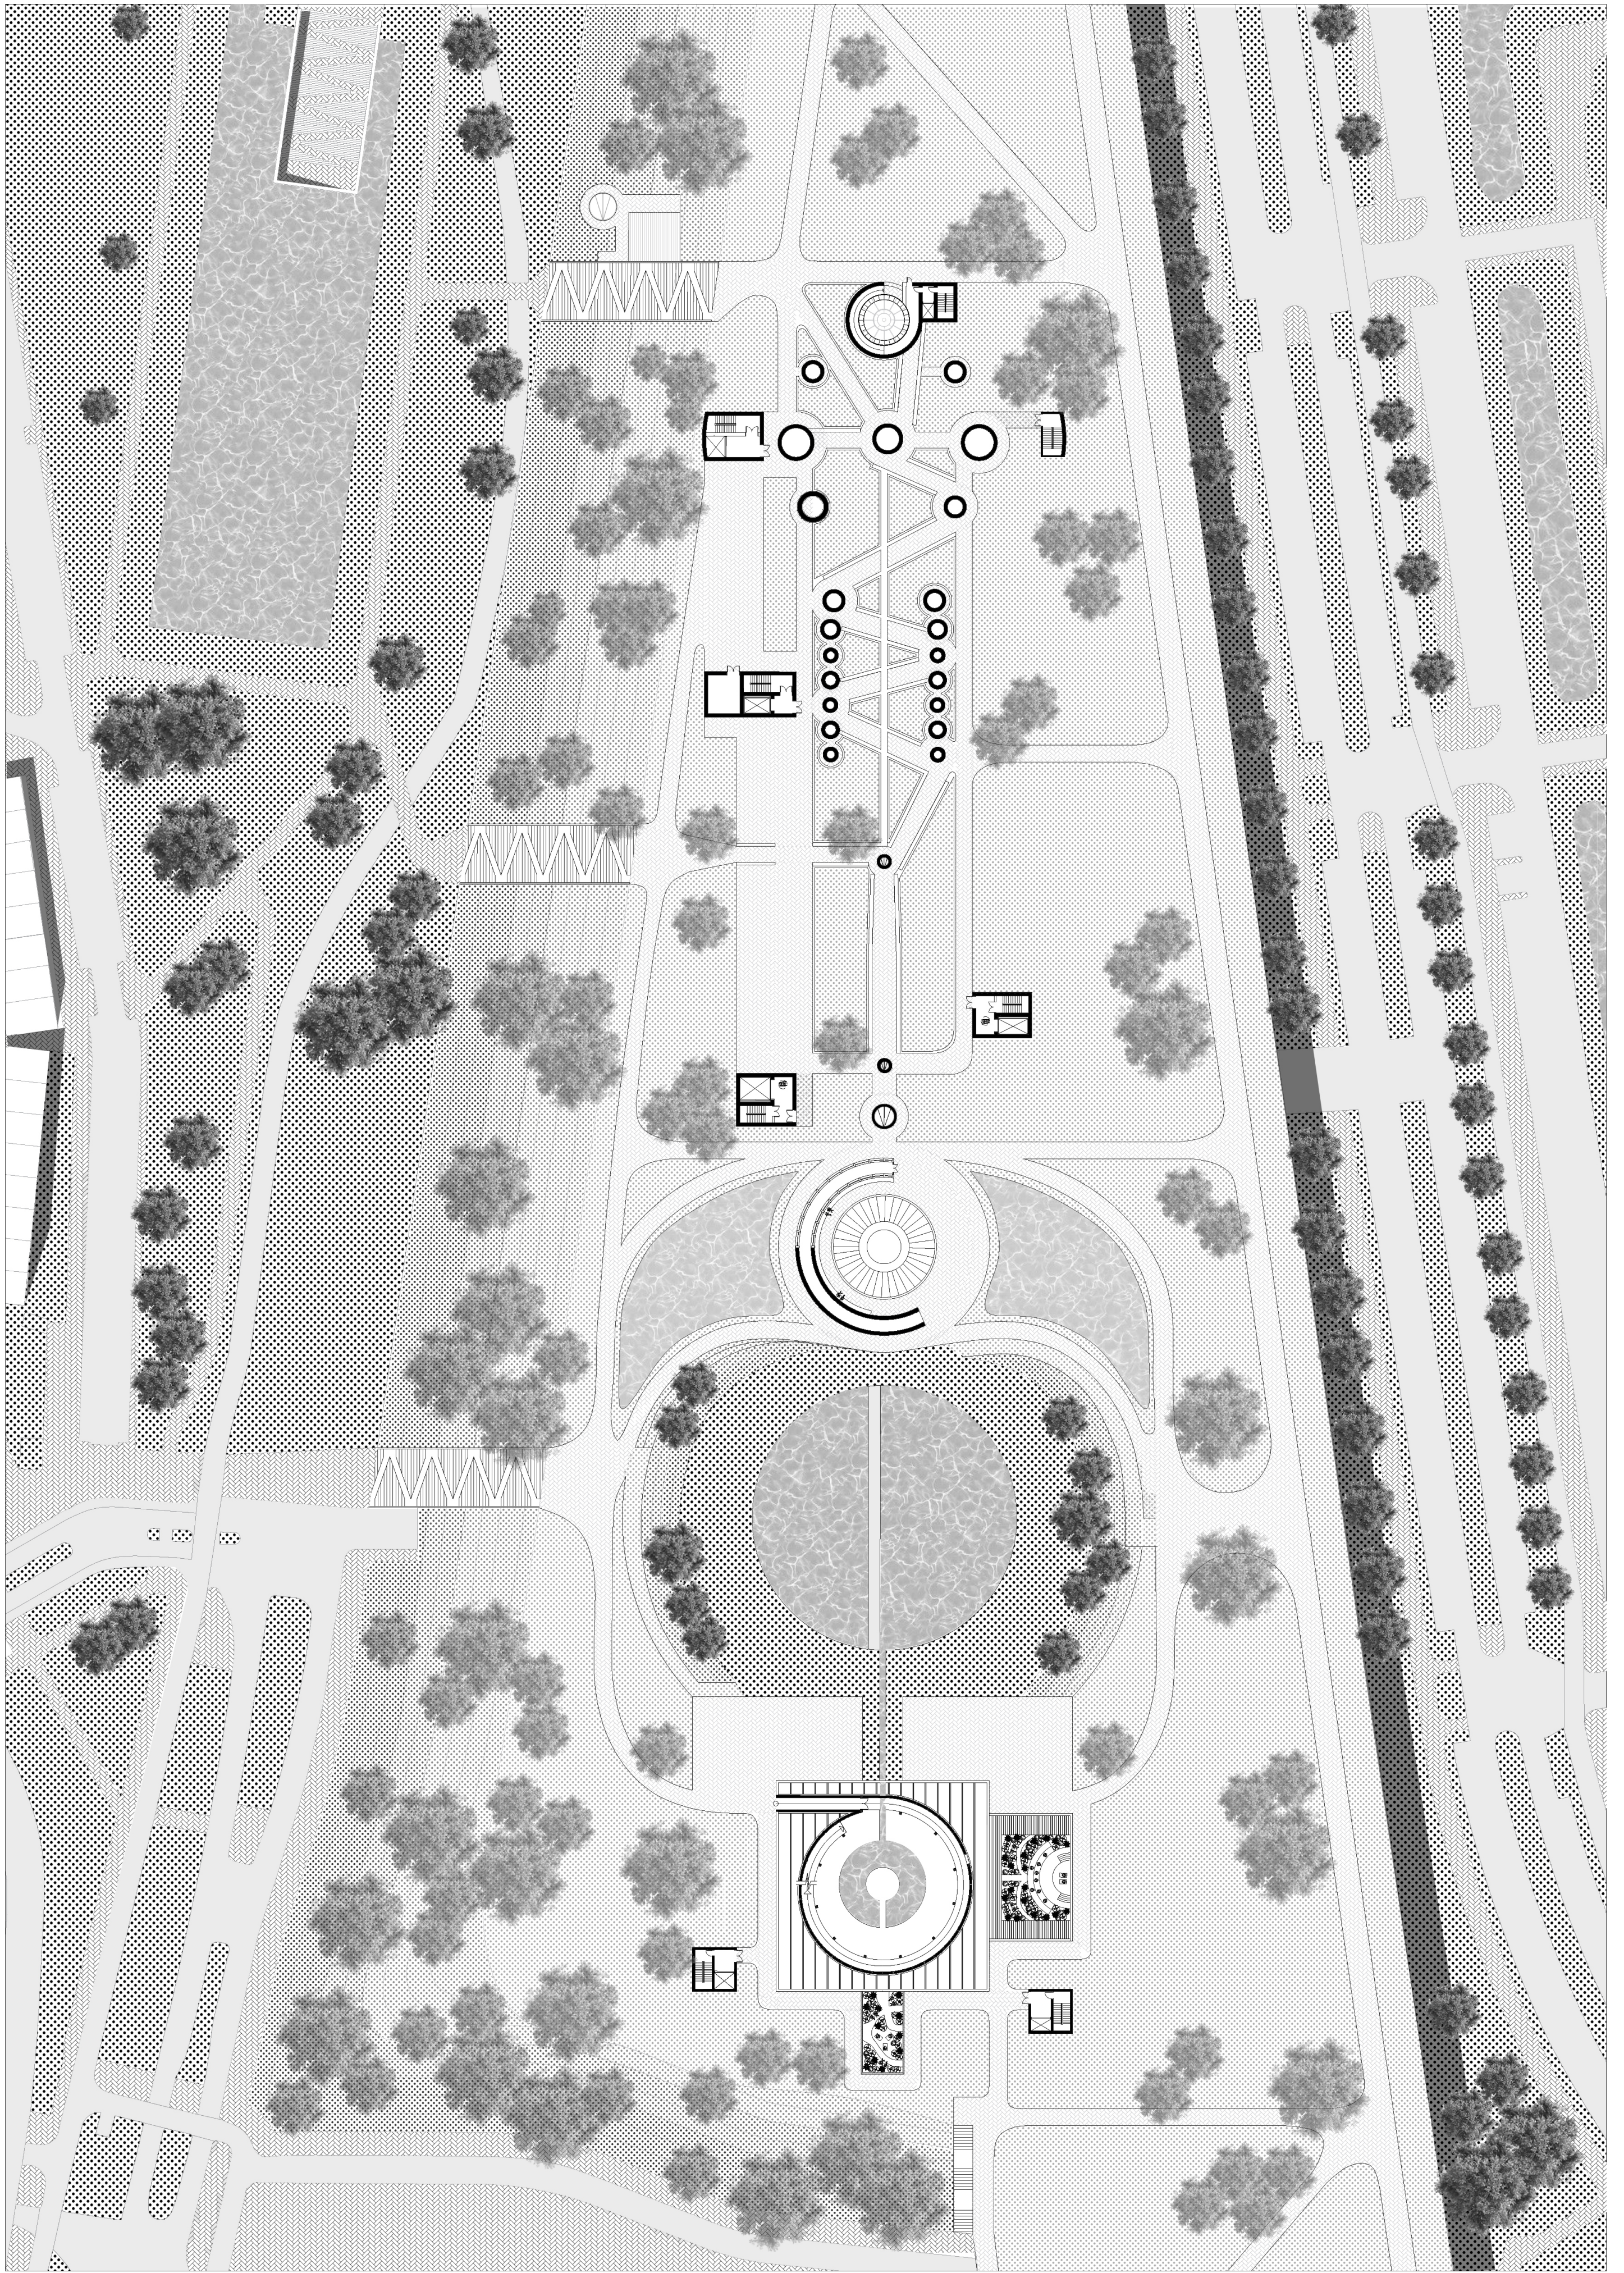

Scale 1:1000

20m 0m 20m 40m 60m 80m 100m


GROUND FLOOR PLAN

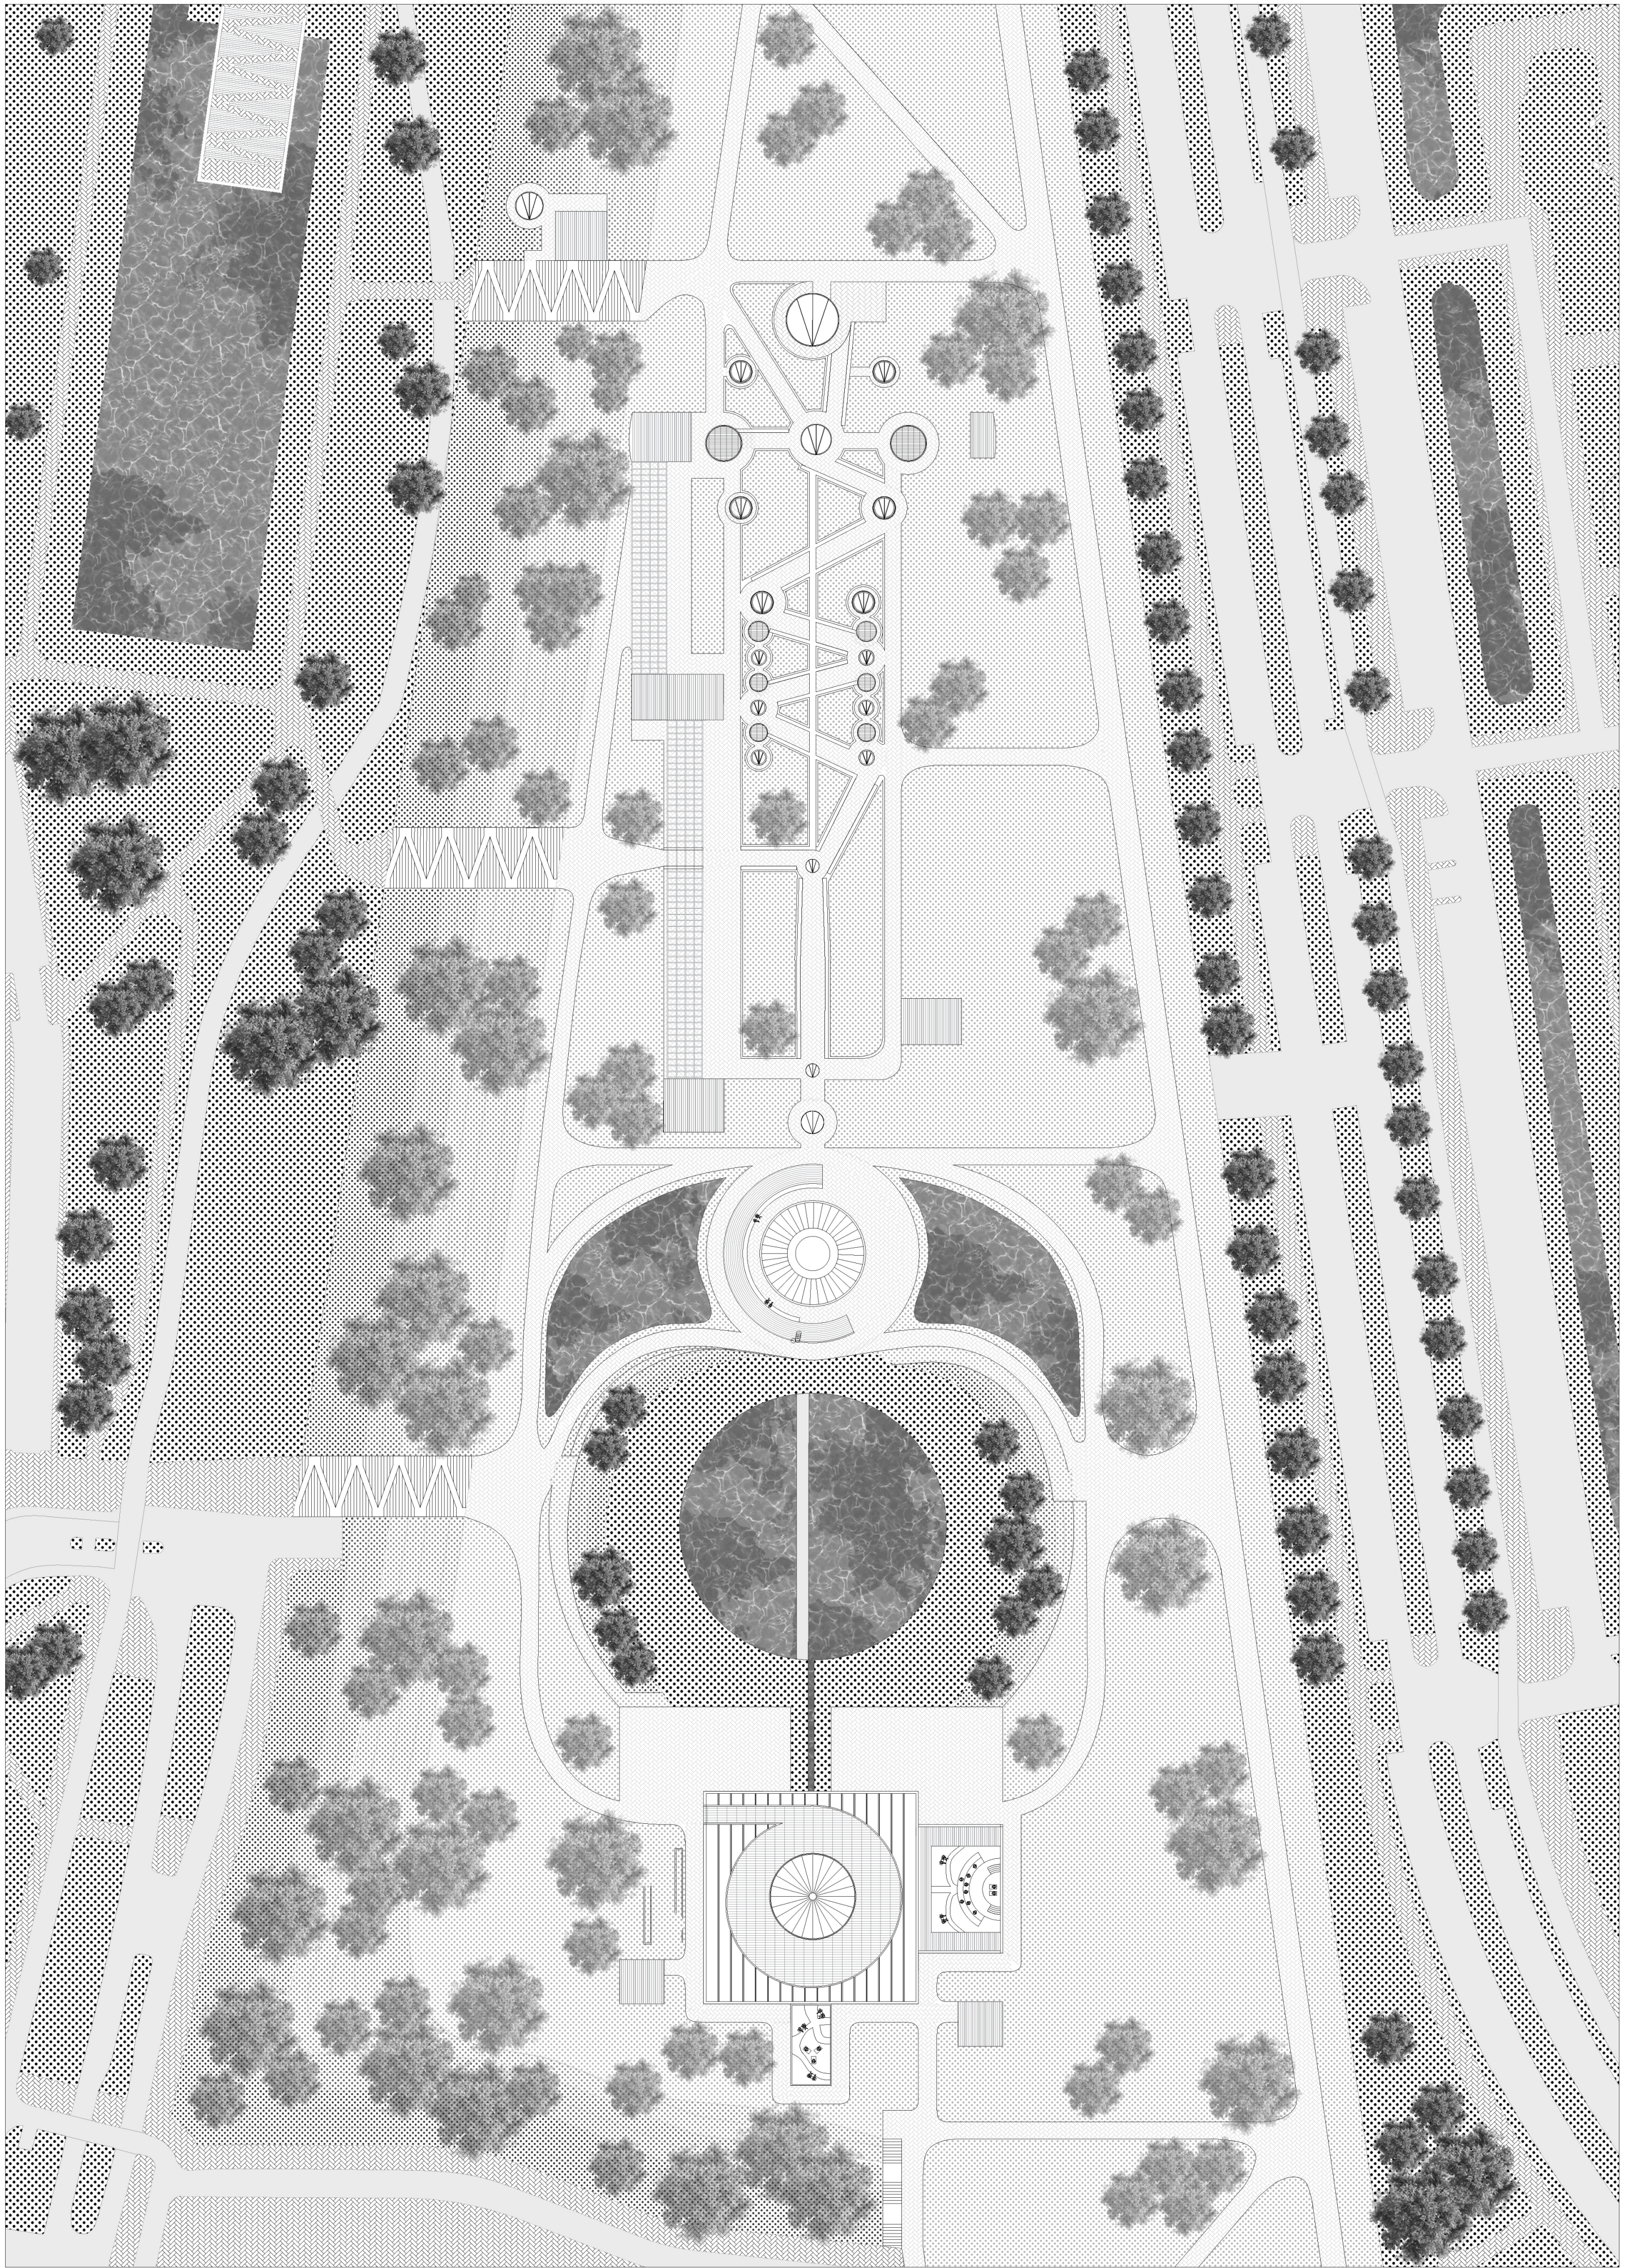


Scale 1:1000

20m 0m 20m 40m 60m 80m 100m


ROOF FLOOR PLAN

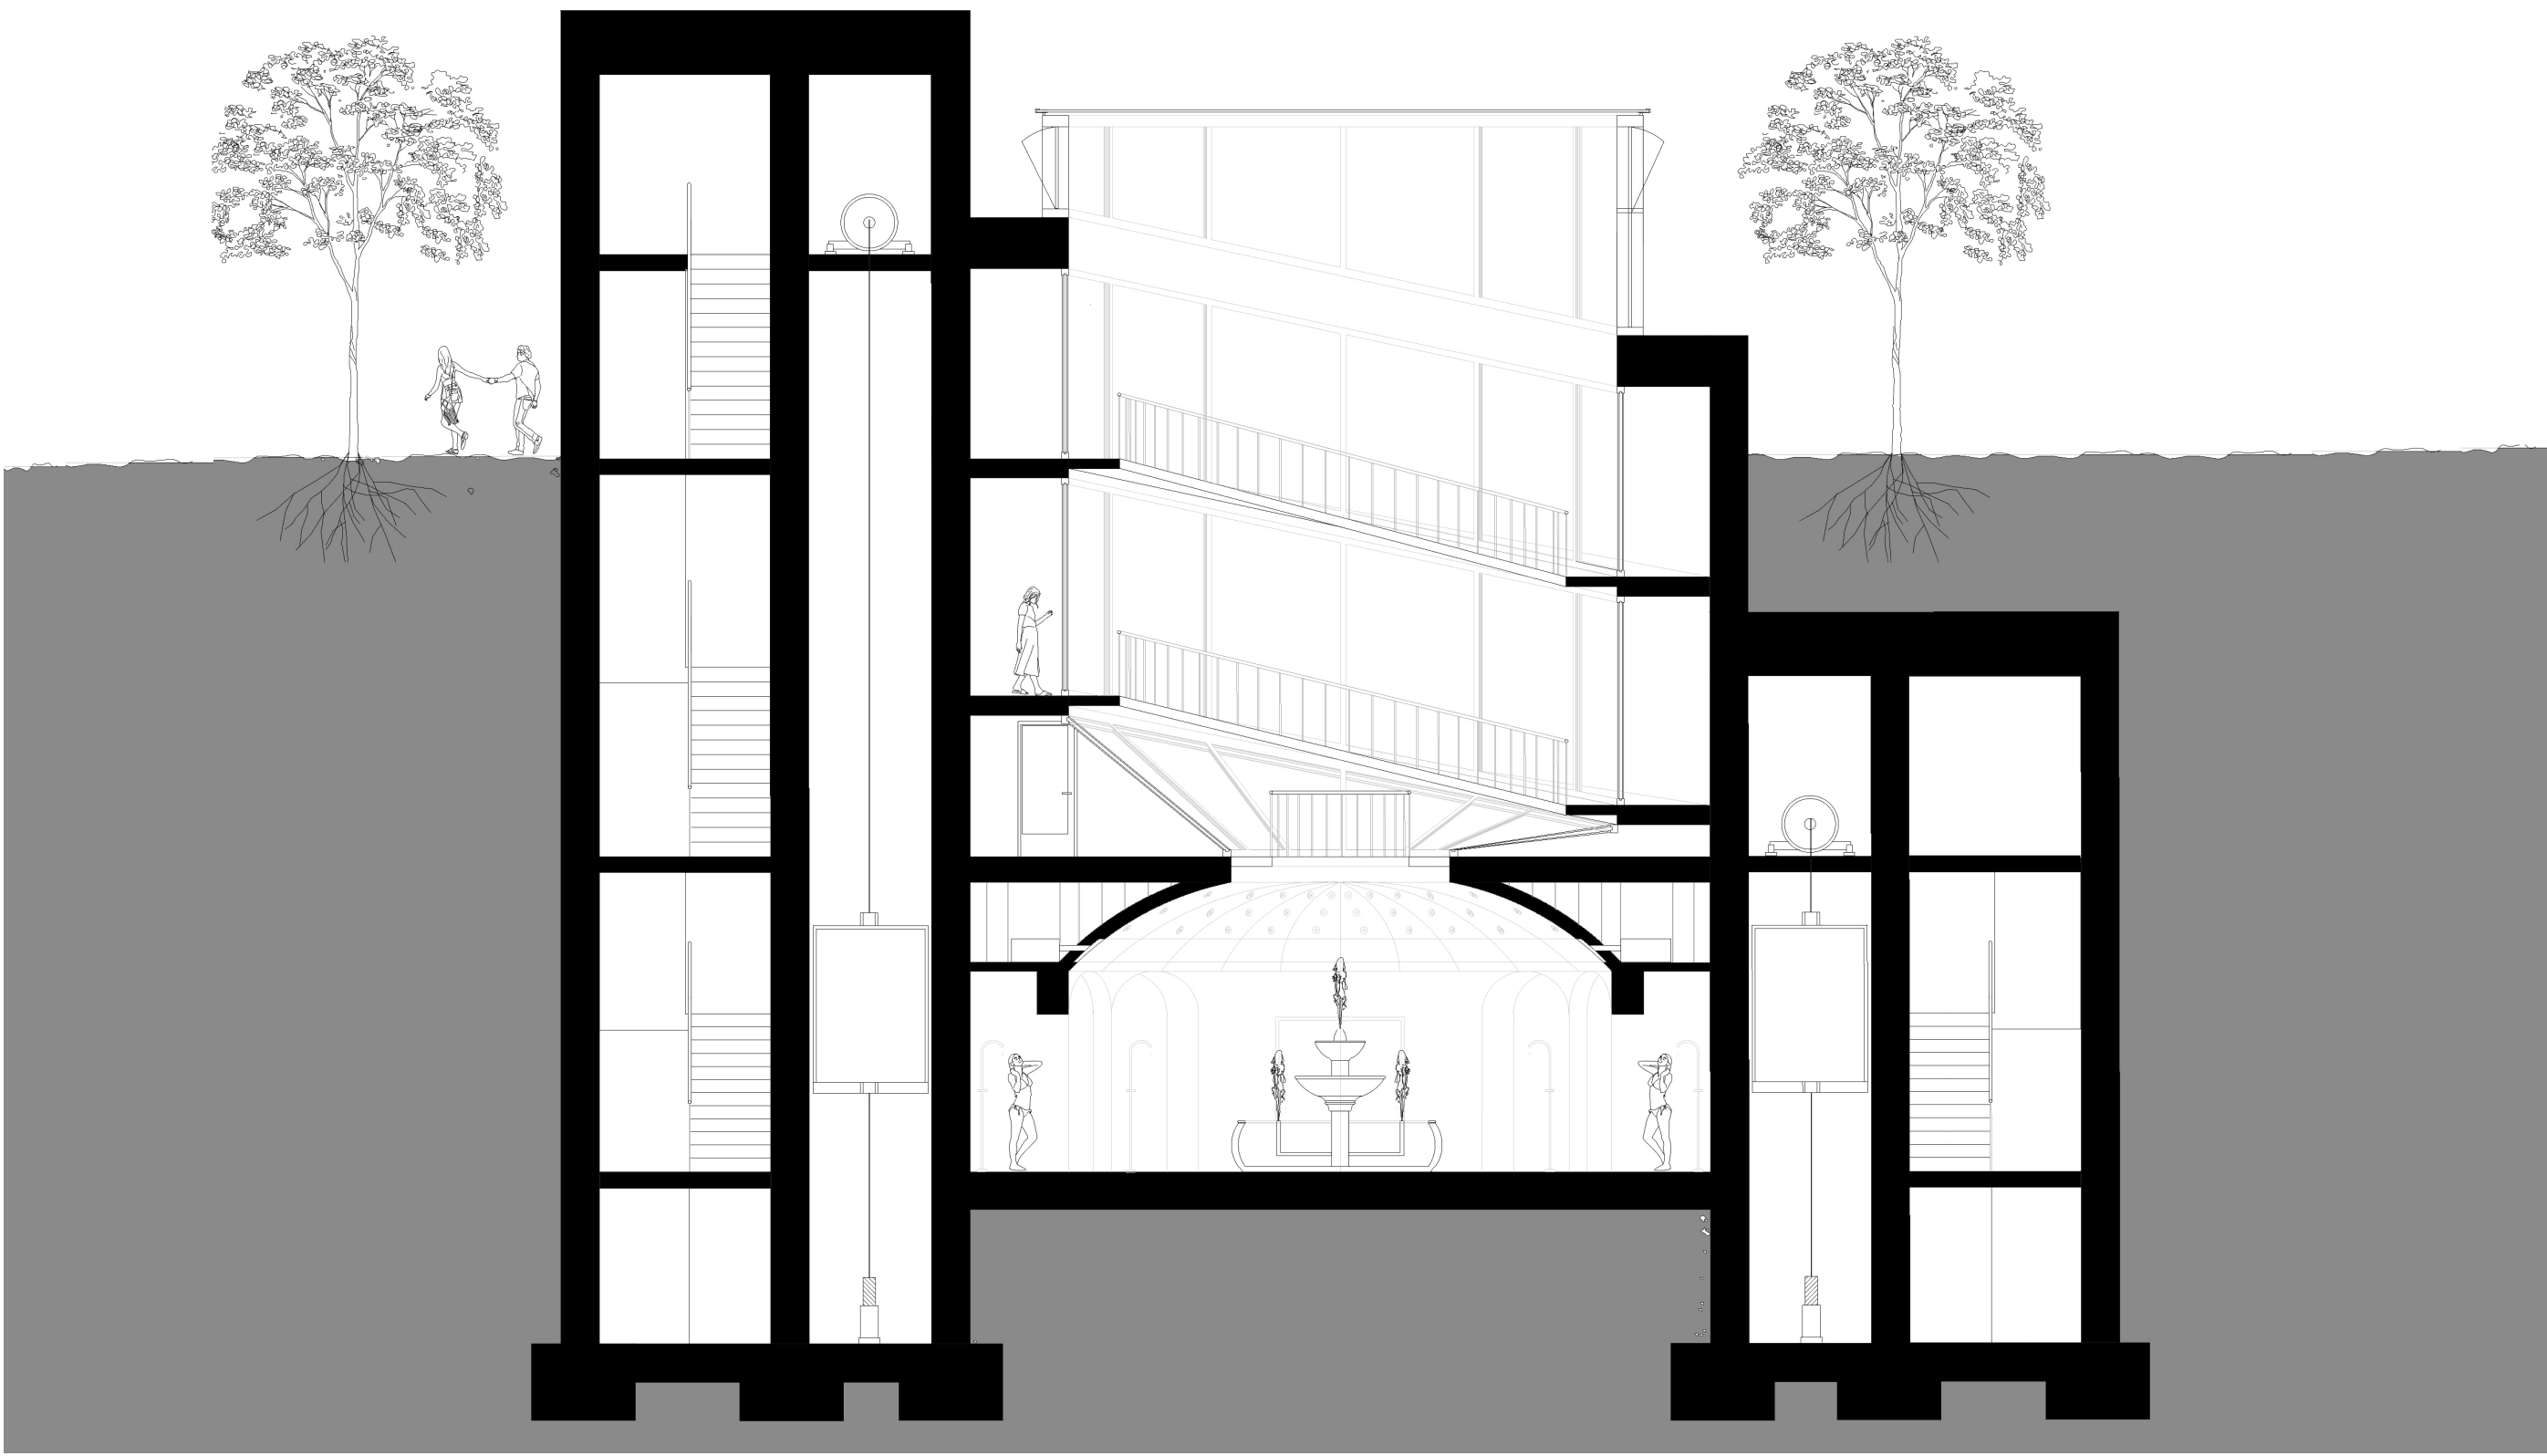


Cross Section Scale 1:200

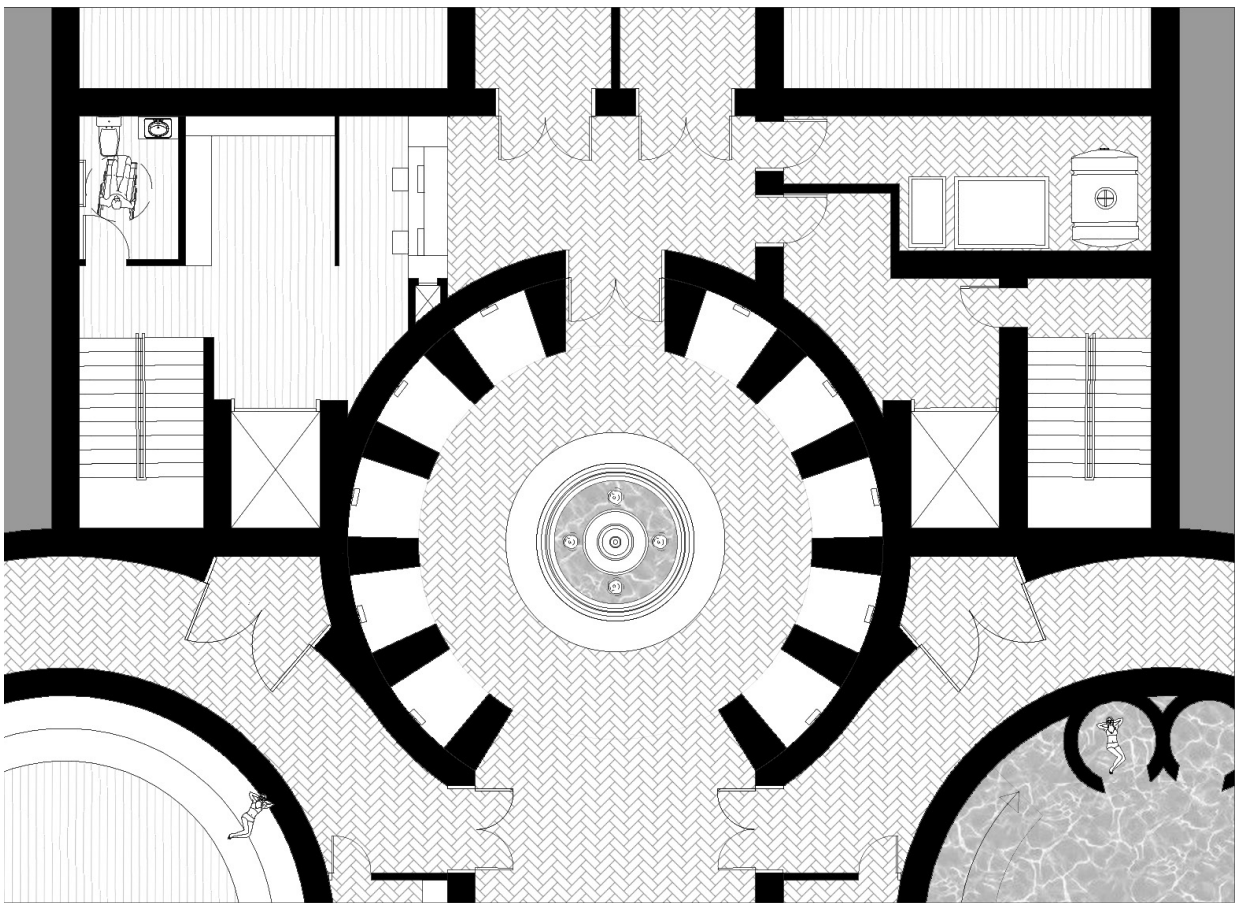


Underground Floor Plan Scale 1:200

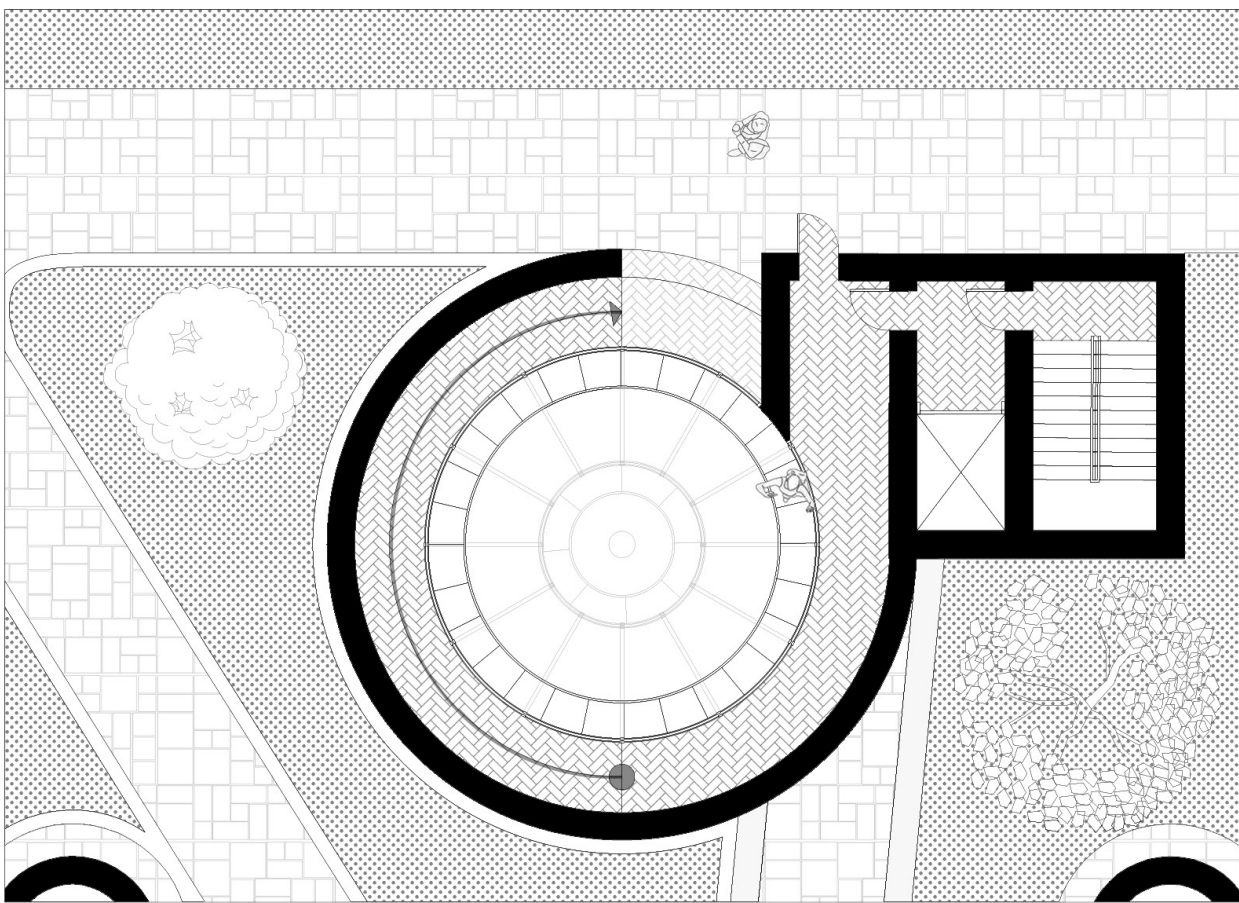


Ground Floor Plan Scale 1:200

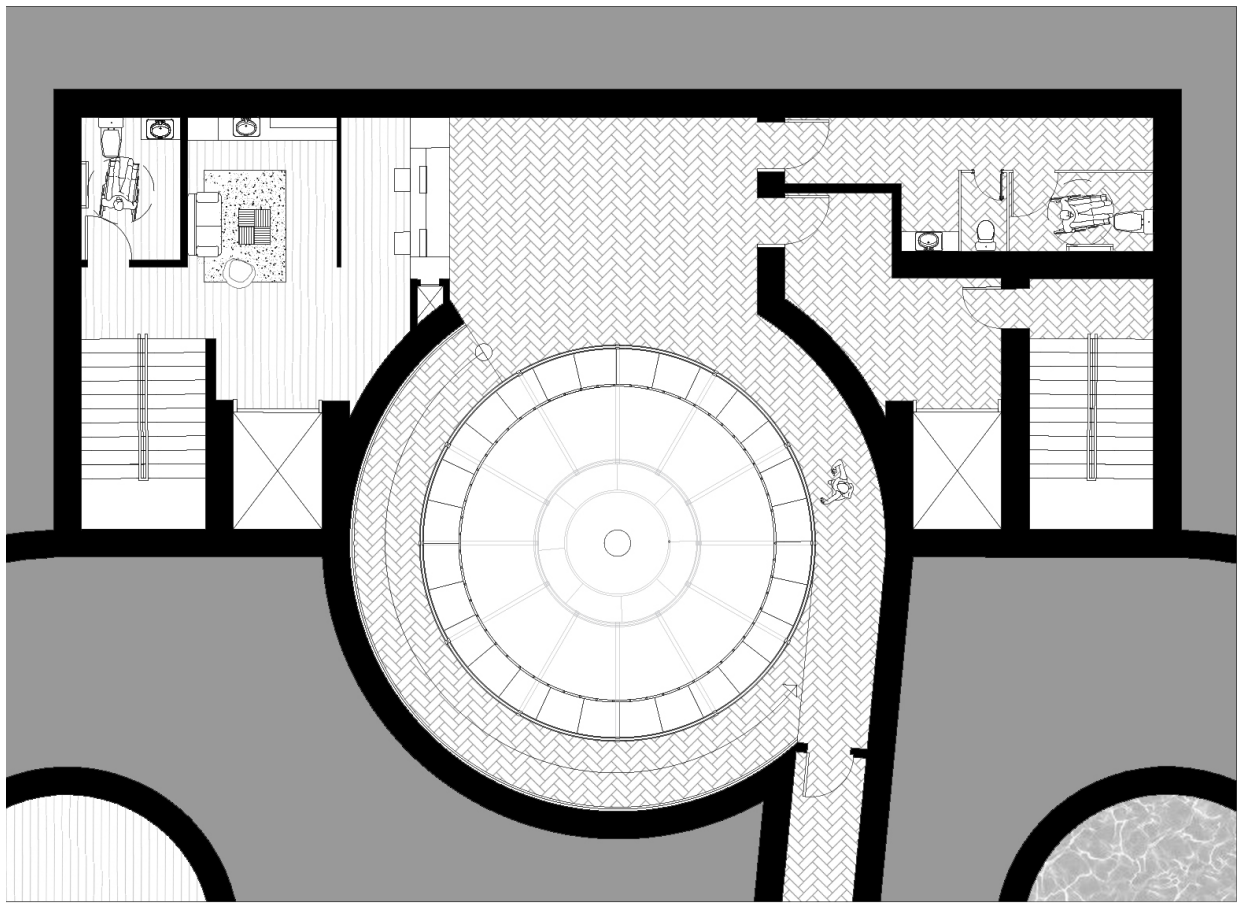


Buried Floor Plan Scale 1:200

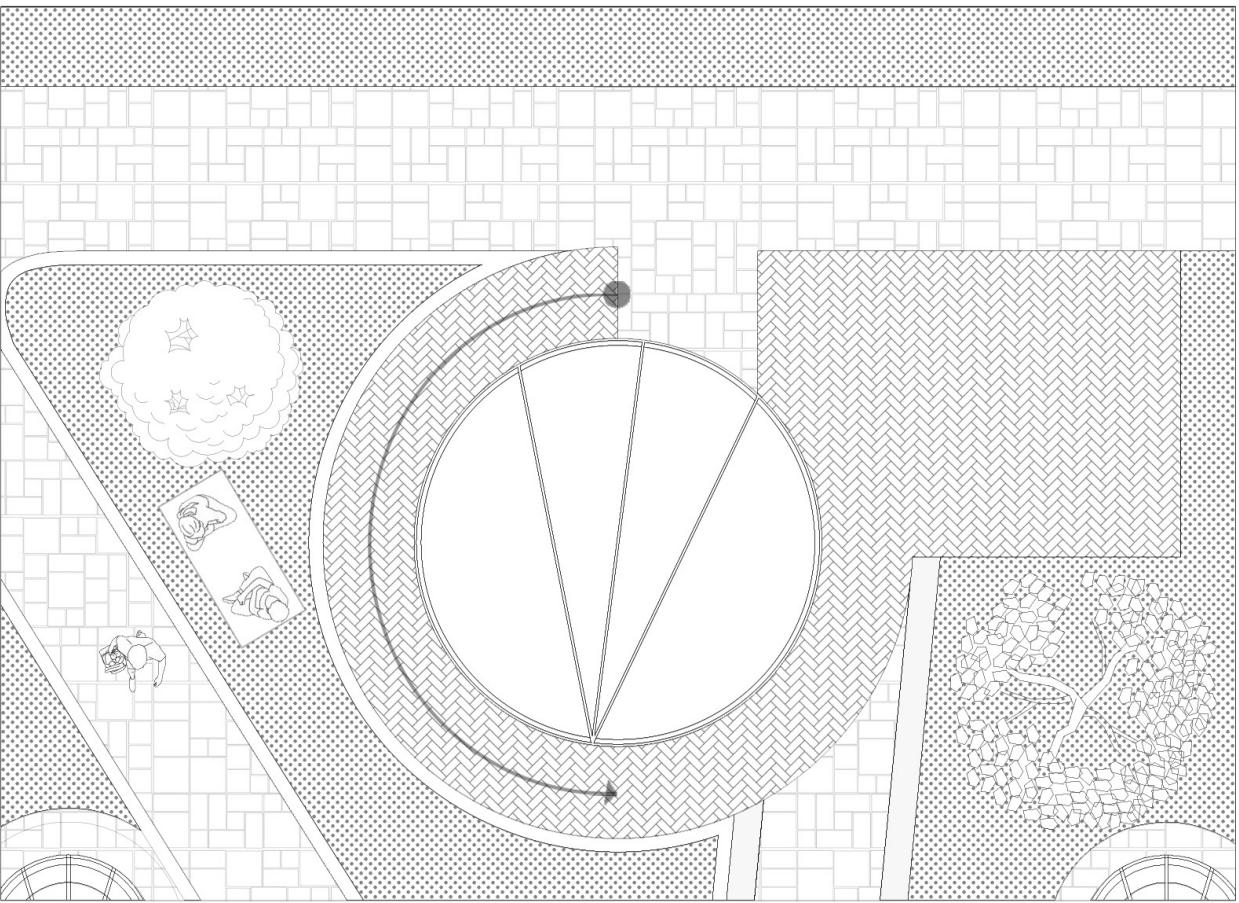


Ground Floor Plan Scale 1:200

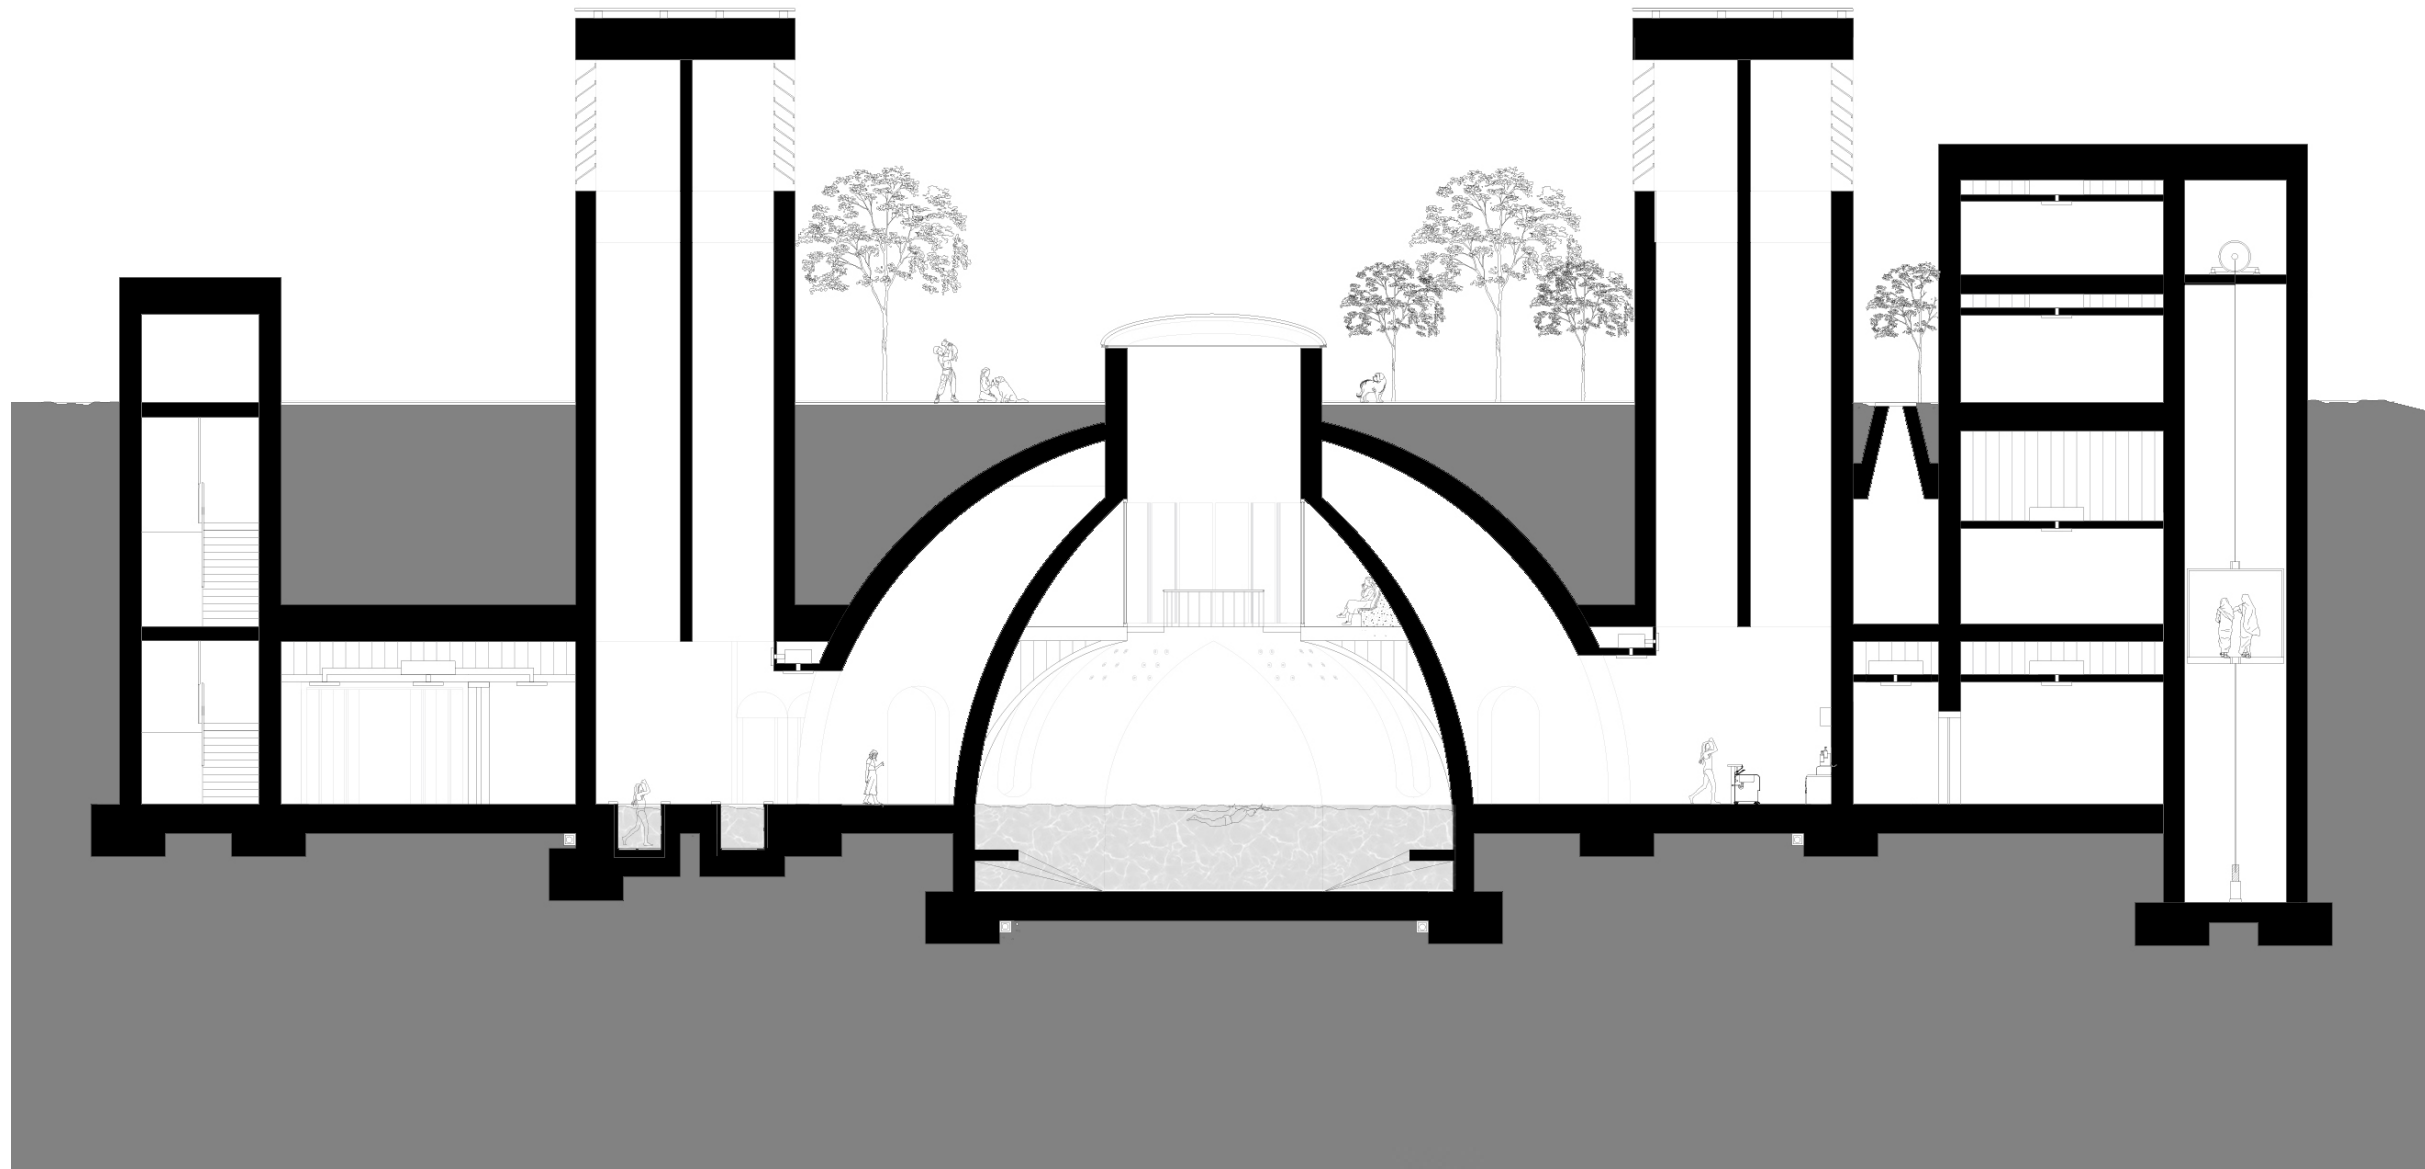


Cross Section Scale 1:200
4m 0m 4m 8m 12m 16m 20m

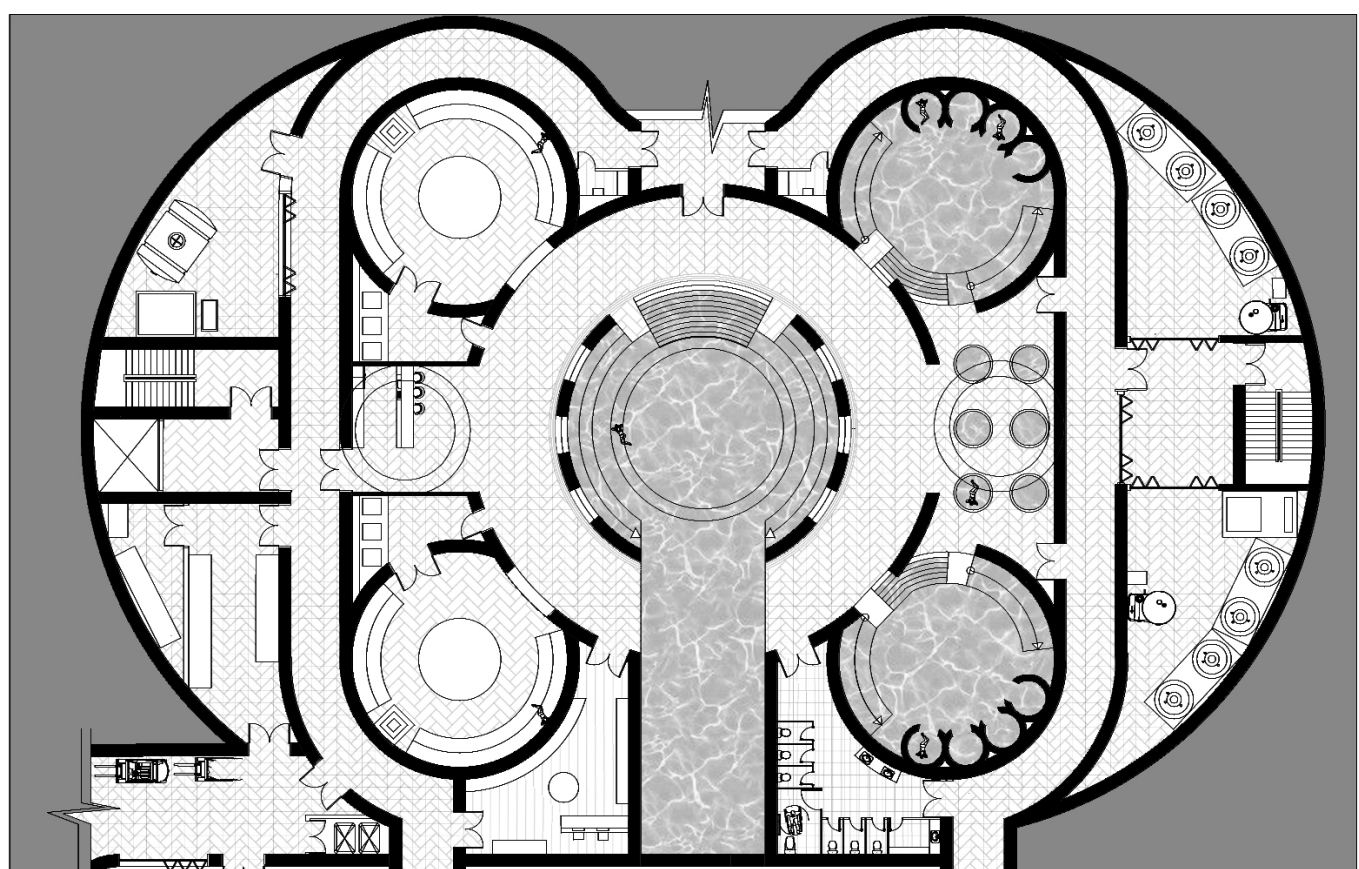

Underground Floor Plan Scale 1:500
10m 0m 10m 20m 30m 40m 50m

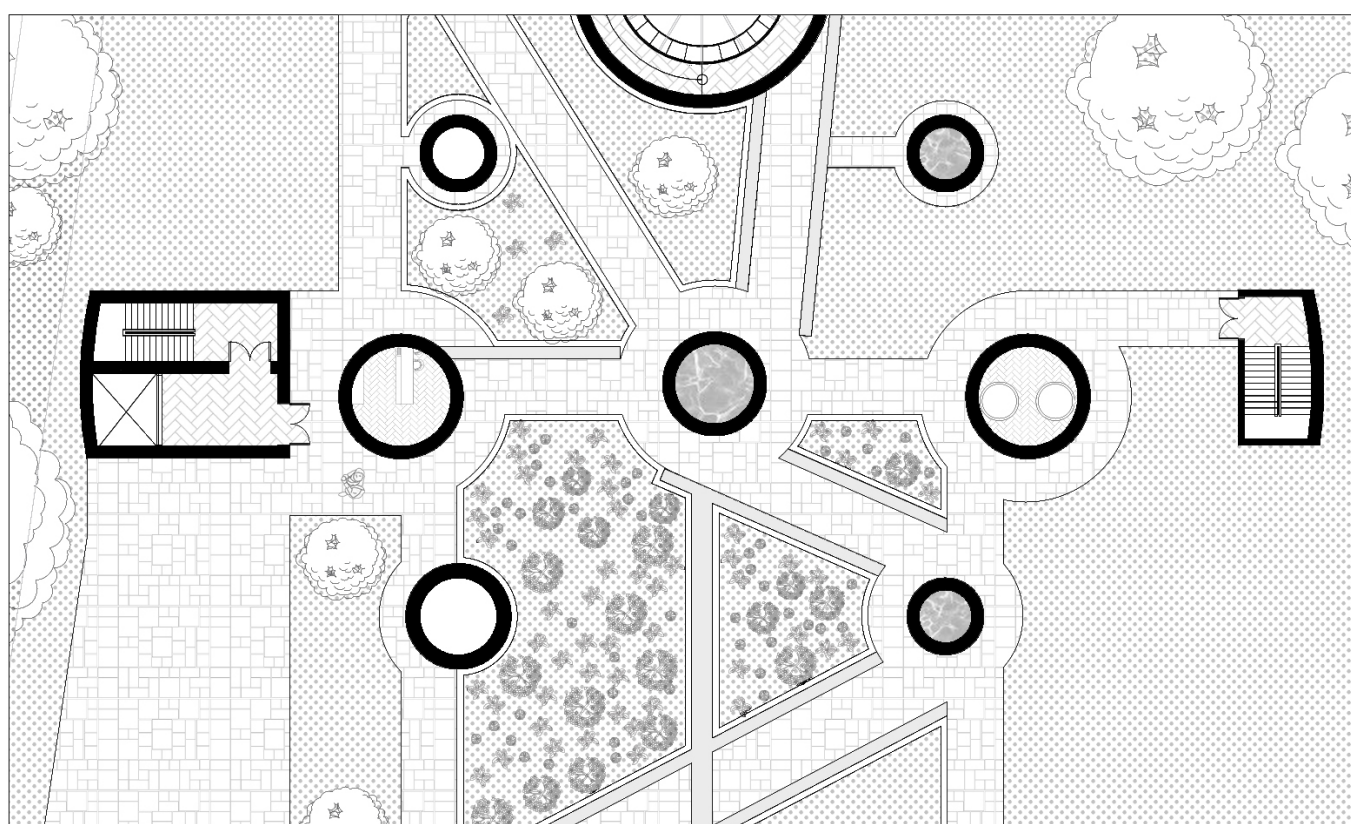


Ground Floor Plan Scale 1:500
10m 0m 10m 20m 30m 40m 50m

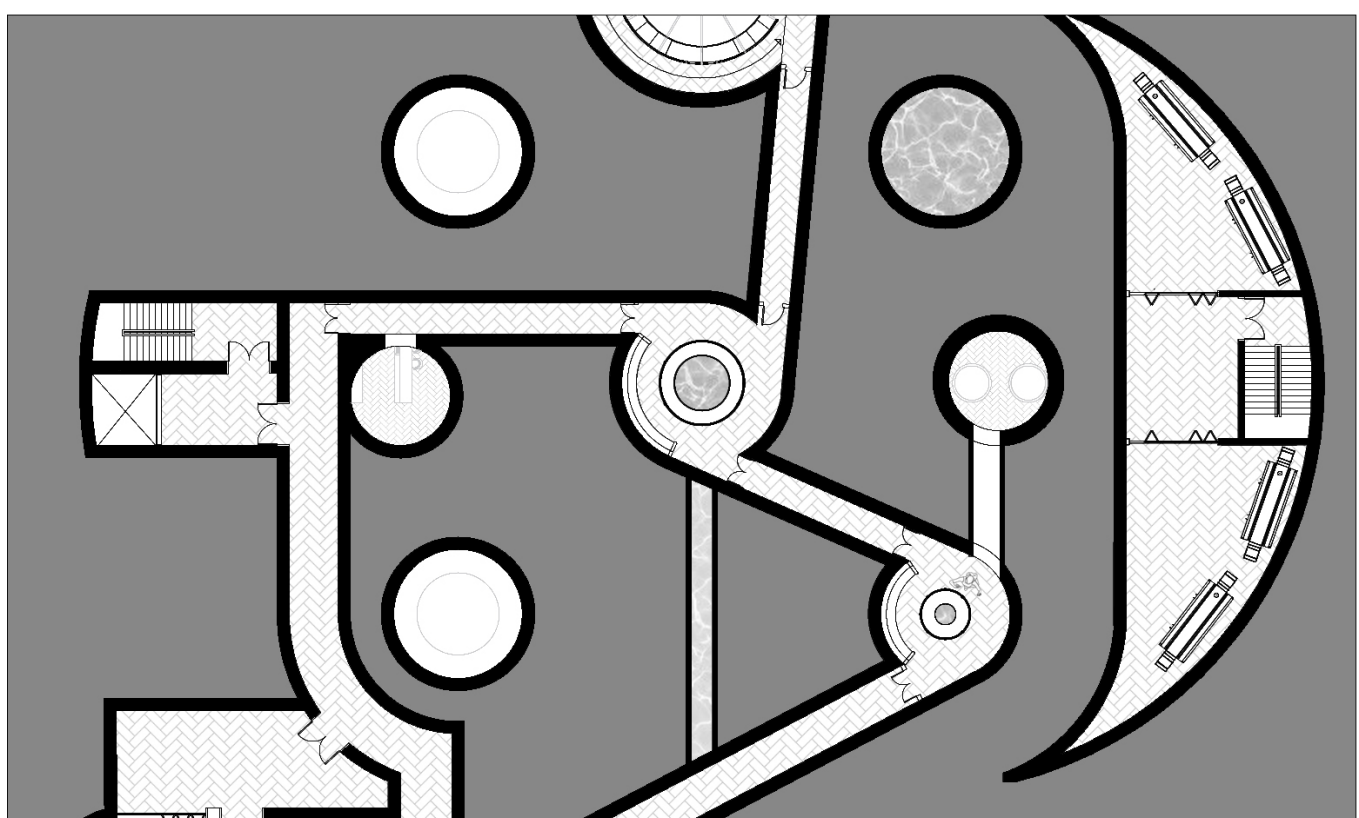



Buried Floor Plan Scale 1:500
10m 0m 10m 20m 30m 40m 50m





Ground Floor Plan Scale 1:200
10m 0m 10m 20m 30m 40m 50m

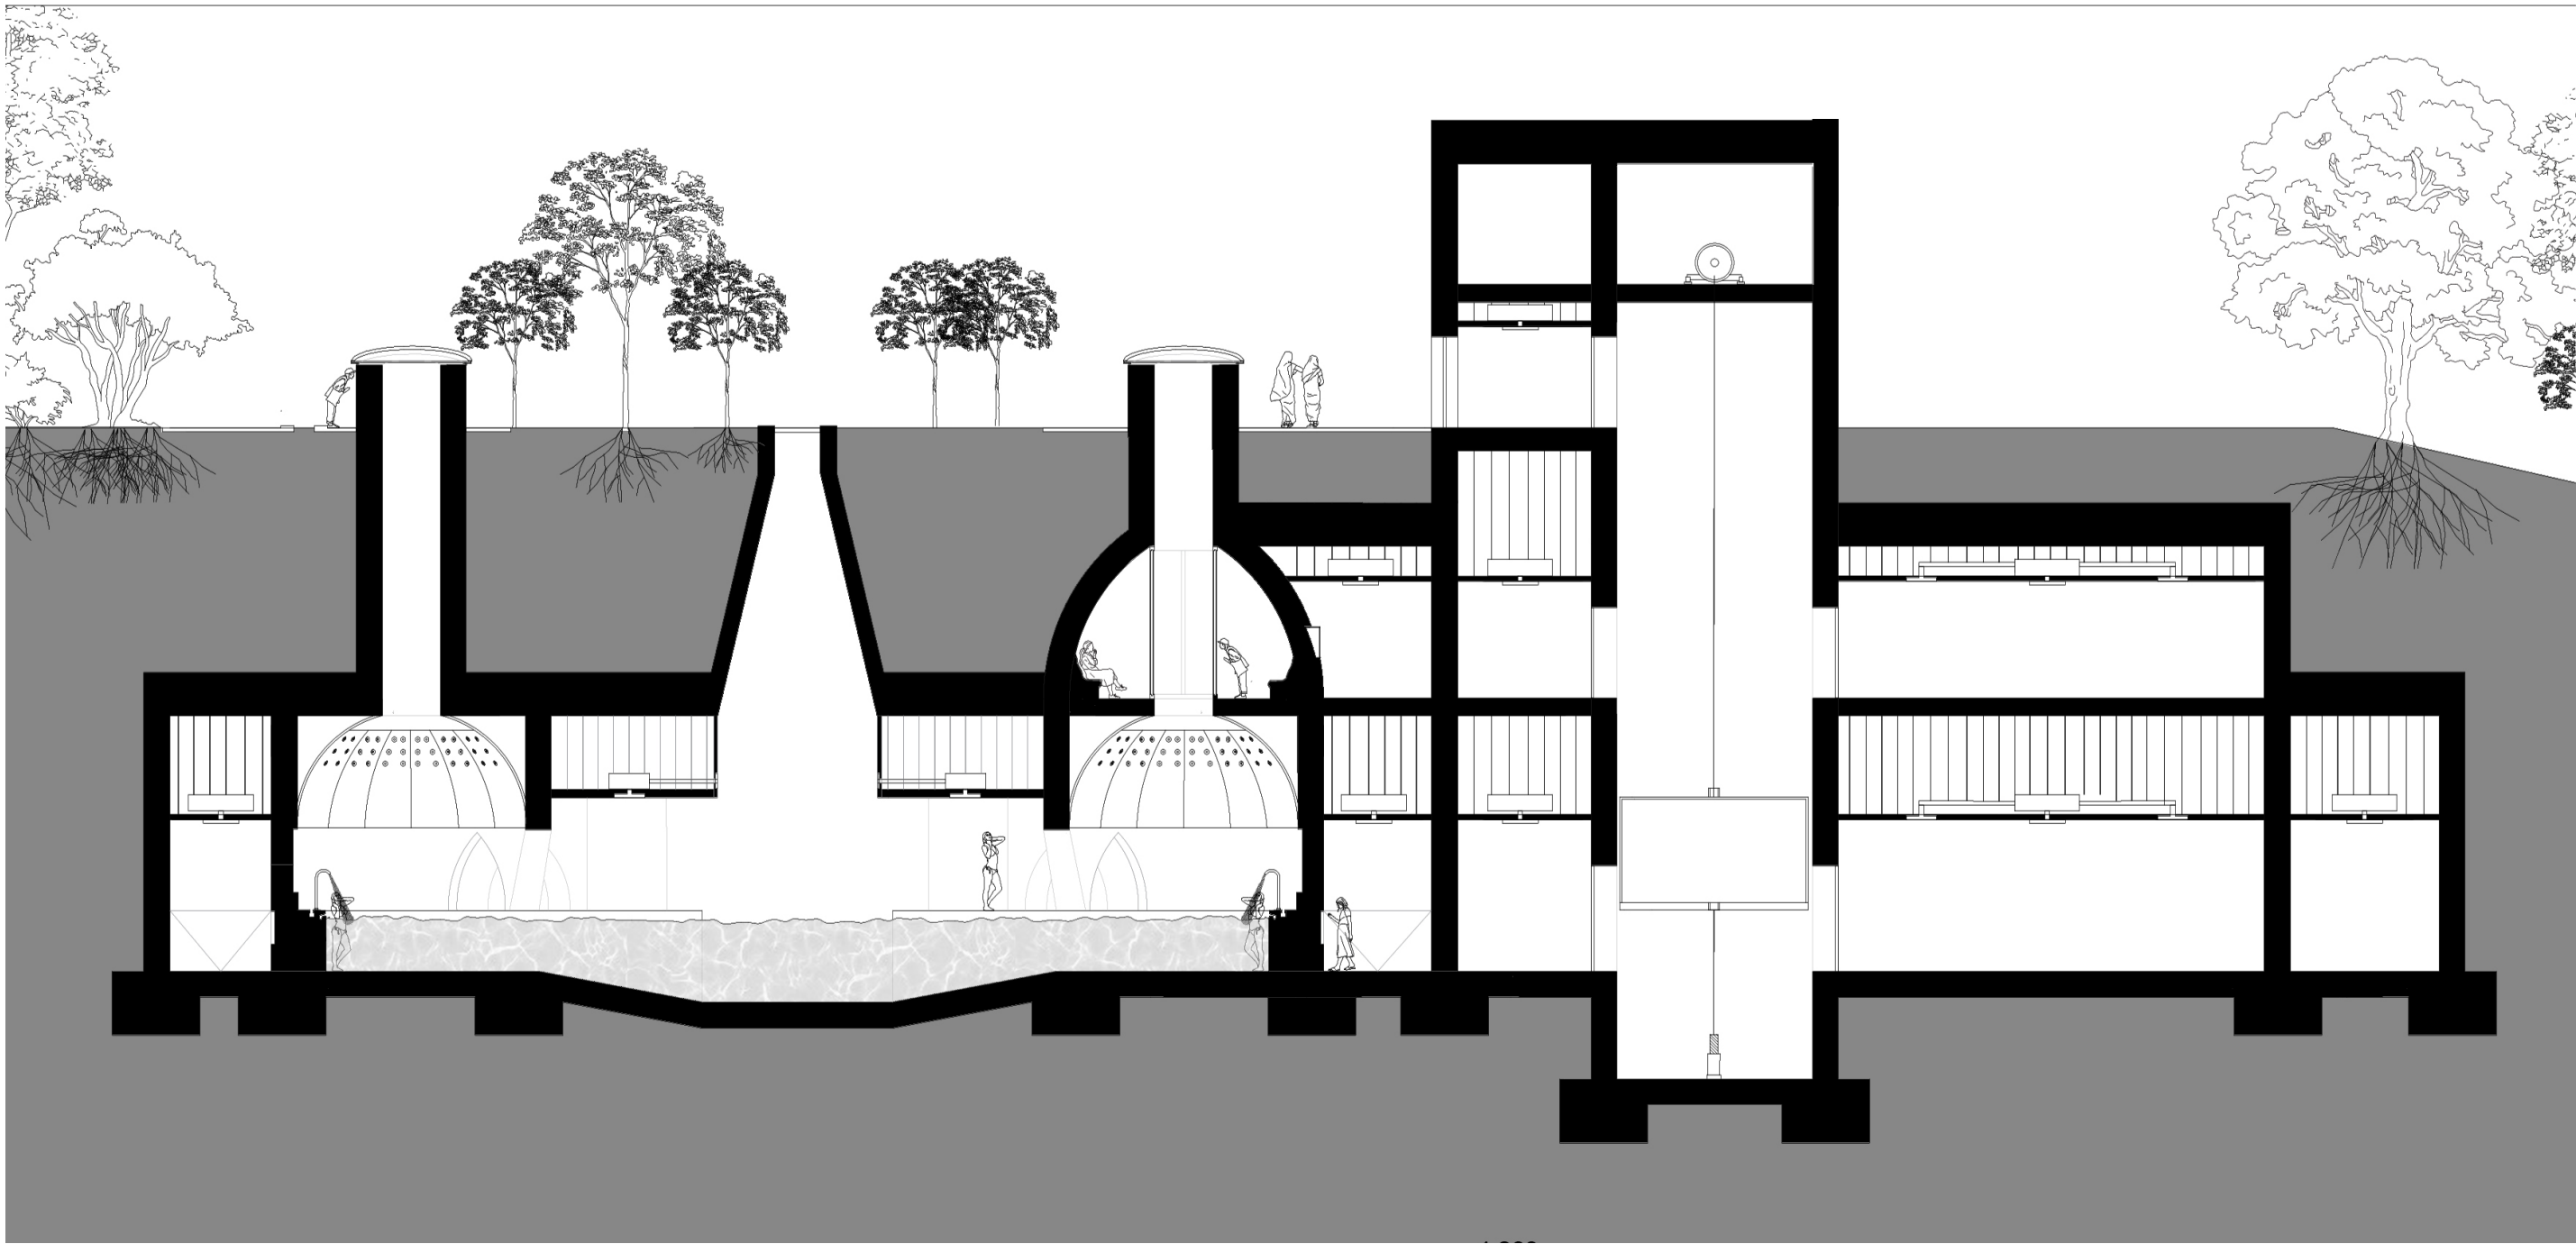


Cross Section Scale 1:200

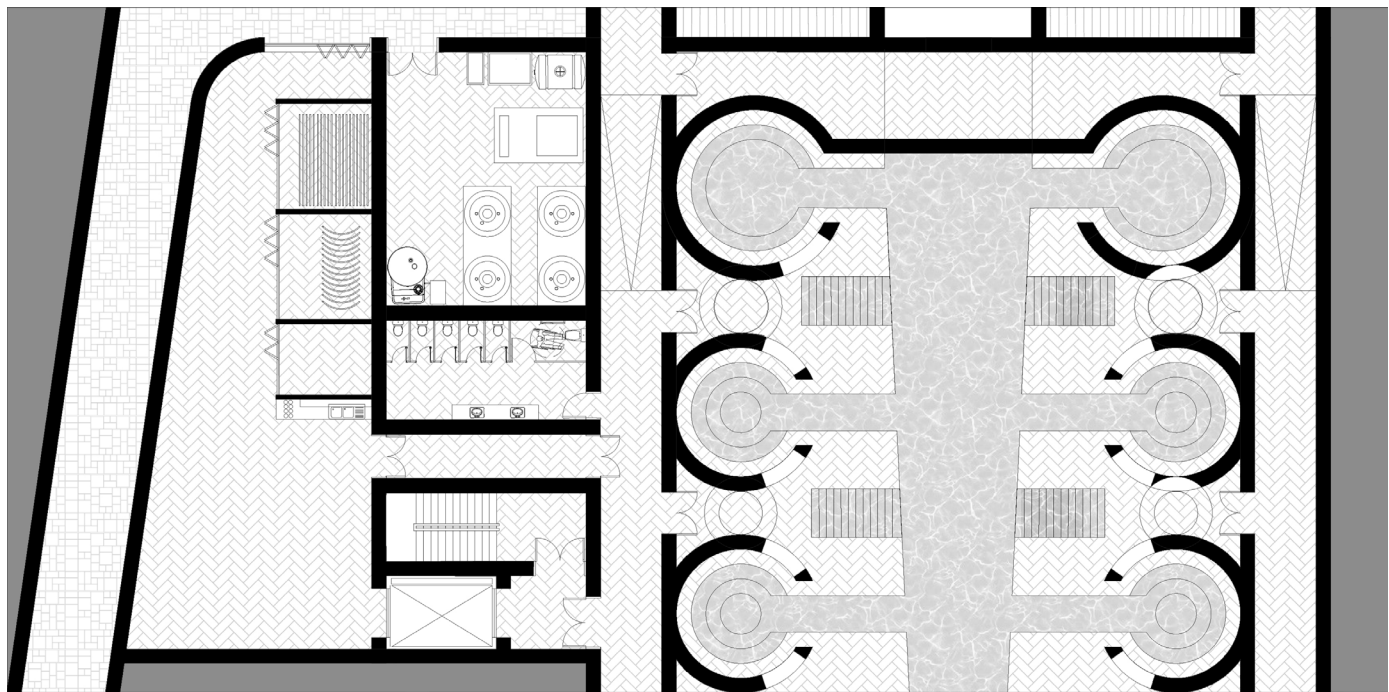 


Underground Floor Plan Scale 1:200

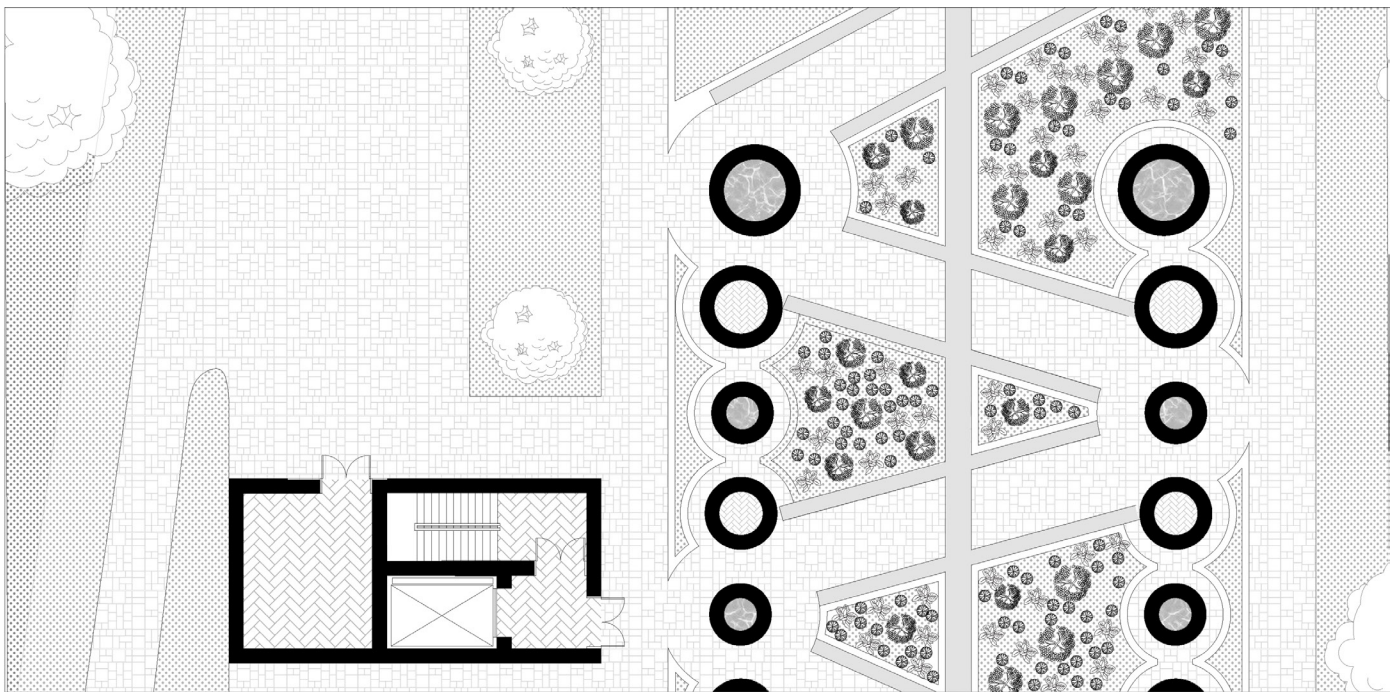 


Ground Floor Plan Scale 1:200


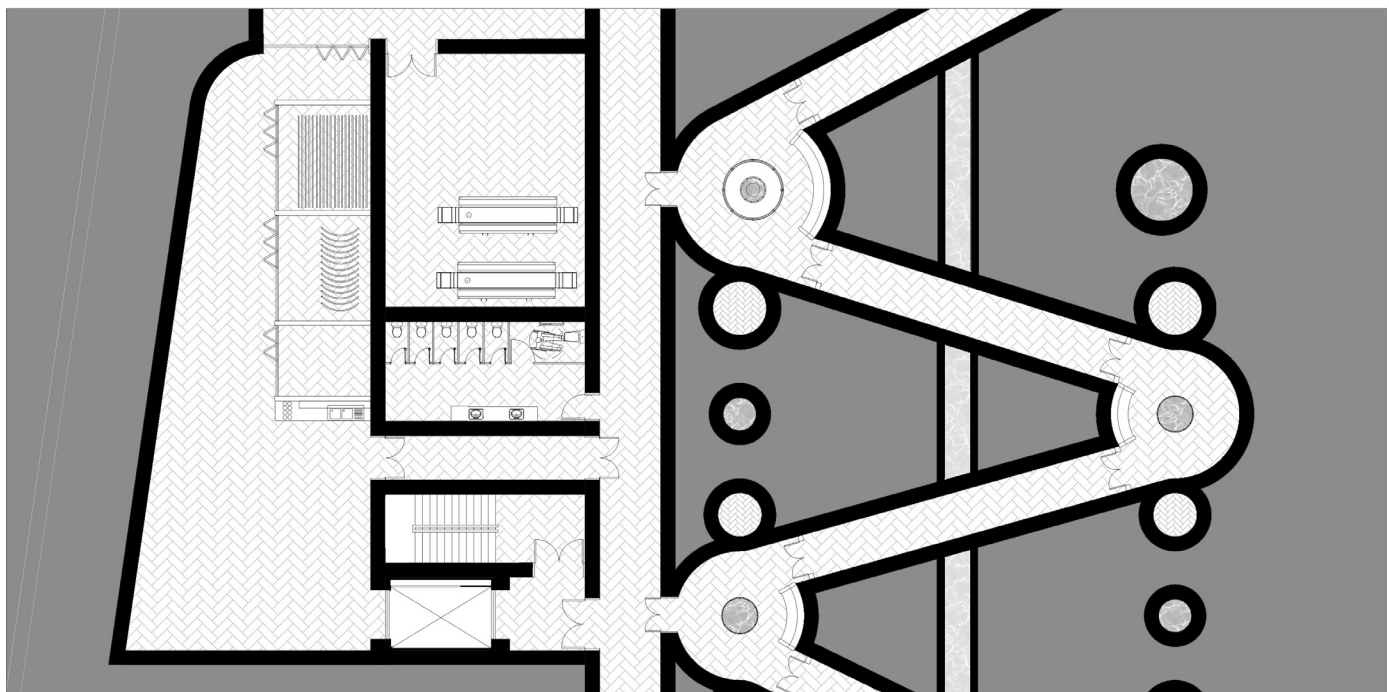


Buried Floor Plan Scale 1:200

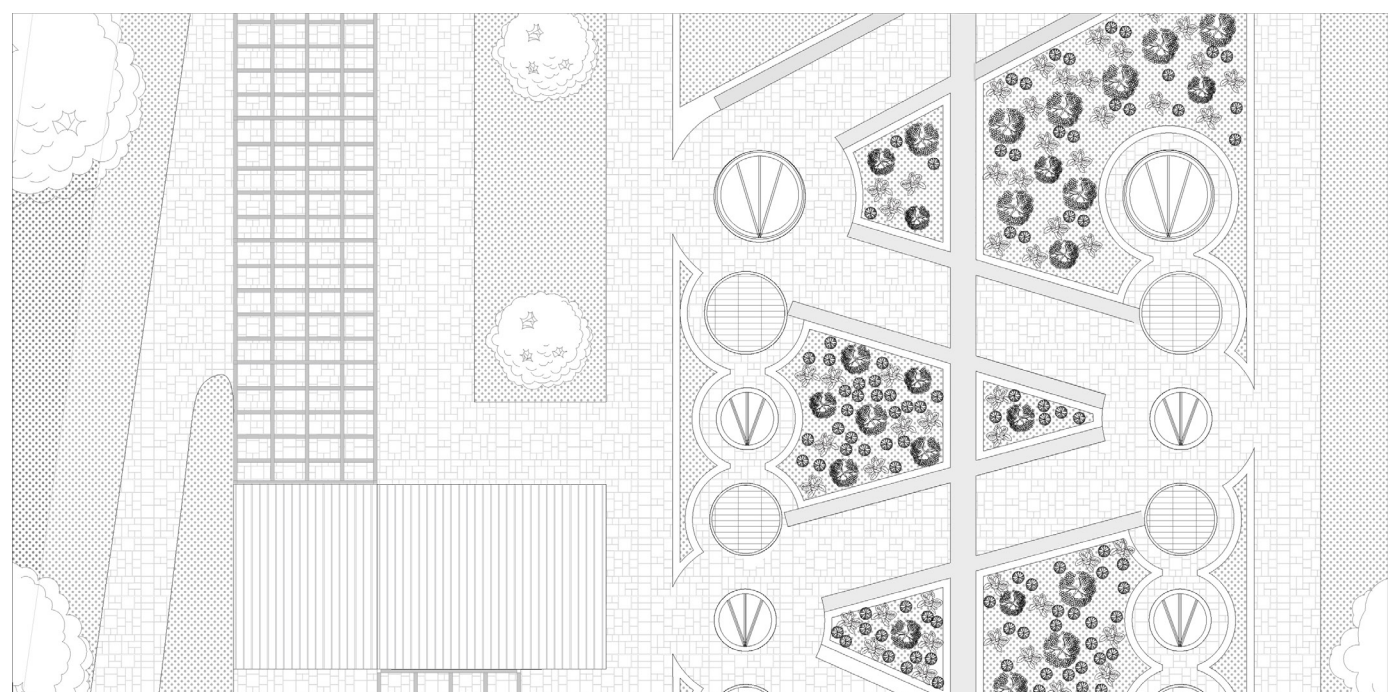


Roof Floor Plan Scale 1:200

 


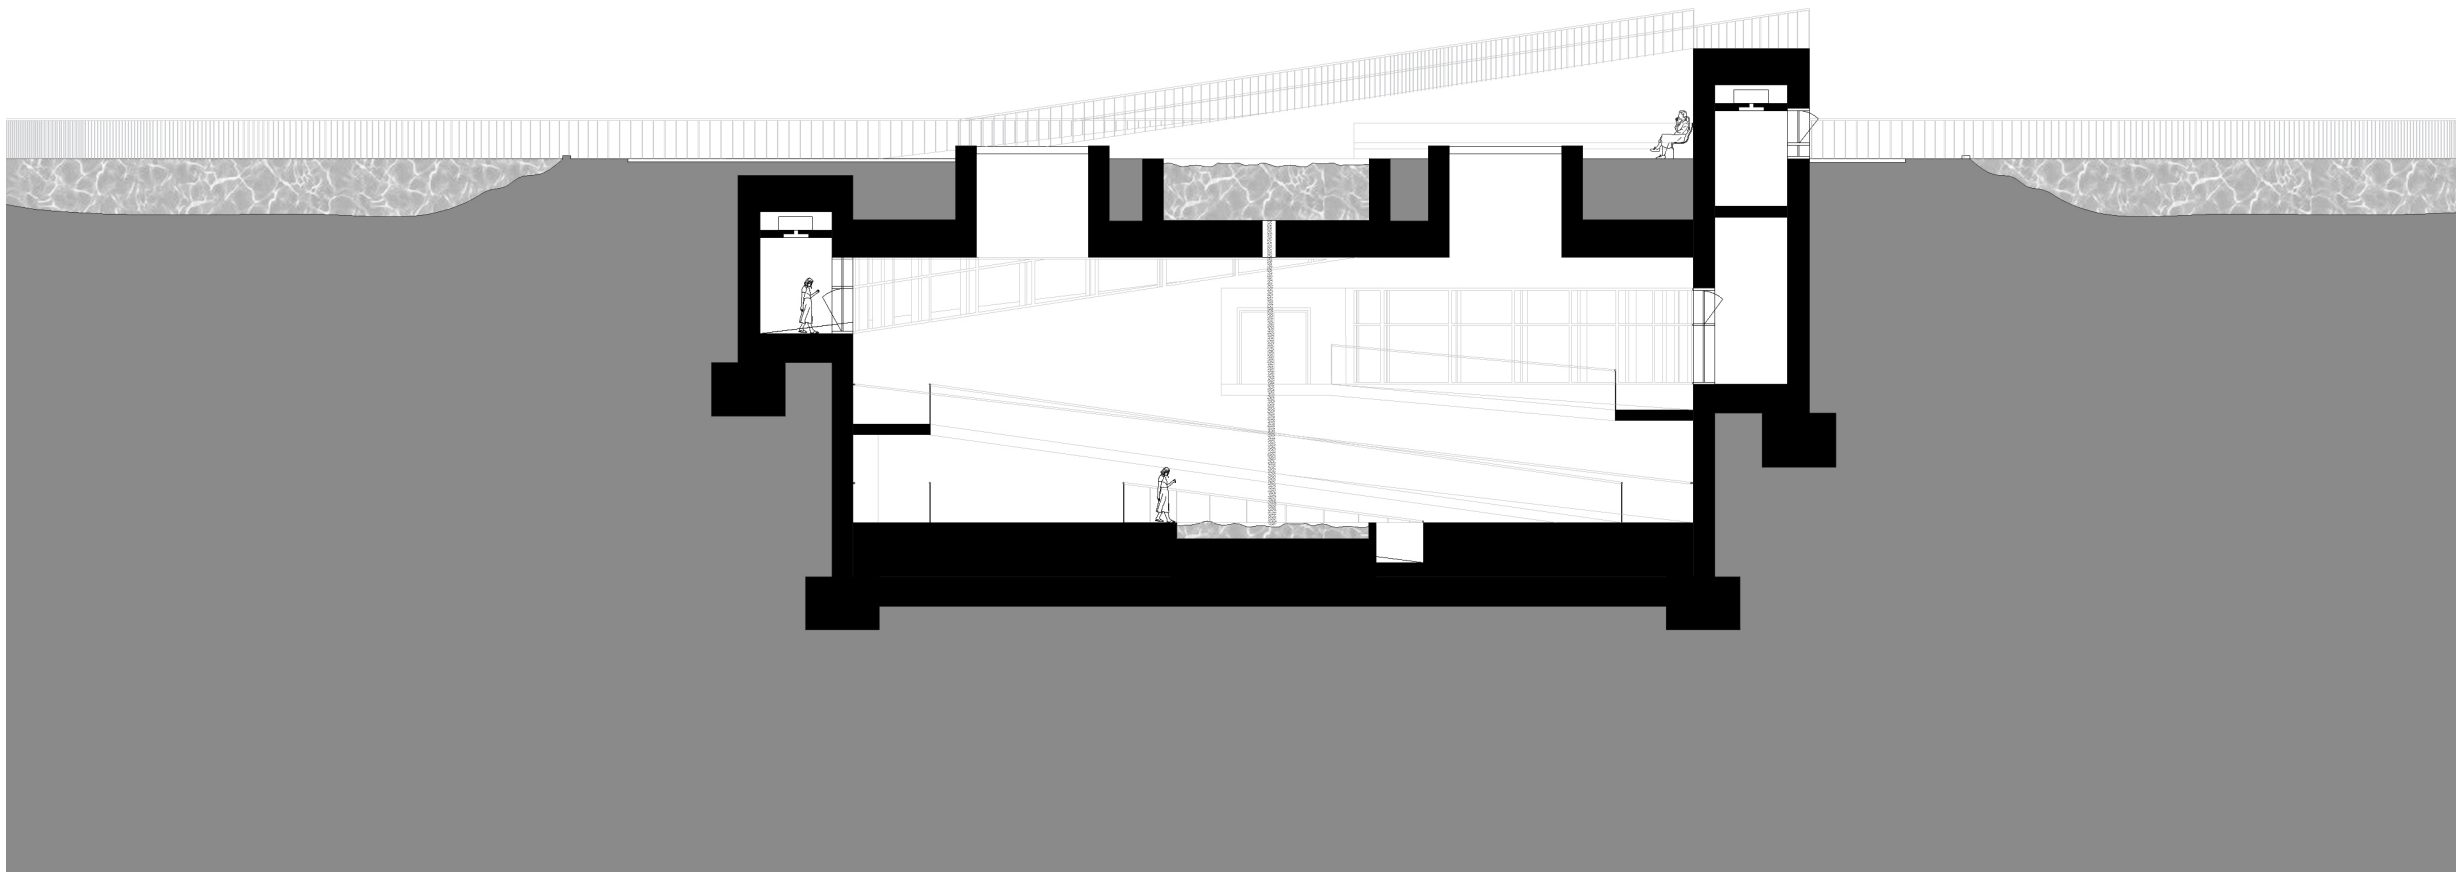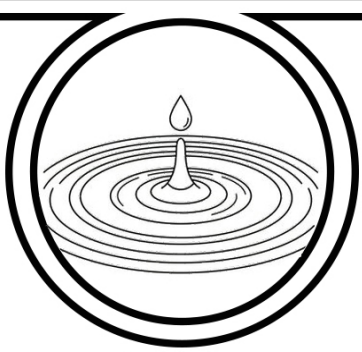


Cross Section Scale 1:200

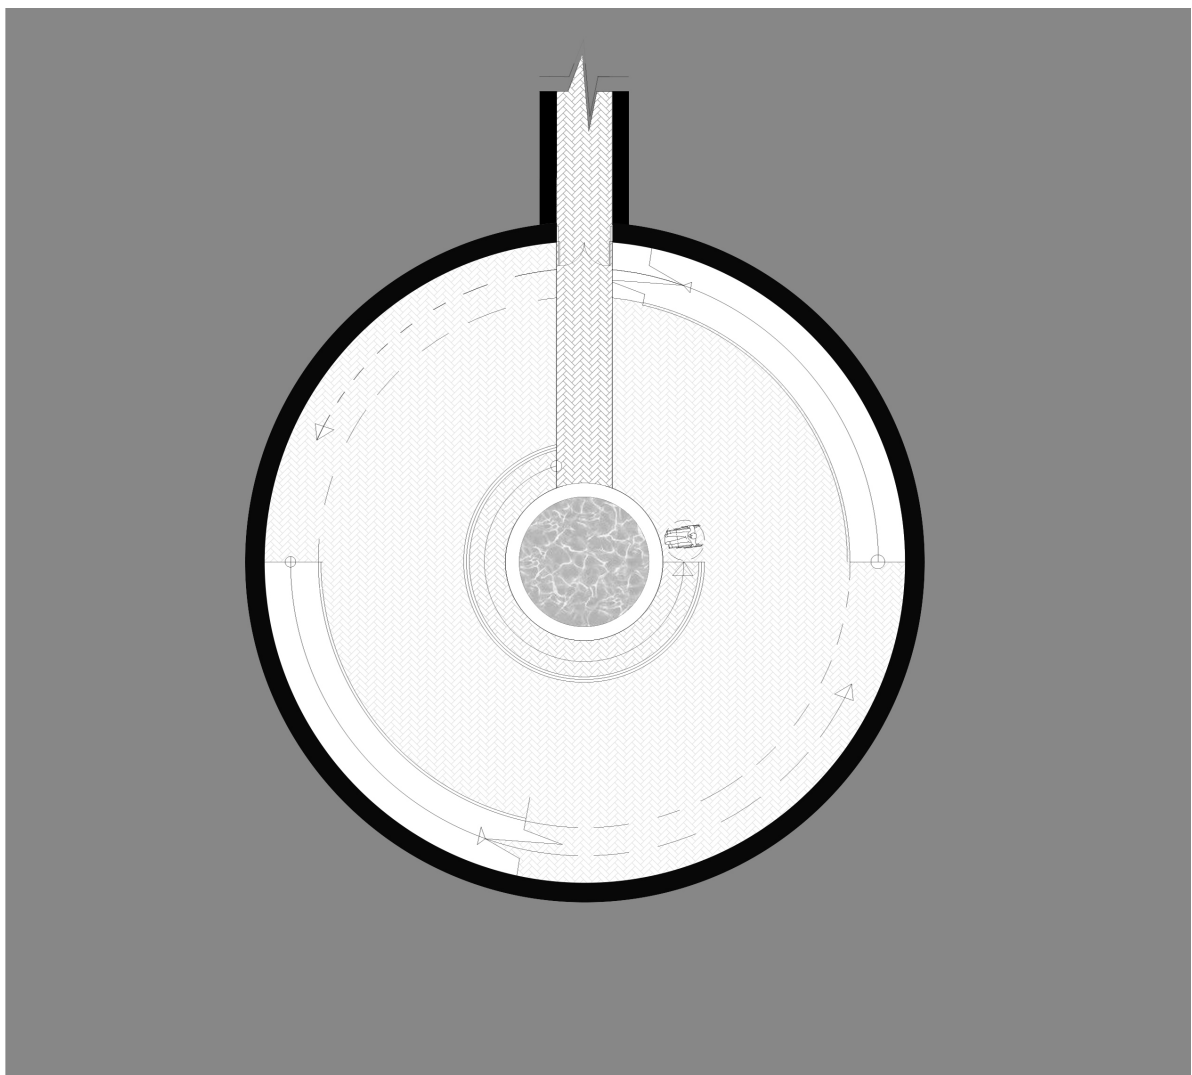


Underground Floor Plan Scale 1:200

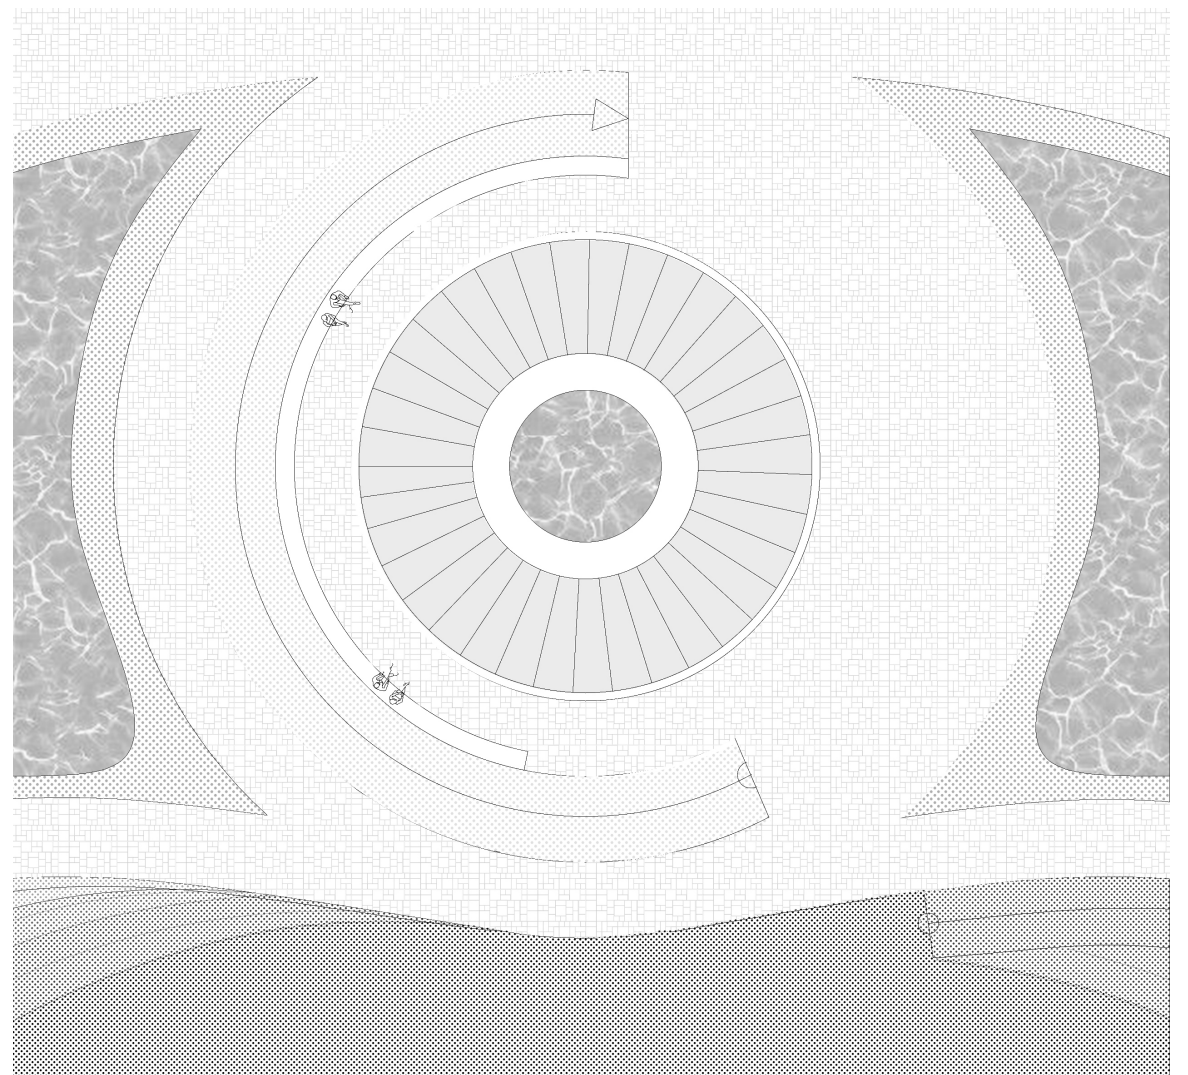

Ground Floor Plan Scale 1:200

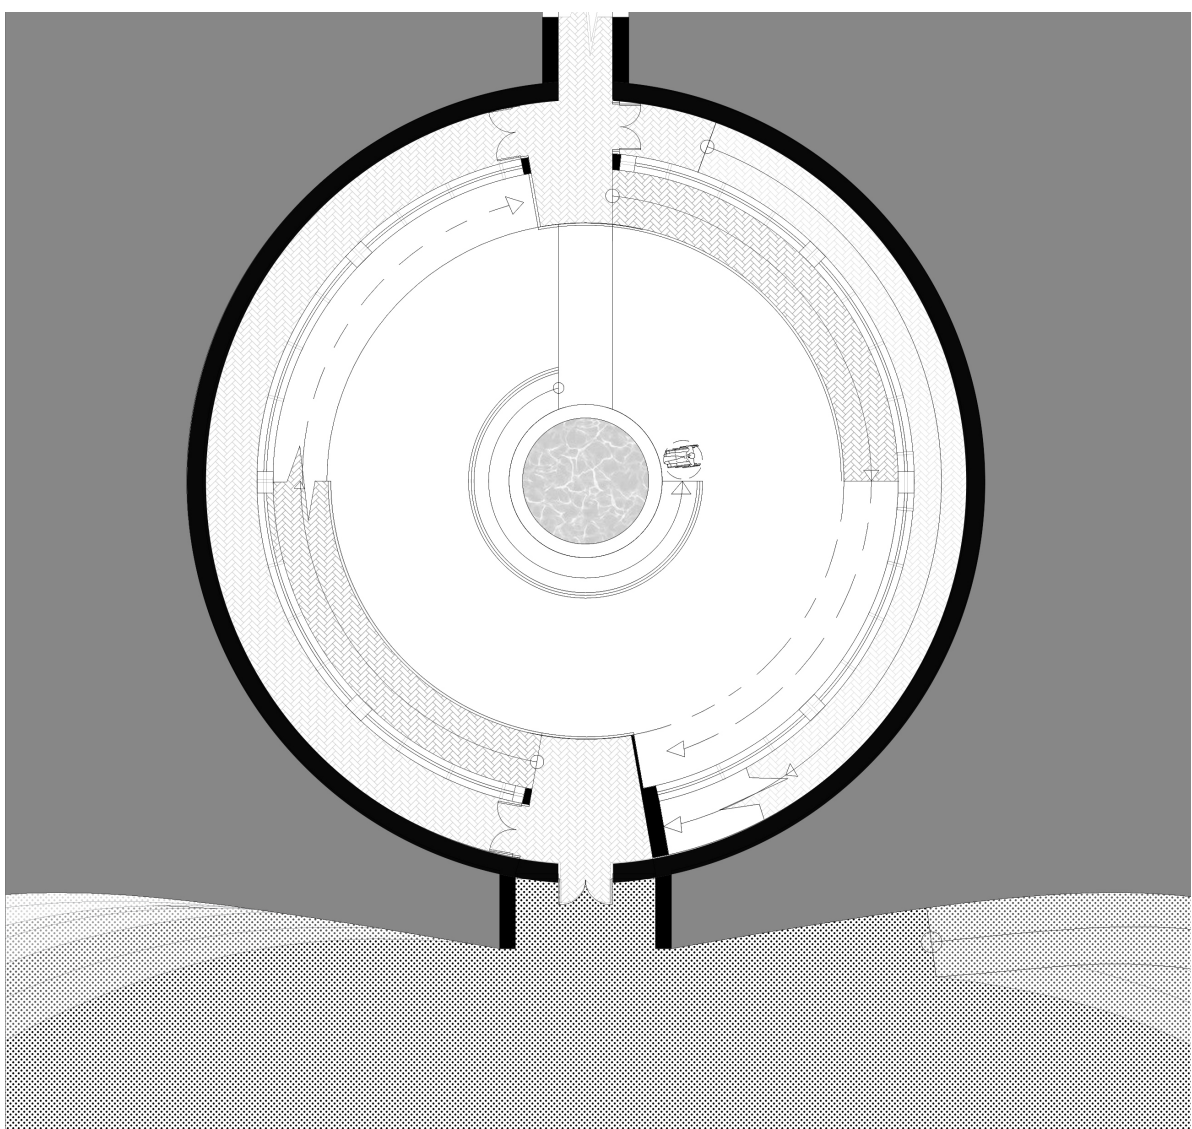


Buried Floor Plan Scale 1:200

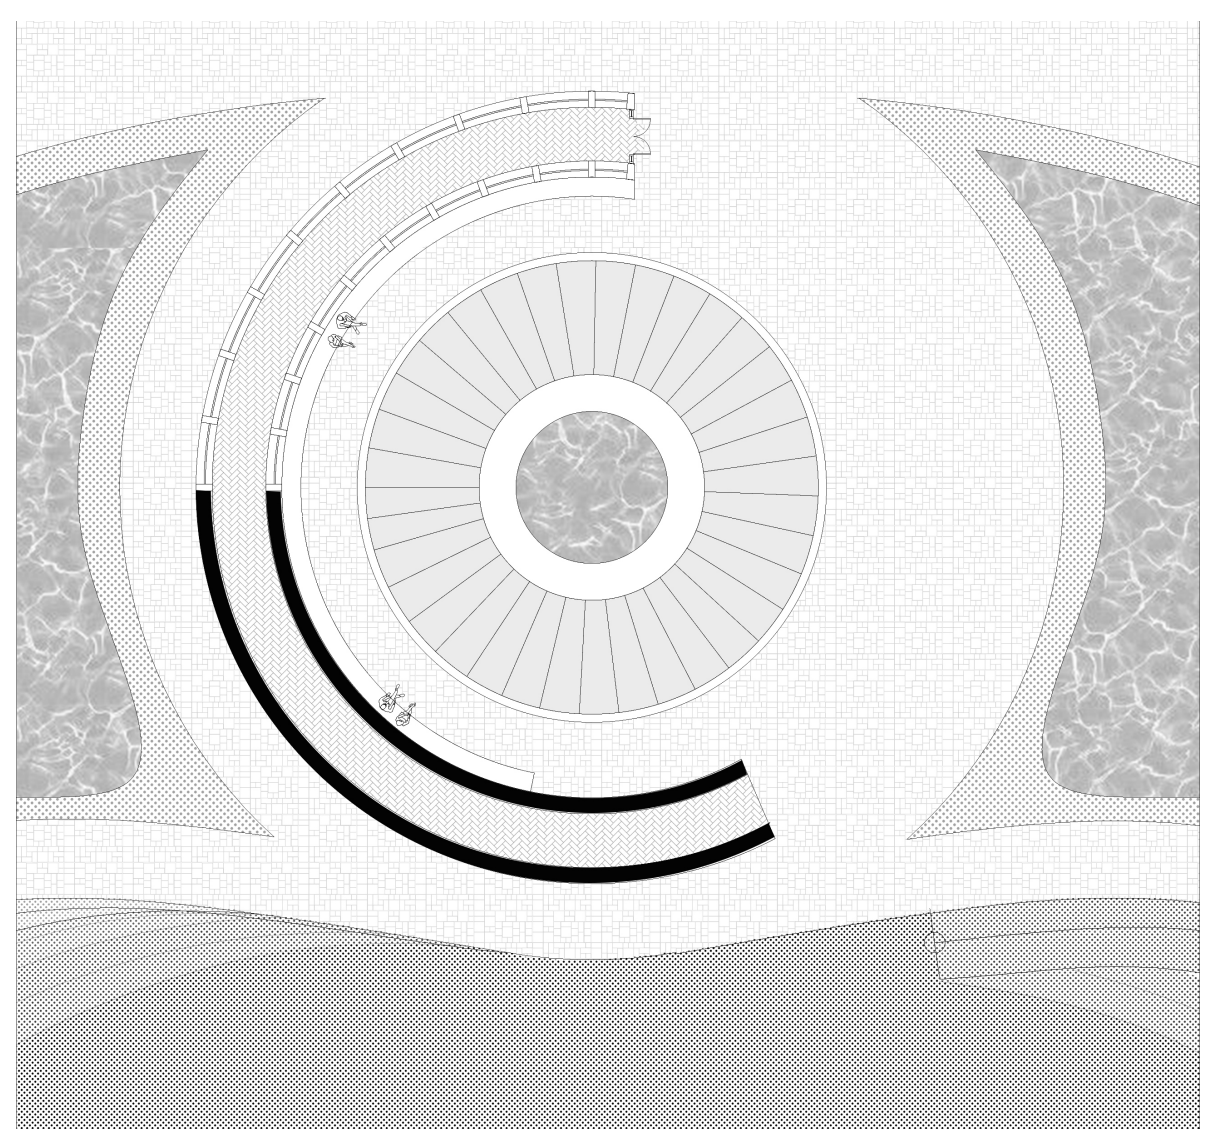


Roof Floor Plan Scale 1:200




SPIRAL TEMPLE

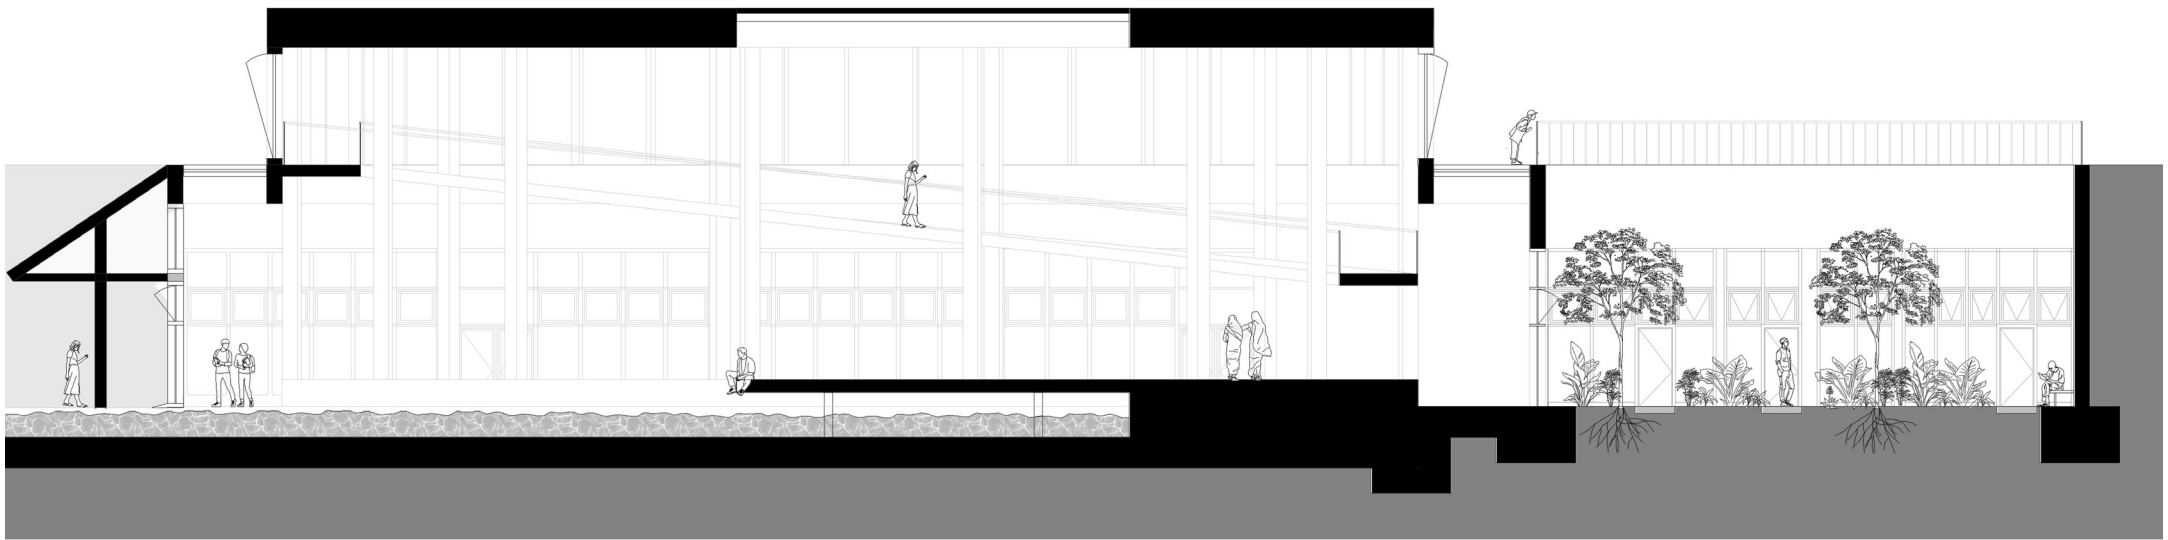


Longitudinal Section Scale 1:200

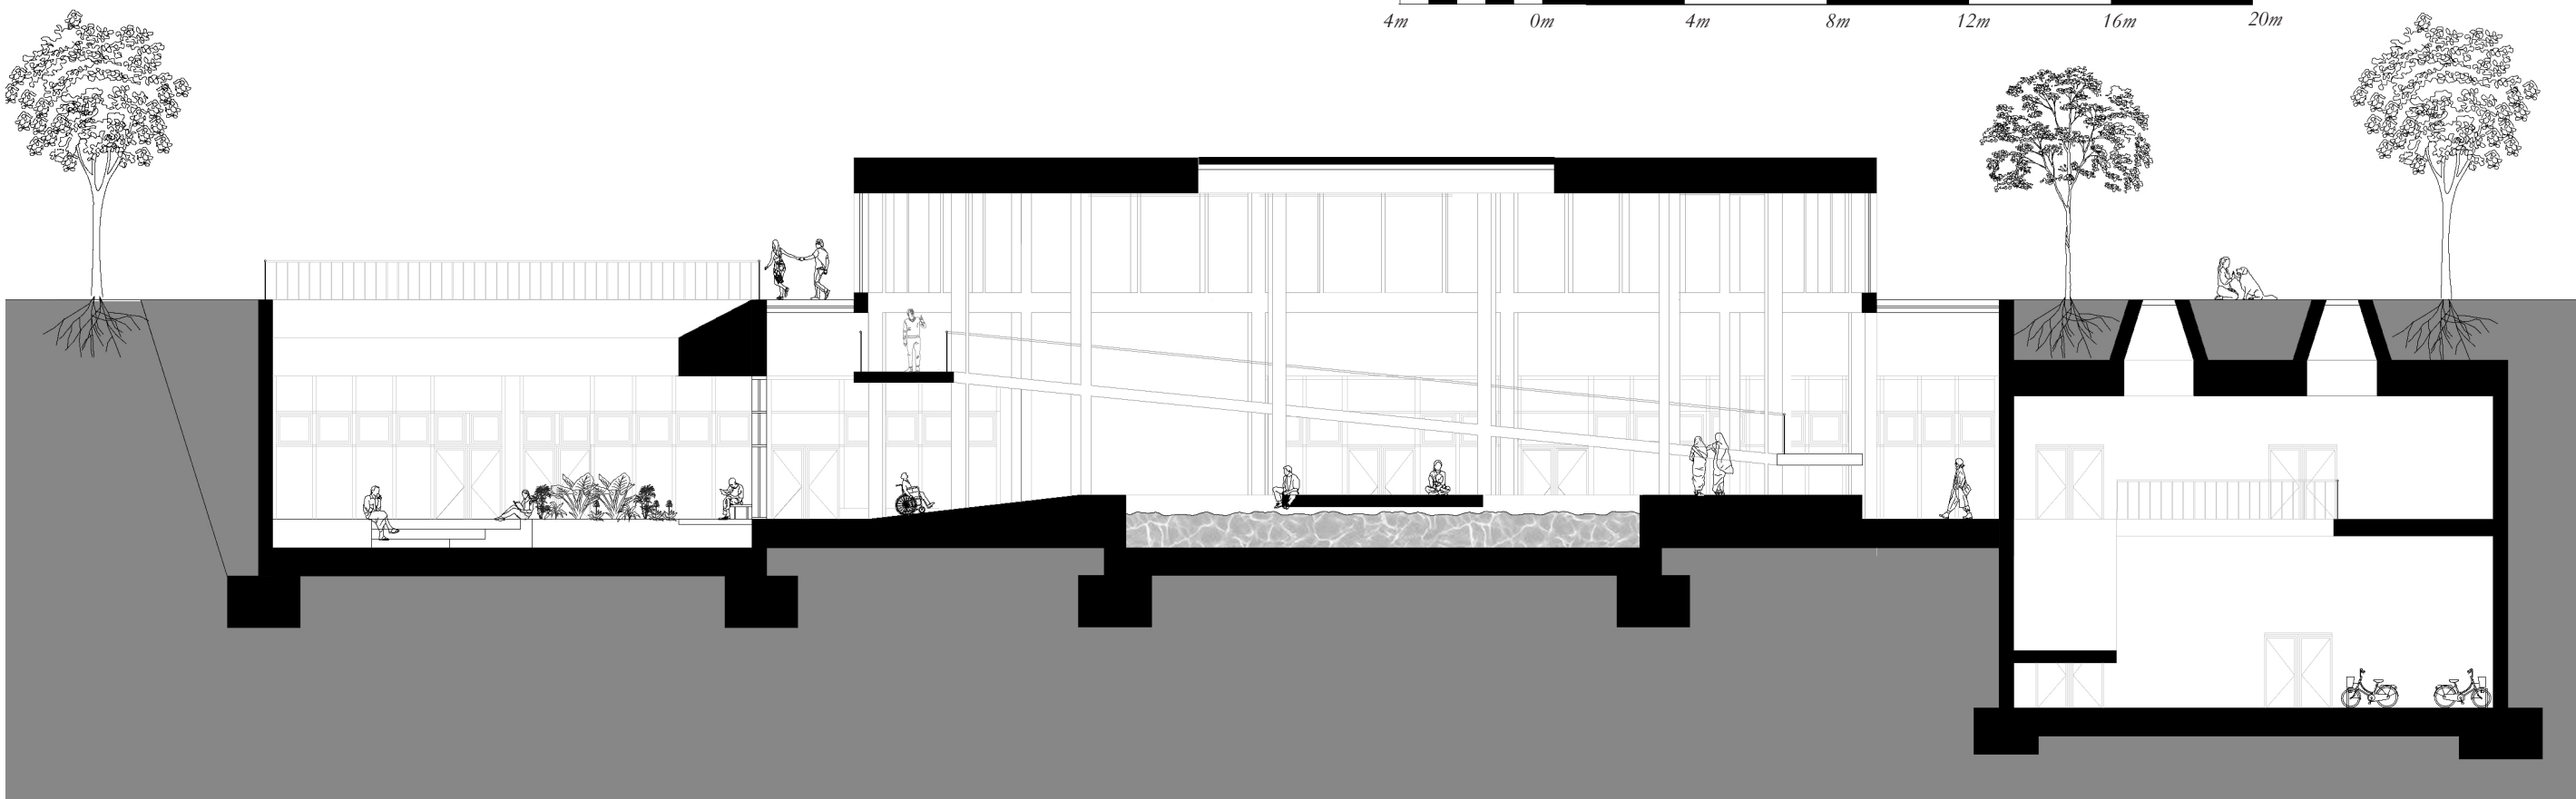


Cross Section Scale 1:200

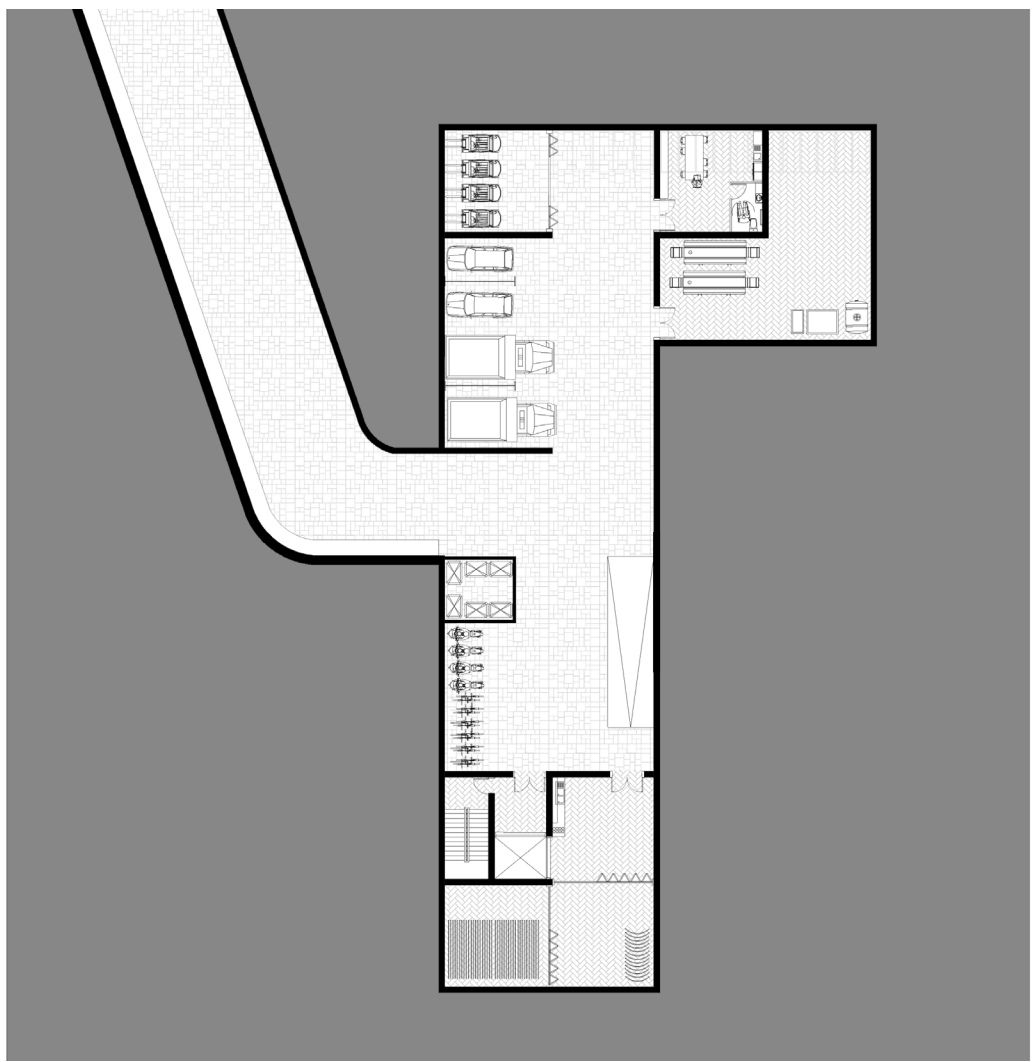


Underground Floor Plan Scale 1:500

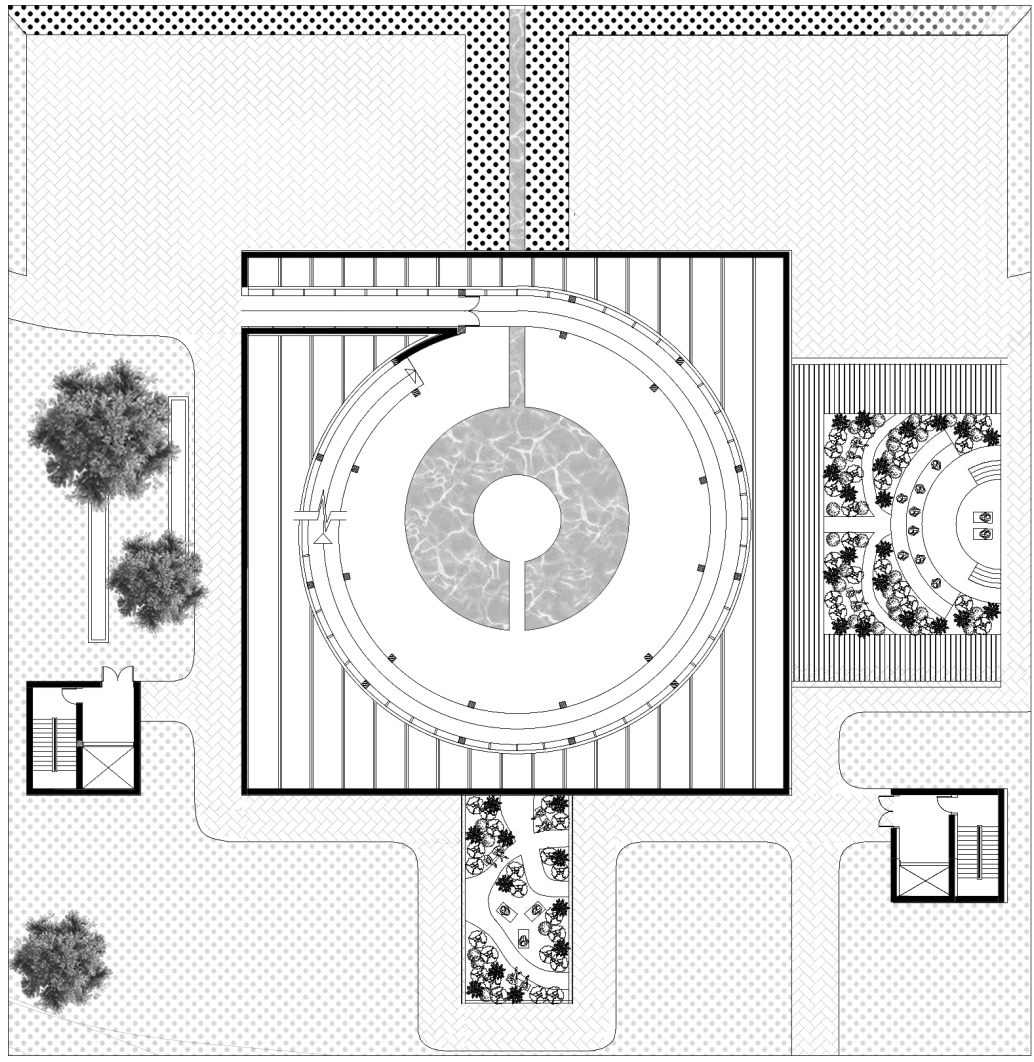

Ground Floor Plan Scale 1:500

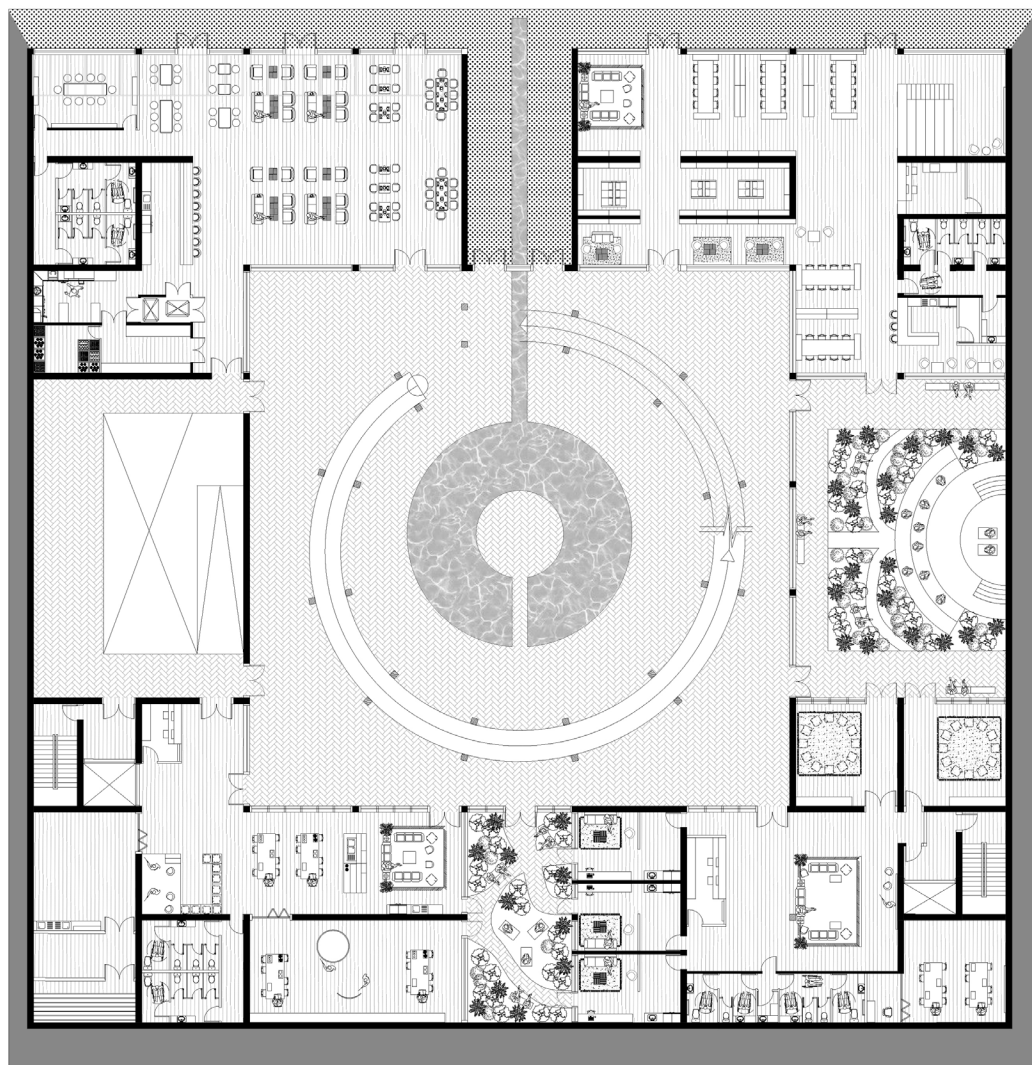


Buried Floor Plan Scale 1:500

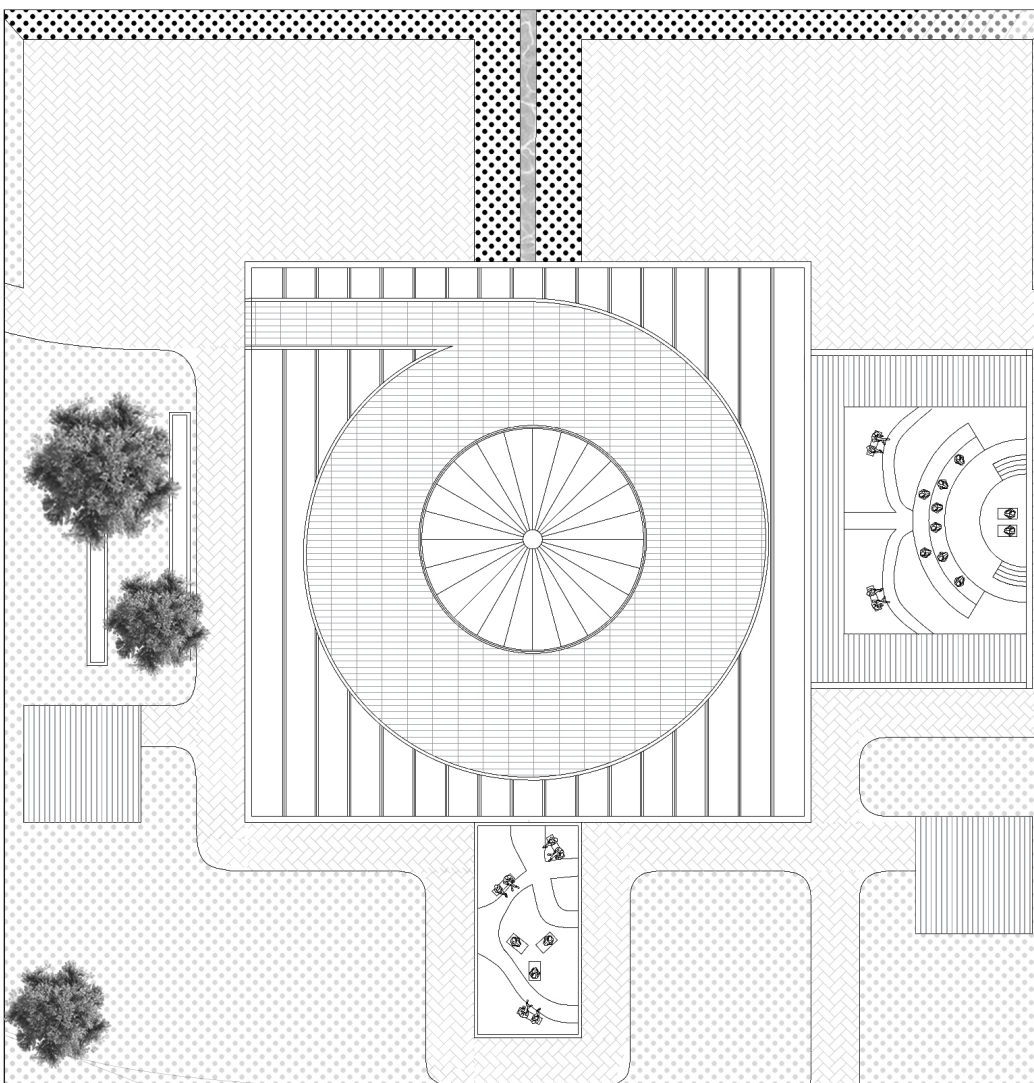


Roof Floor Plan Scale 1:500



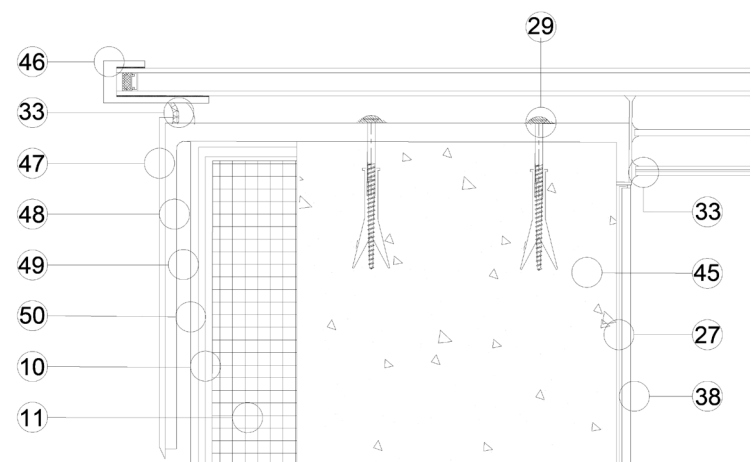


Detail D- Skylight detail


- | | | | |
|----|---|----|--|
| 1 | CMC400 Luna Tiles 20x300x600mm | 26 | Acoustic insulation 50mm |
| 2 | Medium-bed mortar-based tile adhesive 10mm | 27 | Vapour control layer |
| 3 | 2 layers of cementitious waterproofing membrane (e.g. Ardex S 7 Plus) | 28 | High performance insulation 20mm (e.g. XPS) |
| 4 | Screed with embedded services 100mm | 29 | Galvanized steel anchor |
| 5 | Water pipe connected to vessel bottom outlet | 30 | Transom profile |
| 6 | Heating pipes | 31 | 8mm Tempered Clear Glass |
| 7 | Elevation of raft foundation 600mm | 32 | EPDM Gasket |
| 8 | Sand 100mm | 33 | Flexible joint sealant |
| 9 | Non-structural concrete slab 70mm | 34 | Support batten 70x130mm |
| 10 | EPDM membrane | 35 | Concrete floor slab 250mm |
| 11 | Rigid insulation 150mm | 36 | Metal furring (C) channel 45mm |
| 12 | Concrete slab 200mm | 37 | Rigid insulation 40 mm |
| 13 | Water inlet nozzle | 38 | Waterproof plasterboard 15mm |
| 14 | Underwater light | 39 | Ventilation cover design (fake) |
| 15 | Concrete reinforcement (to be defined by engineer) | 40 | Suspension hanger |
| 16 | Prefabricated ceramic pieces | 41 | 2 Layers of waterproof plasterboard 15mm |
| 17 | Leveling compound | 42 | Main bar |
| 18 | Gooseneck spout elevation profile | 43 | Cross runner positioned at 250mm |
| 19 | Polyurethane sealant | 44 | Ventilation shaft position |
| 20 | Drain taking the excess water to the balance tank | 45 | Concrete parapet wall 600mm |
| 21 | Stainless steel overflow channel | 46 | Skylight glazing clips |
| 22 | Layer of cementitious waterproofing membrane | 47 | Metal flashing |
| 23 | Laminate flooring 12x250x140mm | 48 | Steel C- channel connecting glazing to the structure |
| 24 | Chipboard tongue floorboard 22mm | 49 | Ventilation gap |
| 25 | Gypsum based board 20mm | 50 | Cellular PVC protection board 20mm |

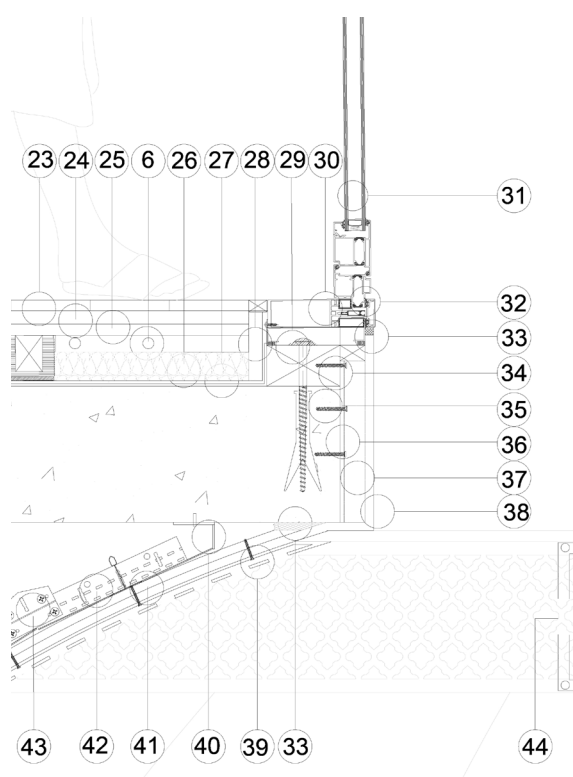

Detail C- Bathing carrel dome and gallery window frame detail

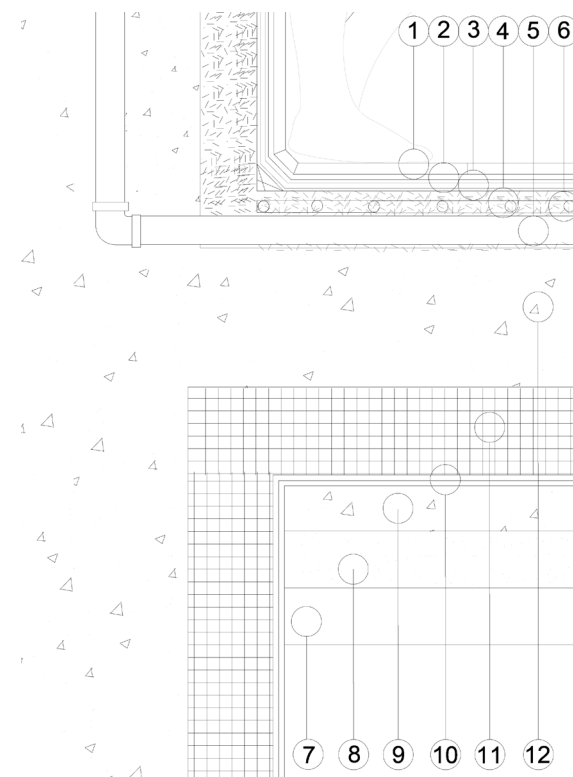


Detail A- Foundation detail

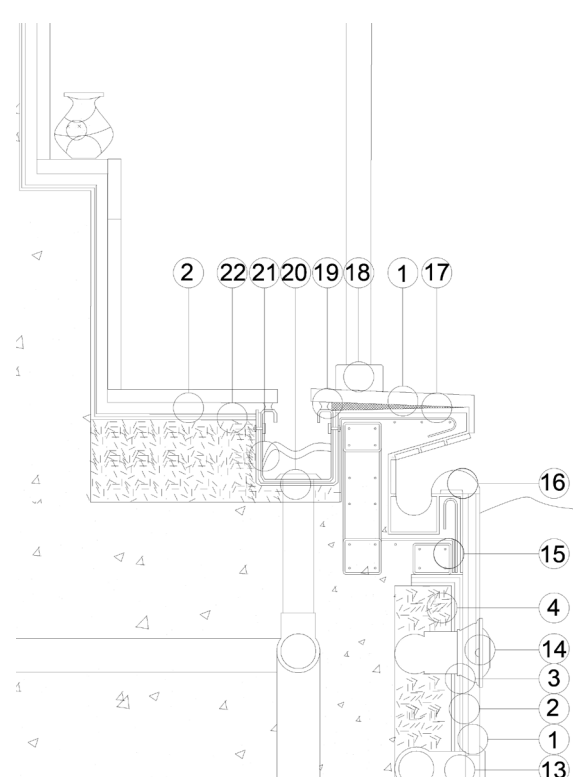


Detail B- Overflow channel and hand-grip detail
Detail Scale 1:5


0m 1m 2m 3m 4m 5m

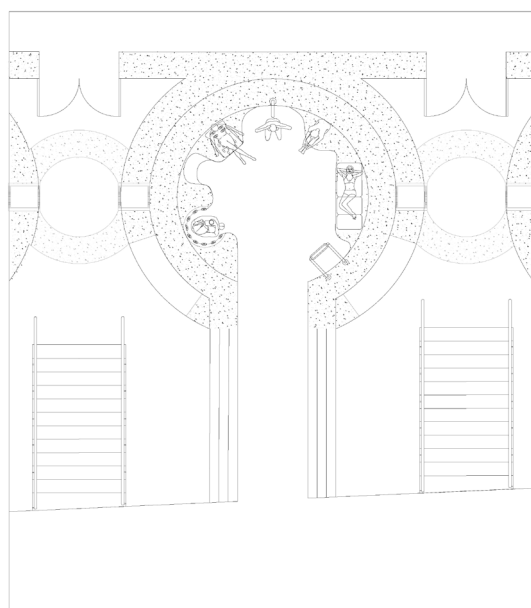

Underground Floor Plan Scale 1:50

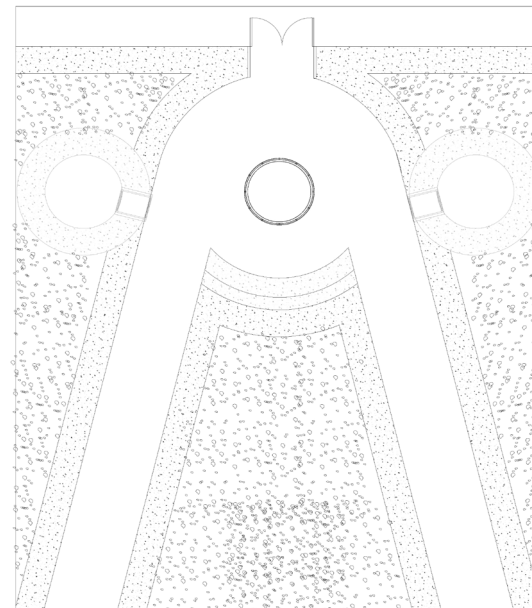


Ground Floor Plan Scale 1:50

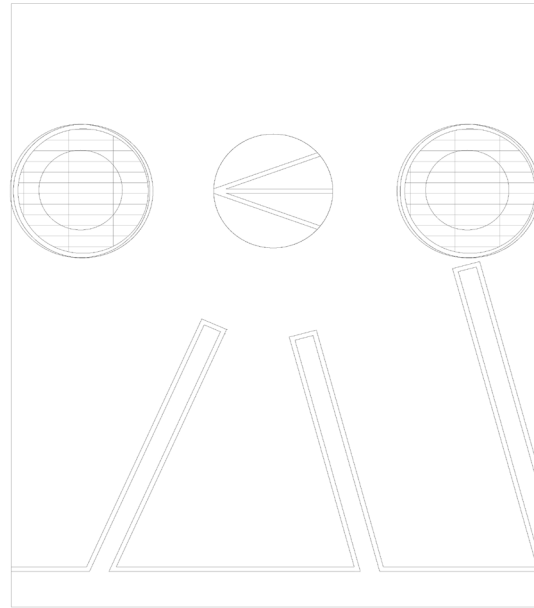


Roof Floor Plan Scale 1:50

Scale 1:50
10m 0m 10m 20m 30m 40m 50m

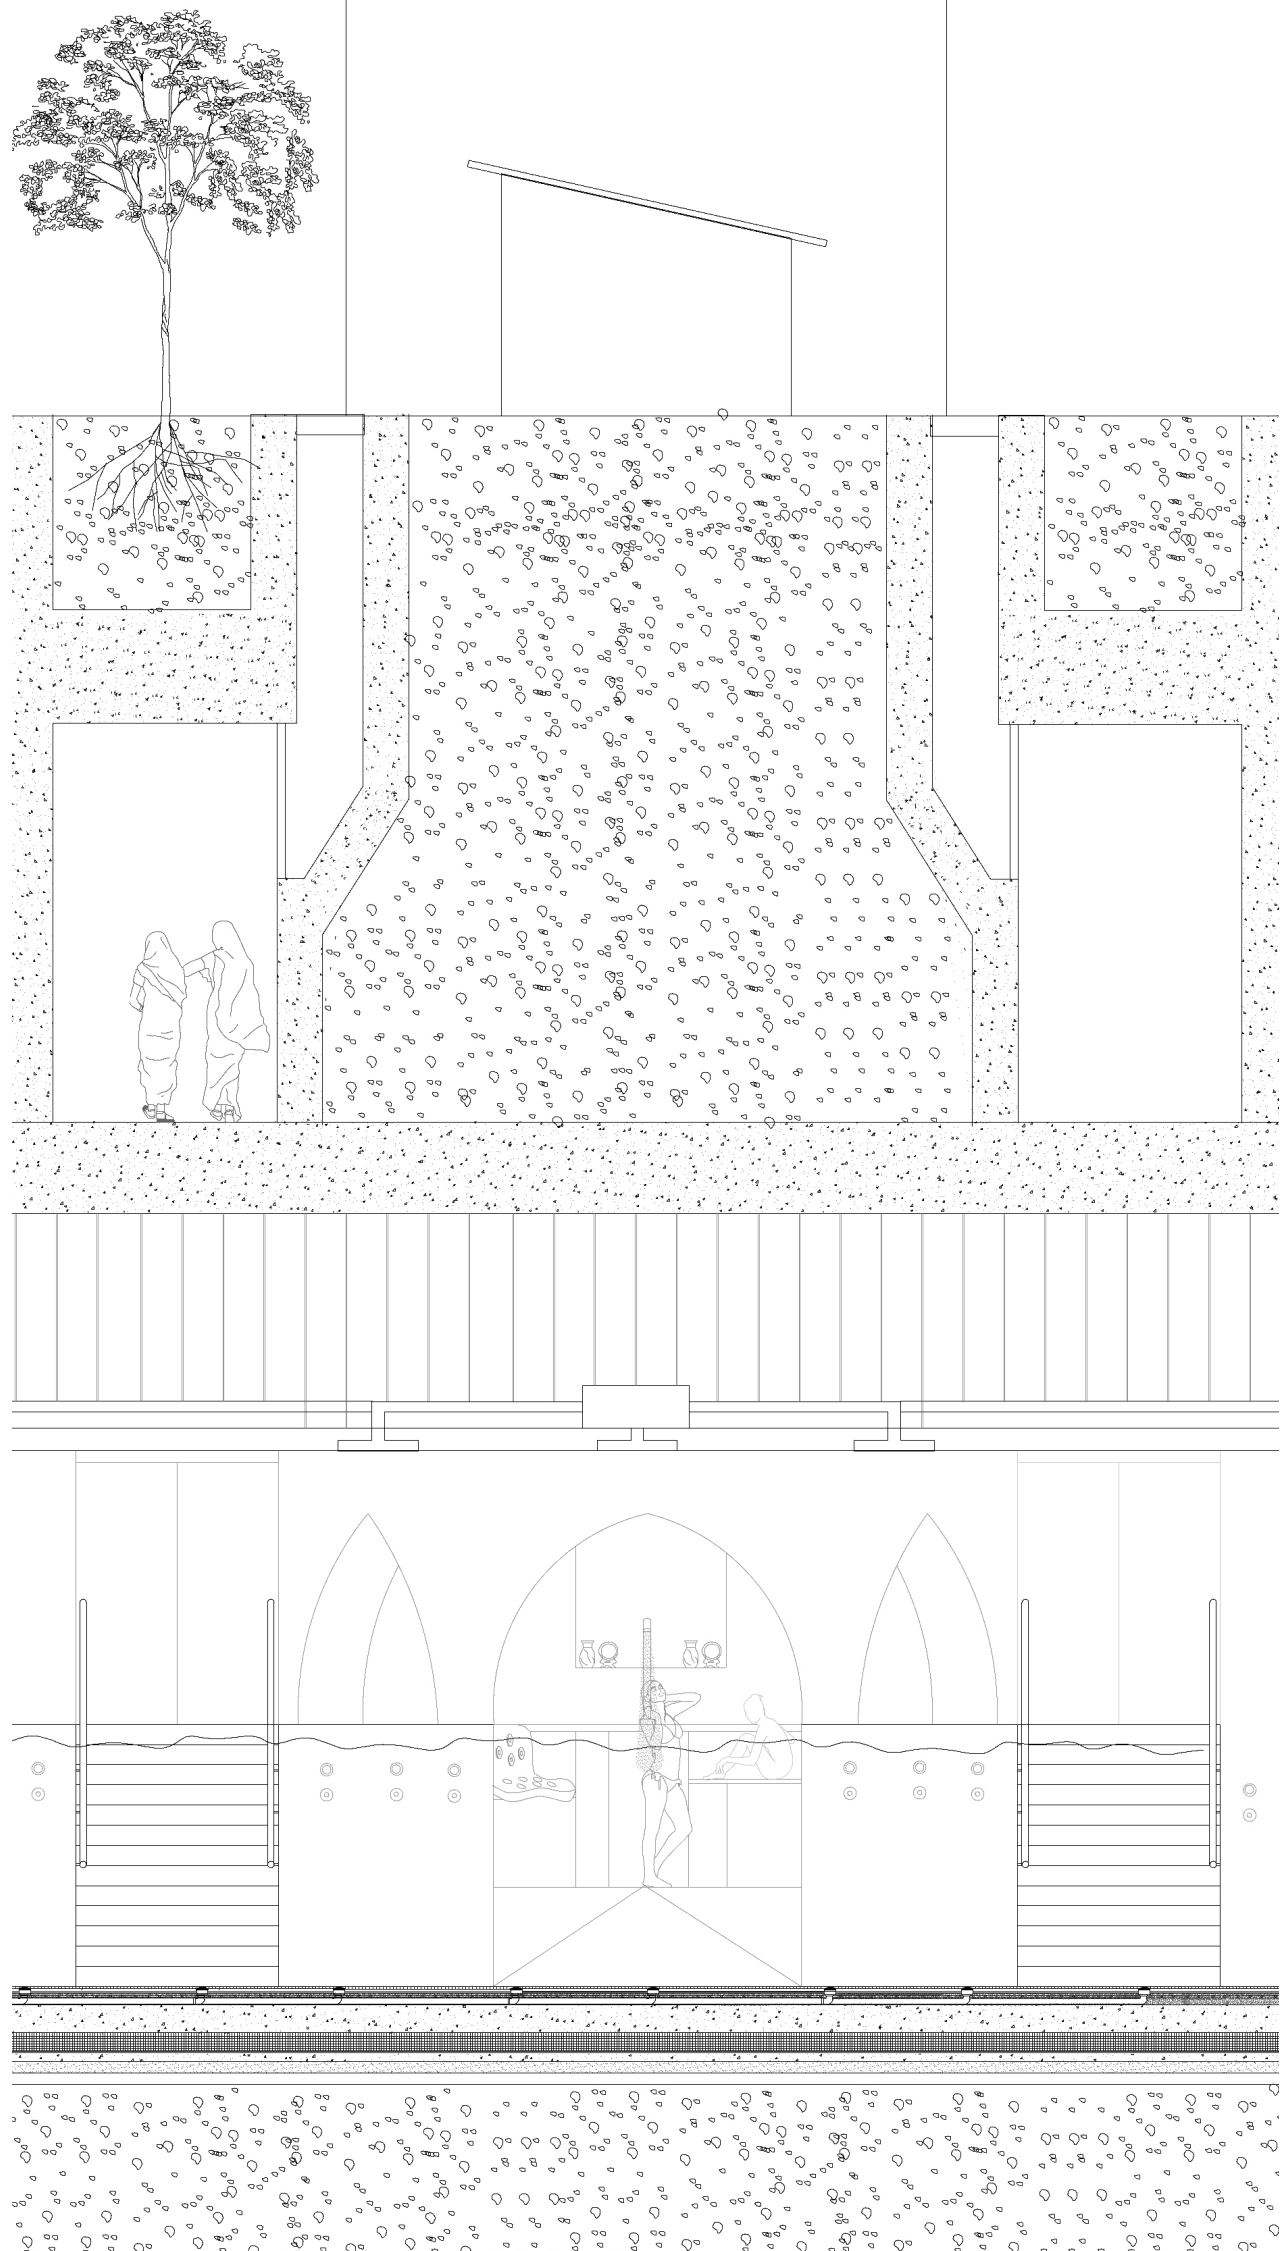

Bathing Carrel Elevation Scale 1:50

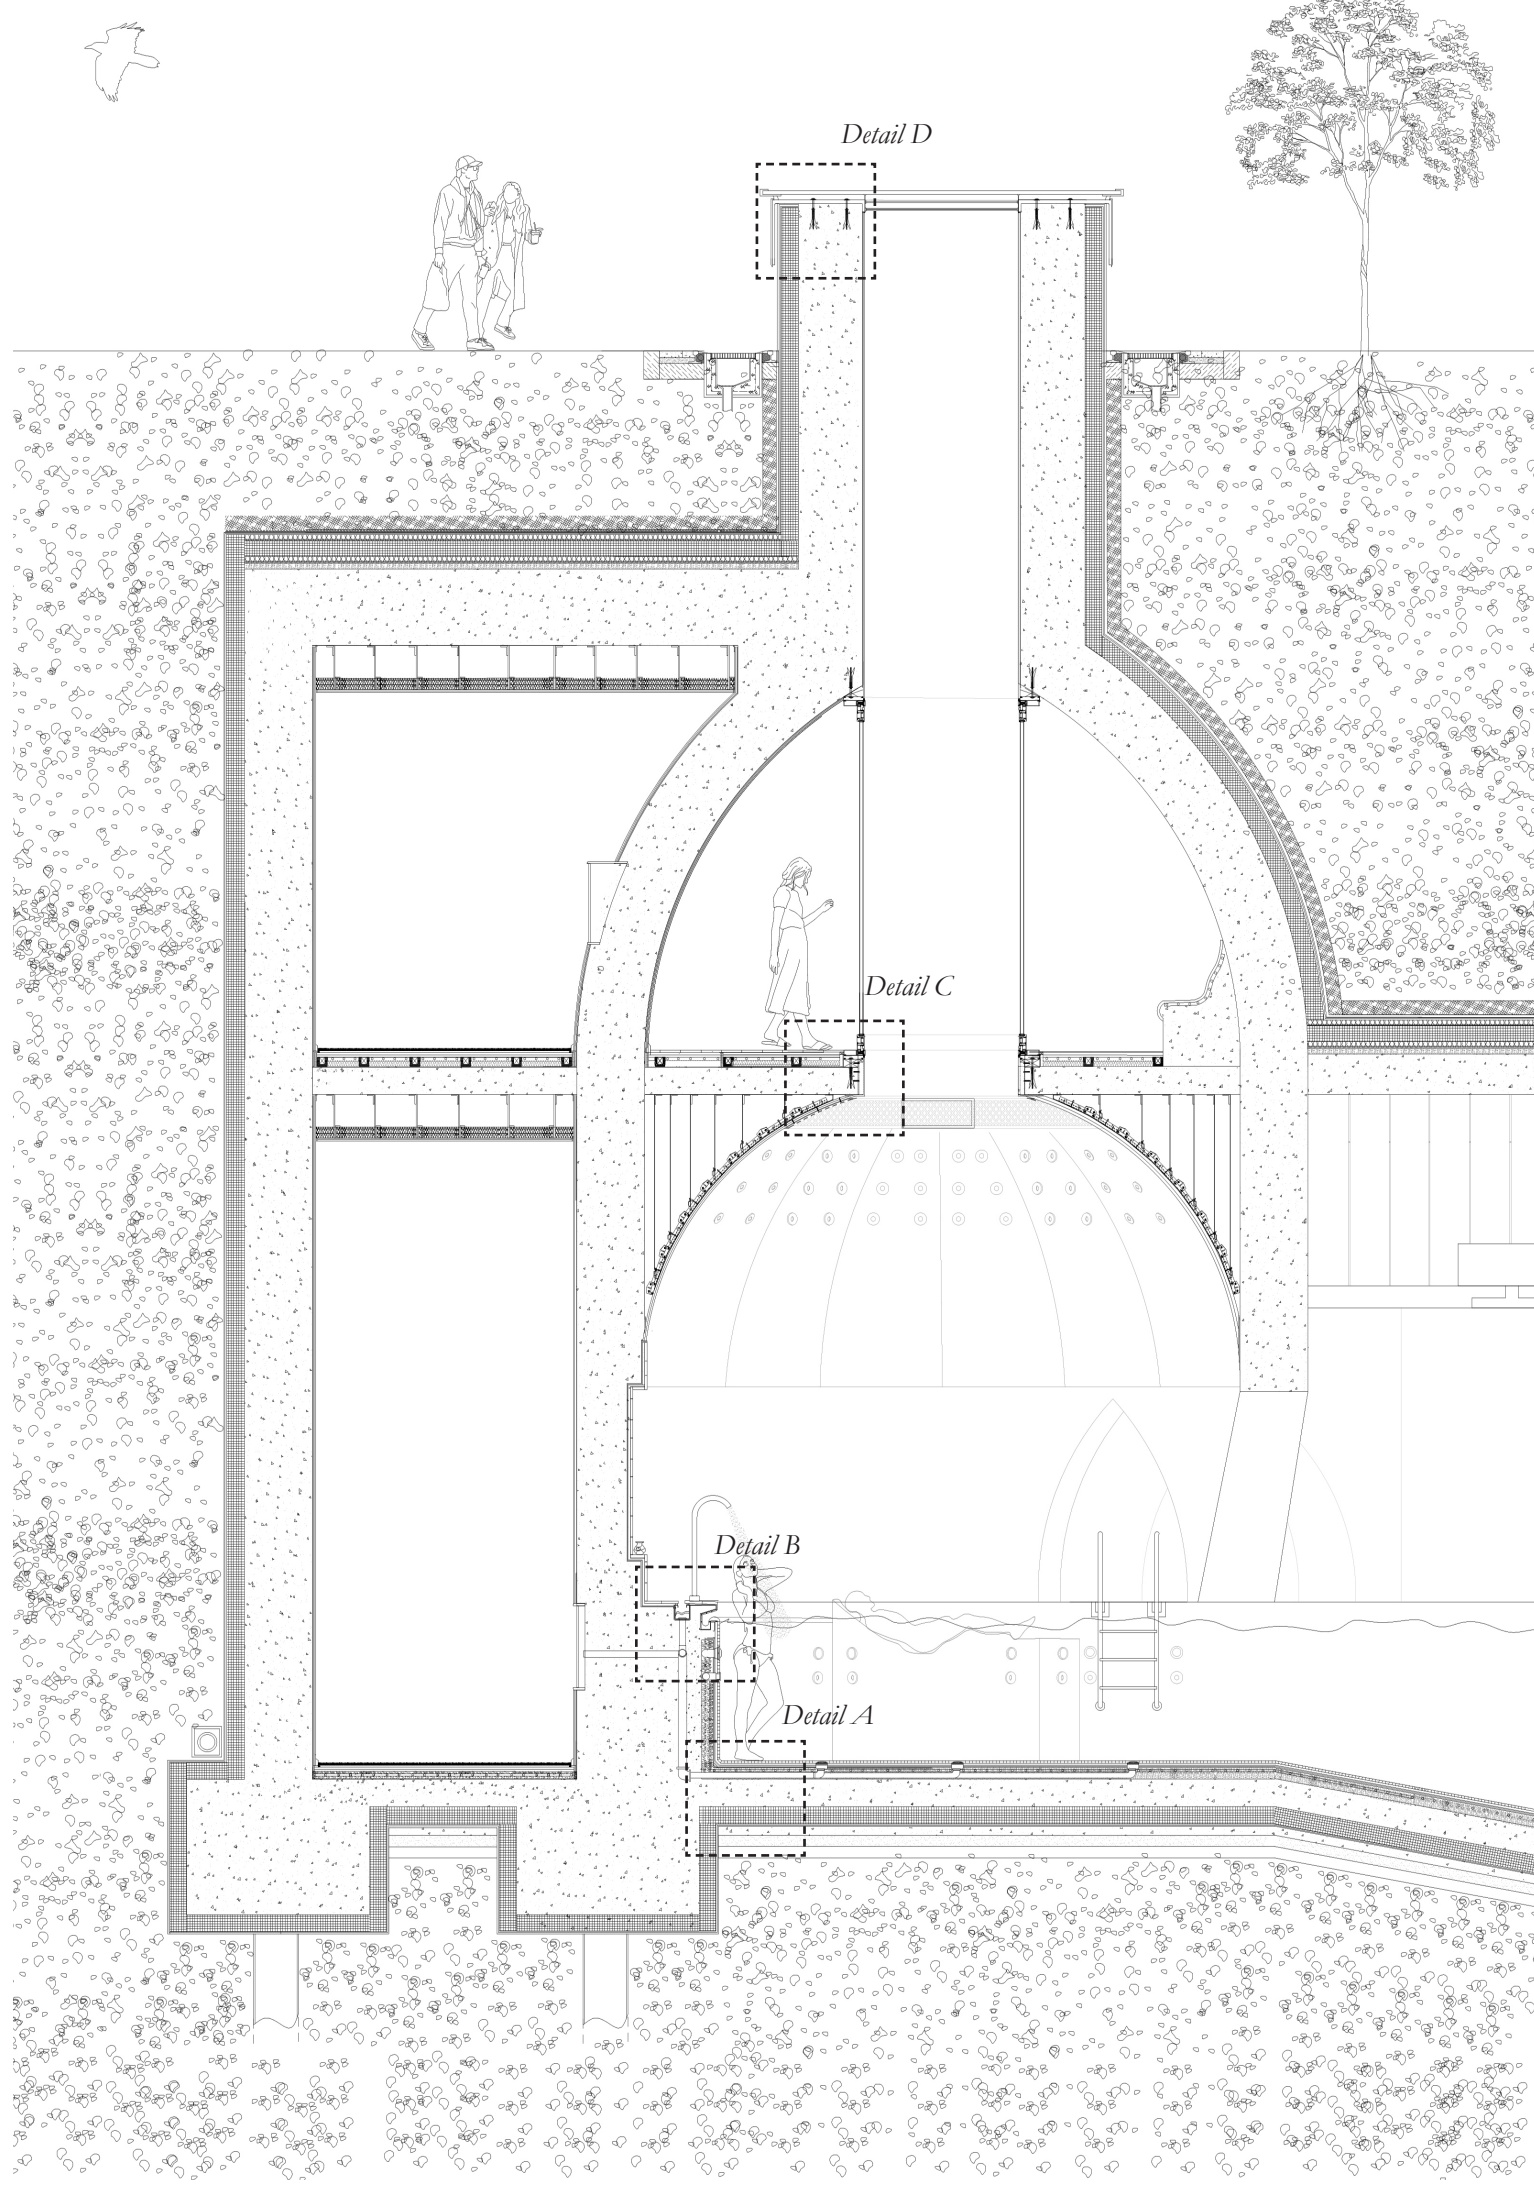

Bathing Carrel Cross Section Scale 1:50

Scale 1:50
10m 0m 10m 20m 30m 40m 50m

BATHING CARREL