

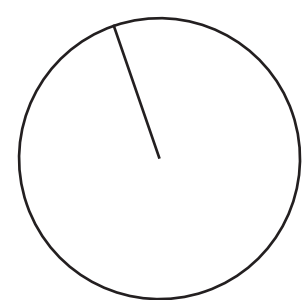


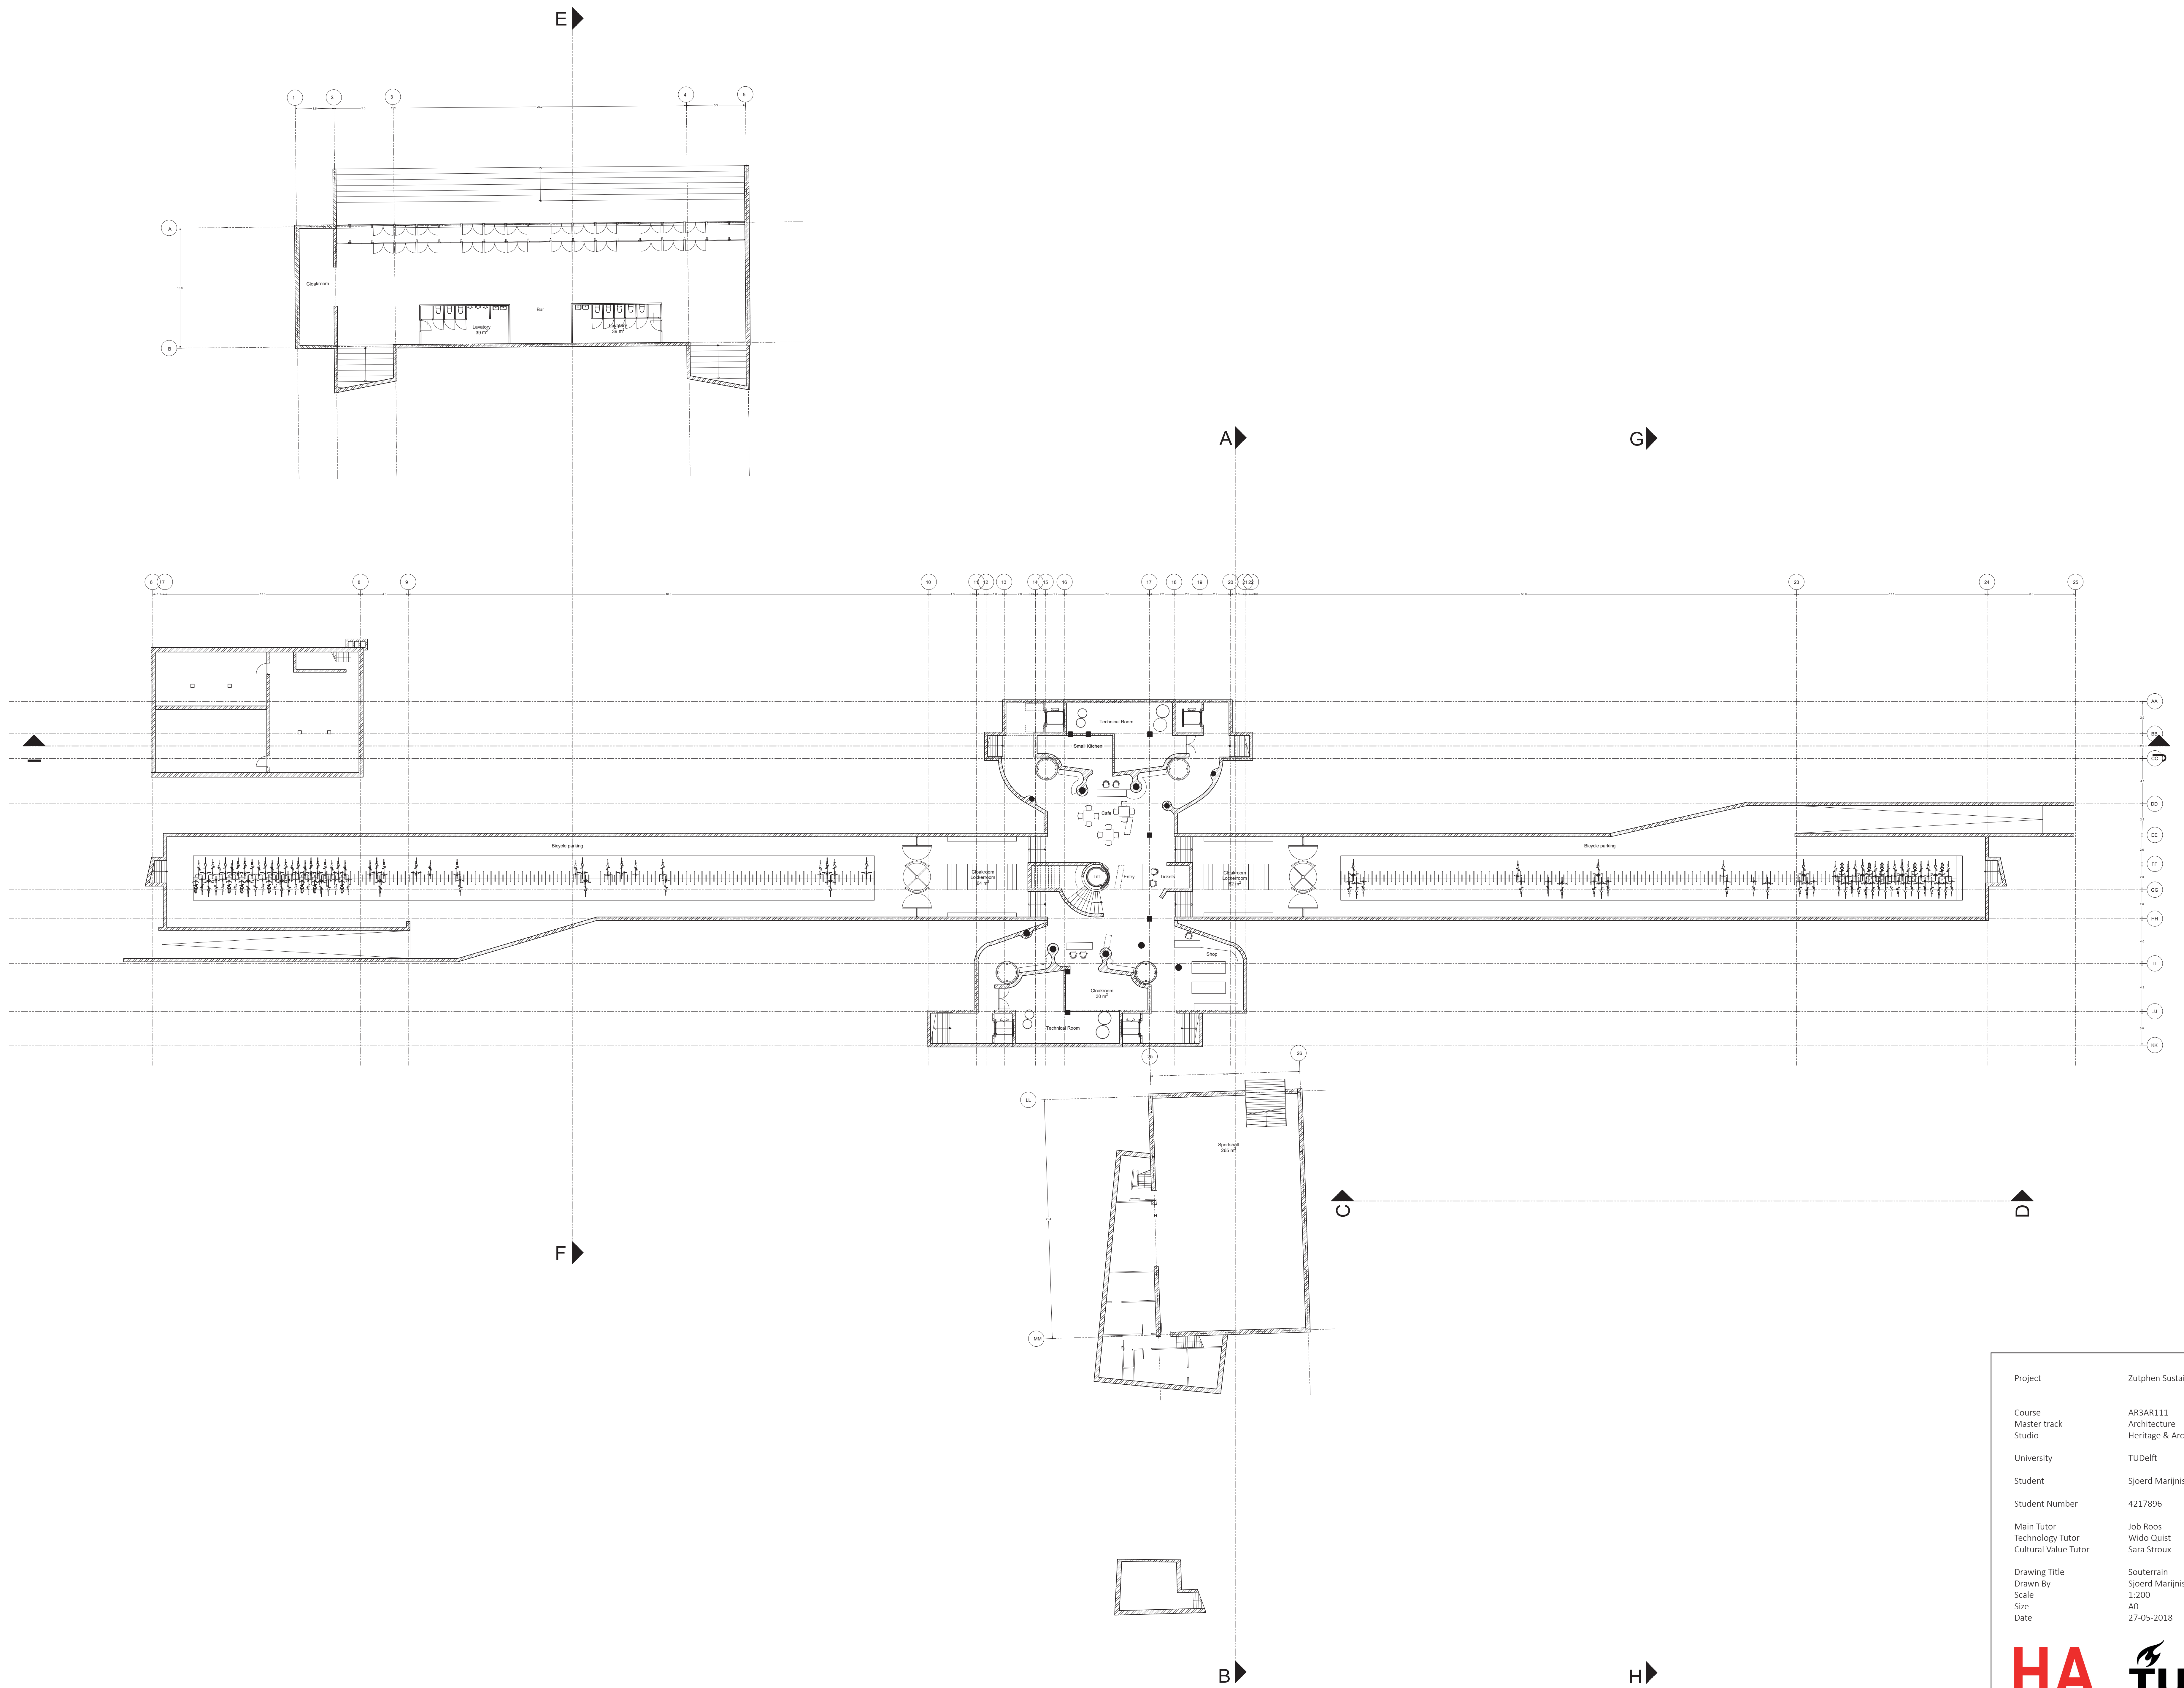

Project	Zutphen Sustainable City
Course	AR3AR111
Master track	Architecture
Studio	Heritage & Architecture
University	TU Delft
Student	Sjoerd Marjijnissen
Student Number	4217896
Main Tutor	Job Roos
Technology Tutor	Wido Quist
Cultural Value Tutor	Sara Stroux
Drawing Title	Souterrain
Drawn By	Sjoerd Marjijnissen
Scale	1:200
Size	A0
Date	27-05-2018

HA
HERITAGE & ARCHITECTURE

TU Delft

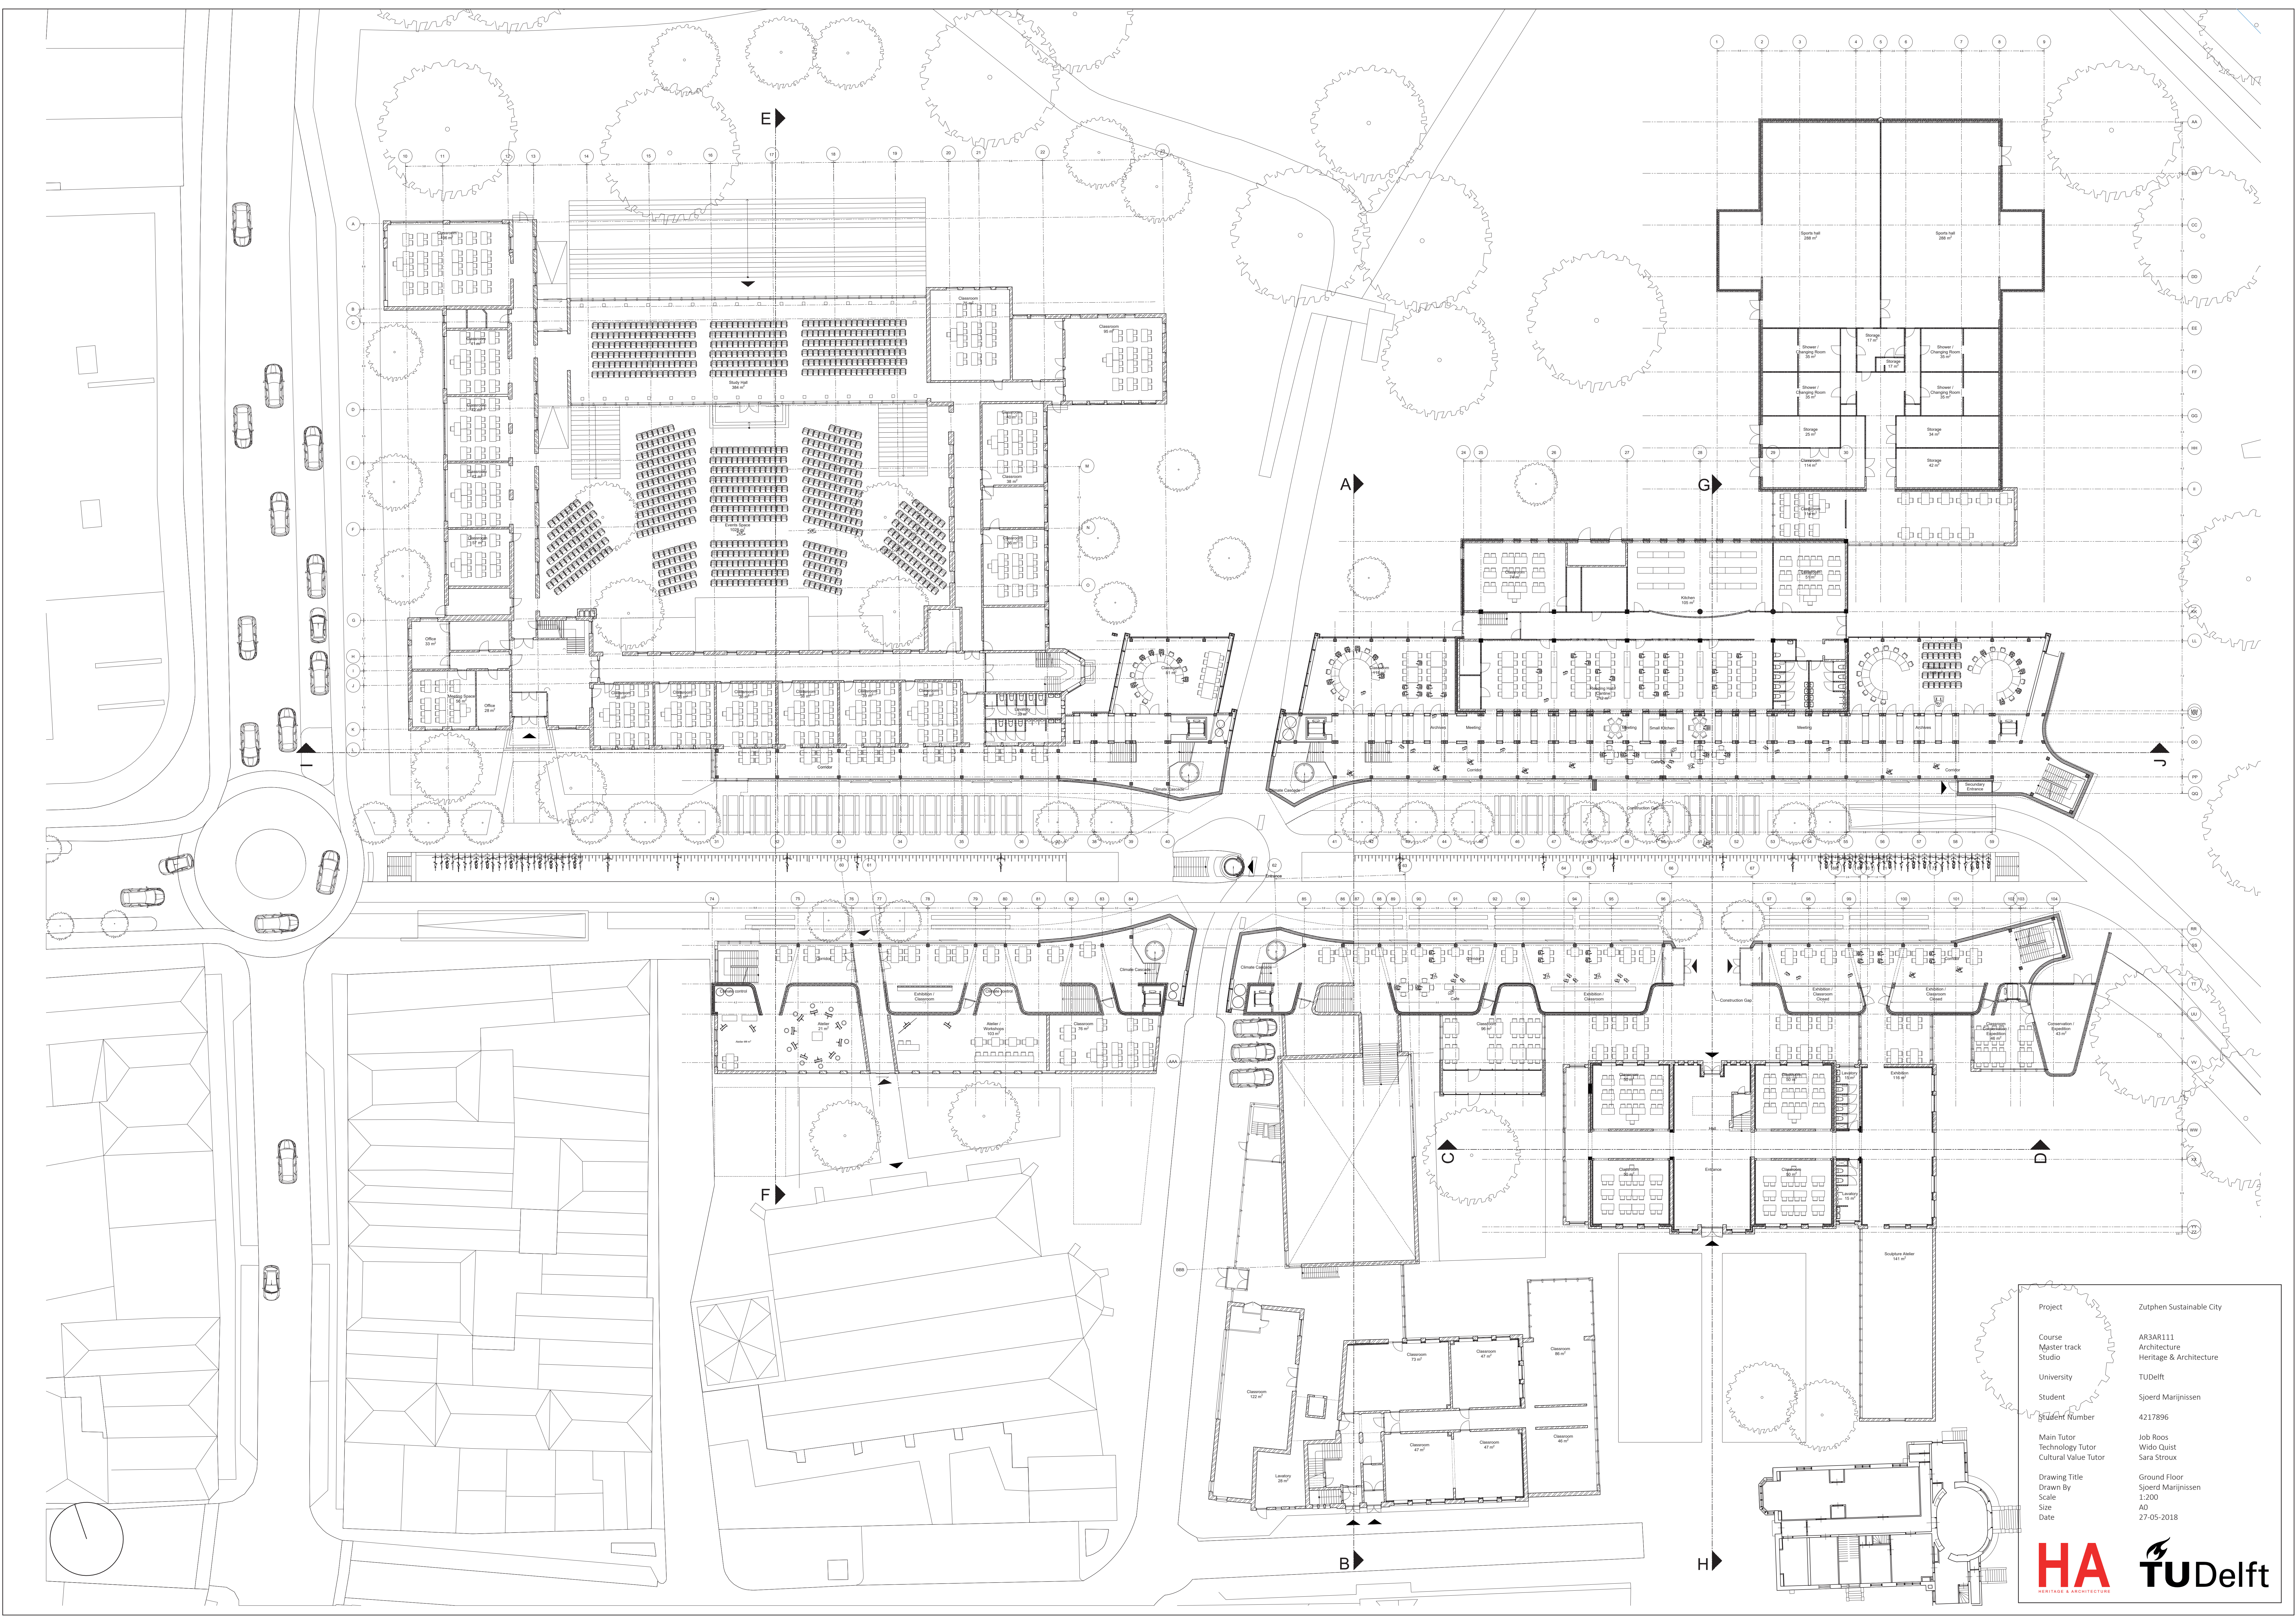

Project Zutphen Sustainable City

Course AR3AR111
Master track Architecture
Studio Heritage & Architecture


University TUDelft


Student Sjoerd Marjnisen

Student Number 4217896


Main Tutor Job Roos
Technology Tutor Wido Quist
Cultural Value Tutor Sara Stroux

Drawing Title Ground Floor
Drawn By Sjoerd Marjnisen
Scale 1:200
Size A0
Date 27-05-2018

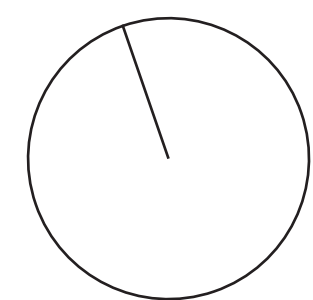

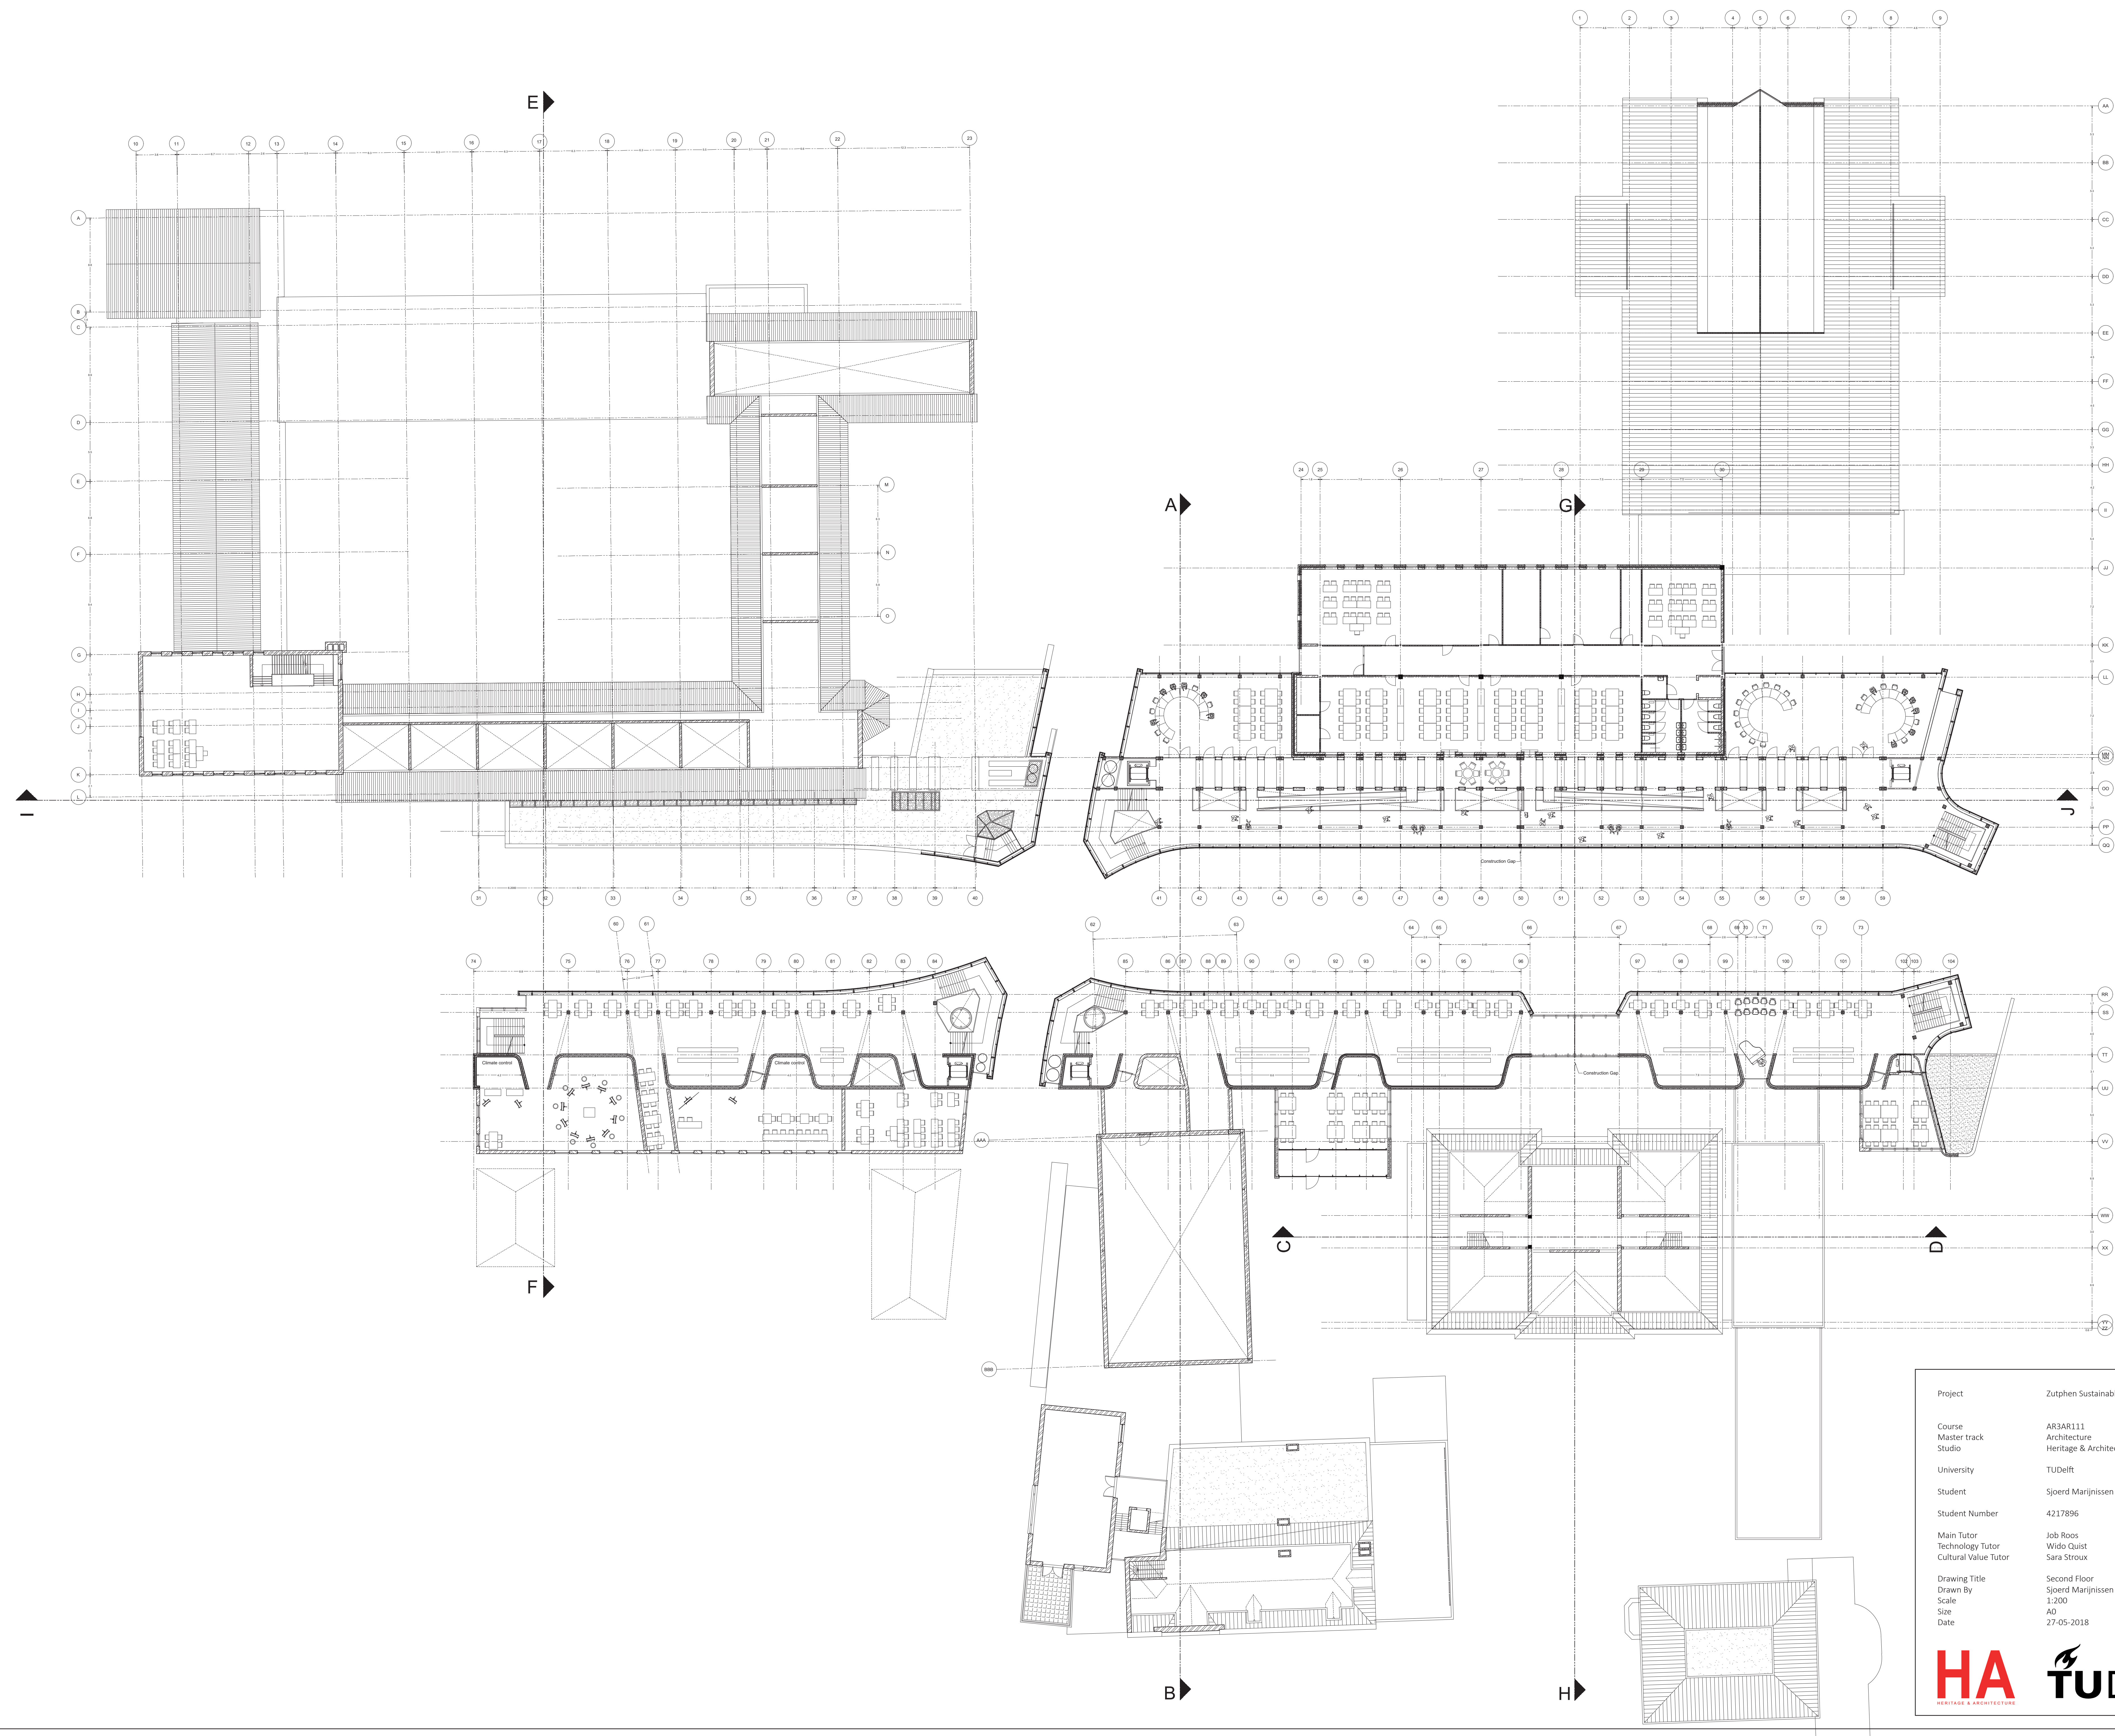


Project	Zutphen Sustainable City
Course	AR3AR111
Master track	Architecture
Studio	Heritage & Architecture
University	TU Delft
Student	Sjoerd Marjniszen
Student Number	4217896
Main Tutor	Job Roos
Technology Tutor	Wido Quist
Cultural Value Tutor	Sara Stroux
Drawing Title	Second Floor
Drawn By	Sjoerd Marjniszen
Scale	1:200
Size	A0
Date	27-05-2018

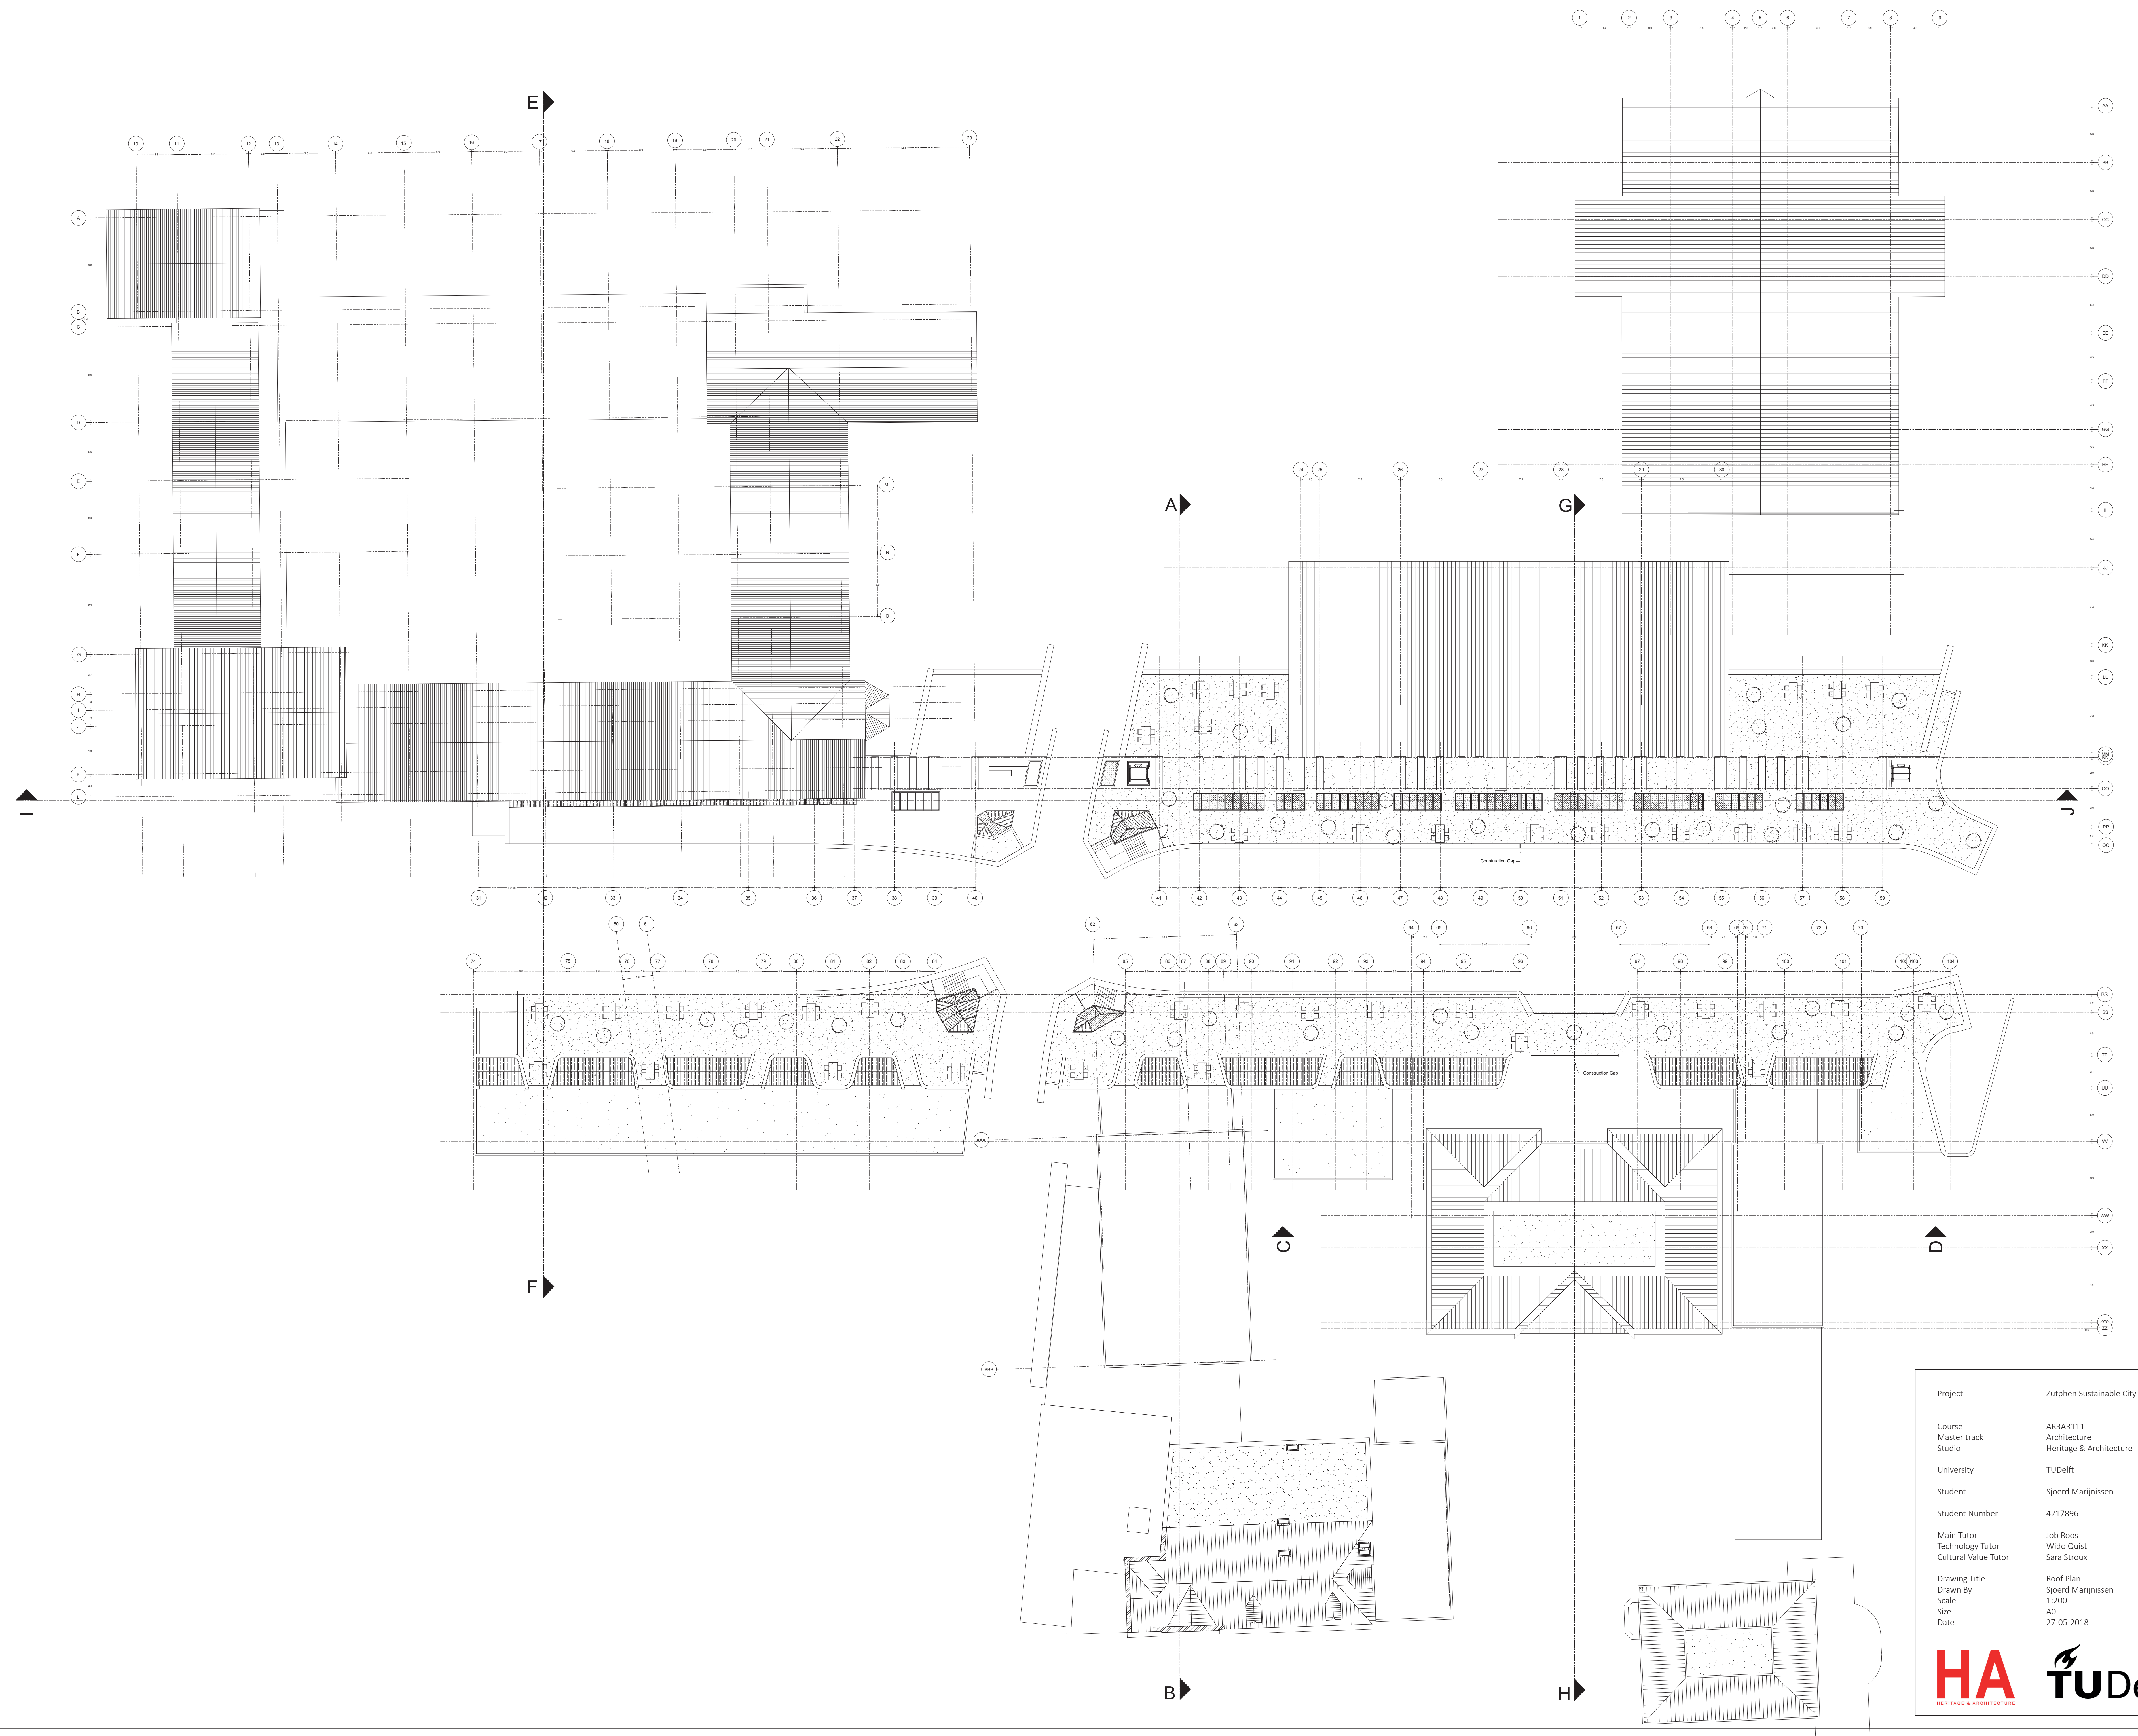






Project	Zutphen Sustainable City
Course	AR3AR111
Master track	Architecture
Studio	Heritage & Architecture
University	TU Delft
Student	Sjoerd Marjnisen
Student Number	4217896
Main Tutor	Job Roos
Technology Tutor	Wido Quist
Cultural Value Tutor	Sara Stroux
Drawing Title	Roof Plan
Drawn By	Sjoerd Marjnisen
Scale	1:200
Size	A0
Date	27-05-2018

HA
HERITAGE & ARCHITECTURE




TU Delft

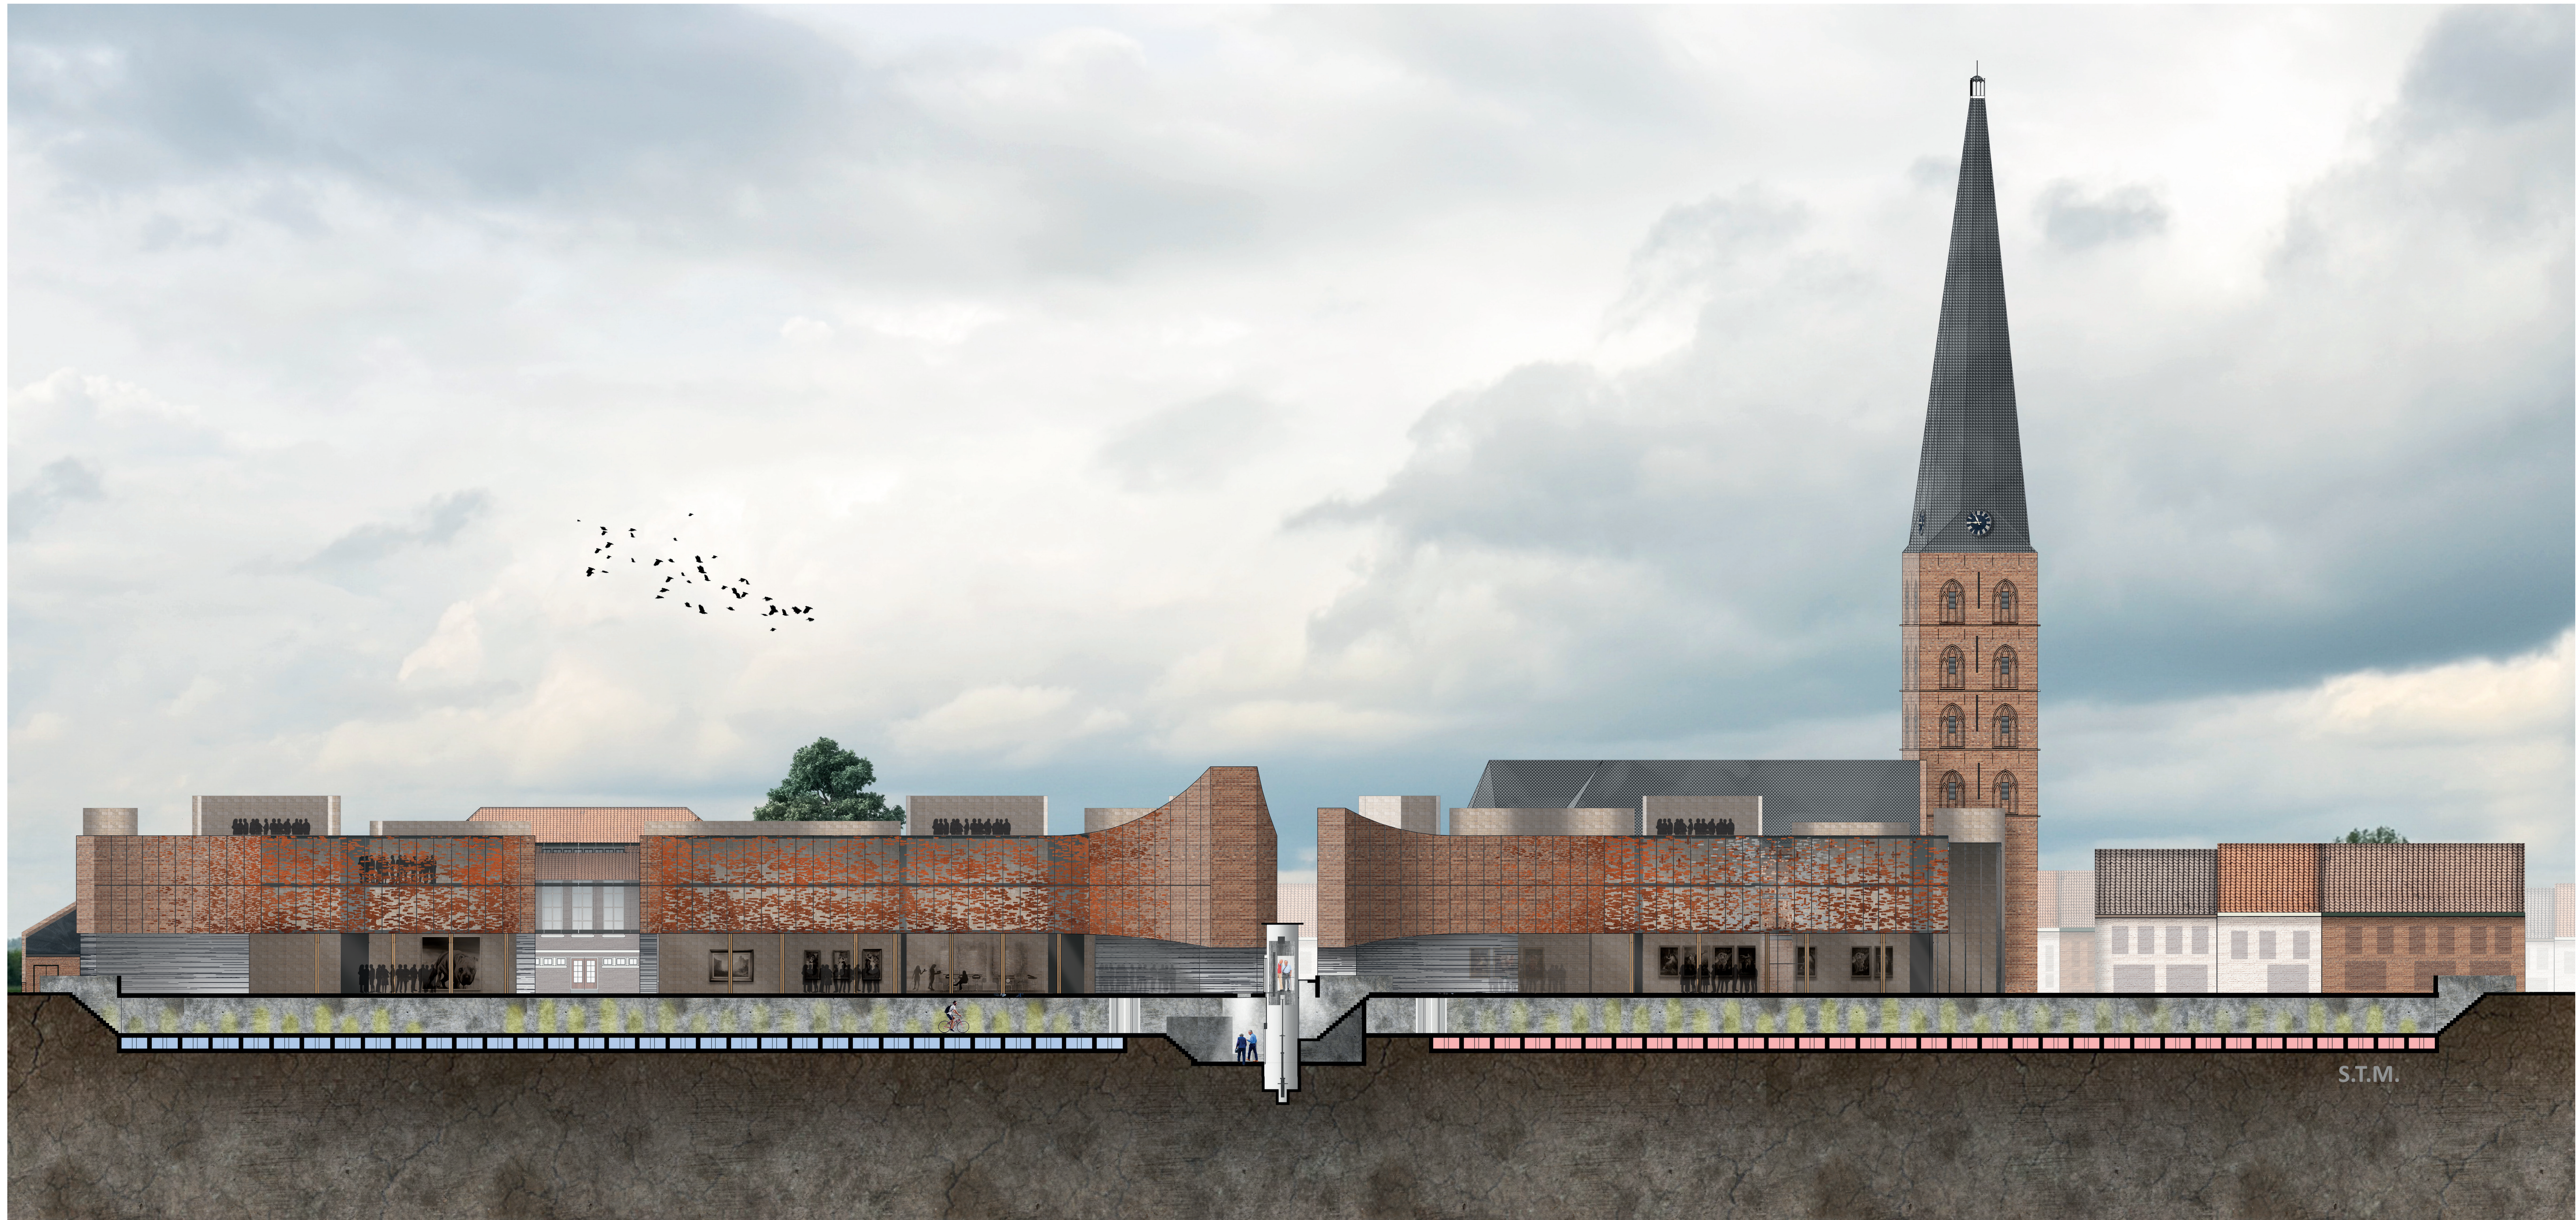

Project	Zutphen Sustainable City
Course	AR3AR111
Master track	Architecture
Studio	Heritage & Architecture
University	TU Delft
Student	Sjoerd Marjijnissen
Student Number	4217896
Main Tutor	Job Roos
Technology Tutor	Wido Quist
Cultural Value Tutor	Sara Stroux
Drawing Title	Elevations North & South
Drawn By	Sjoerd Marjijnissen
Scale	1:200
Size	A0
Date	22-05-2018

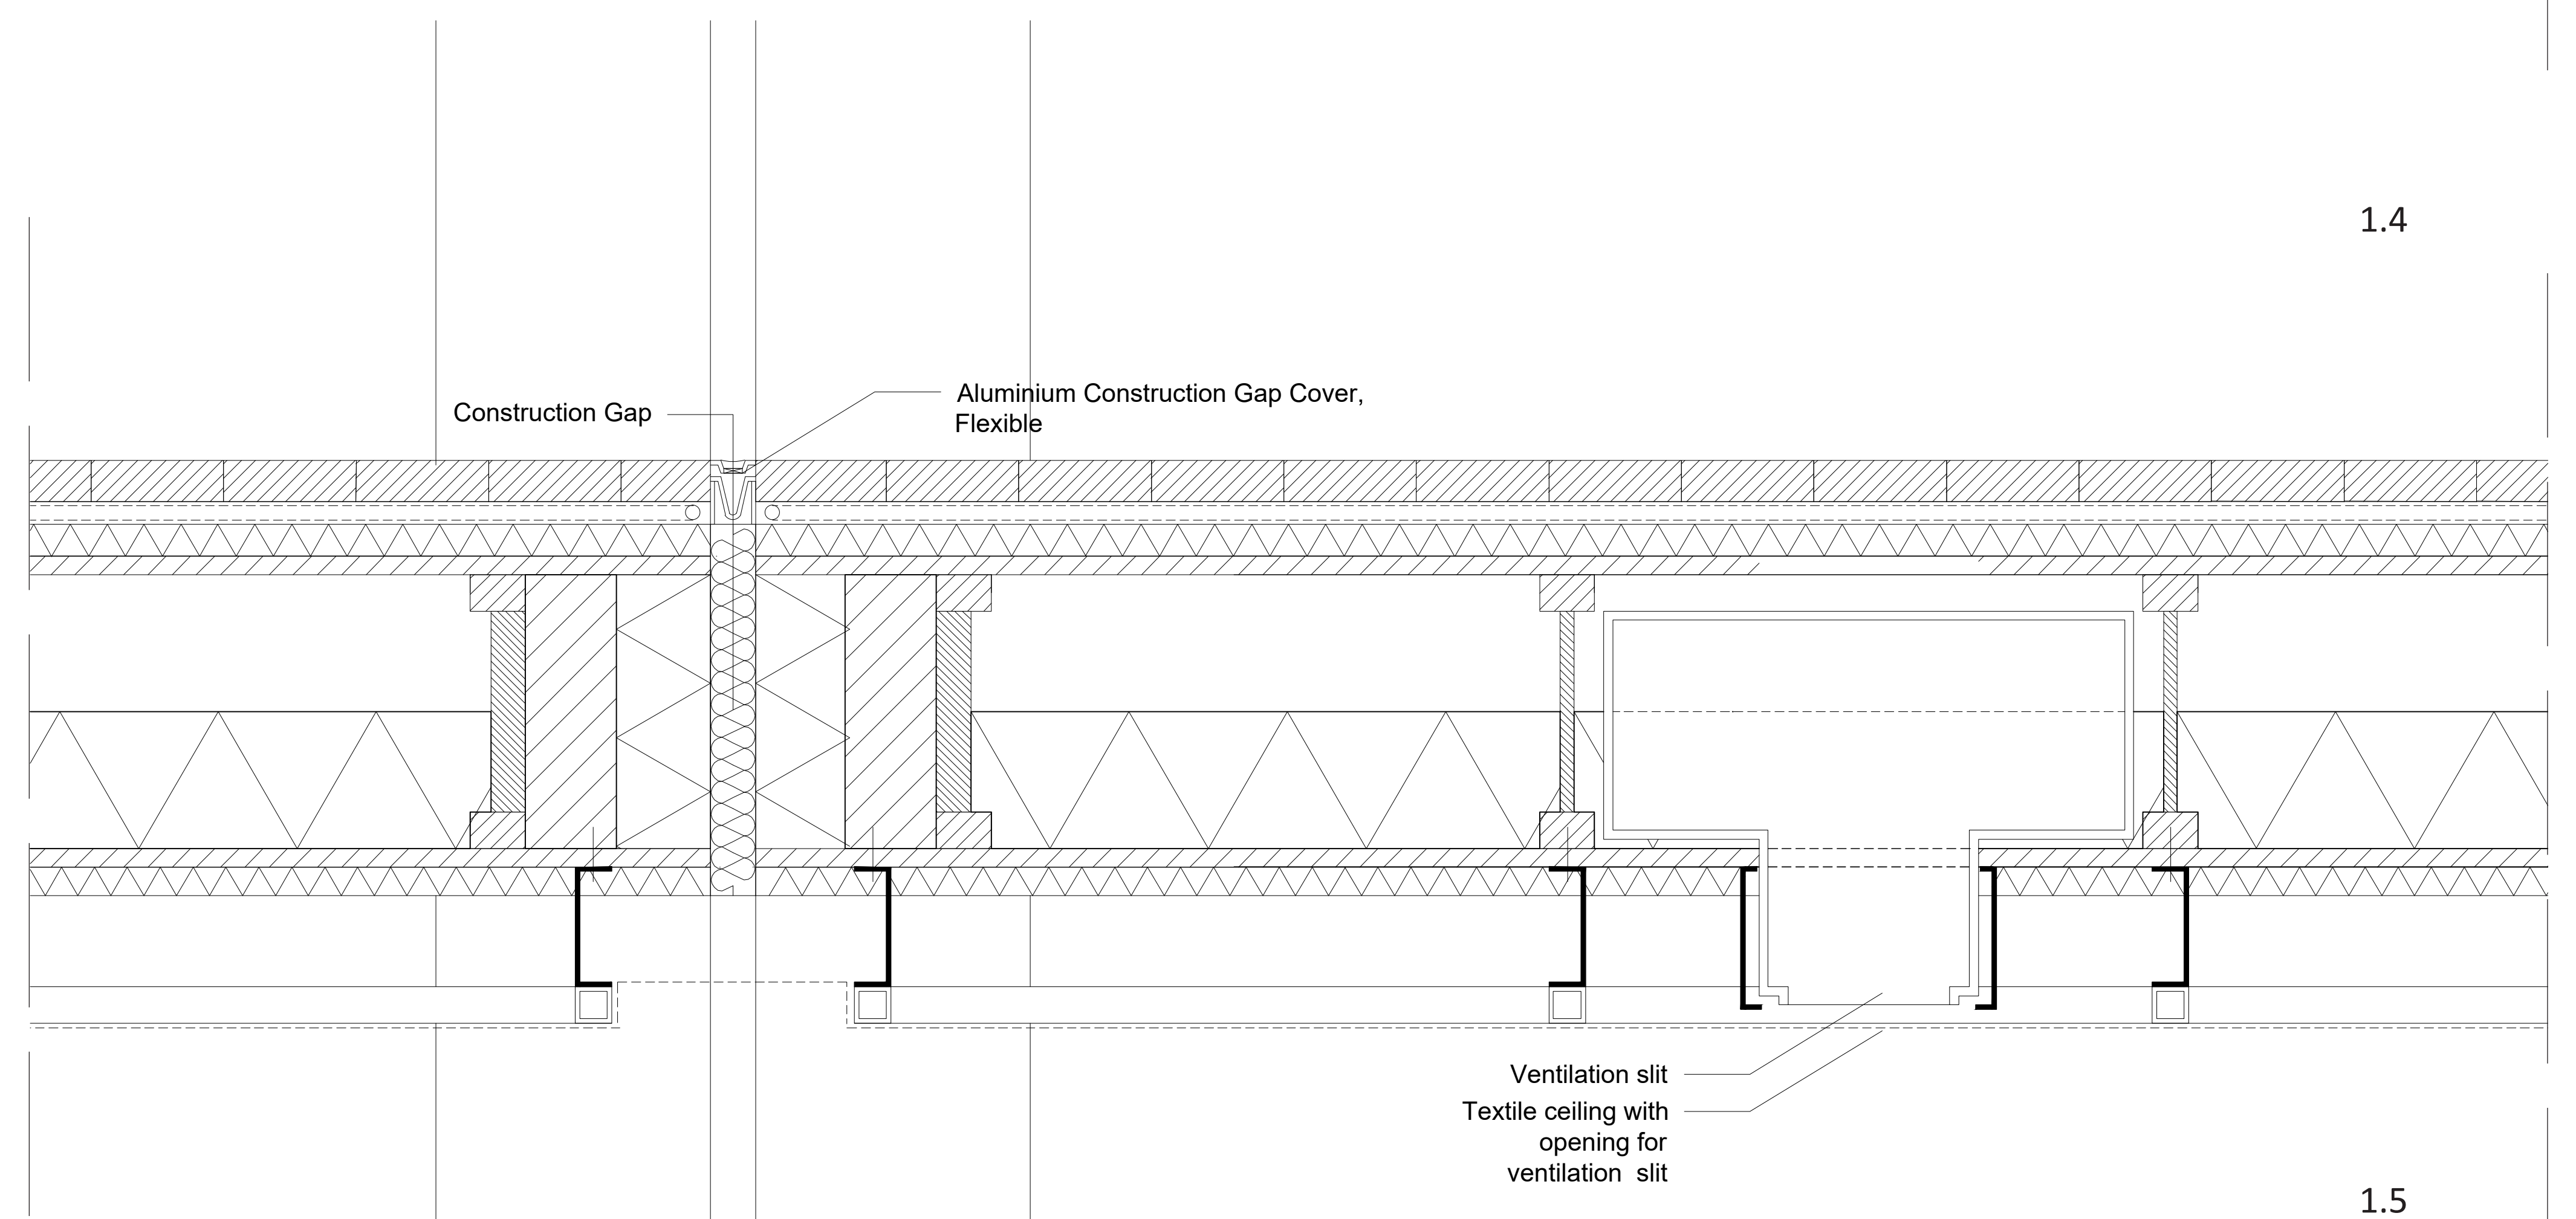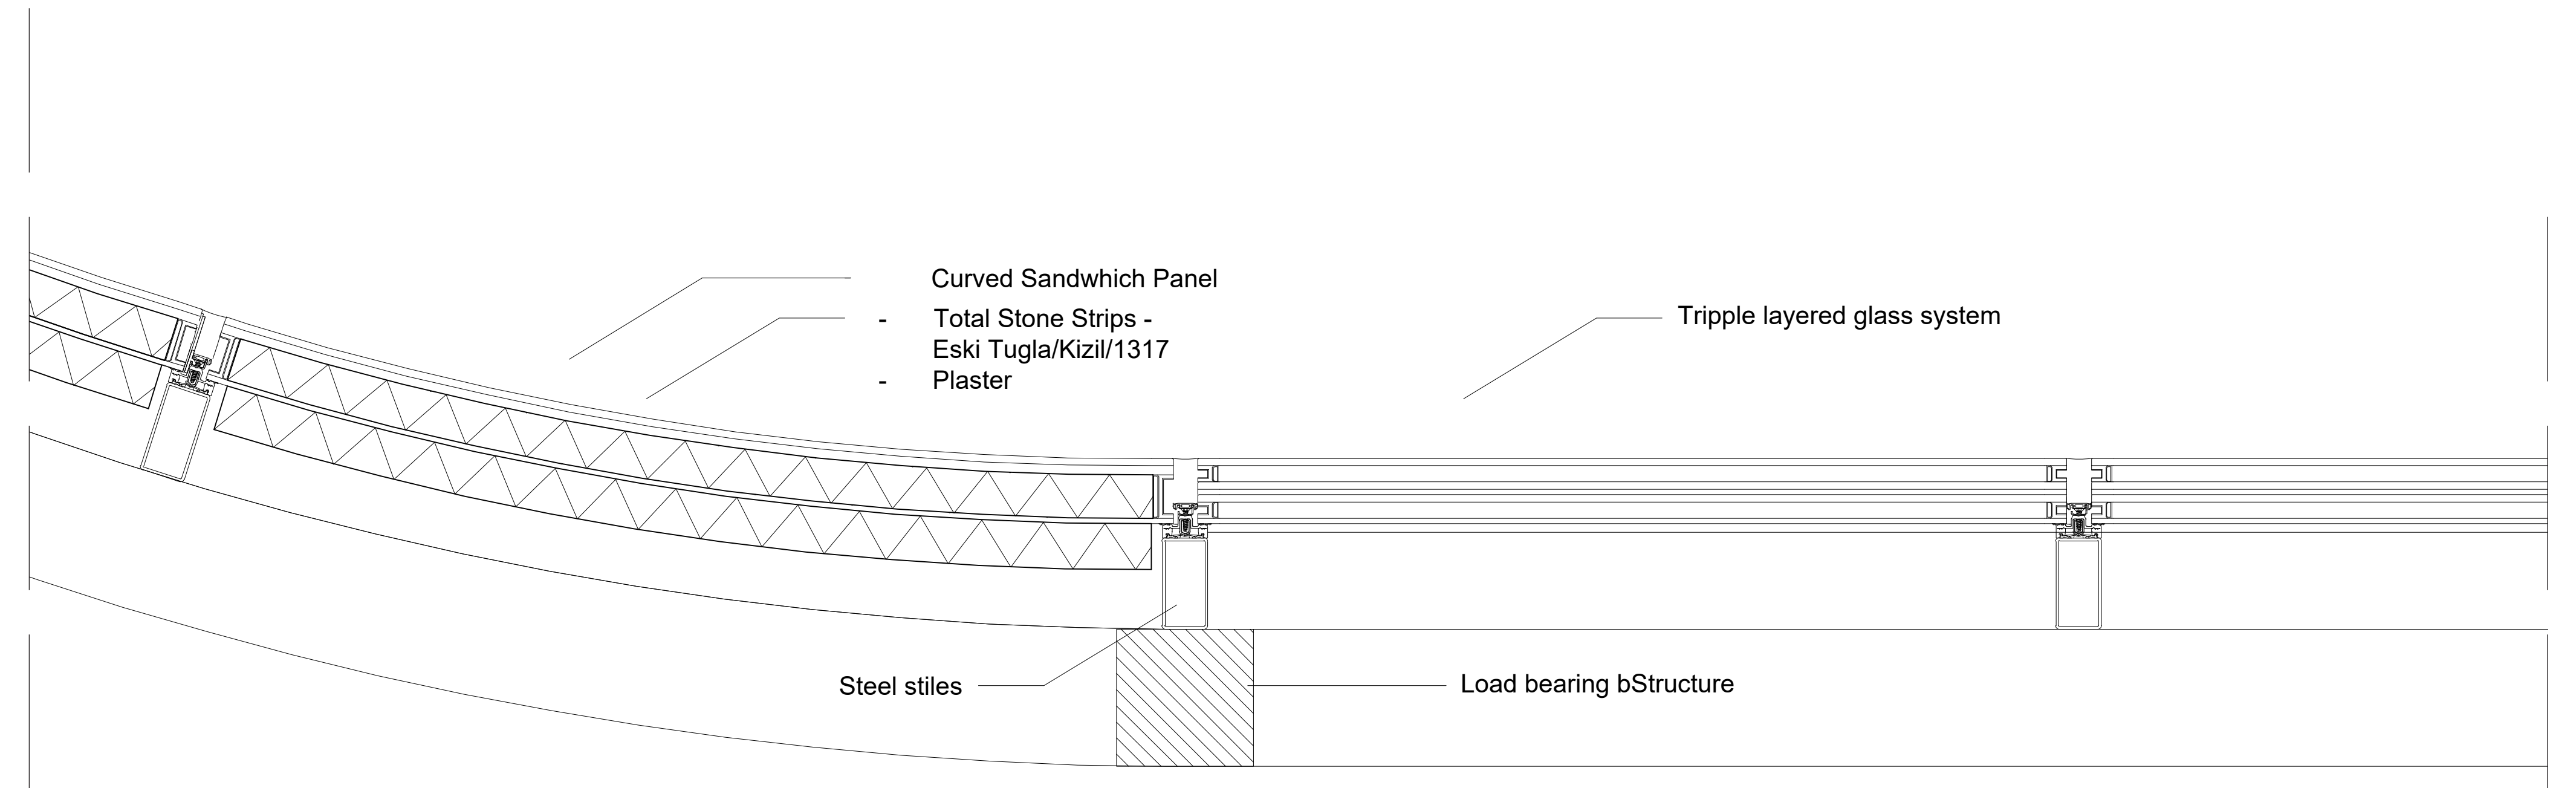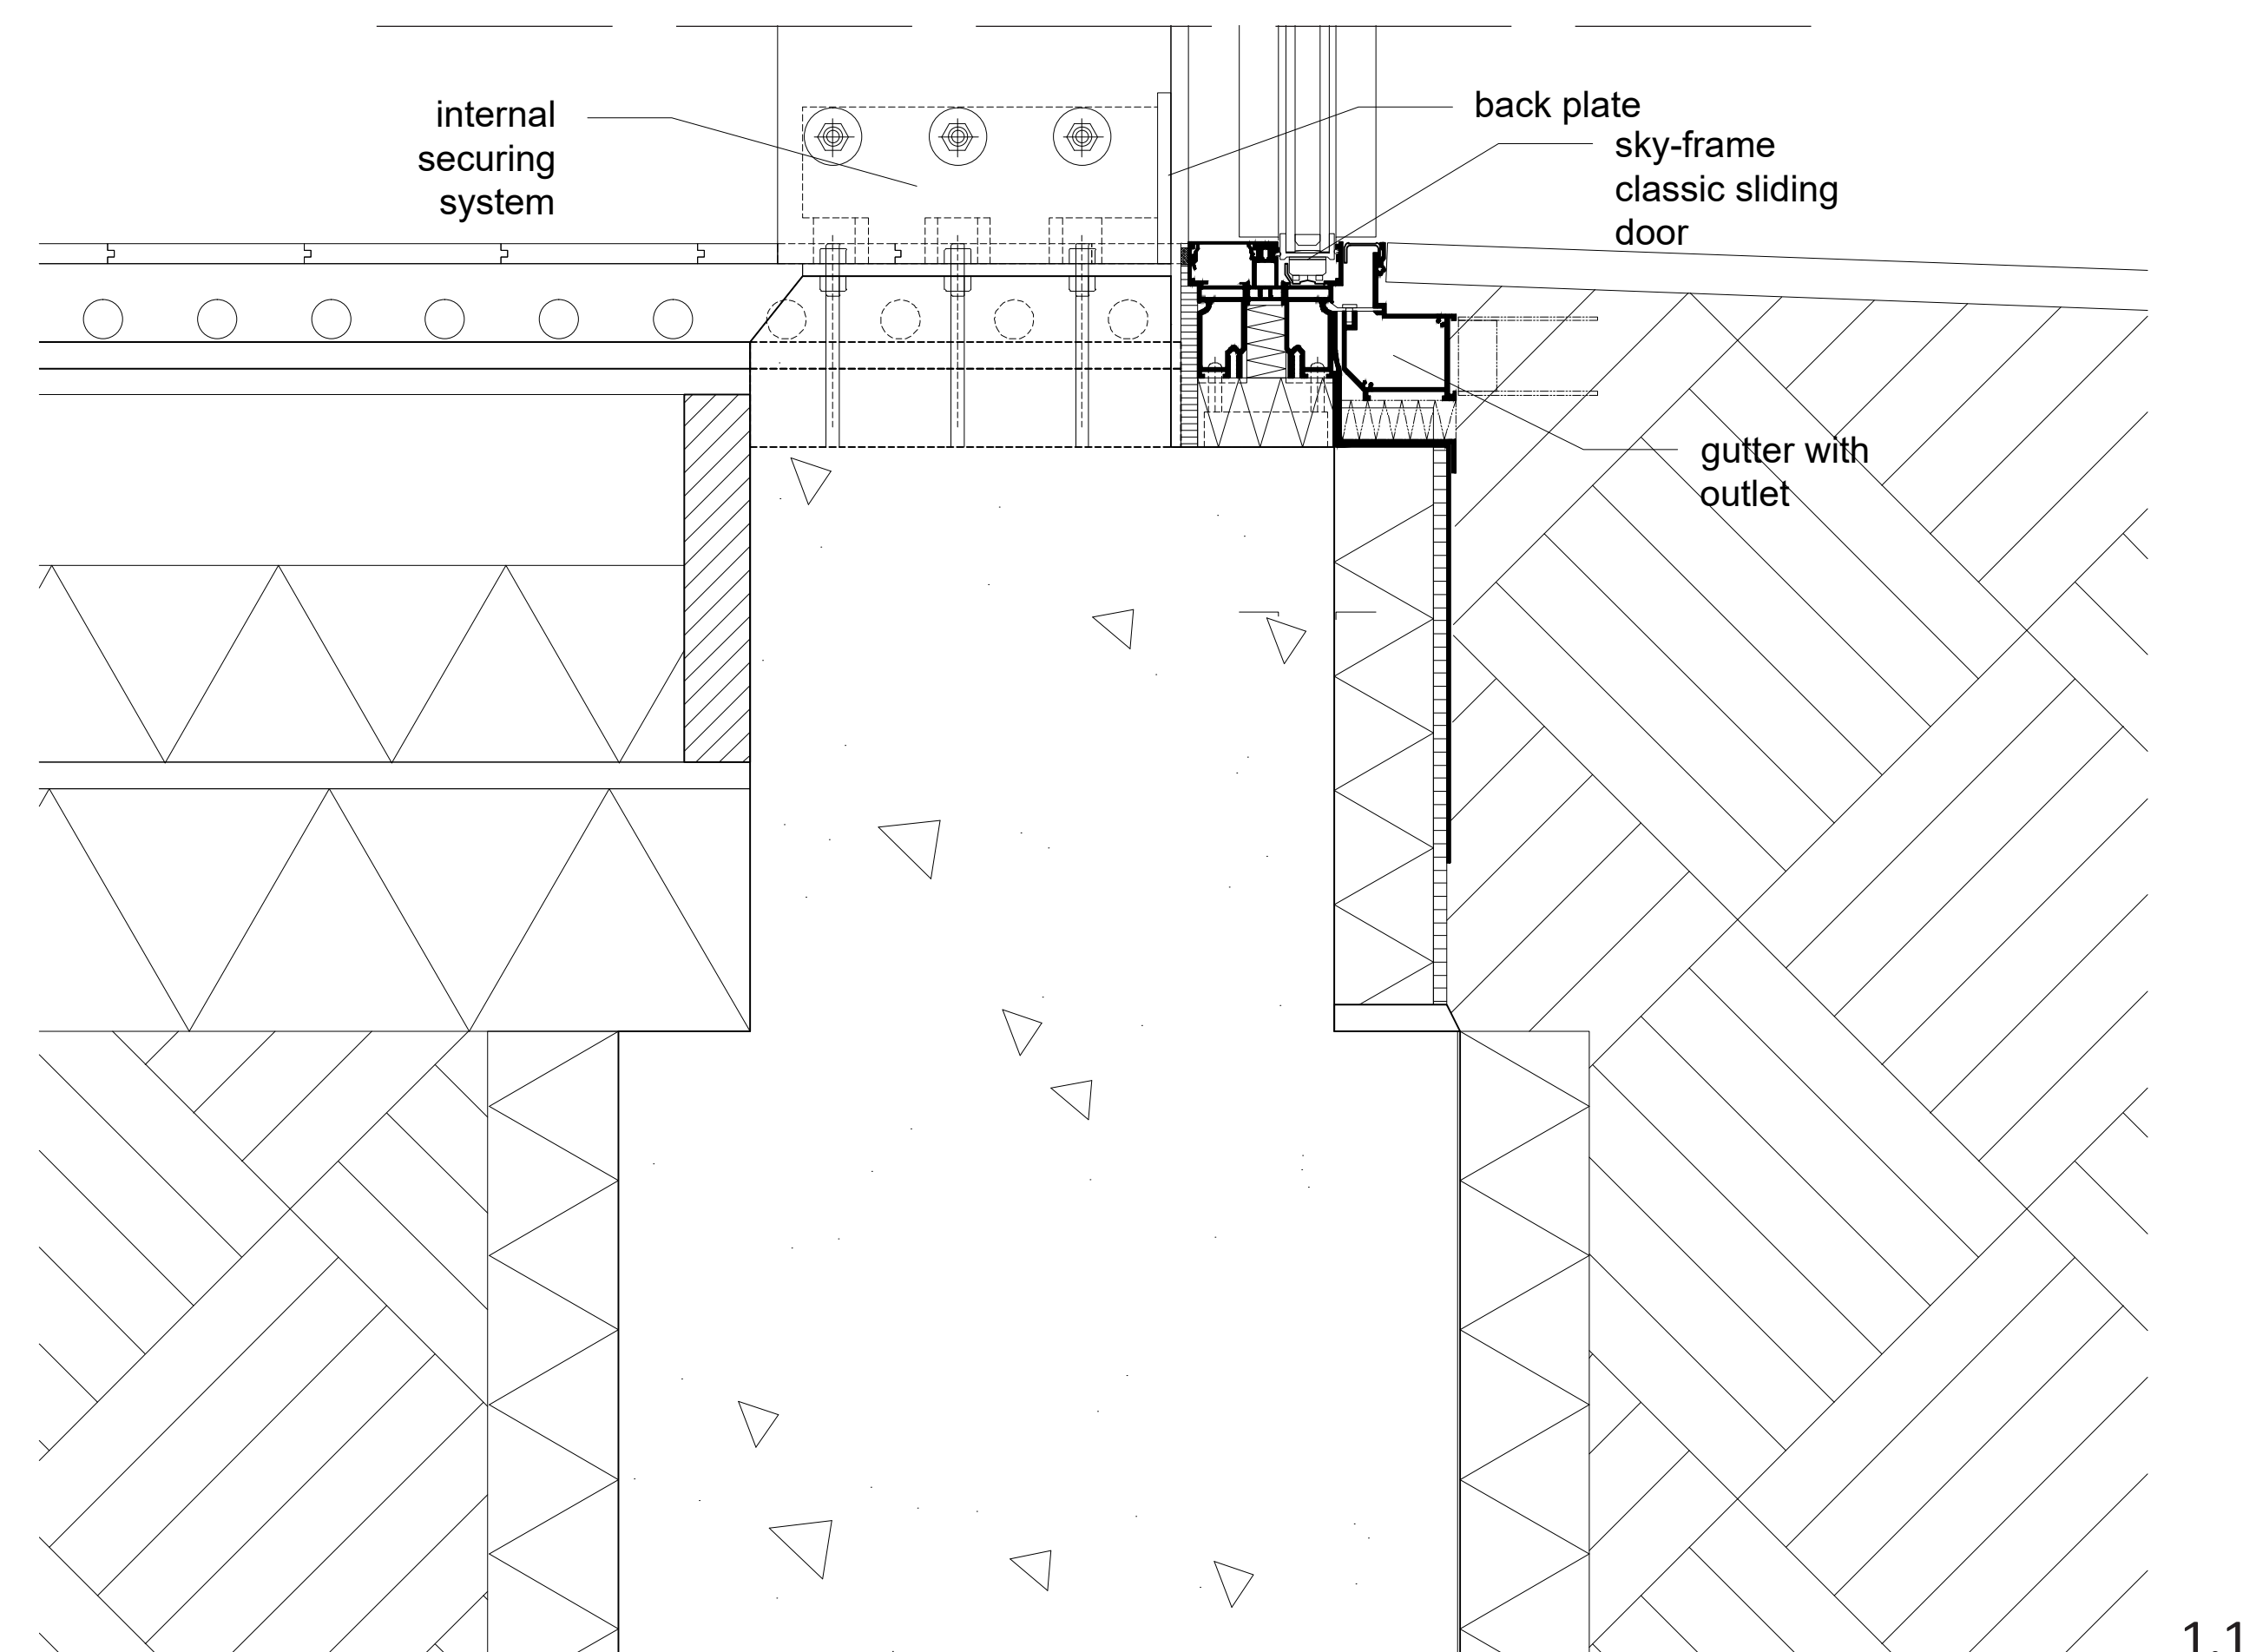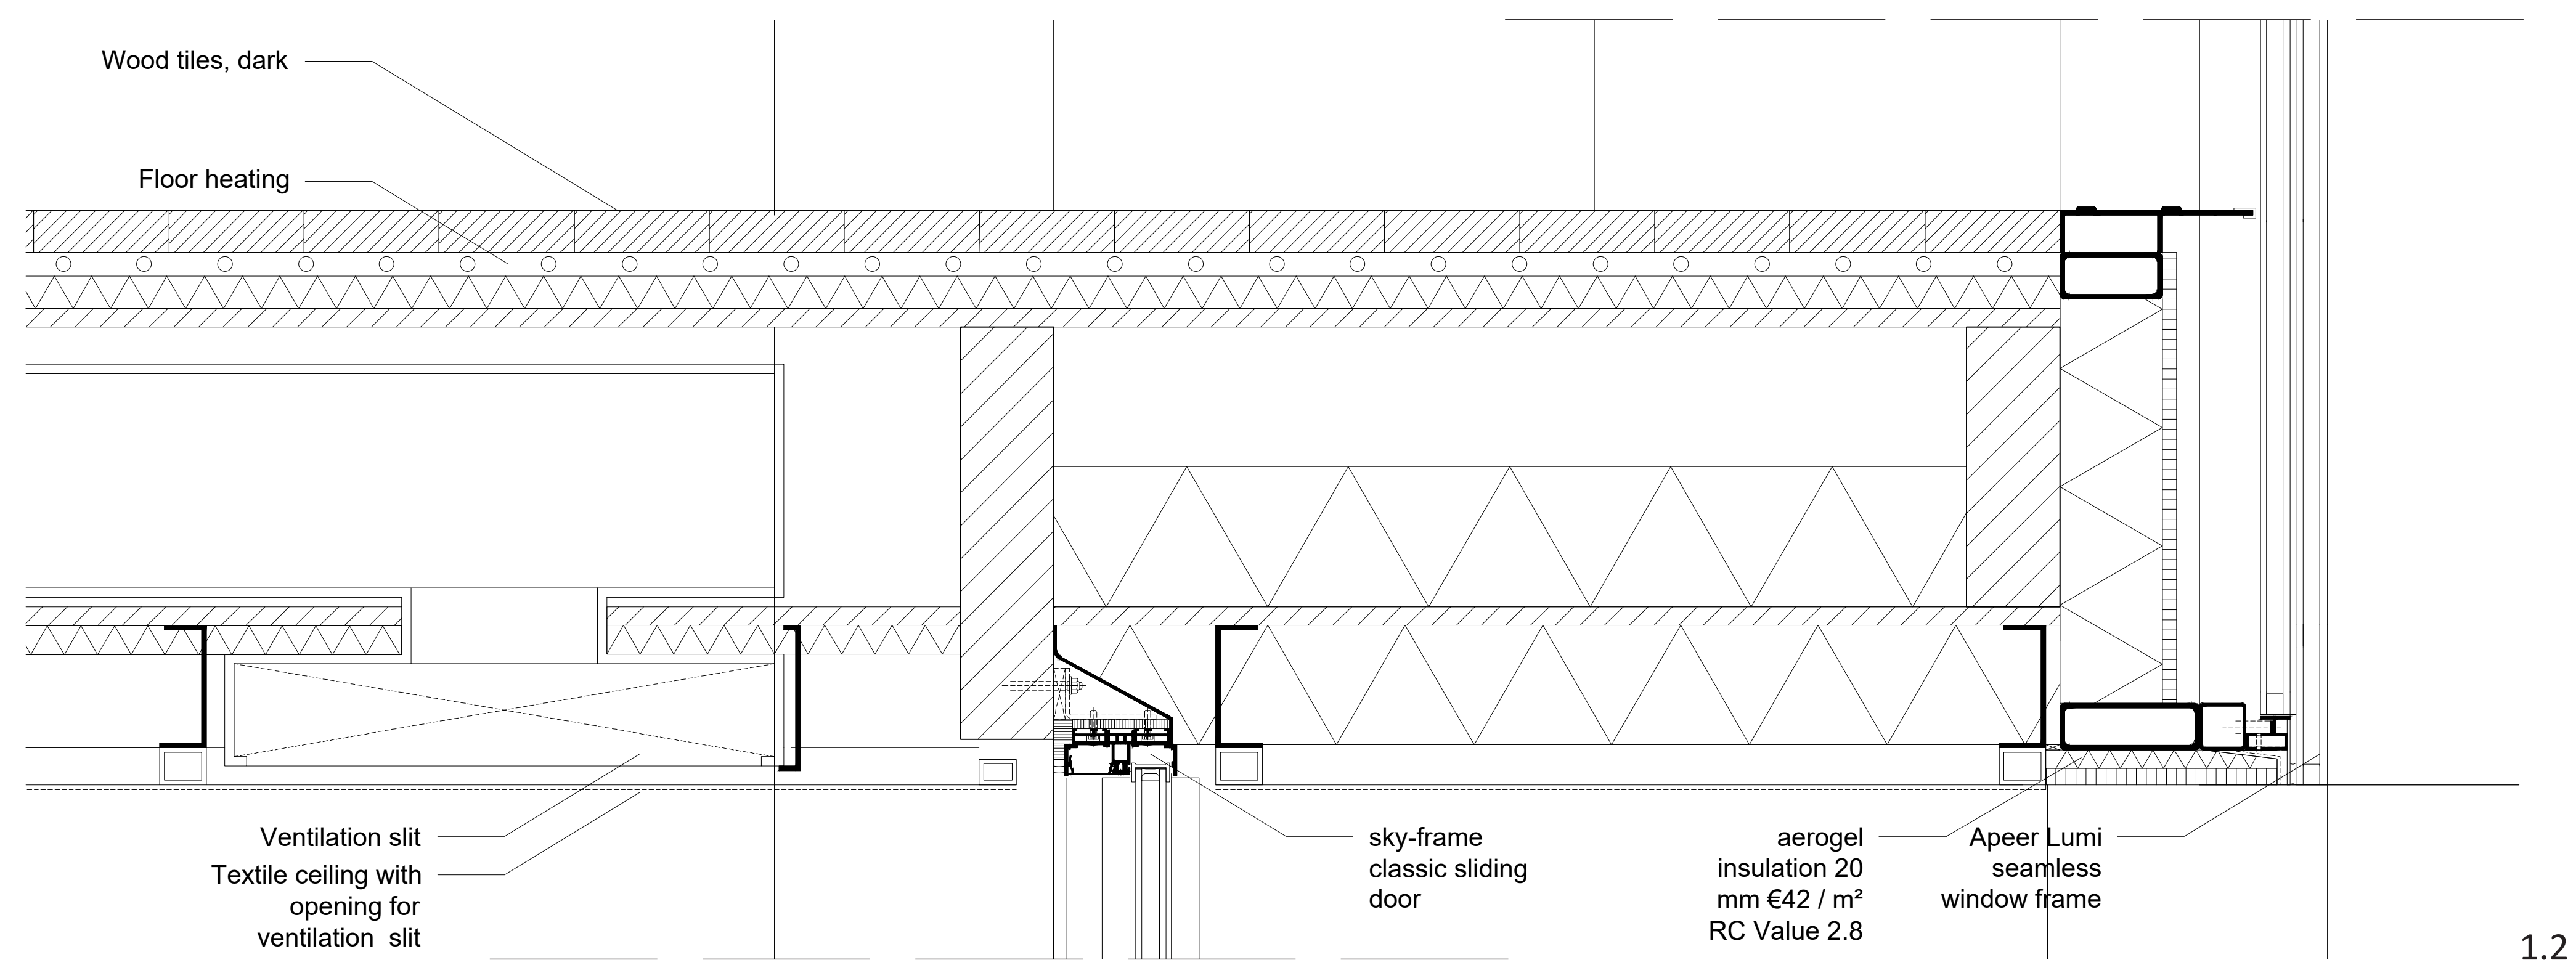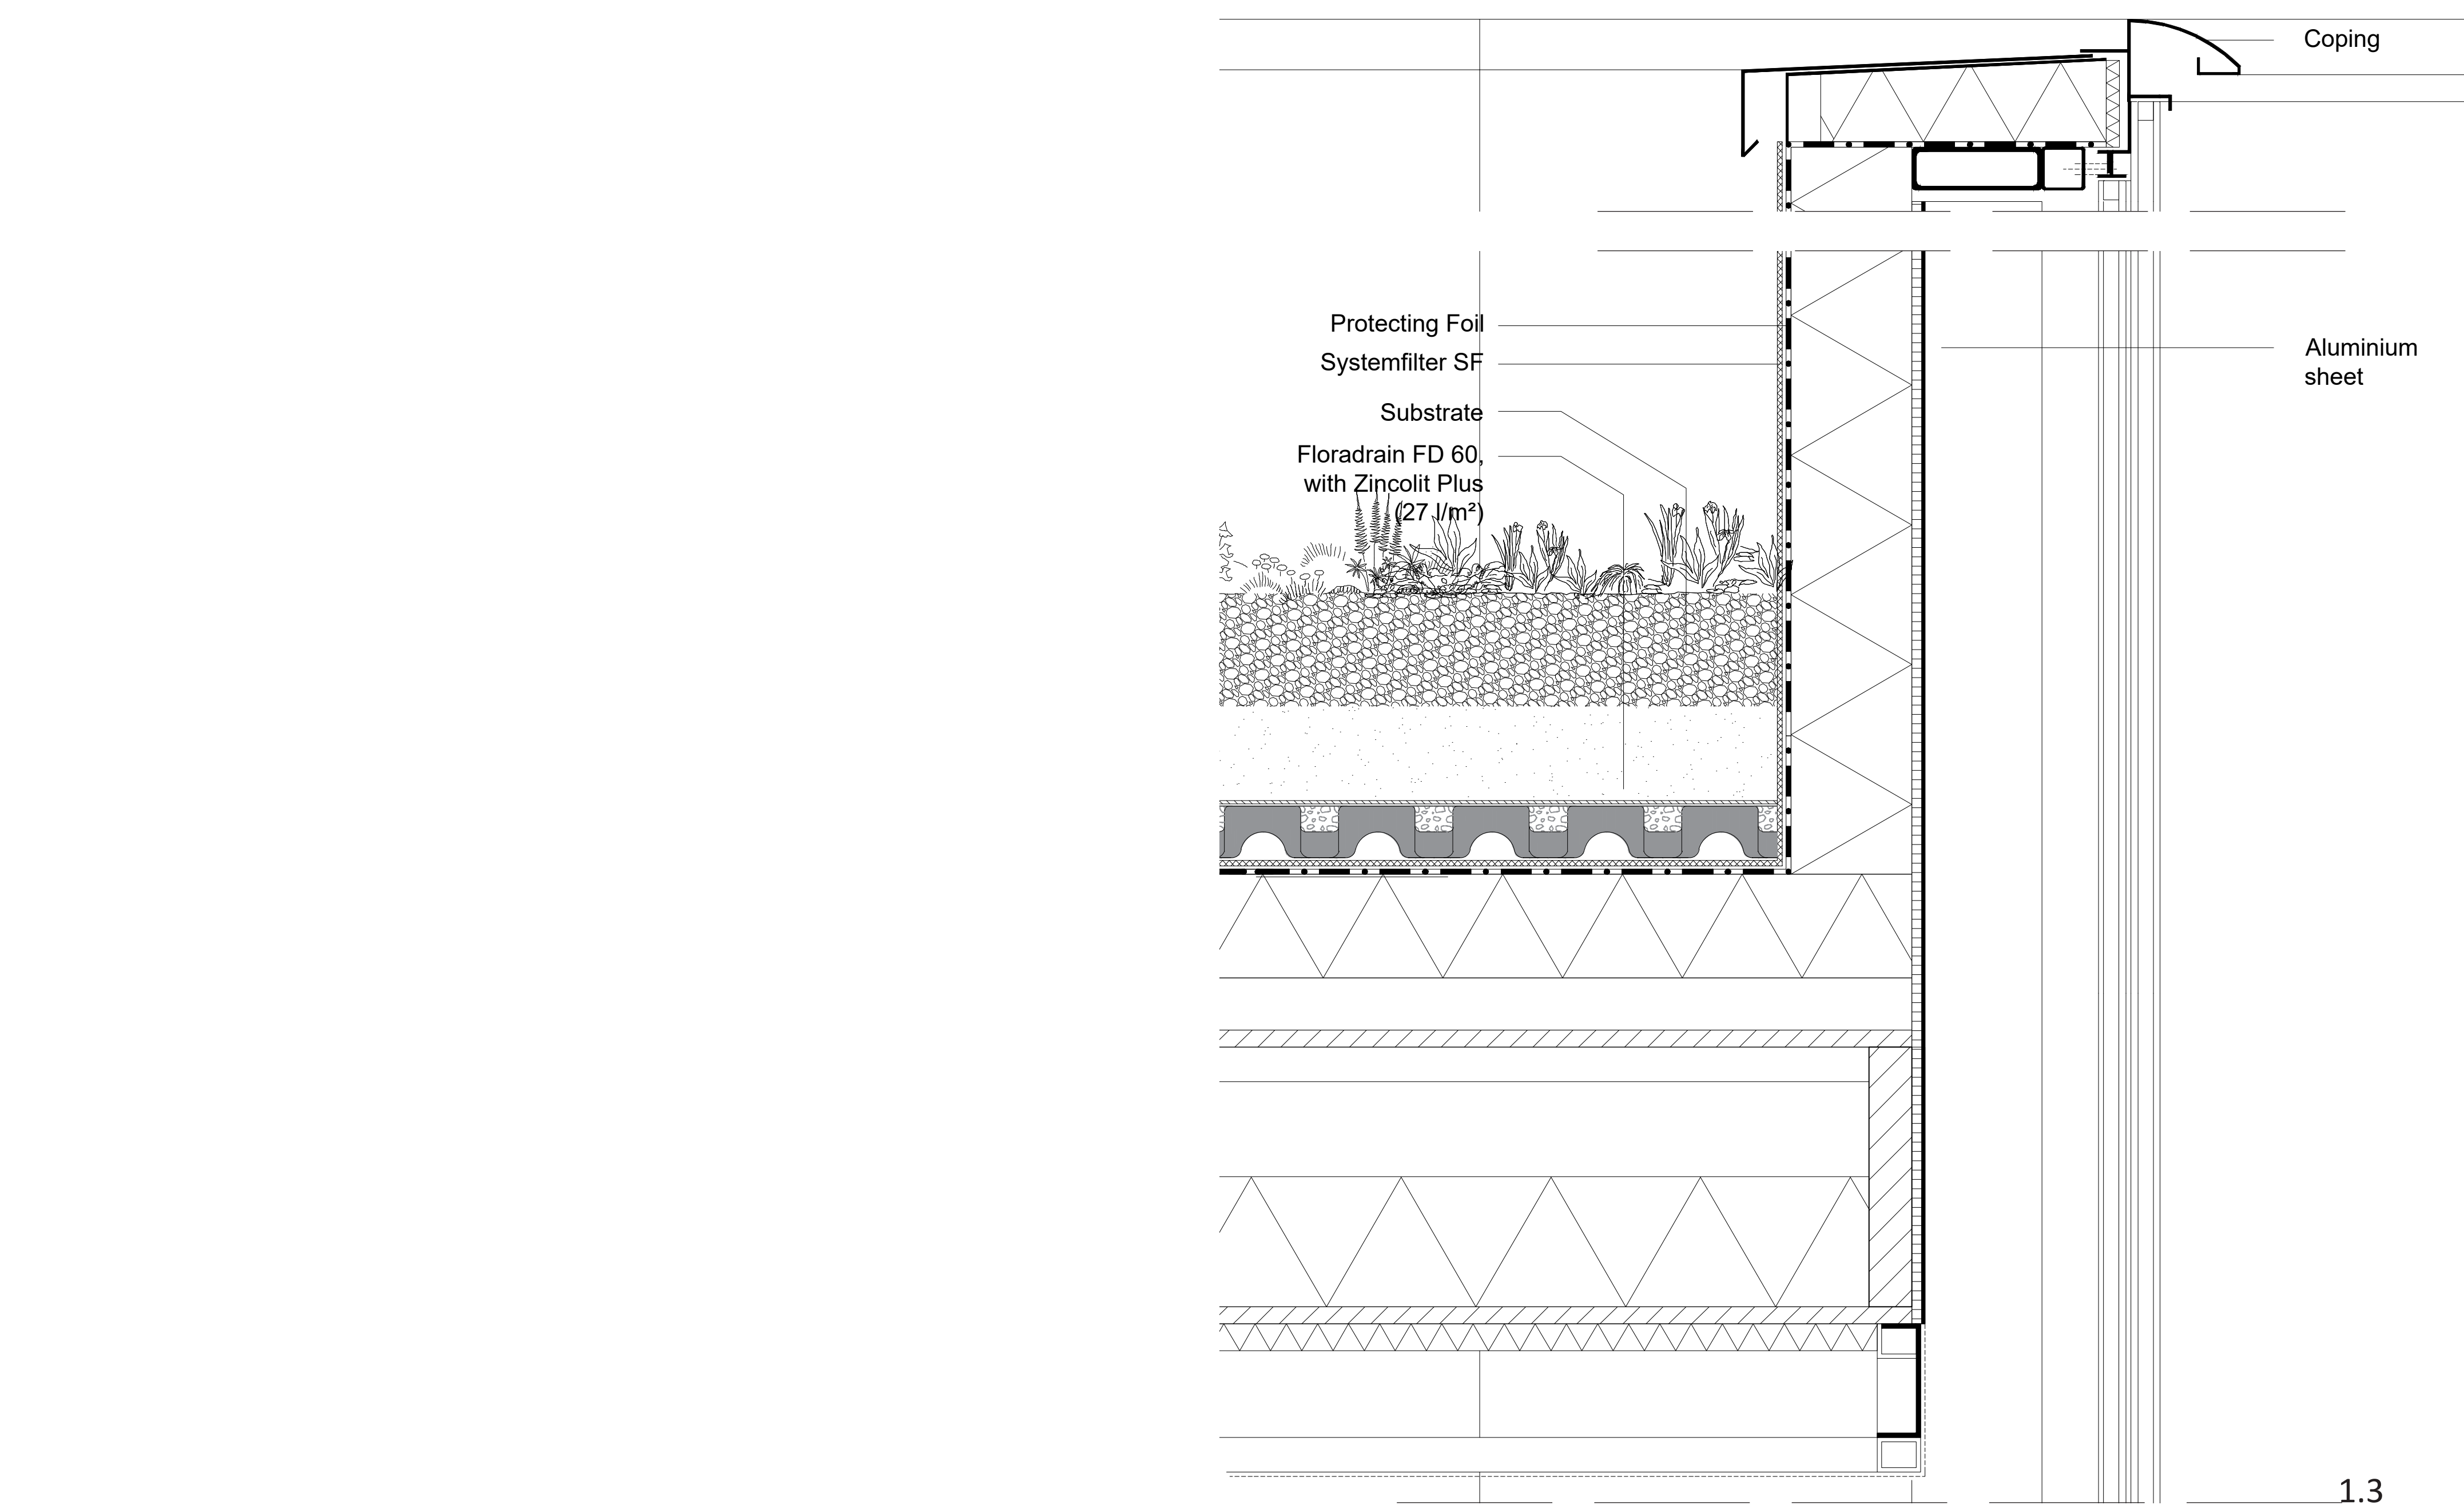

Project	Zutphen Sustainable City
Course	AR3AR111
Master track	Architecture
Studio	Heritage & Architecture
University	TU Delft
Student	Sjoerd Marjijnissen
Student Number	4217896
Main Tutor	Job Roos
Technology Tutor	Wido Quist
Cultural Value Tutor	Sara Stroux
Drawing Title	Details 1.1-1.5
Drawn By	Sjoerd Marjijnissen
Scale	1:5
Size	A0
Date	27-05-2018

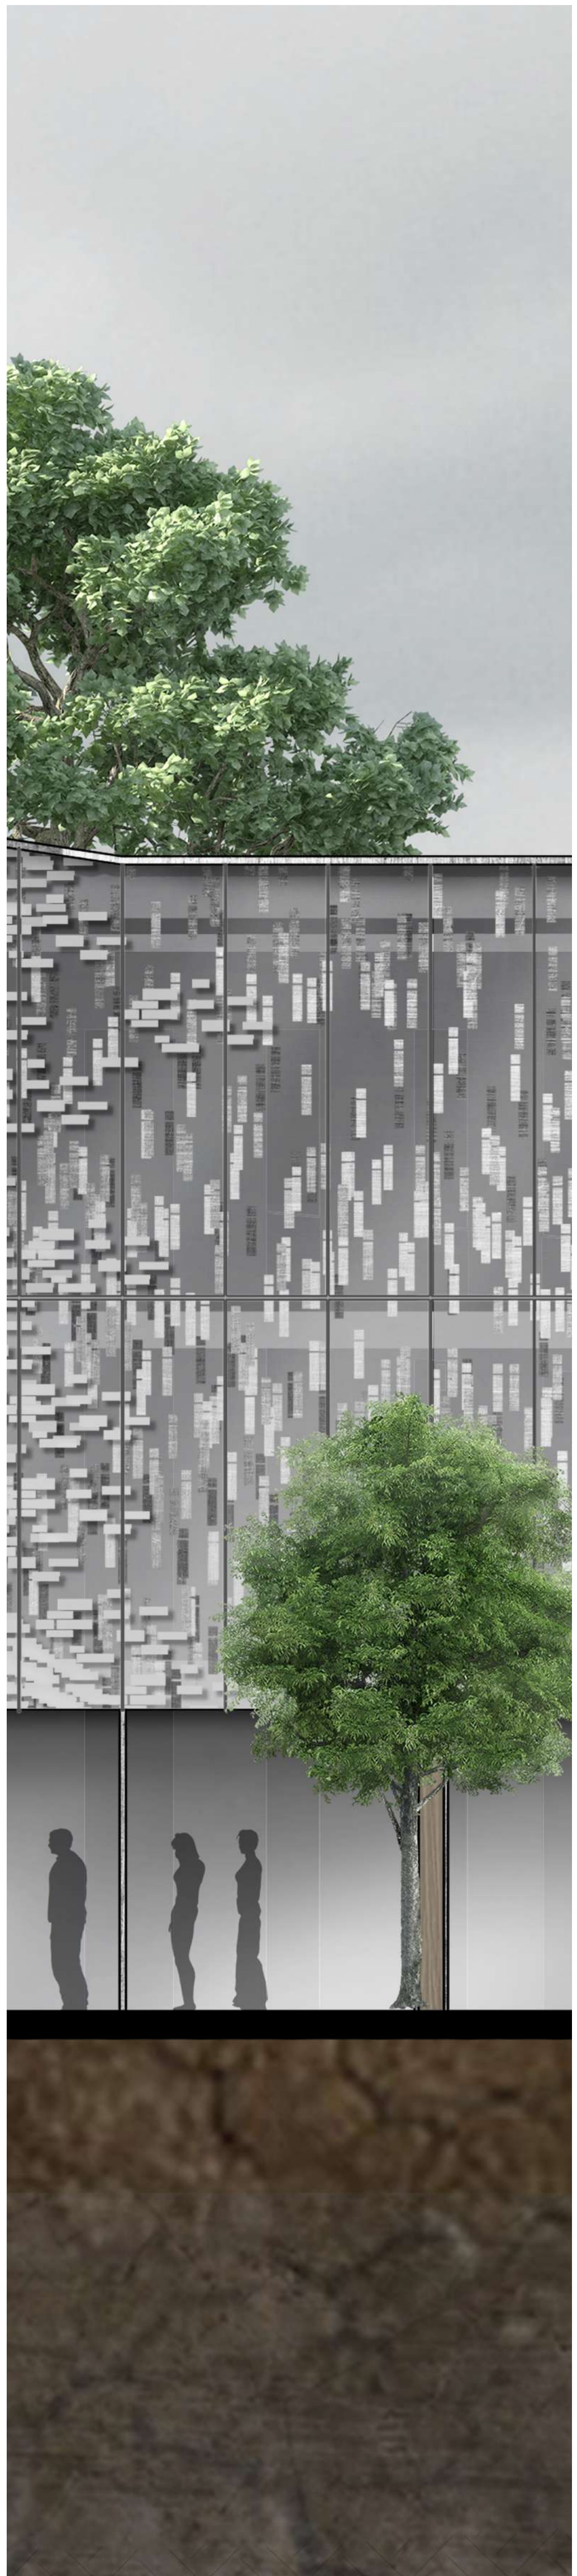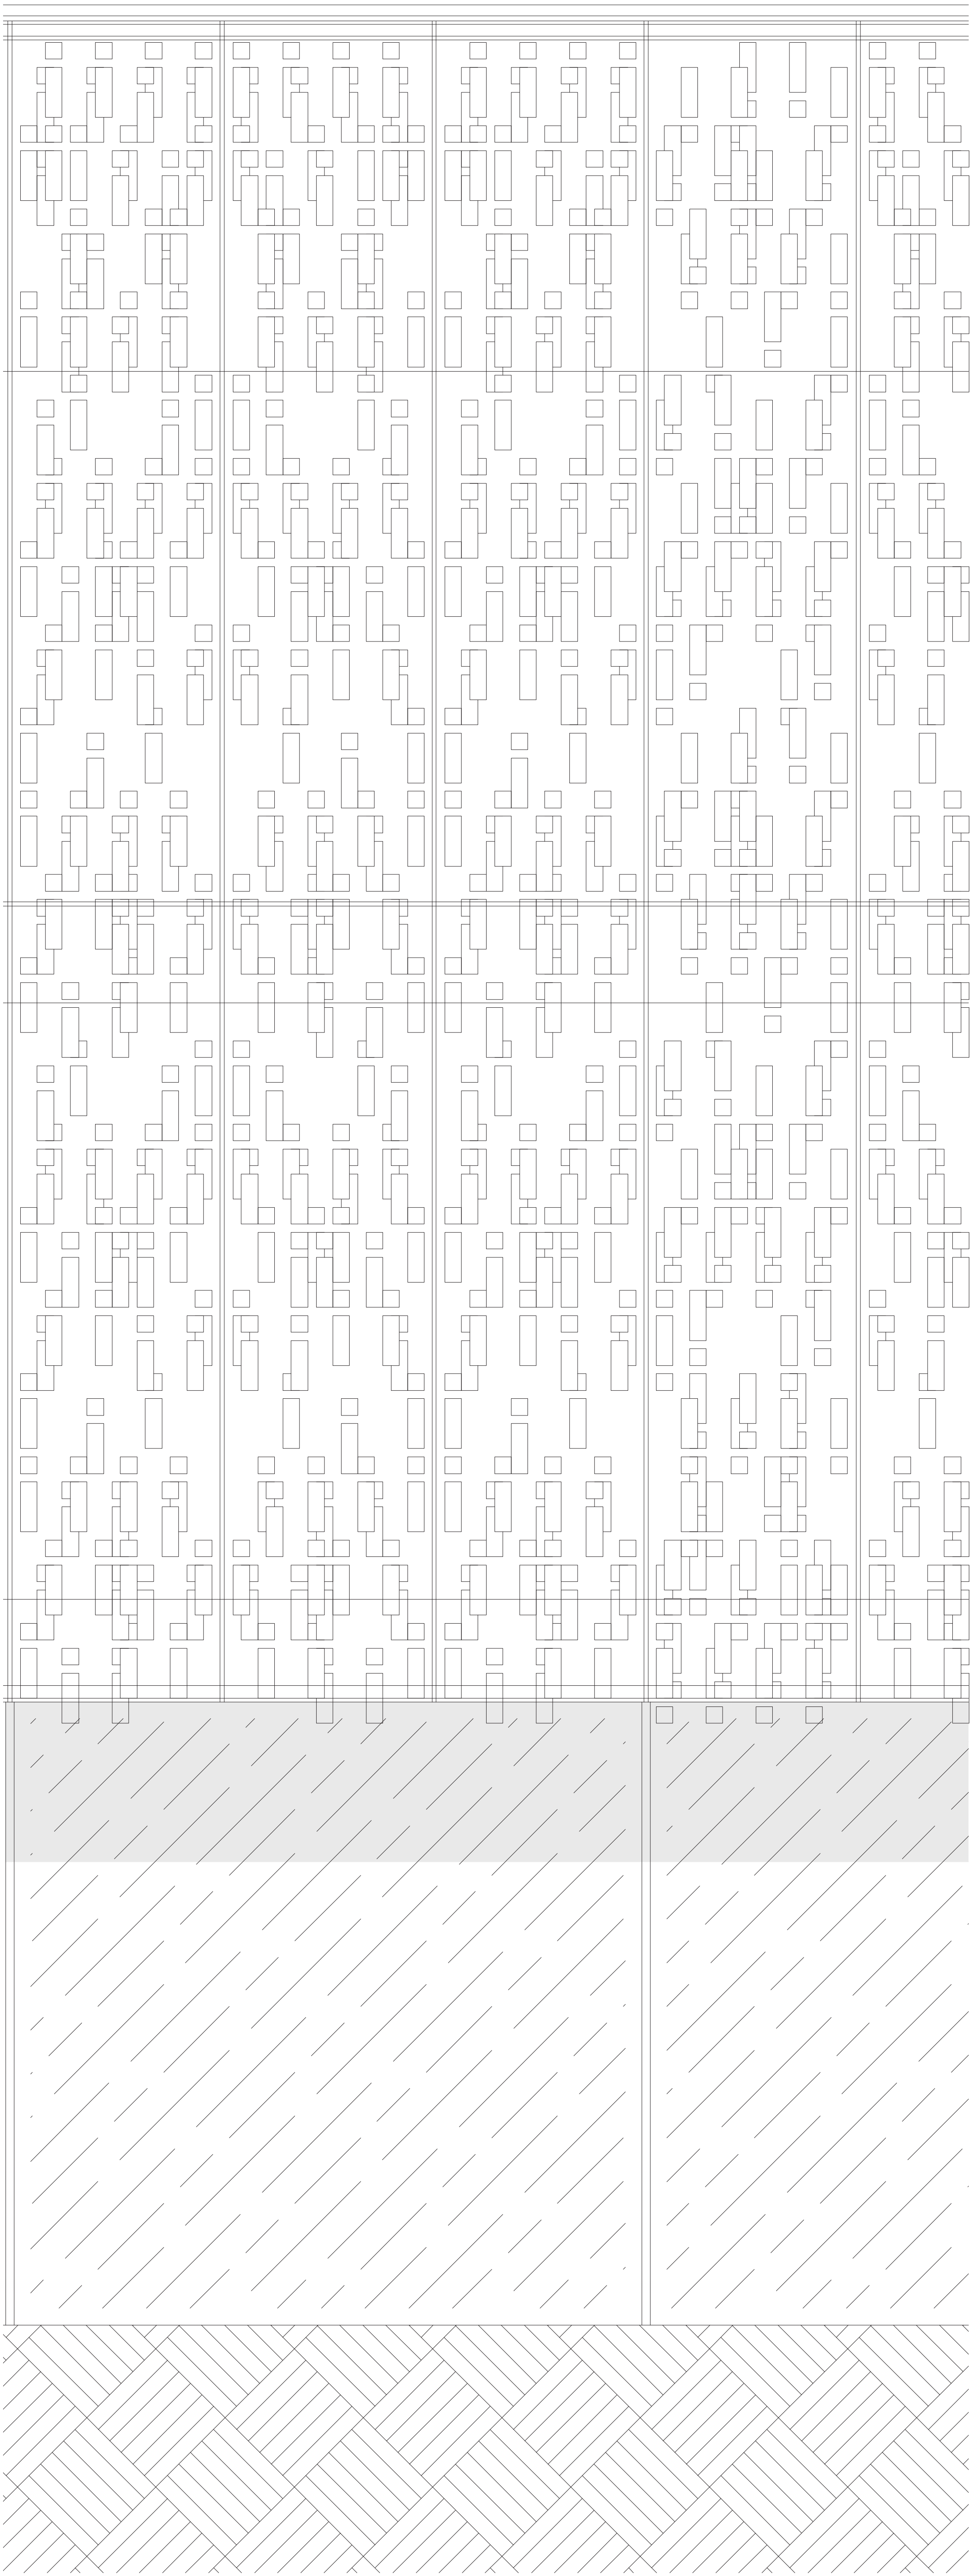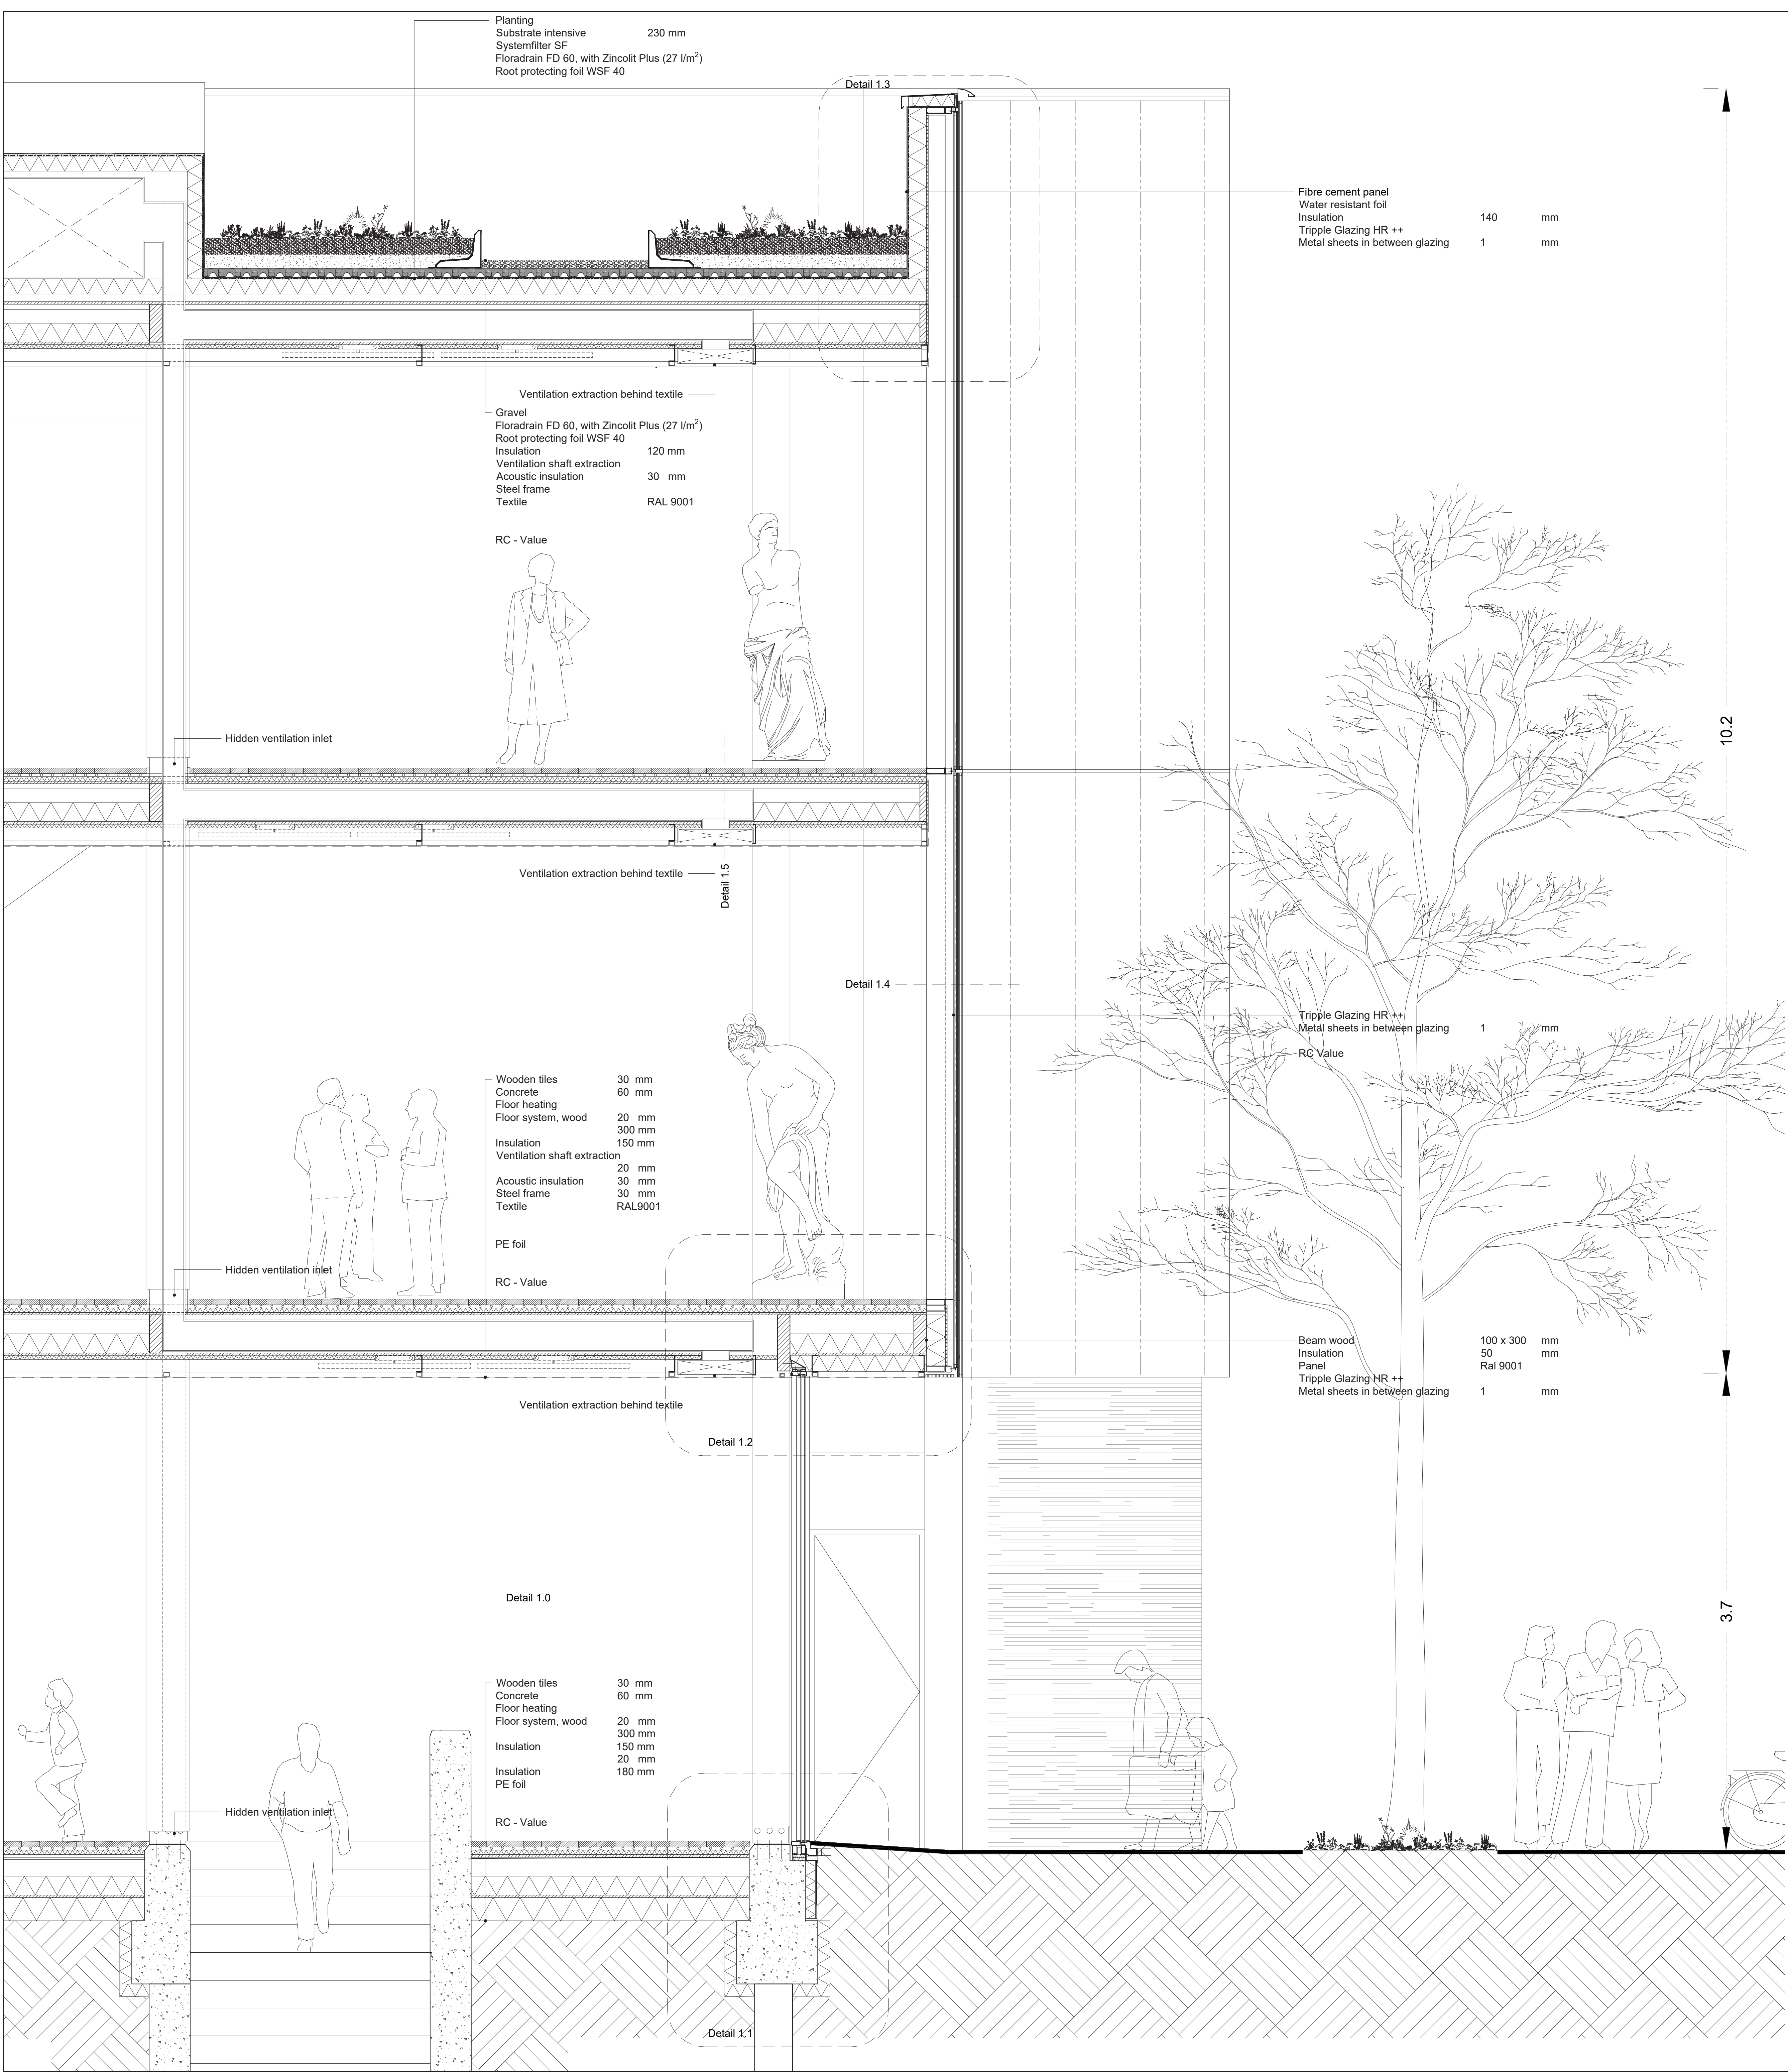

Project	Zutphen Sustainable City
Course	AR3AR111
Master track	Architecture
Studio	Heritage & Architecture
University	TU Delft
Student	Sjoerd Marjnisen
Student Number	4217896
Main Tutor	Job Roos
Technology Tutor	Wido Quist
Cultural Value Tutor	Sara Stroux
Drawing Title	Section & Facade Fragment
Drawn By	Sjoerd Marjnisen
Scale	1:20
Size	A0
Date	27-05-2018



Project Zutphen Sustainable City
Course AR3AR111
Master track Architecture
Studio Heritage & Architecture
University TUDelft
Student Sjoerd Marinissen
Student Number 4217896
Main Tutor Job Roos
Technology Tutor Wido Quist
Cultural Value Tutor Sara Stroux
Drawing Title Masterplan
Drawn By Sjoerd Marinissen
Scale 1:1000
Size A0
Date 22-05-2018