




AXONOMETRIC VIEW

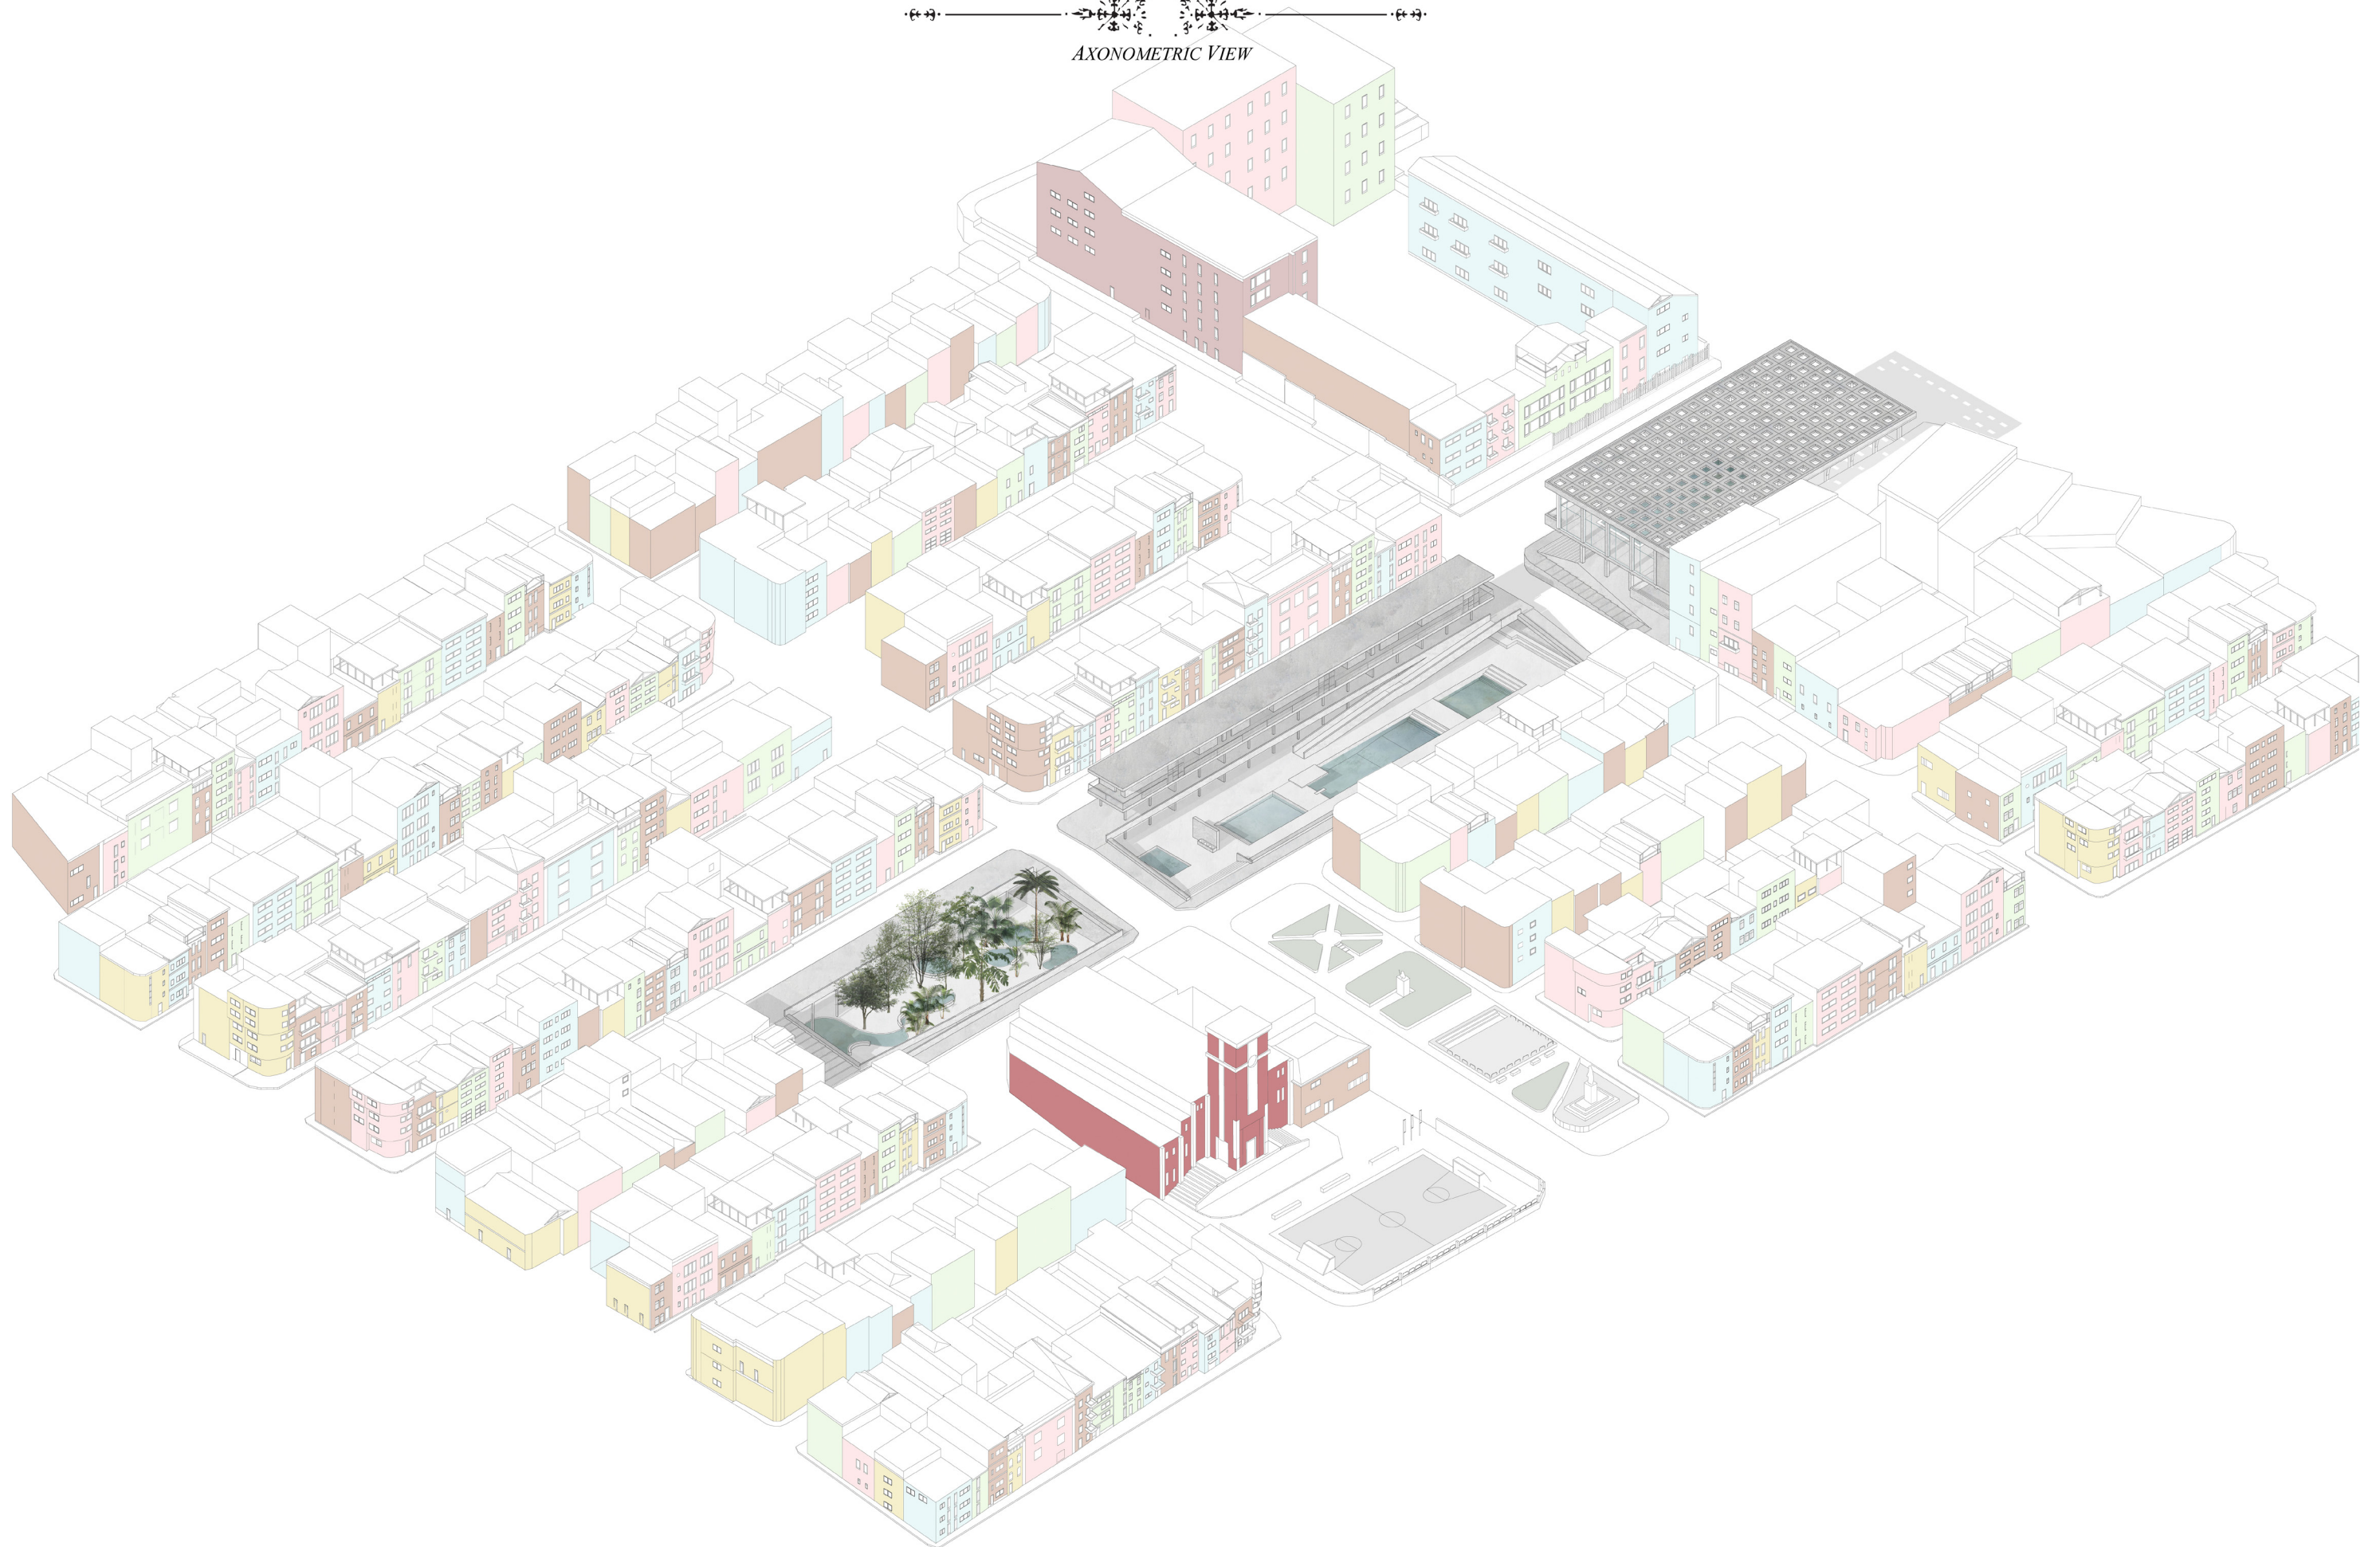




Plan level -1
scale 1:200

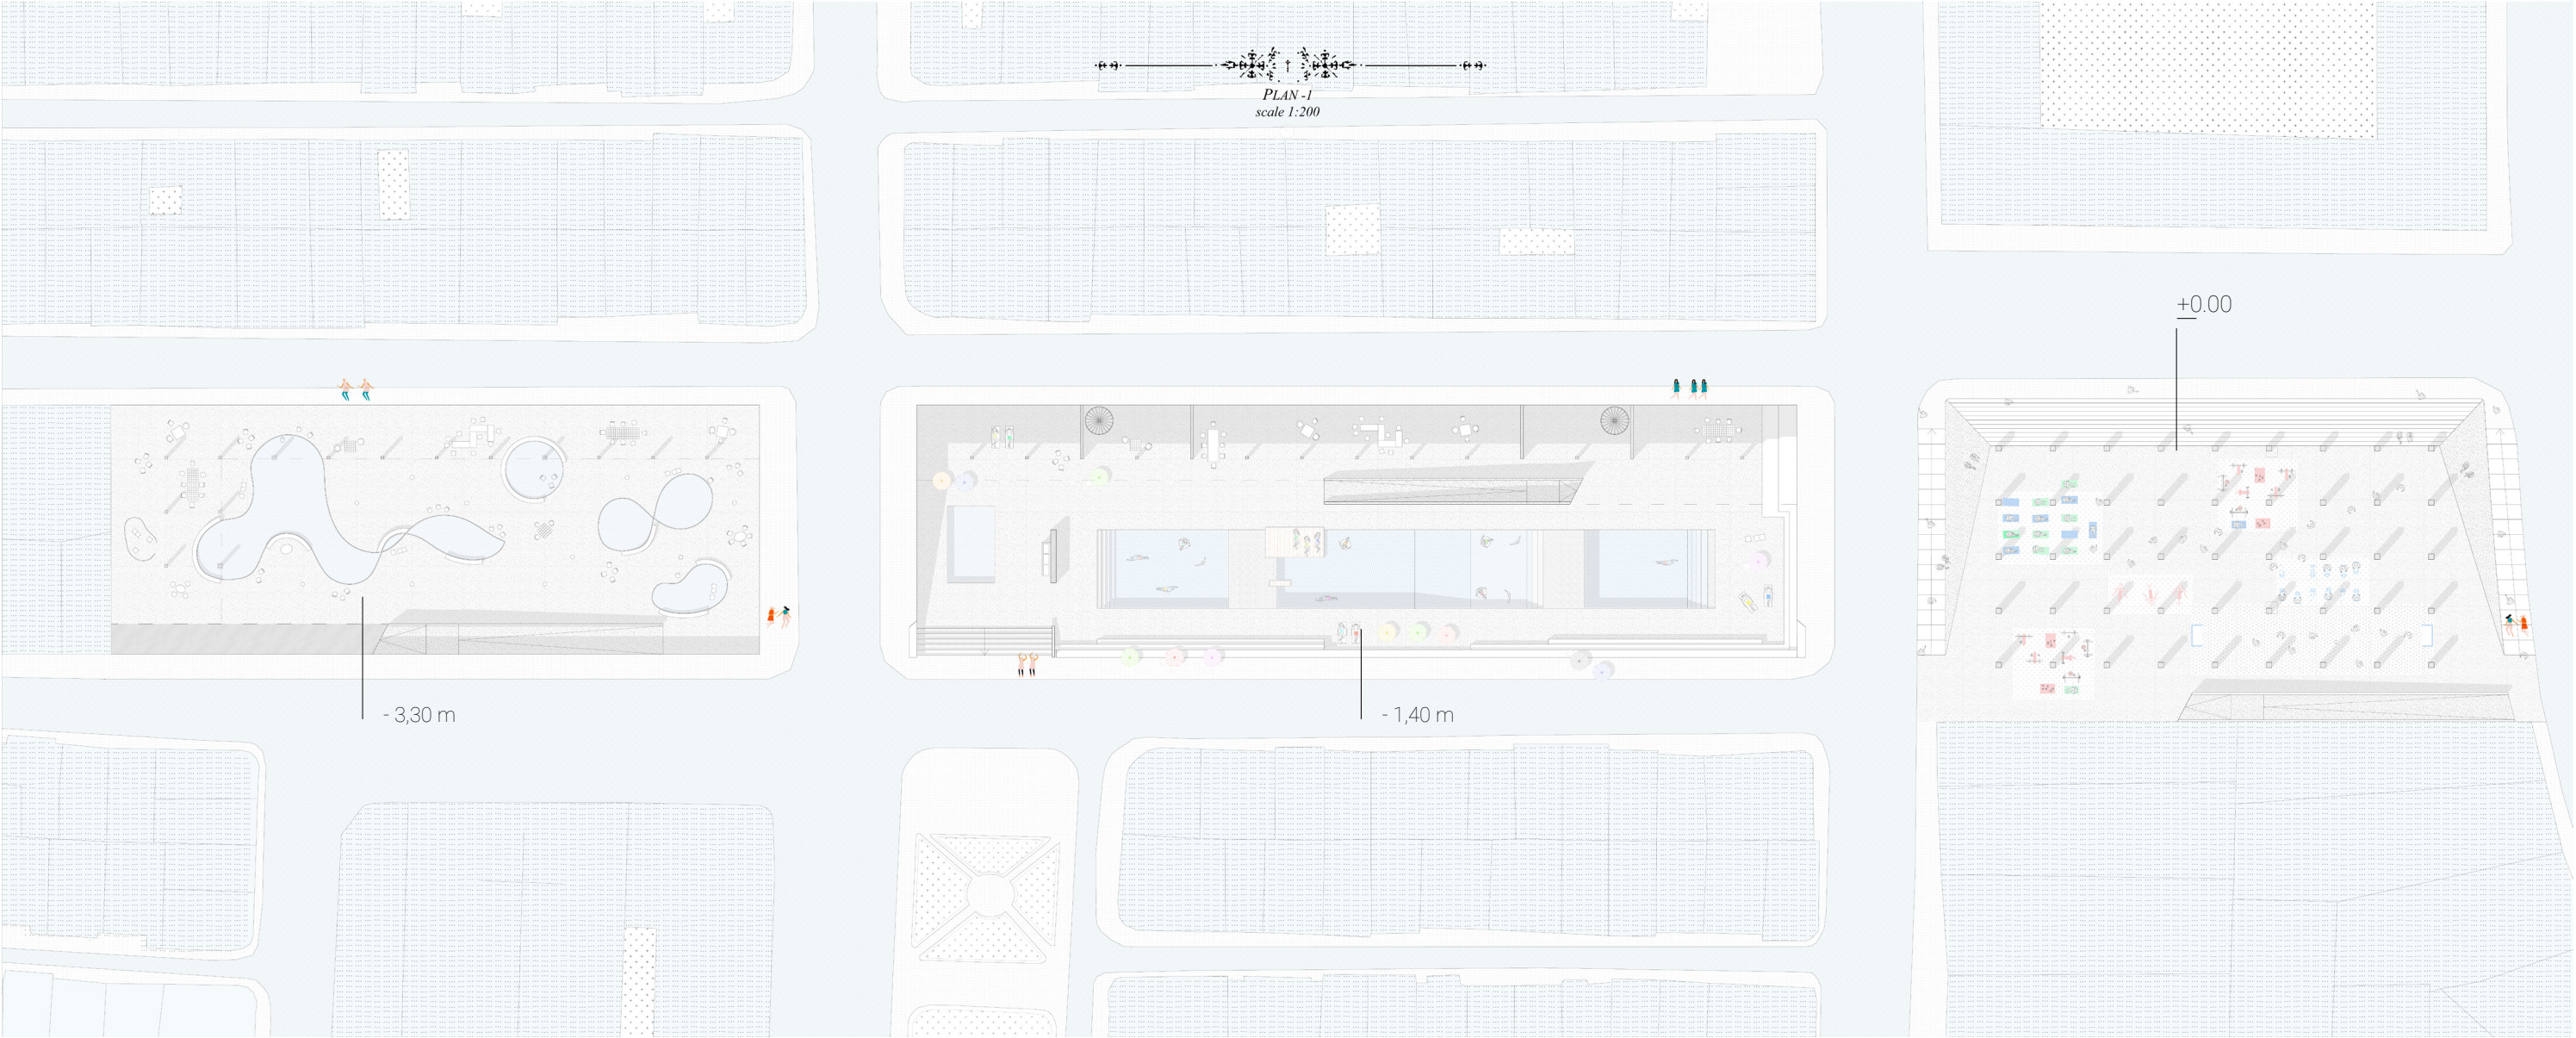

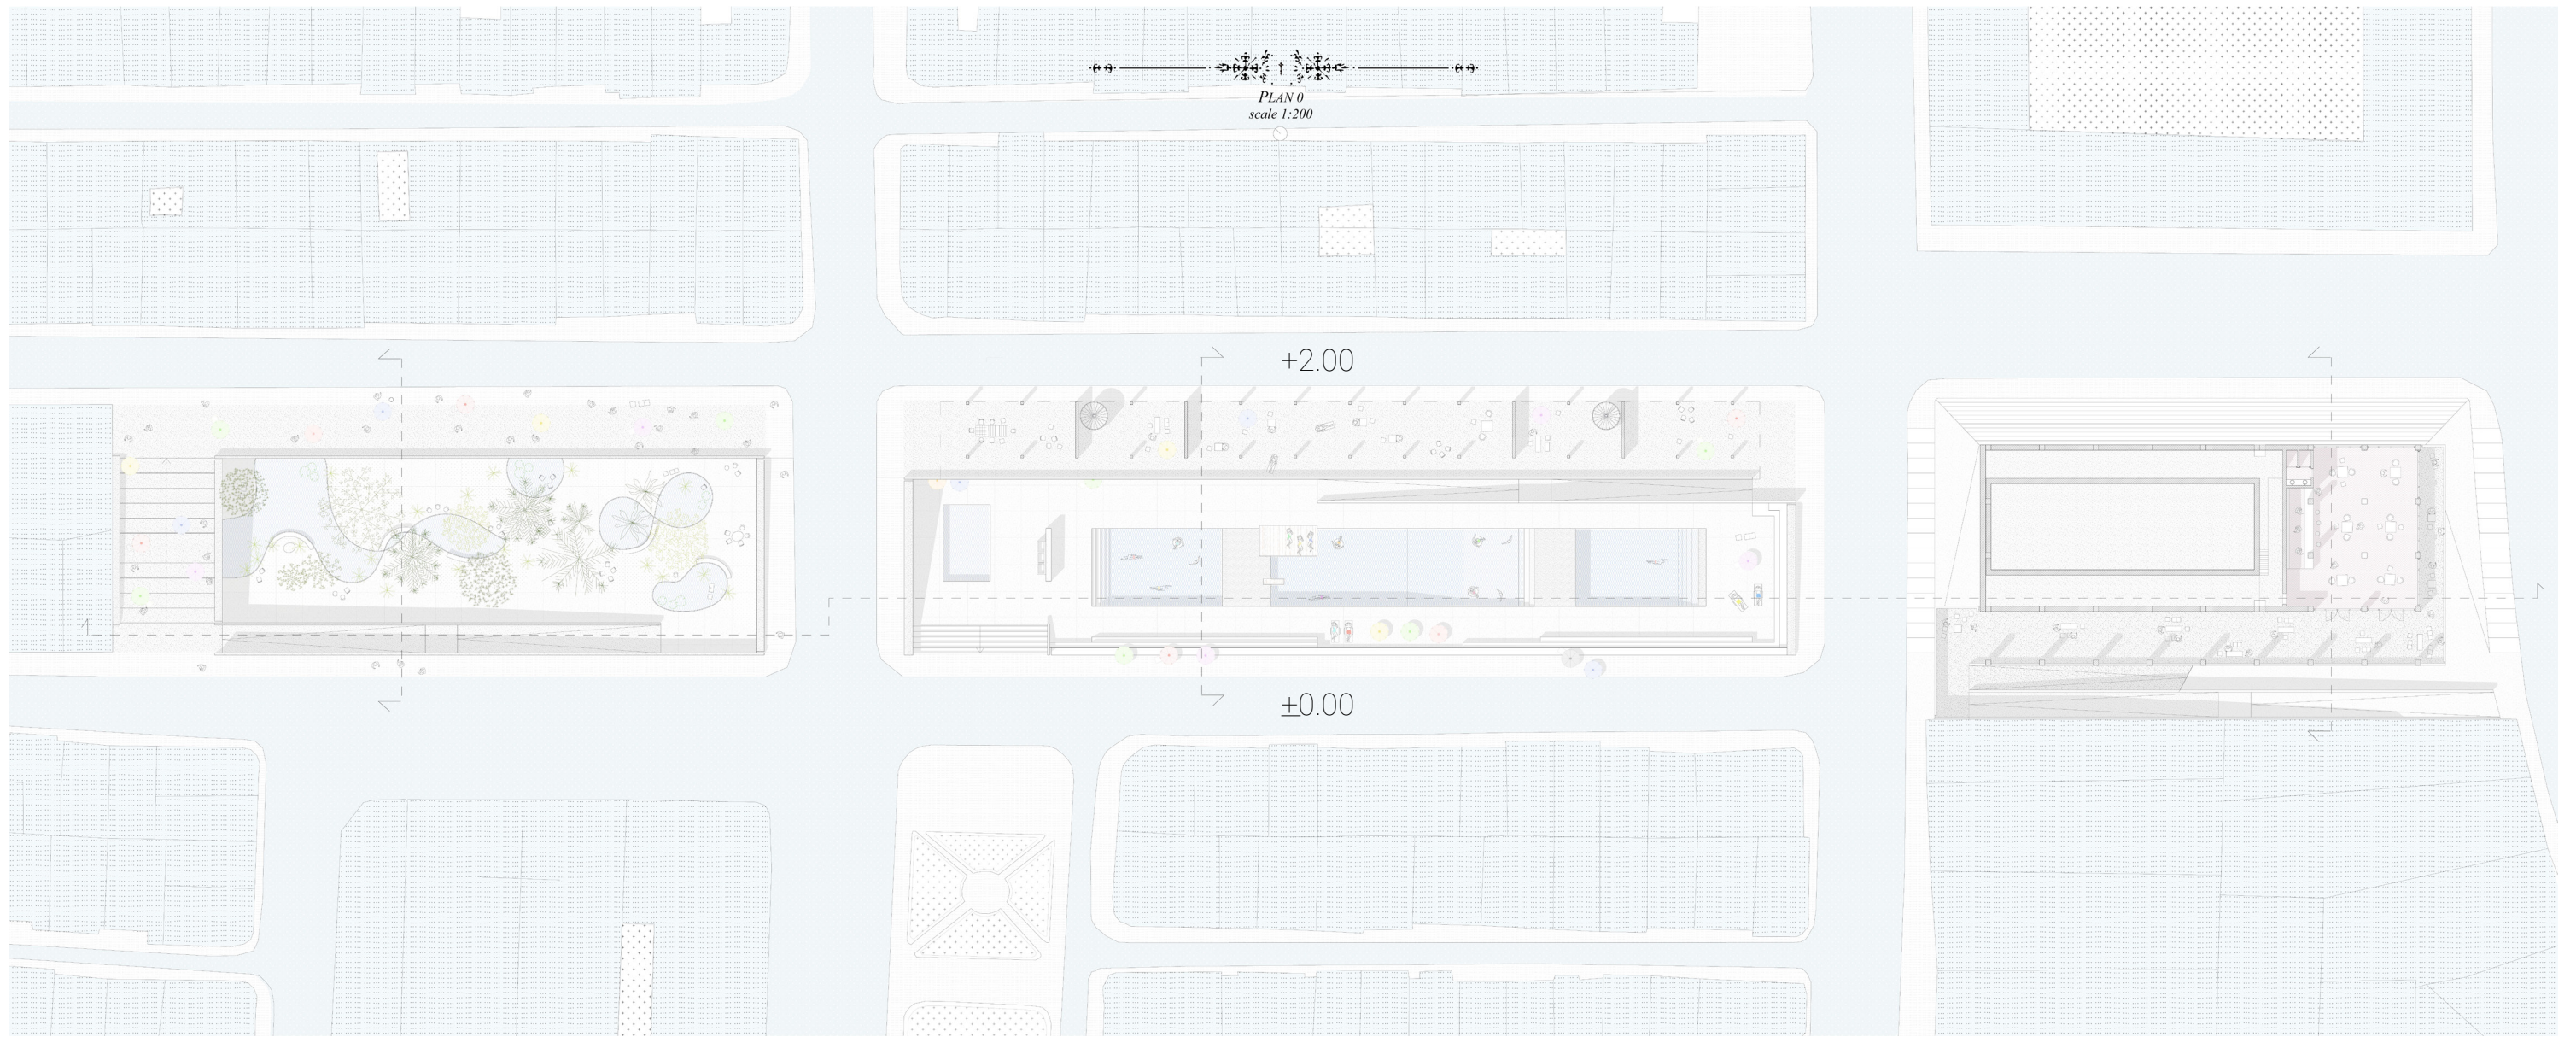

Groundfloor plan
scale 1:200



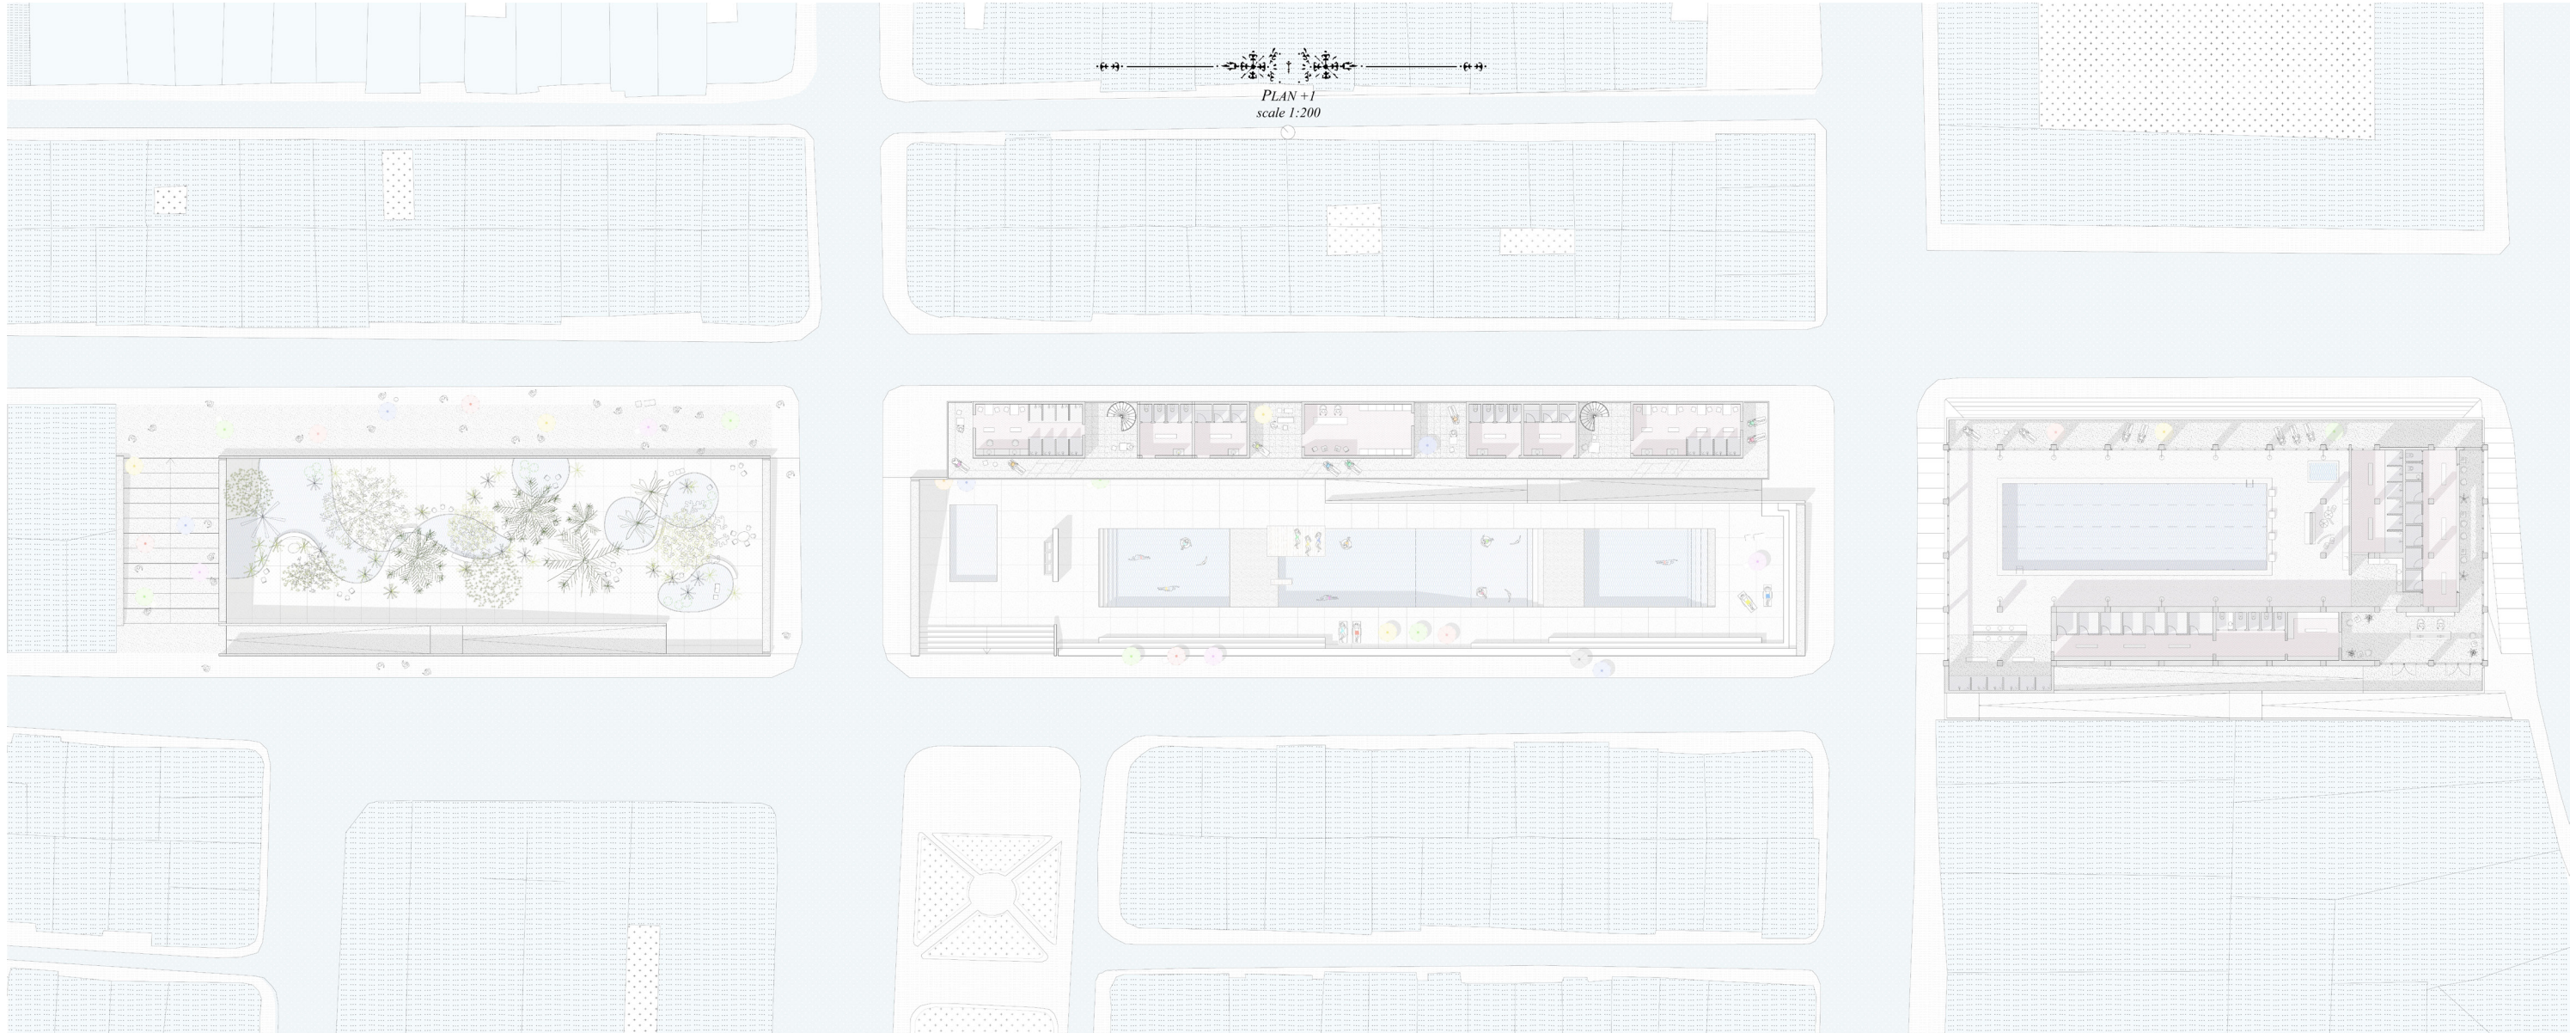

Plan level +1
scale 1:200





Longitudinal section
scale 1:200










Transversal section
Garden
scale 1:200




Transversal section
Bath
scale 1:200



Transversal section
Pool
scale 1:200

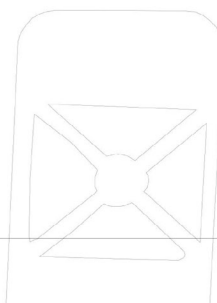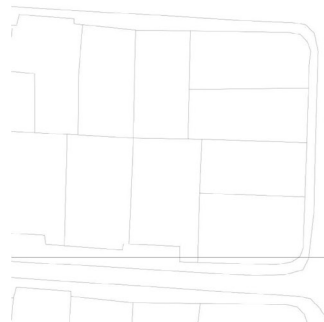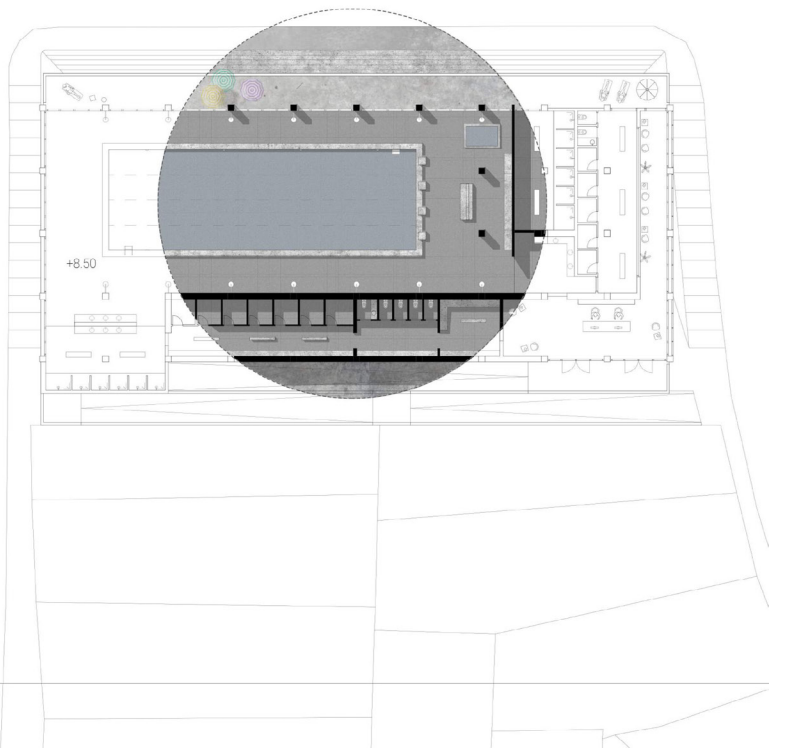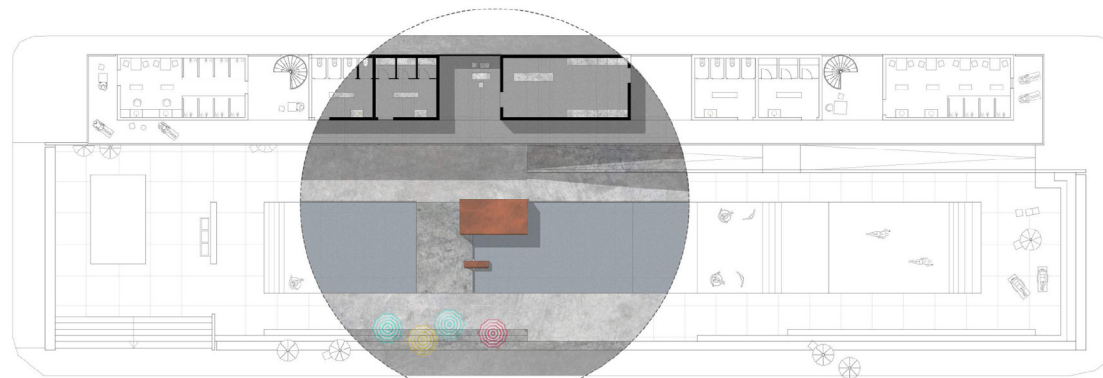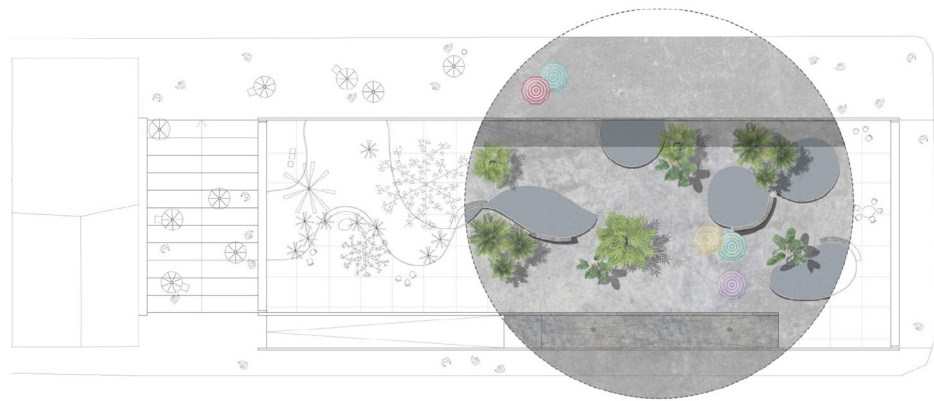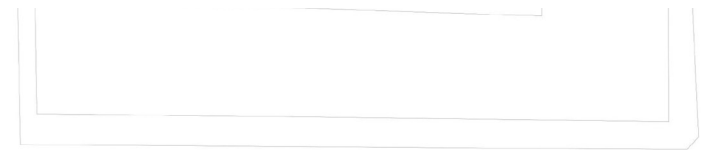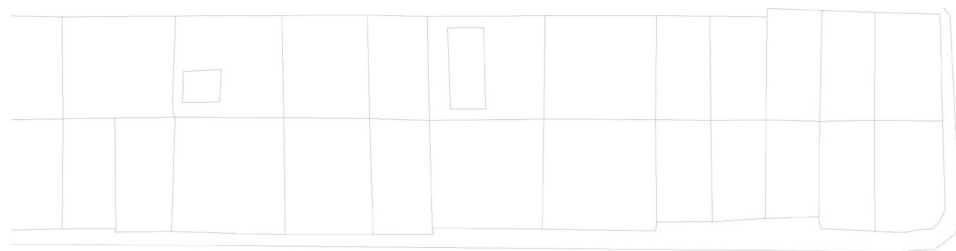

The materiality
Plan 1:200

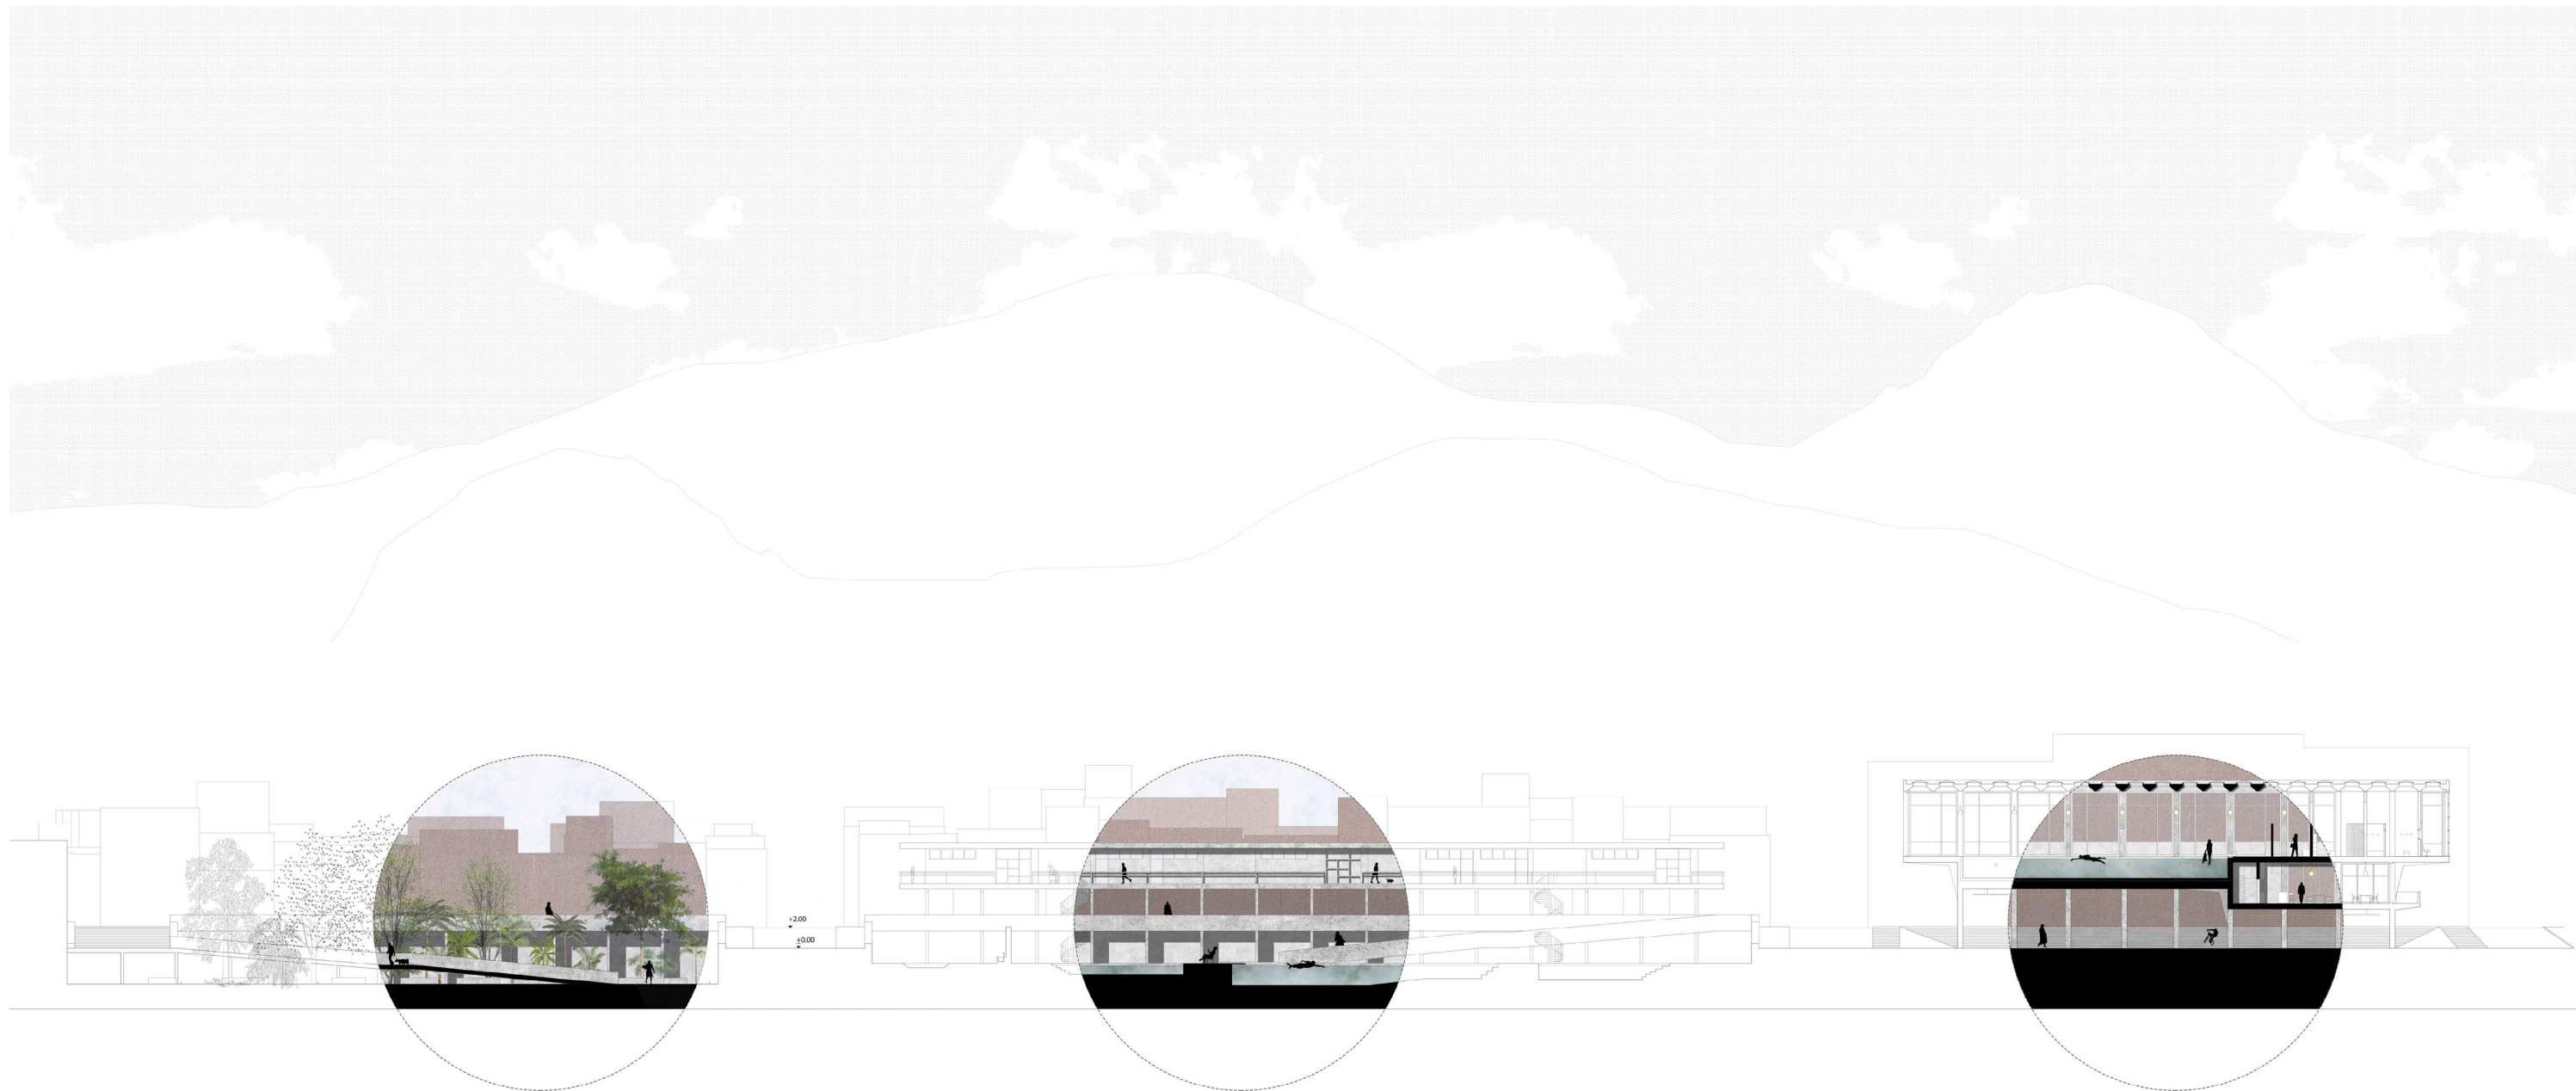

The materiality
Longitudinal Section 1:200