


THE MOTHER LIBRARY

Luka Zantman


Drawing set




GROUP SITE PLAN 1:10.000

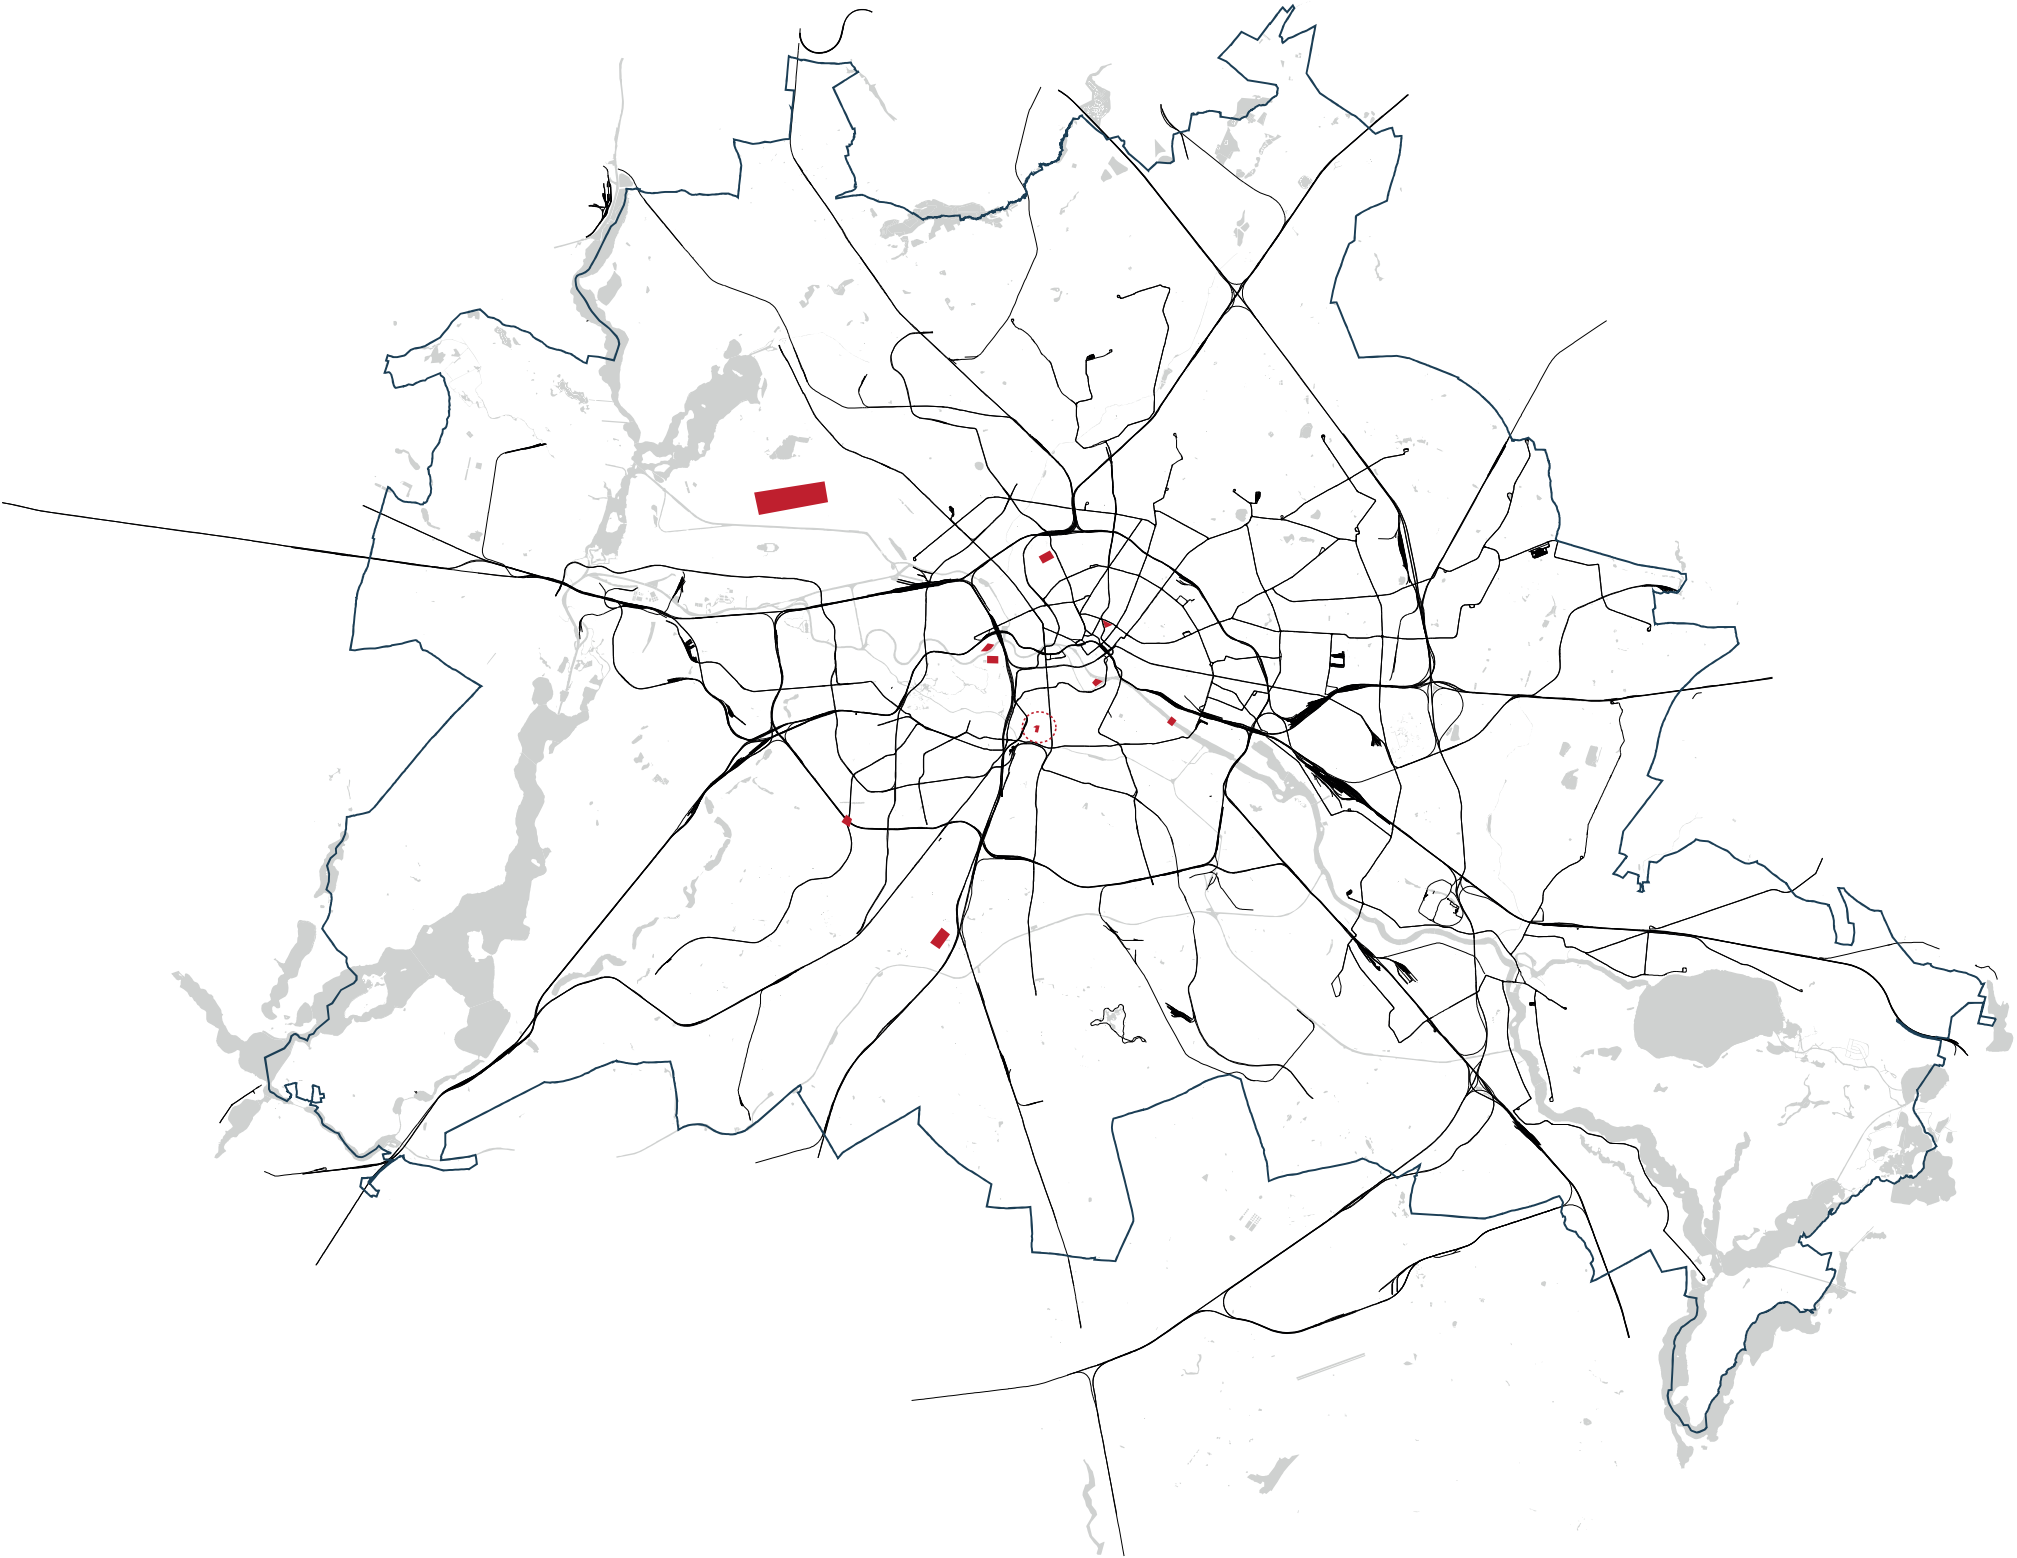


SITE PLAN 1:1.000

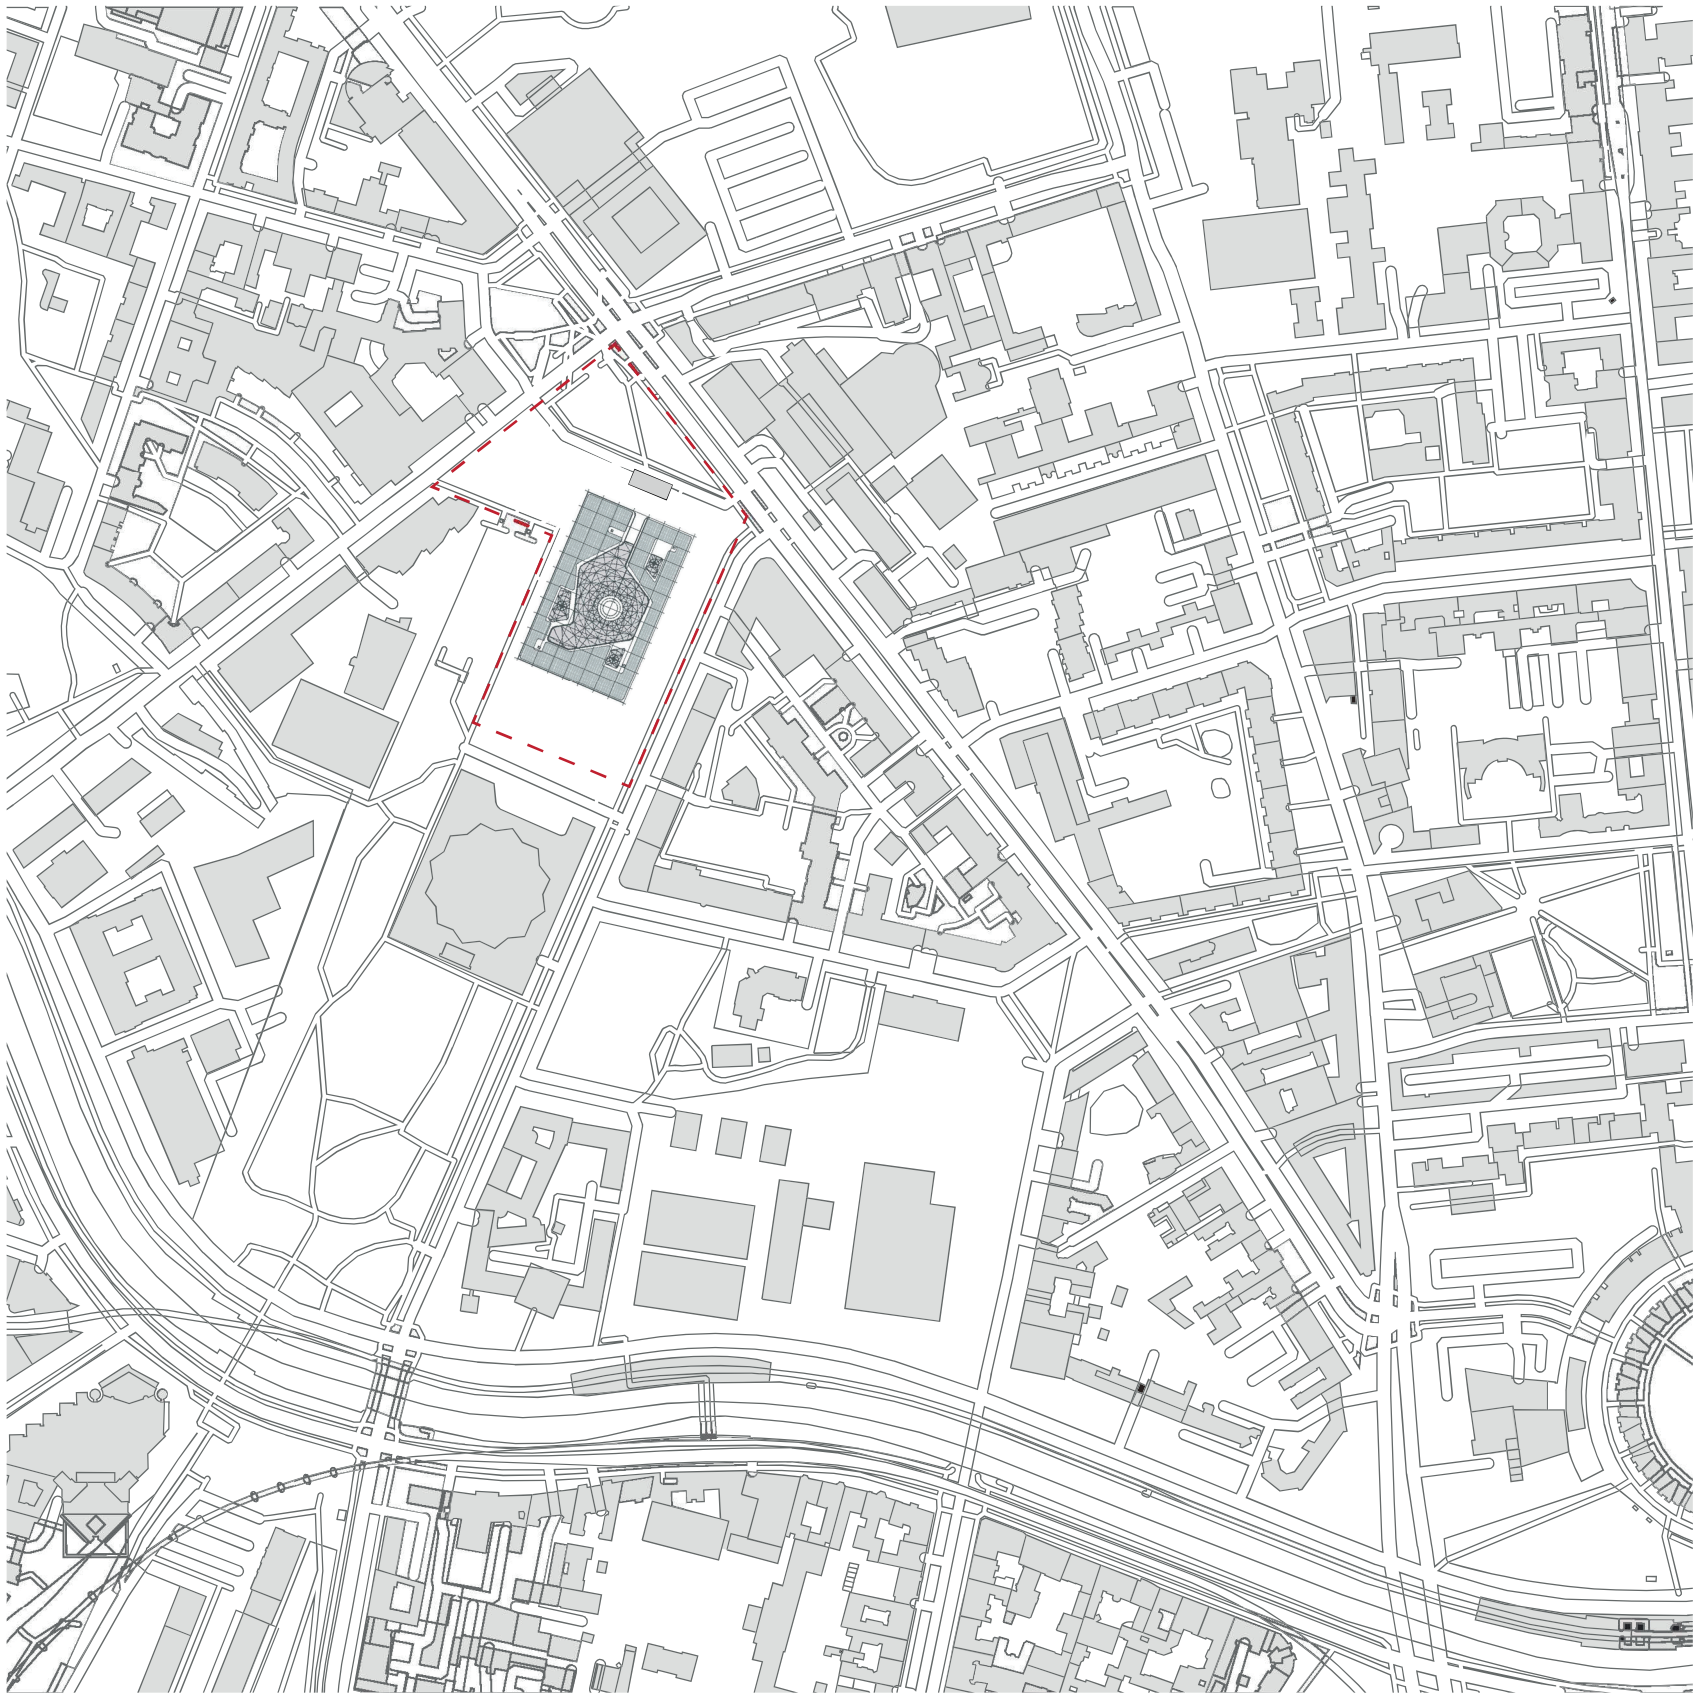

URBAN IMPLEMENTATION 1:500

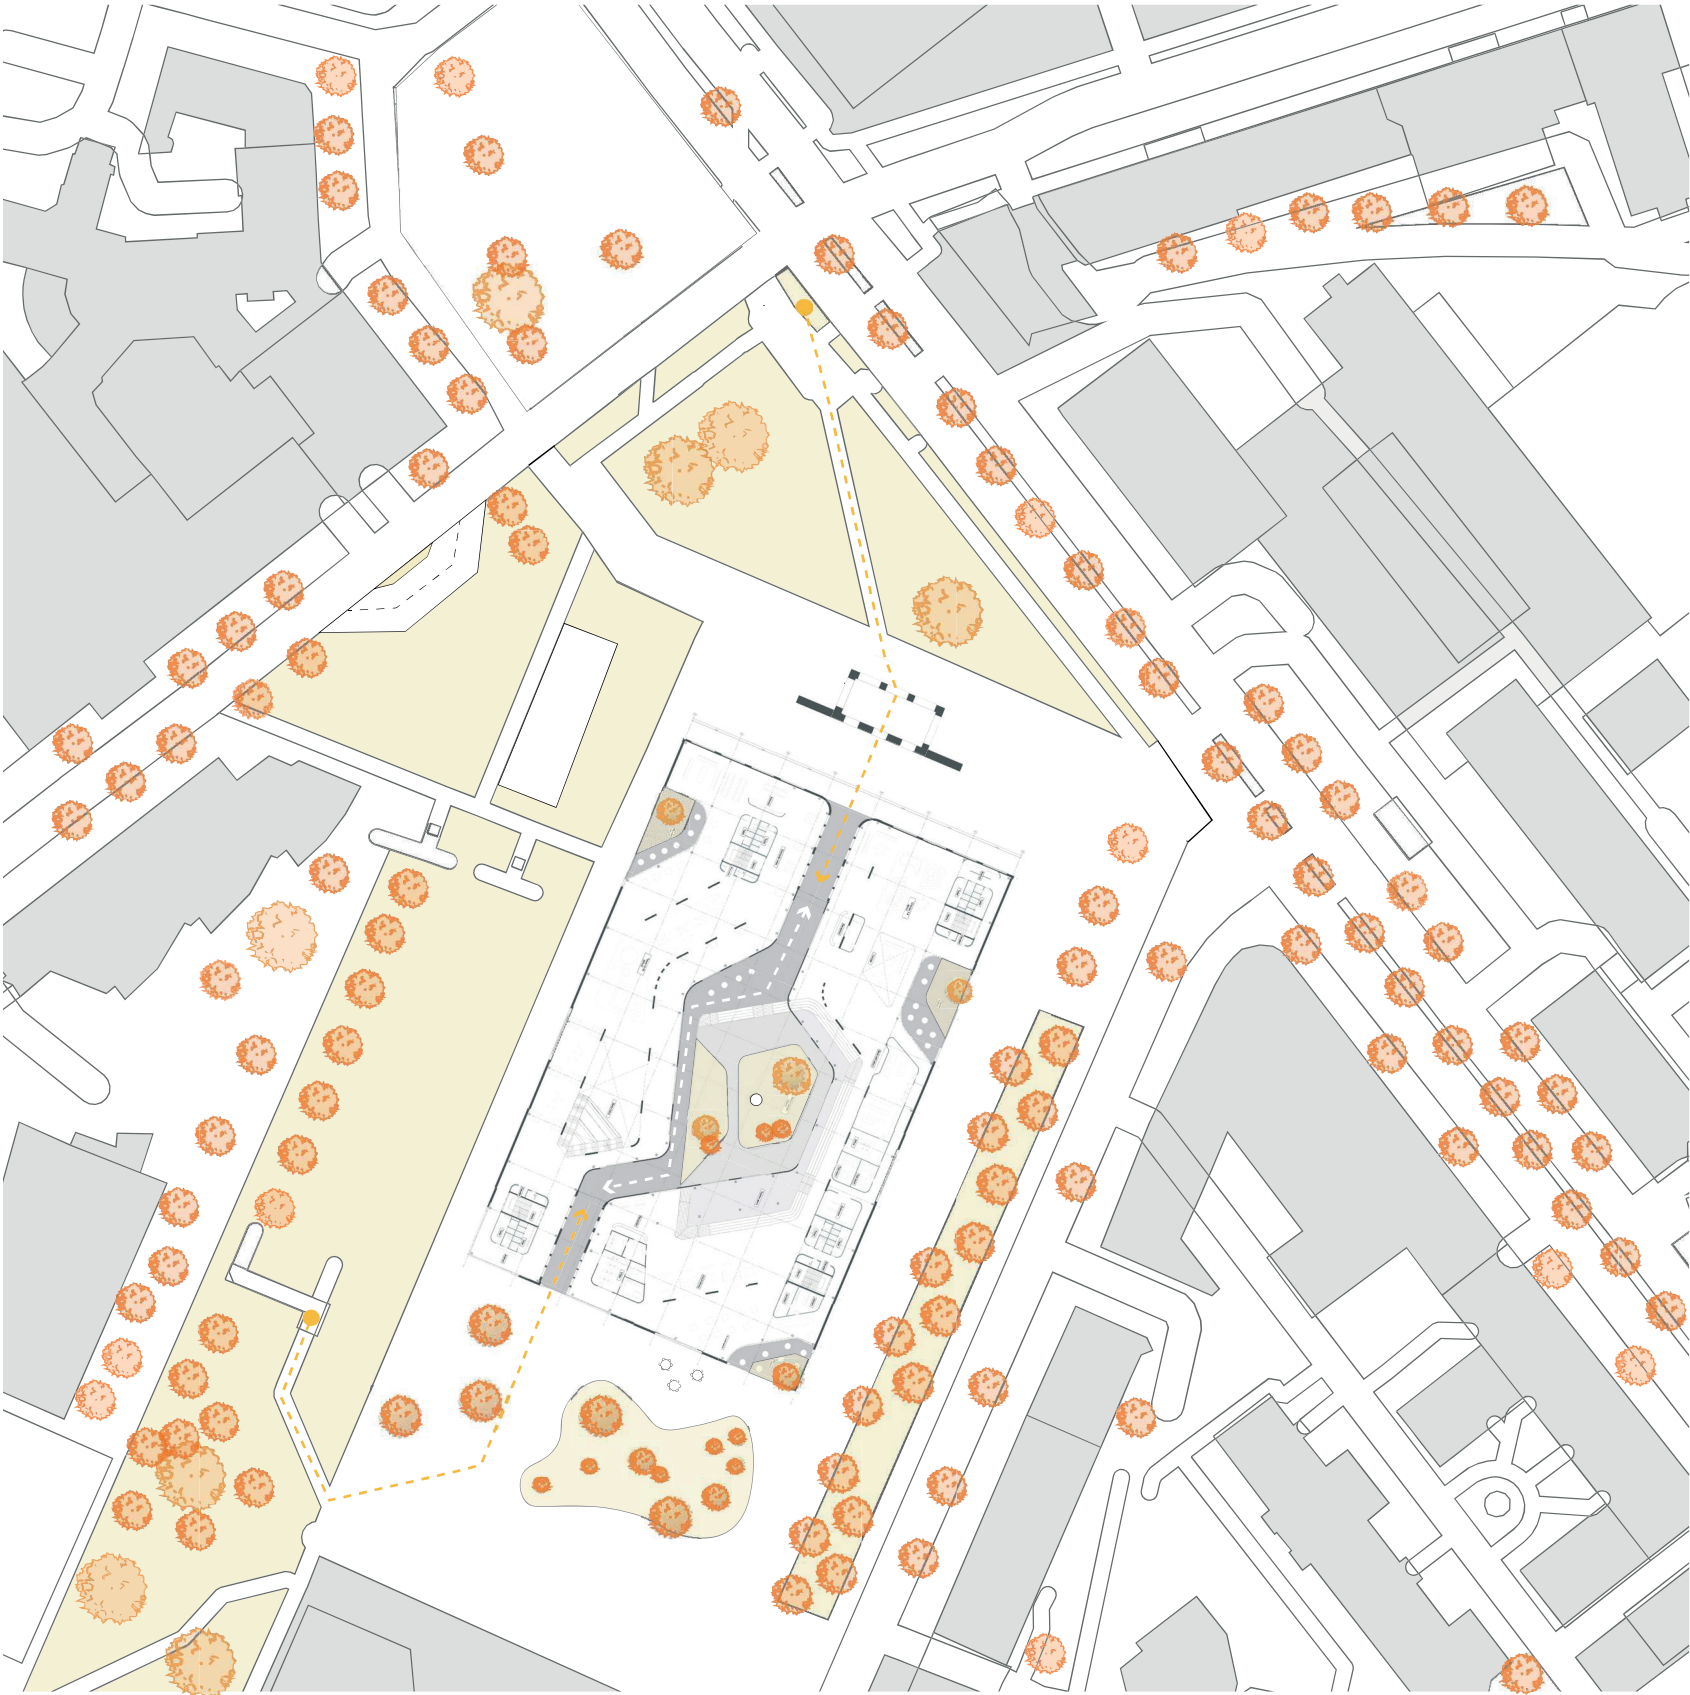

FLOOR PLAN : GROUND FLOOR

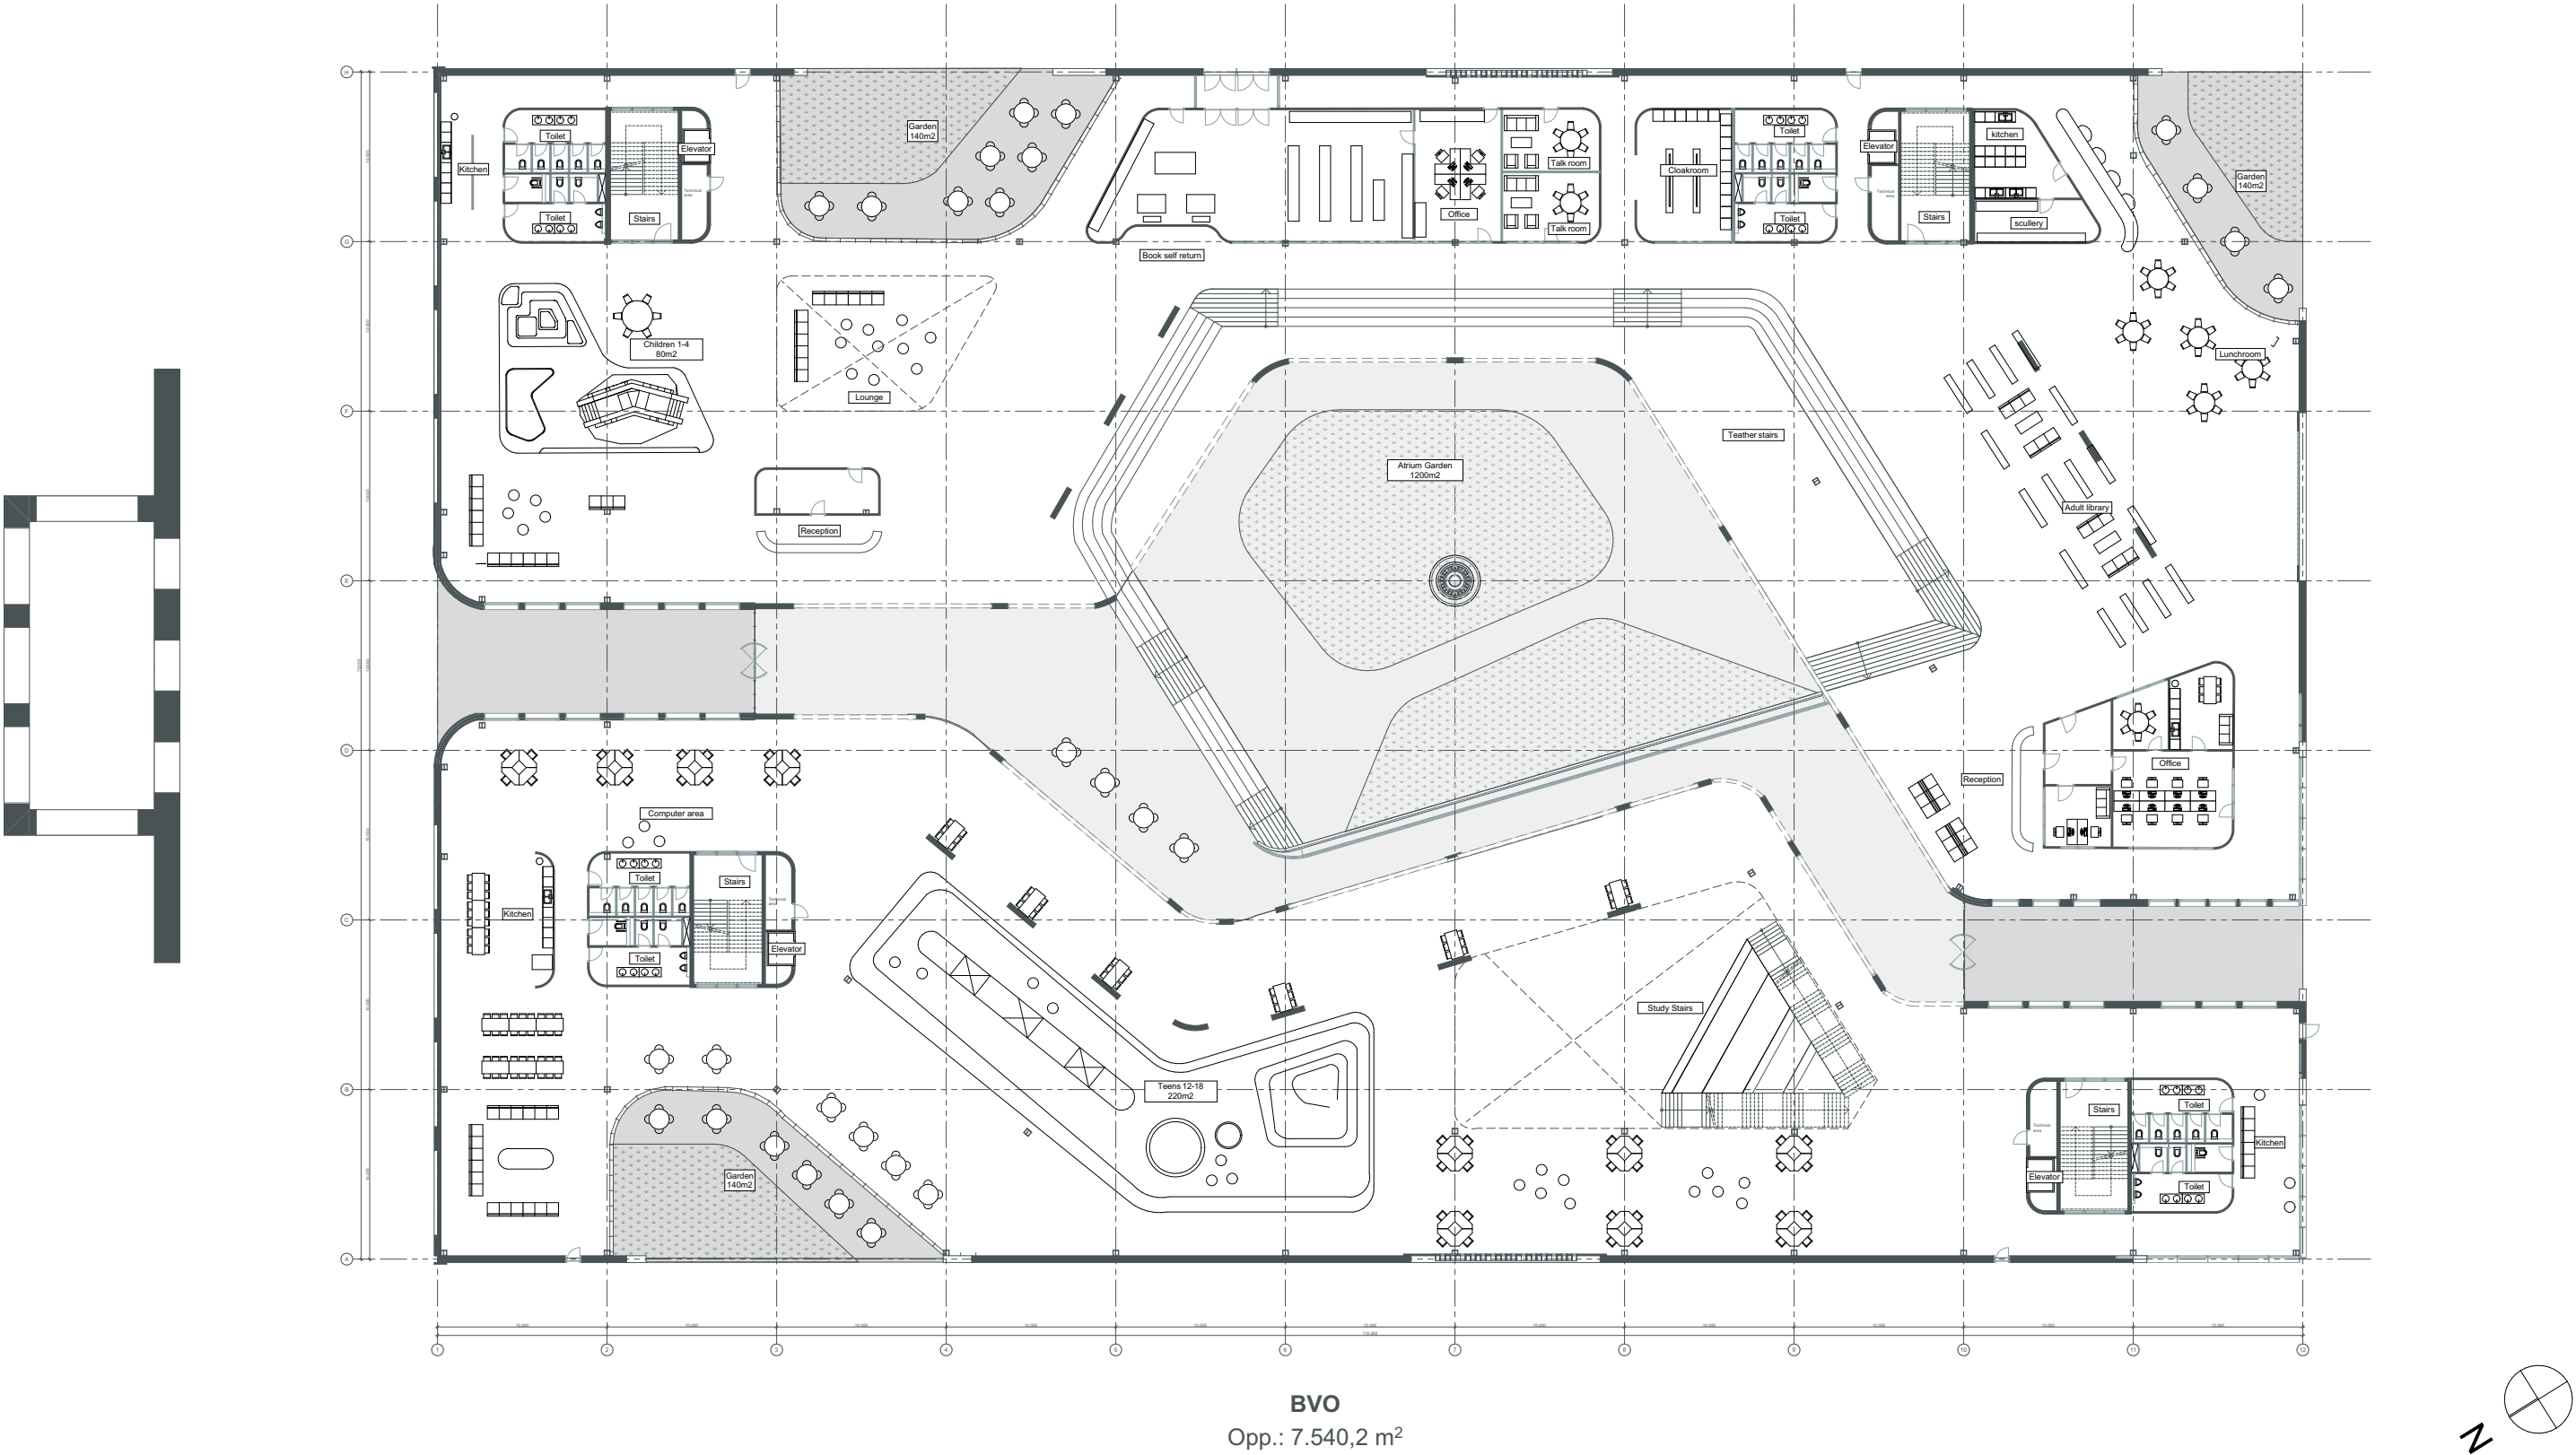

1:200

Project

The mother library

Straat locatie Berlin

Tekening naam: 00. Begane grond 1:200

schaal: 1:200

get.:abc

datum: 2024

formaat: A1

...

Werknummer: 0001

Tekening nr: SO-0101

Fase: Schetsontwerp

Architect: #Contact Company

Opdrachtgever: Naam opdrachtgever

Duke elingtonstraat


#Contact Postcode Deft

Telefoon: +31 6 19542995

lukazantman@gmail.com

BVO Totaal
Opp: 17.750

FLOOR PLAN : 1TH FLOOR

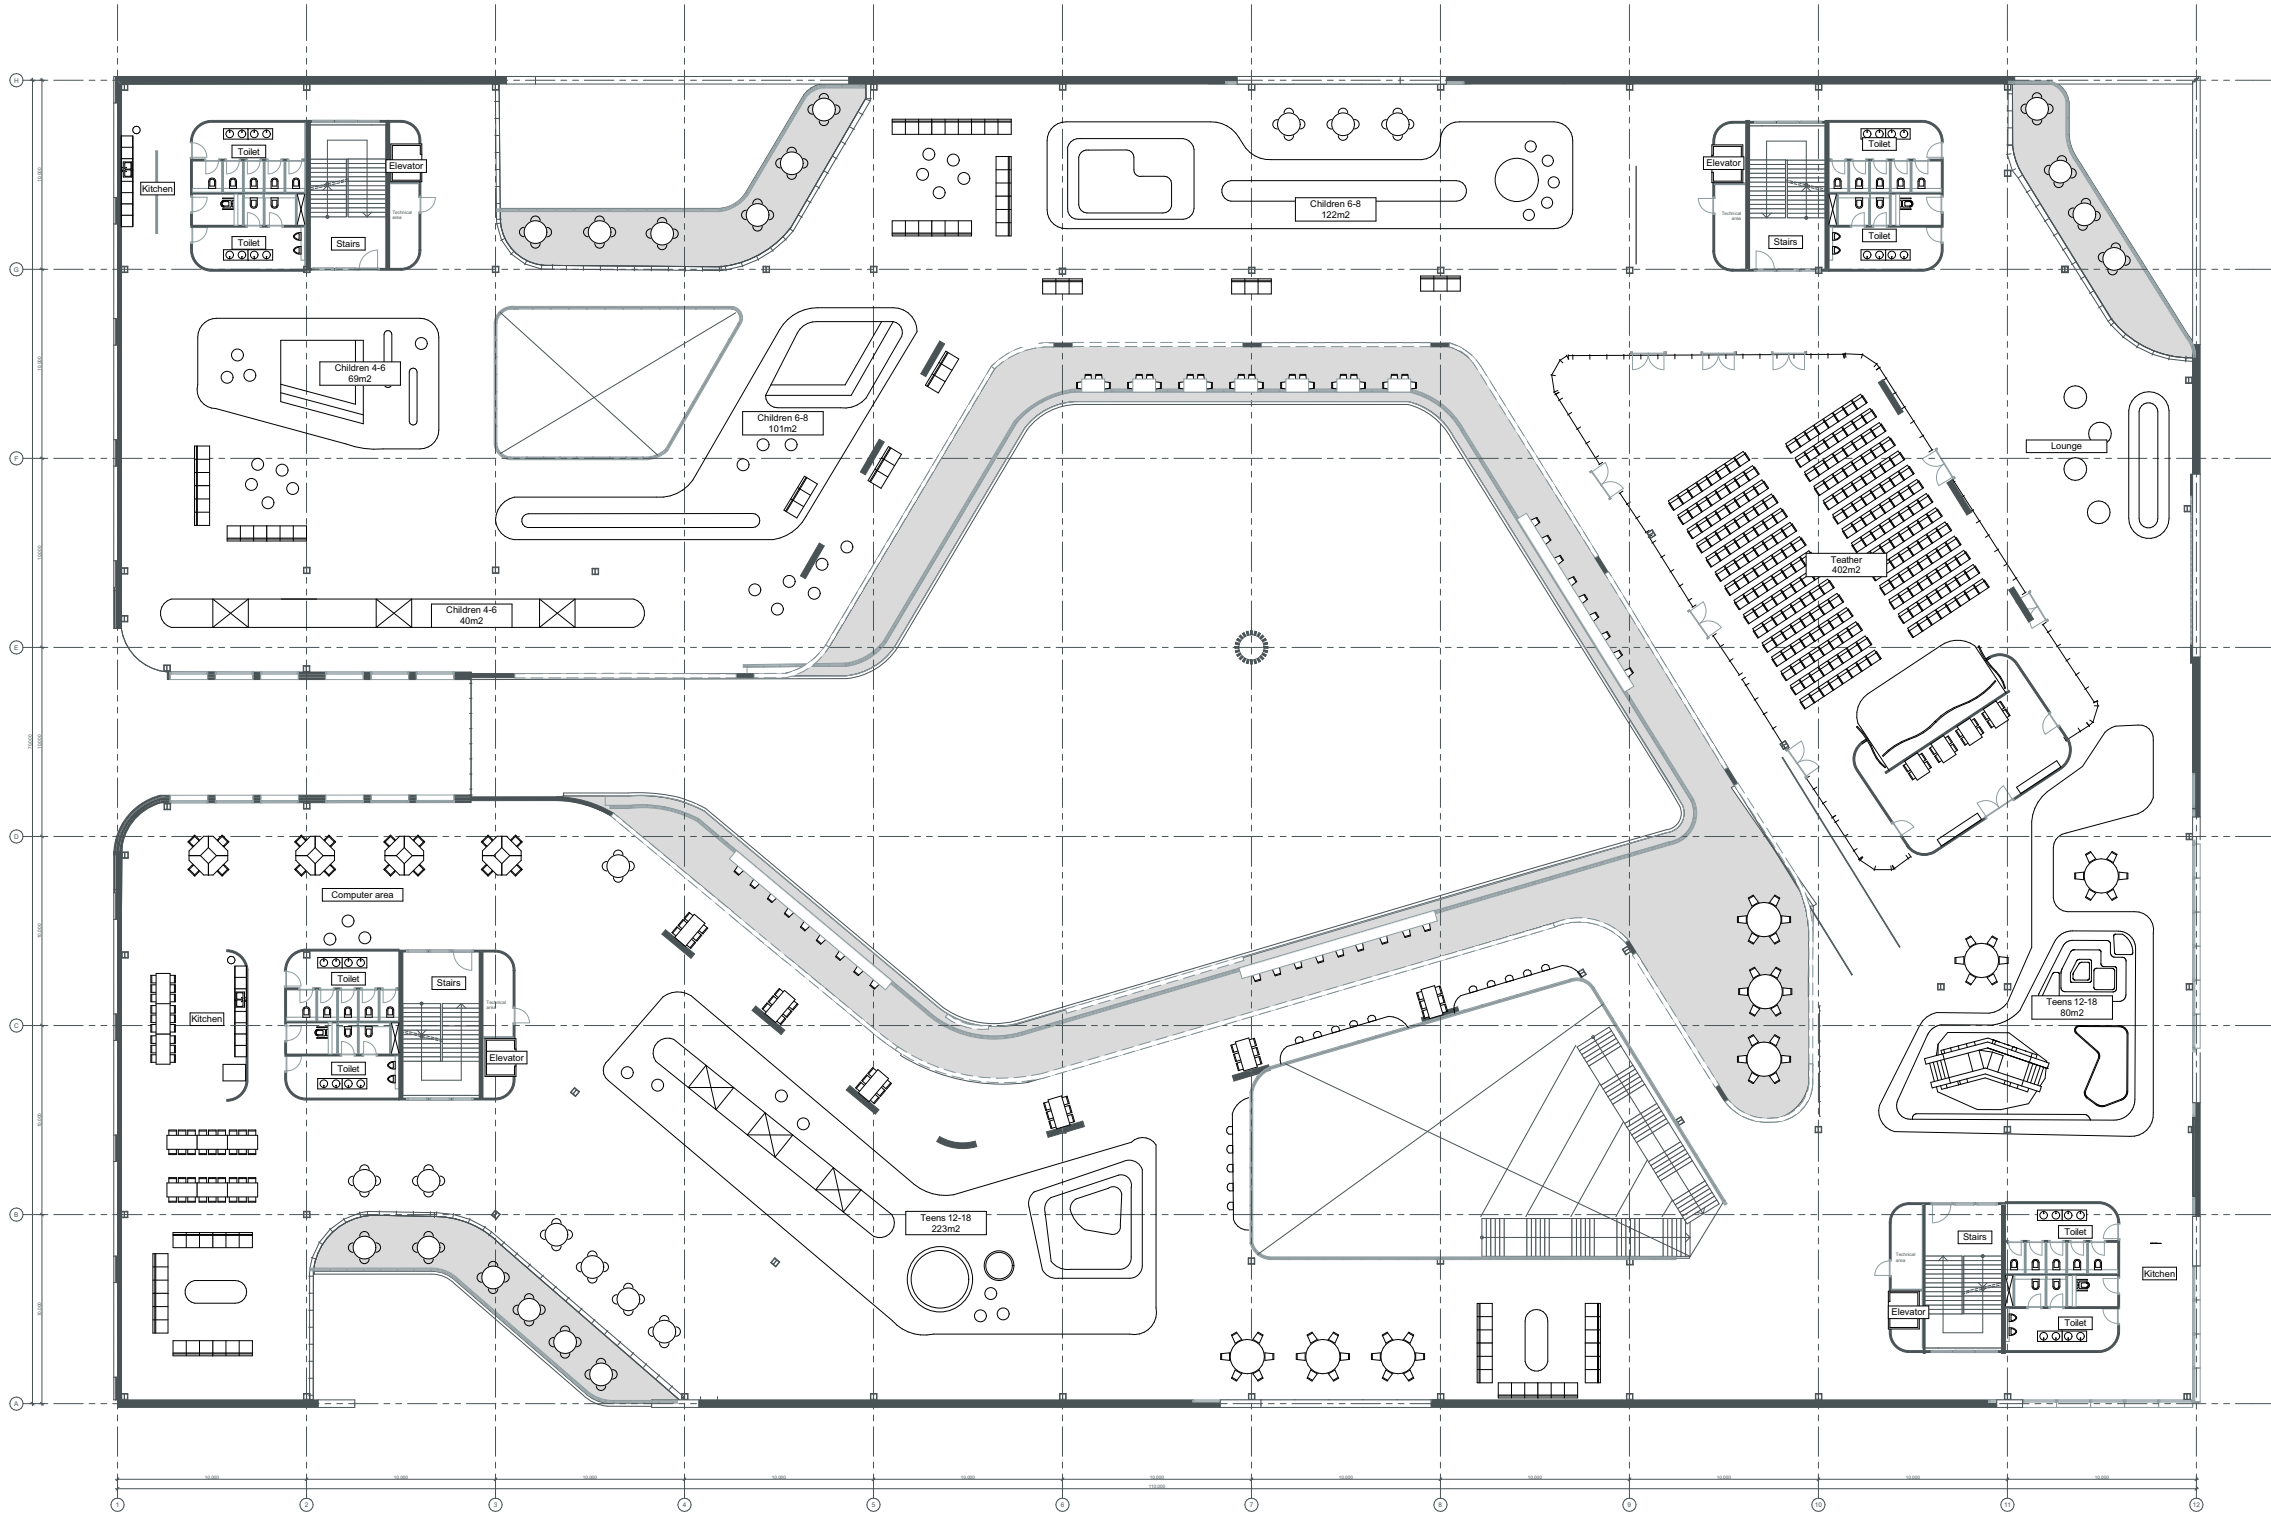

BVO
Opp.: 5.140,0 m²


1:200

01 1e verdieping

Project			
The mother library			
Straat locatie Berlin			
Tekening naam: 01. Eerste verdieping 1:200			
schaal: 1:200	get.: ABC	datum: ...-2024	formaat: A1
...			
Werknummer: 0001			
Tekening nr: SO-0102			
Fase: Schetsontwerp			
Architect: #Contact Company			
Opdrachtgever: Naam opdrachtgever			


BVO Totaal
Opp: 17.750

FLOOR PLAN : 2TH FLOOR

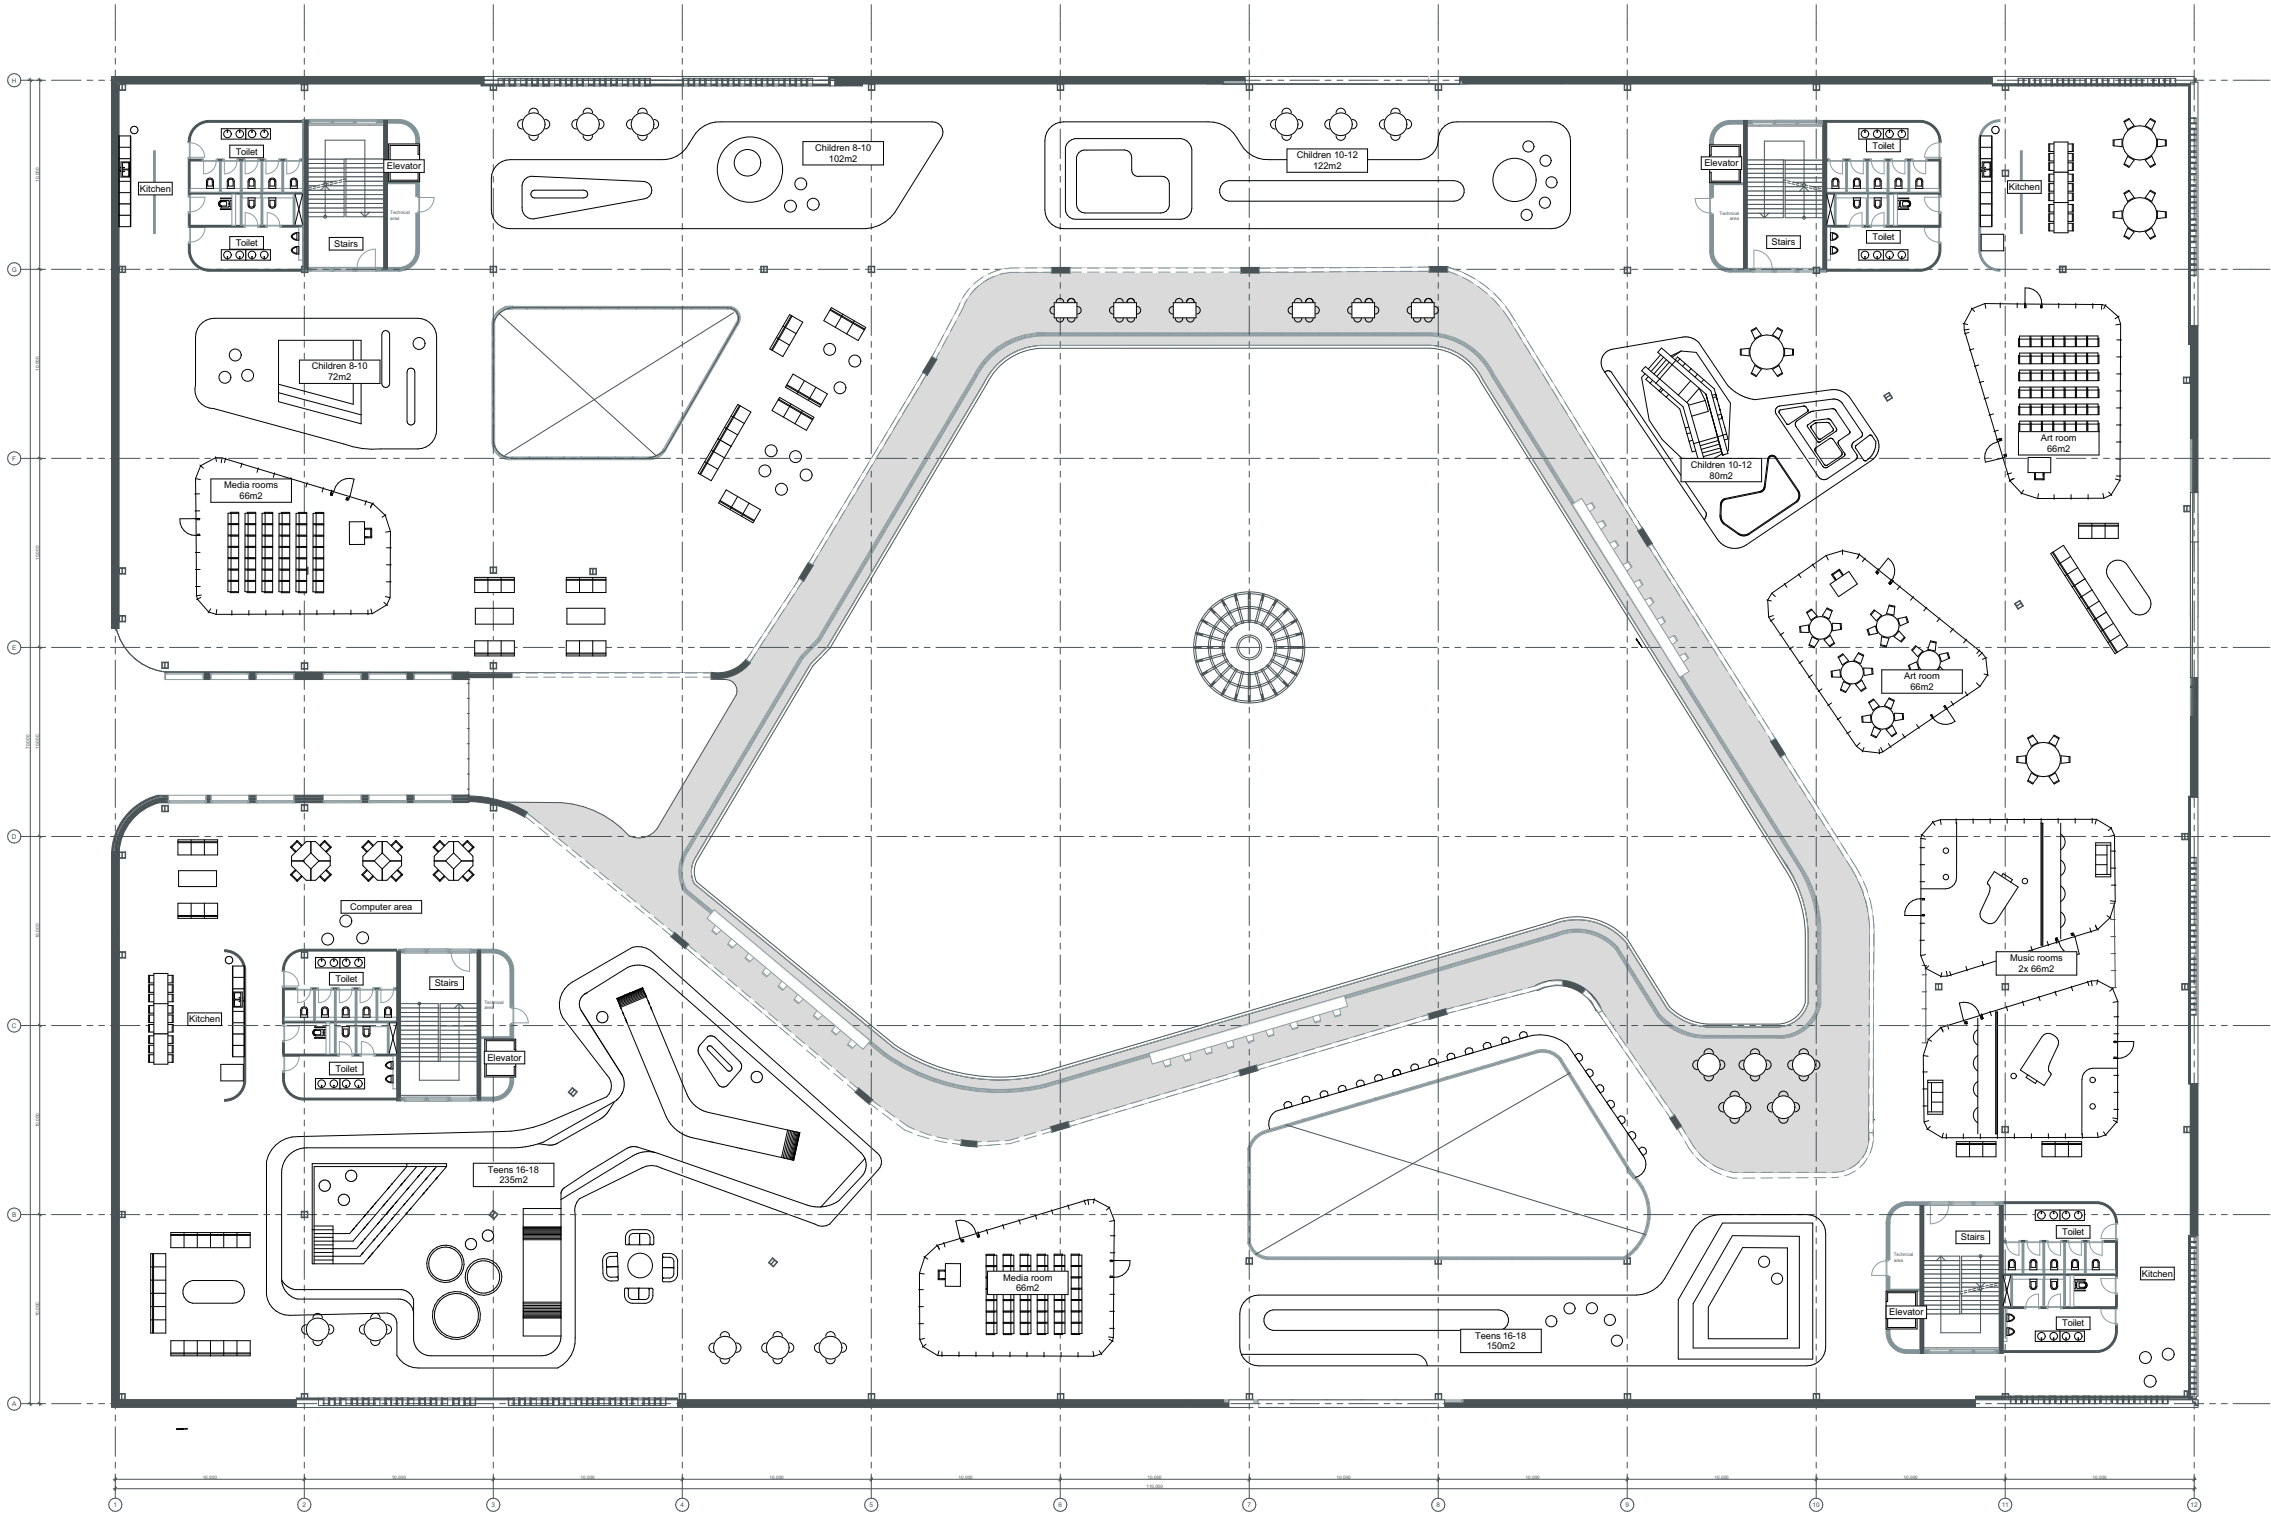

1:200


BVO
Opp.: 5.069,6 m²
02 2e verdieping

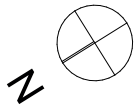

Project The mother library Straat locatie Berlin			
Tekening naam: 02. Tweede verdieping 1:200			
schaal: 1:200	get.: ABC	datum: 11-11-2024	formaat: A1
...			
Werknummer: 0001			
Tekening nr: SO-0103			
Fase: Schetsontwerp			
Architect: #Contact Company			
Opdrachtgever: Naam opdrachtgever			


BVO Totaal
Opp: 17.750

ROOF PLAN

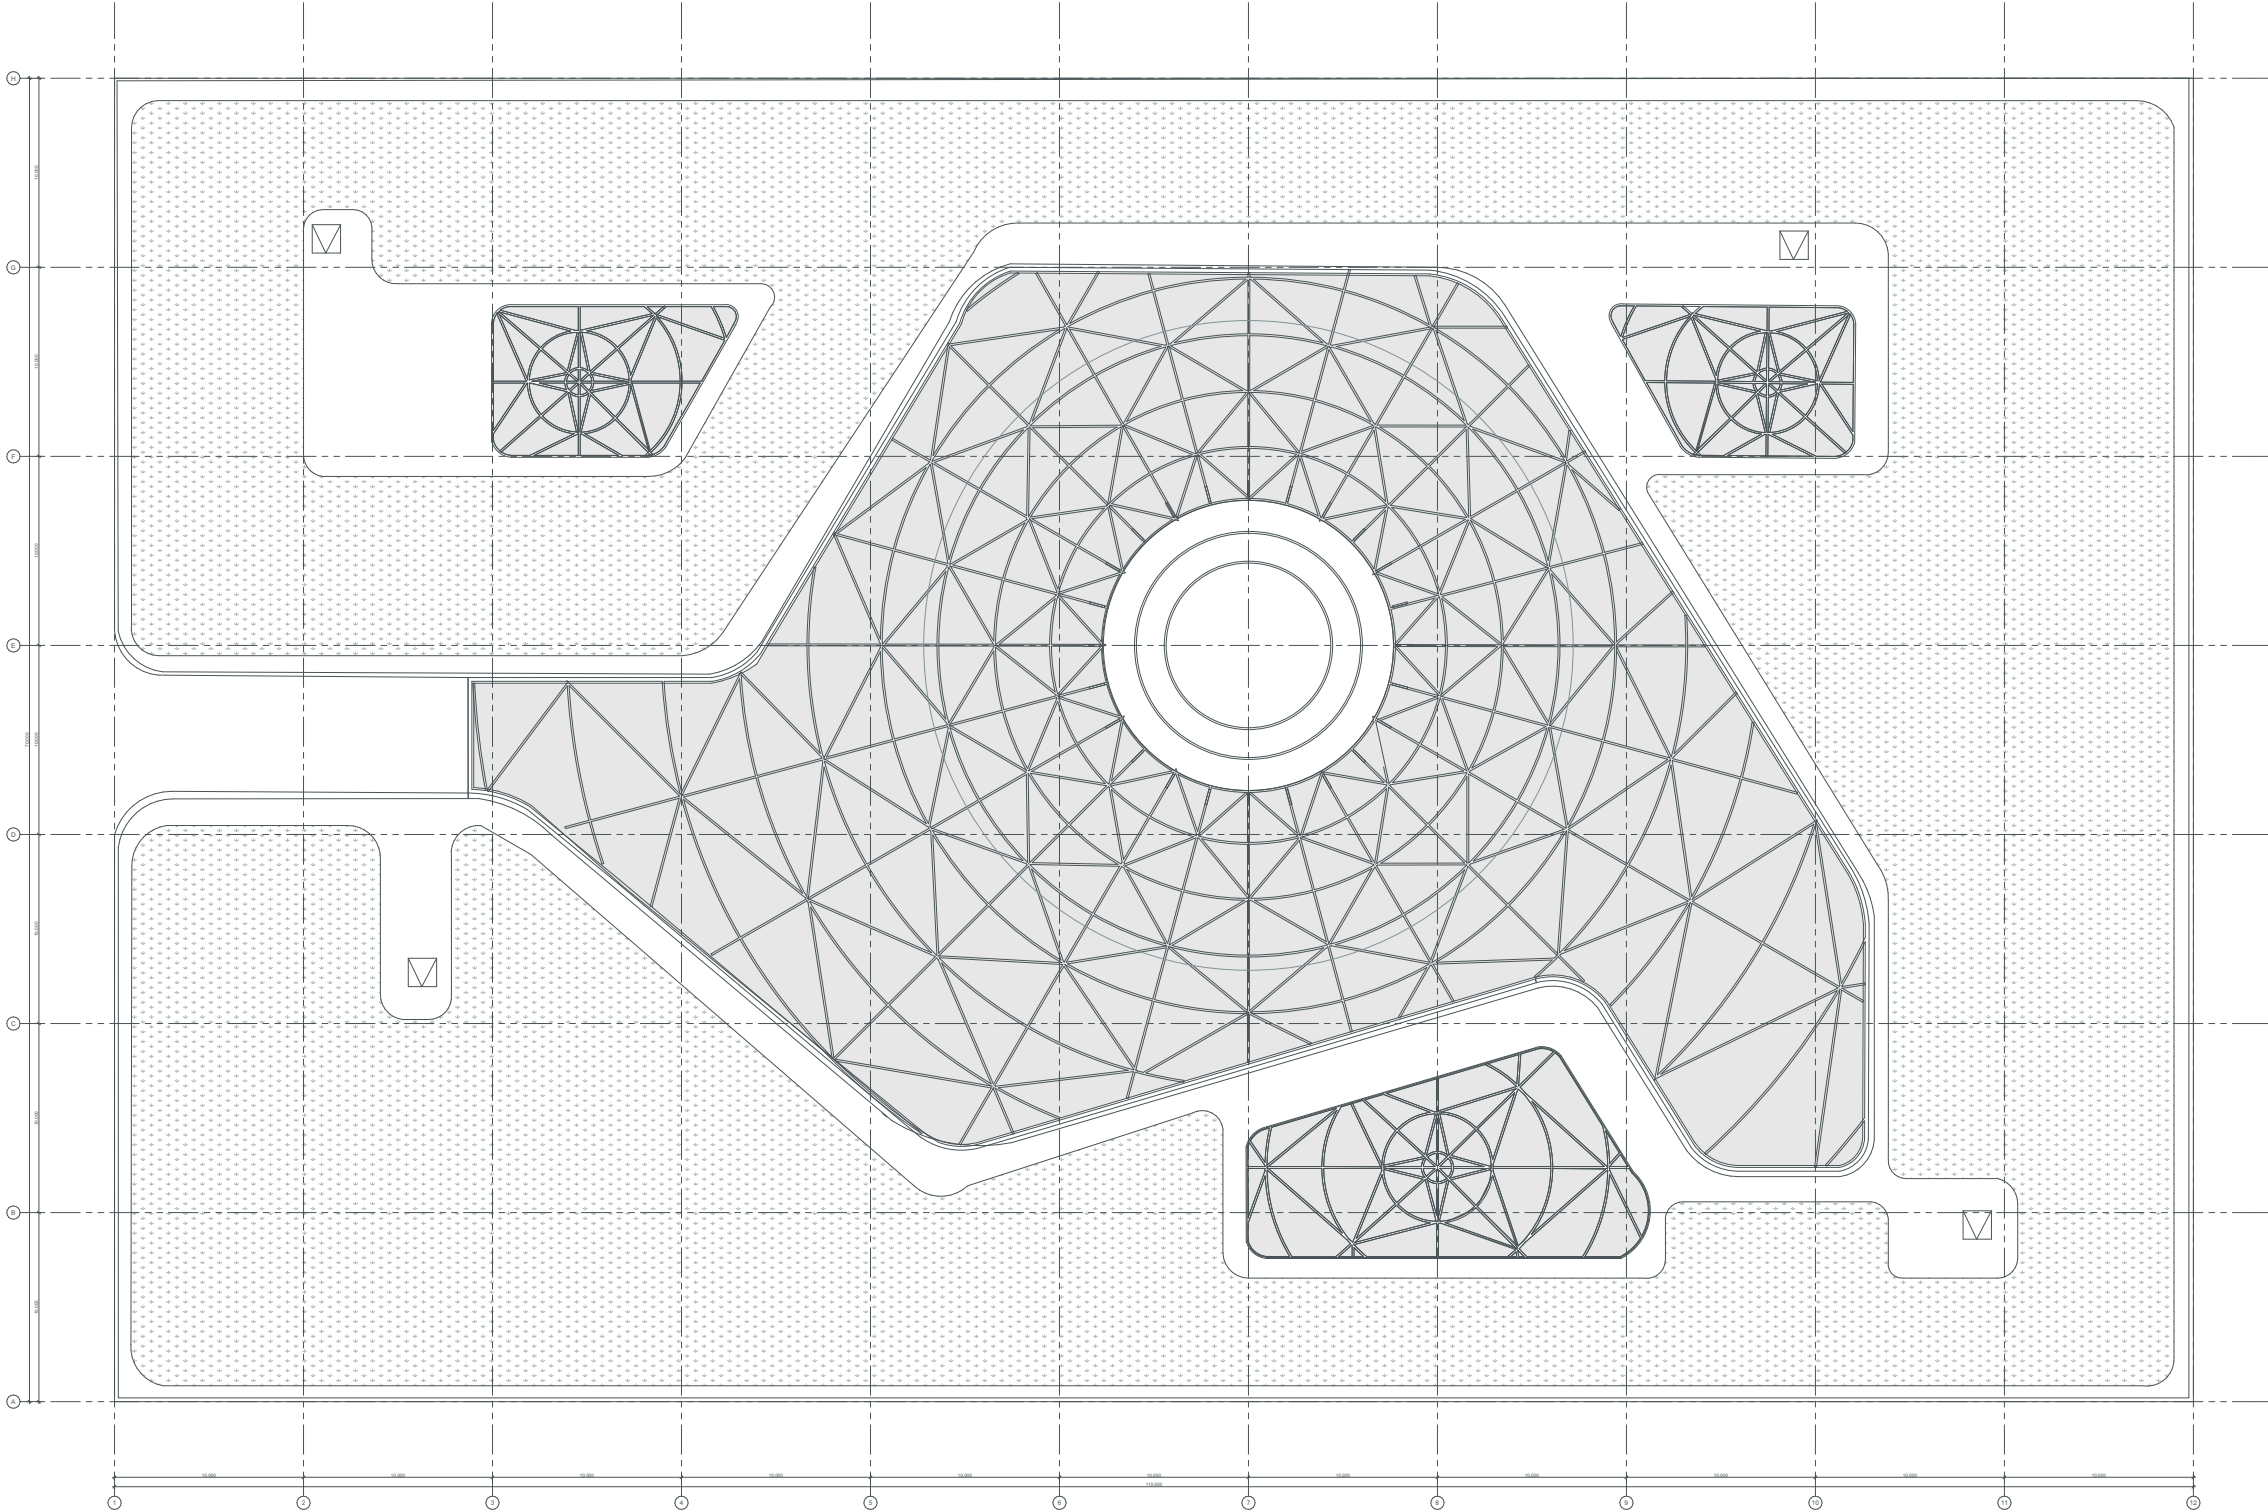

1:200

03 dakaanzicht

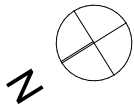

Project

The mother library

Straat locatie Berlin

Tekening naam: 03. Dakaanzicht 1:200

schaal: 1:200

get.:ABC

datum: 11-11-2024

formaat:A1

Werknummer: 0001

Tekening nr: SO-0104

Fase: Schetsontwerp

Architect: #Contact Company

Opdrachtgever: Naam opdrachtgever


Duke edlingstraat

#Contact Postcode Deilt

Telfoon: +31 6 19542995

lukazentman@gmail.com

Duke ellingtonstraat
#Contact Postcode Delft
Telefoon: +31 6 18542995
lukazantman@gmail.com

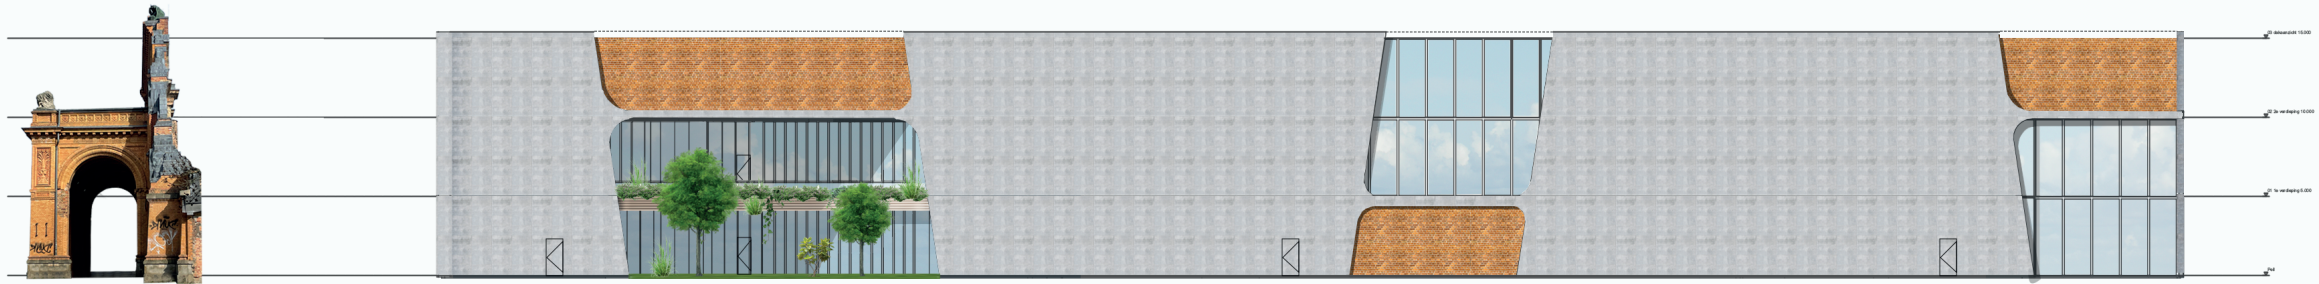


G1 Voorgevel 1:500



G3 Achtergevel 1:500



G4 Linkergevel 1:500

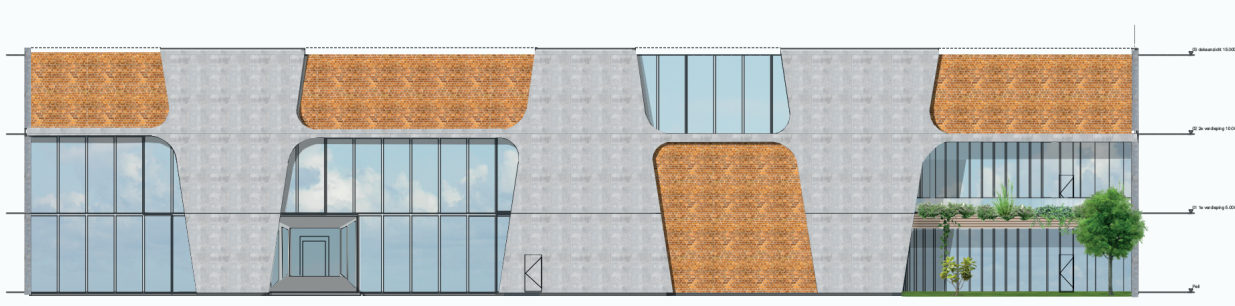

G2 Rechtergevel 1:500

Drawing set


FACADES

Duke ellingtonstraat
#Contact Postcode Delft

Telefoon: +31 6 19542995
lukazantman@gmail.com
lukazantman@gmail.com


Luka Zantman
Straat locatie Berlin
gevels

... formaat:A3
get.:ABC schaal:1:500 datum: ...-.-2024
Projectnr: 0001 Tekeningnr: SO-0201
Fase: Schetsontwerp
Opdrachtgever: Naam opdrachtgever

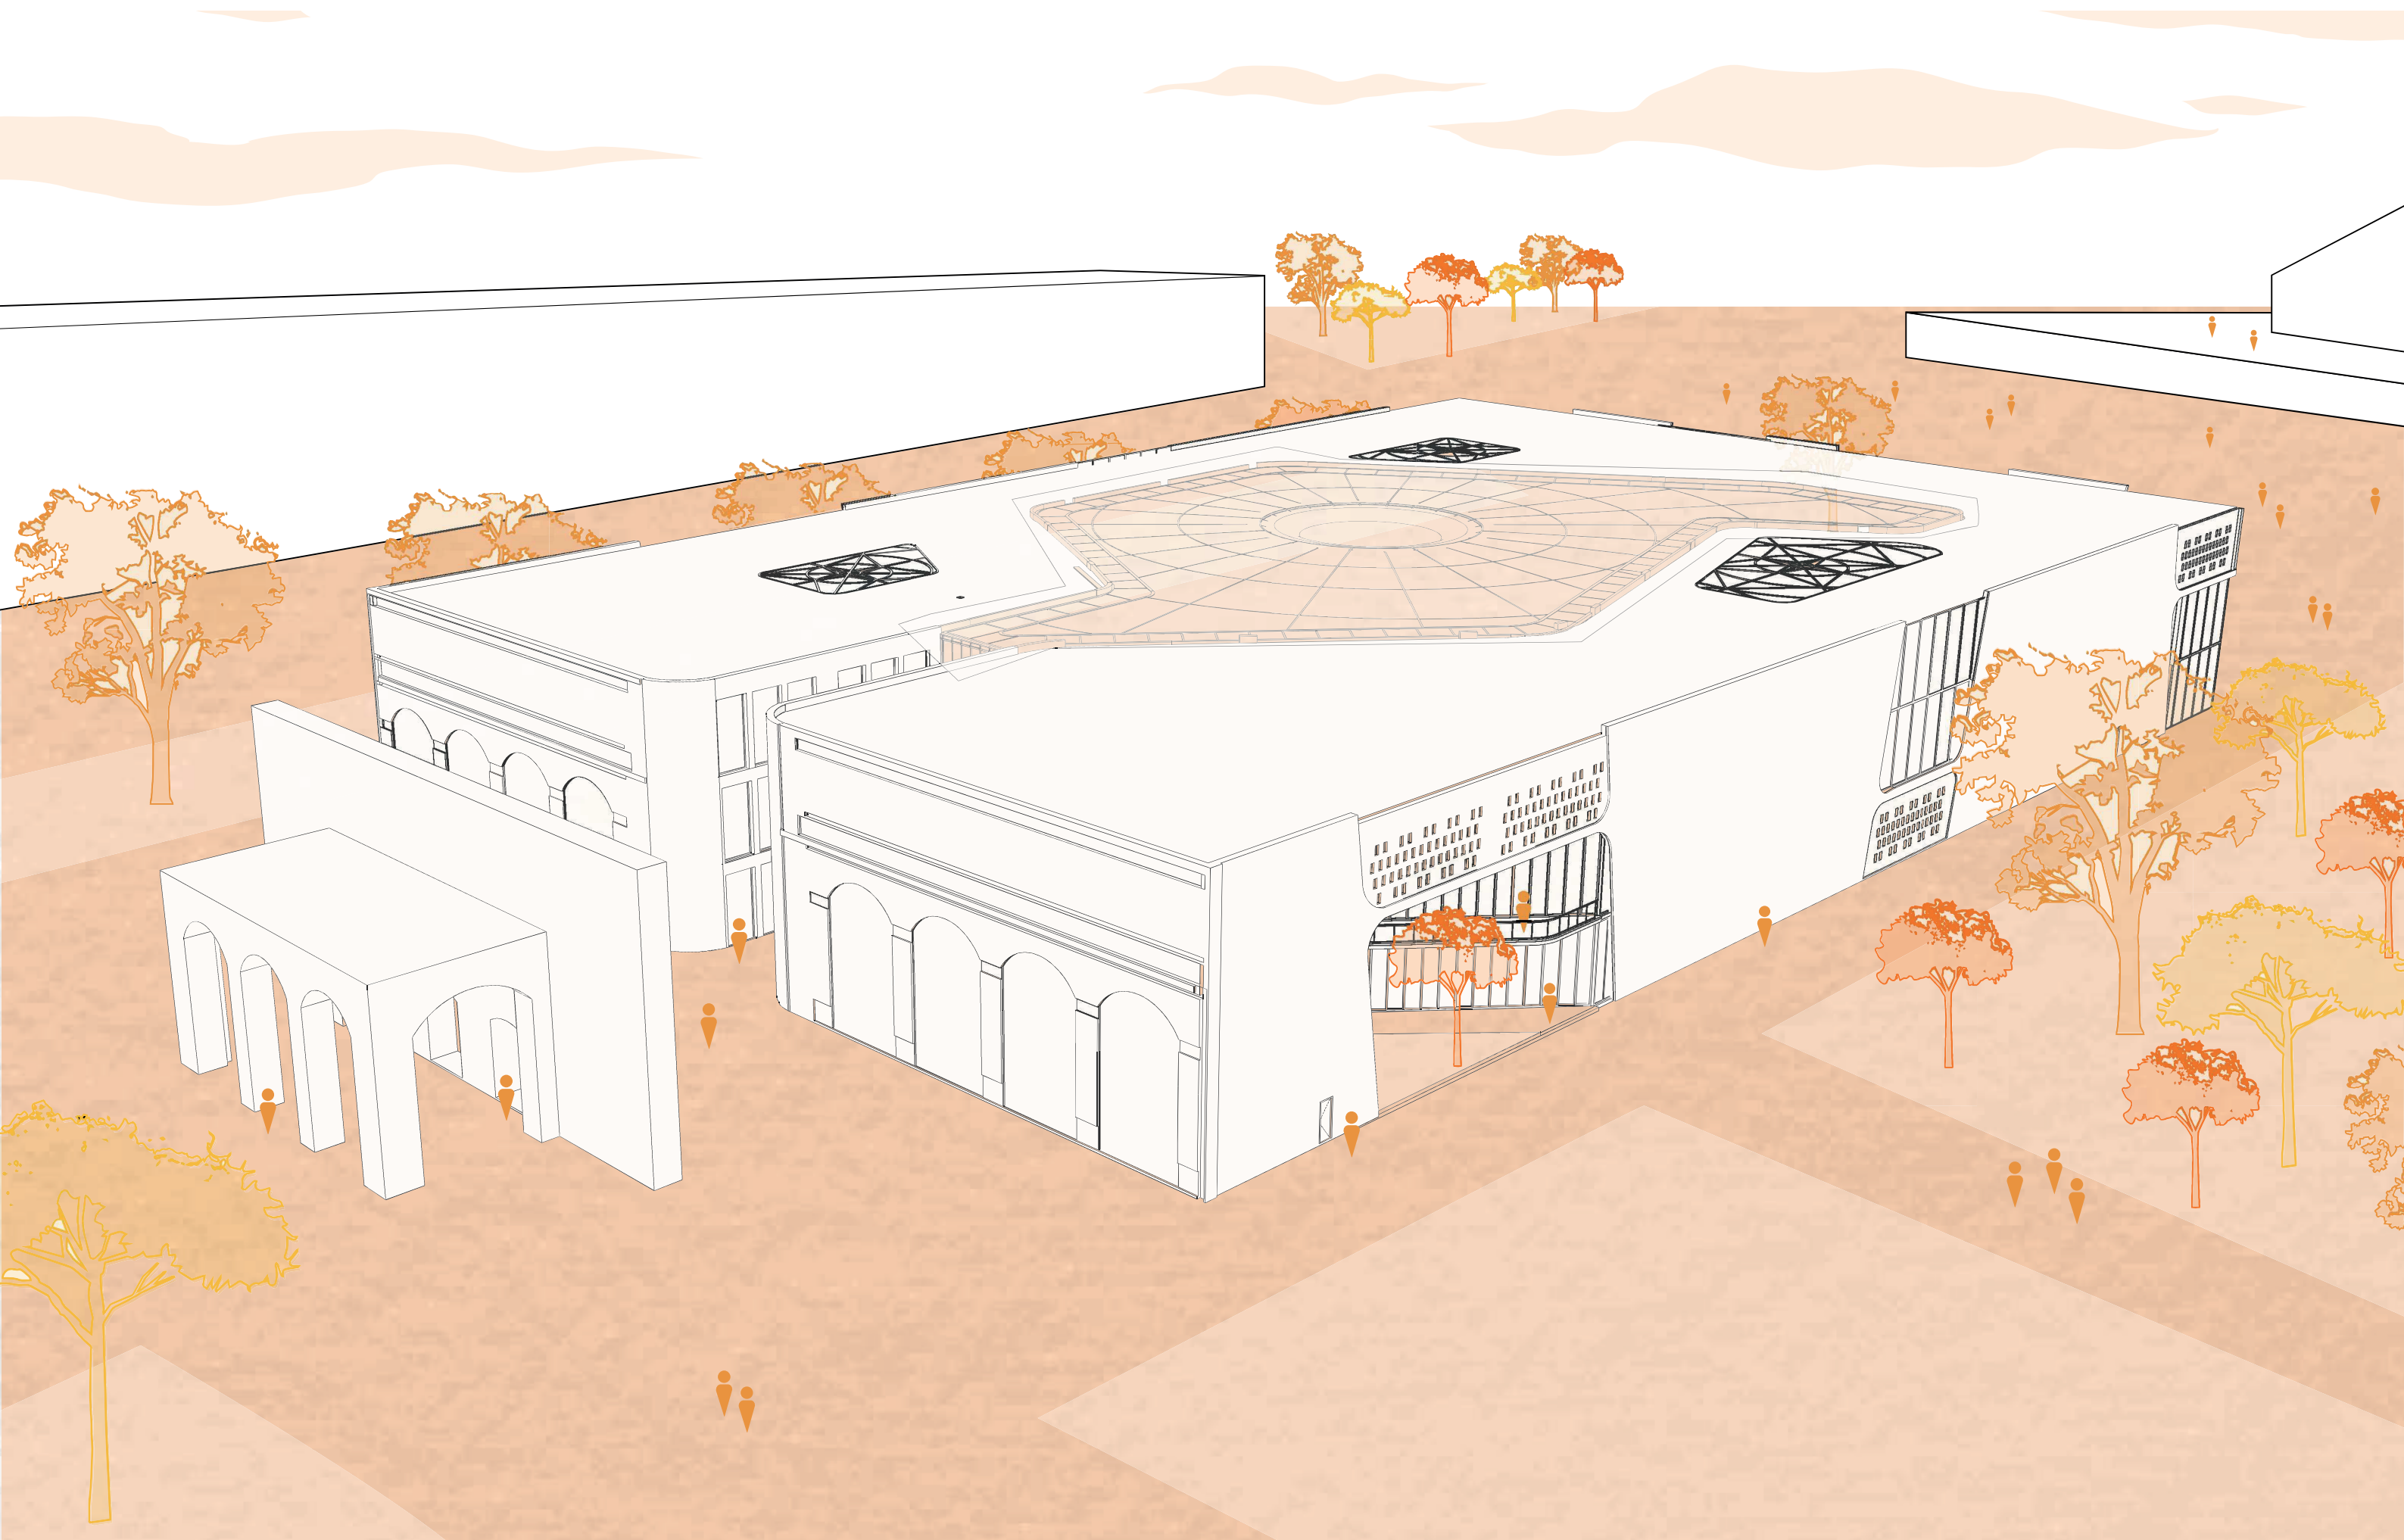


Drawing set

SECTION 1

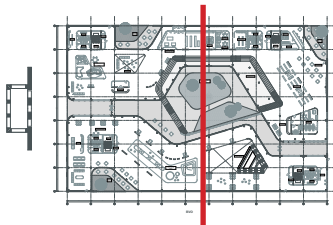




Project		The mother library	
Project		Berlin	
Tasking plan		Project 2	
Author		1.2.20	
Work number		0001	
Tasking 1st		DT-0401	
File		Details set Luka	
Architect		#Context Company	
Designer		Team opdrachtgever	

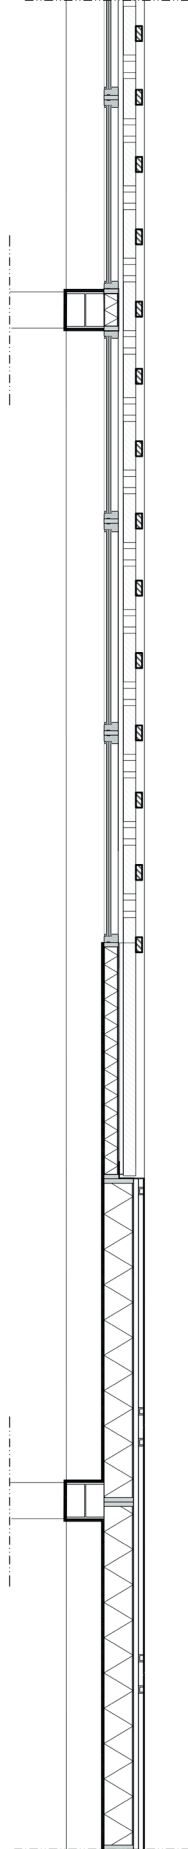

Project		The mother library	
Project		Berlin	
Title		Architectural drawing	
Drawing name		Fragment 2, April 2021	
Drawing scale		1:100	
Drawing date		2021	
Drawing author		Architectural drawing	
Drawing title		The mother library	
Drawing subtitle		Architectural drawing	
Drawing description		Architectural drawing	
Drawing details		Architectural drawing	
Drawing notes		Architectural drawing	
Drawing version		0001	
Drawing status		Architectural drawing	
Drawing type		Architectural drawing	
Drawing category		Architectural drawing	
Drawing subcategory		Architectural drawing	
Drawing keywords		Architectural drawing	
Drawing tags		Architectural drawing	
Drawing metadata		Architectural drawing	
Drawing properties		Architectural drawing	
Drawing settings		Architectural drawing	
Drawing preferences		Architectural drawing	
Drawing options		Architectural drawing	
Drawing defaults		Architectural drawing	
Drawing presets		Architectural drawing	
Drawing styles		Architectural drawing	
Drawing themes		Architectural drawing	
Drawing skins		Architectural drawing	
Drawing templates		Architectural drawing	
Drawing layouts		Architectural drawing	
Drawing views		Architectural drawing	
Drawing layers		Architectural drawing	
Drawing groups		Architectural drawing	
Drawing filters		Architectural drawing	
Drawing visibility		Architectural drawing	
Drawing print		Architectural drawing	
Drawing export		Architectural drawing	
Drawing import		Architectural drawing	
Drawing delete		Architectural drawing	
Drawing copy		Architectural drawing	
Drawing paste		Architectural drawing	
Drawing undo		Architectural drawing	
Drawing redo		Architectural drawing	
Drawing freeze view		Architectural drawing	
Drawing thaw view		Architectural drawing	
Drawing lock style		Architectural drawing	
Drawing unlock style		Architectural drawing	
Drawing freeze style		Architectural drawing	
Drawing thaw style		Architectural drawing	
Drawing lock theme		Architectural drawing	
Drawing unlock theme			



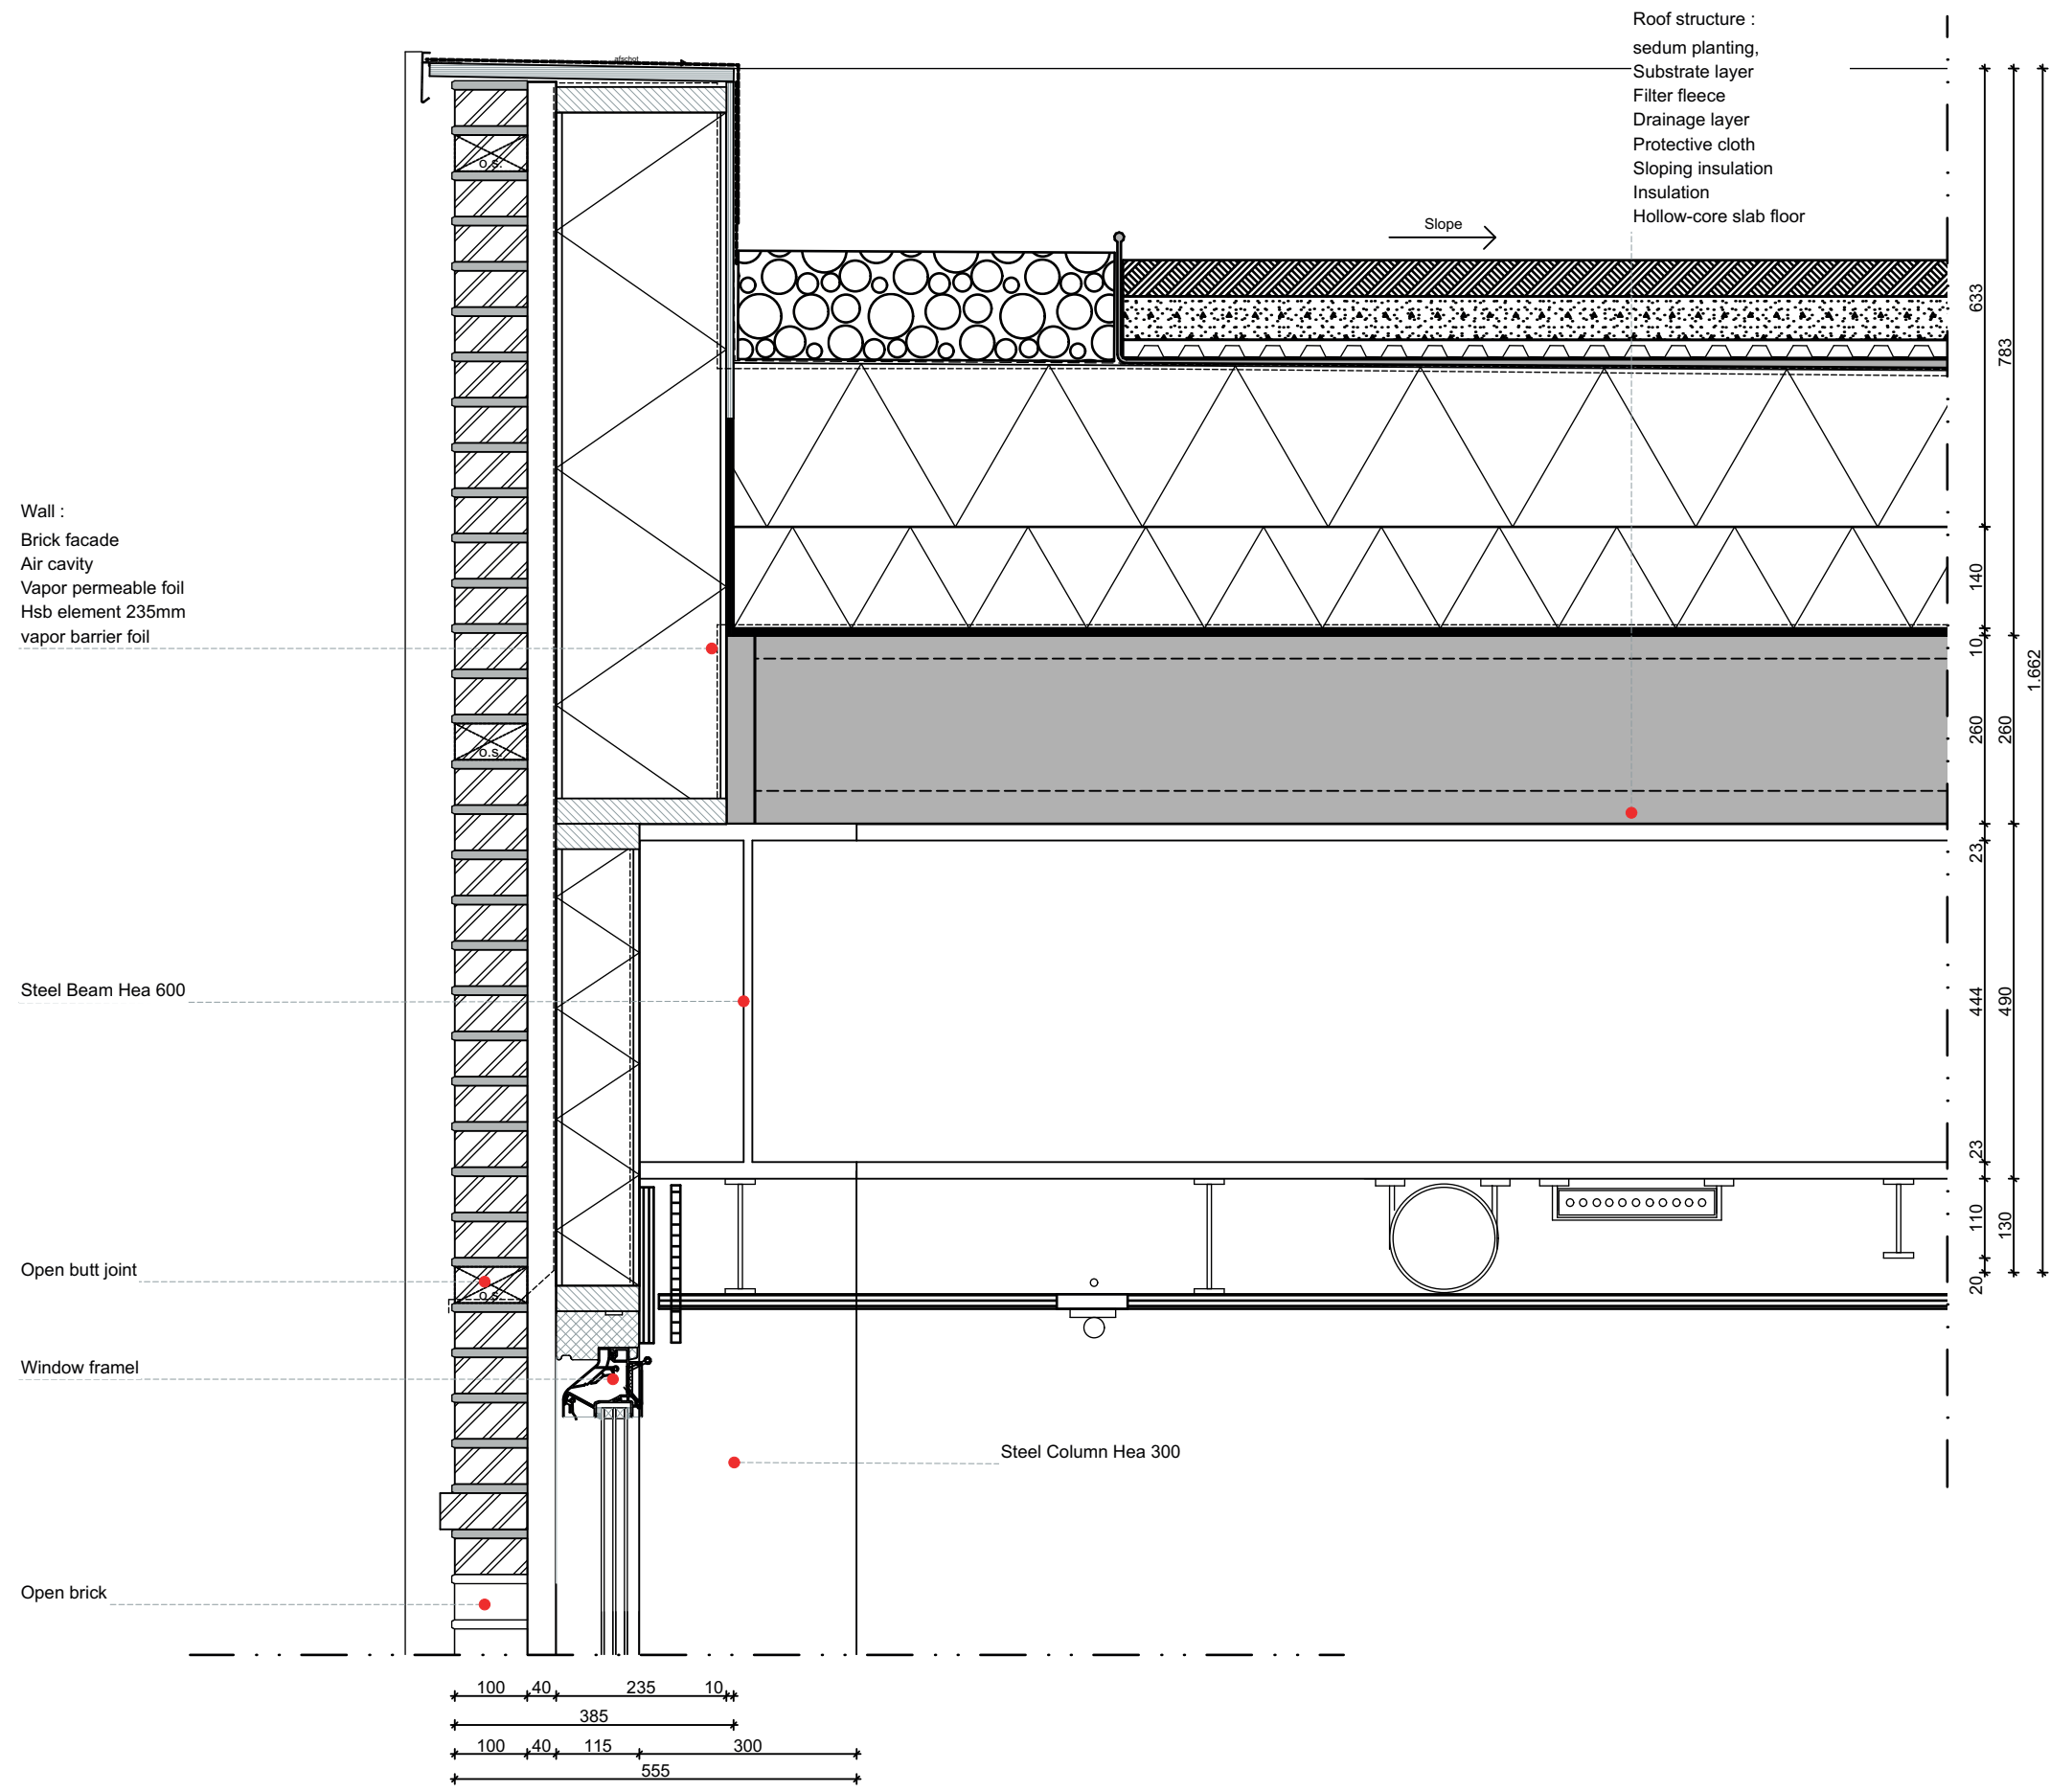



Duke ellingtonstraat 24
2625GB Delft


Telefoon: +31 619542995
Lukazantman@gmail.com


Luka Zantman
TU-Delft
Detail


... formaat: A3
get.: ABC schaal: 1:10 datum: ...-2024
Projectnr: 0001 Tekeningnr: V
Fase: Details set Luka
Opdrachtgever: Naam opdrachtgever


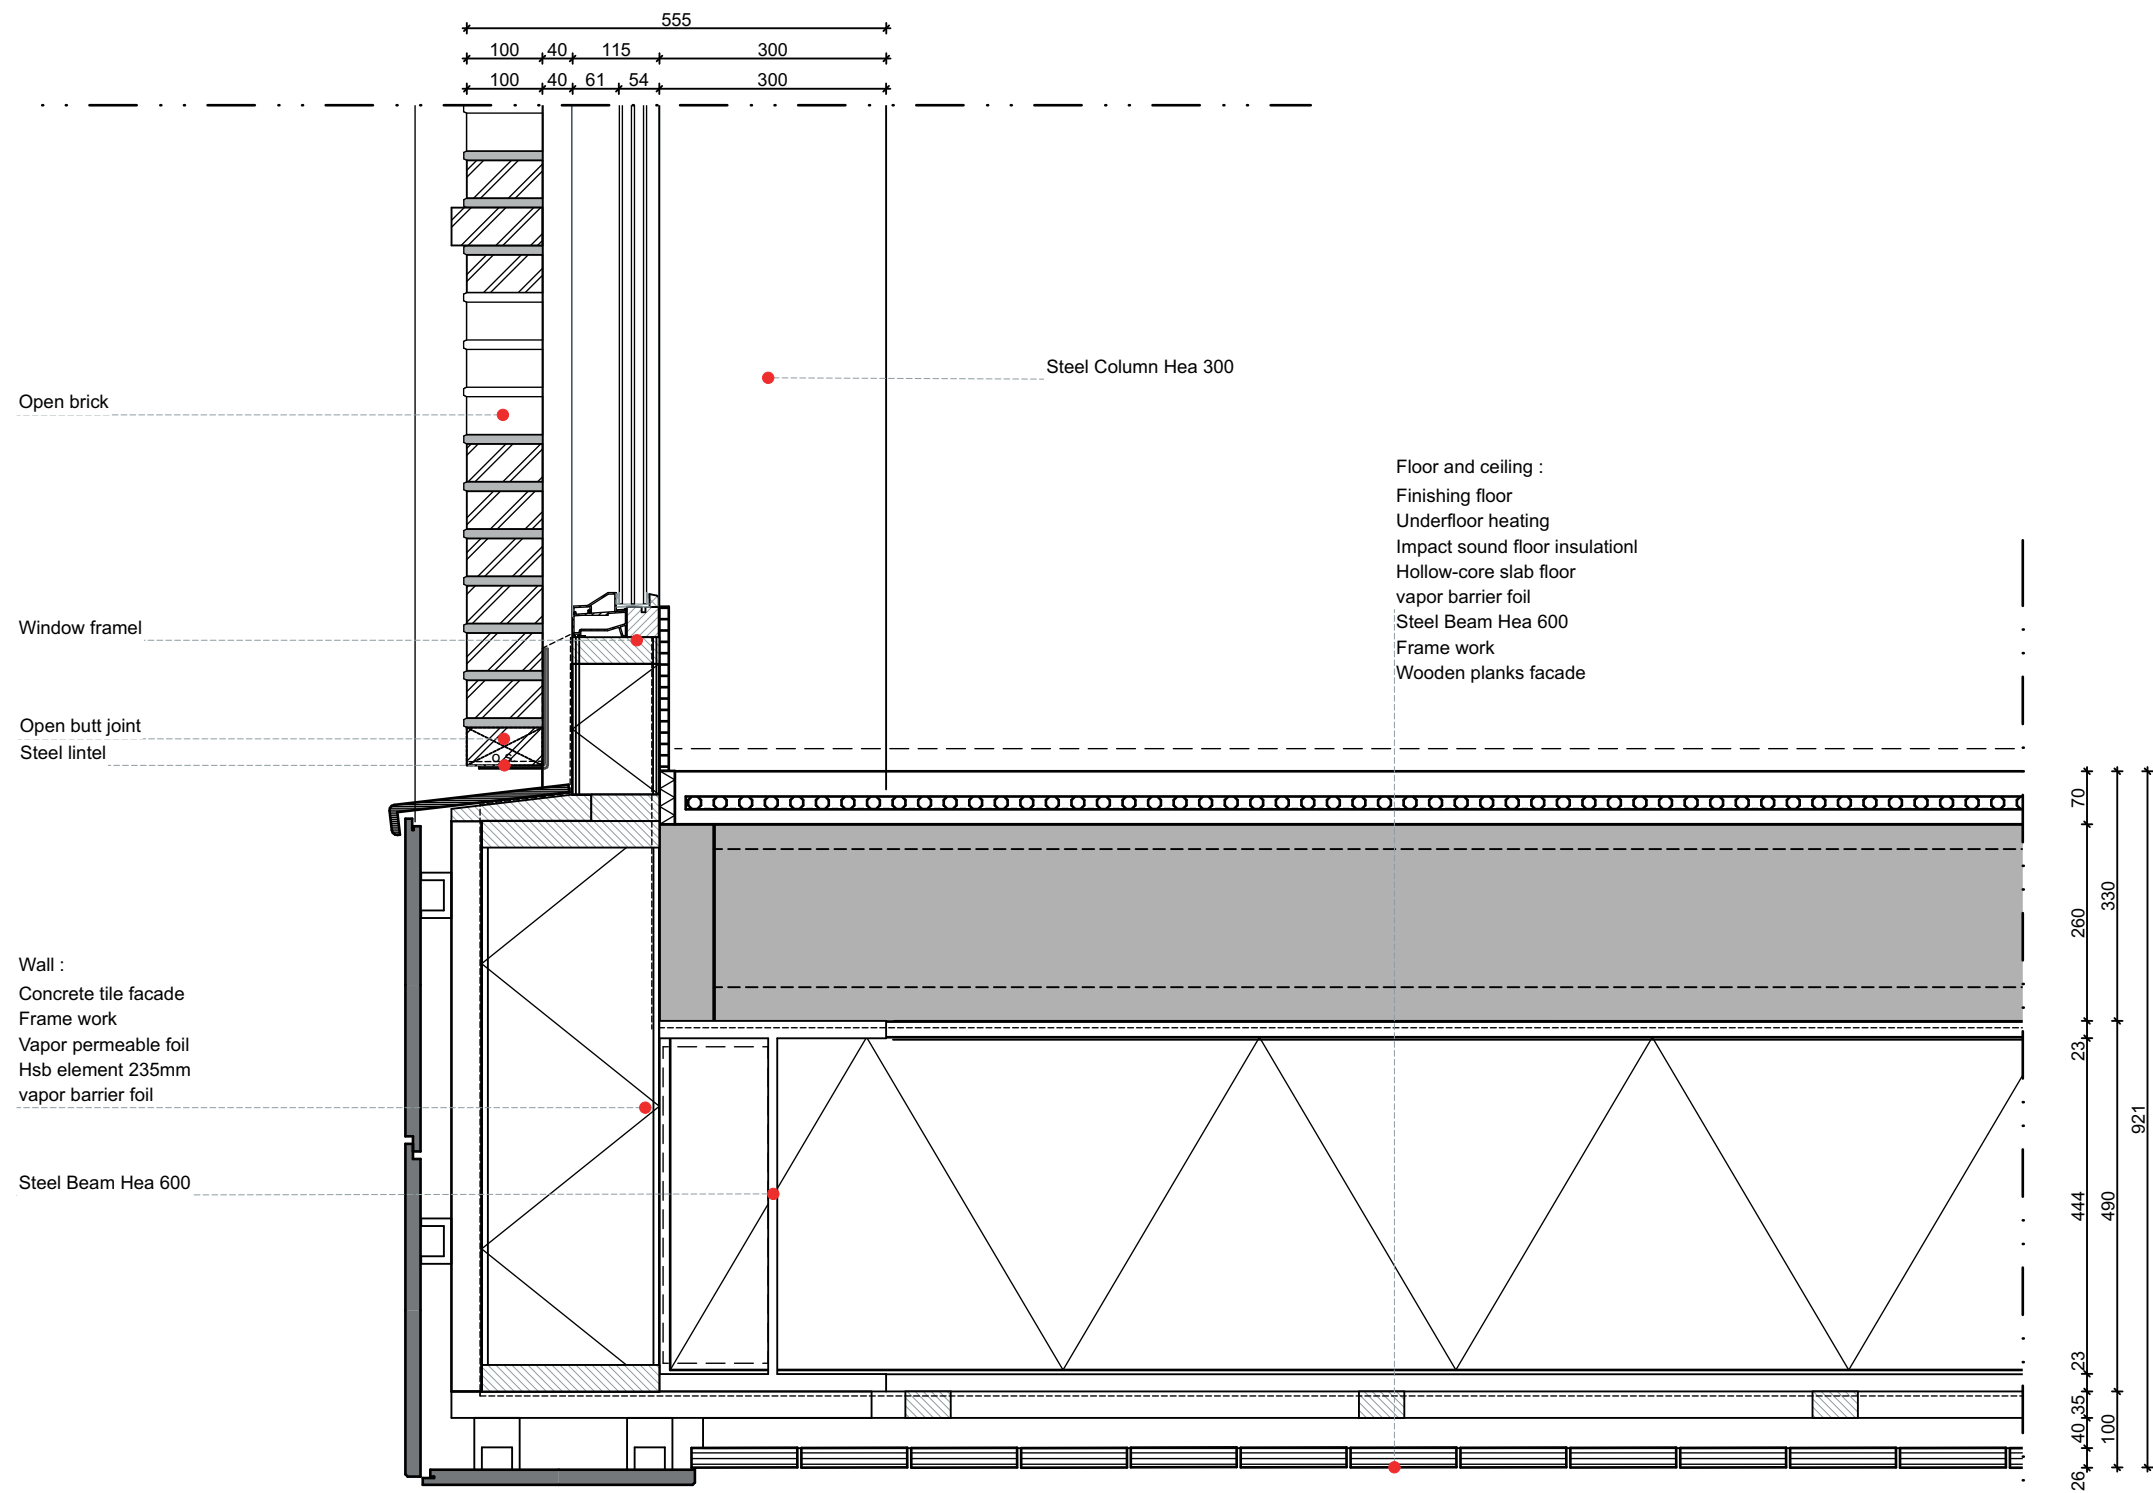


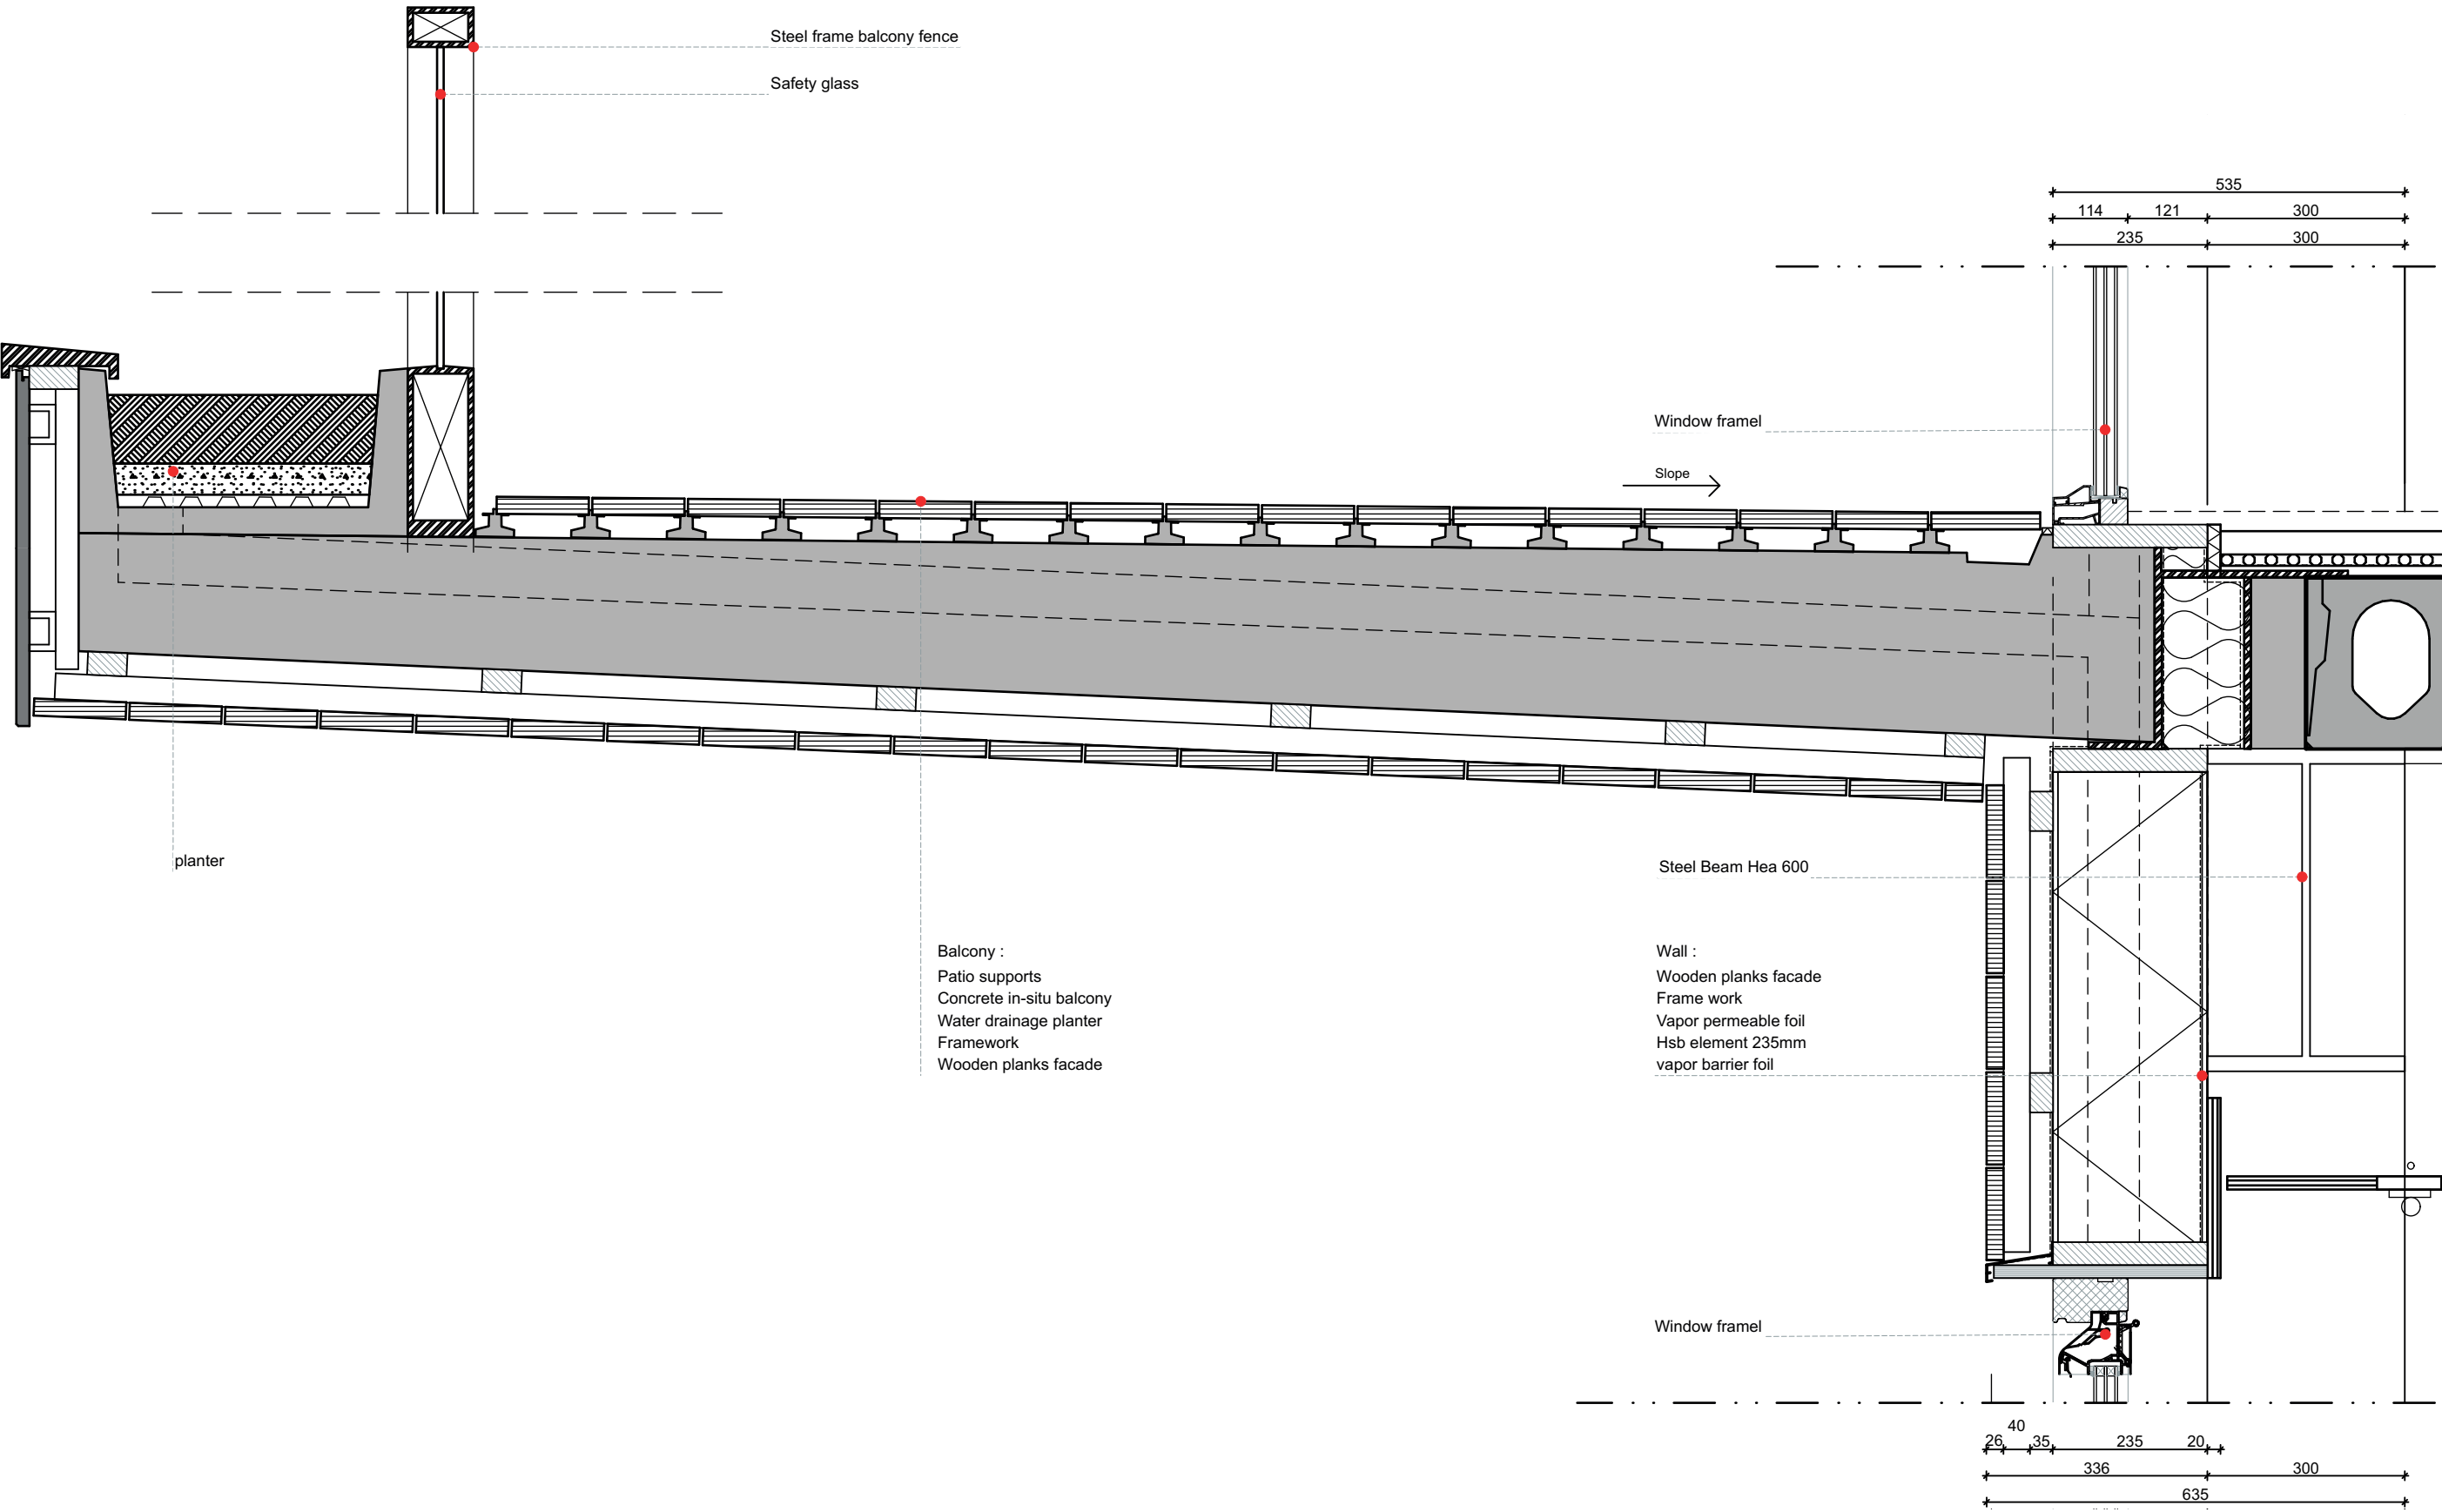


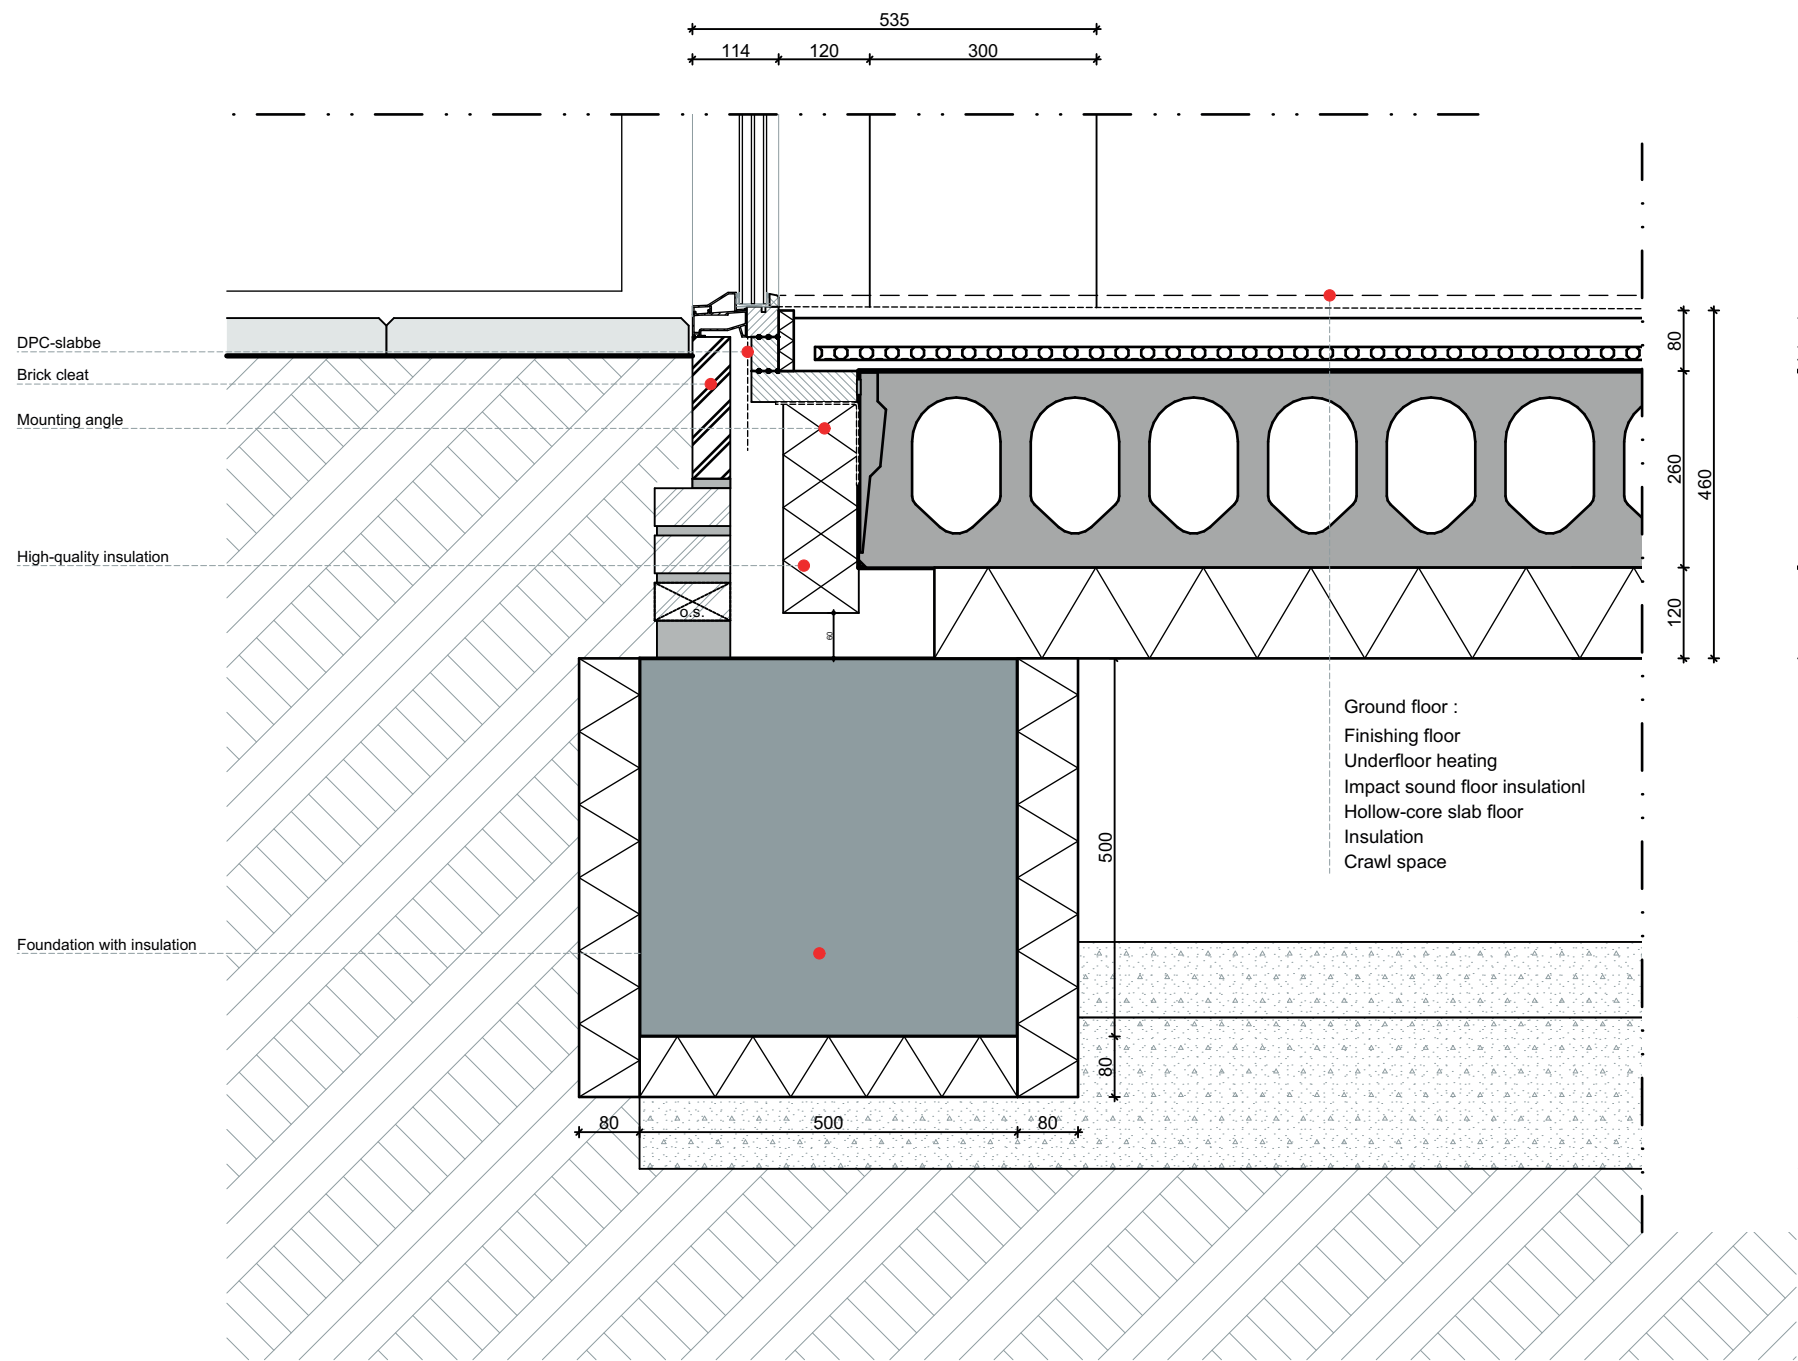


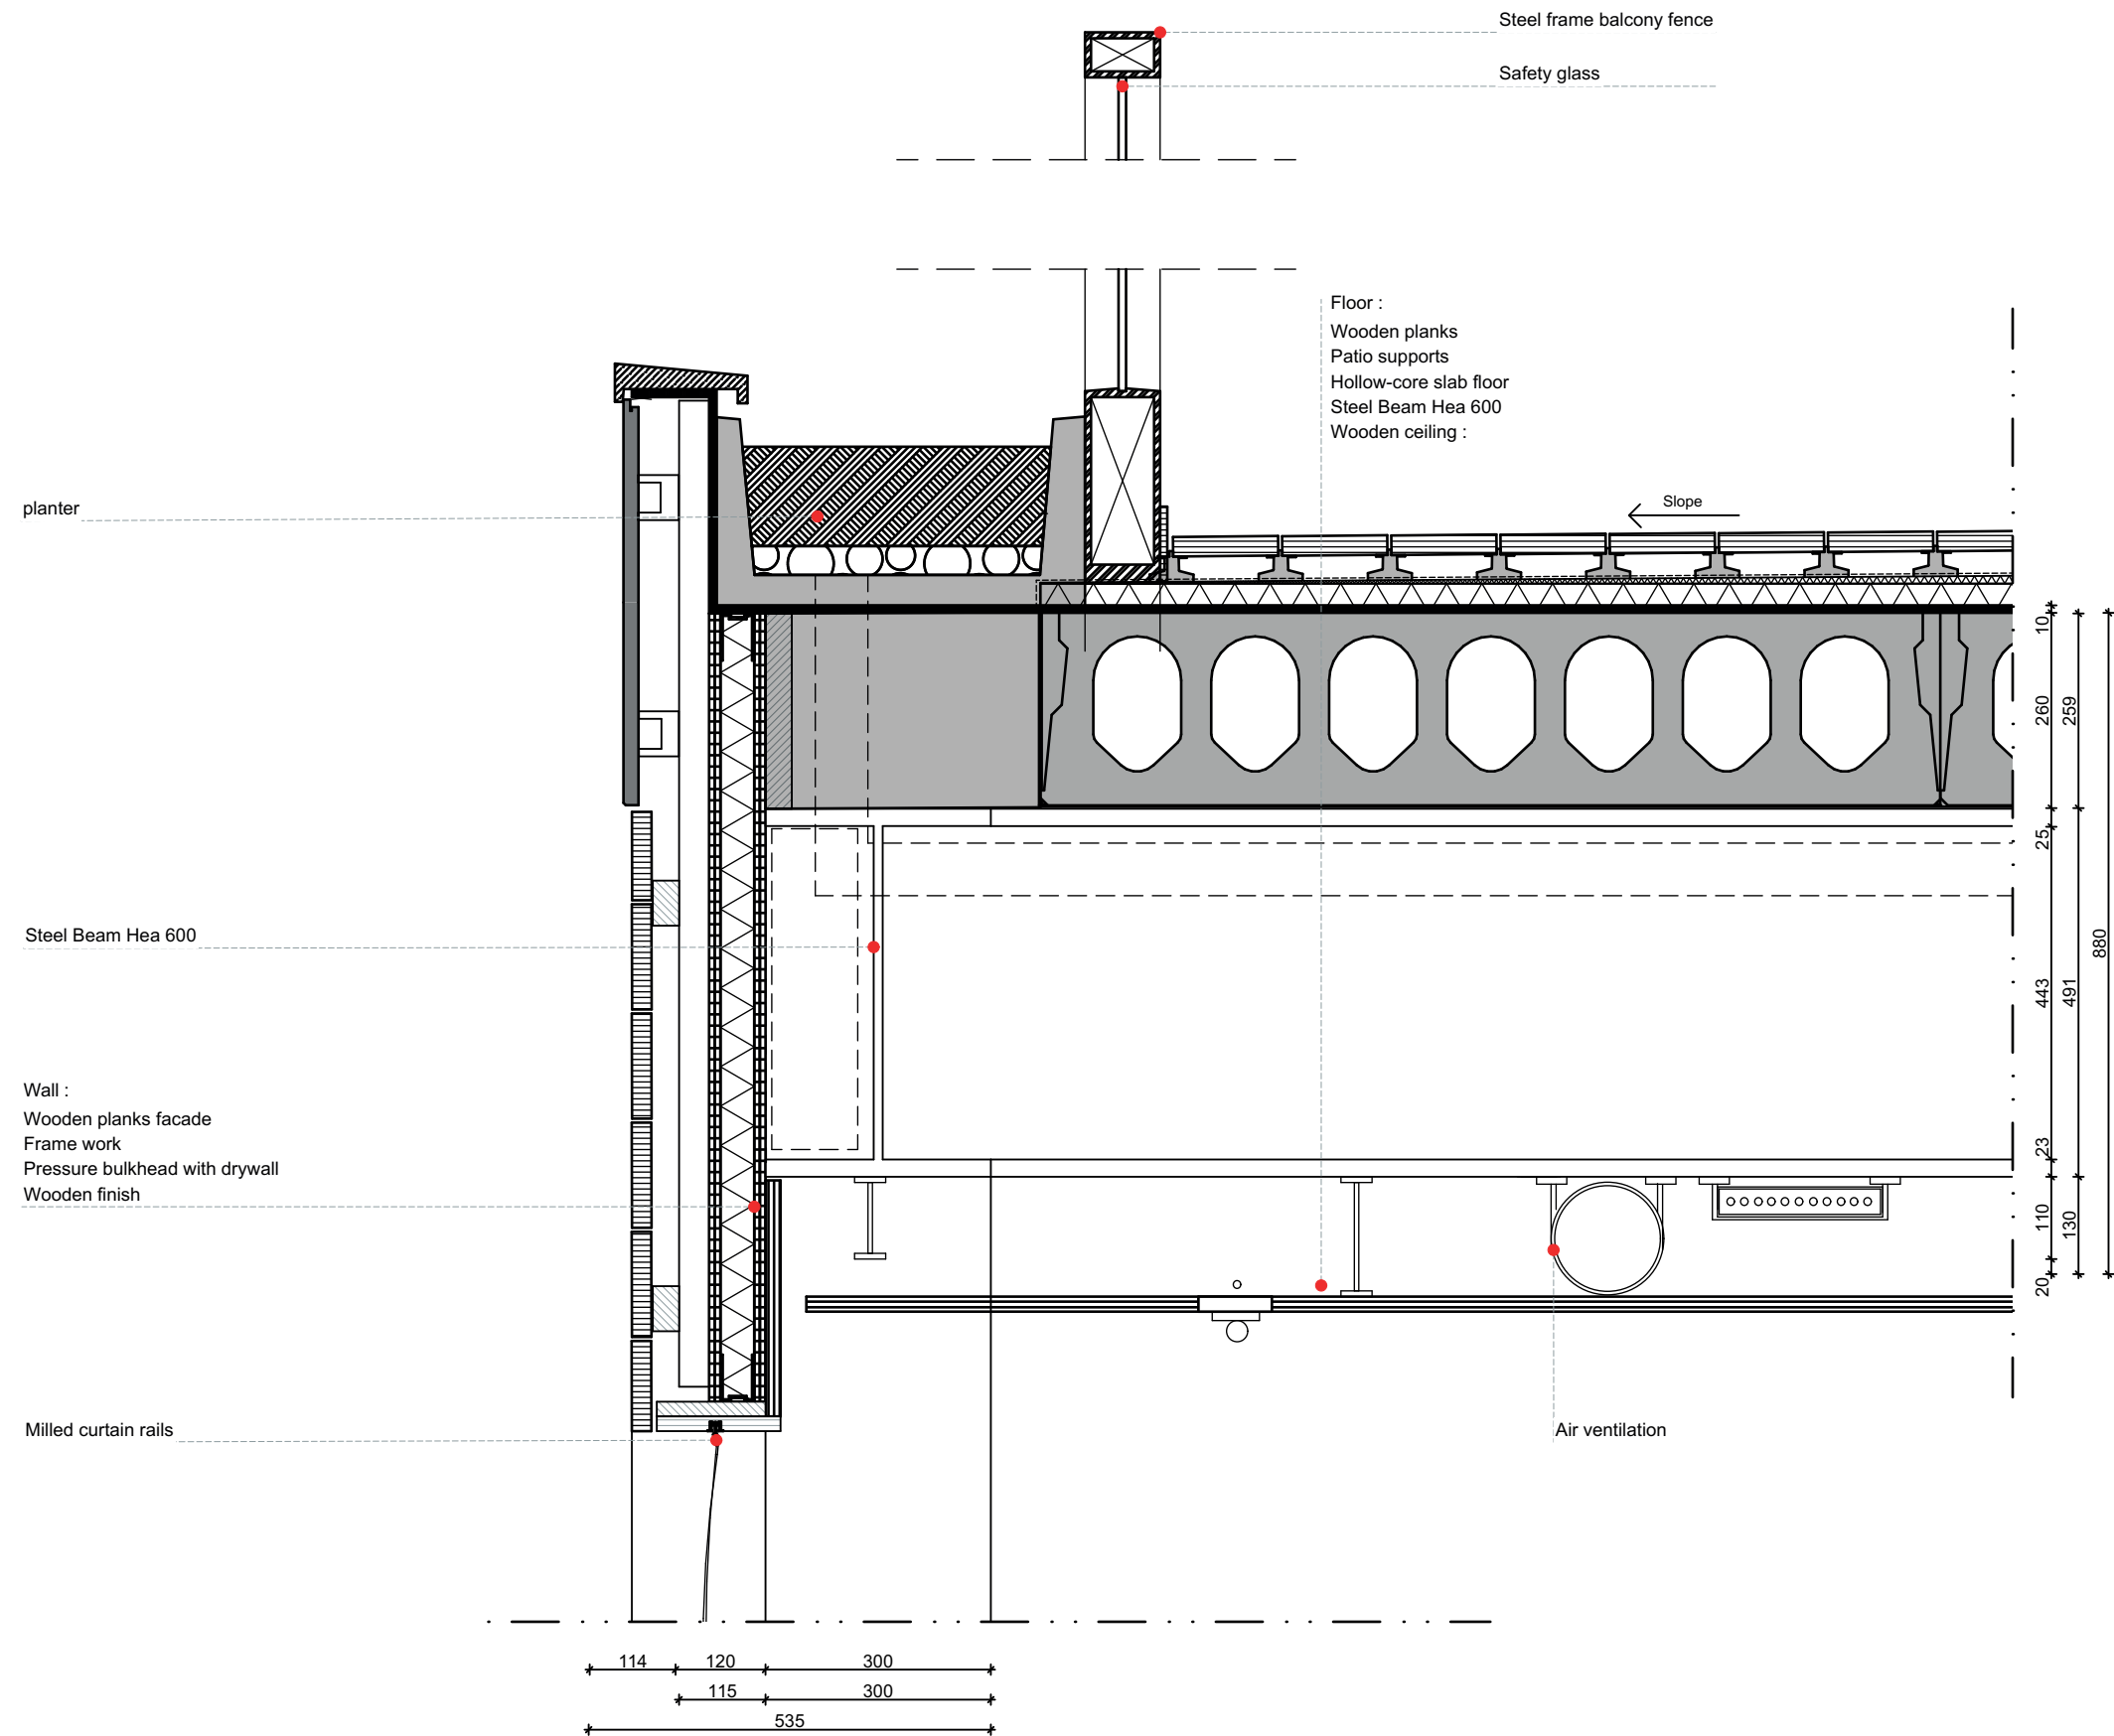

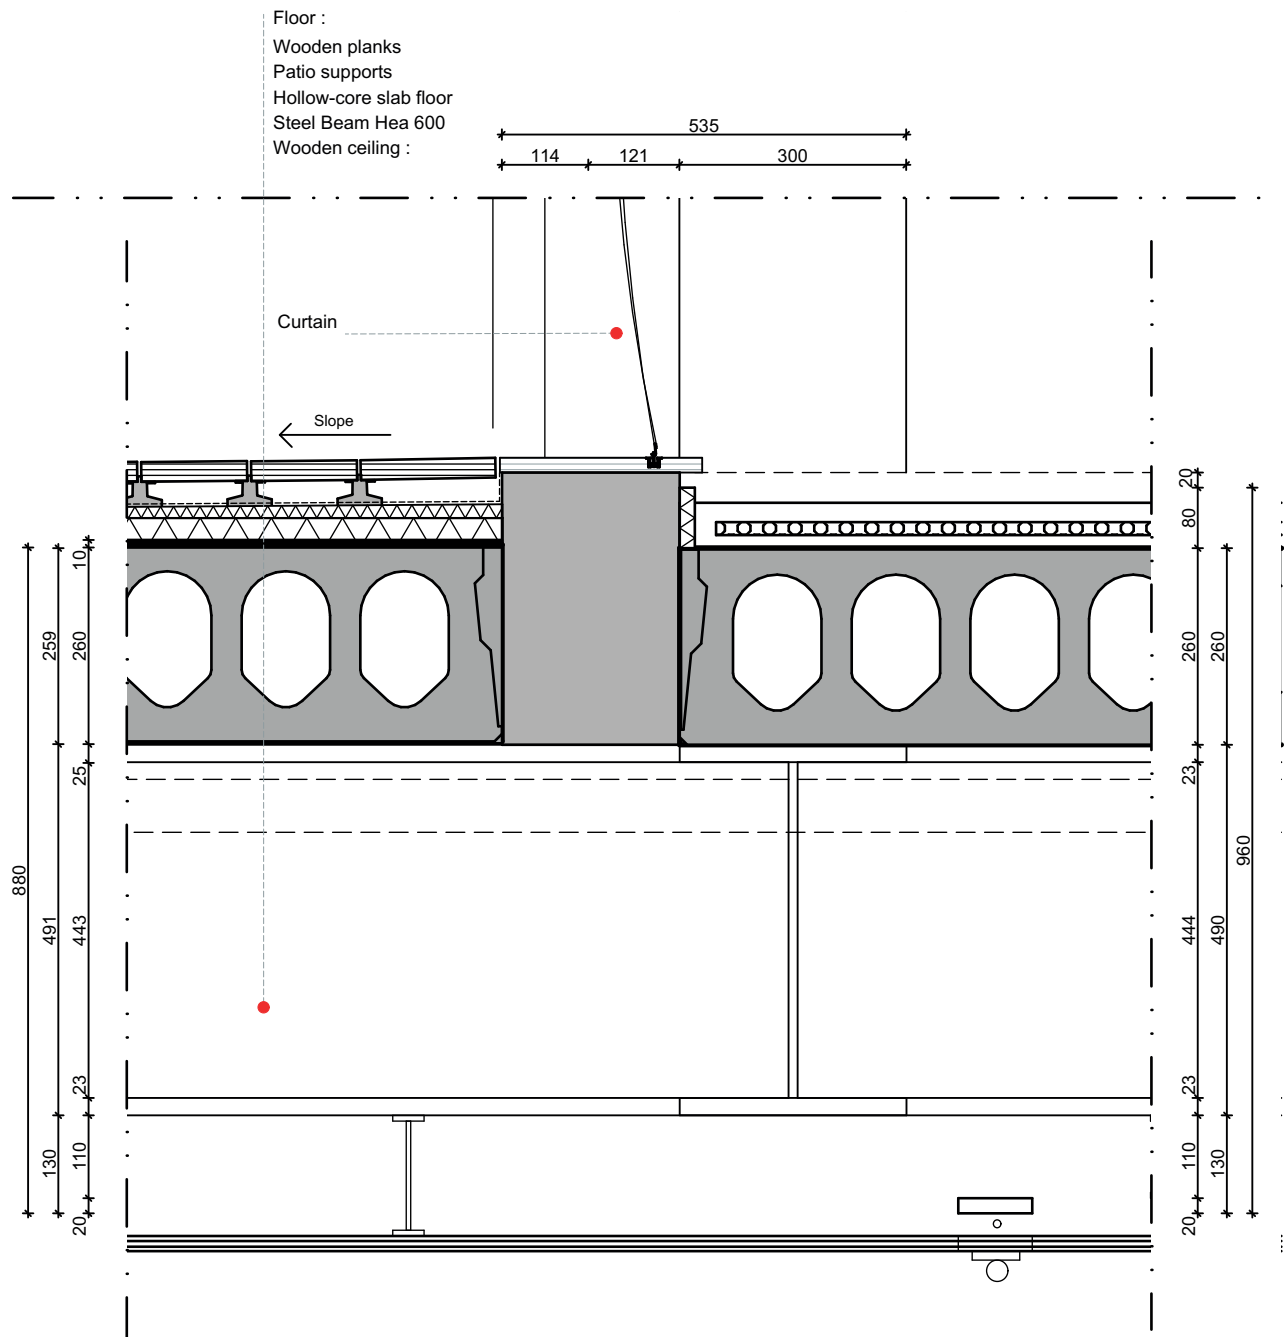


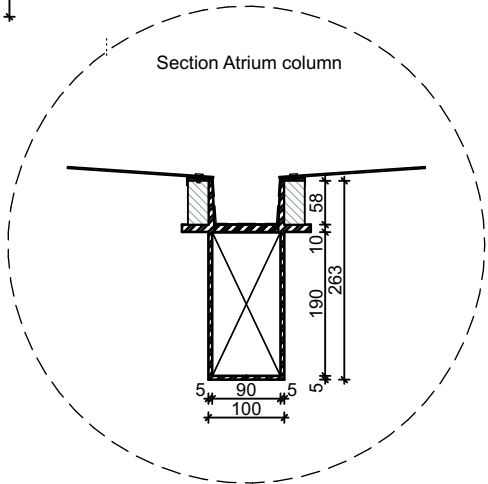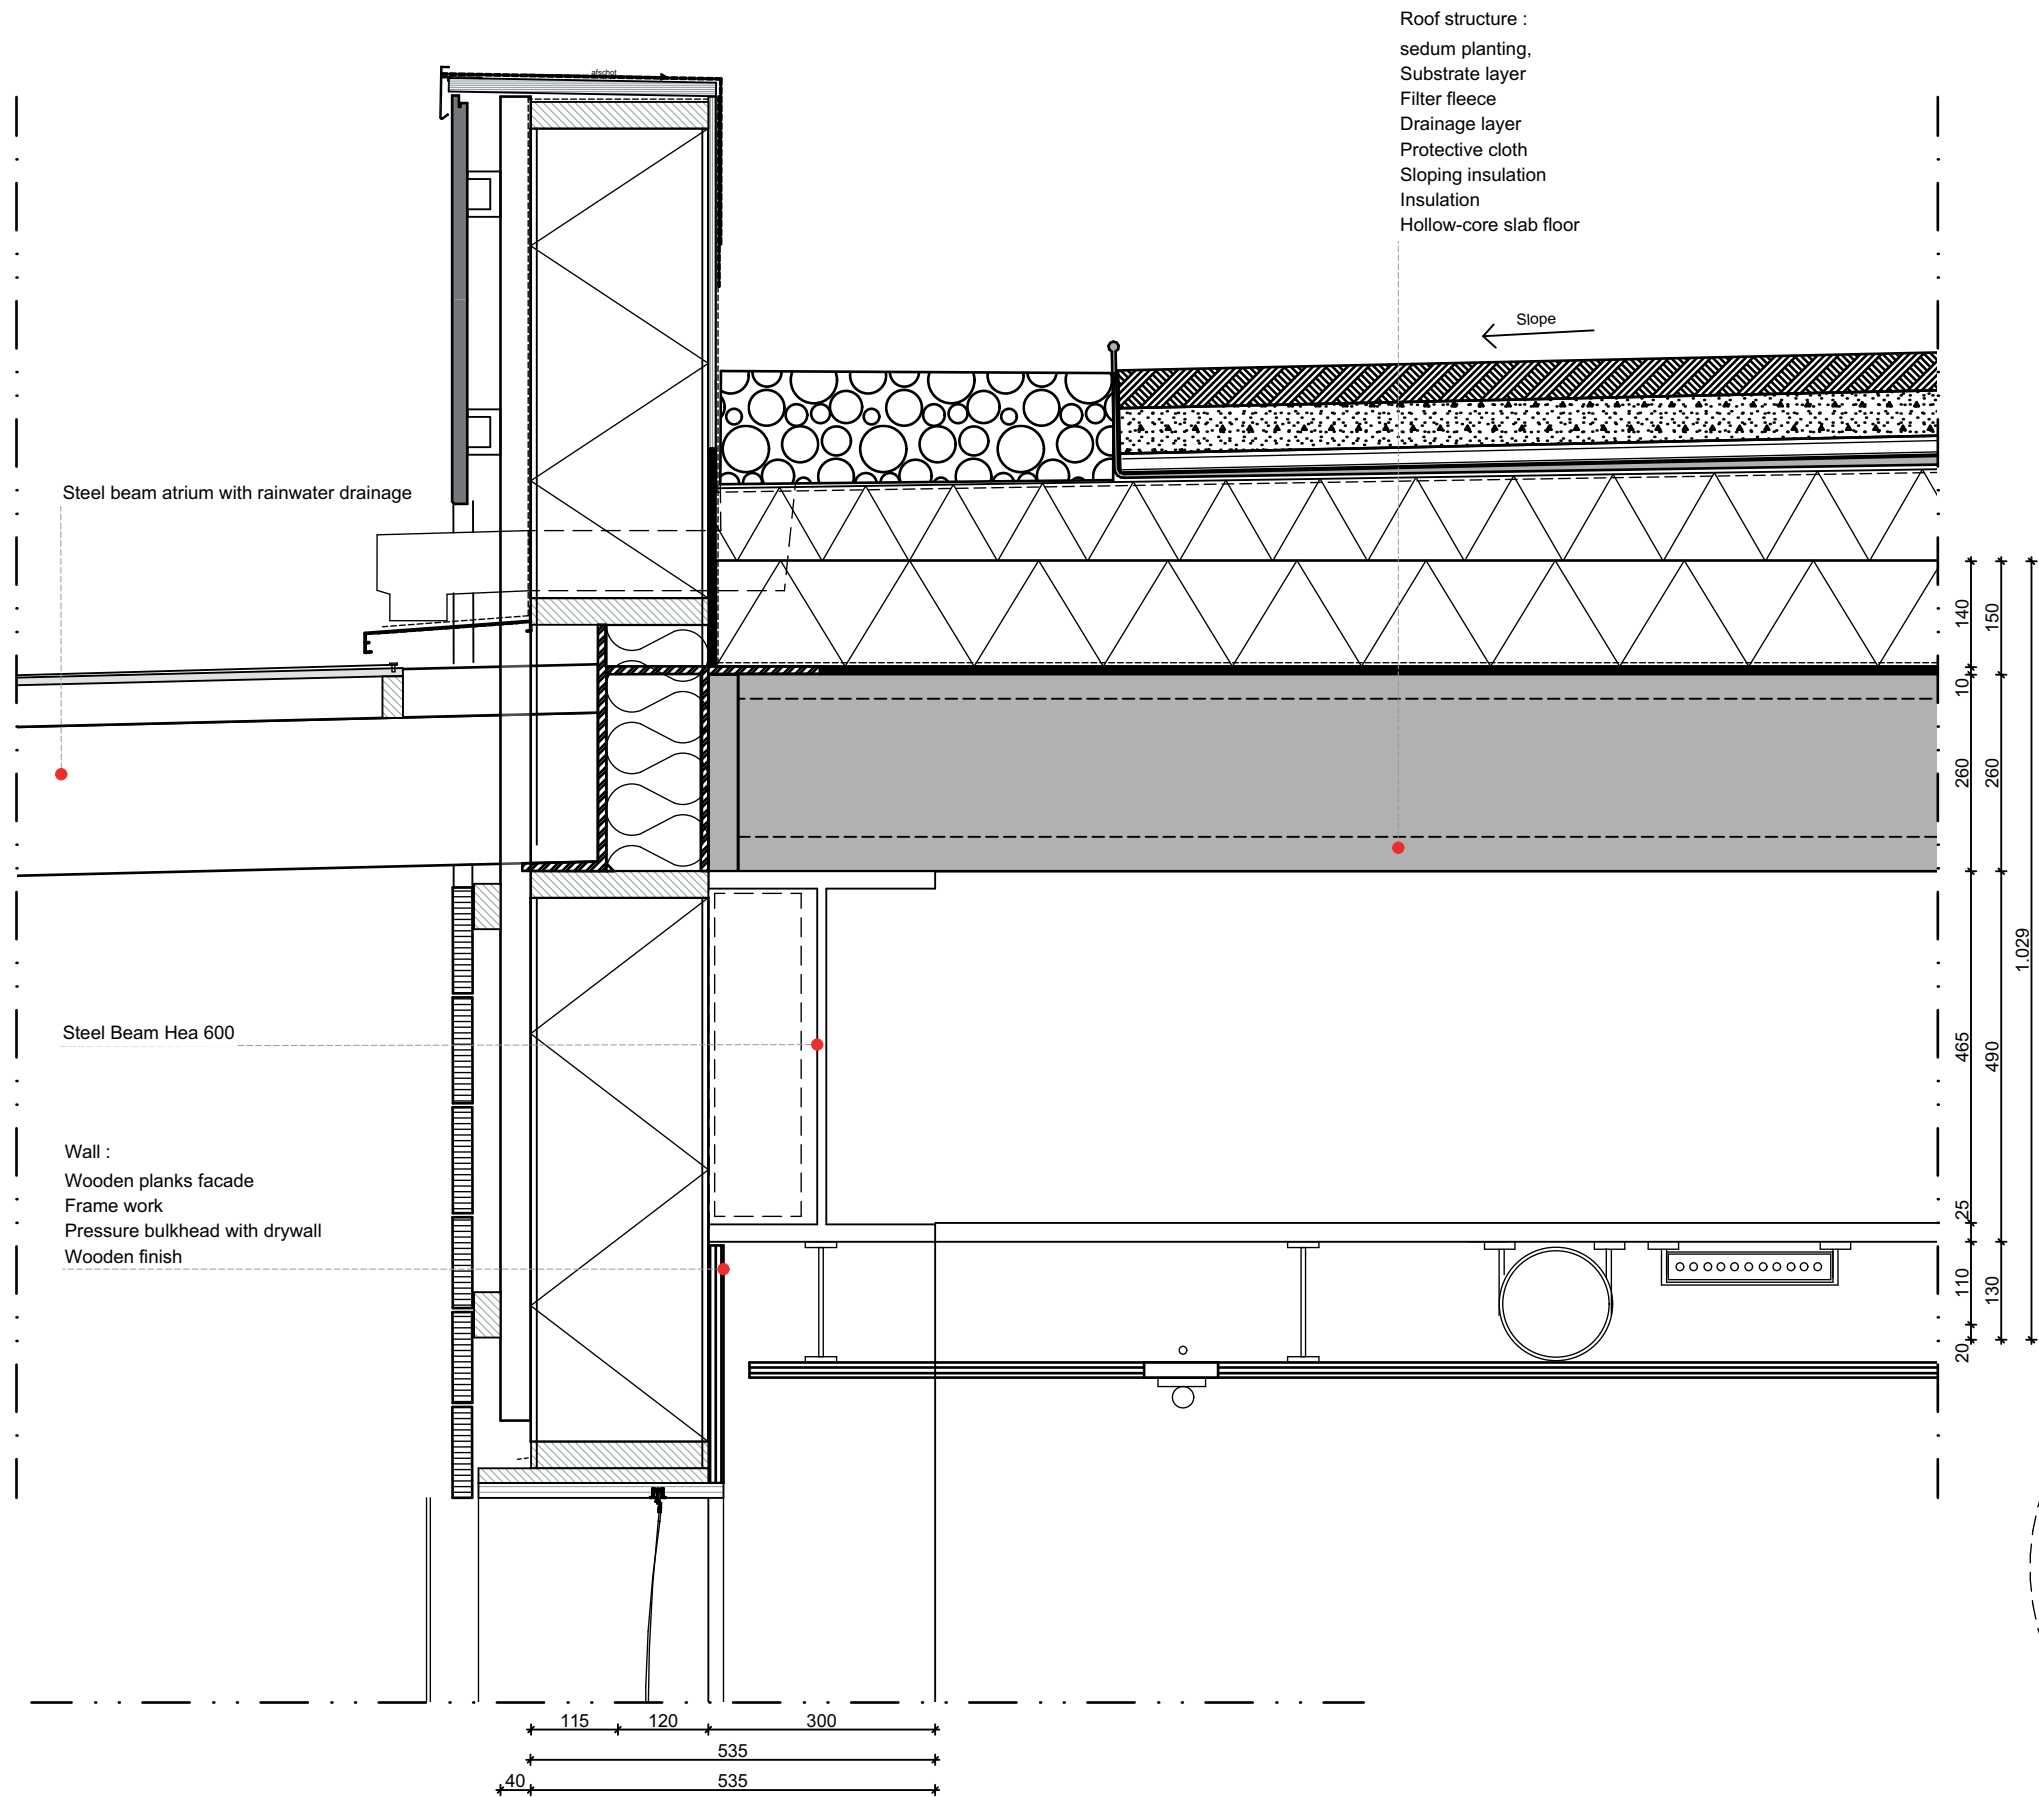

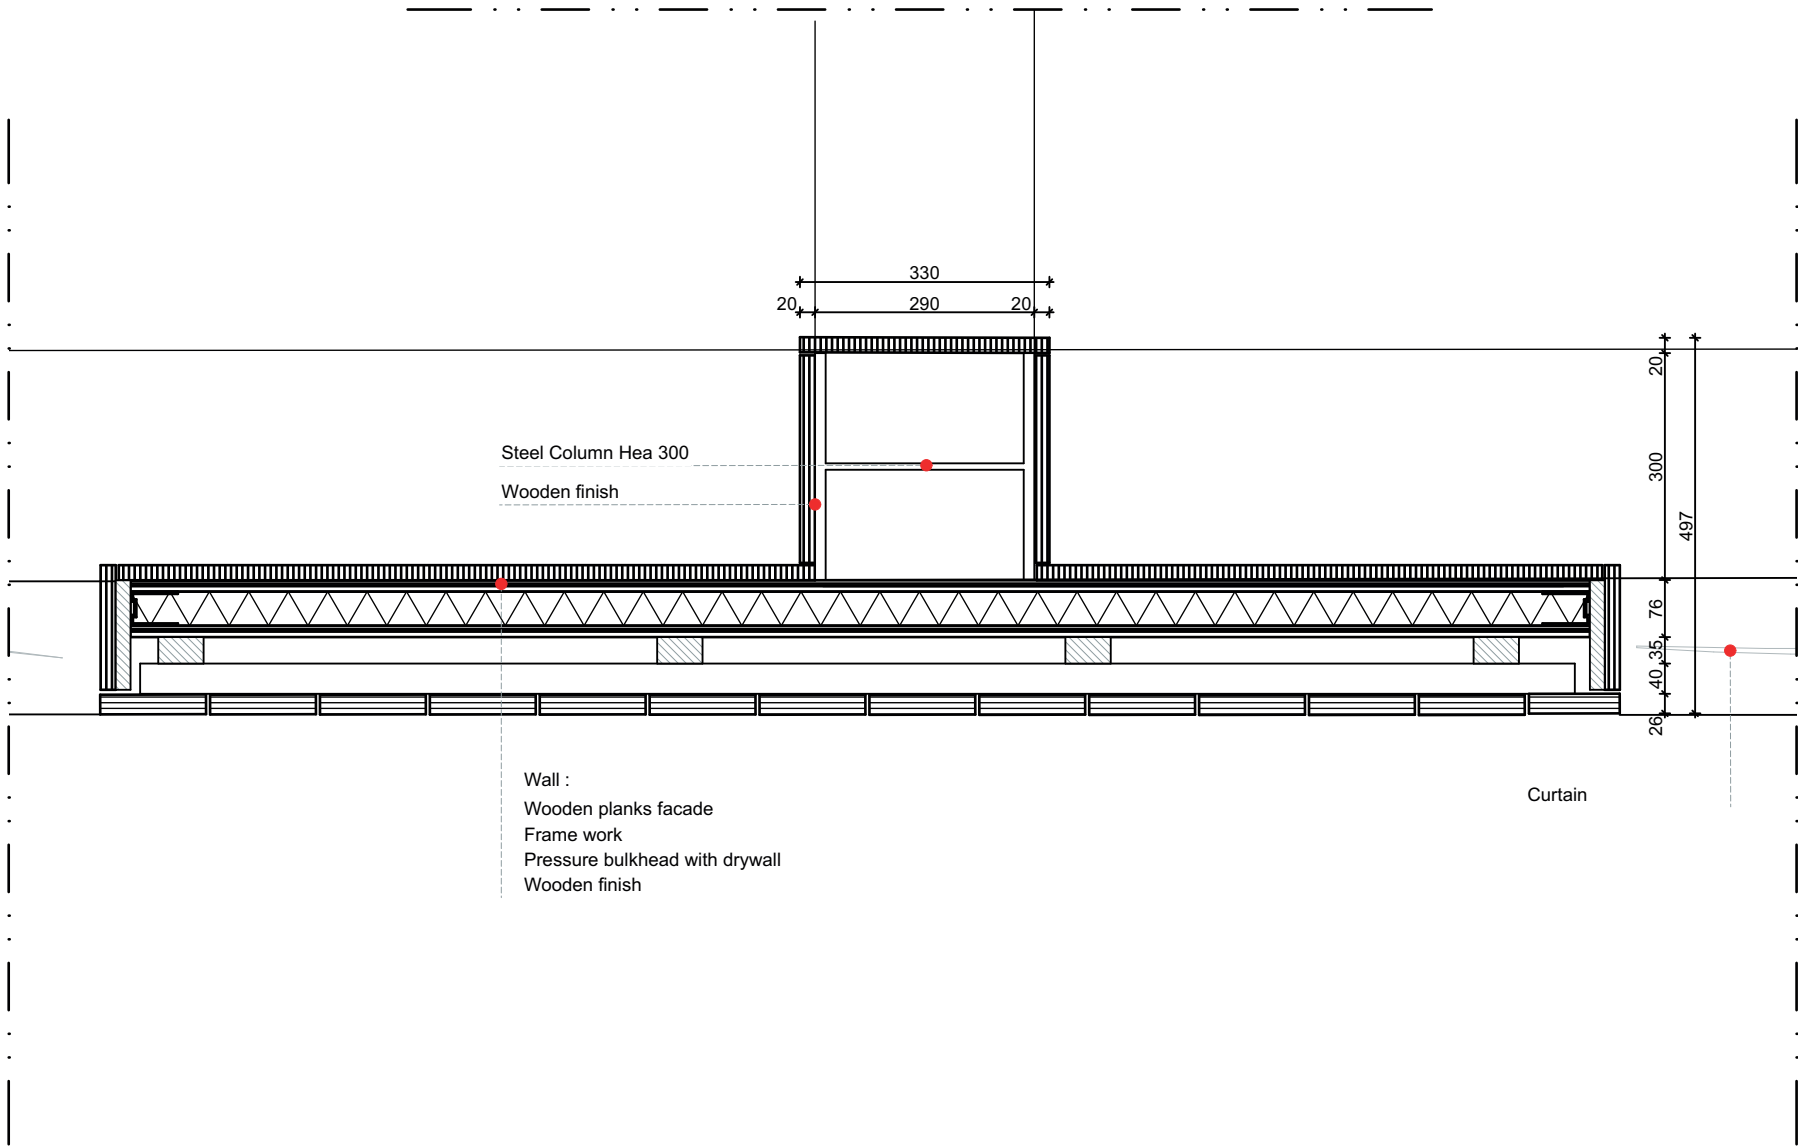

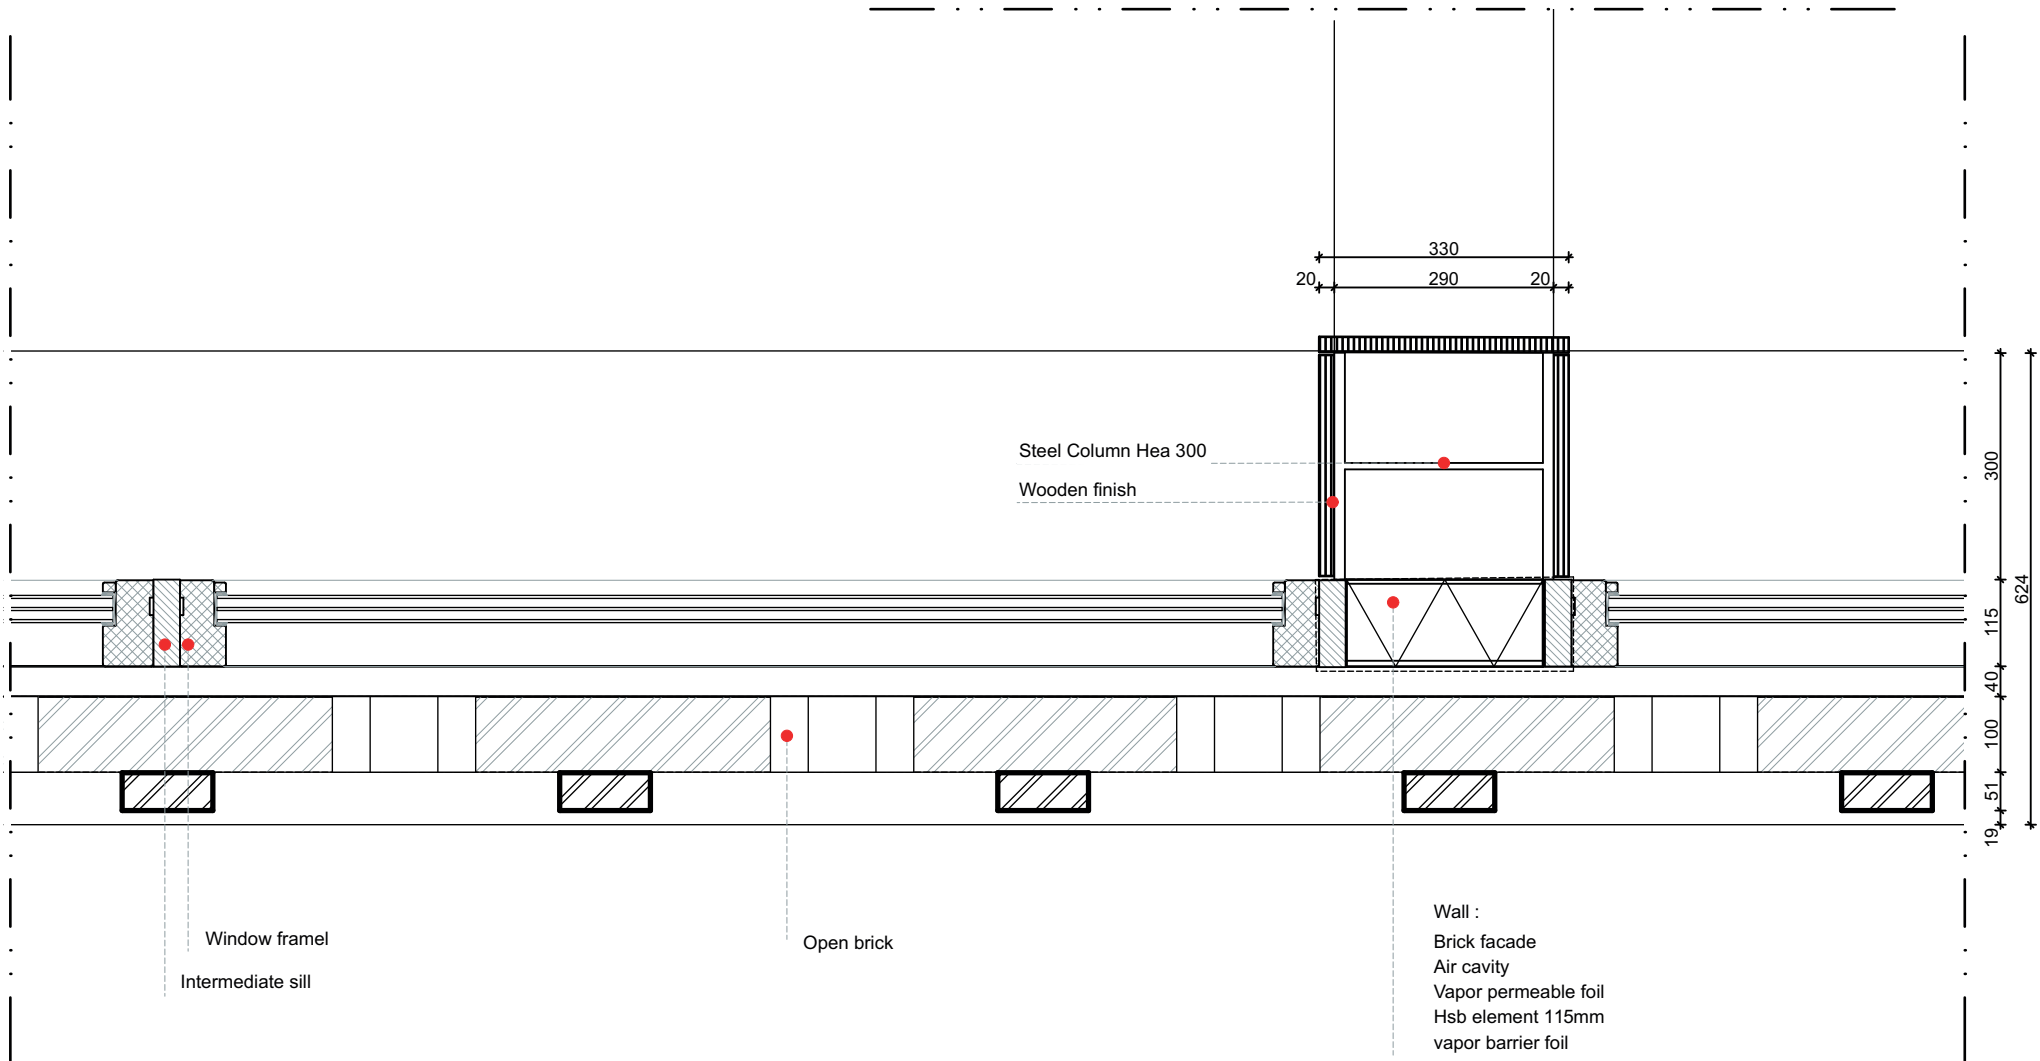


CONSTRUCTION PLAN : GROUND FLOOR

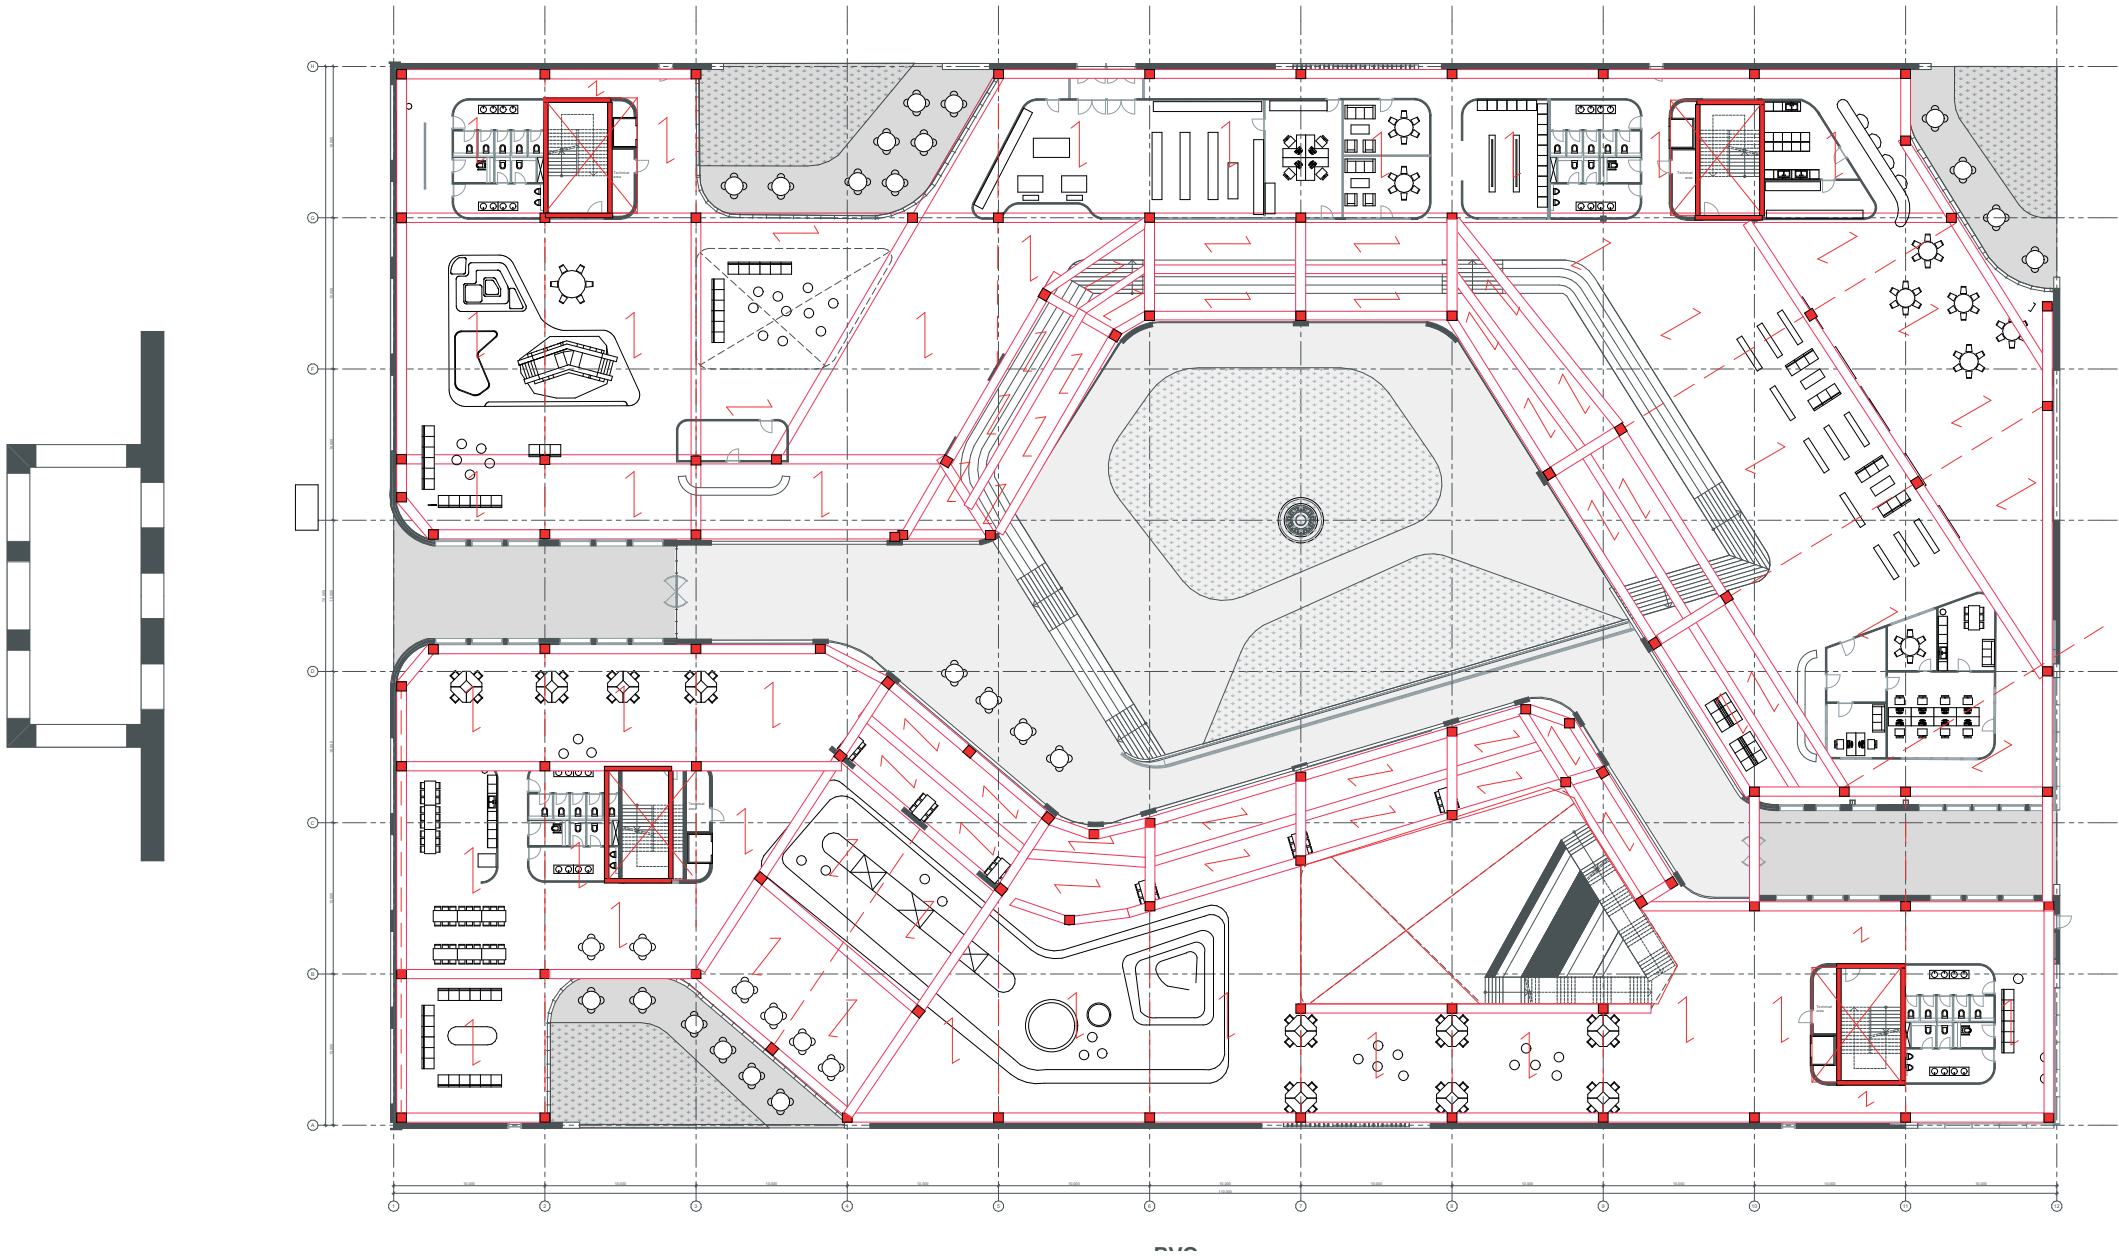

1:500

00 Begane grond

CONSTRUCTION PLAN : 1TH FLOOR

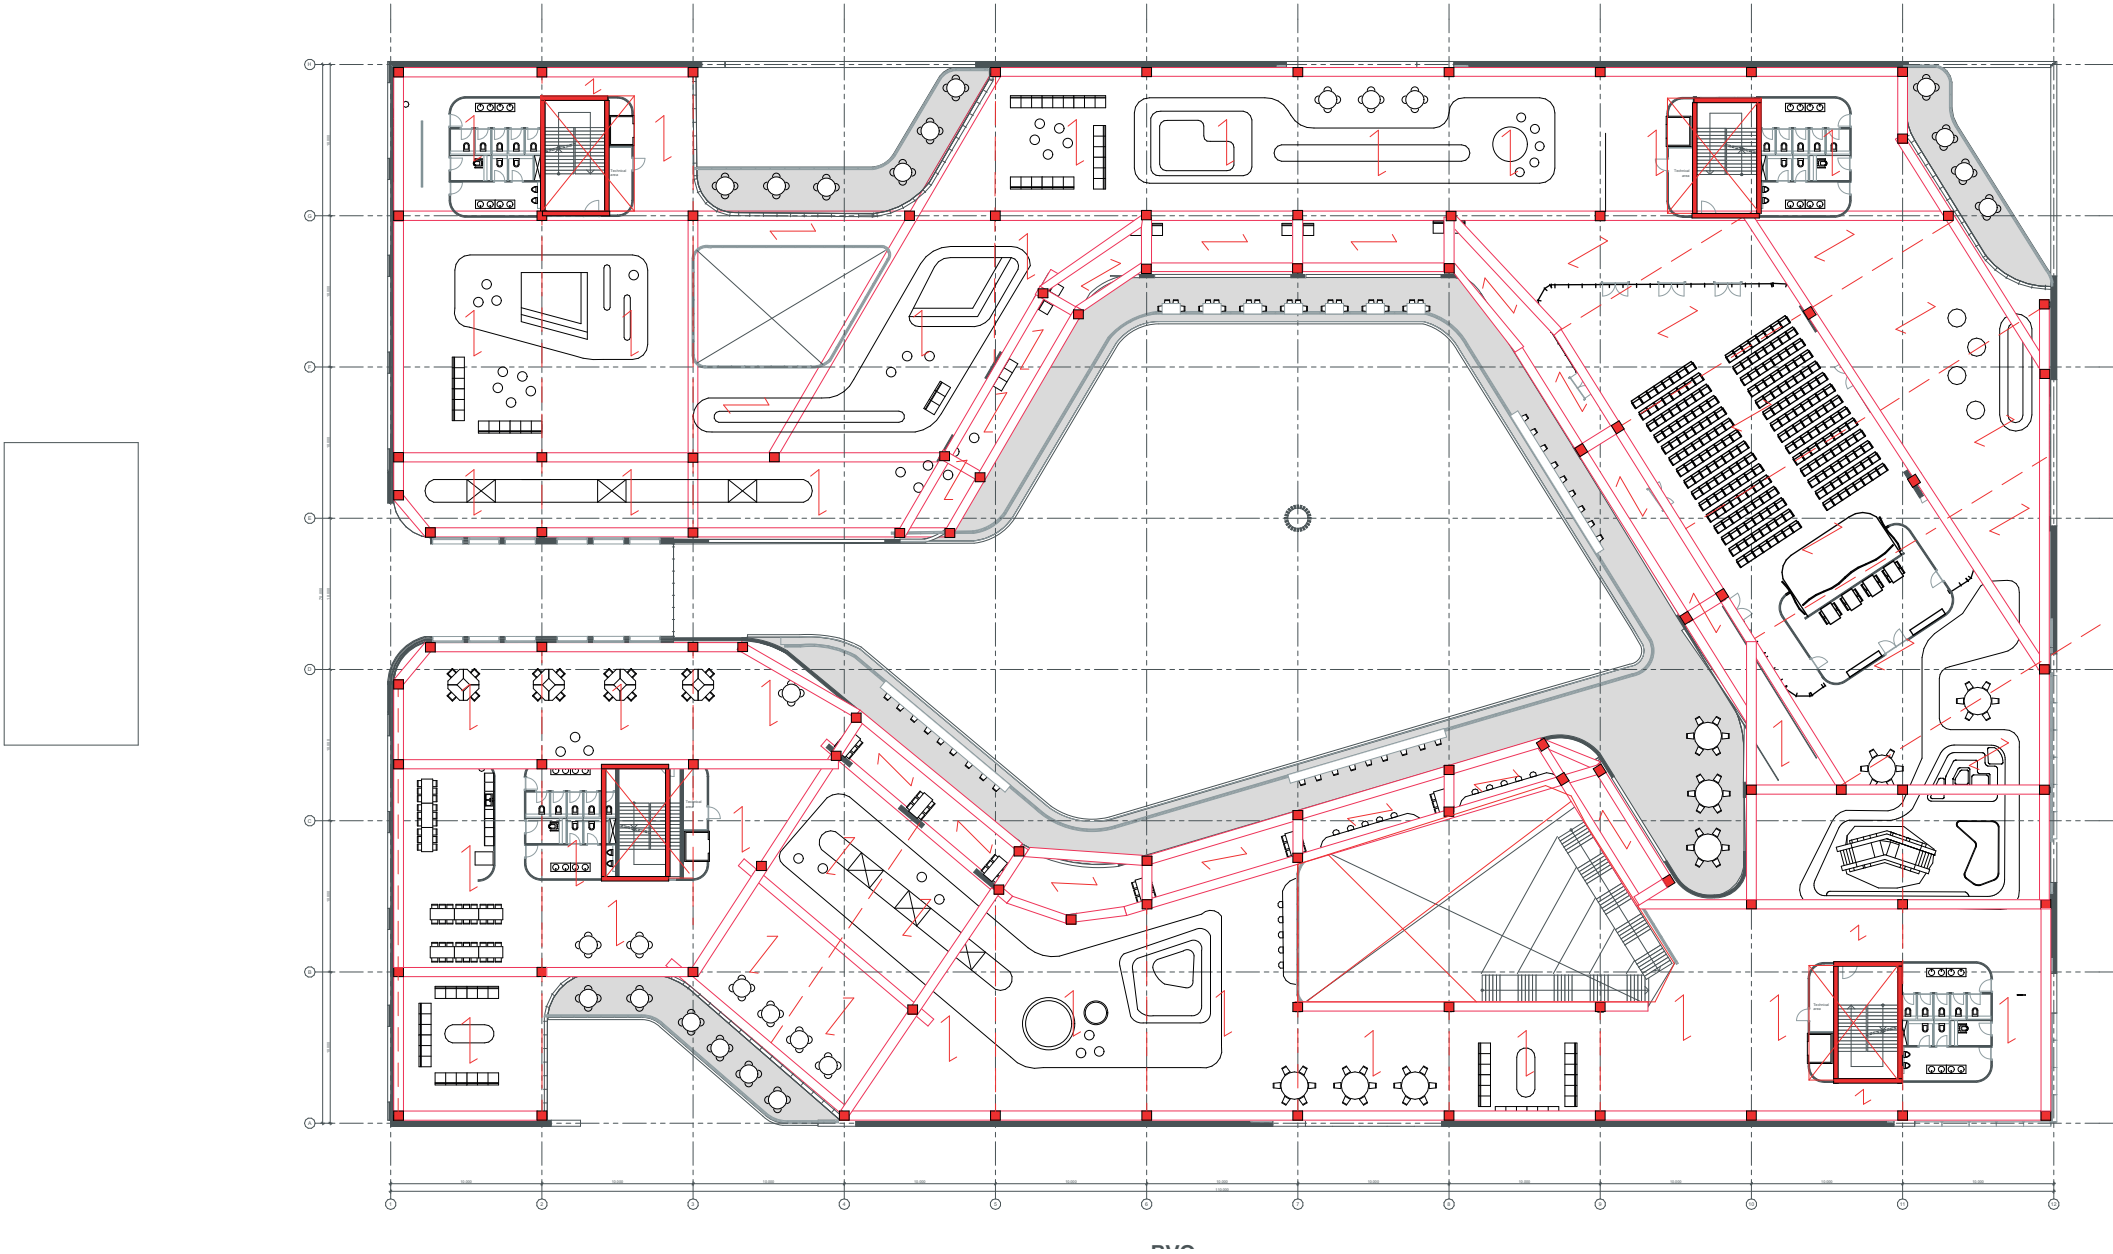


1:500

01 1e verdieping

CONSTRUCTION PLAN : 1TH FLOOR



CONSTRUCTION 3D

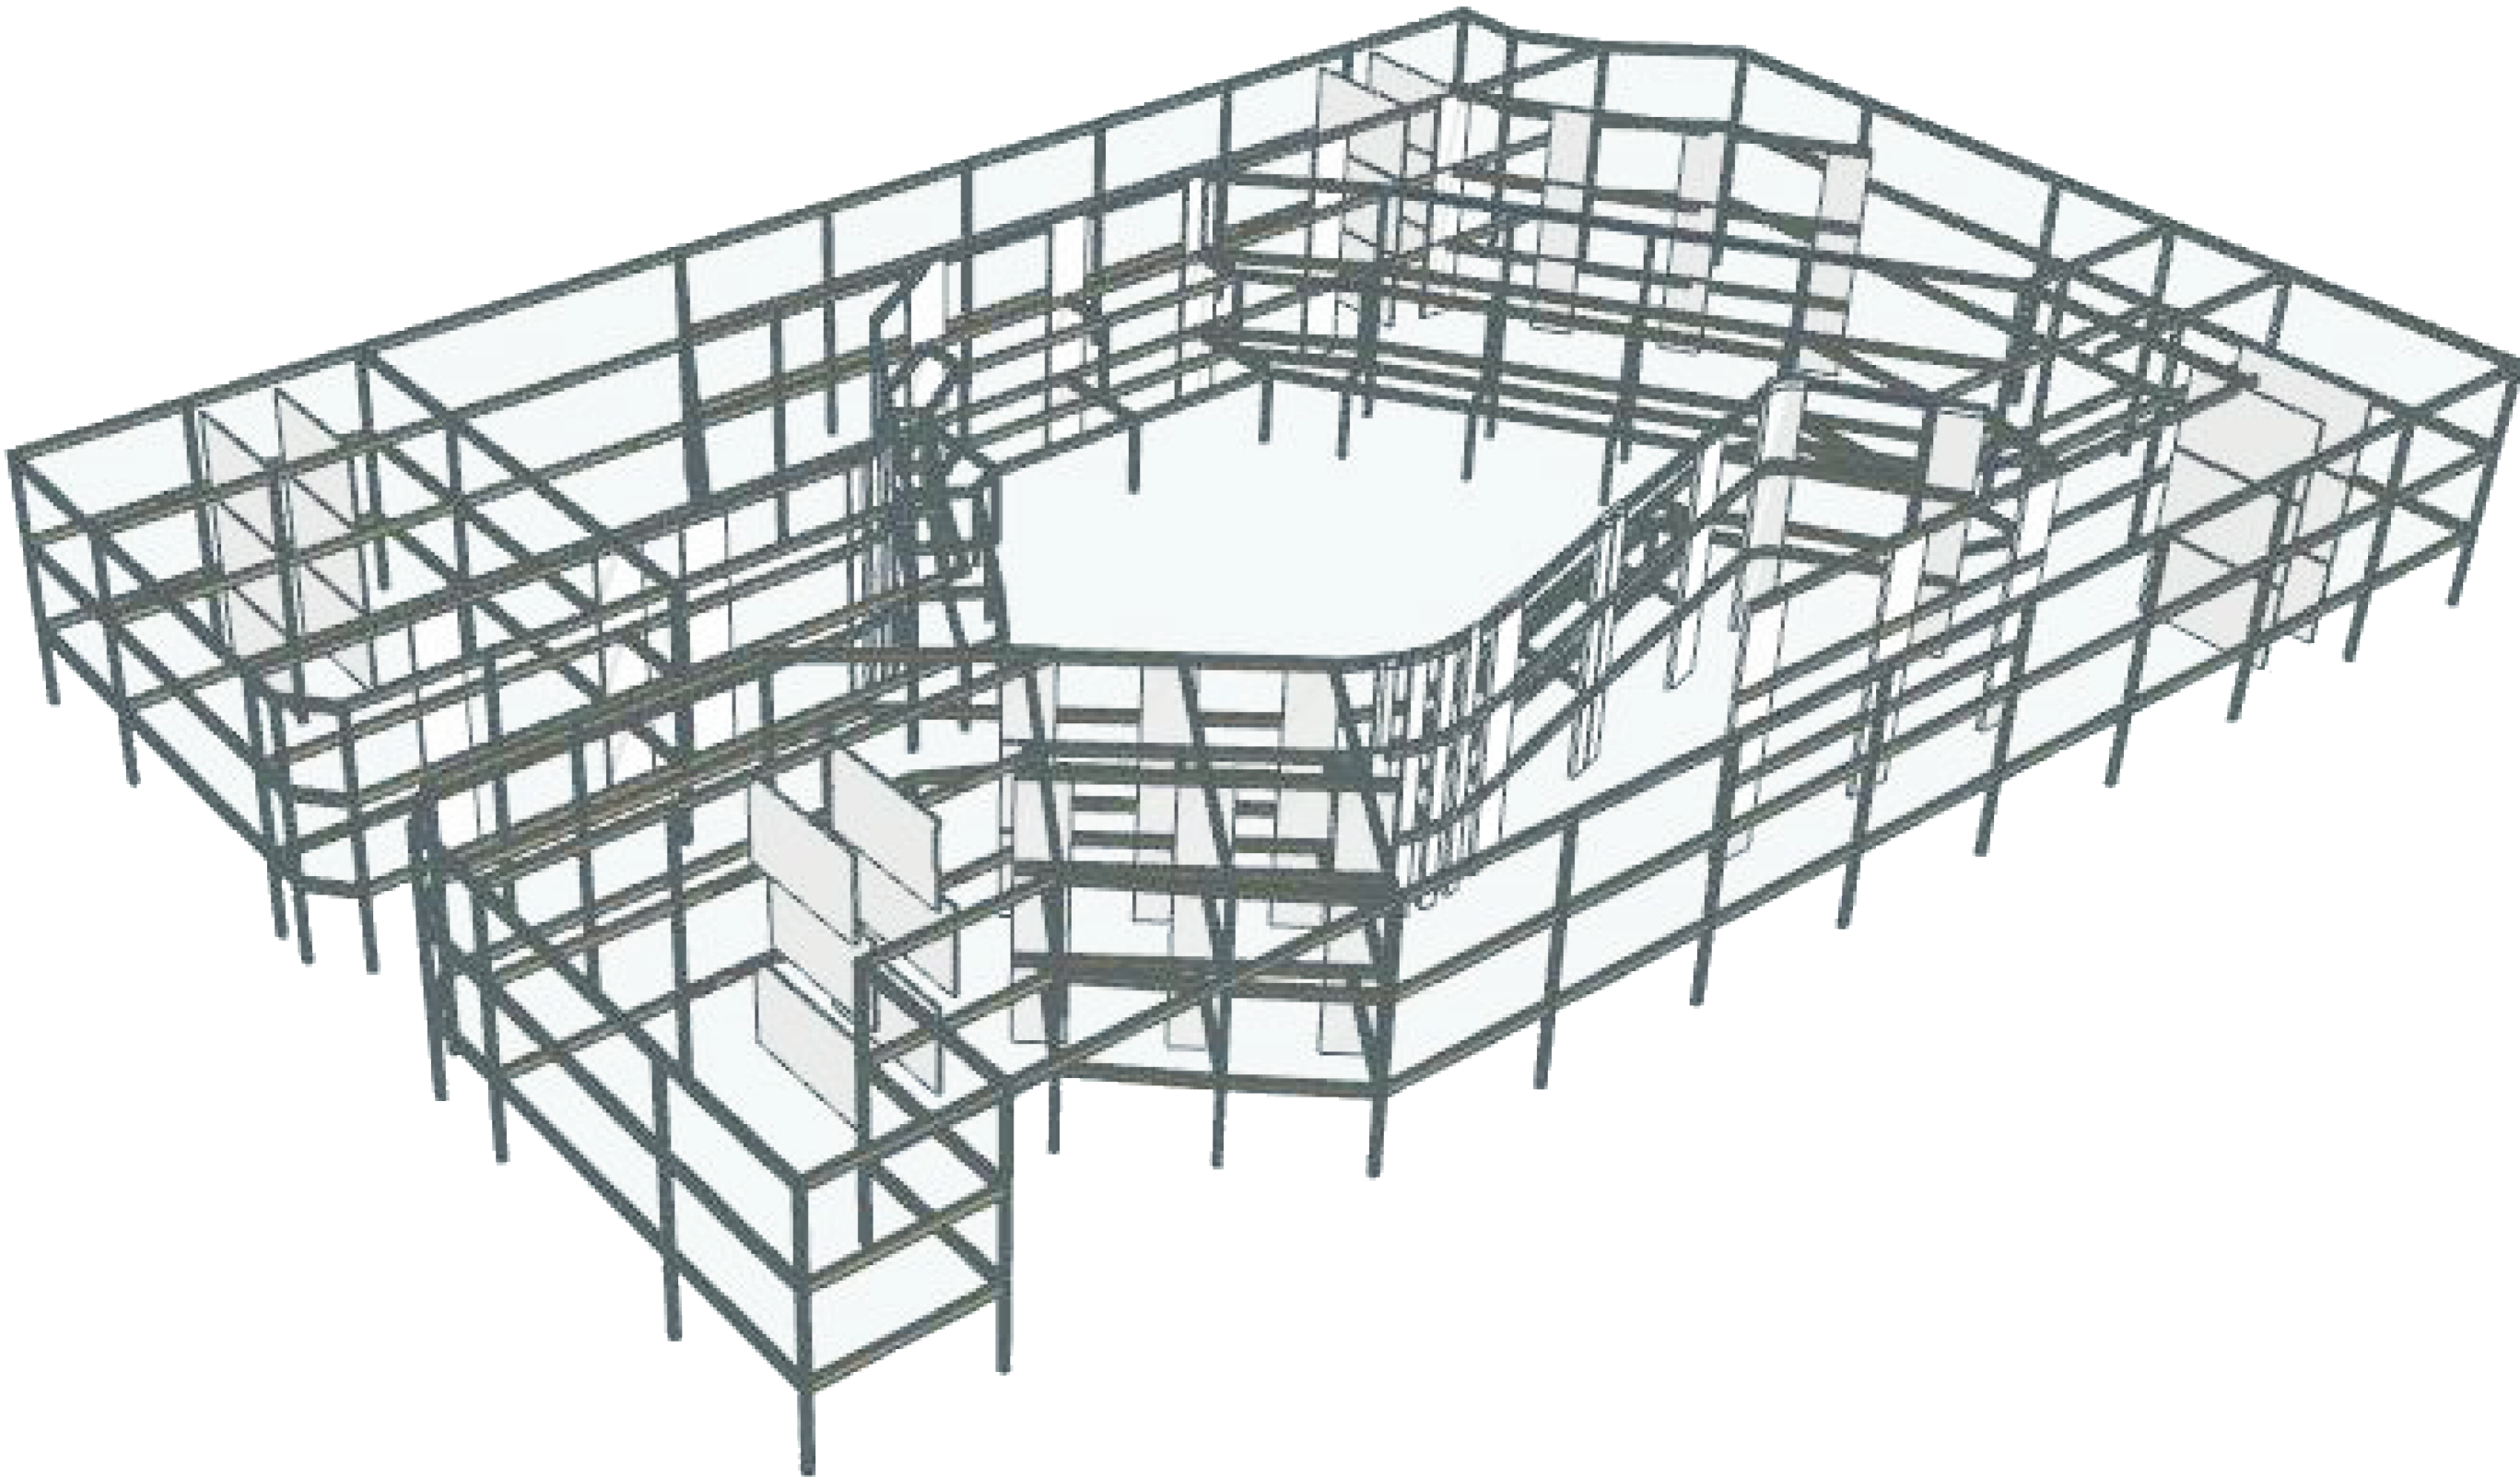

Duke ellingtonstraat
#Contact Postcode Delft
Telefoon: +31 6 19542995
lukazantman@gmail.com

Luka Zantman
Straat locatie Berlin
01. Eerste verdieping constructie

... formaat:A3
get.:ABC schaal:1:500 datum: ...-2024
Projectnr: 0001 Tekeningnr:SO-0102
Fase:Schetsontwerp
Opdrachtgever: TU-Delft







