

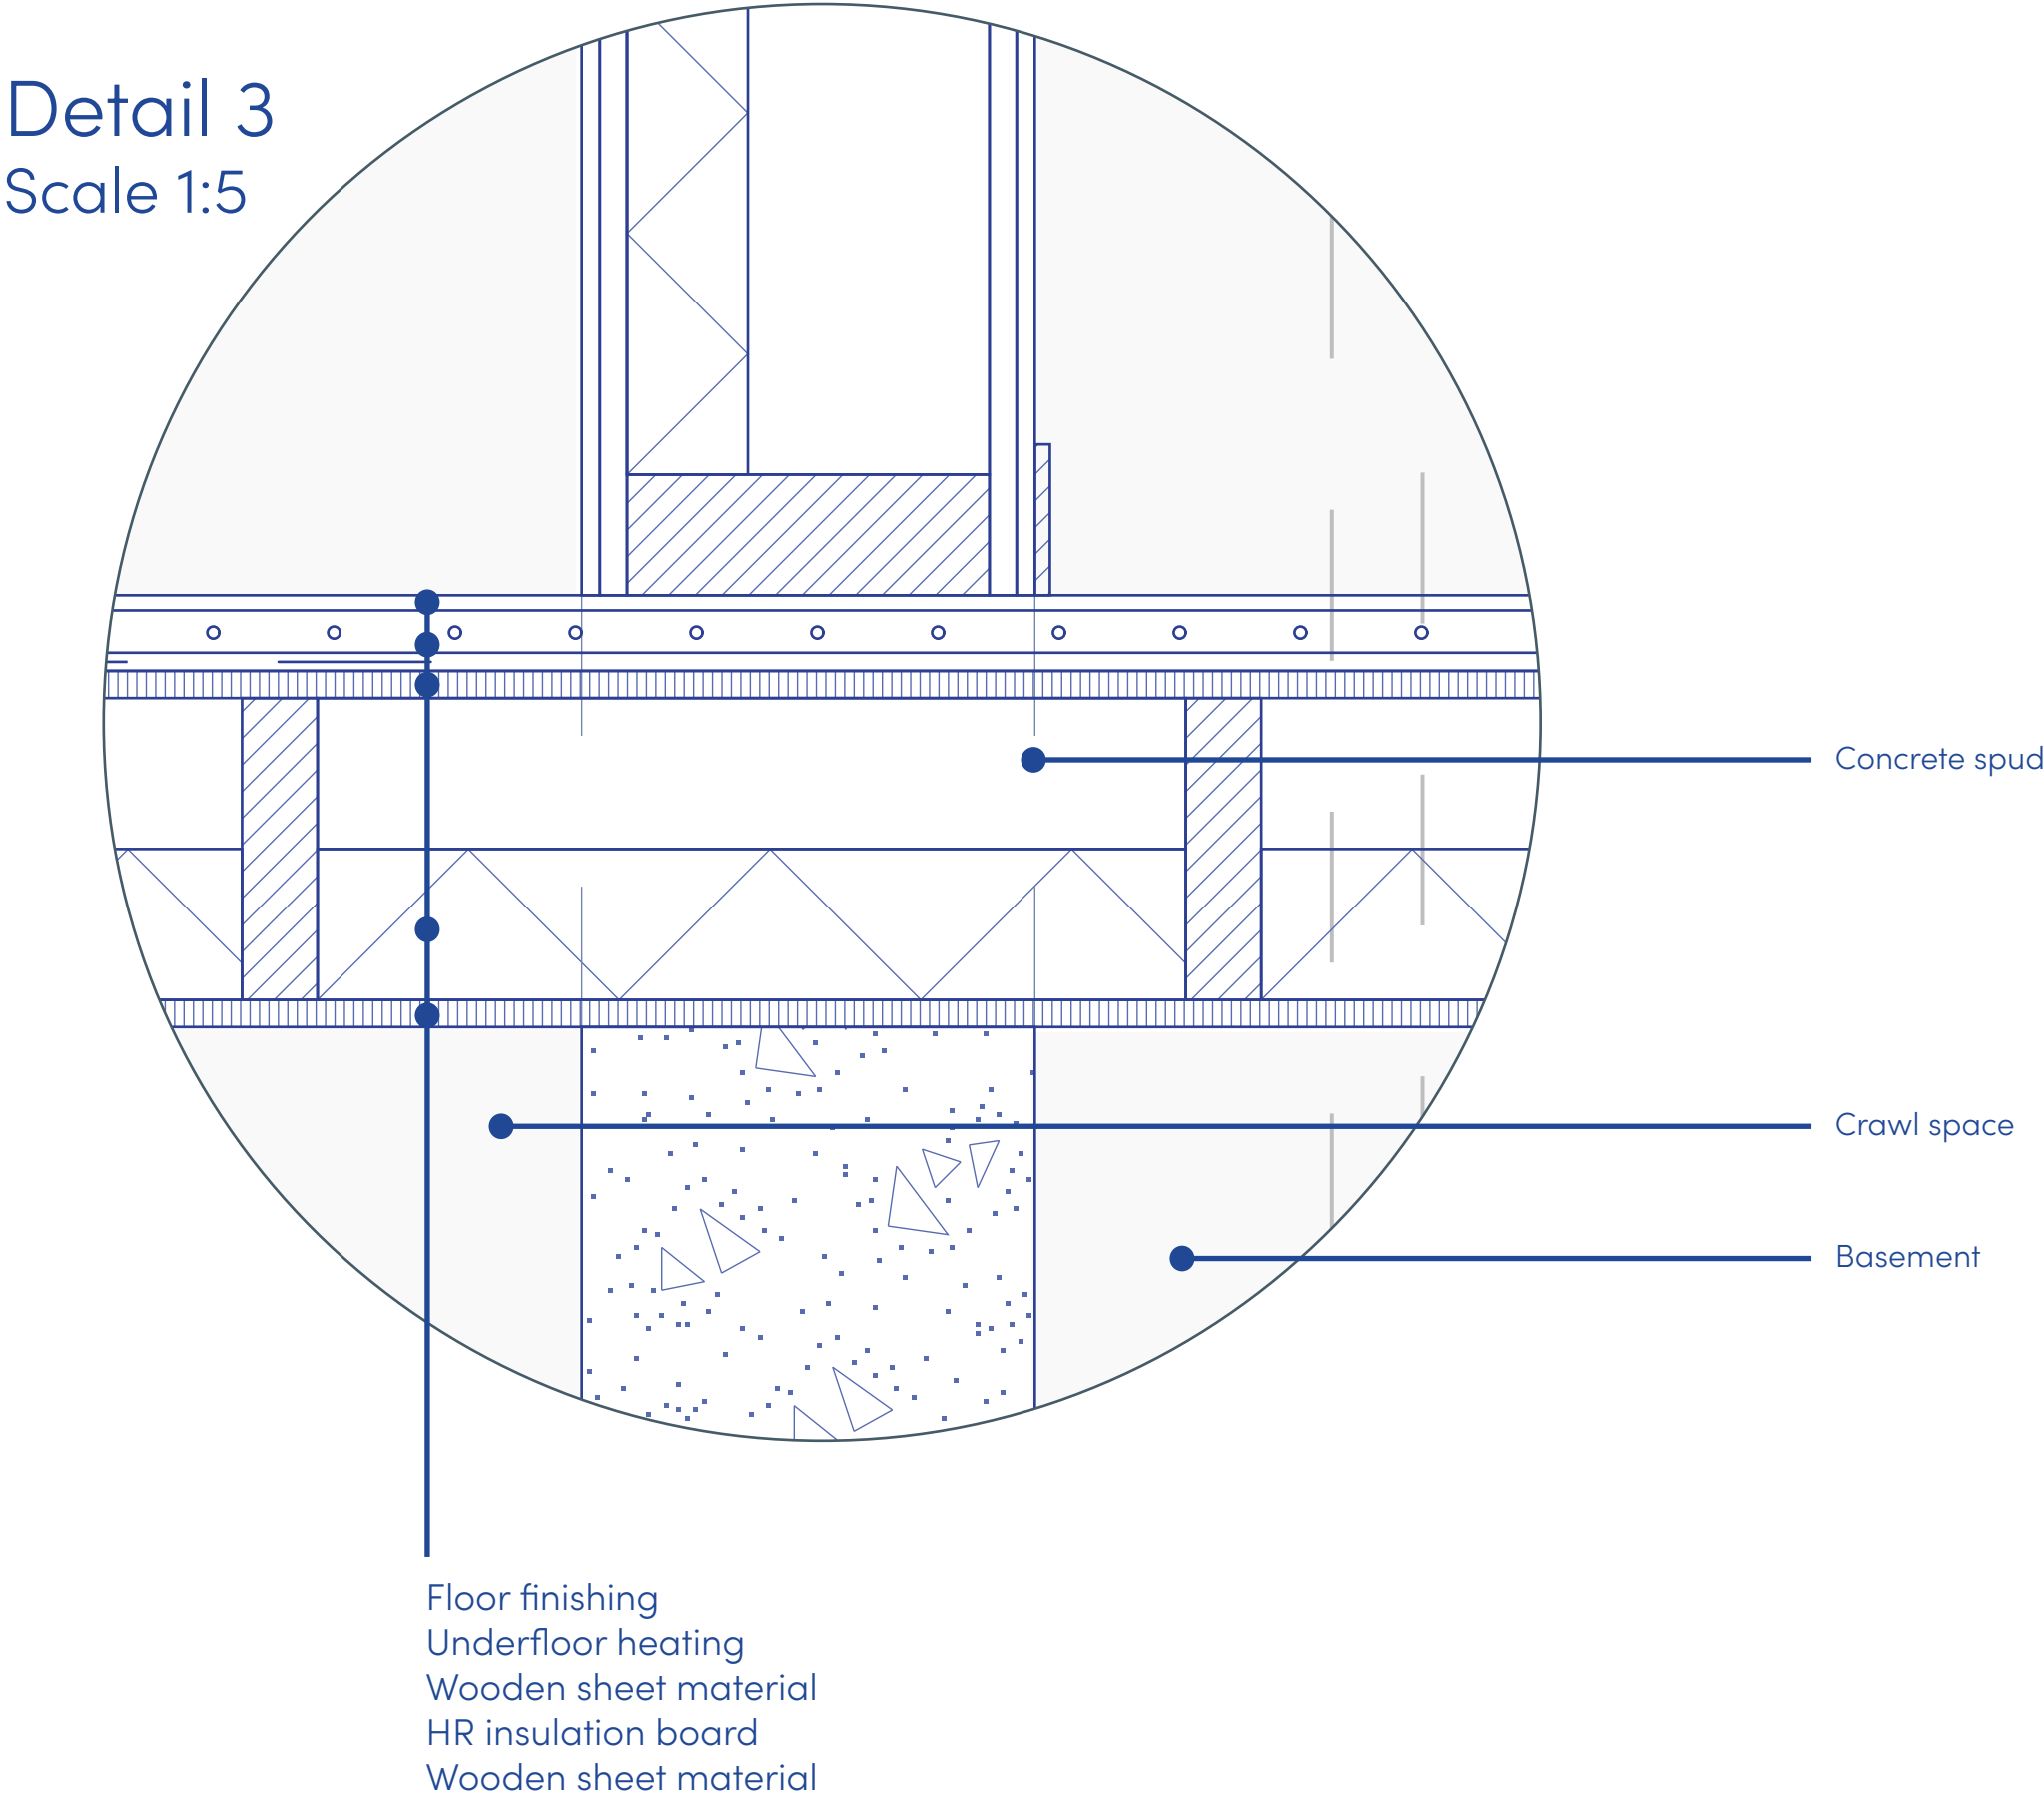
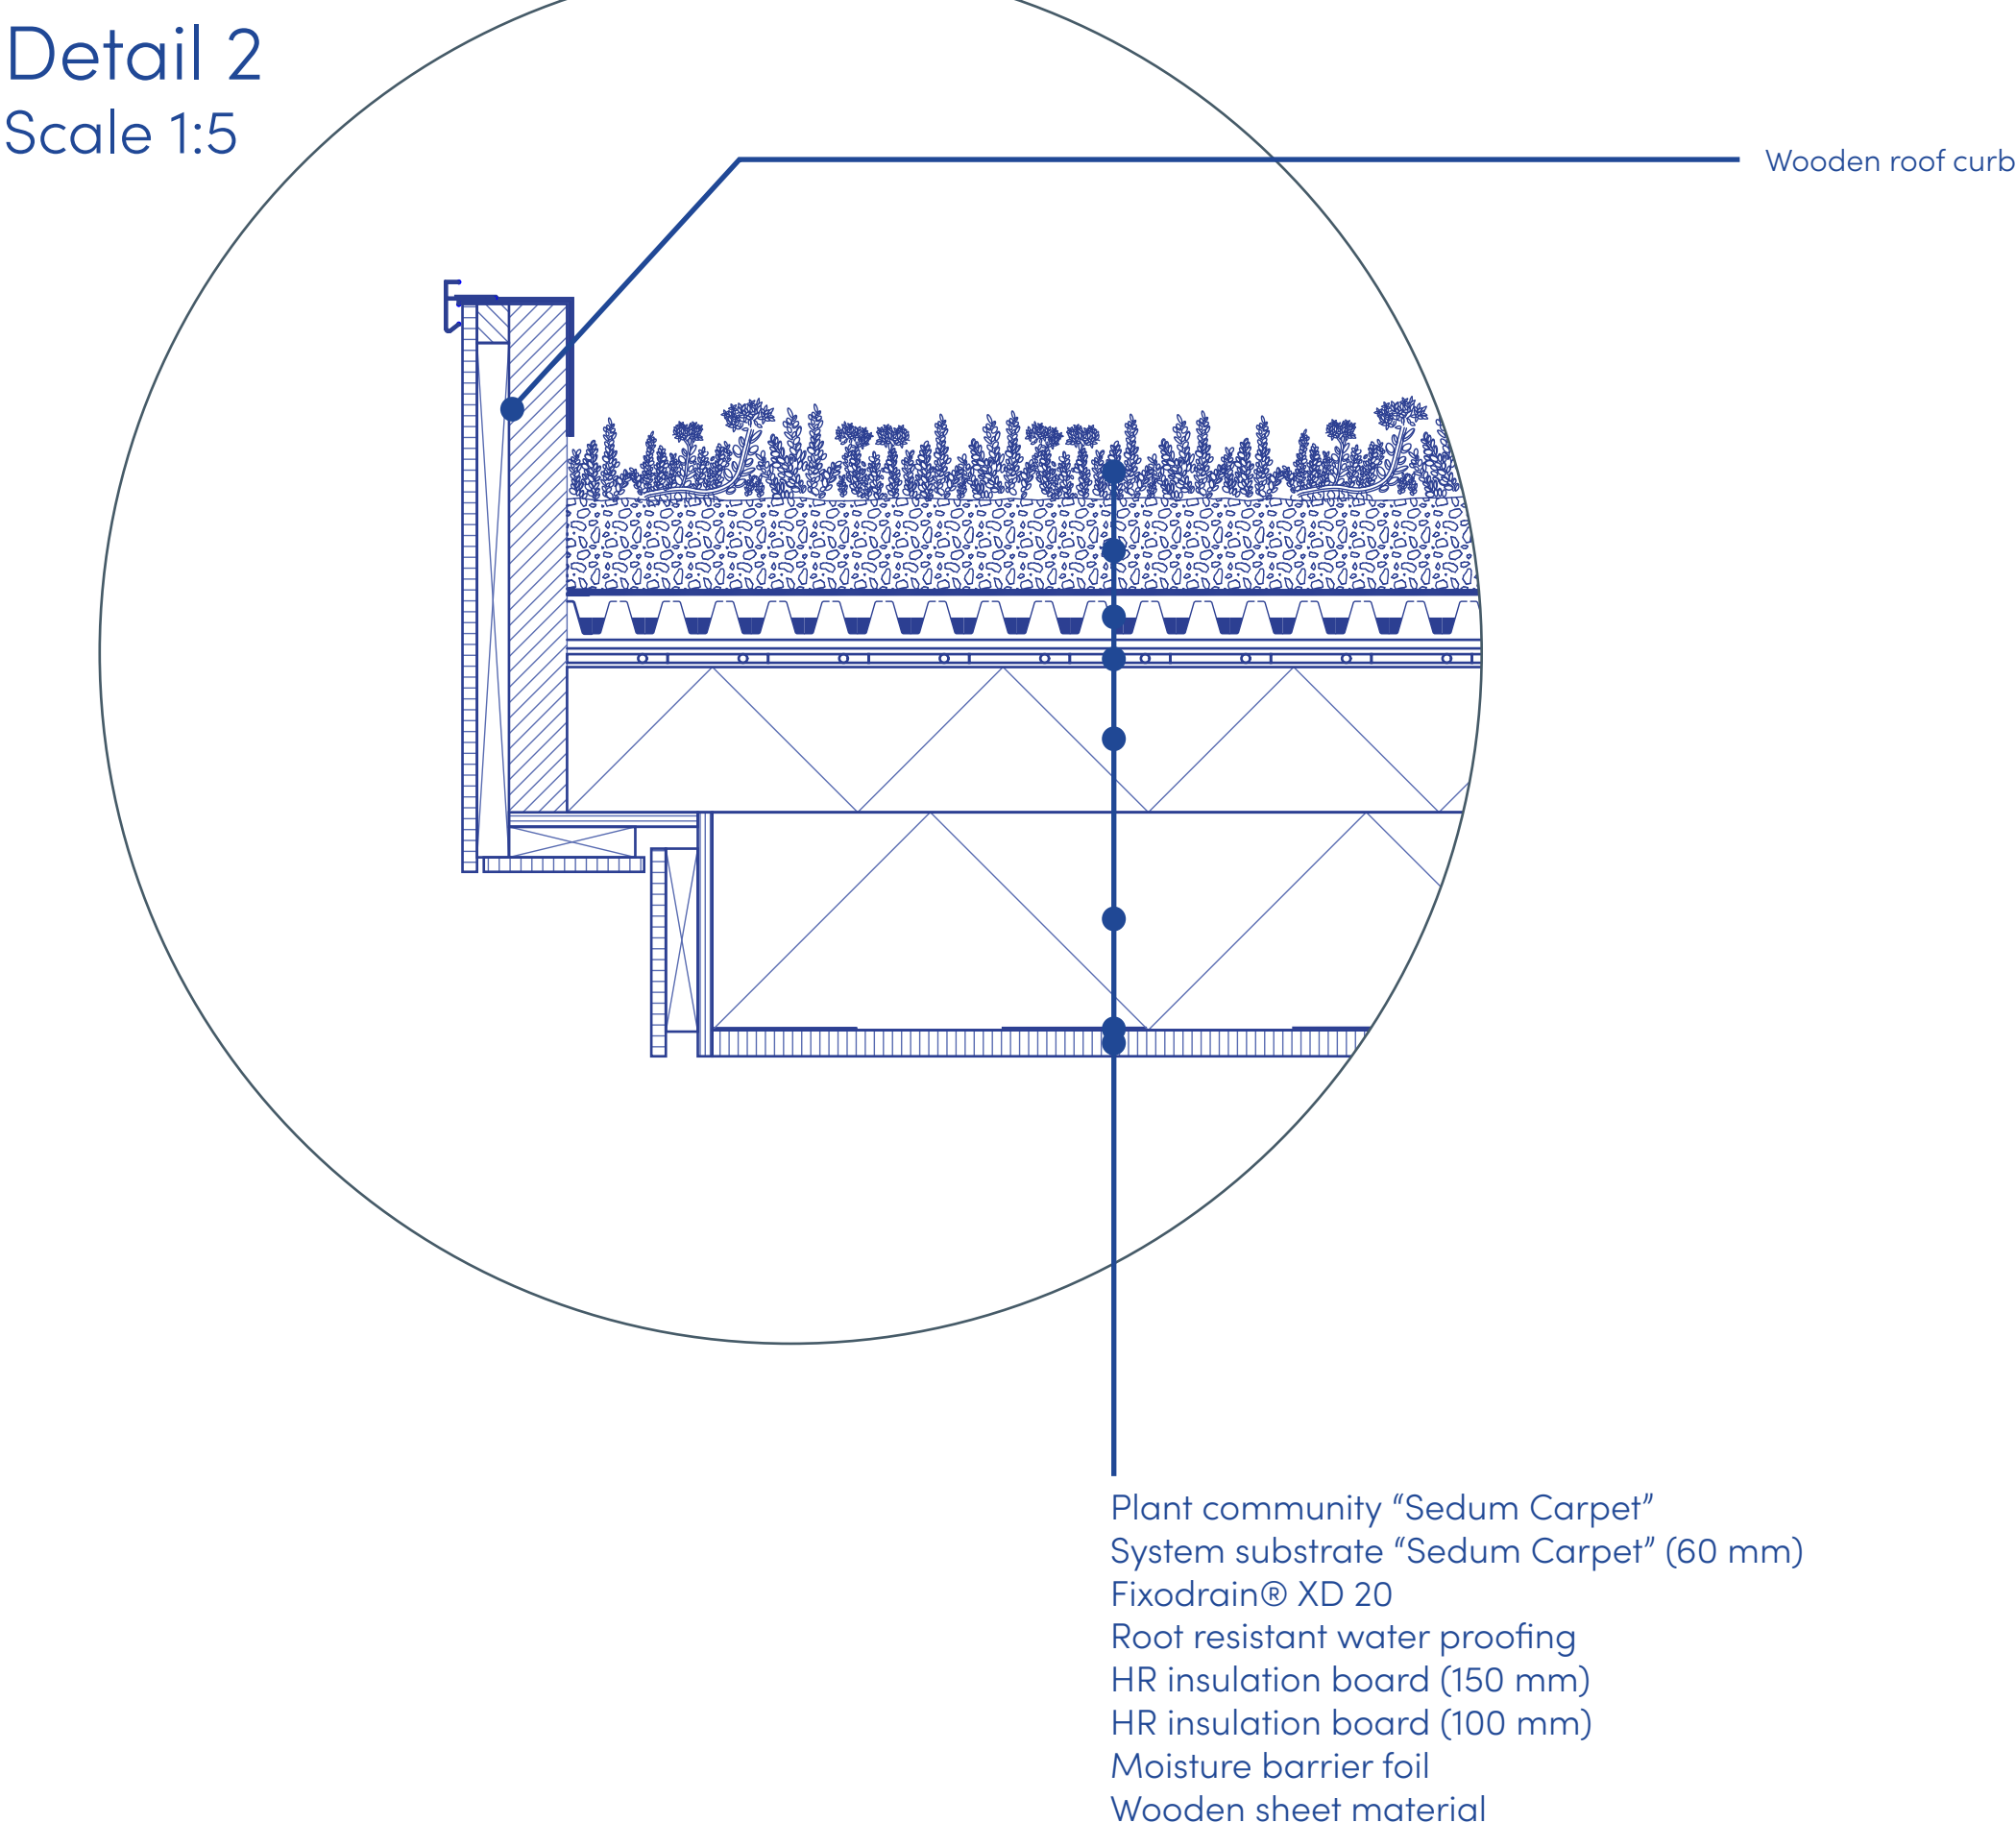
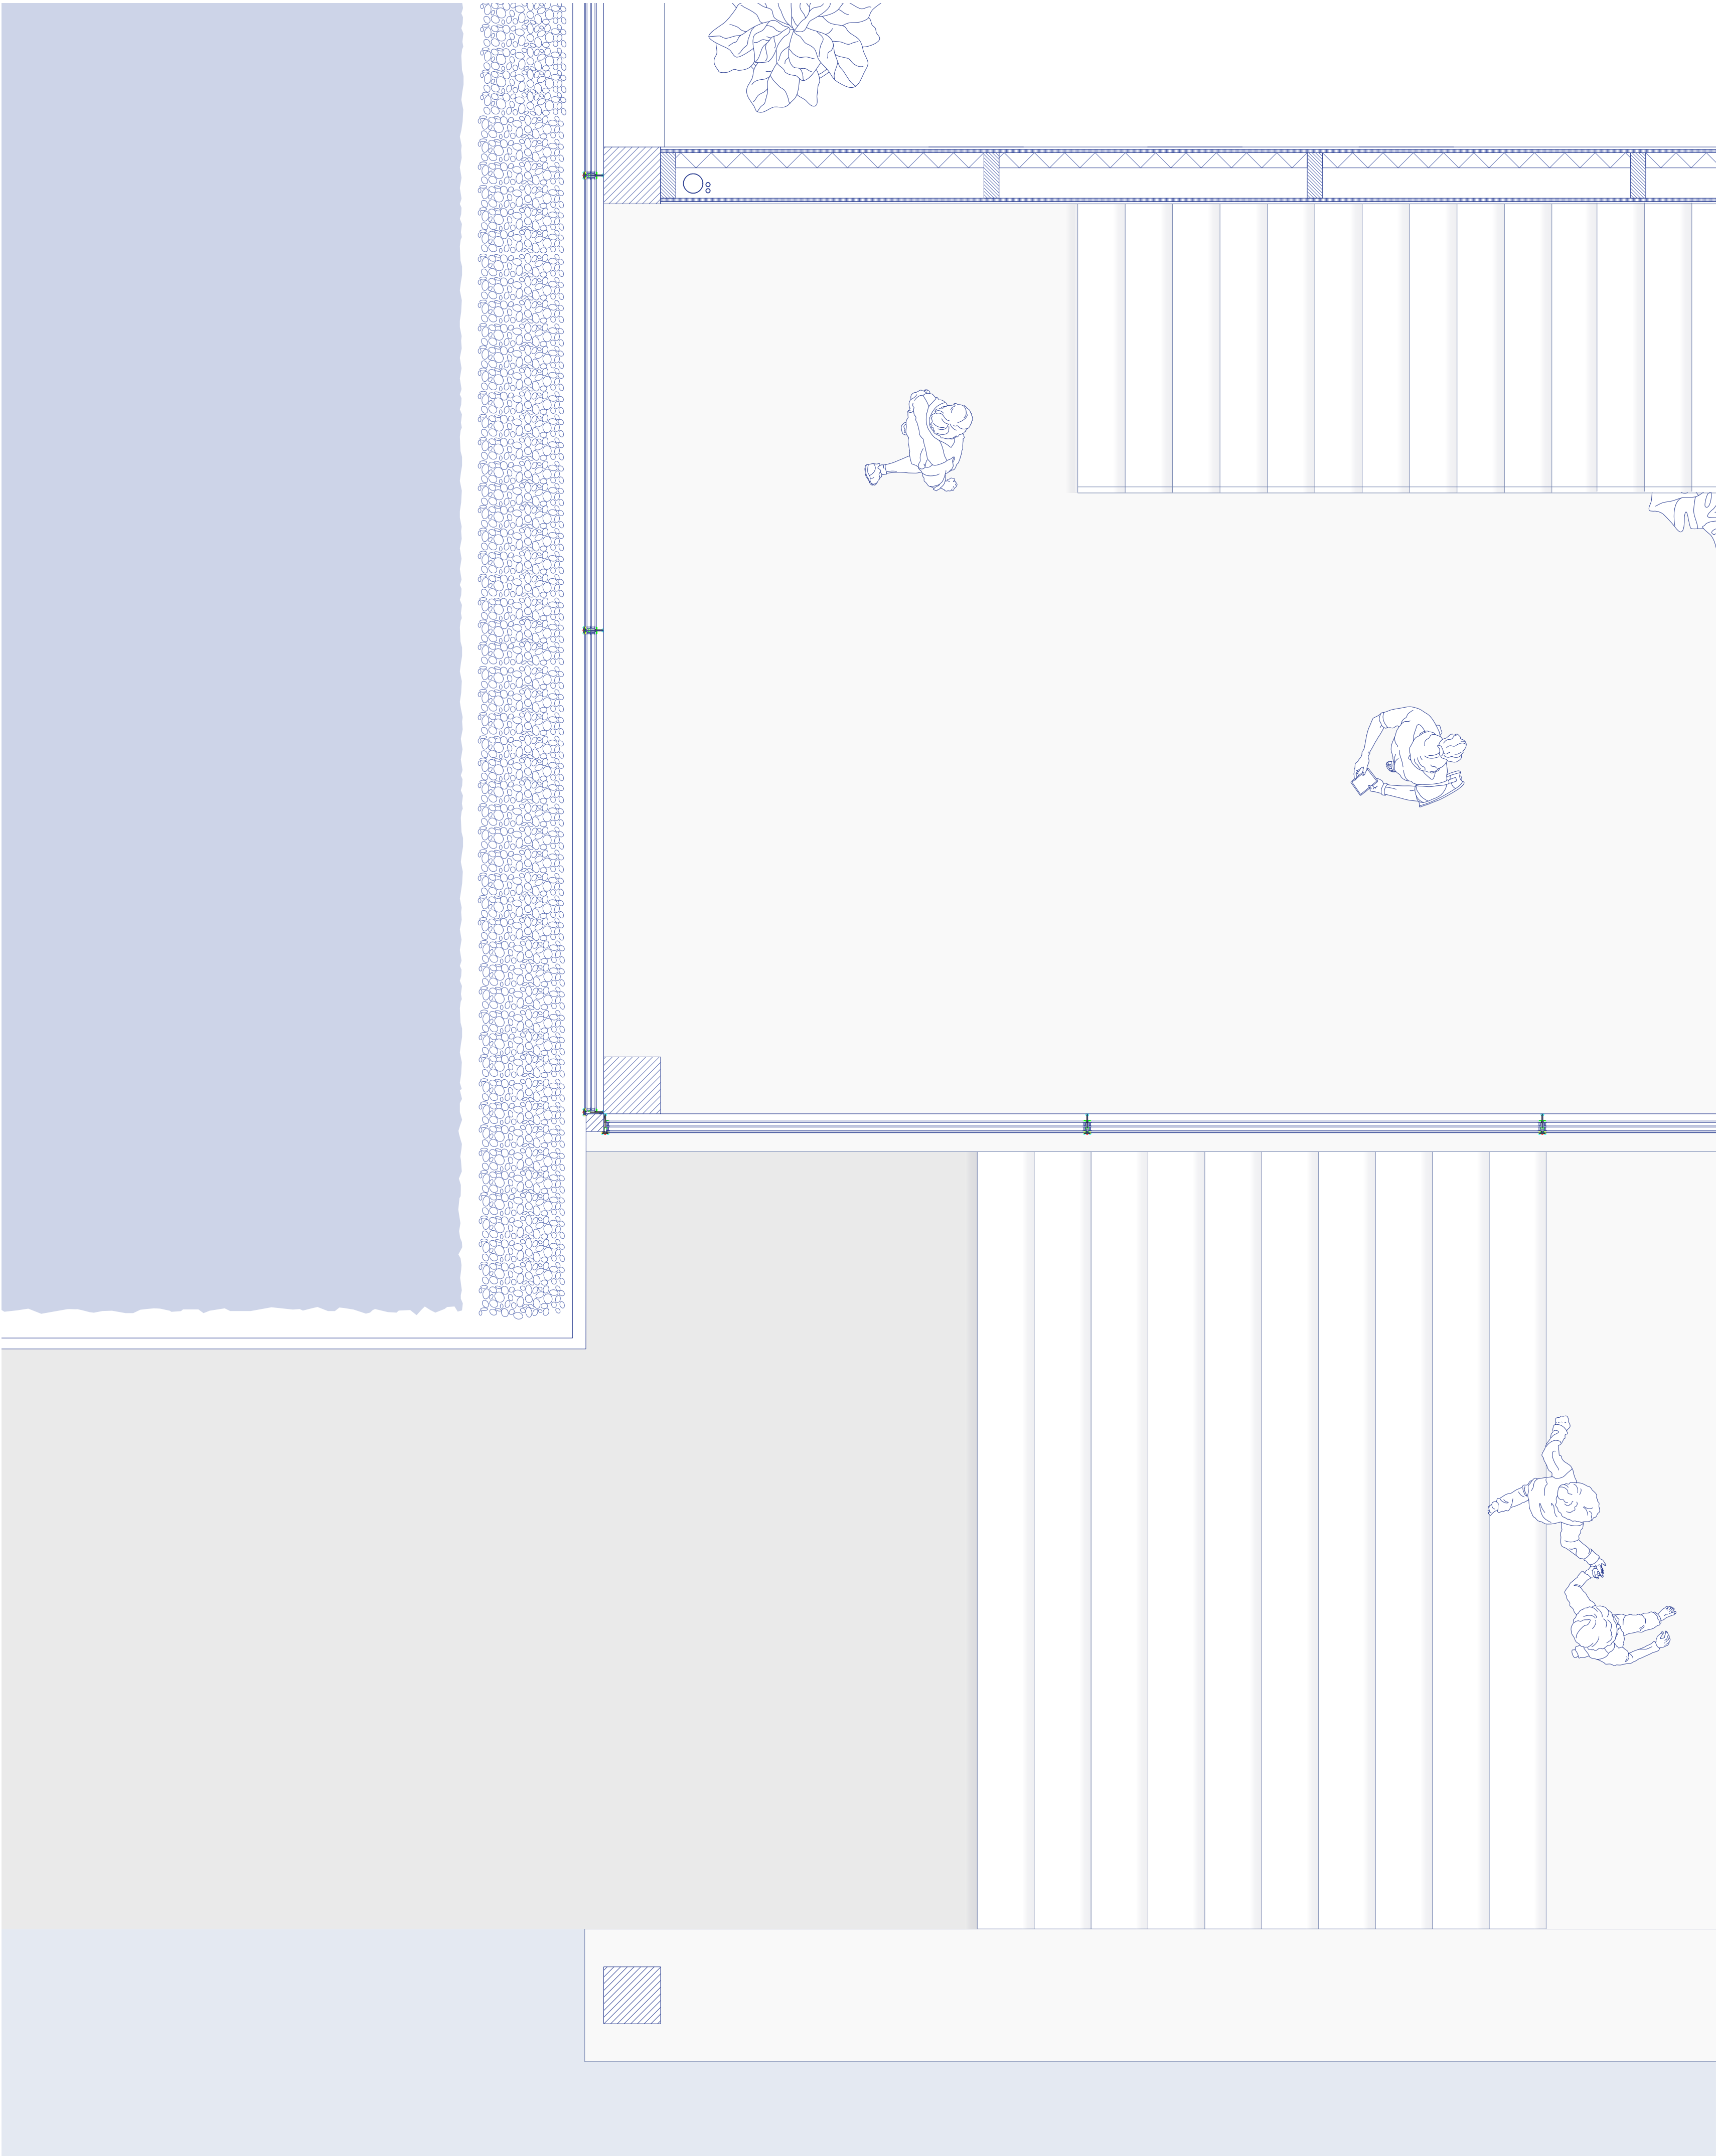
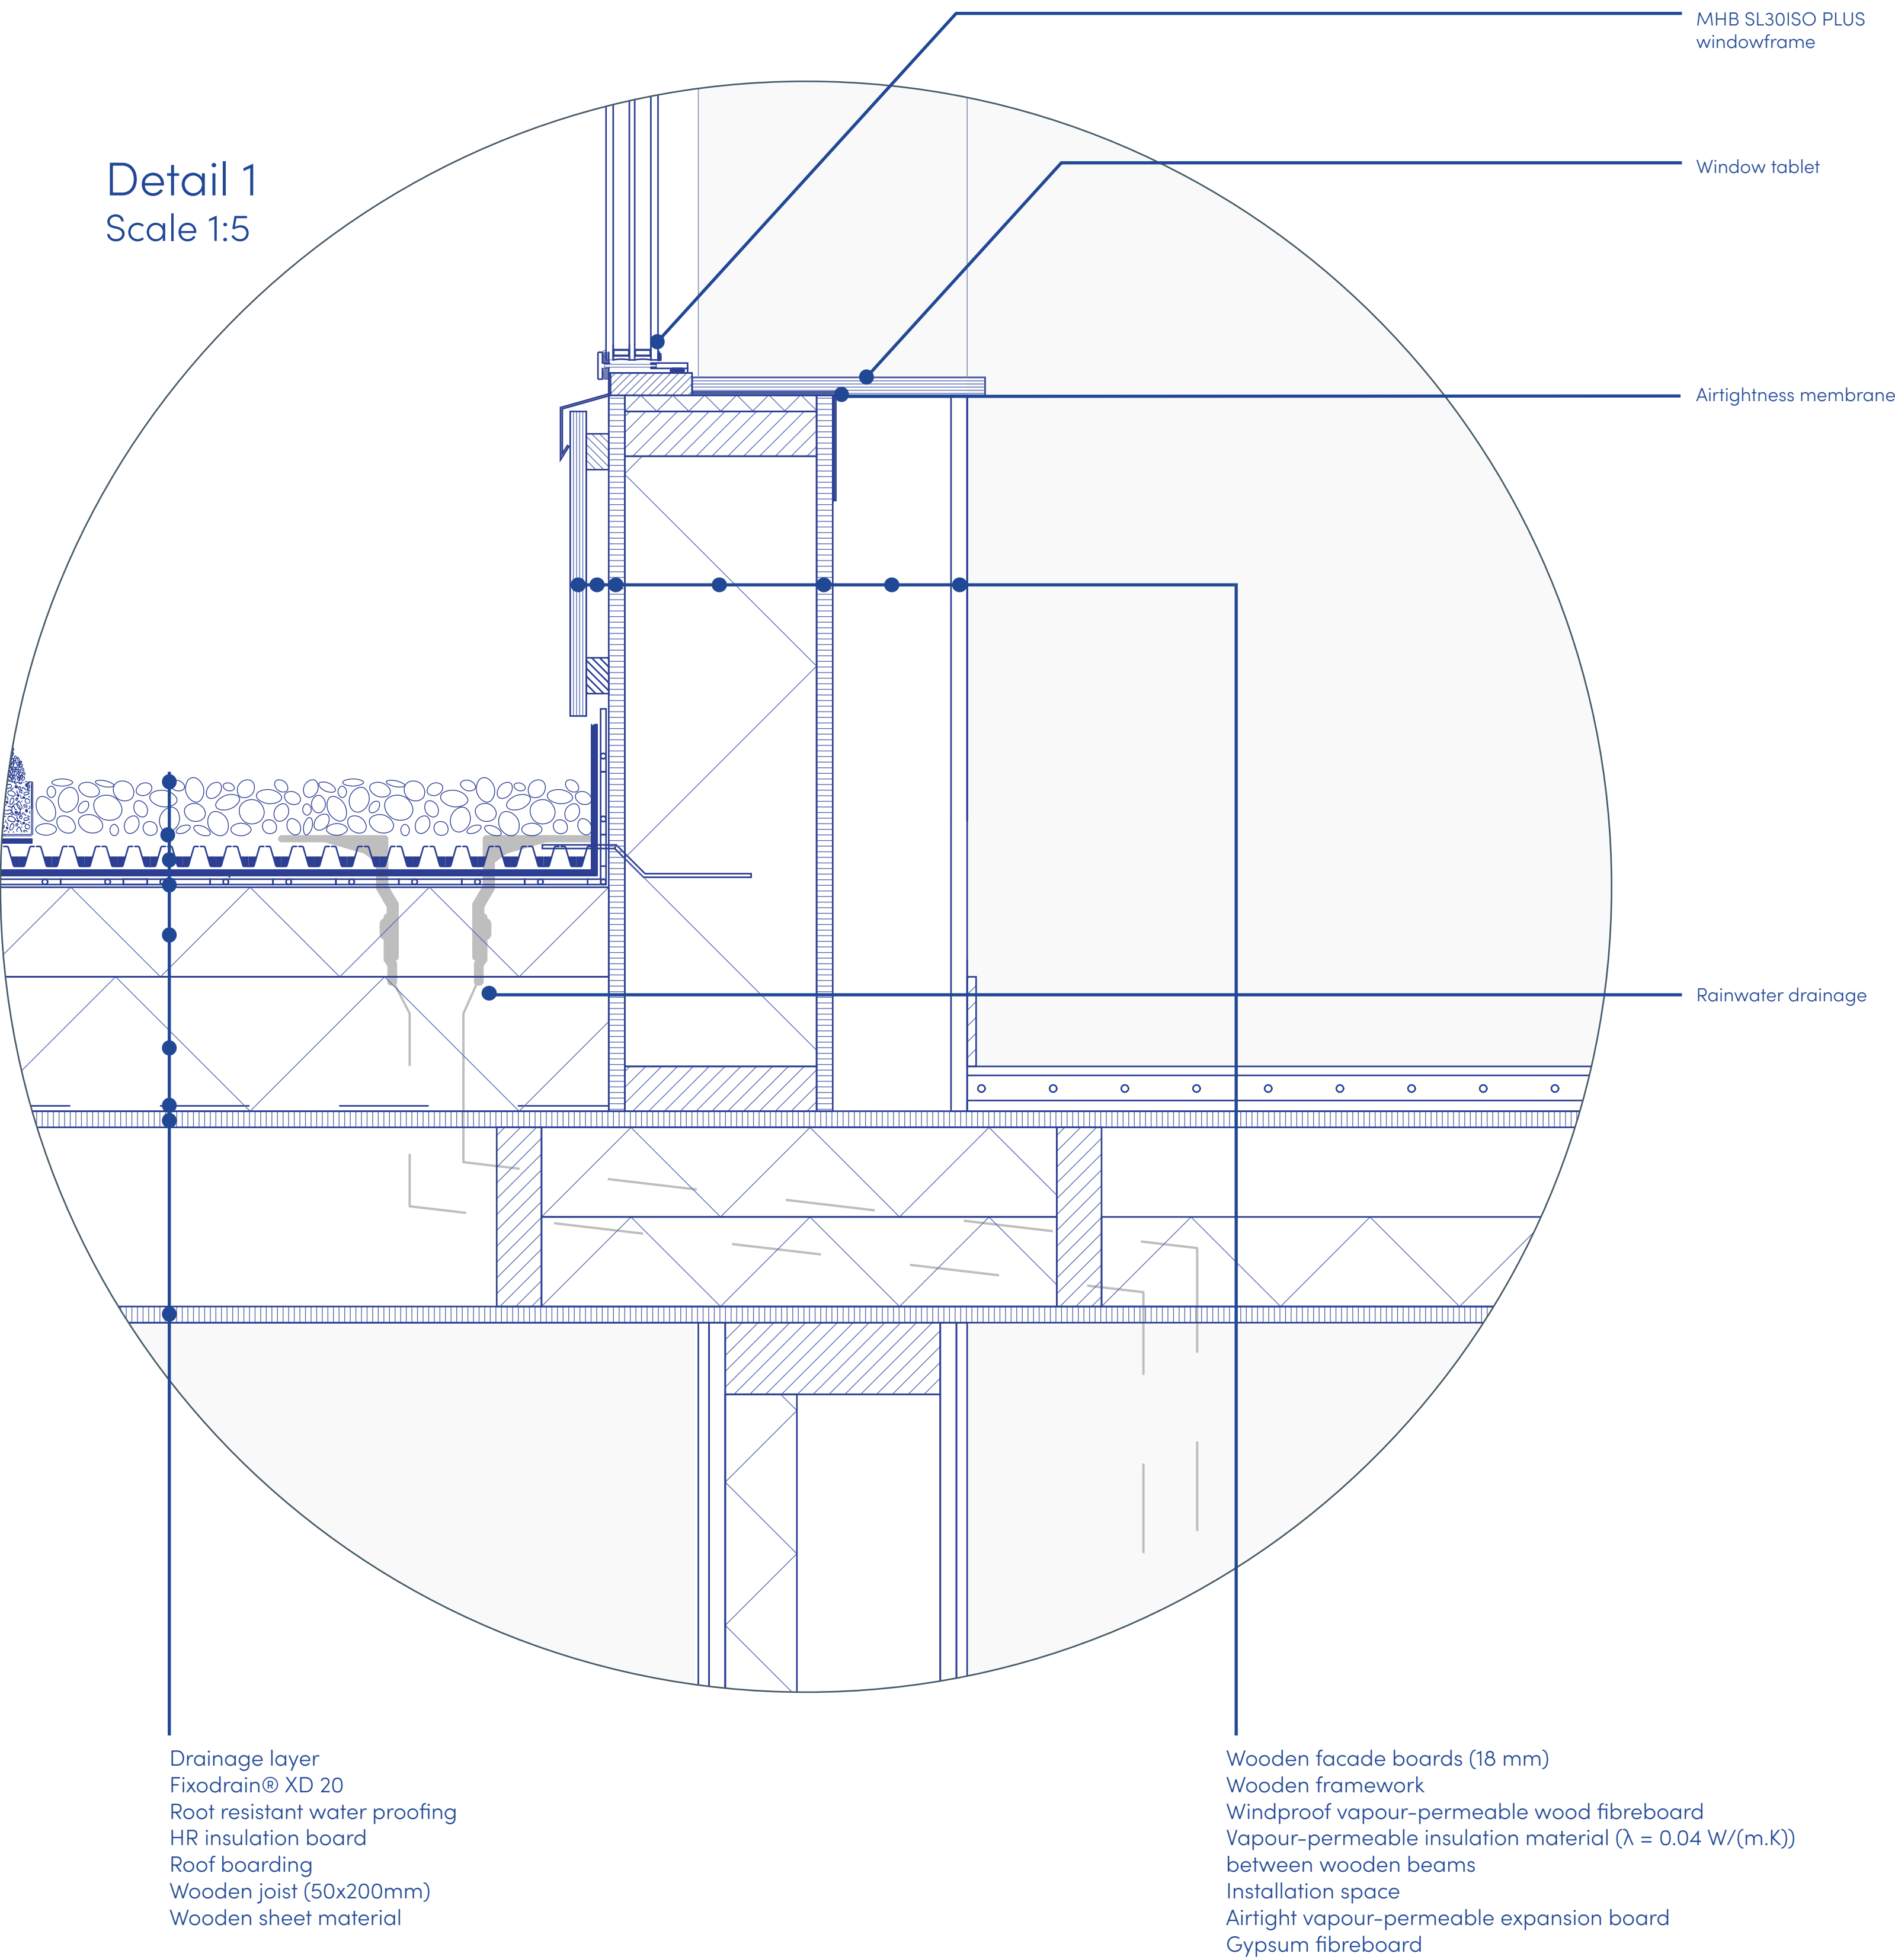
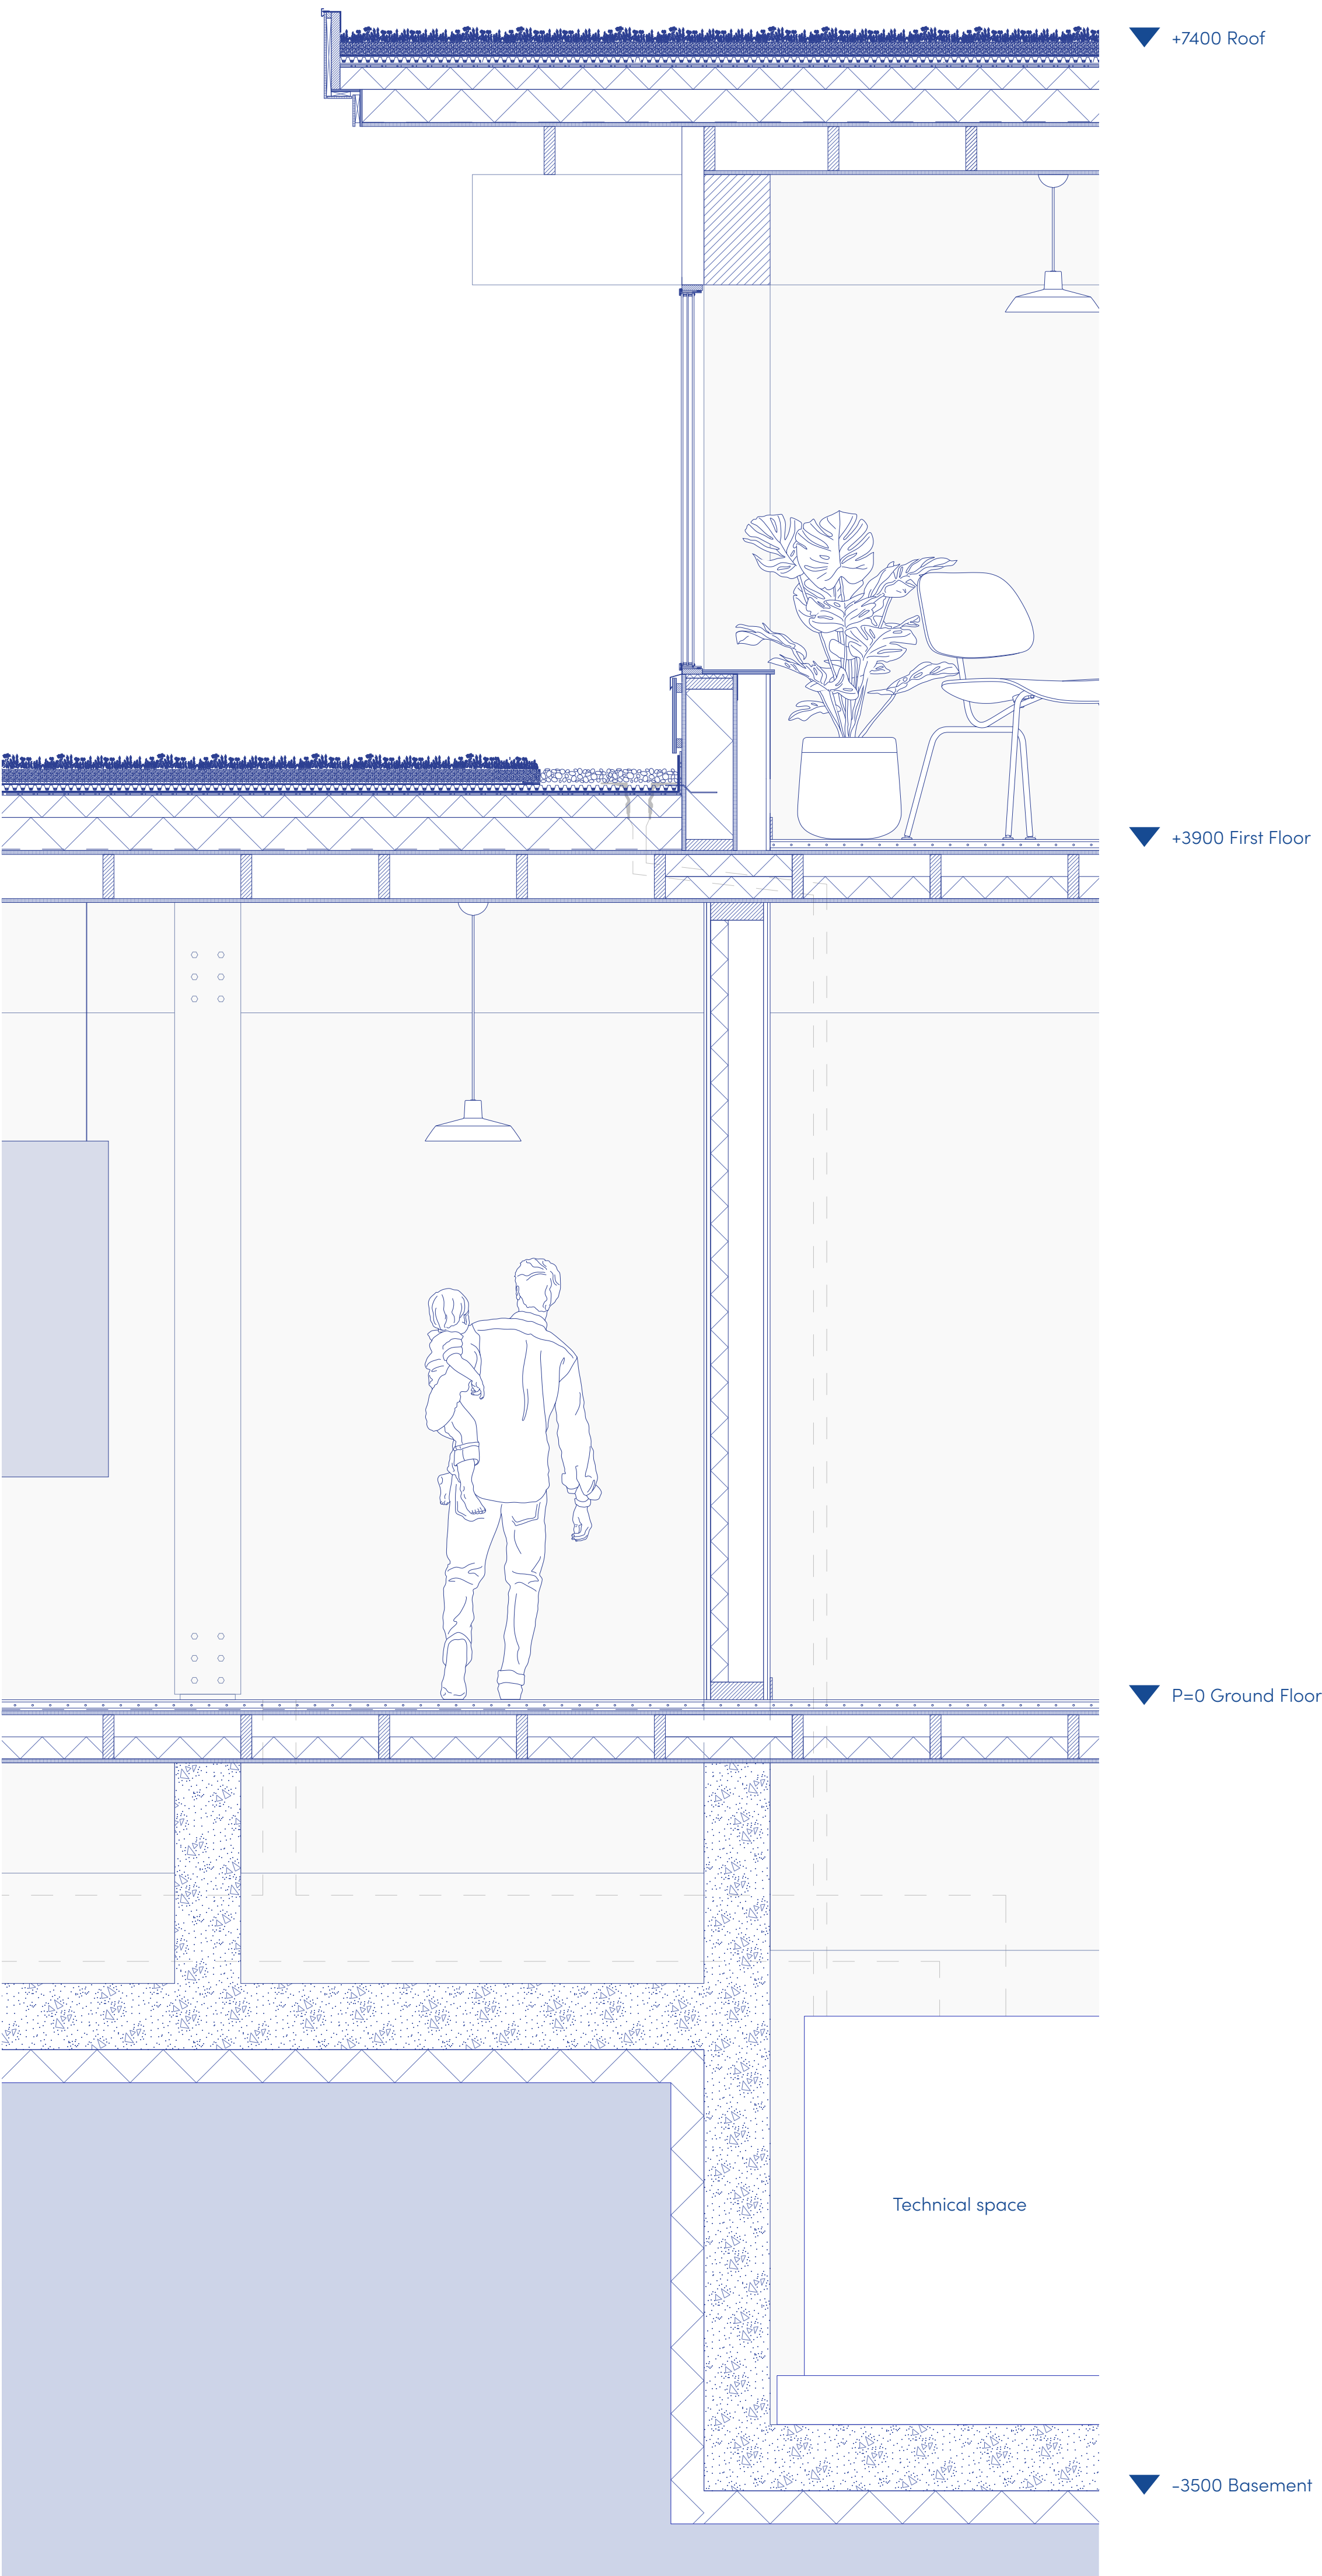



Sections + Details

MSc3/4 Revitalising Maritime Heritage
Winnie van de Sande - 4844904
P5 26-06-2025

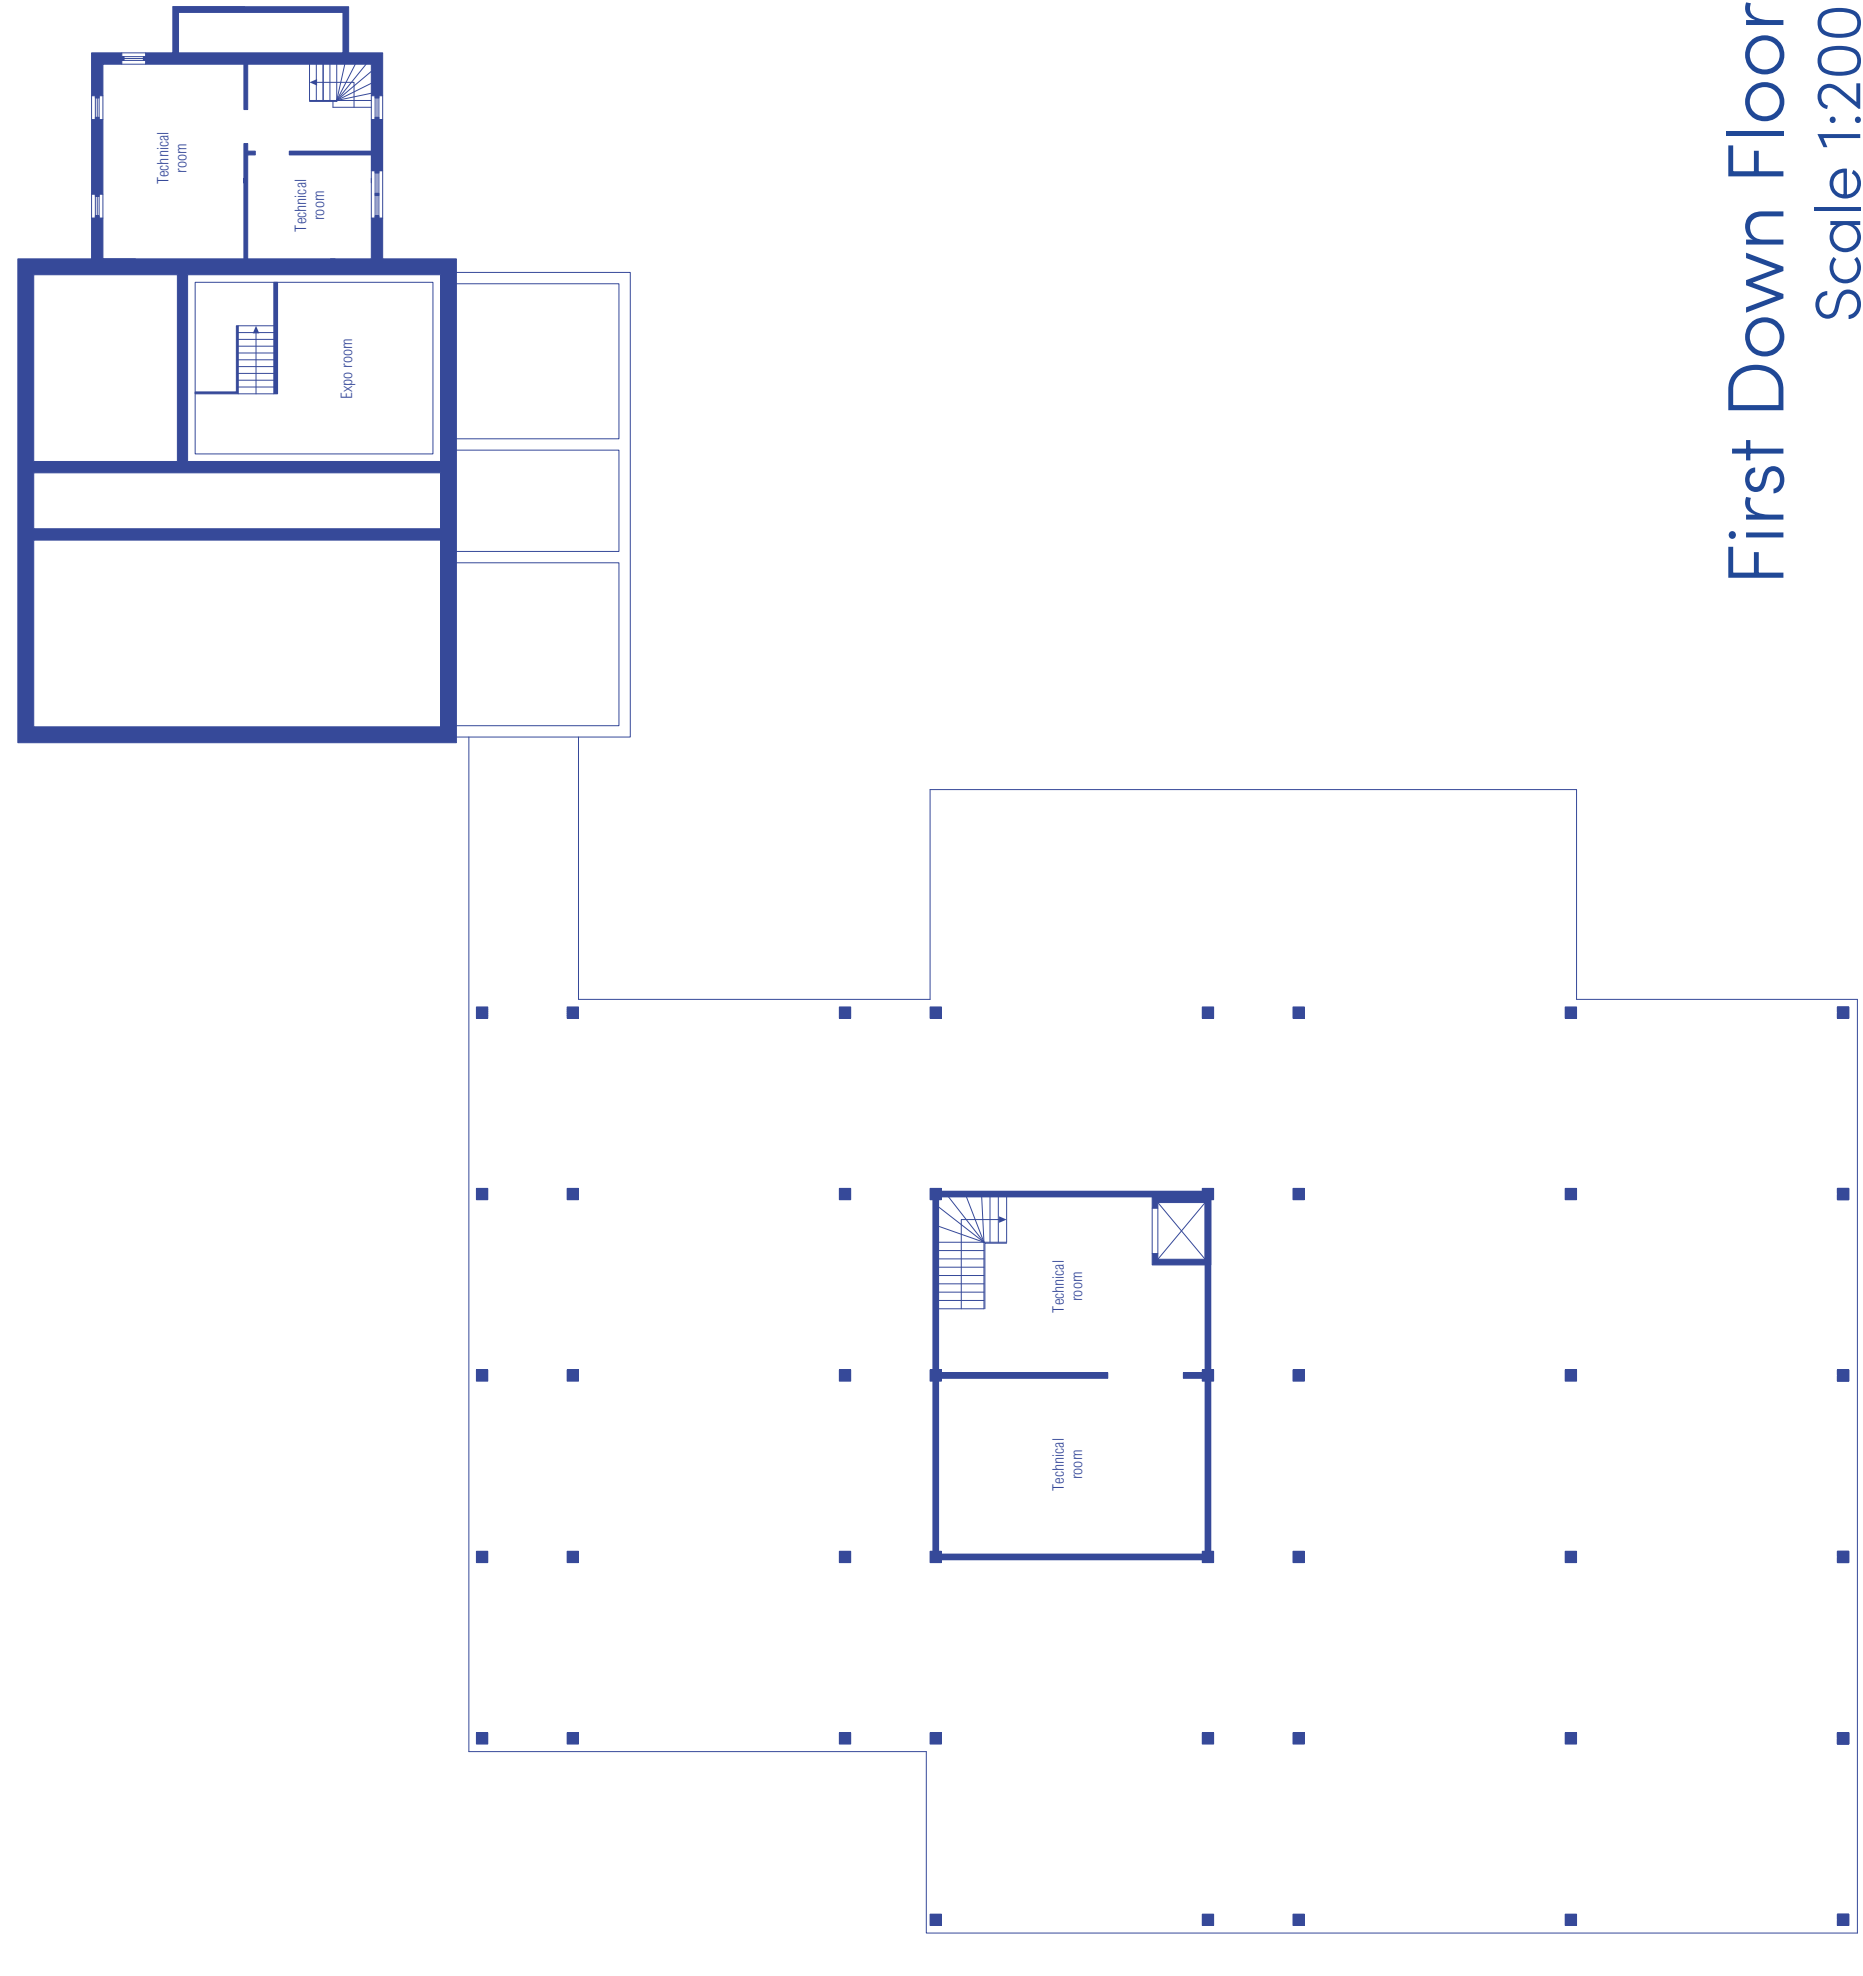


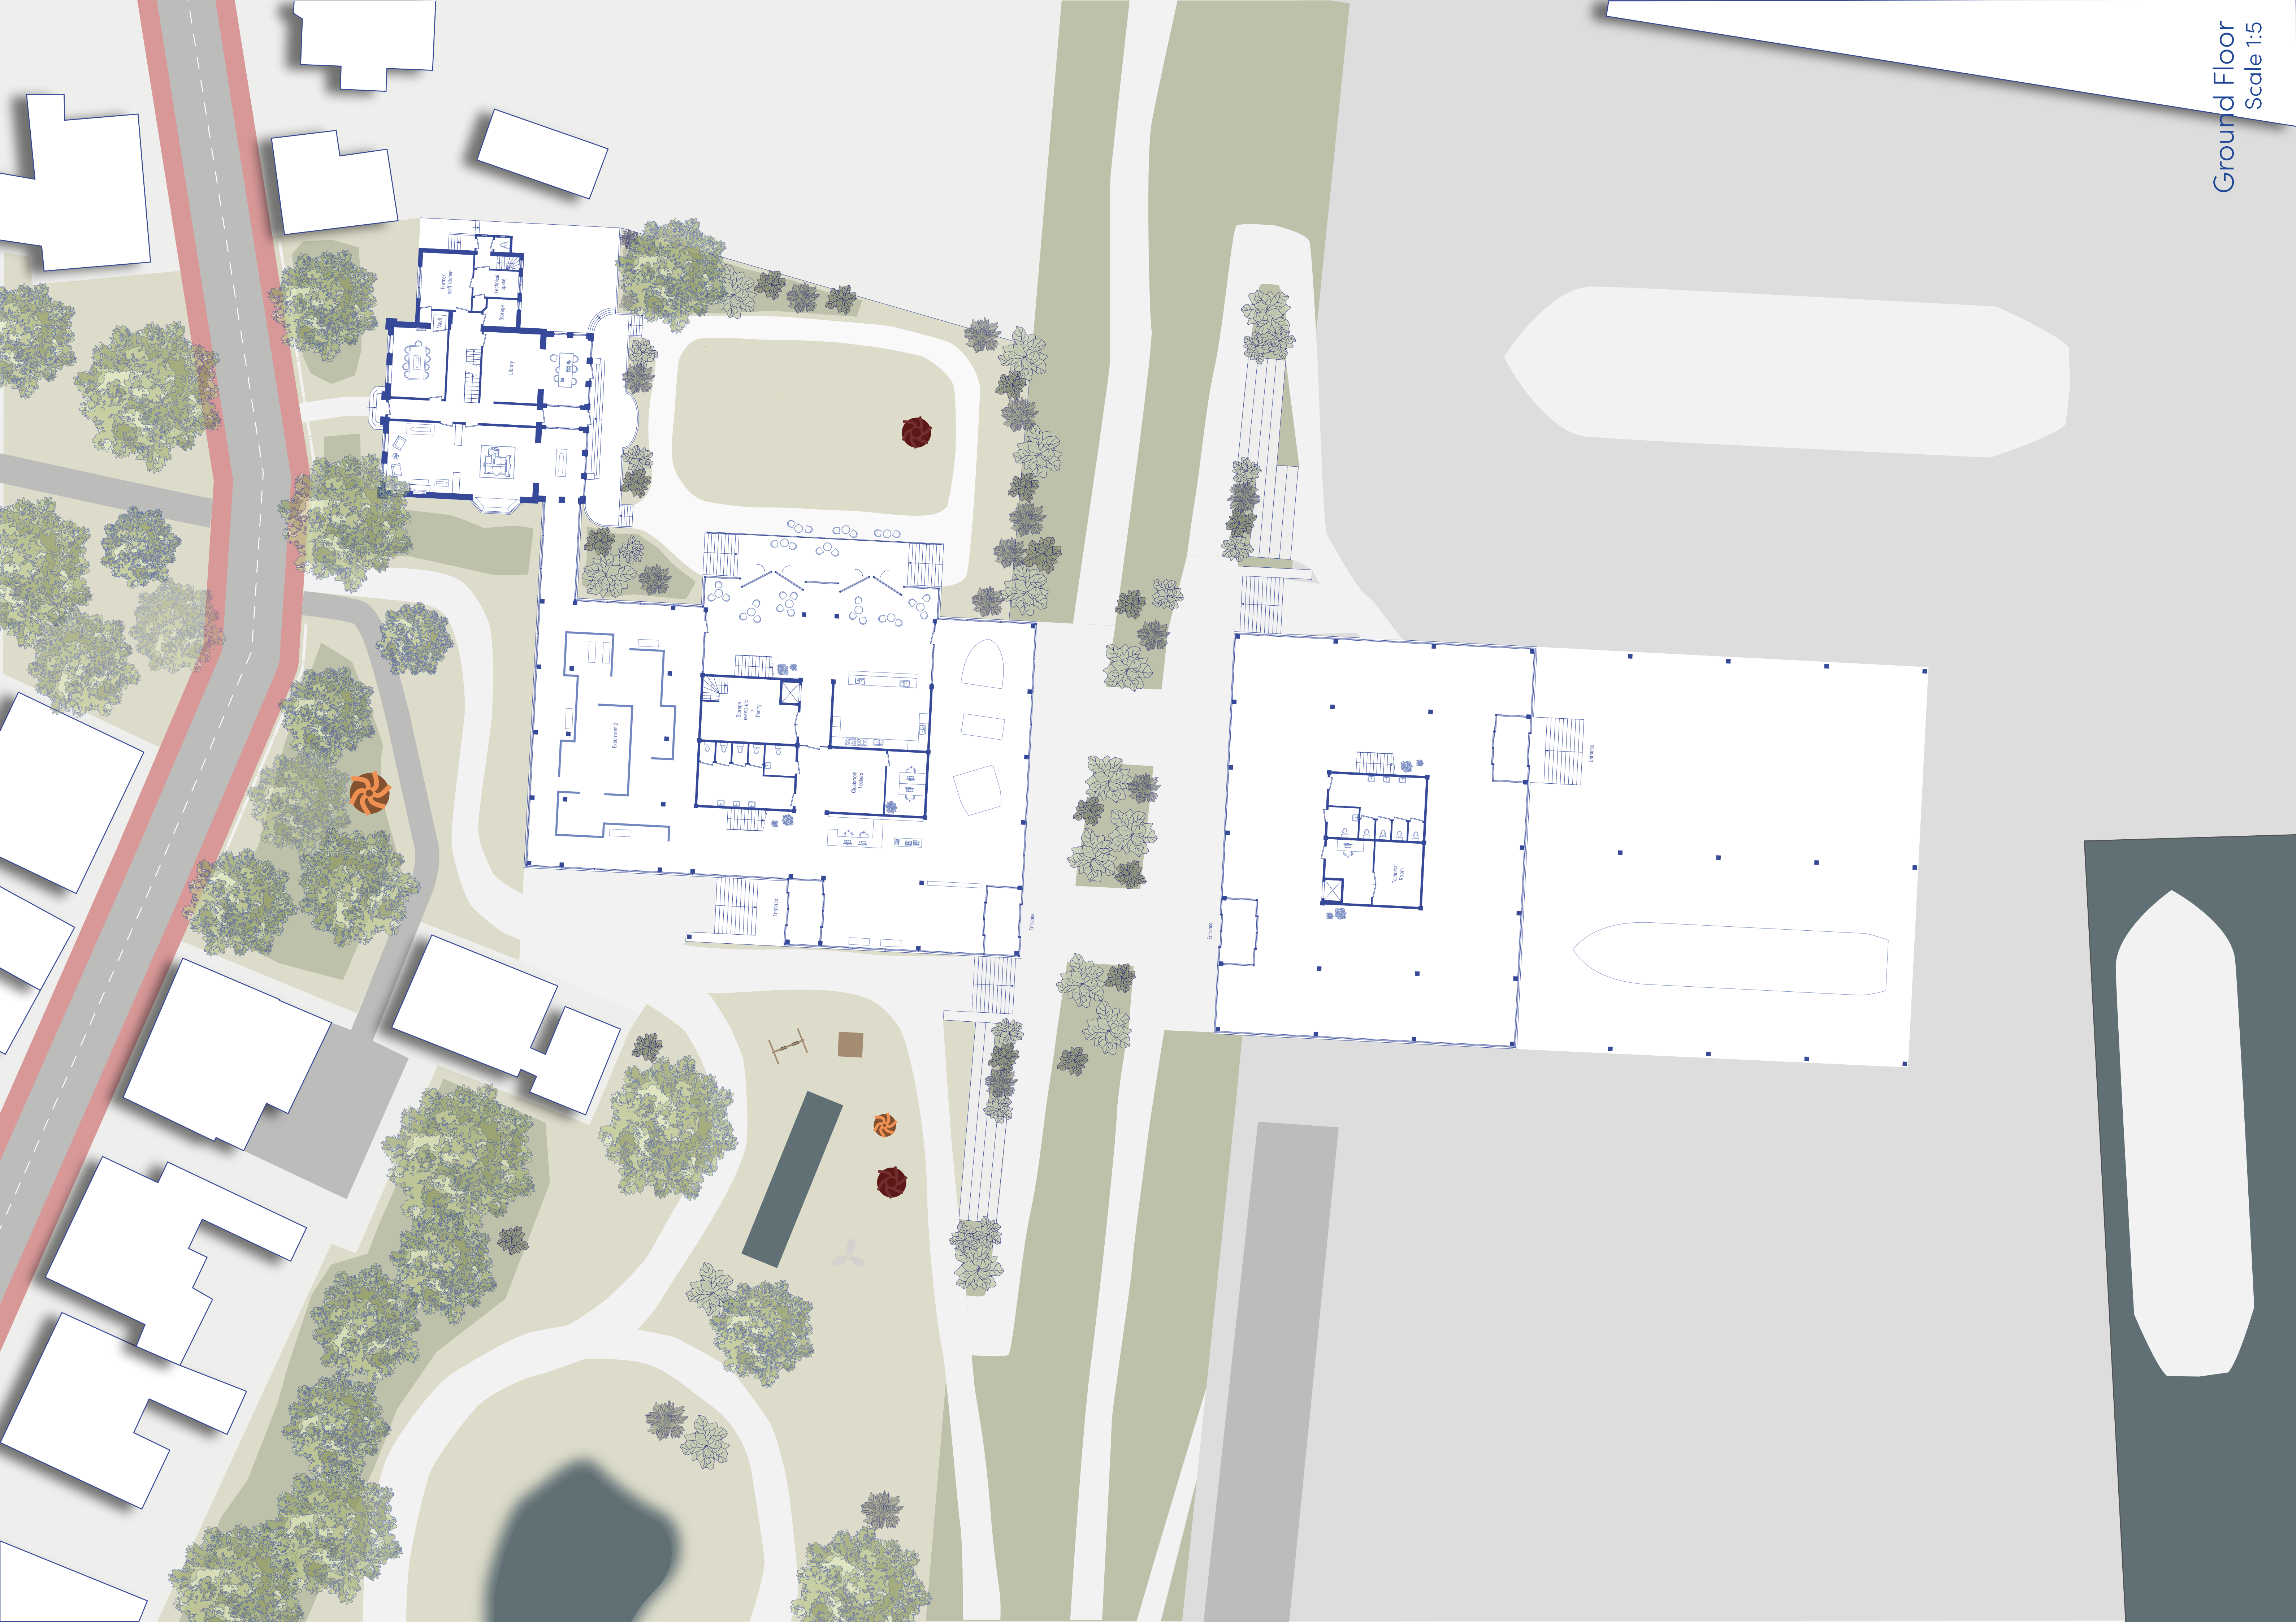

First Down Floor
Scale 1:200

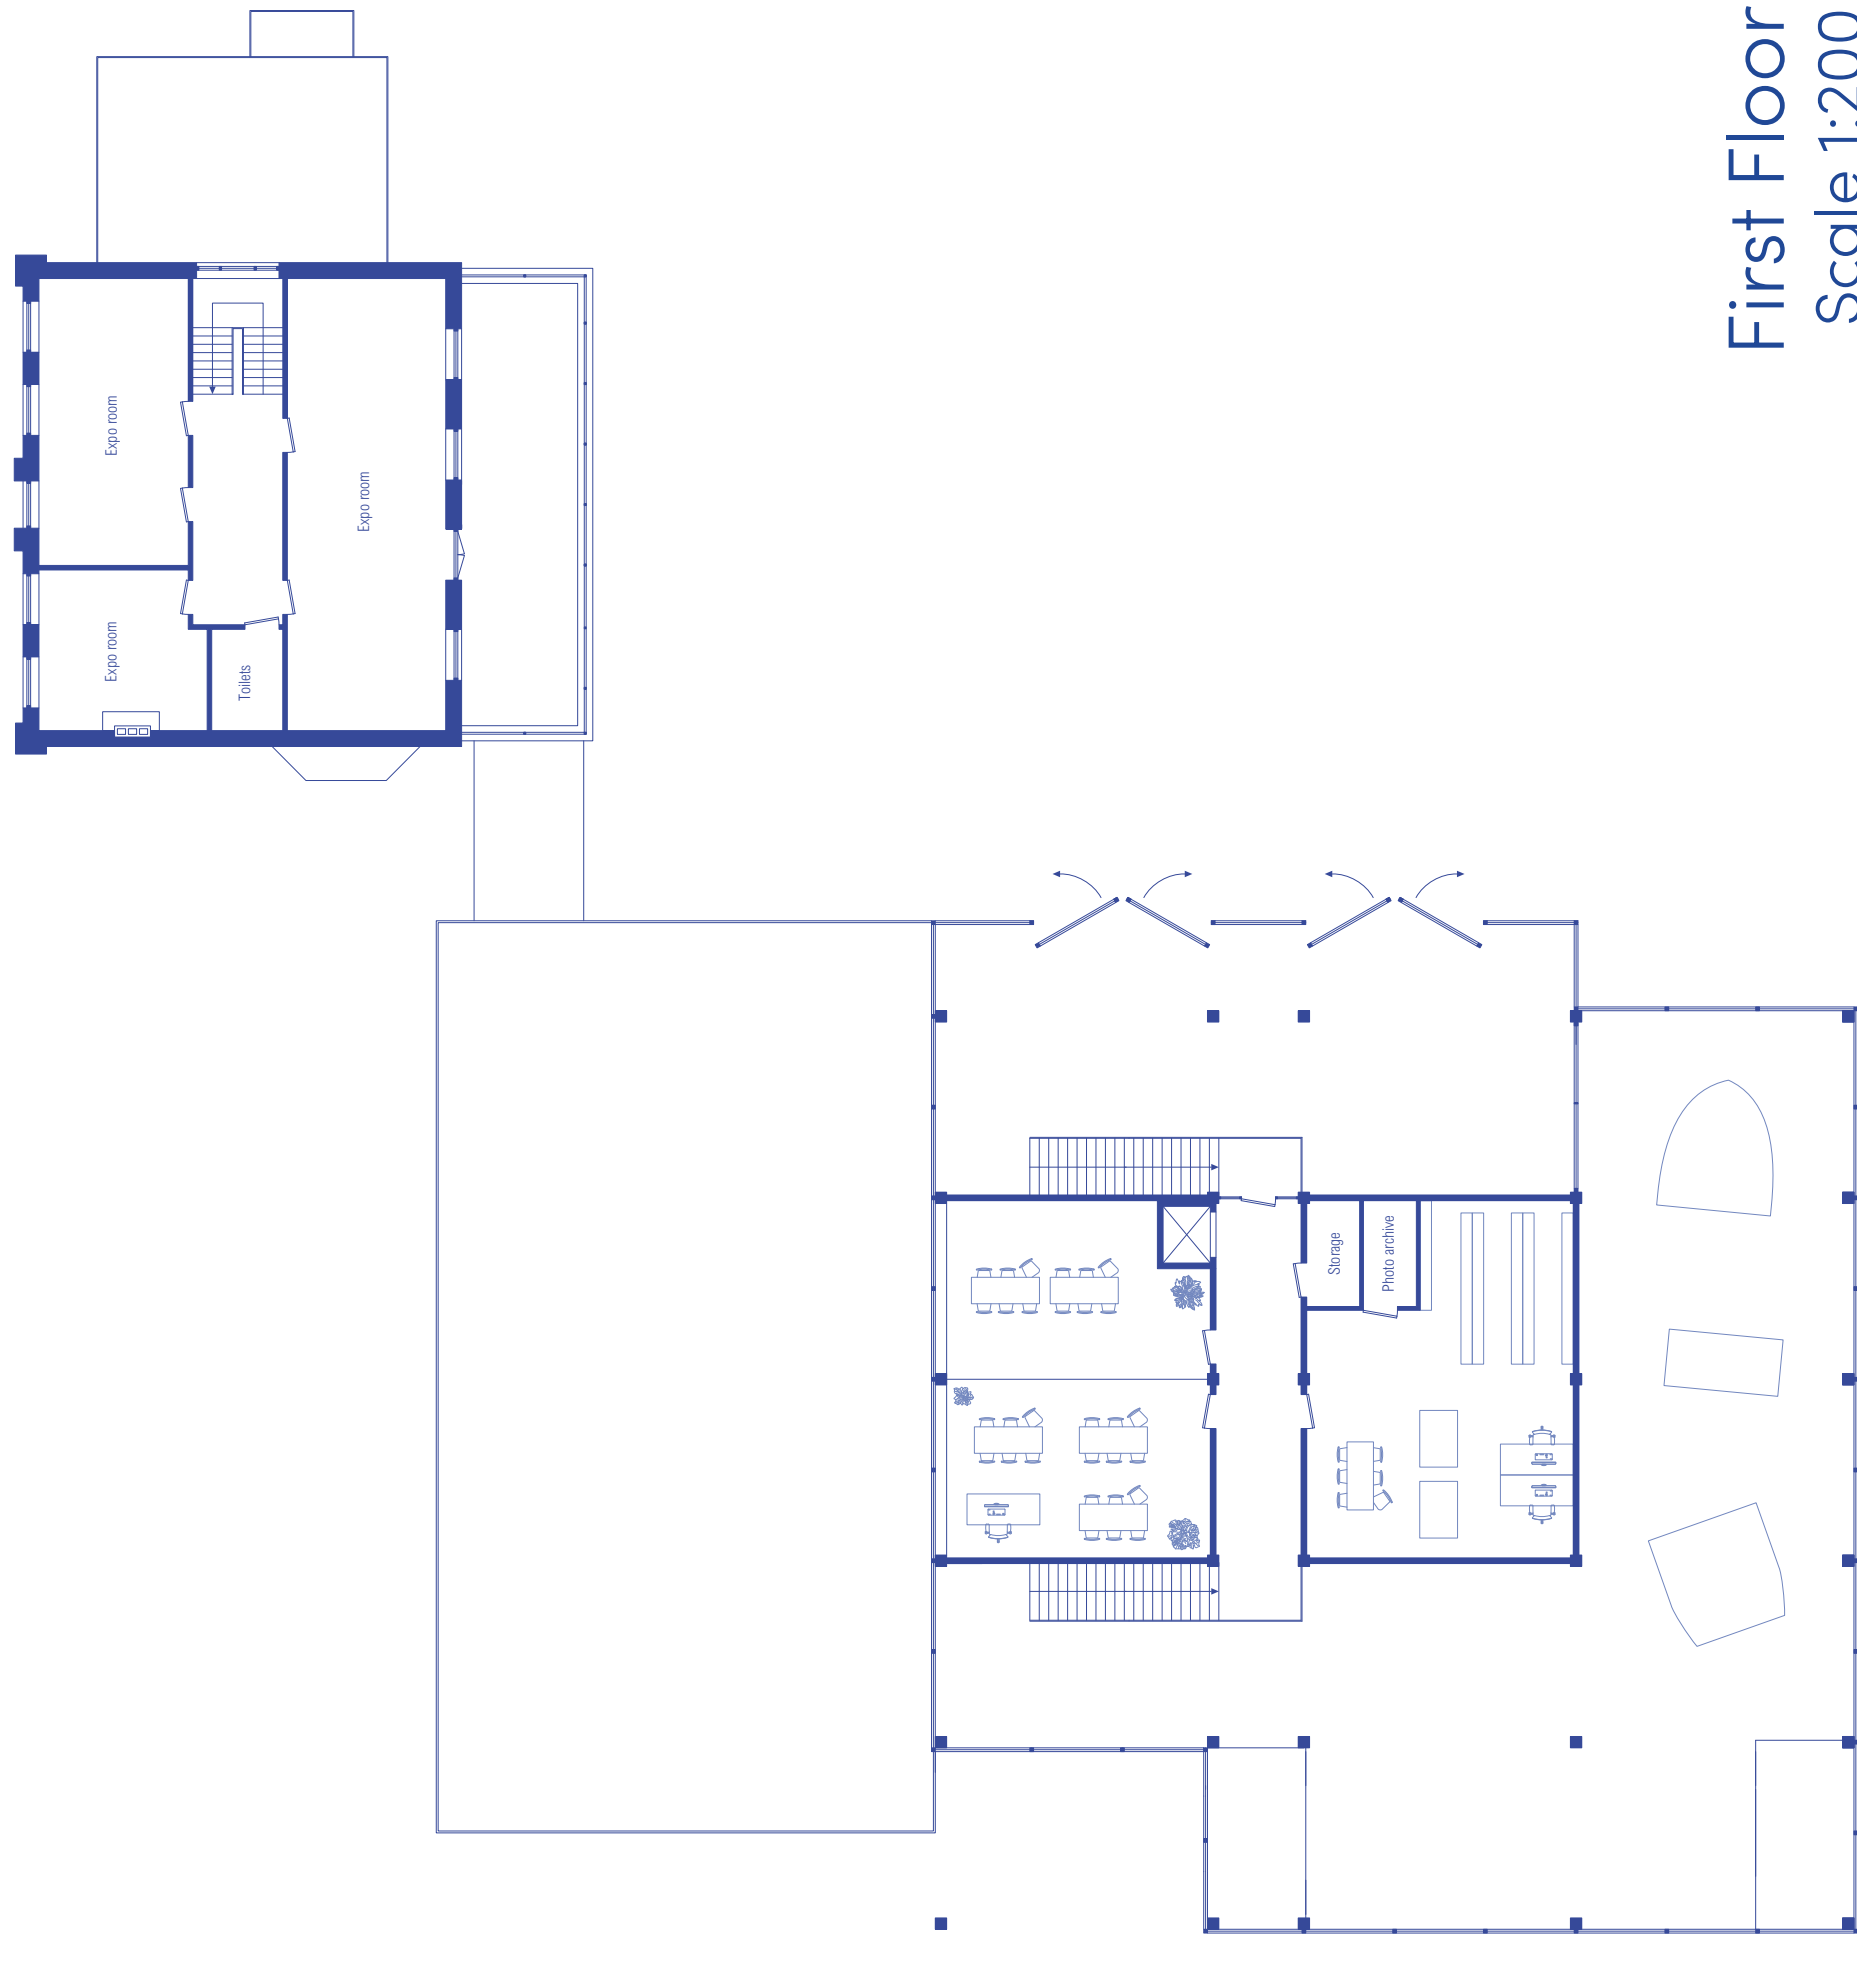

First Floor
Scale 1:200

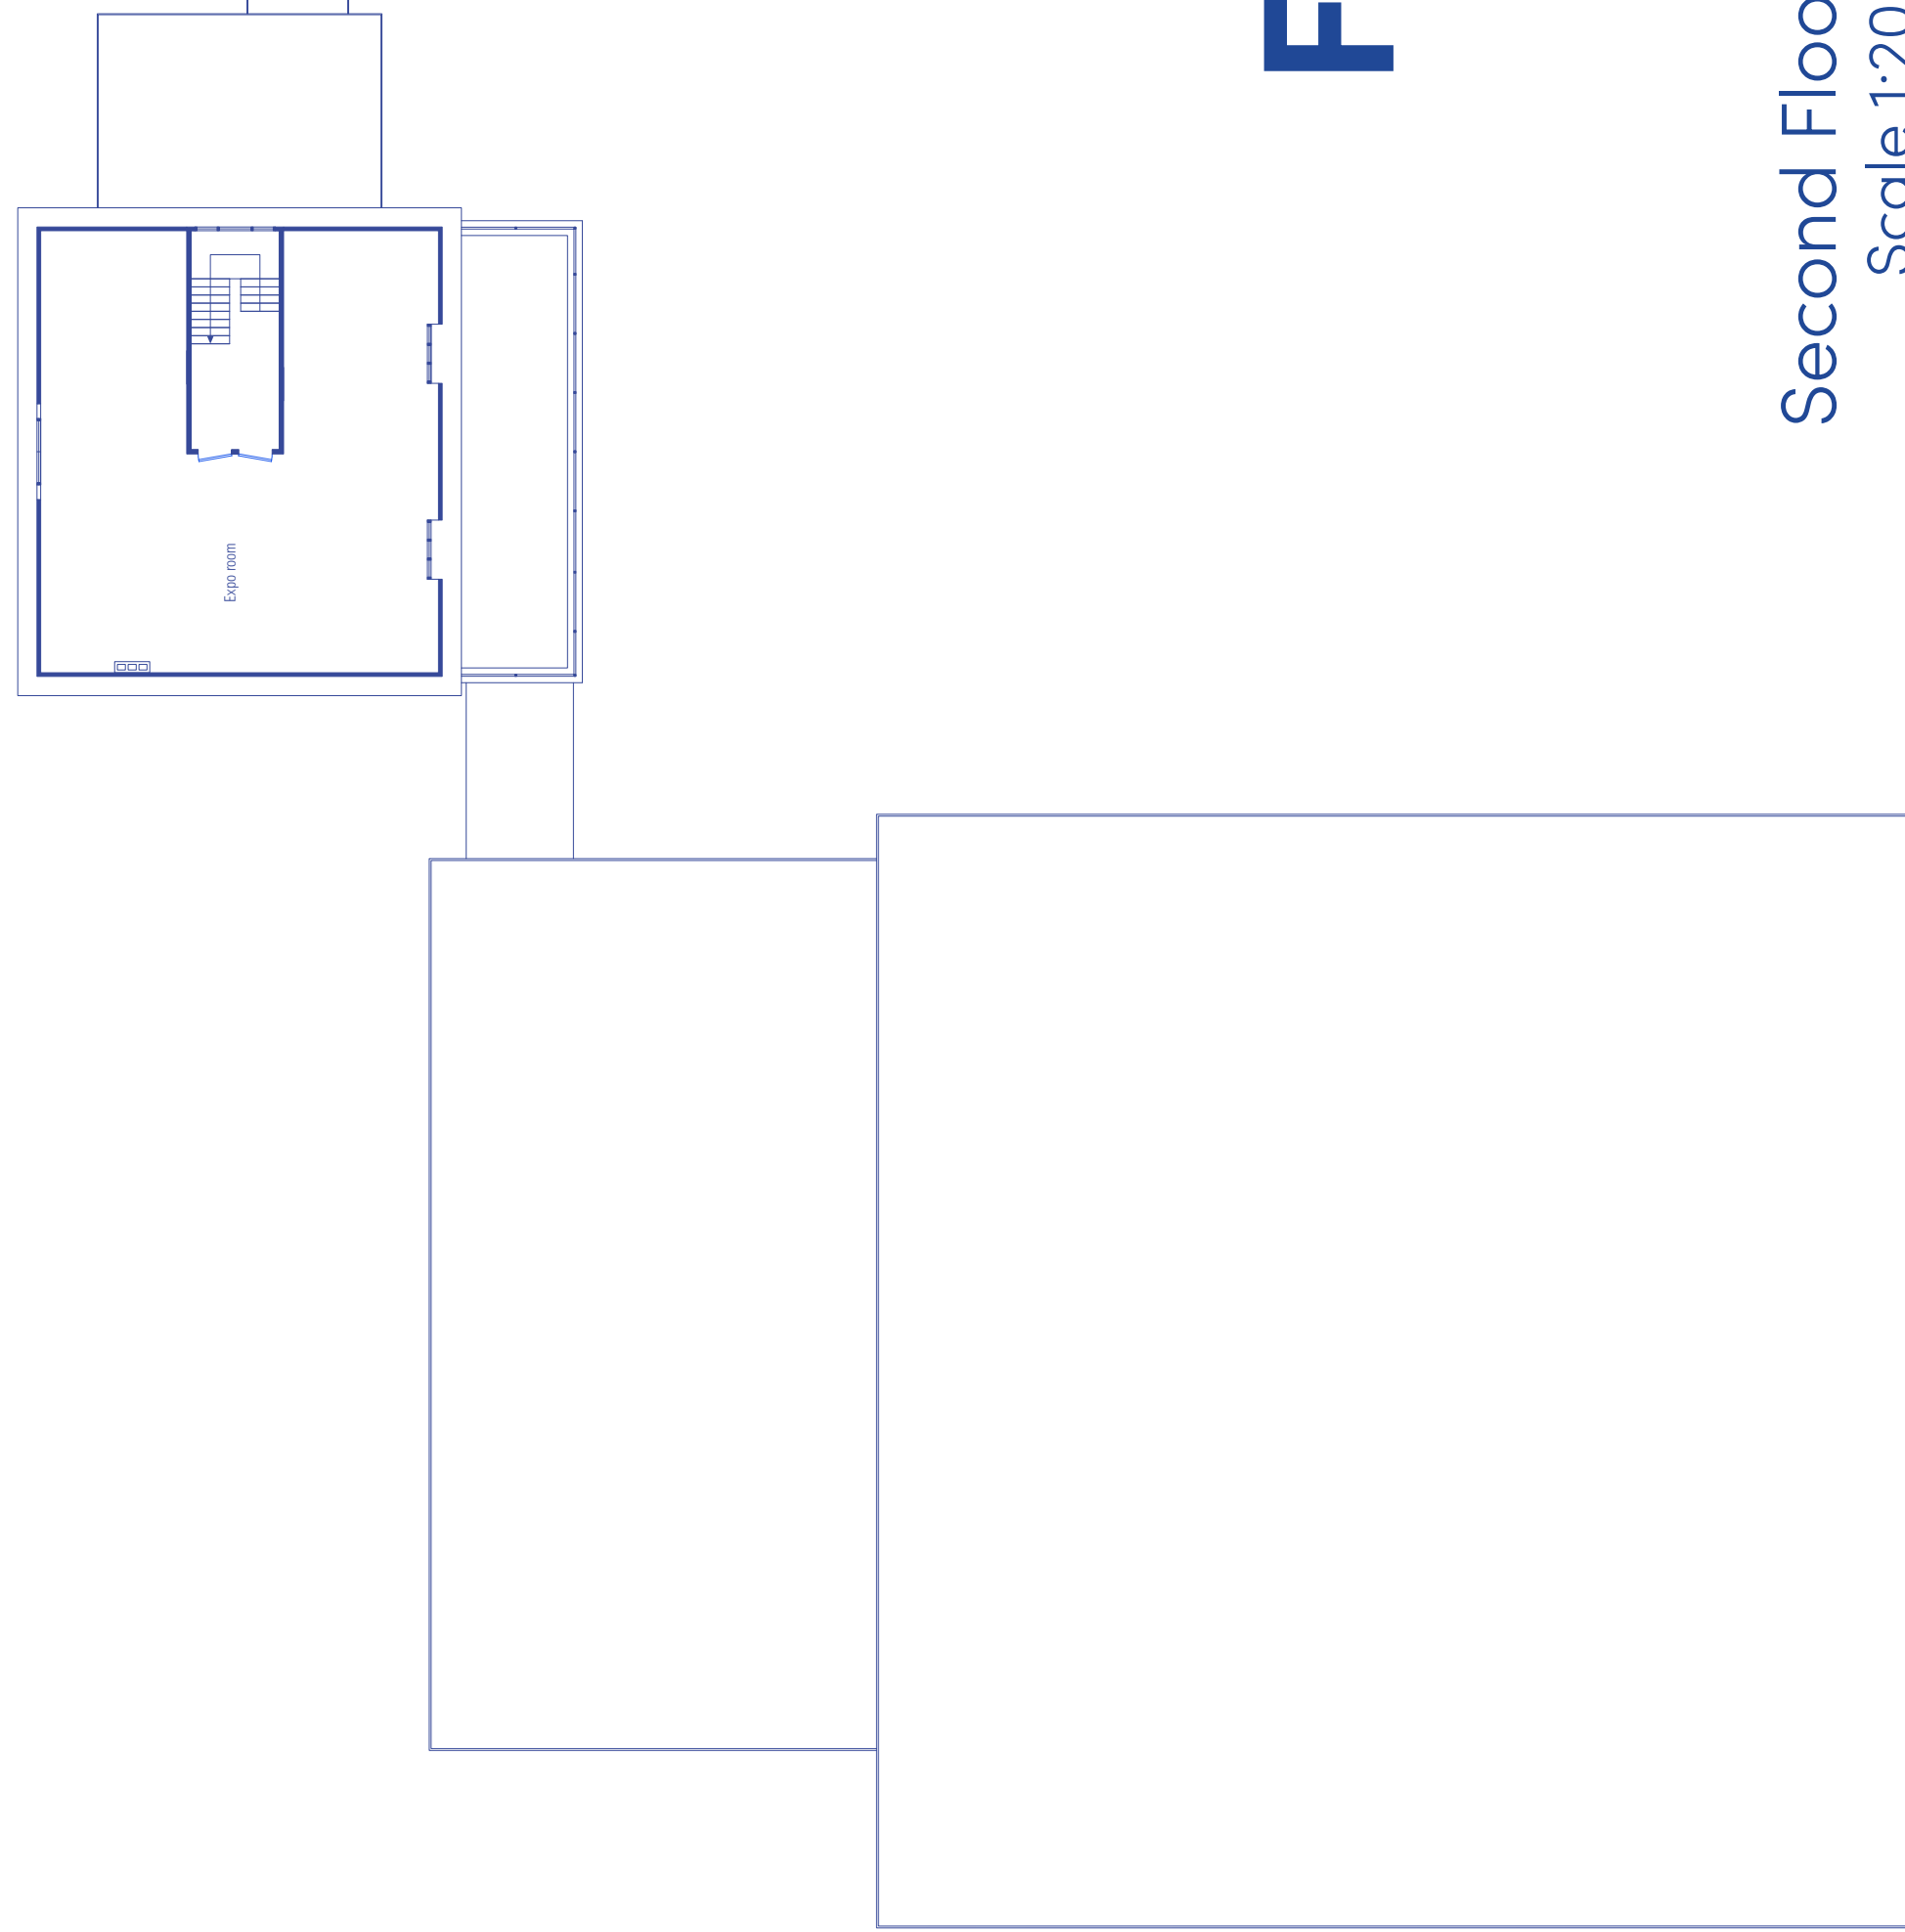

Second Floor
Scale 1:20


Floor Plans + Overview

MSc3/4 Revitalising Maritime Heritage
Winnie van de Sande - 4844904
P5 26-06-2025



Scale 1:100
North Side

North Side
Scale 1:100

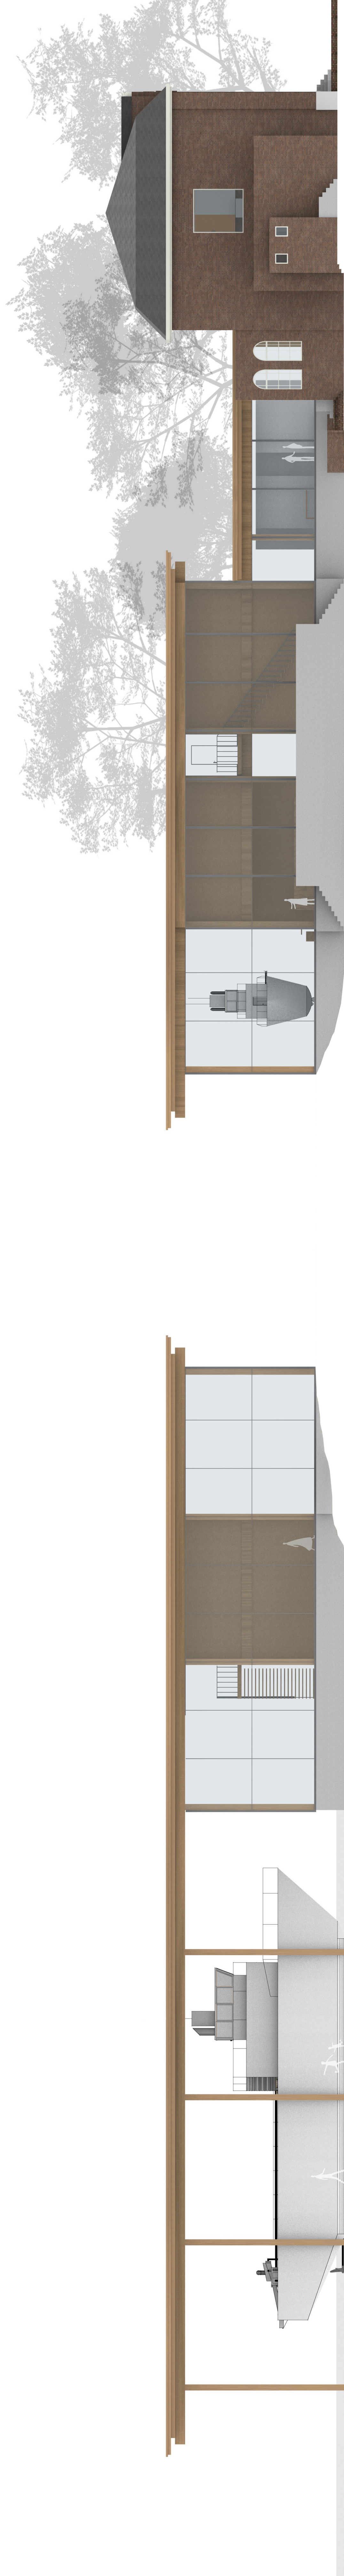

Scale 1:100
East Side

East Side
Scale 1:100



Scale 1:100
West Side

West Side
Scale 1:100