

Booklet of Final Drawings and Renders

Alejandro Mendiola De la Peña
amendioladelap@tudelft.nl


Student Number: 5958431

Graduation Studio Cross Domain City of the Future (2024/2025)
Studio Code: AR3CS100




General Drawings


General Floor Plan
Scale 1:500

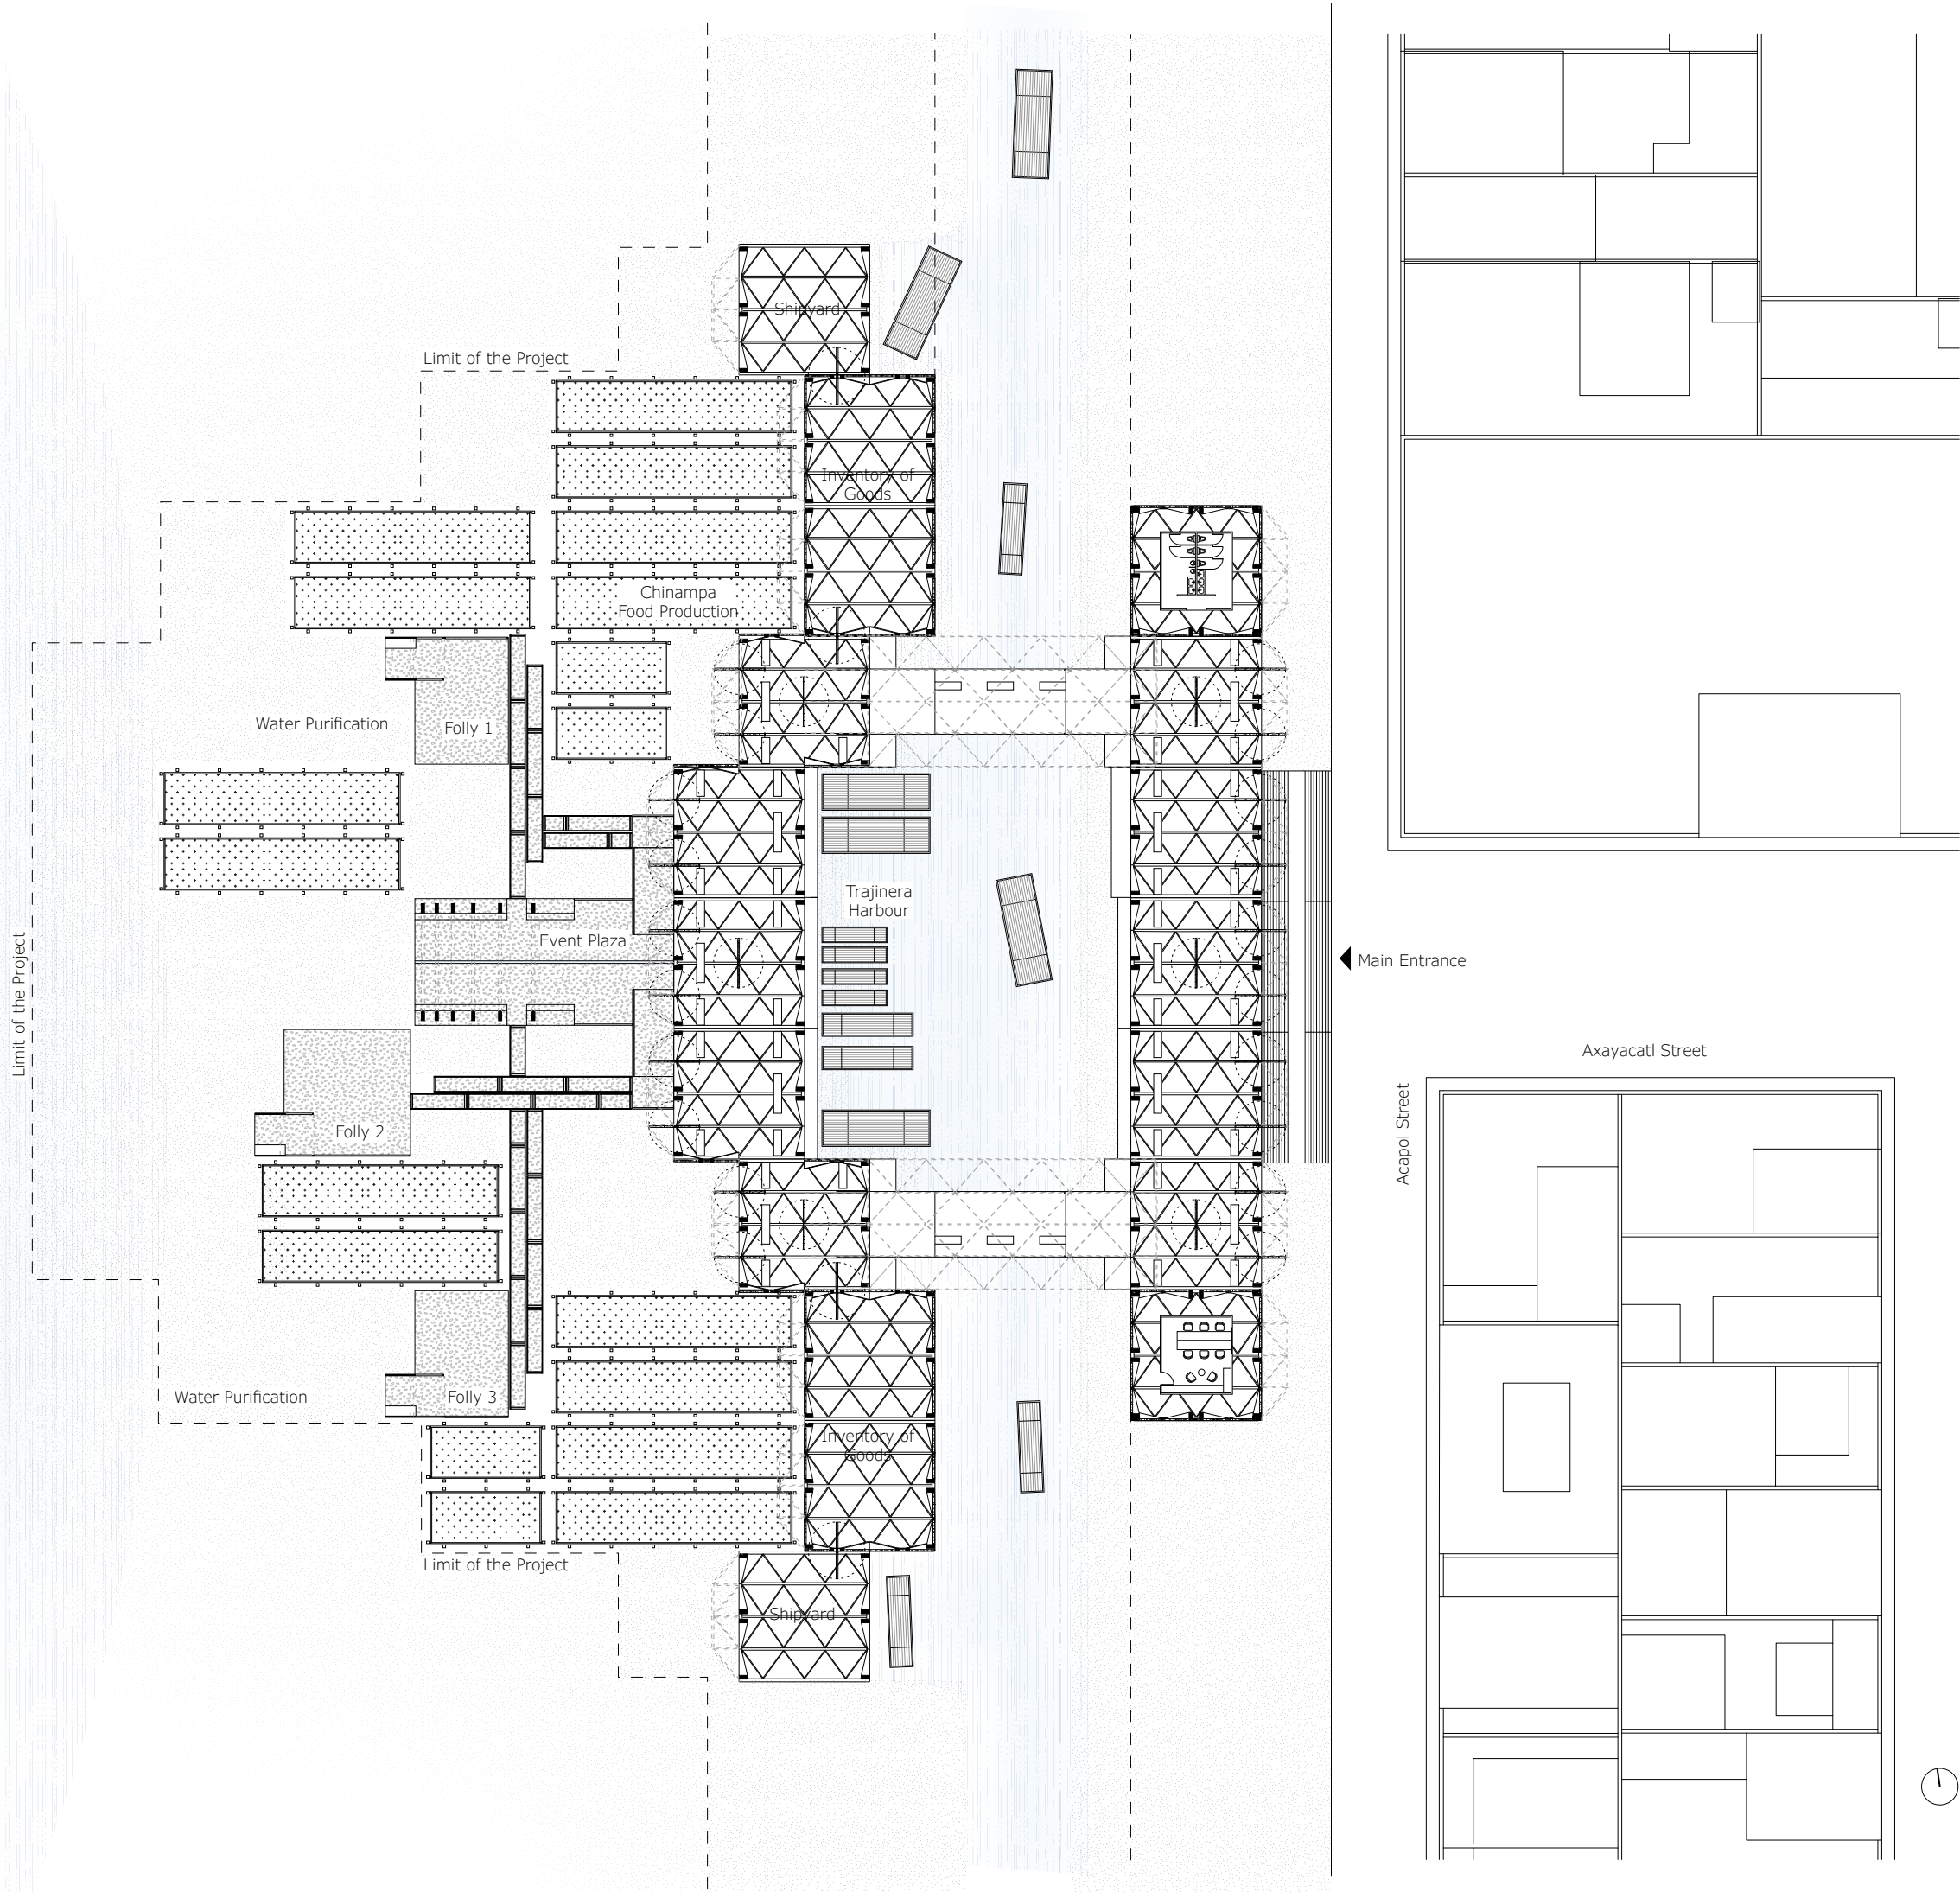

General Section from the Canal

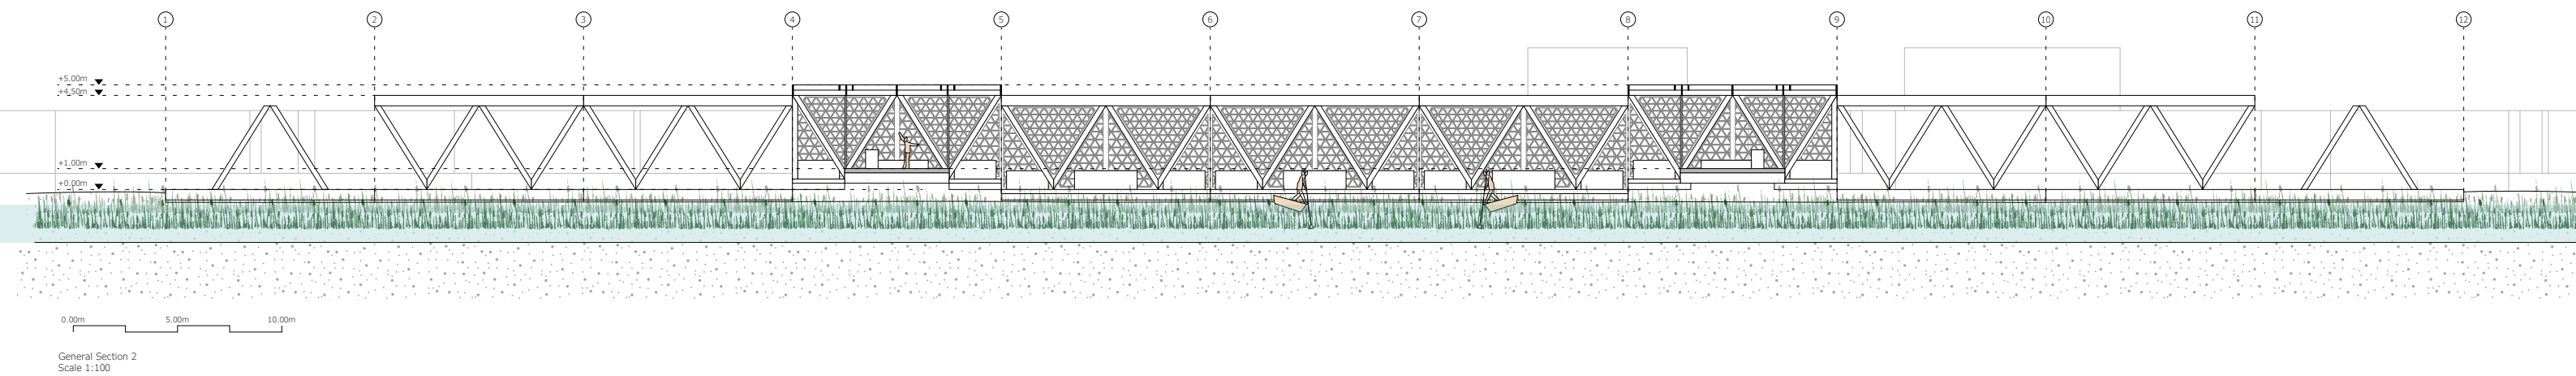


General Cross Section

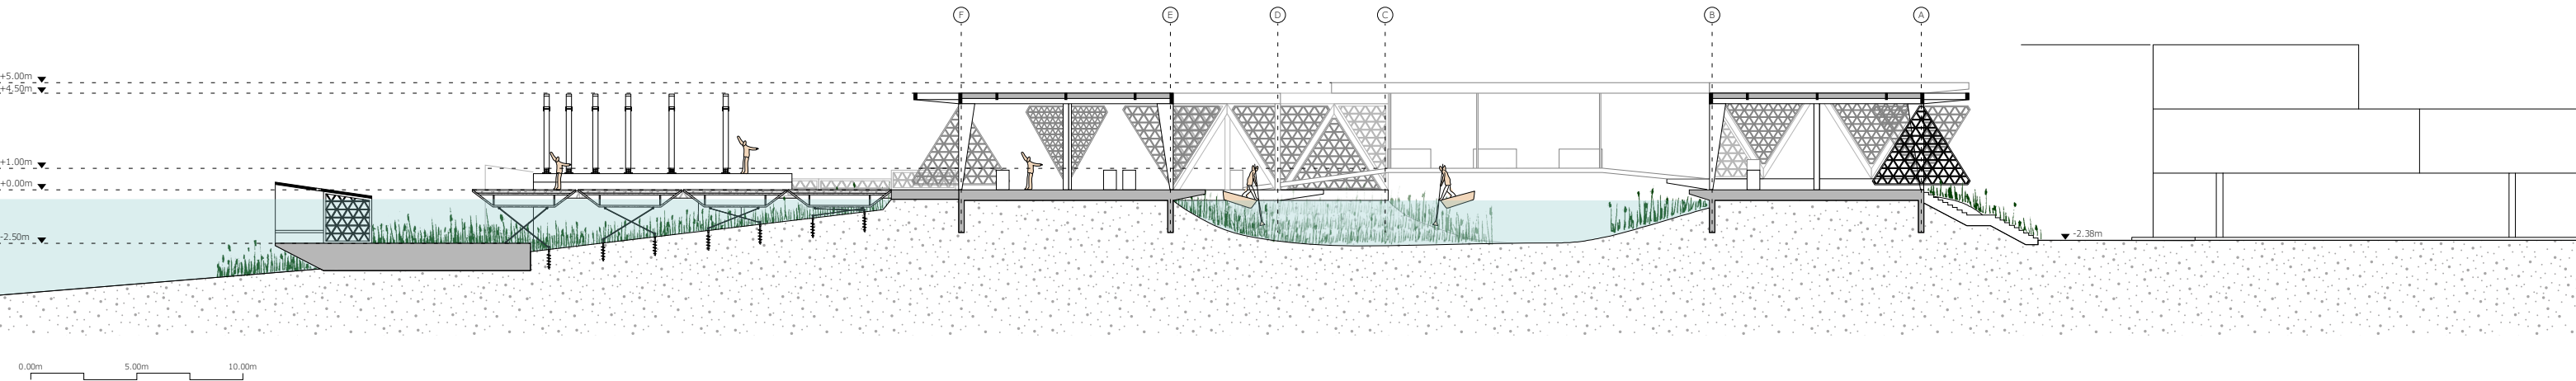

General Section 1
Scale 1:100


General Cross Section

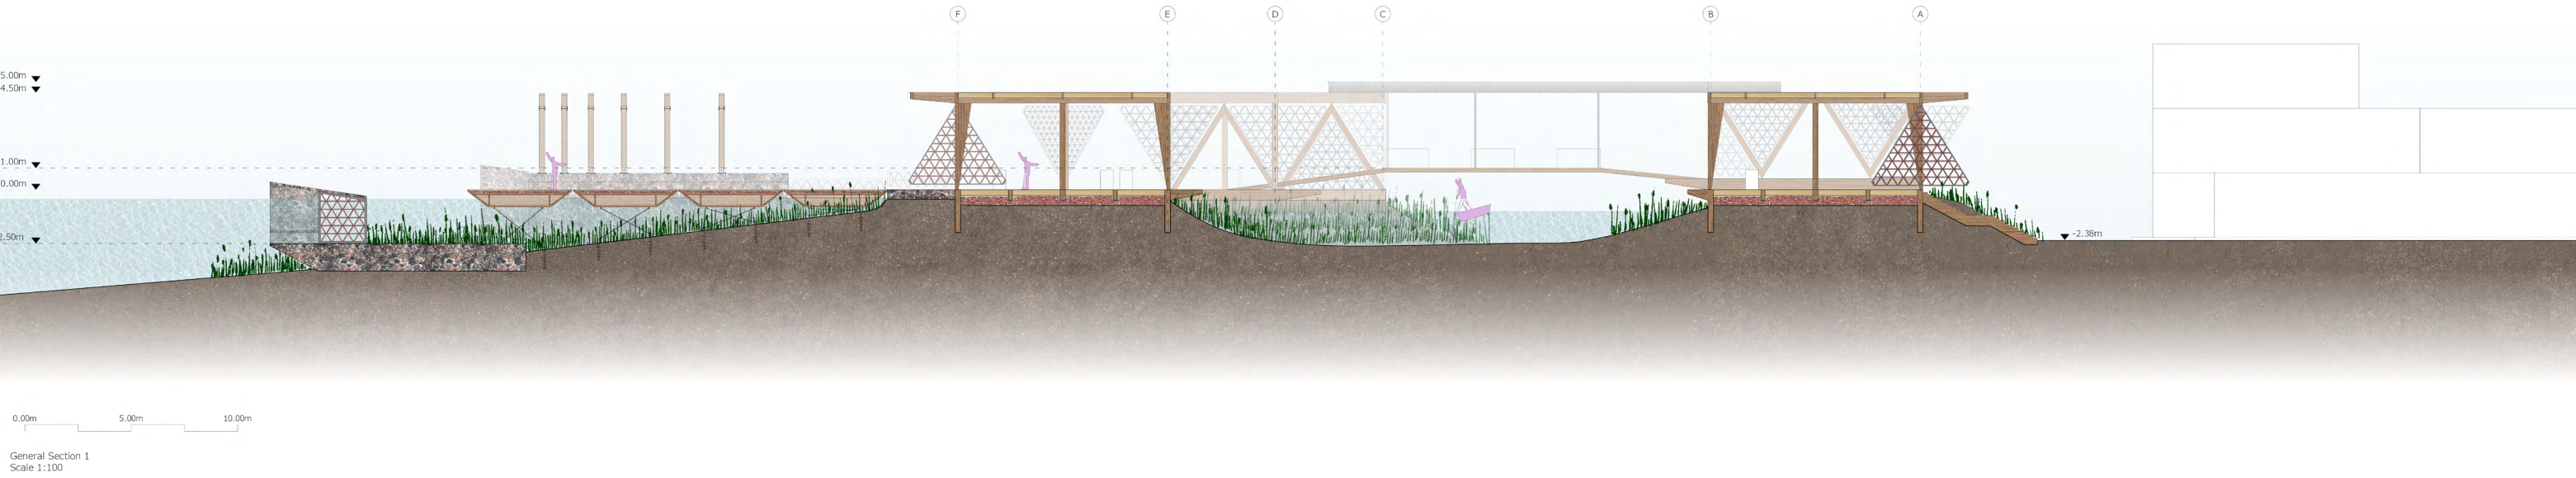

Tianguis Module


Tianguis Module - Floor Plan

Scale 1:50

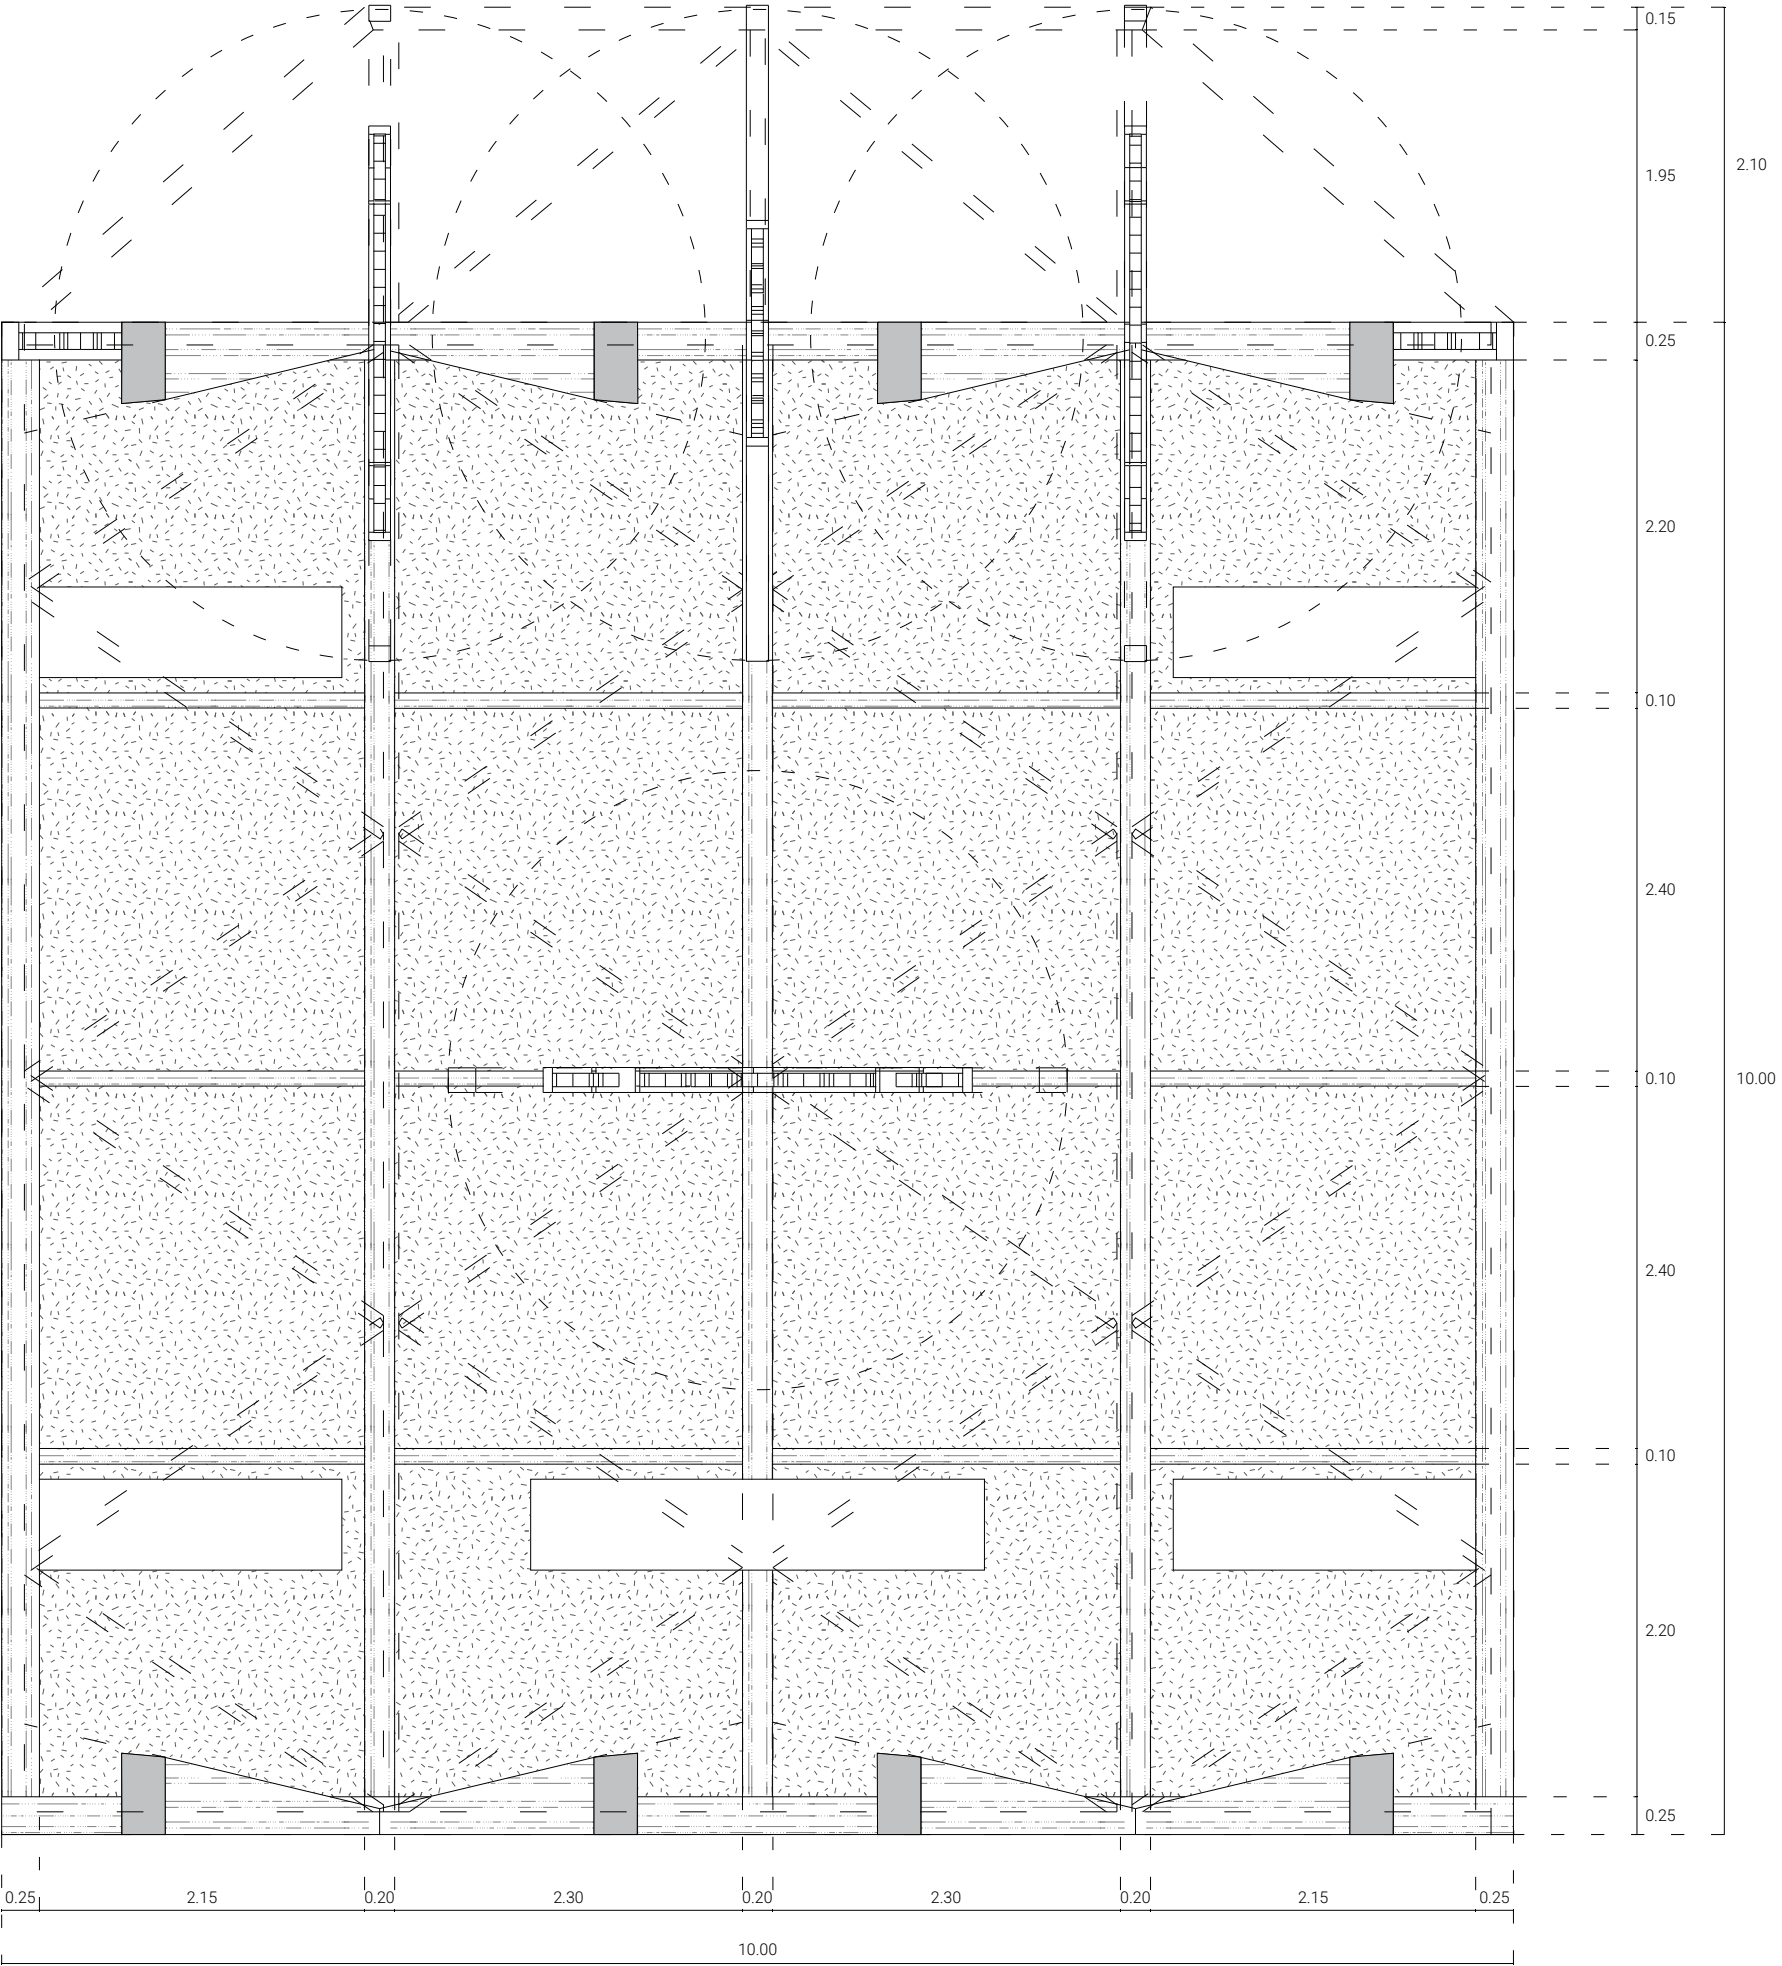


Tianguis Module - Section

Scale 1:50

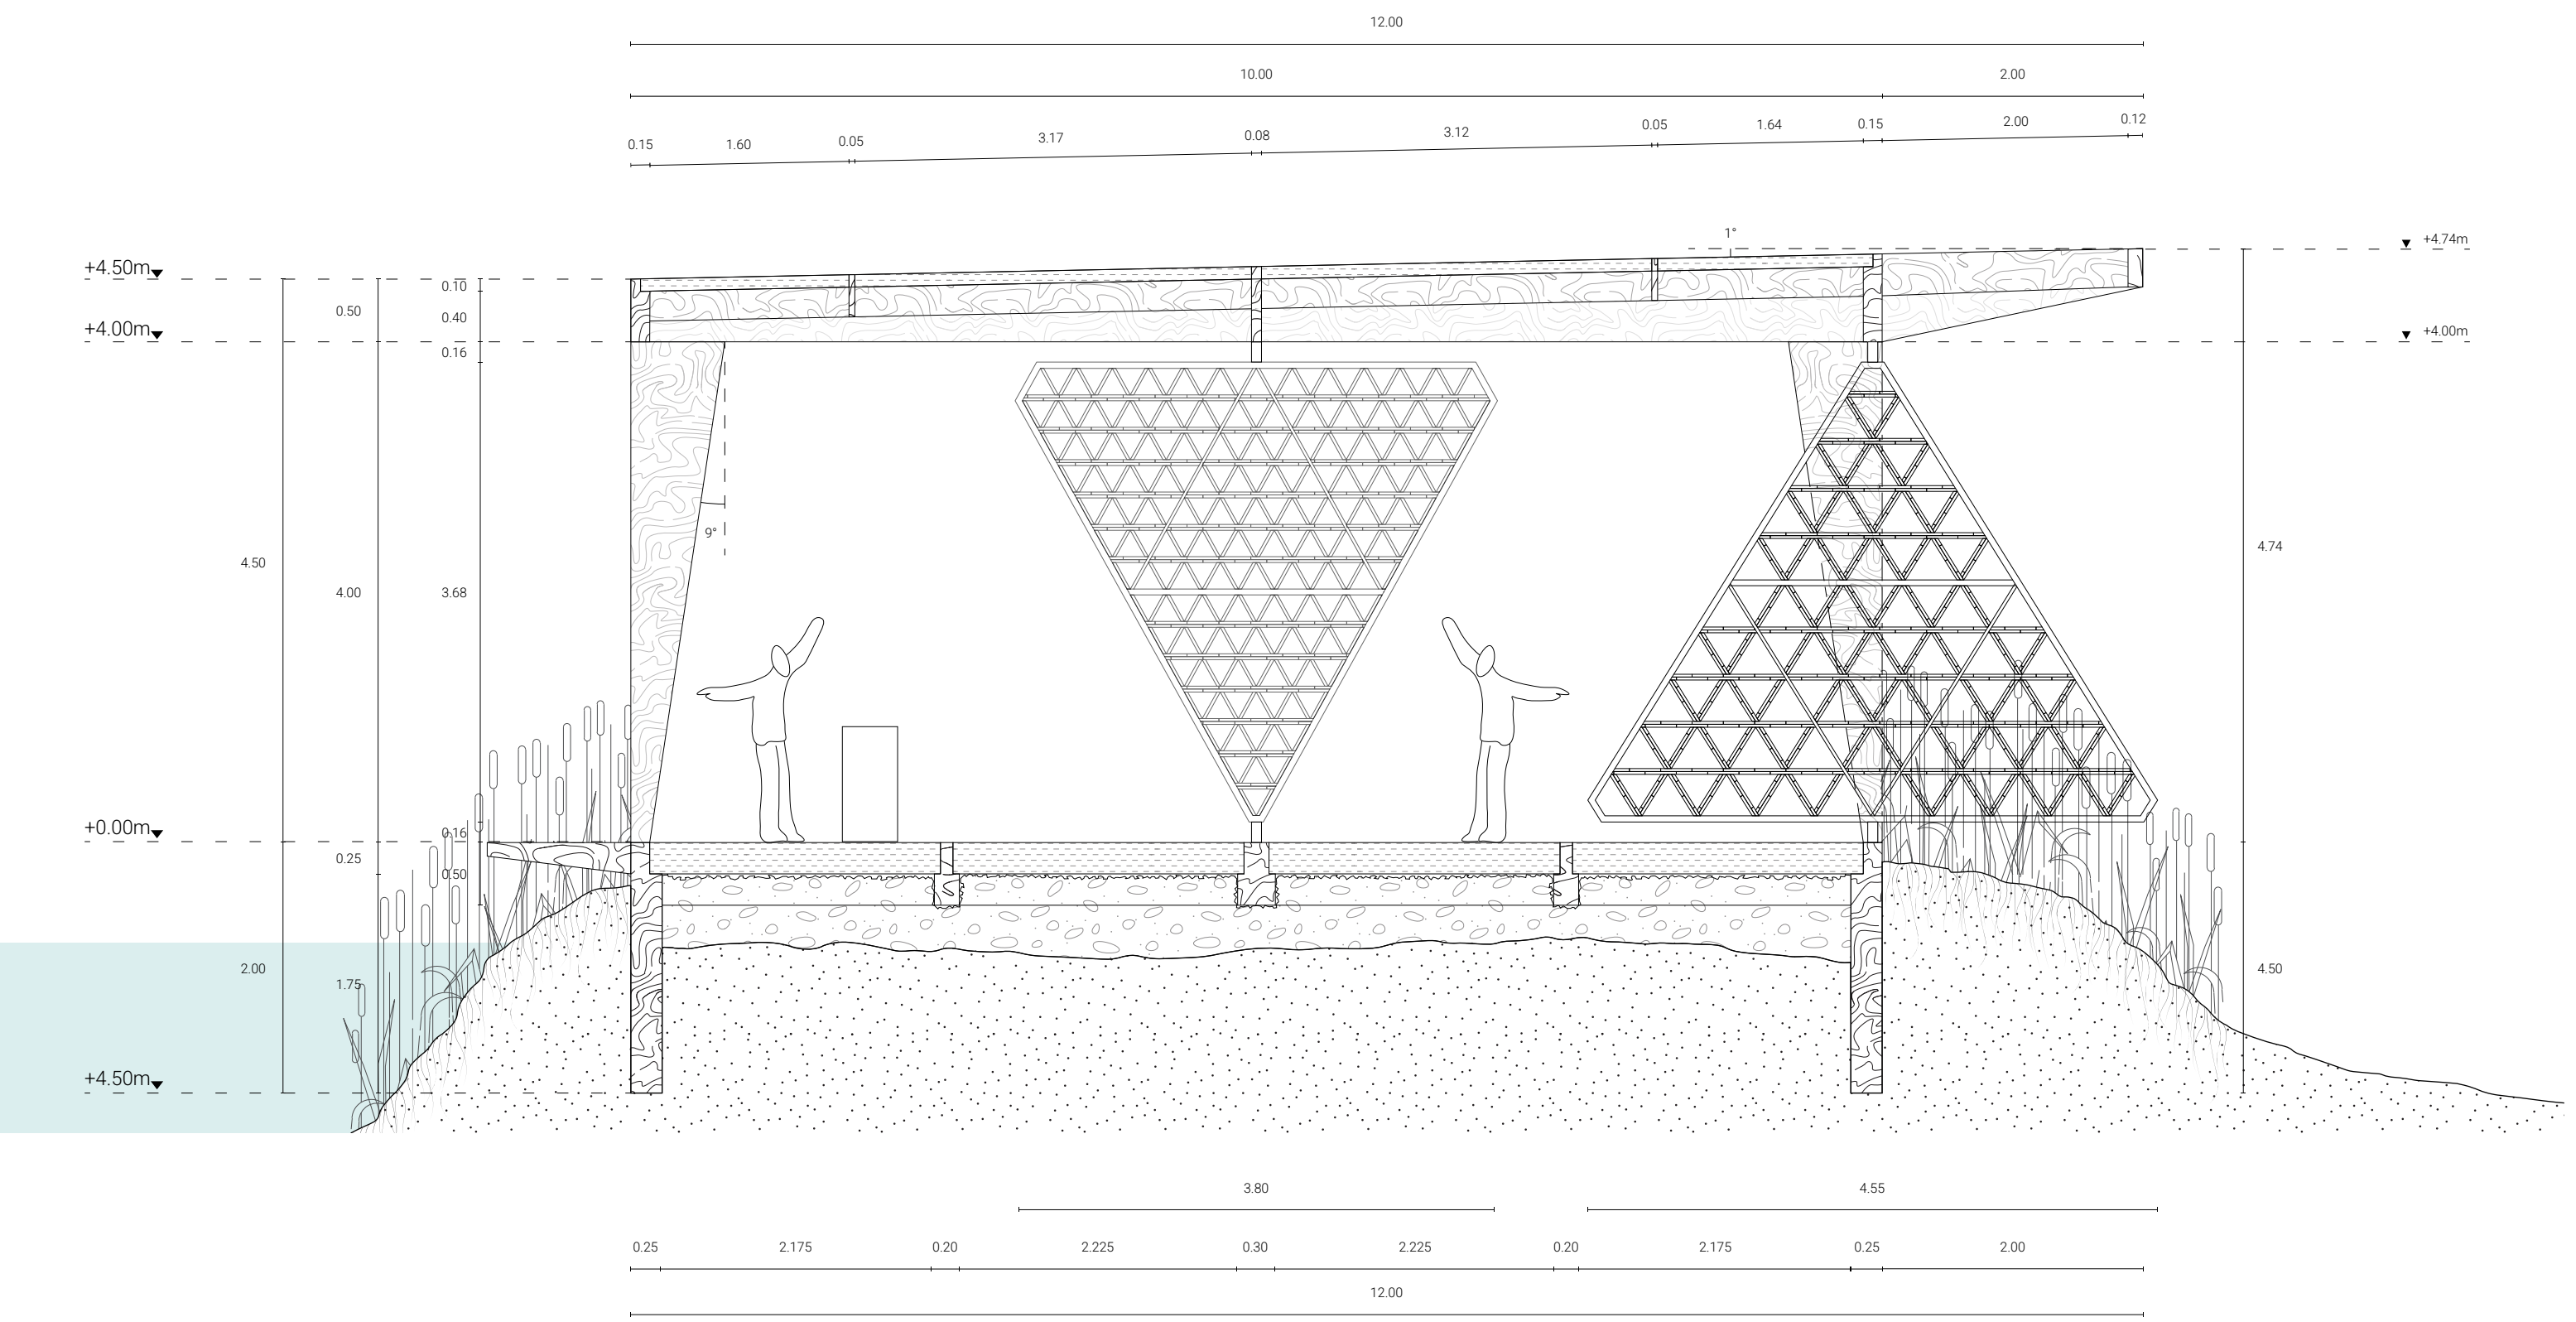



Tianguis Module - Environmental Logic Section

Scale 1:50


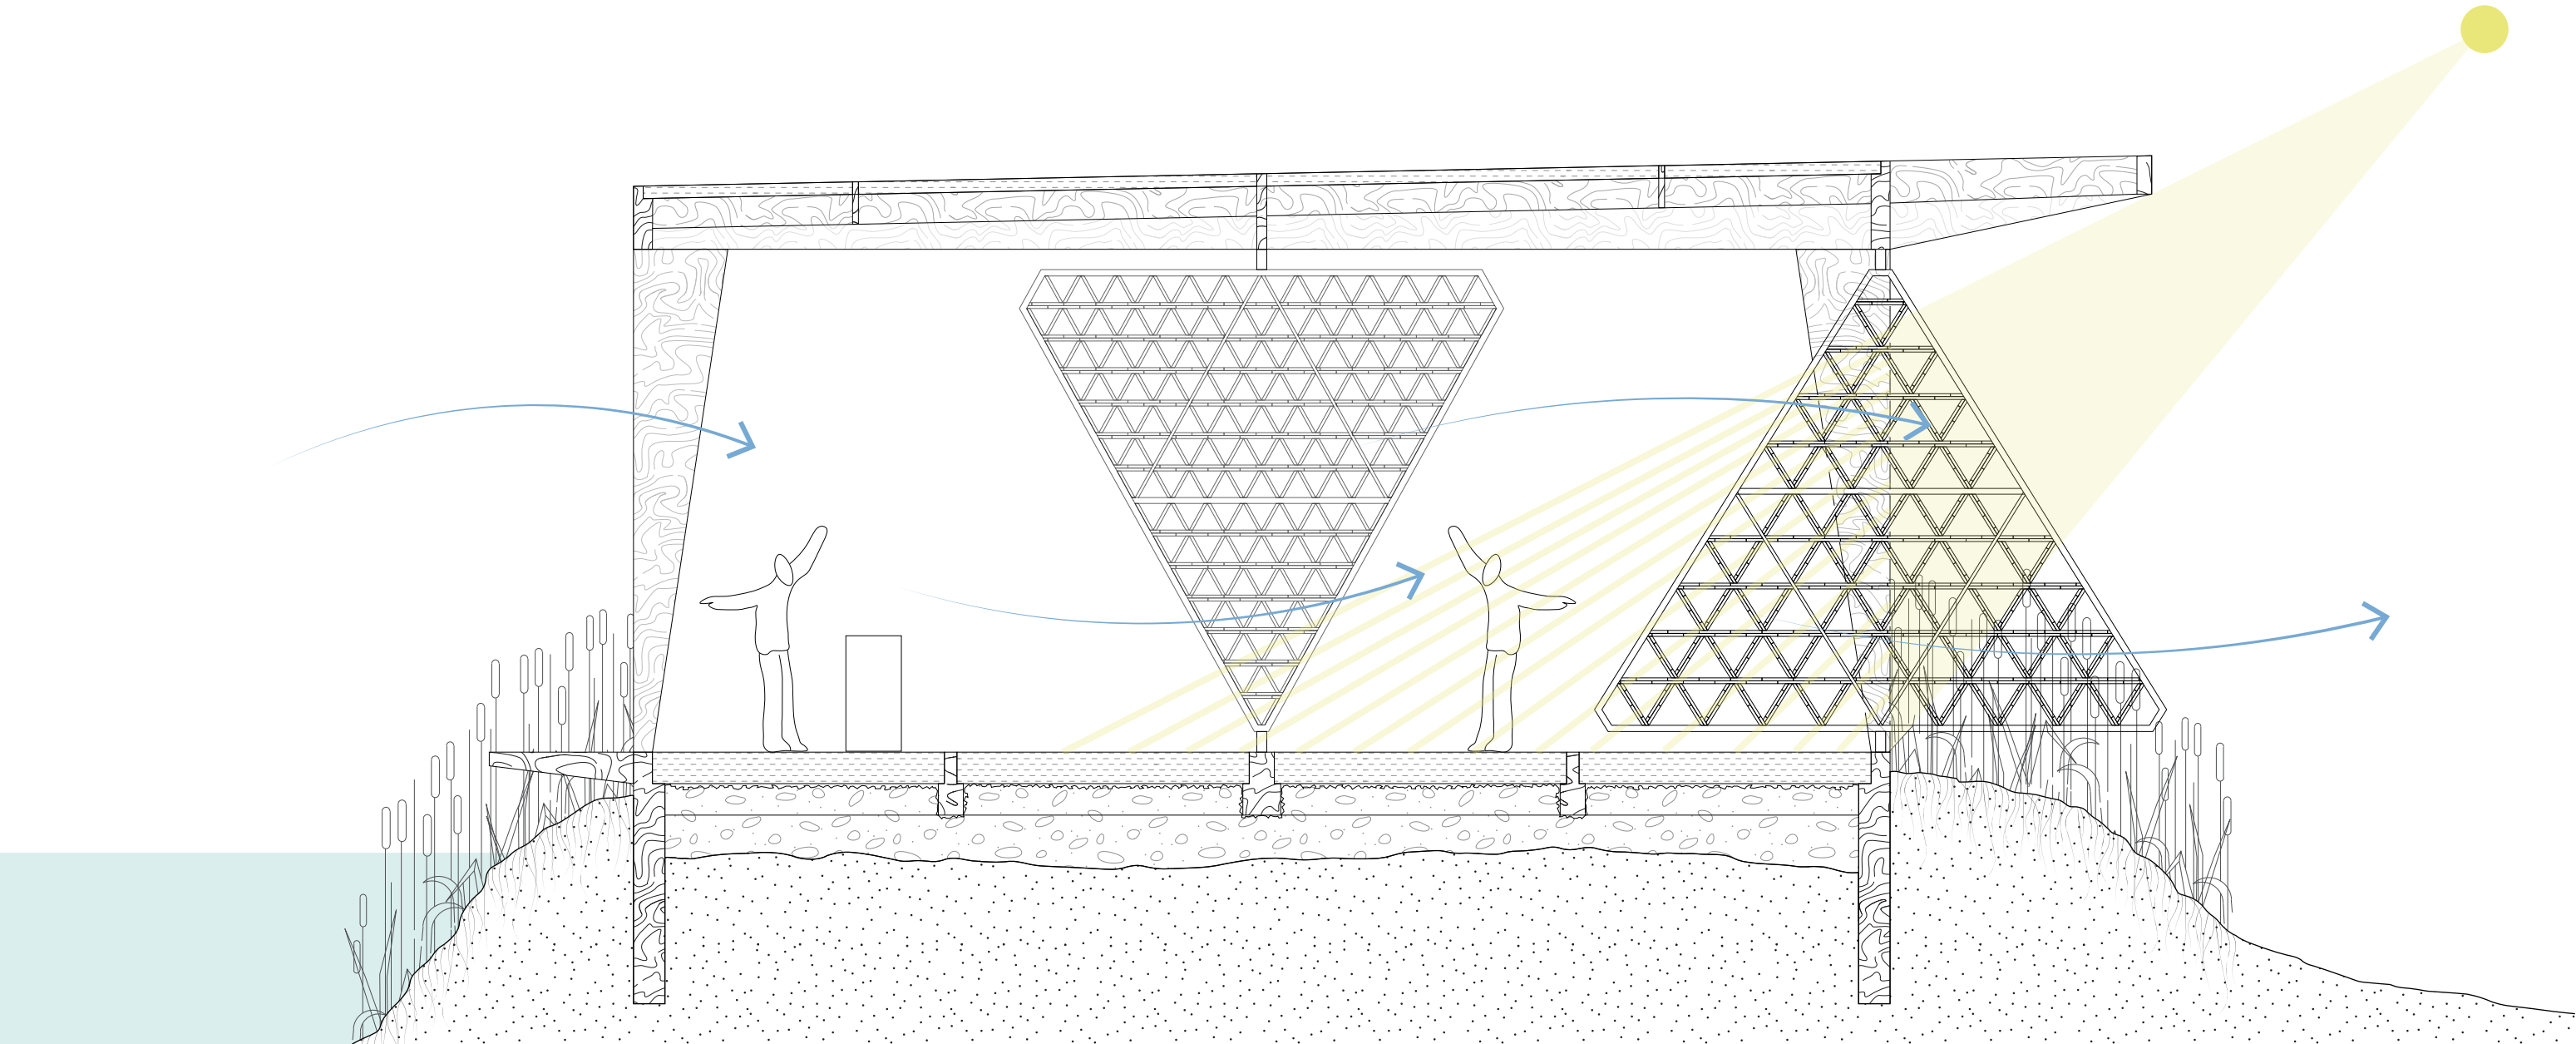


Tianguis Module - Detail Connection Column Roof

Scale 1:10

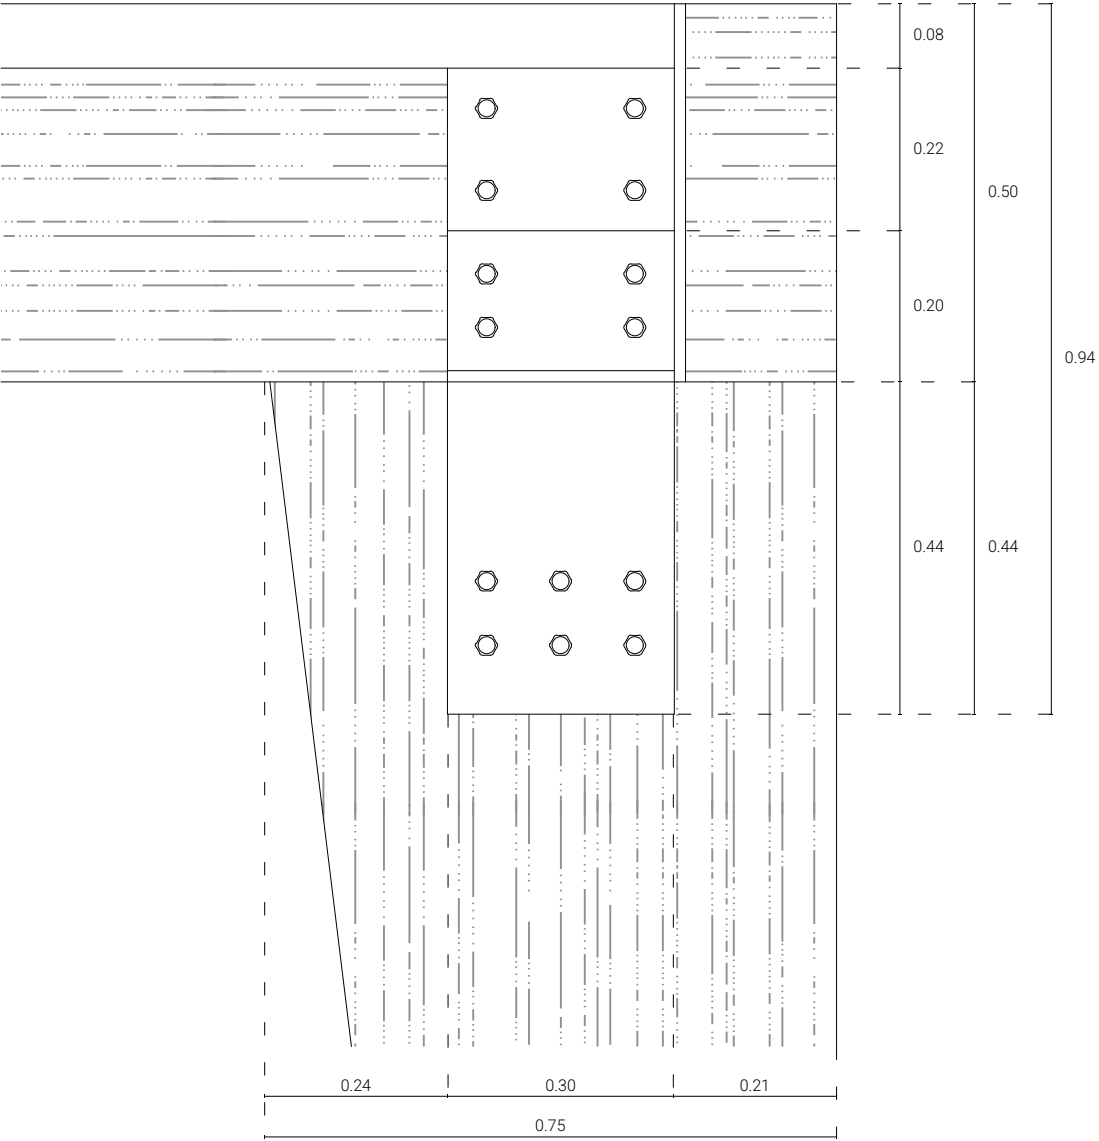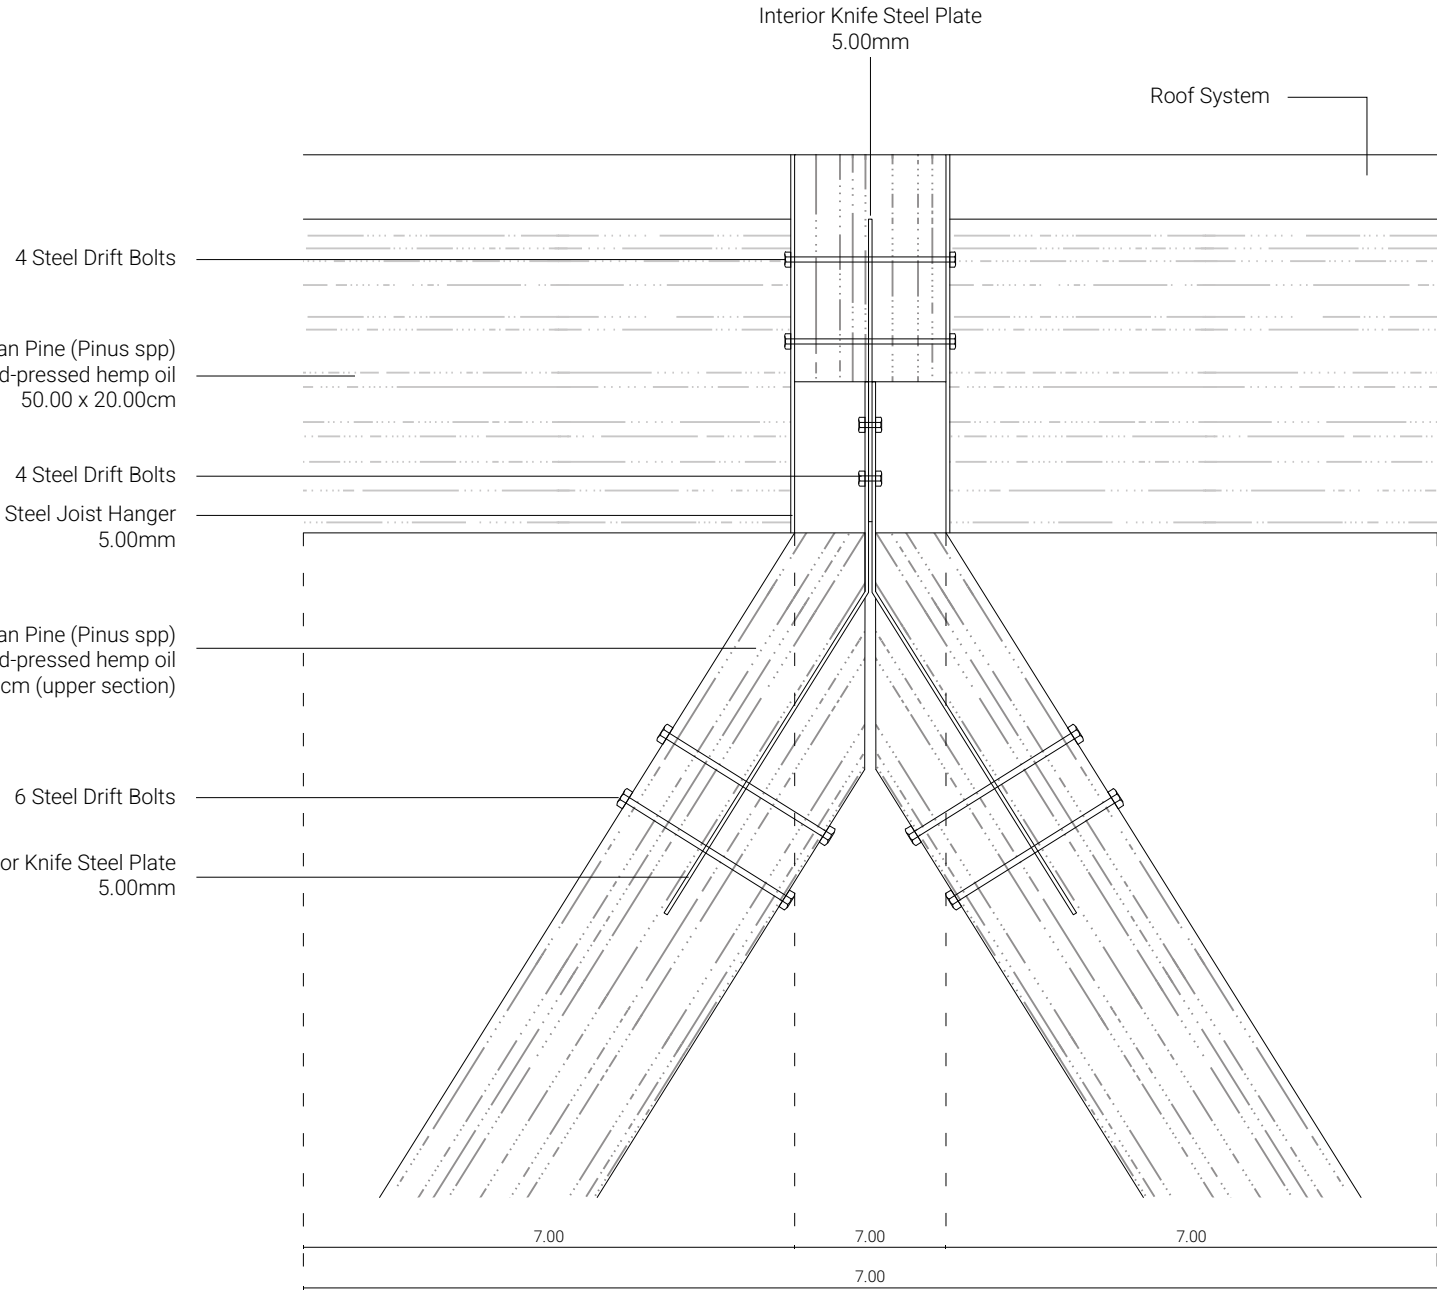


Tianguis Module - Axonometry Detail Connection Column Roof

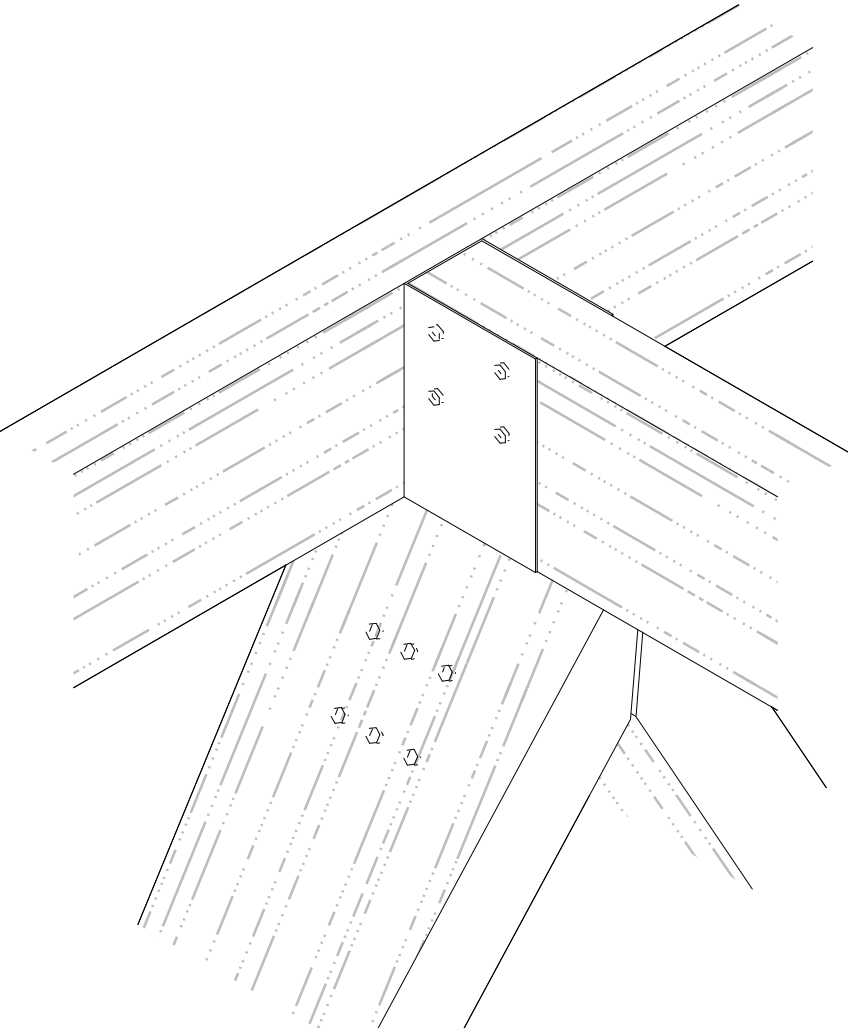
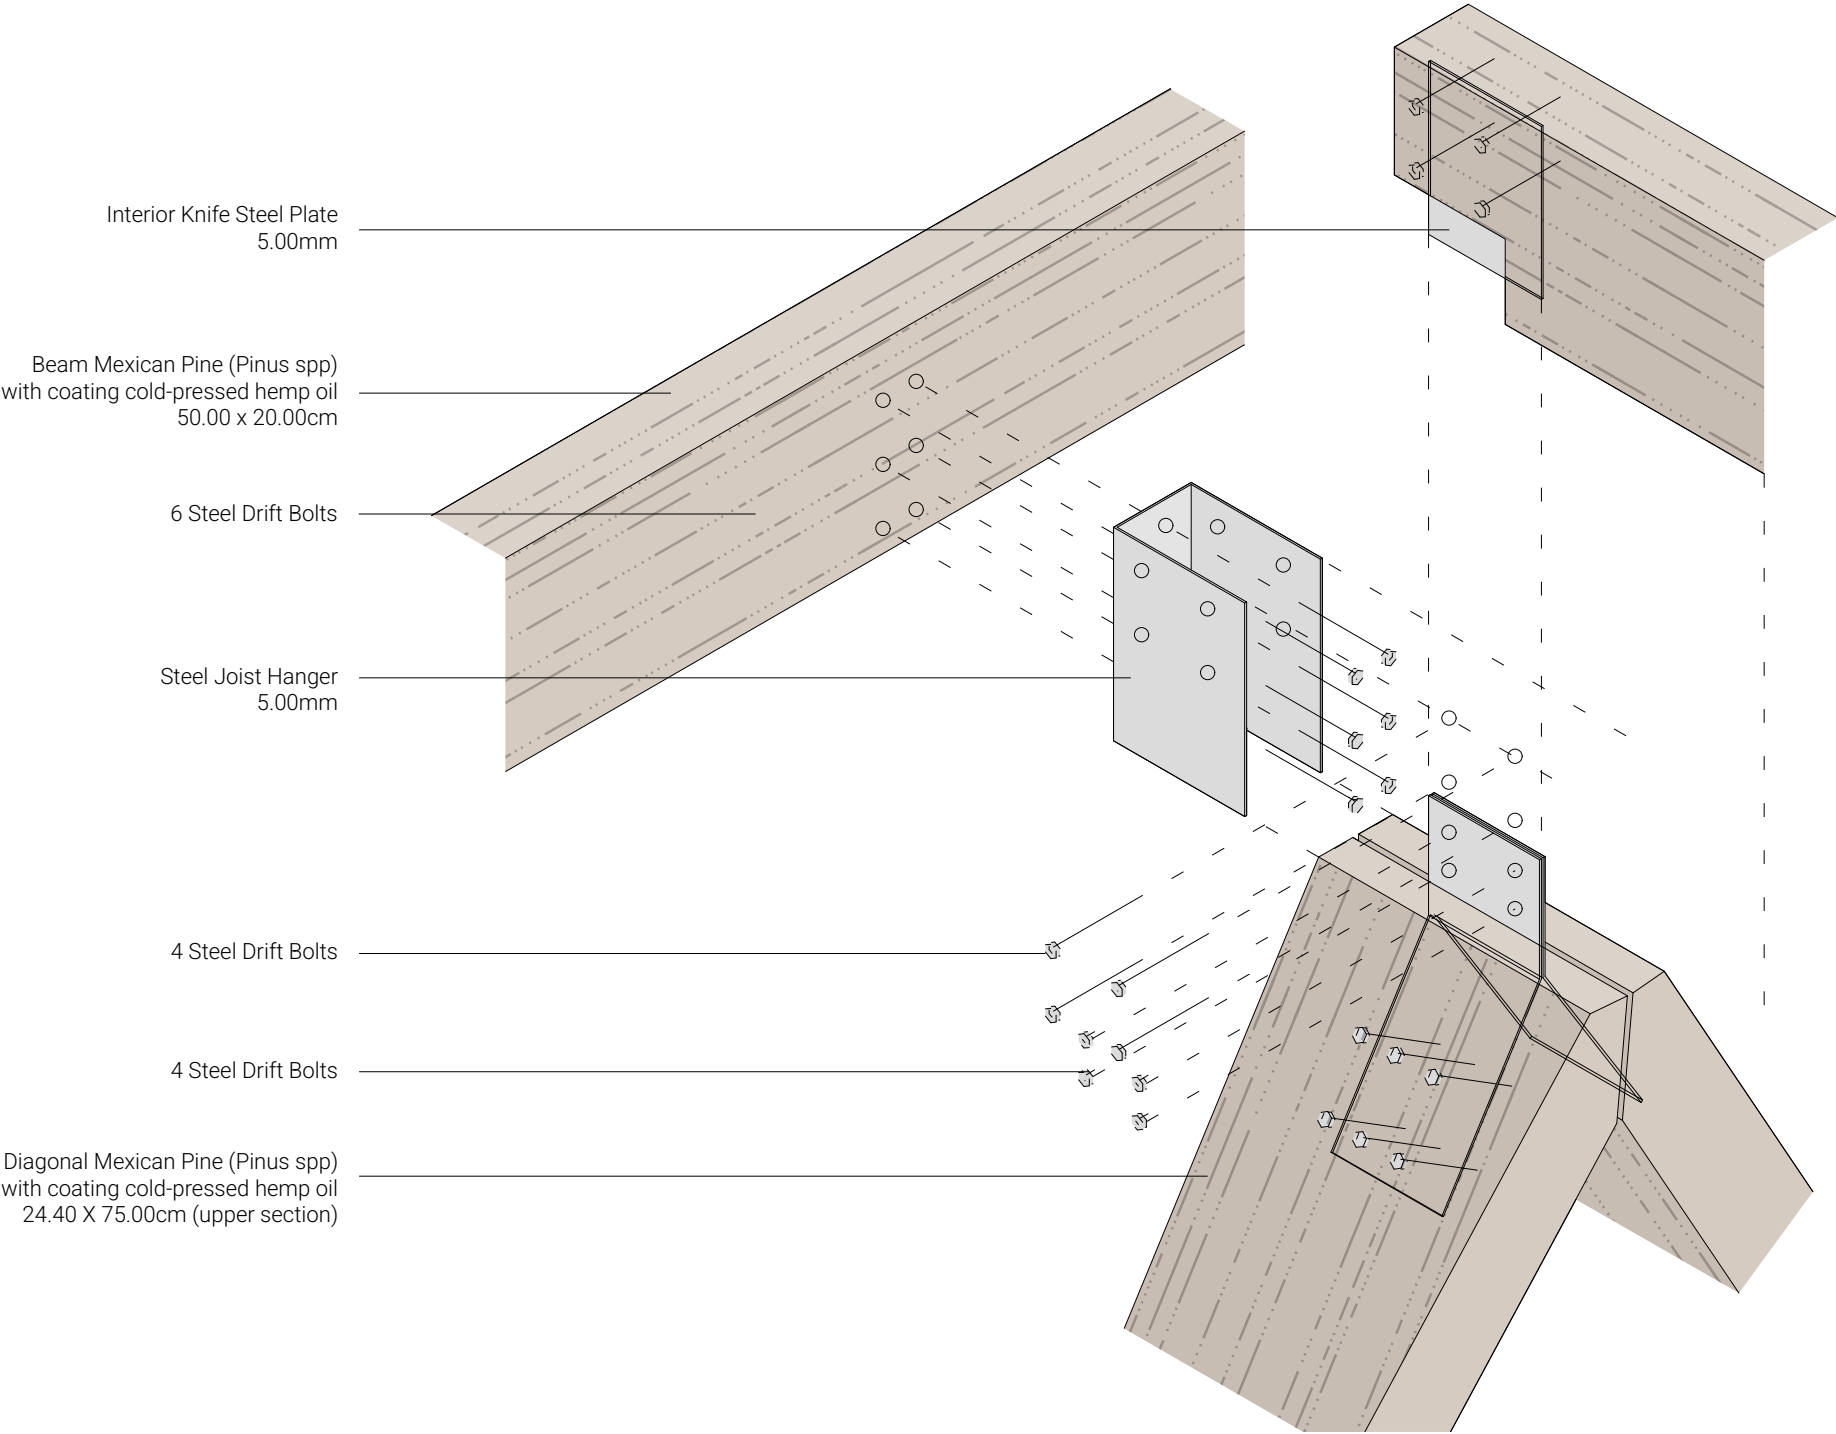


Tianguis Module - Detail Connection Column Floor

Scale 1:10




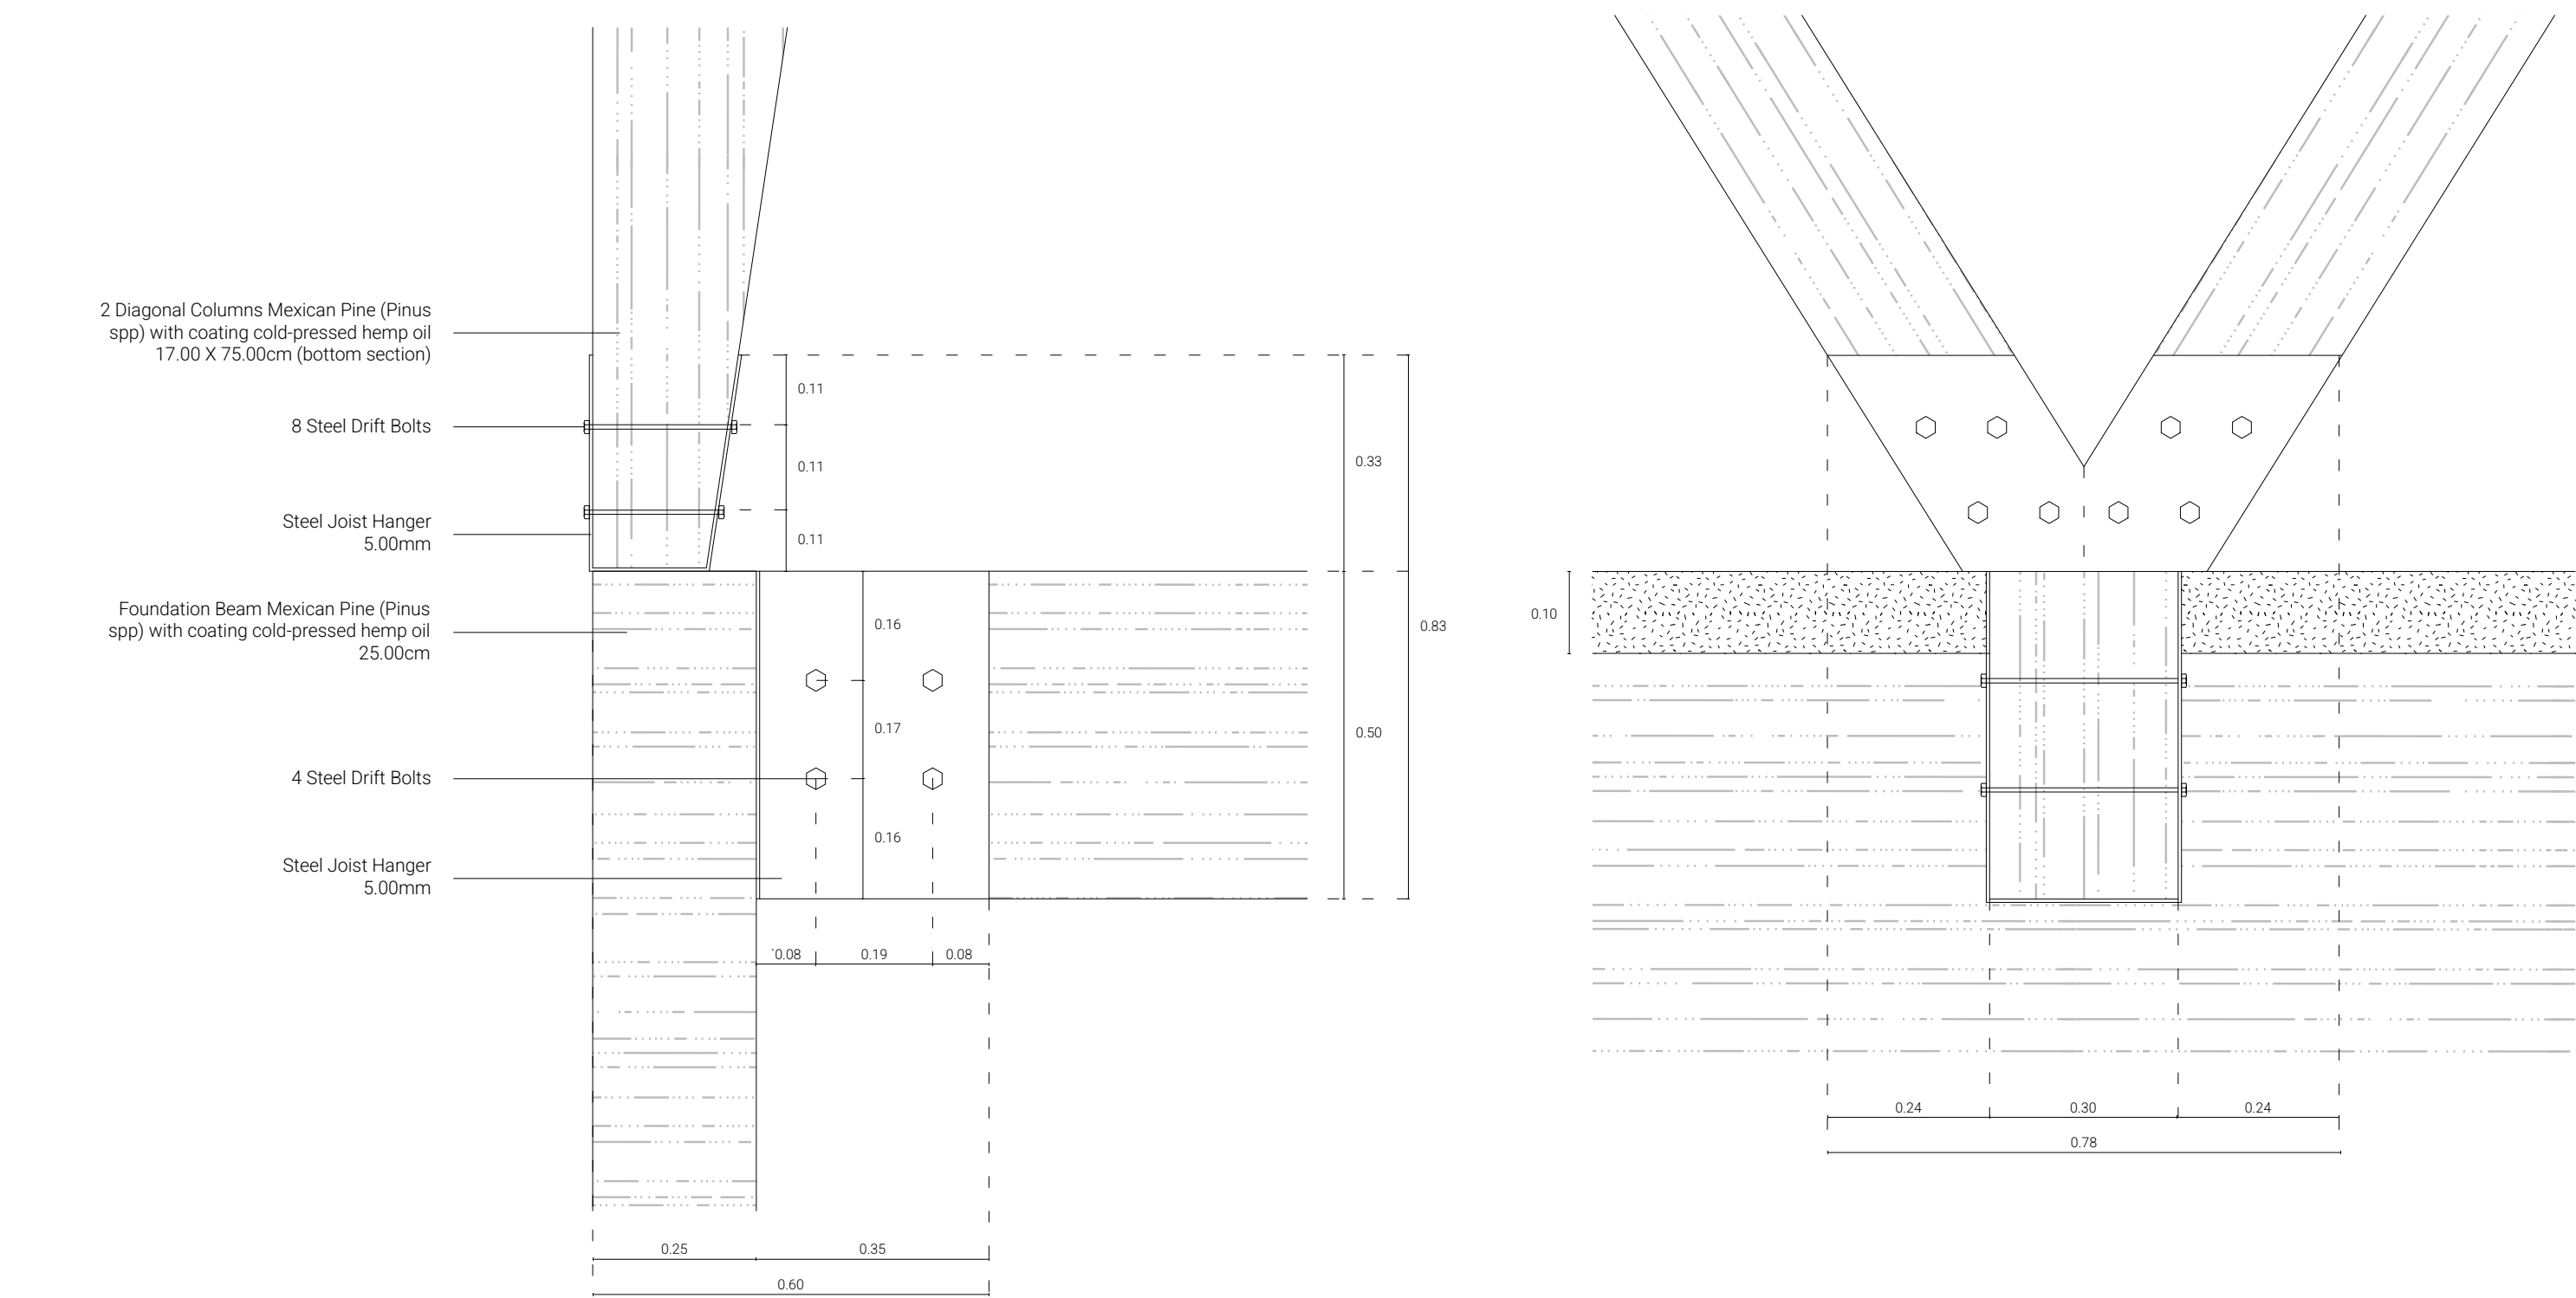


Tianguis Module - Axonometry Detail Connection Column Floor

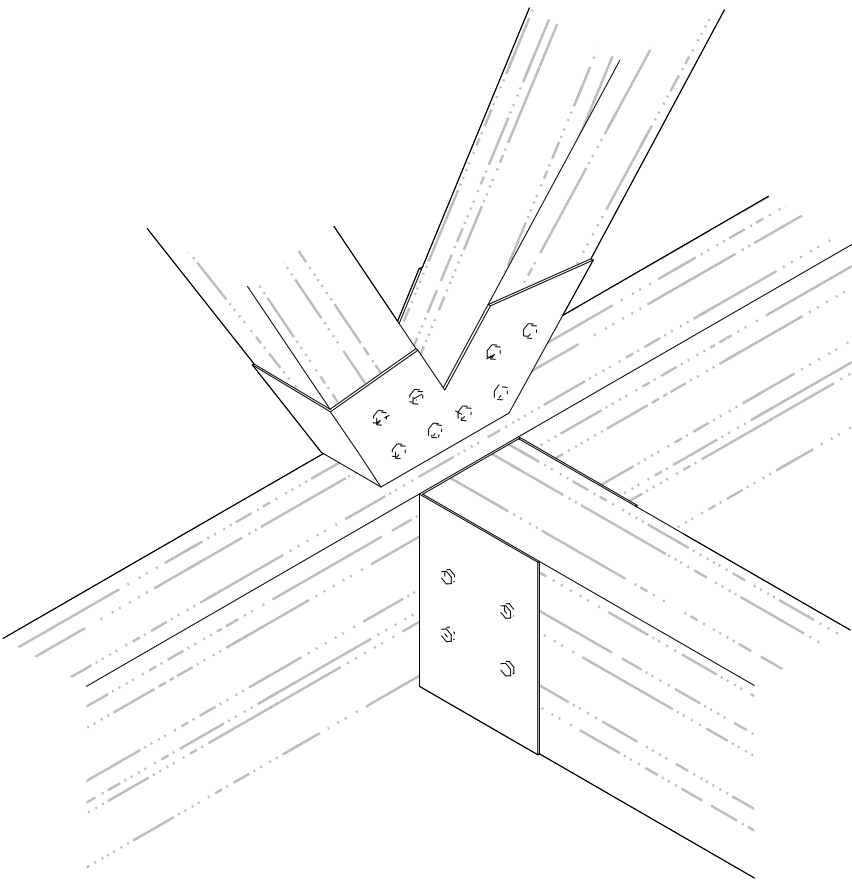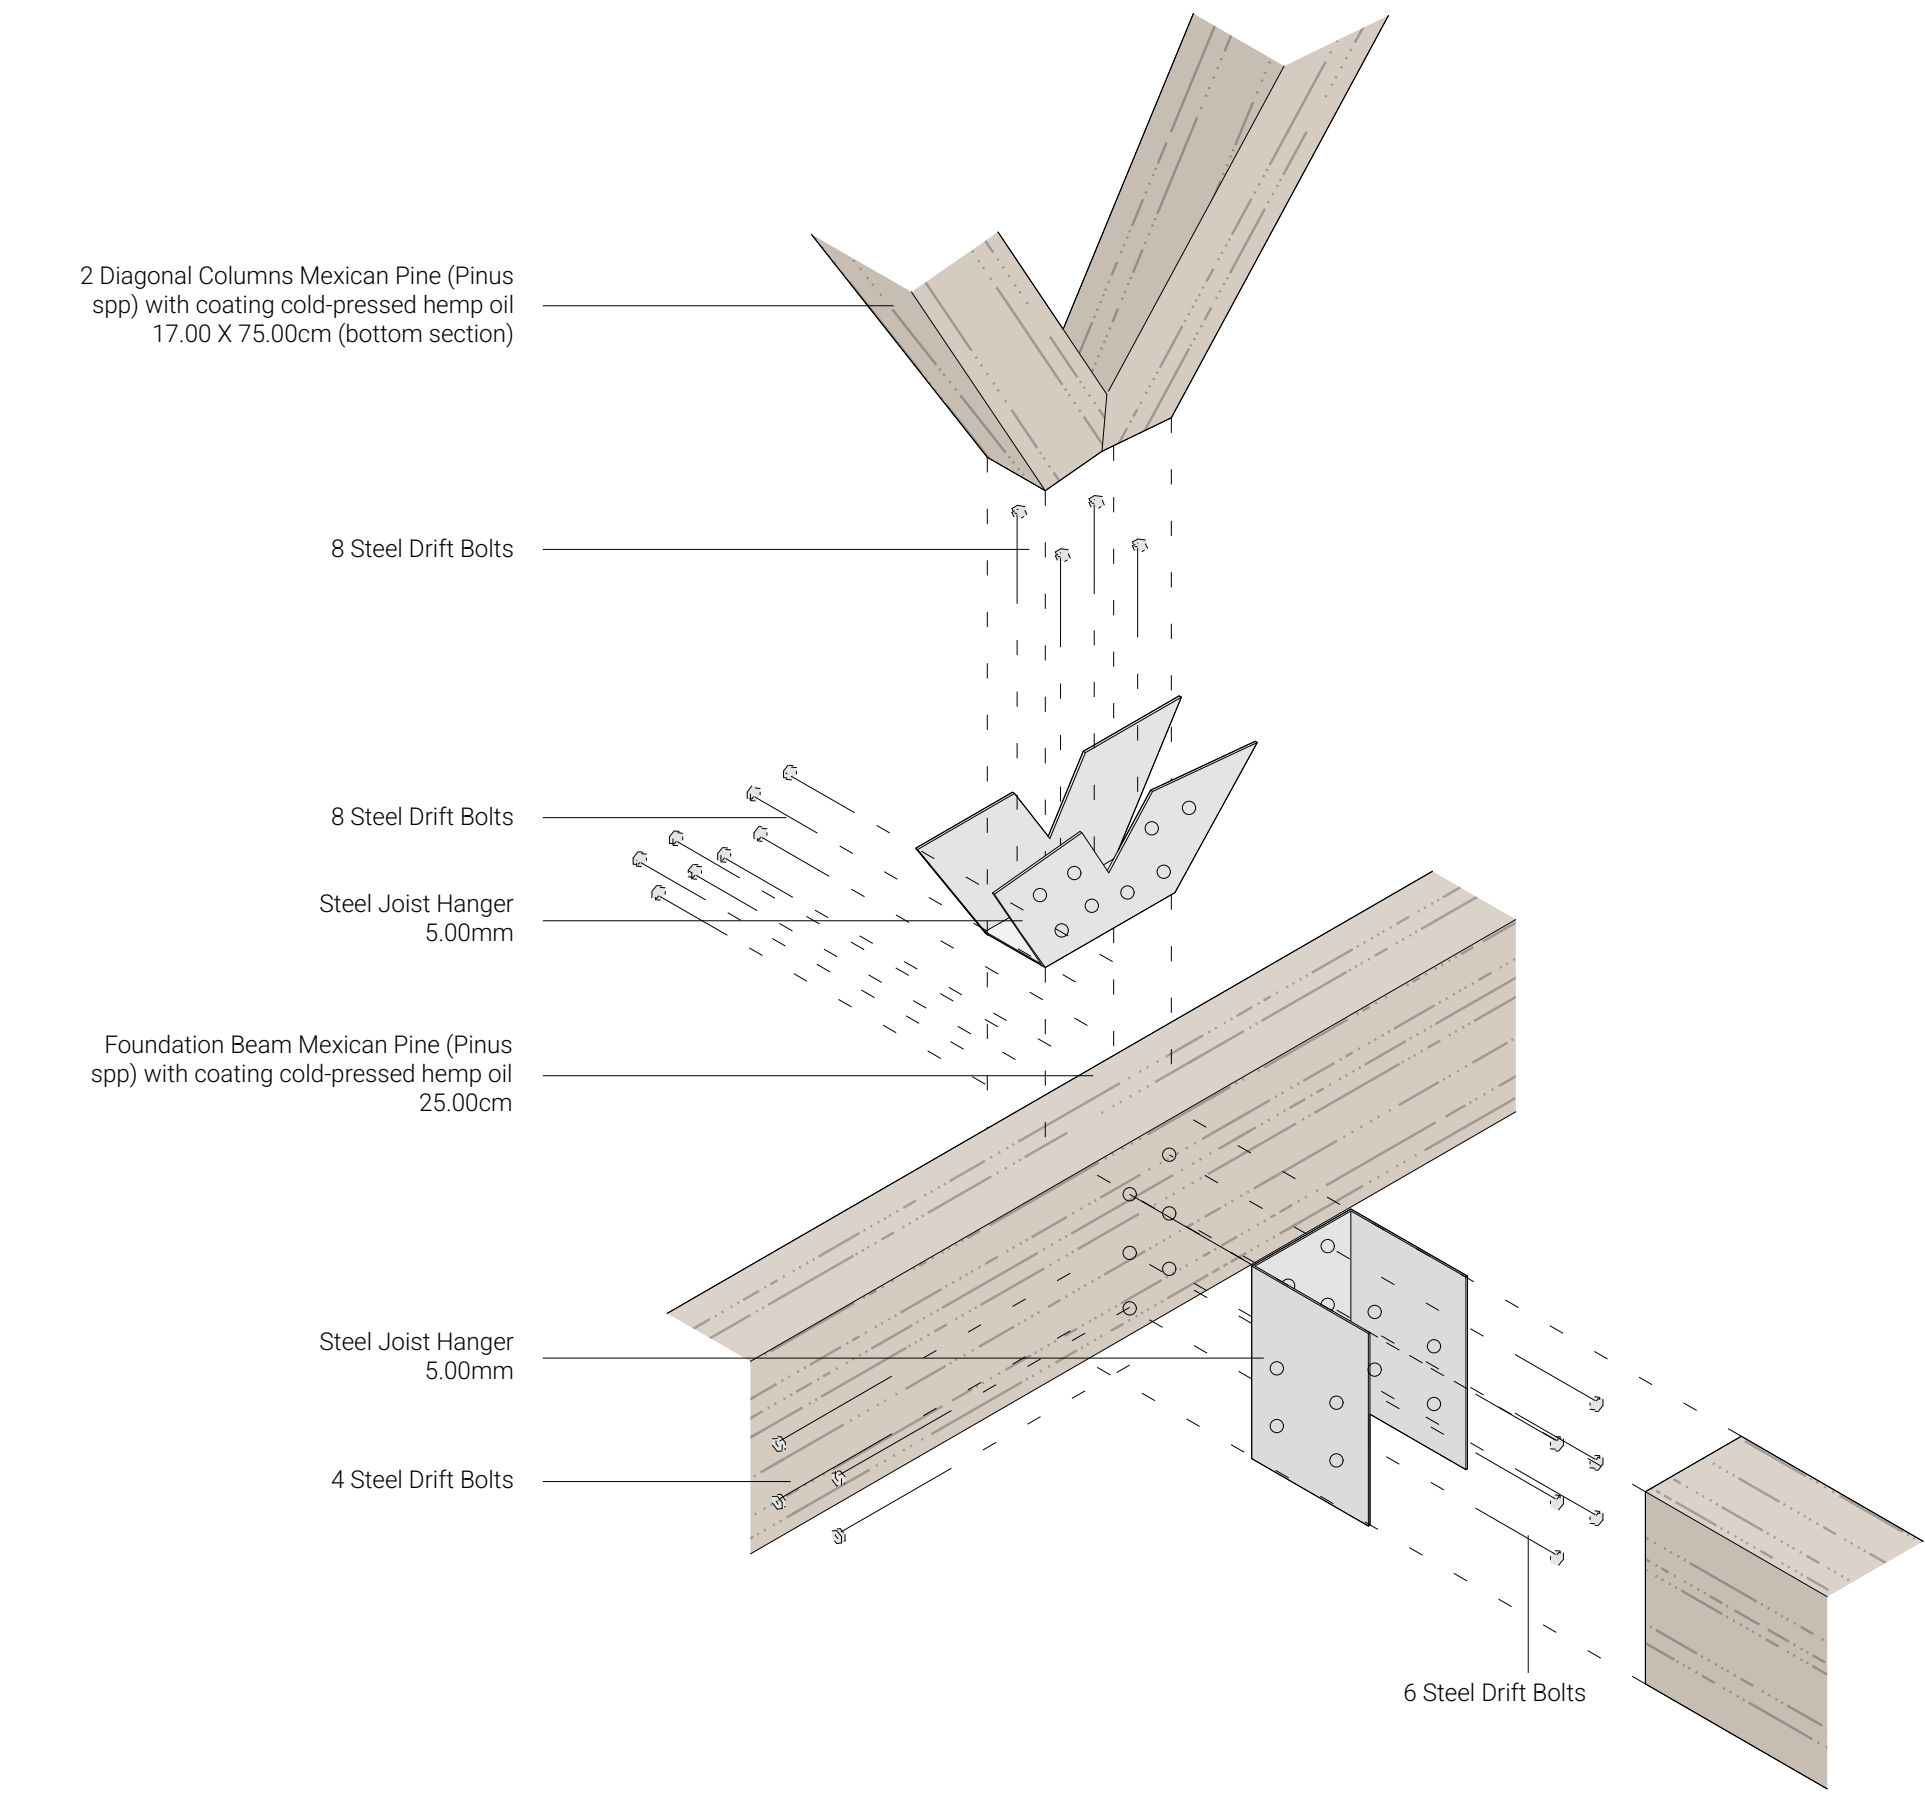

Tianguis Module - Detail Connection Lattice Frame


Scale 1:5

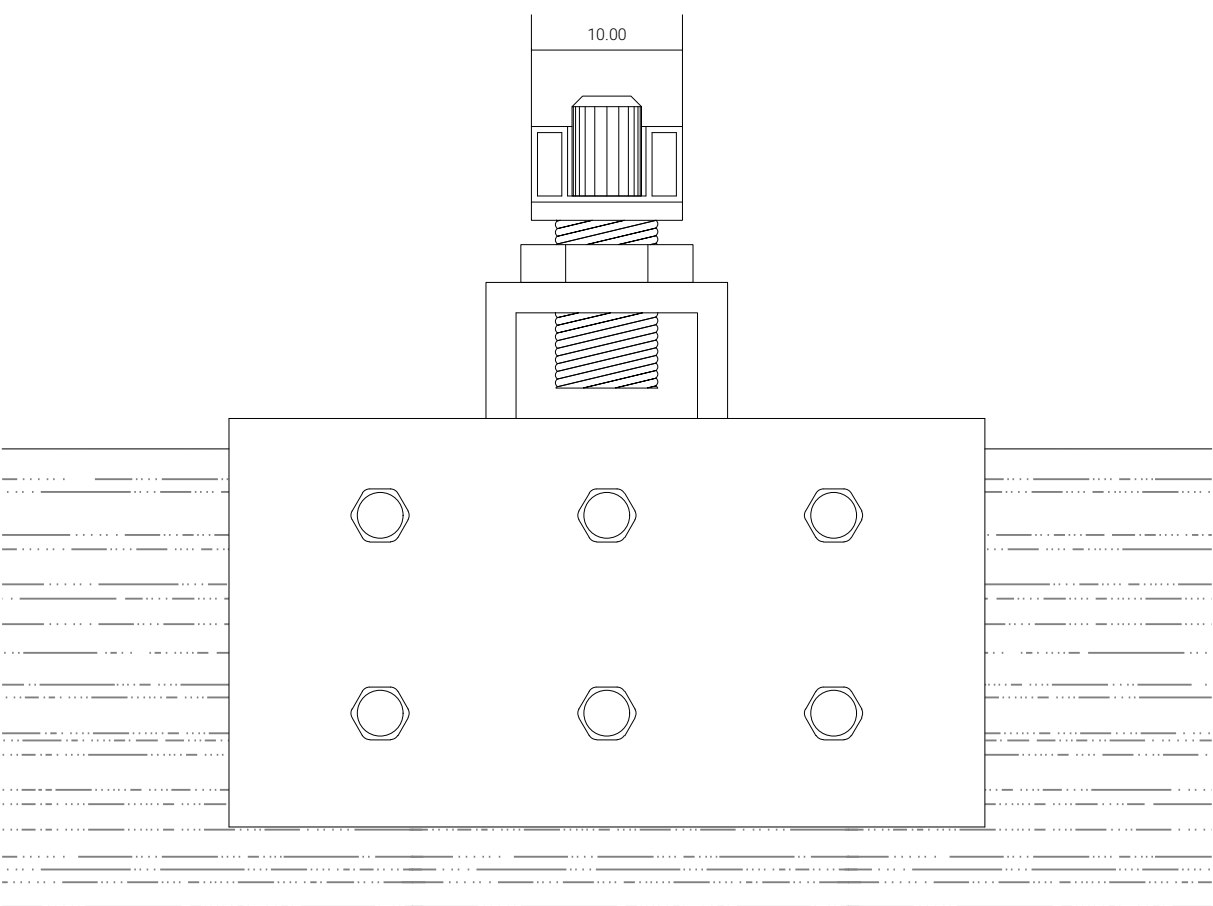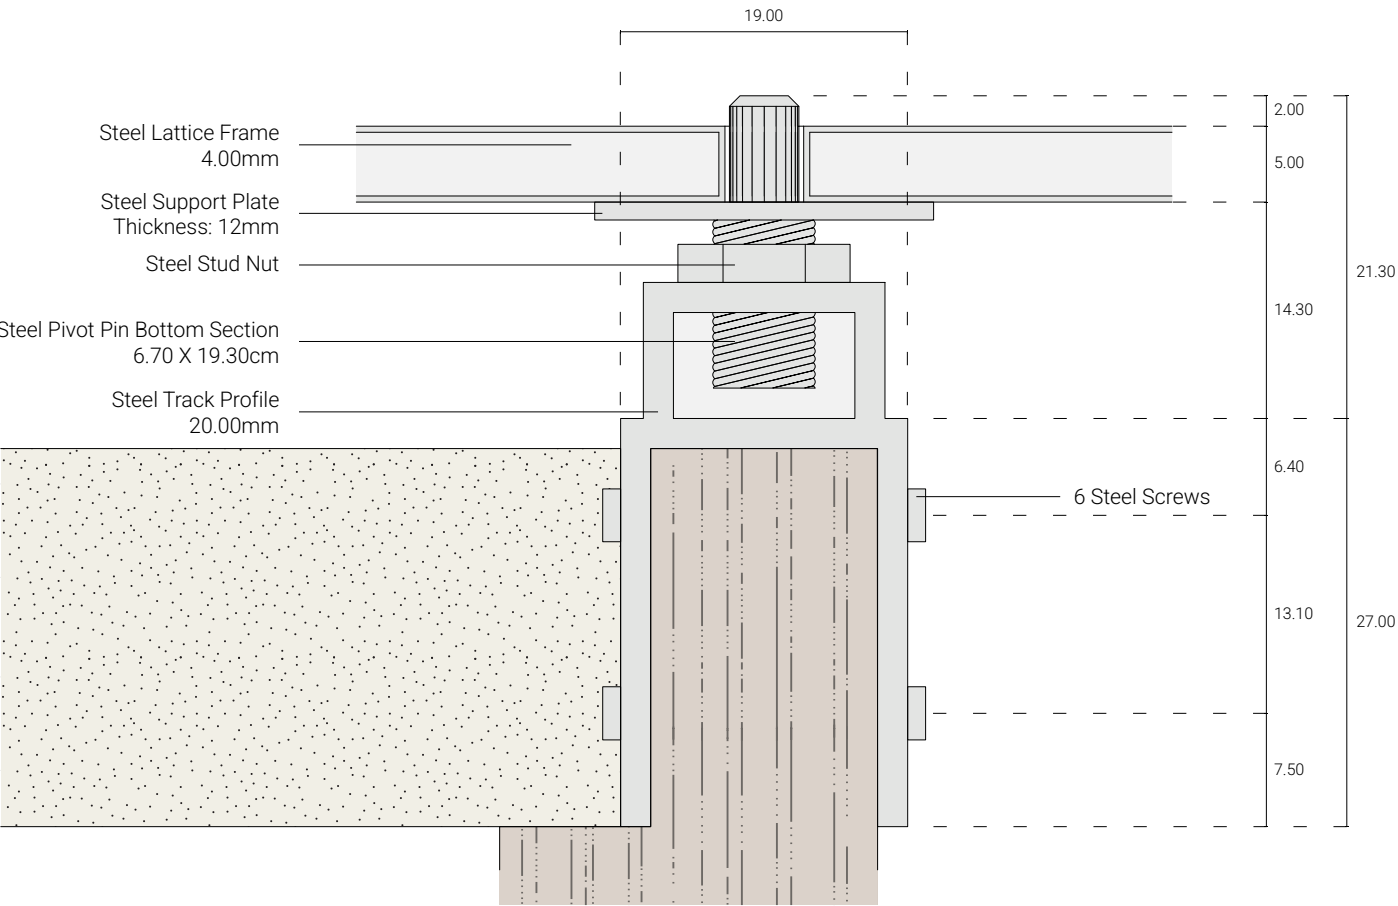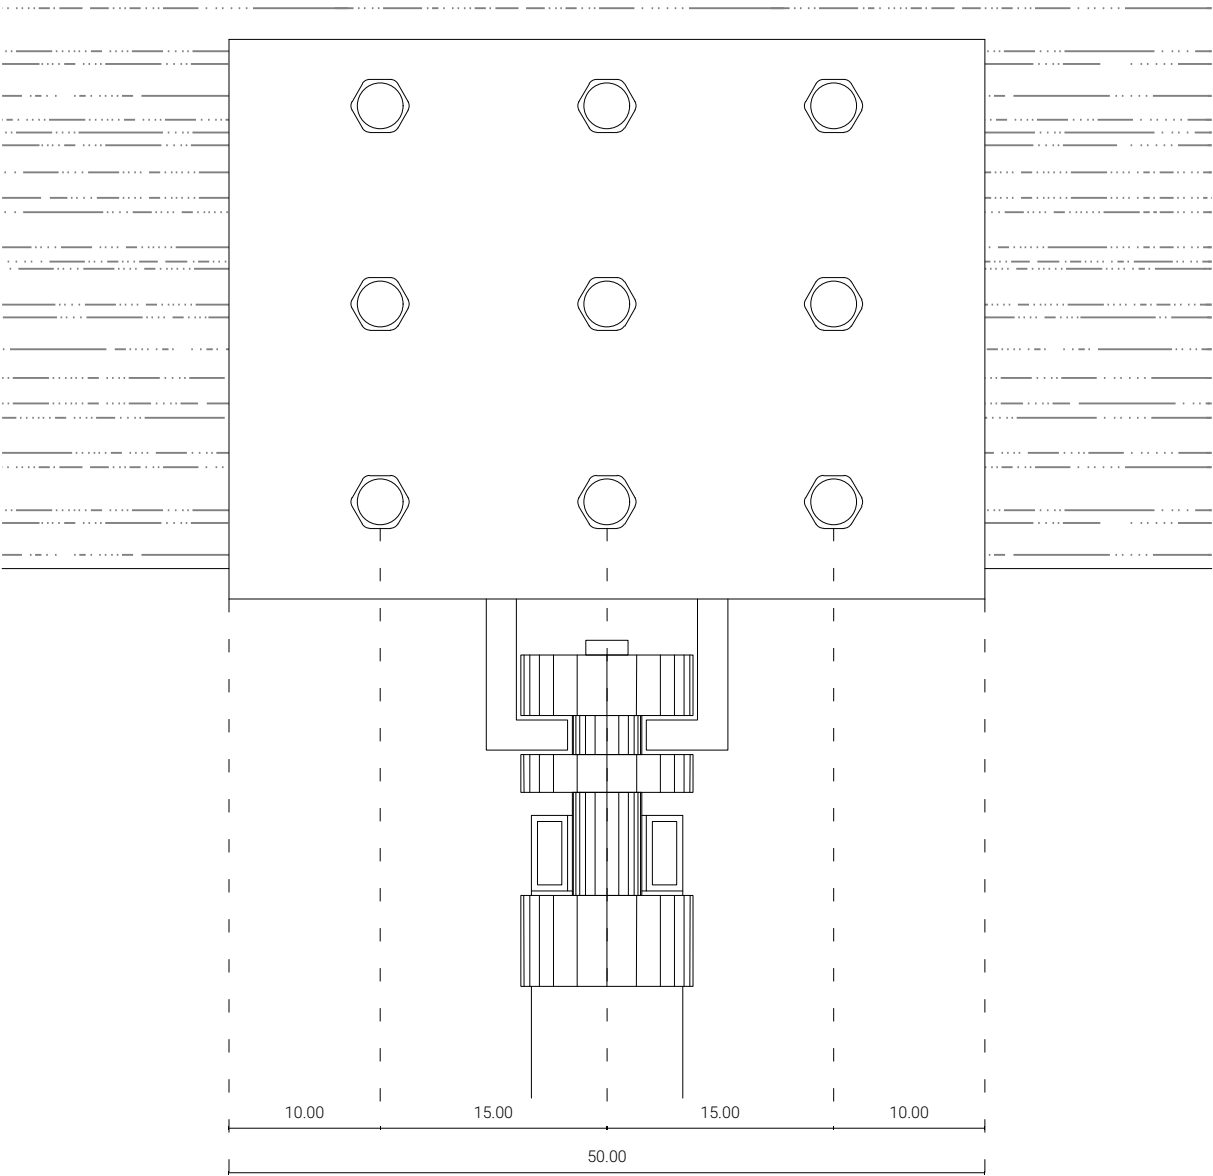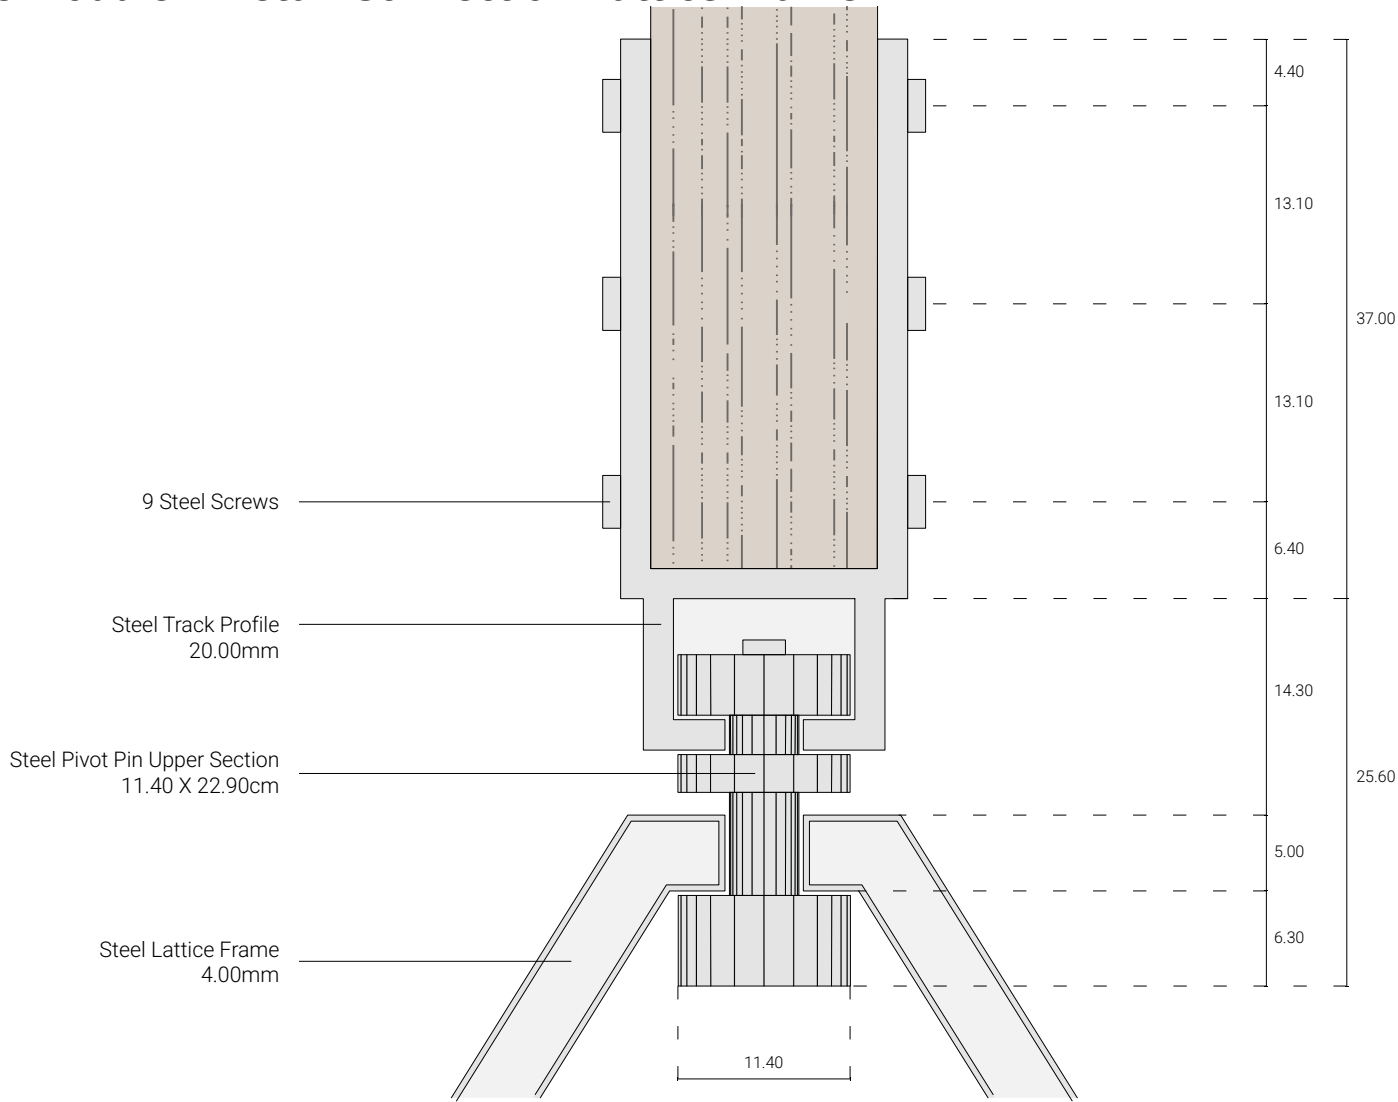

Event Plaza


Event Plaza - Section 1

Scale 1:50


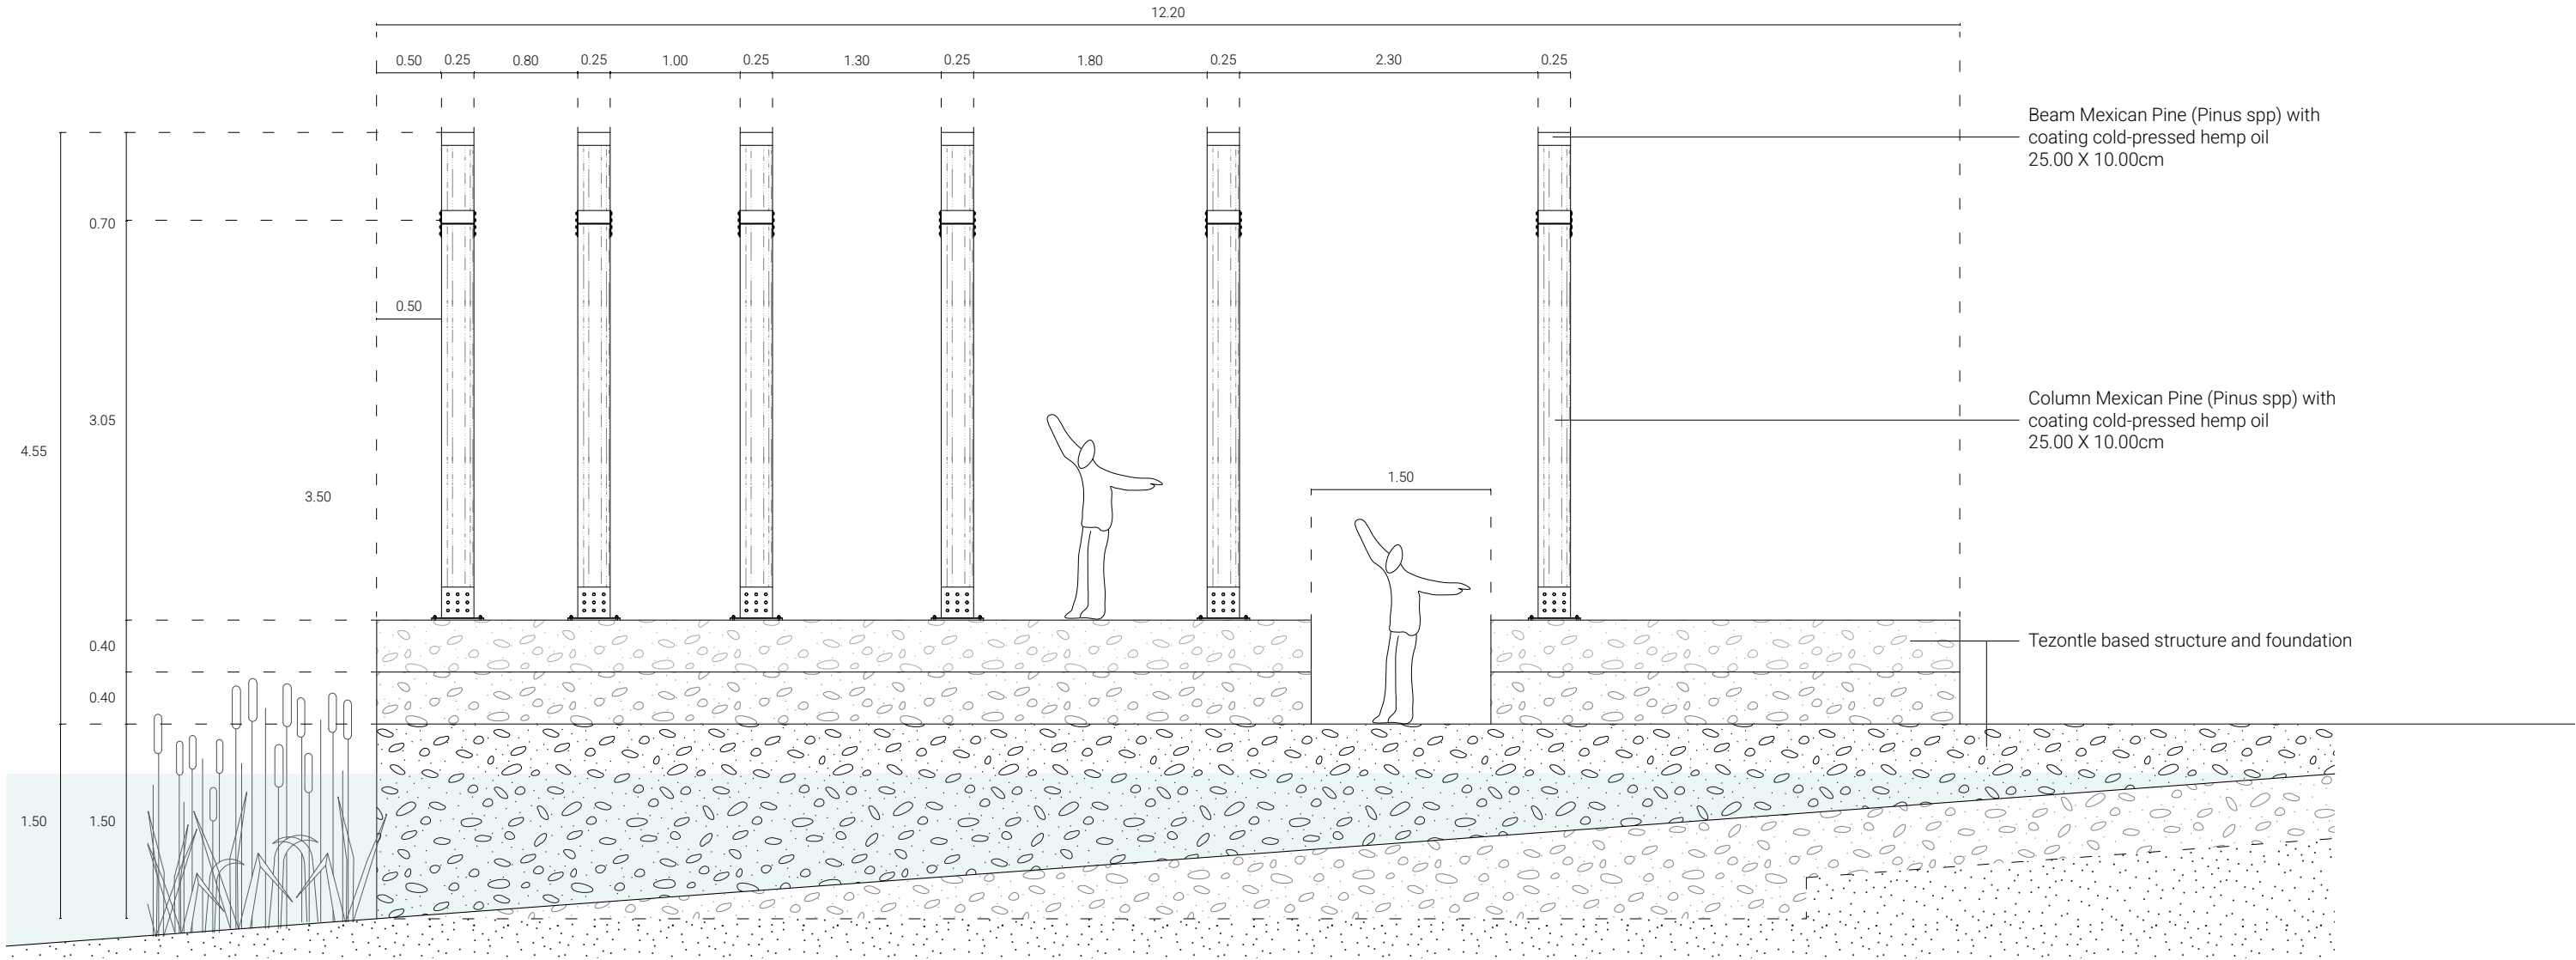


Event Plaza - Section 2

Scale 1:50



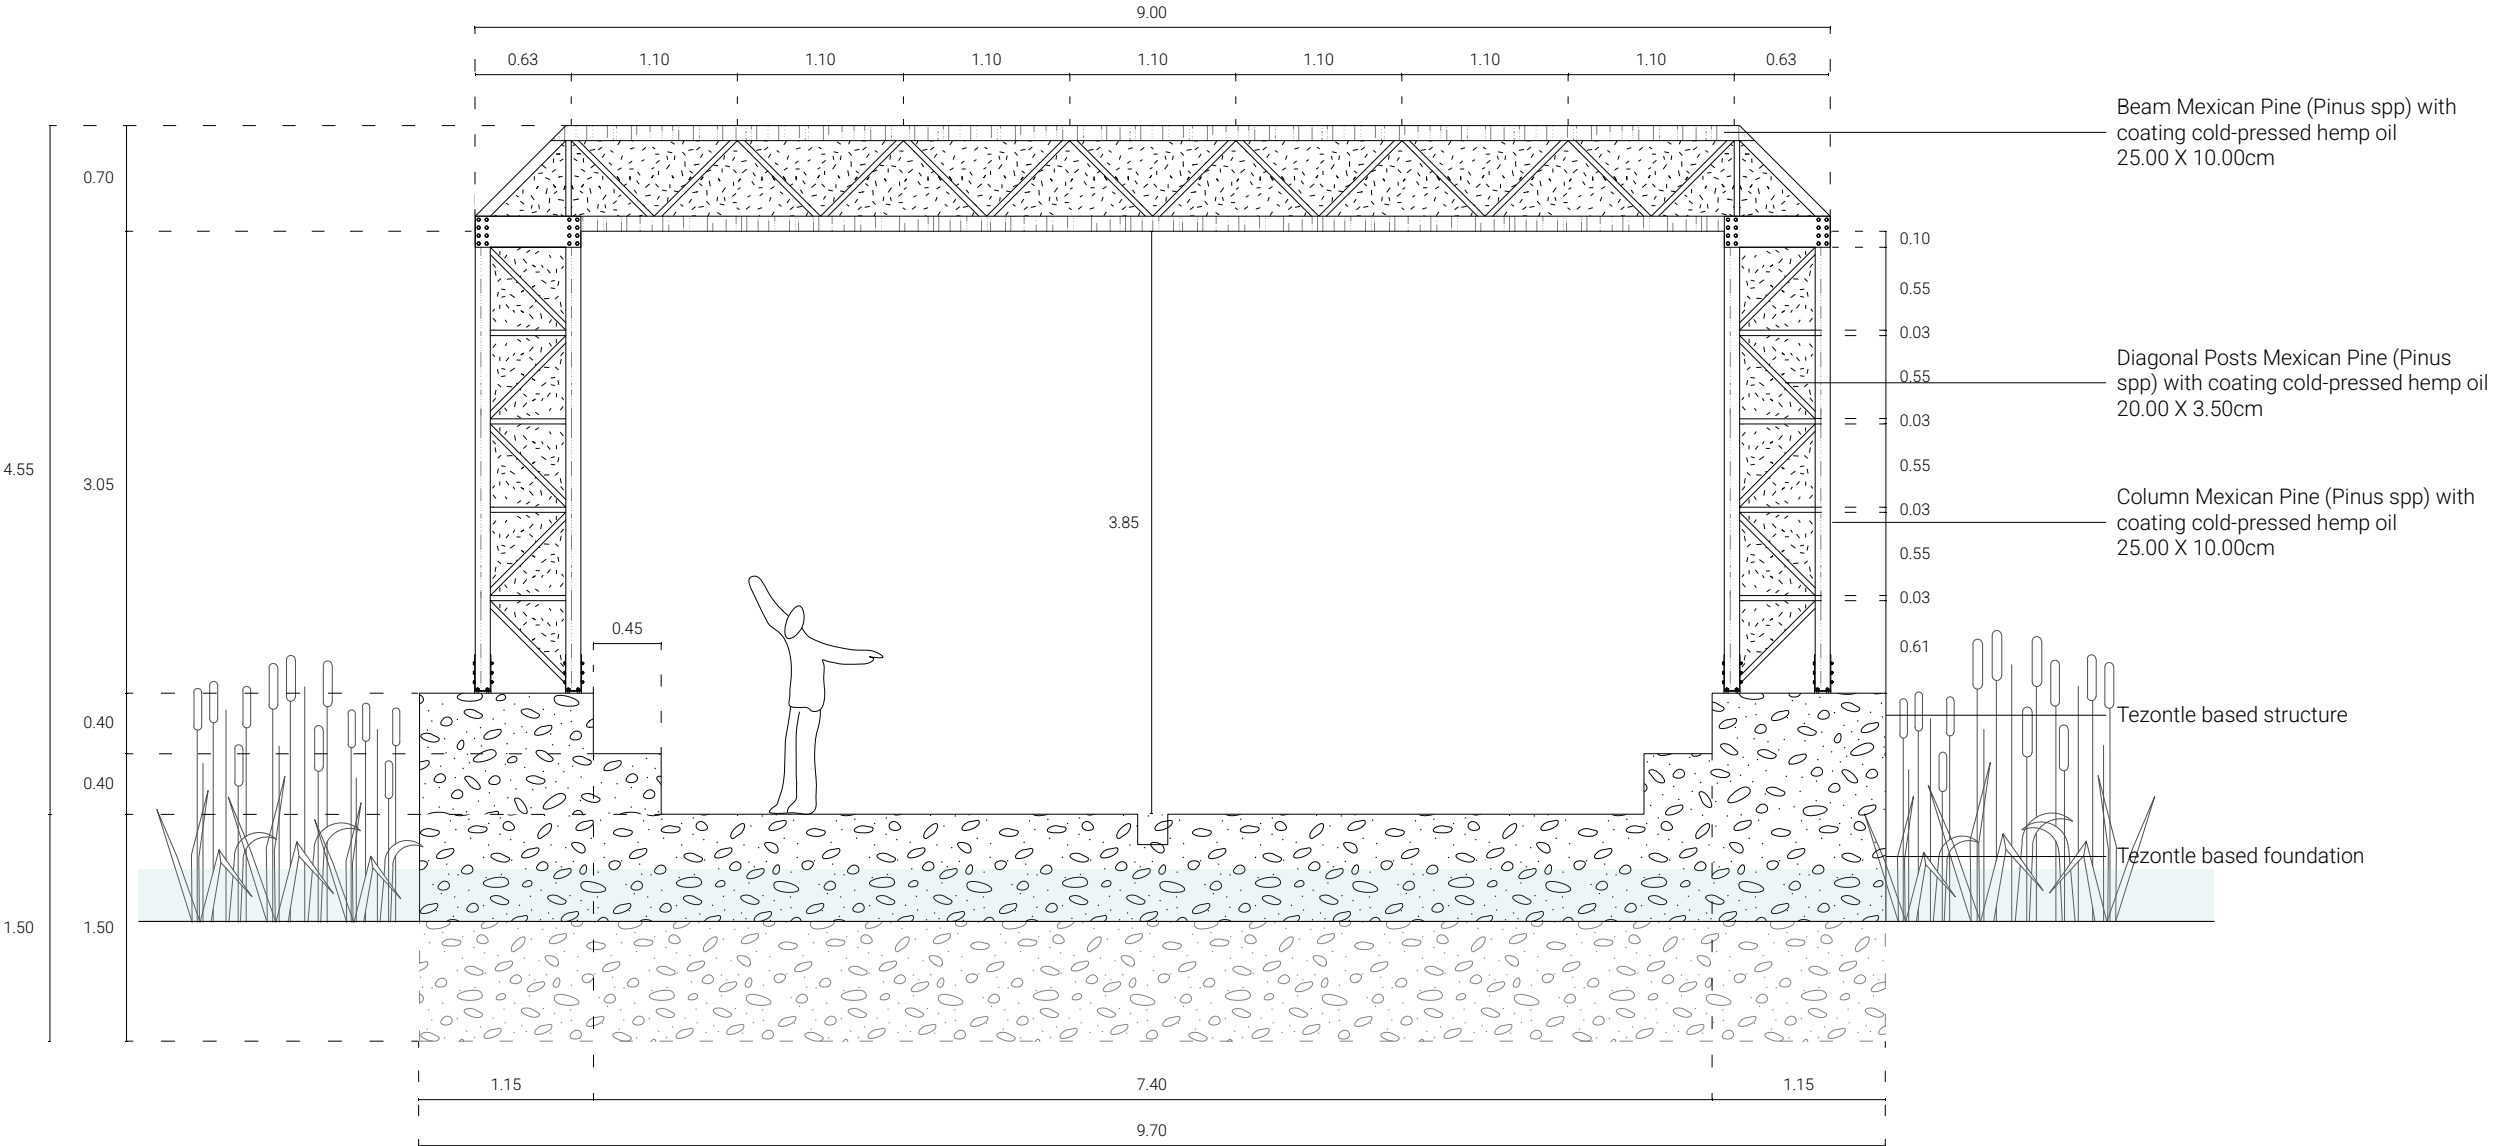


Event Plaza - Detail Reed Module

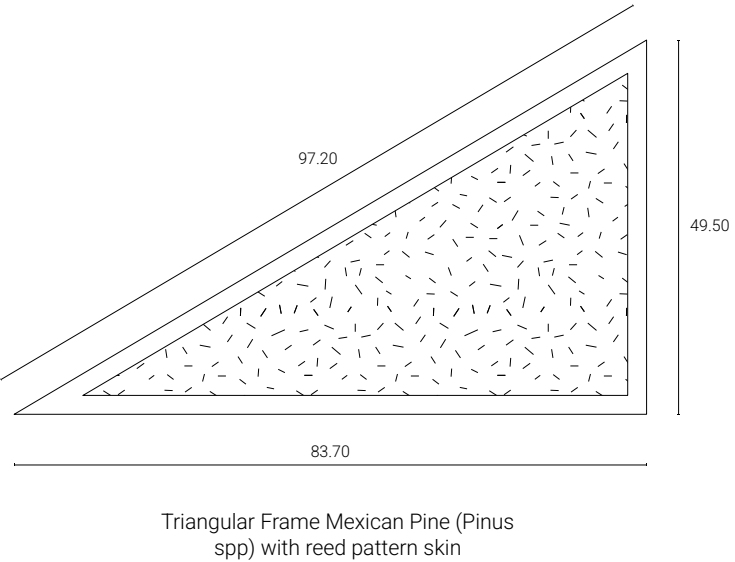
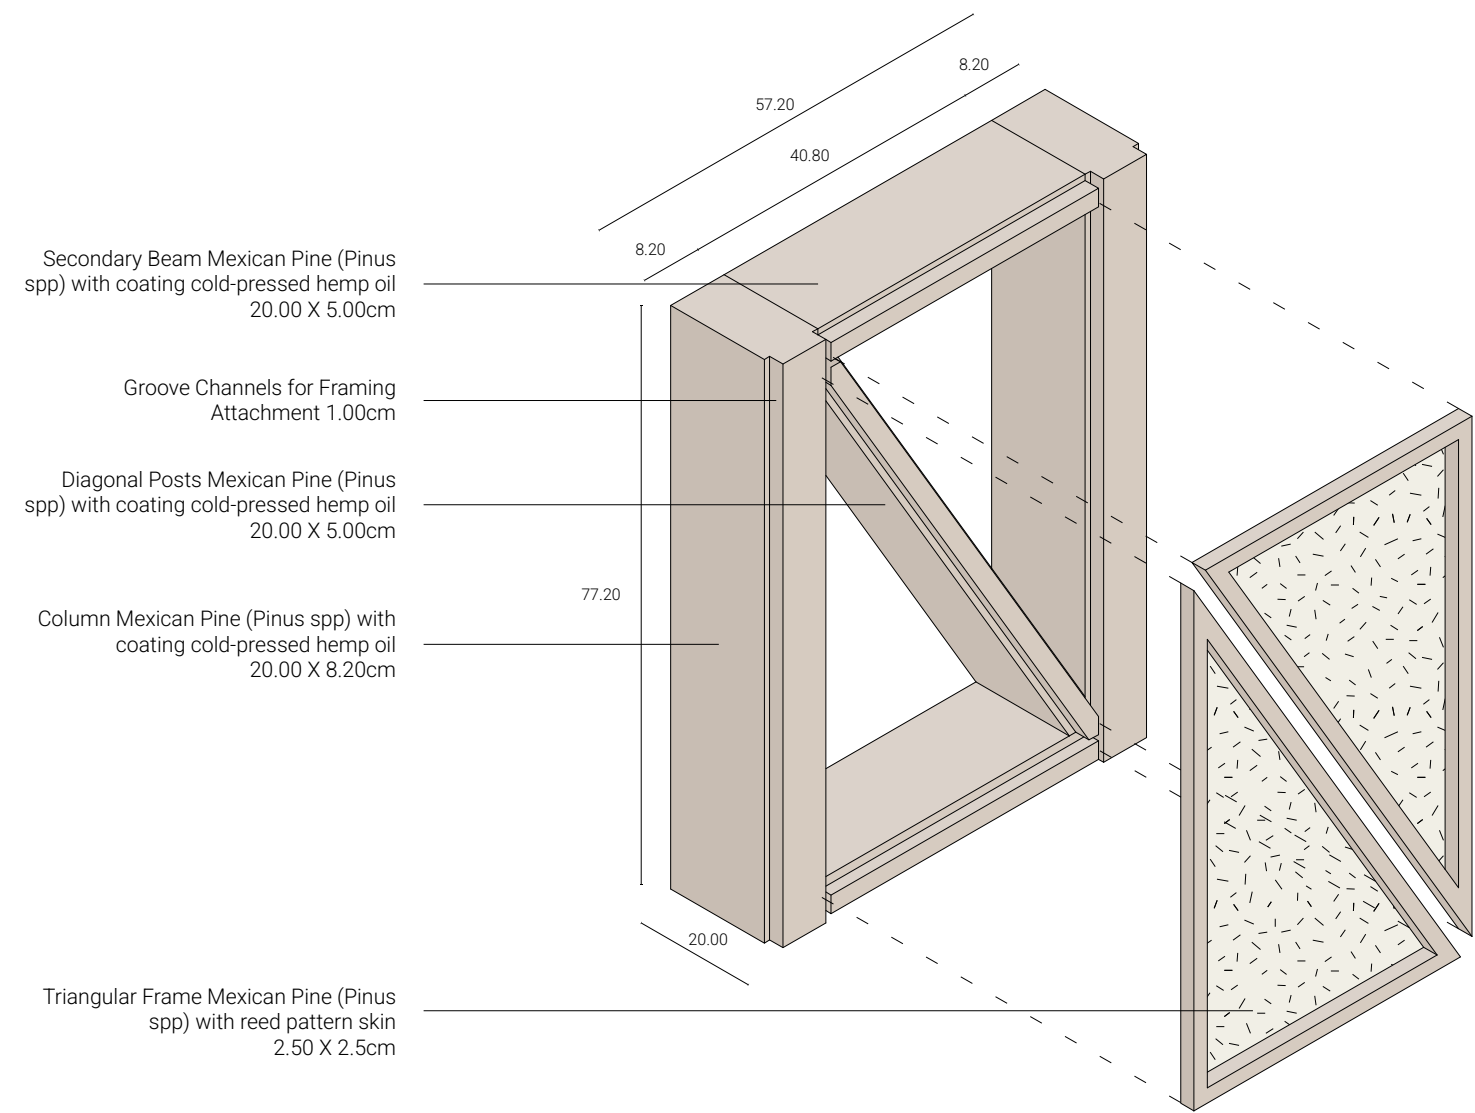


Event Plaza - Frame Connections


Scale 1:5

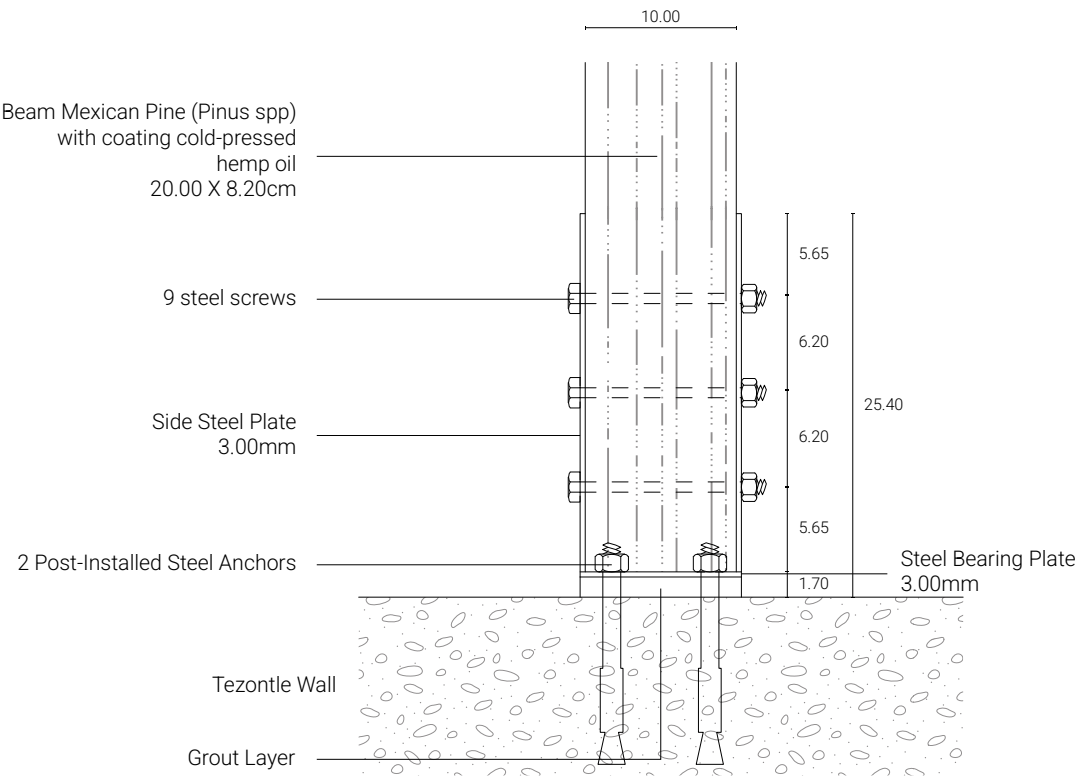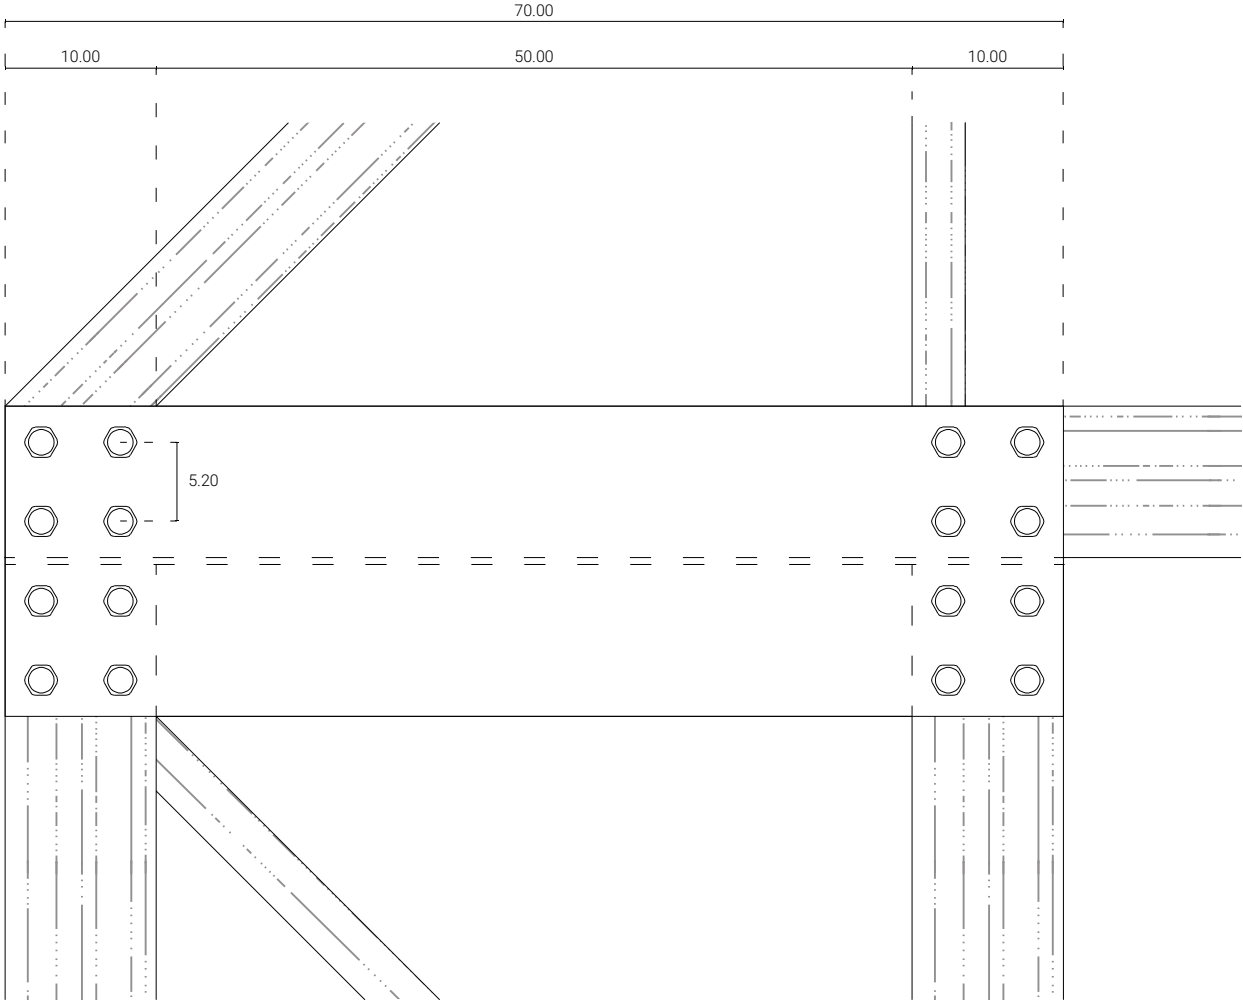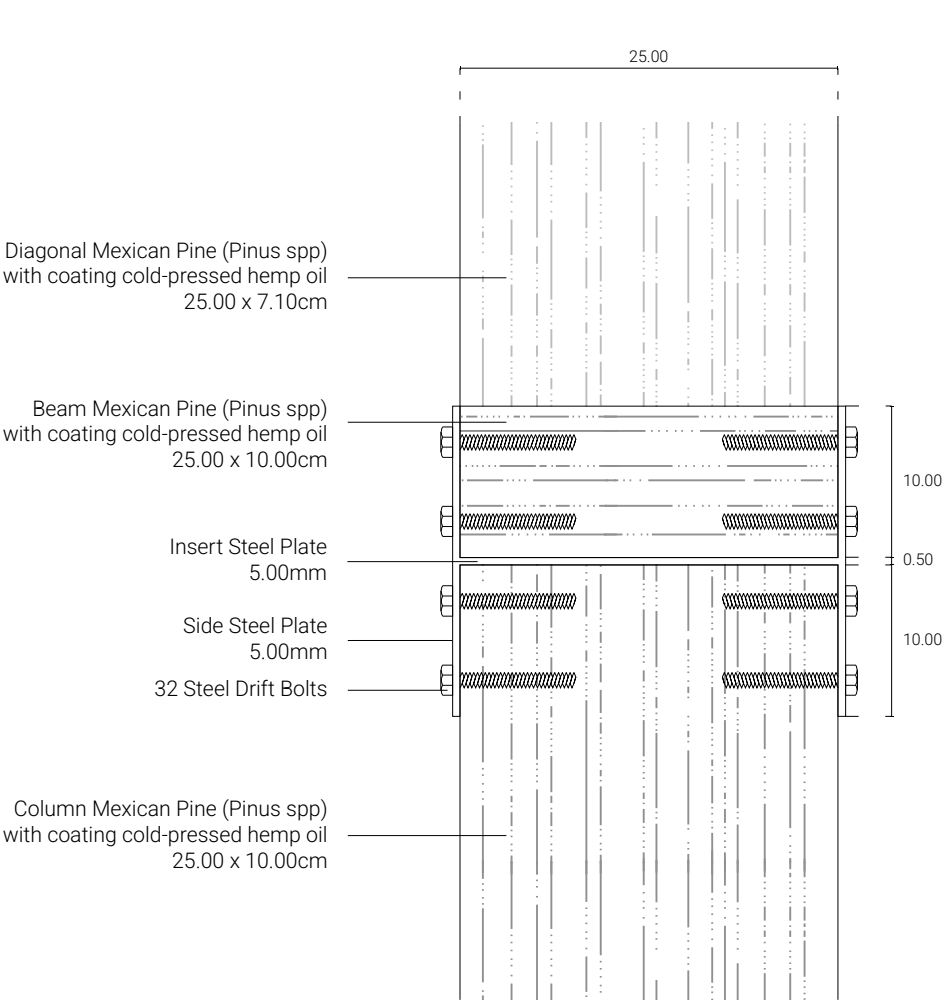

Column Bears with Side Plates Detail

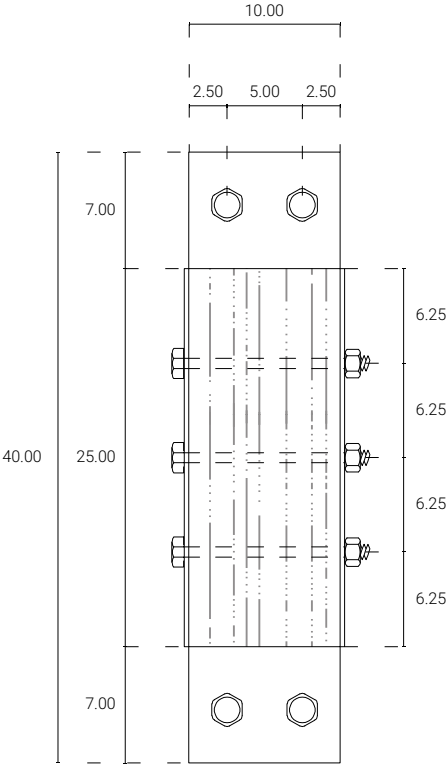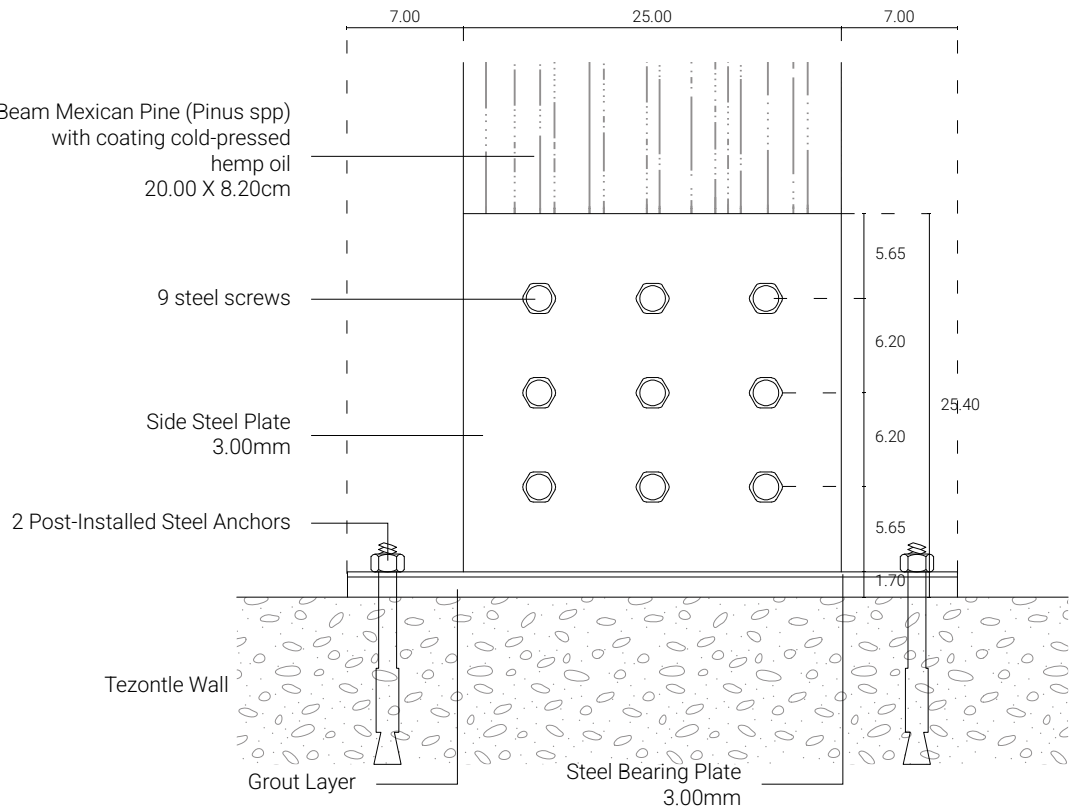


Event Plaza - Axonometry Frame Connections

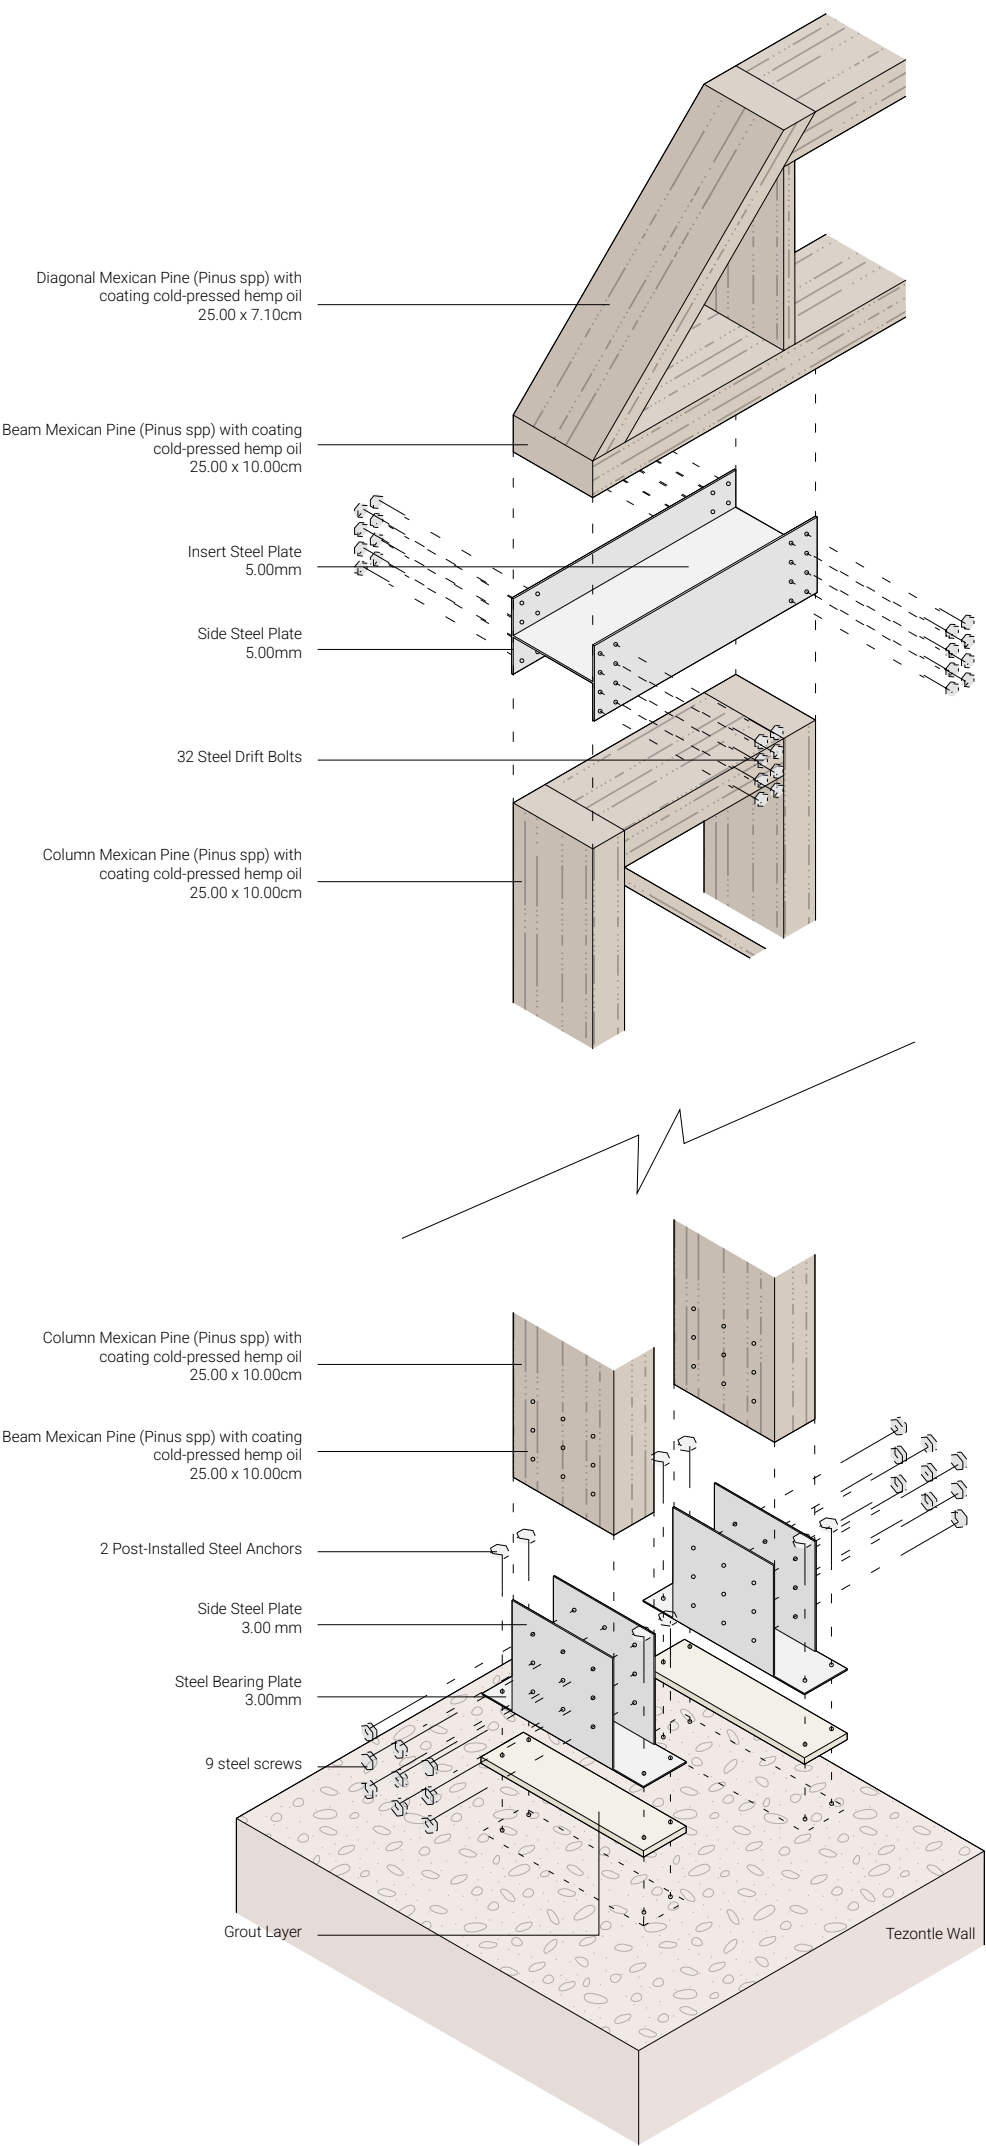

Folly



Folly - Floor Plan

Scale 1:50

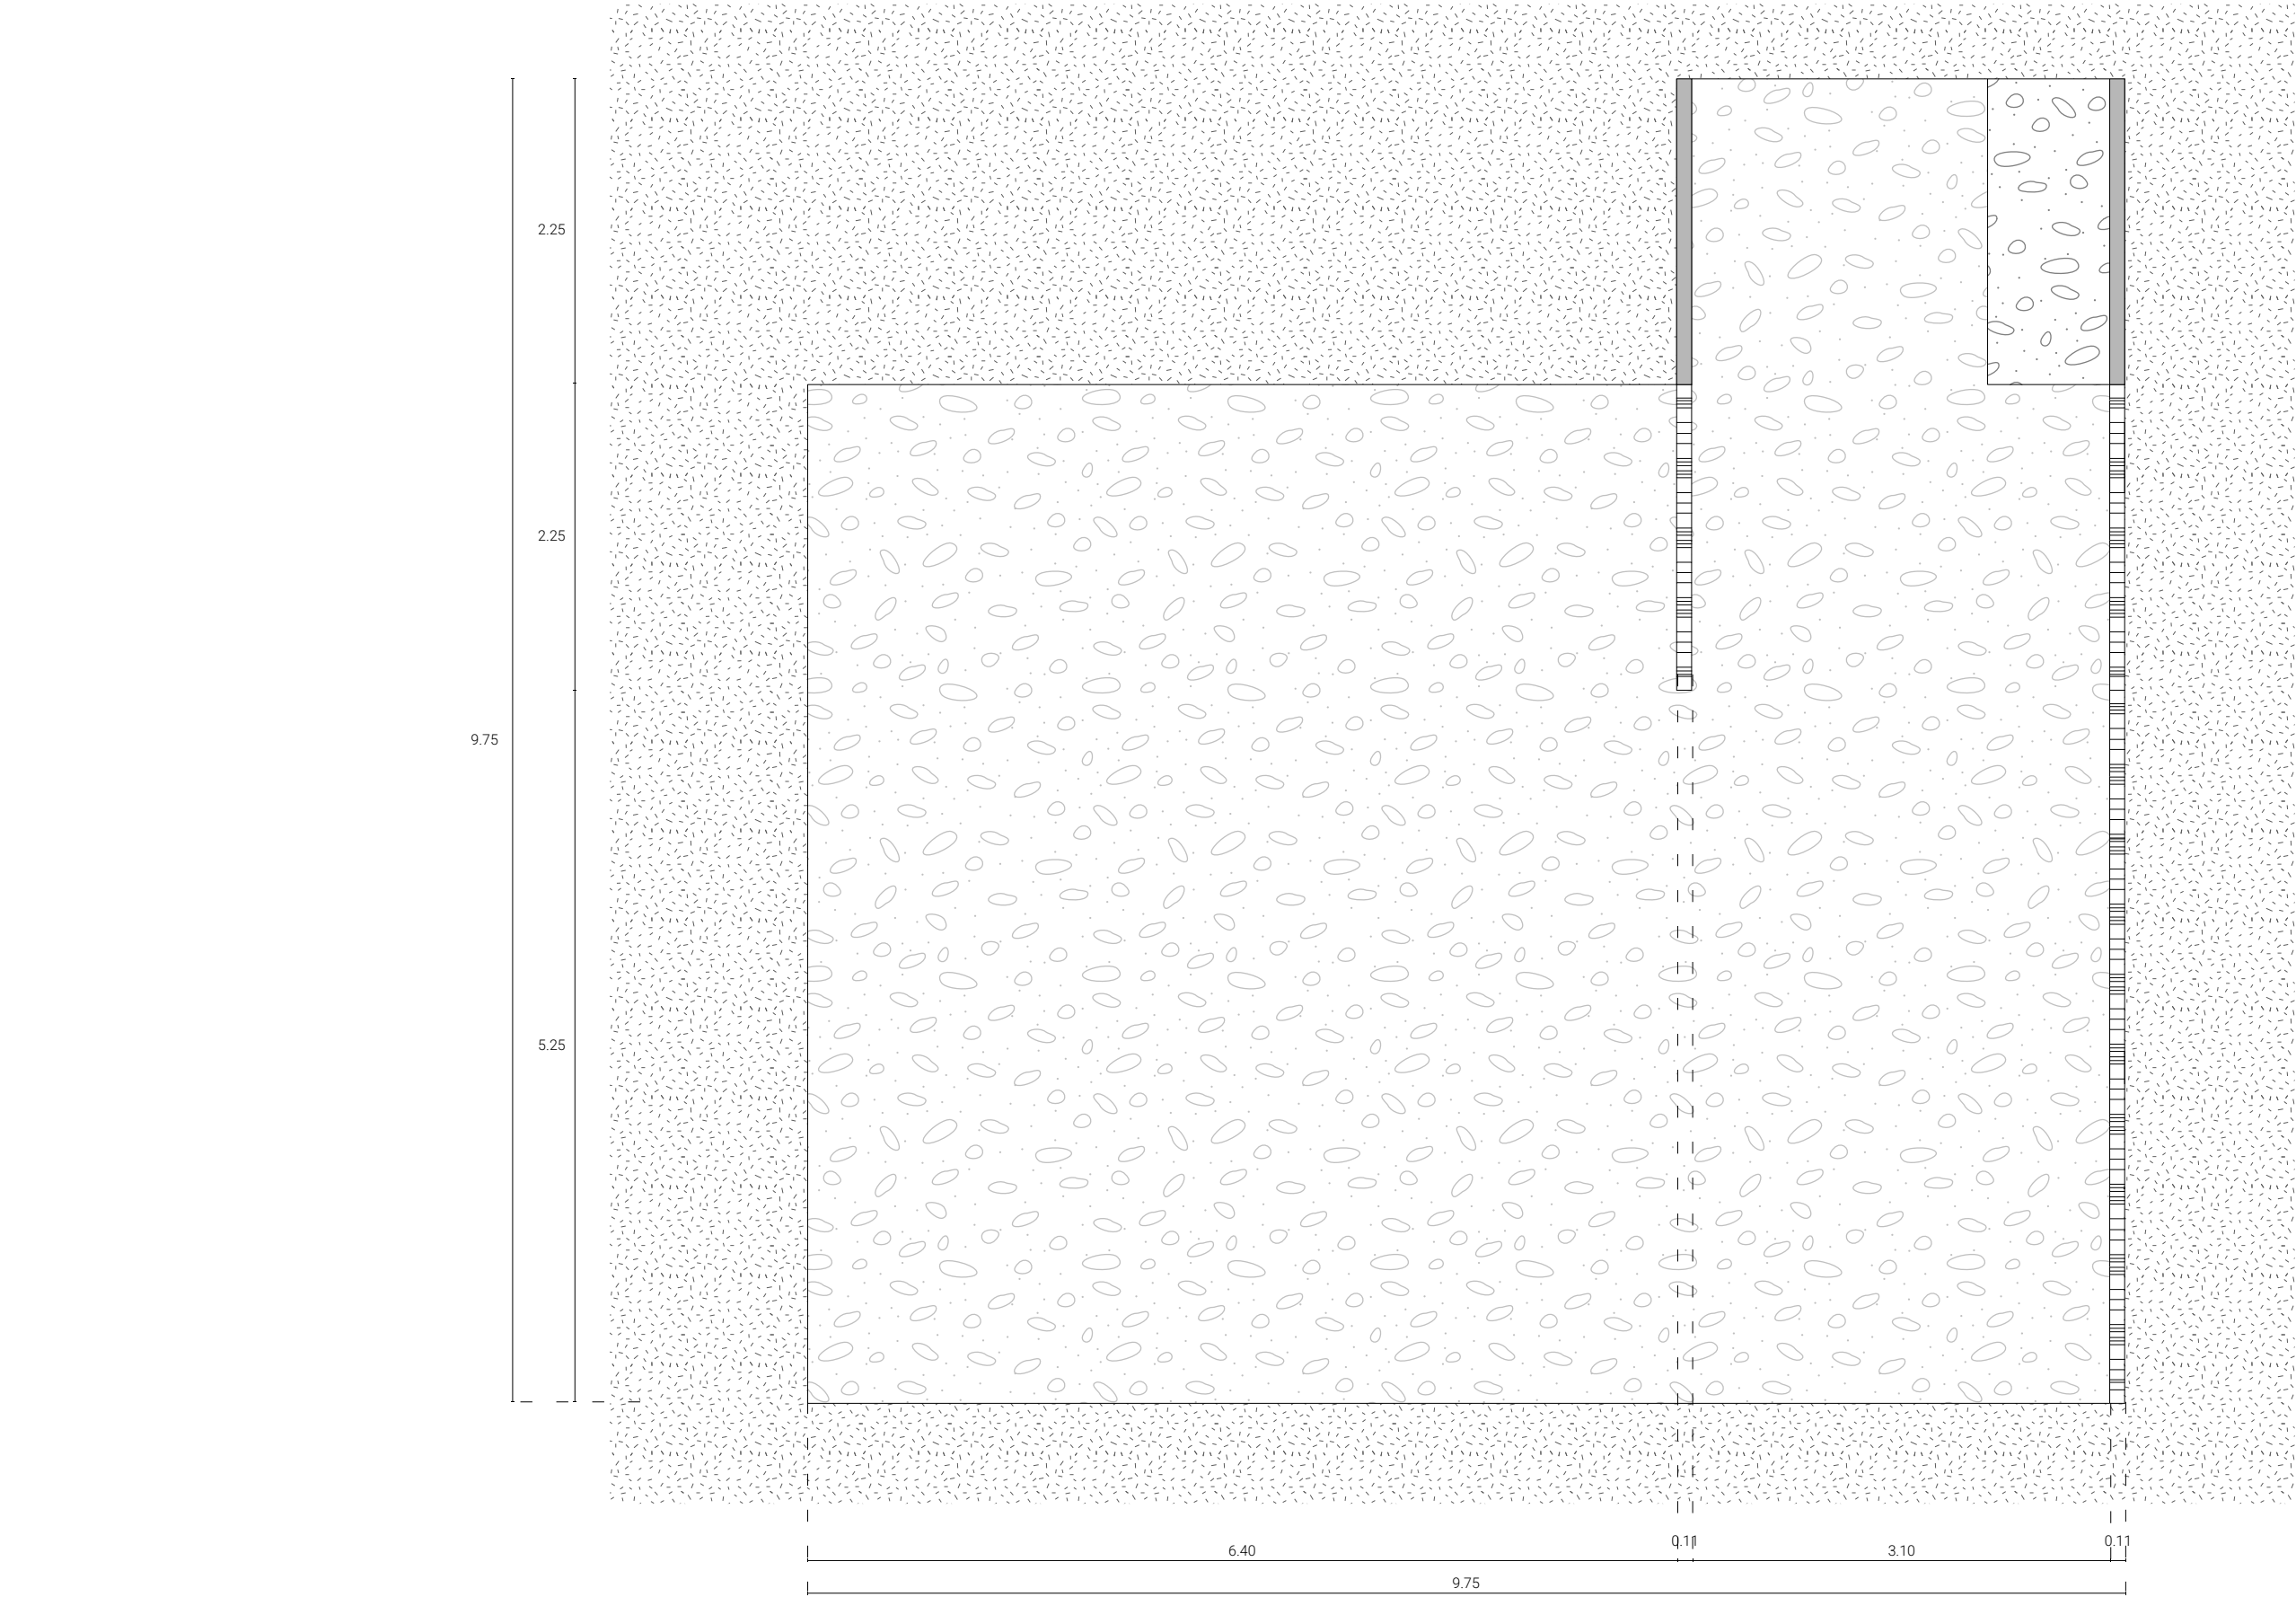

Folly - Section 1


Scale 1:50

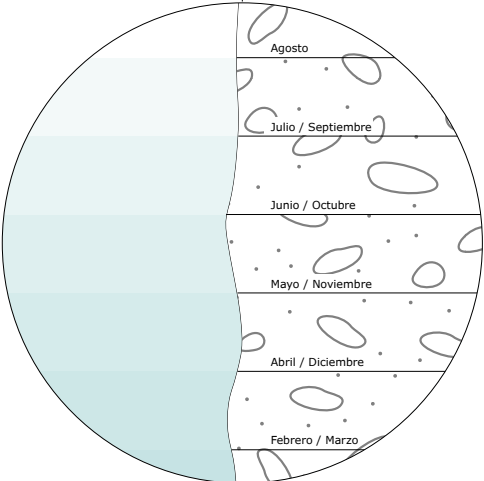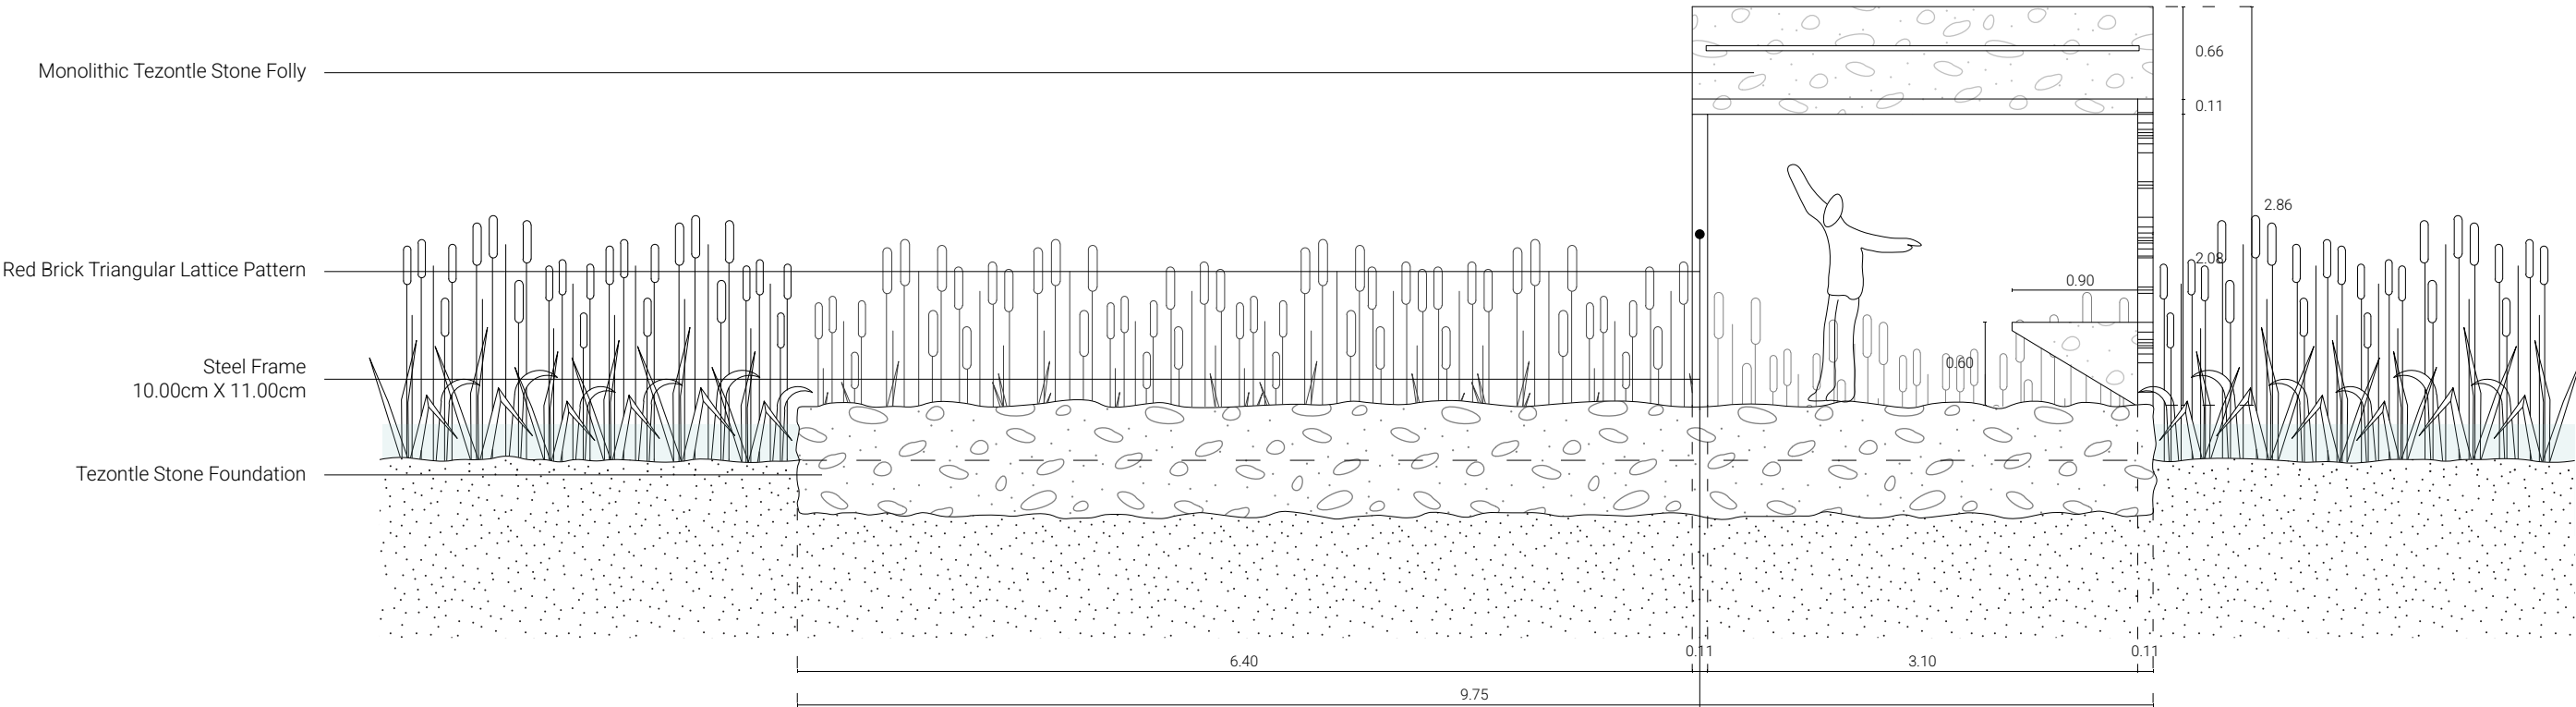

Hydric Calendar

Folly - Section 2

Scale 1:50

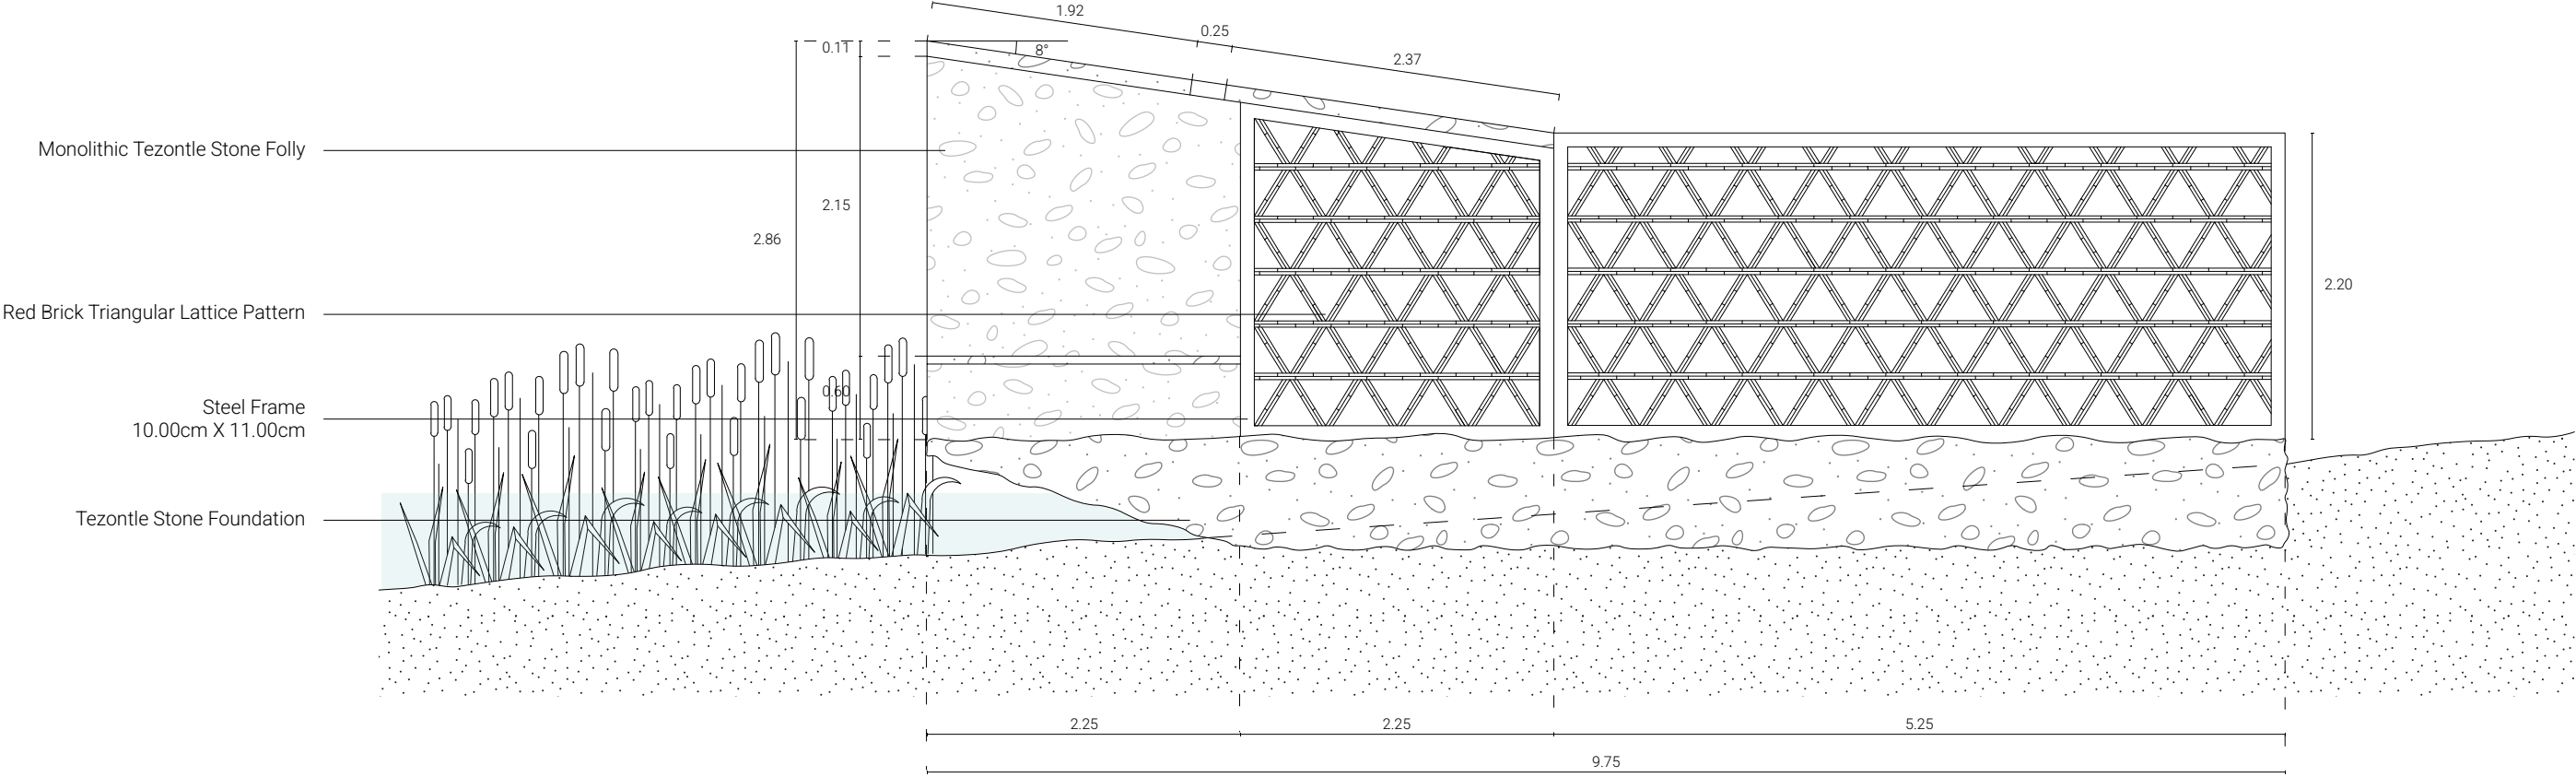


Trajinera Walking Path

Trajinera Walking Path - Floor Plan


Scale 1:50

Trajinera Reused Timber
Structure

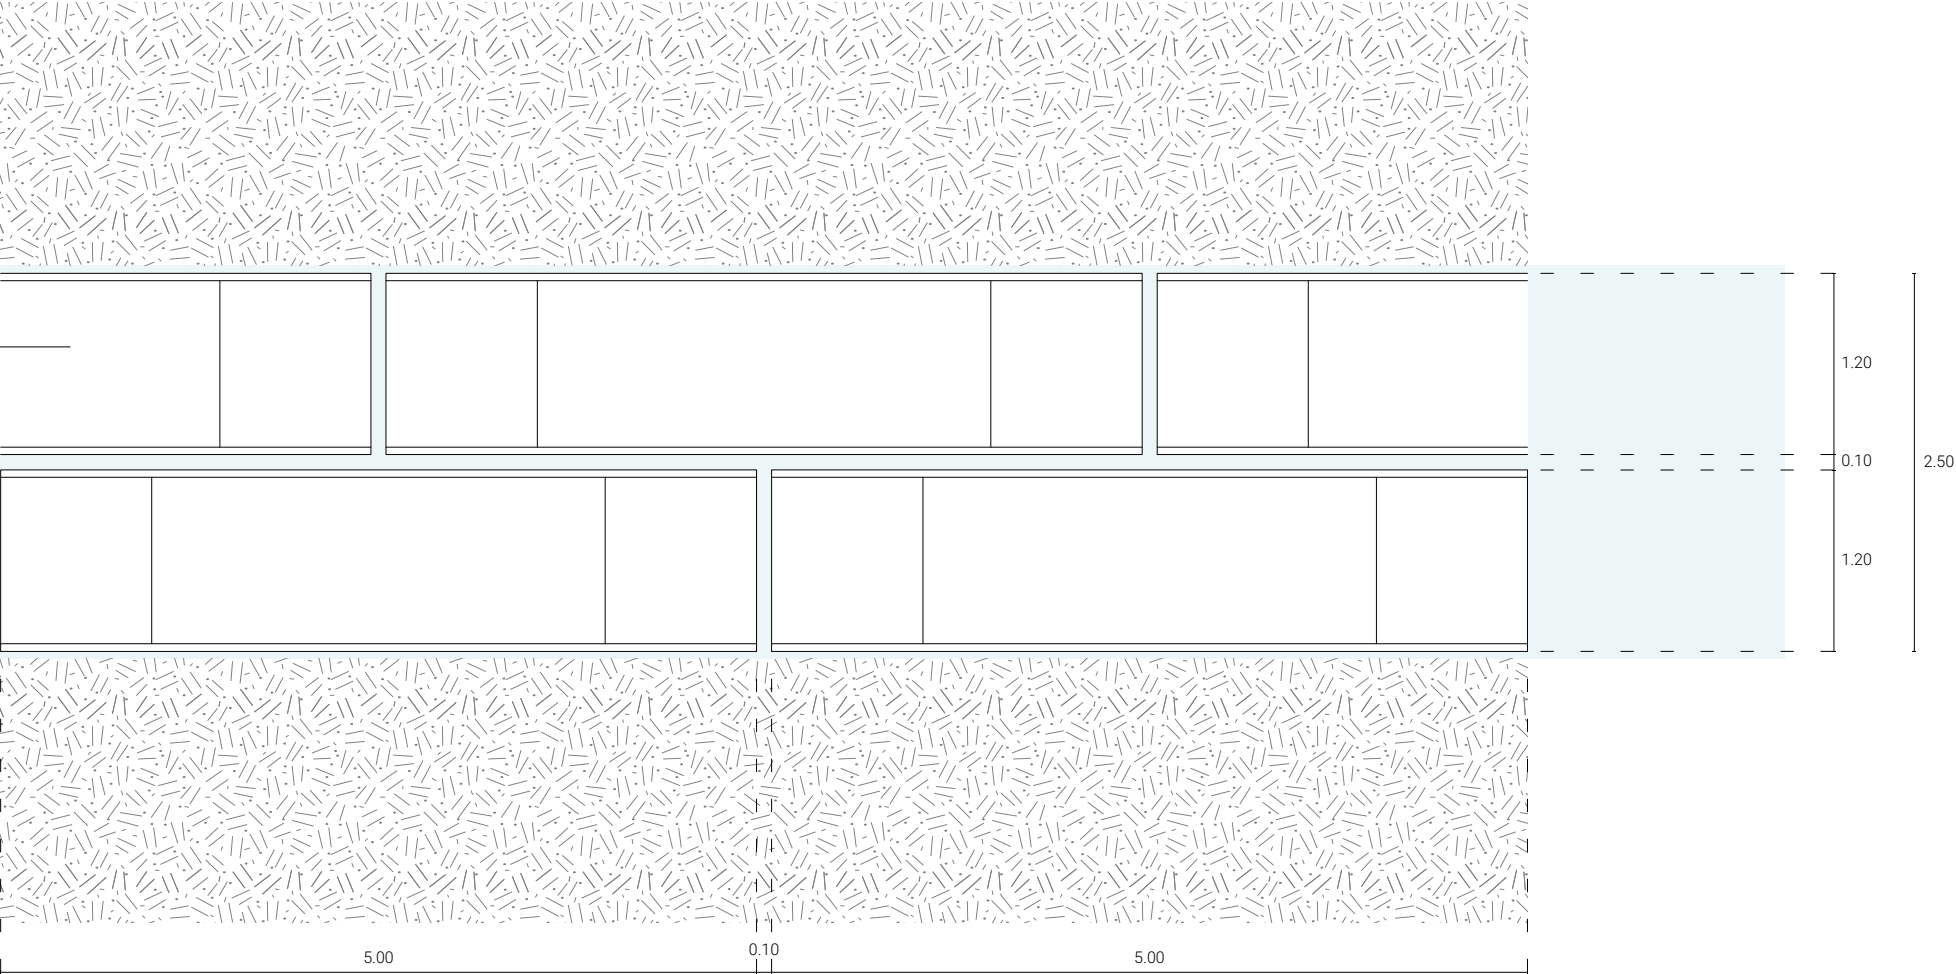


Trajinera Walking Path - General Section

Scale 1:50

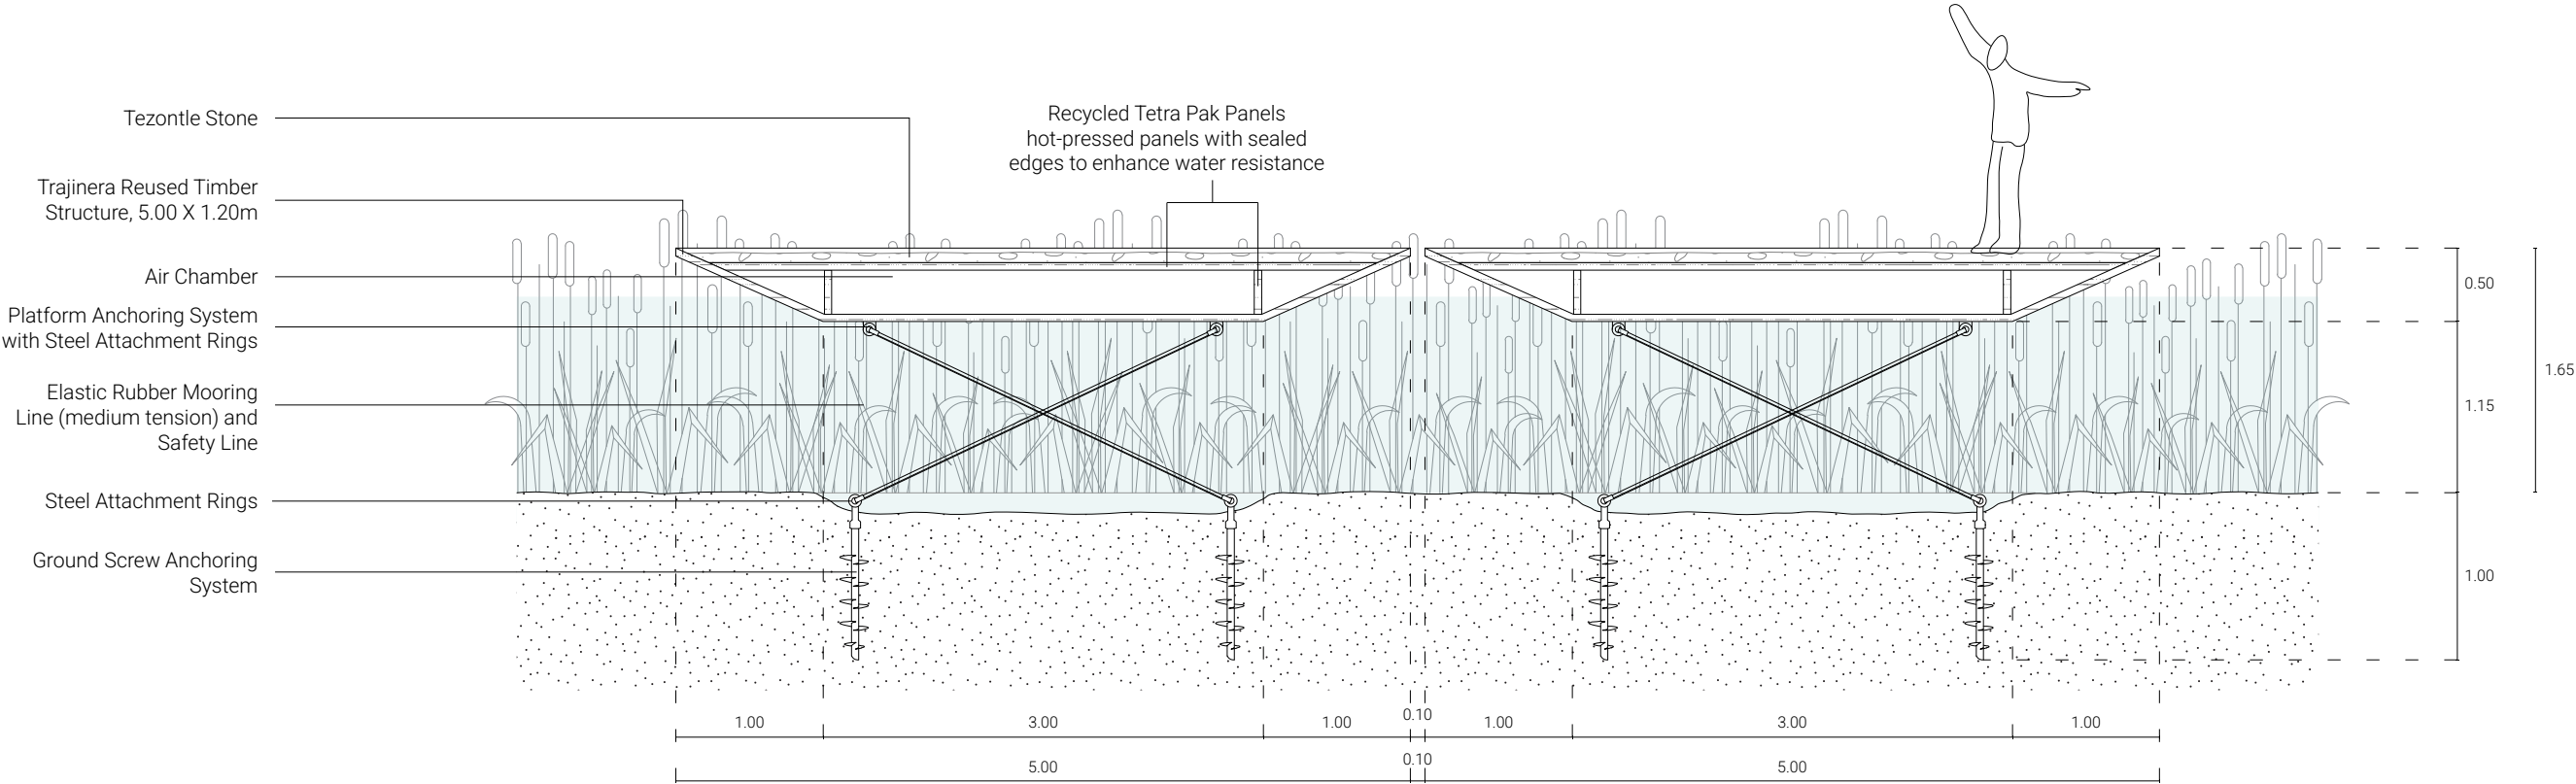


Trajinera Walking Path - Detailed Section 1

Scale 1:20

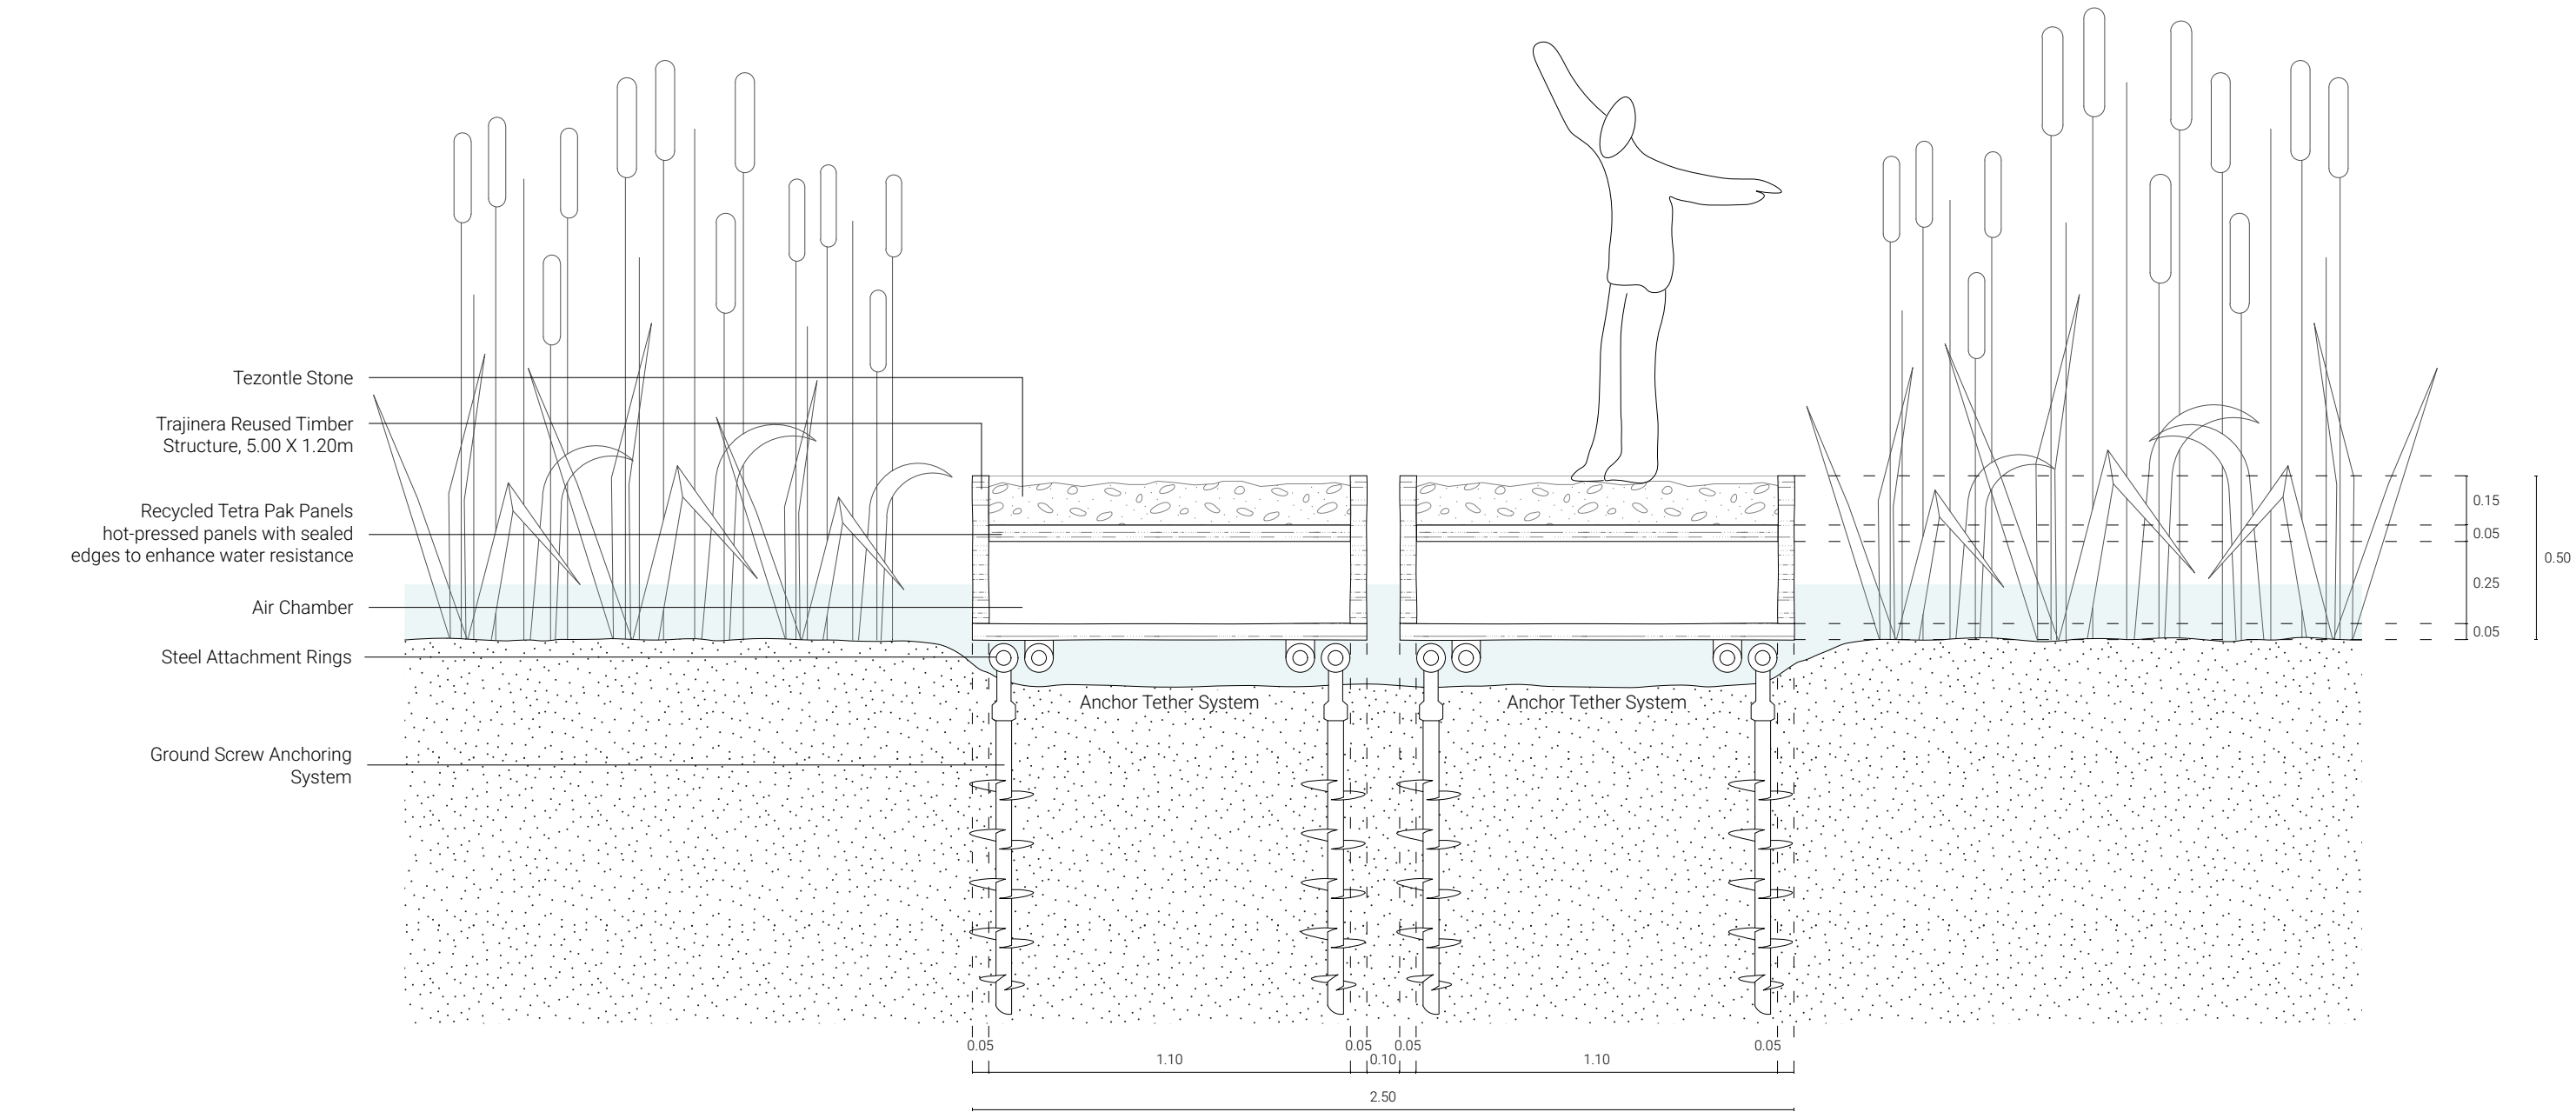


Trajinera Walking Path - Detailed Section 2

Scale 1:20

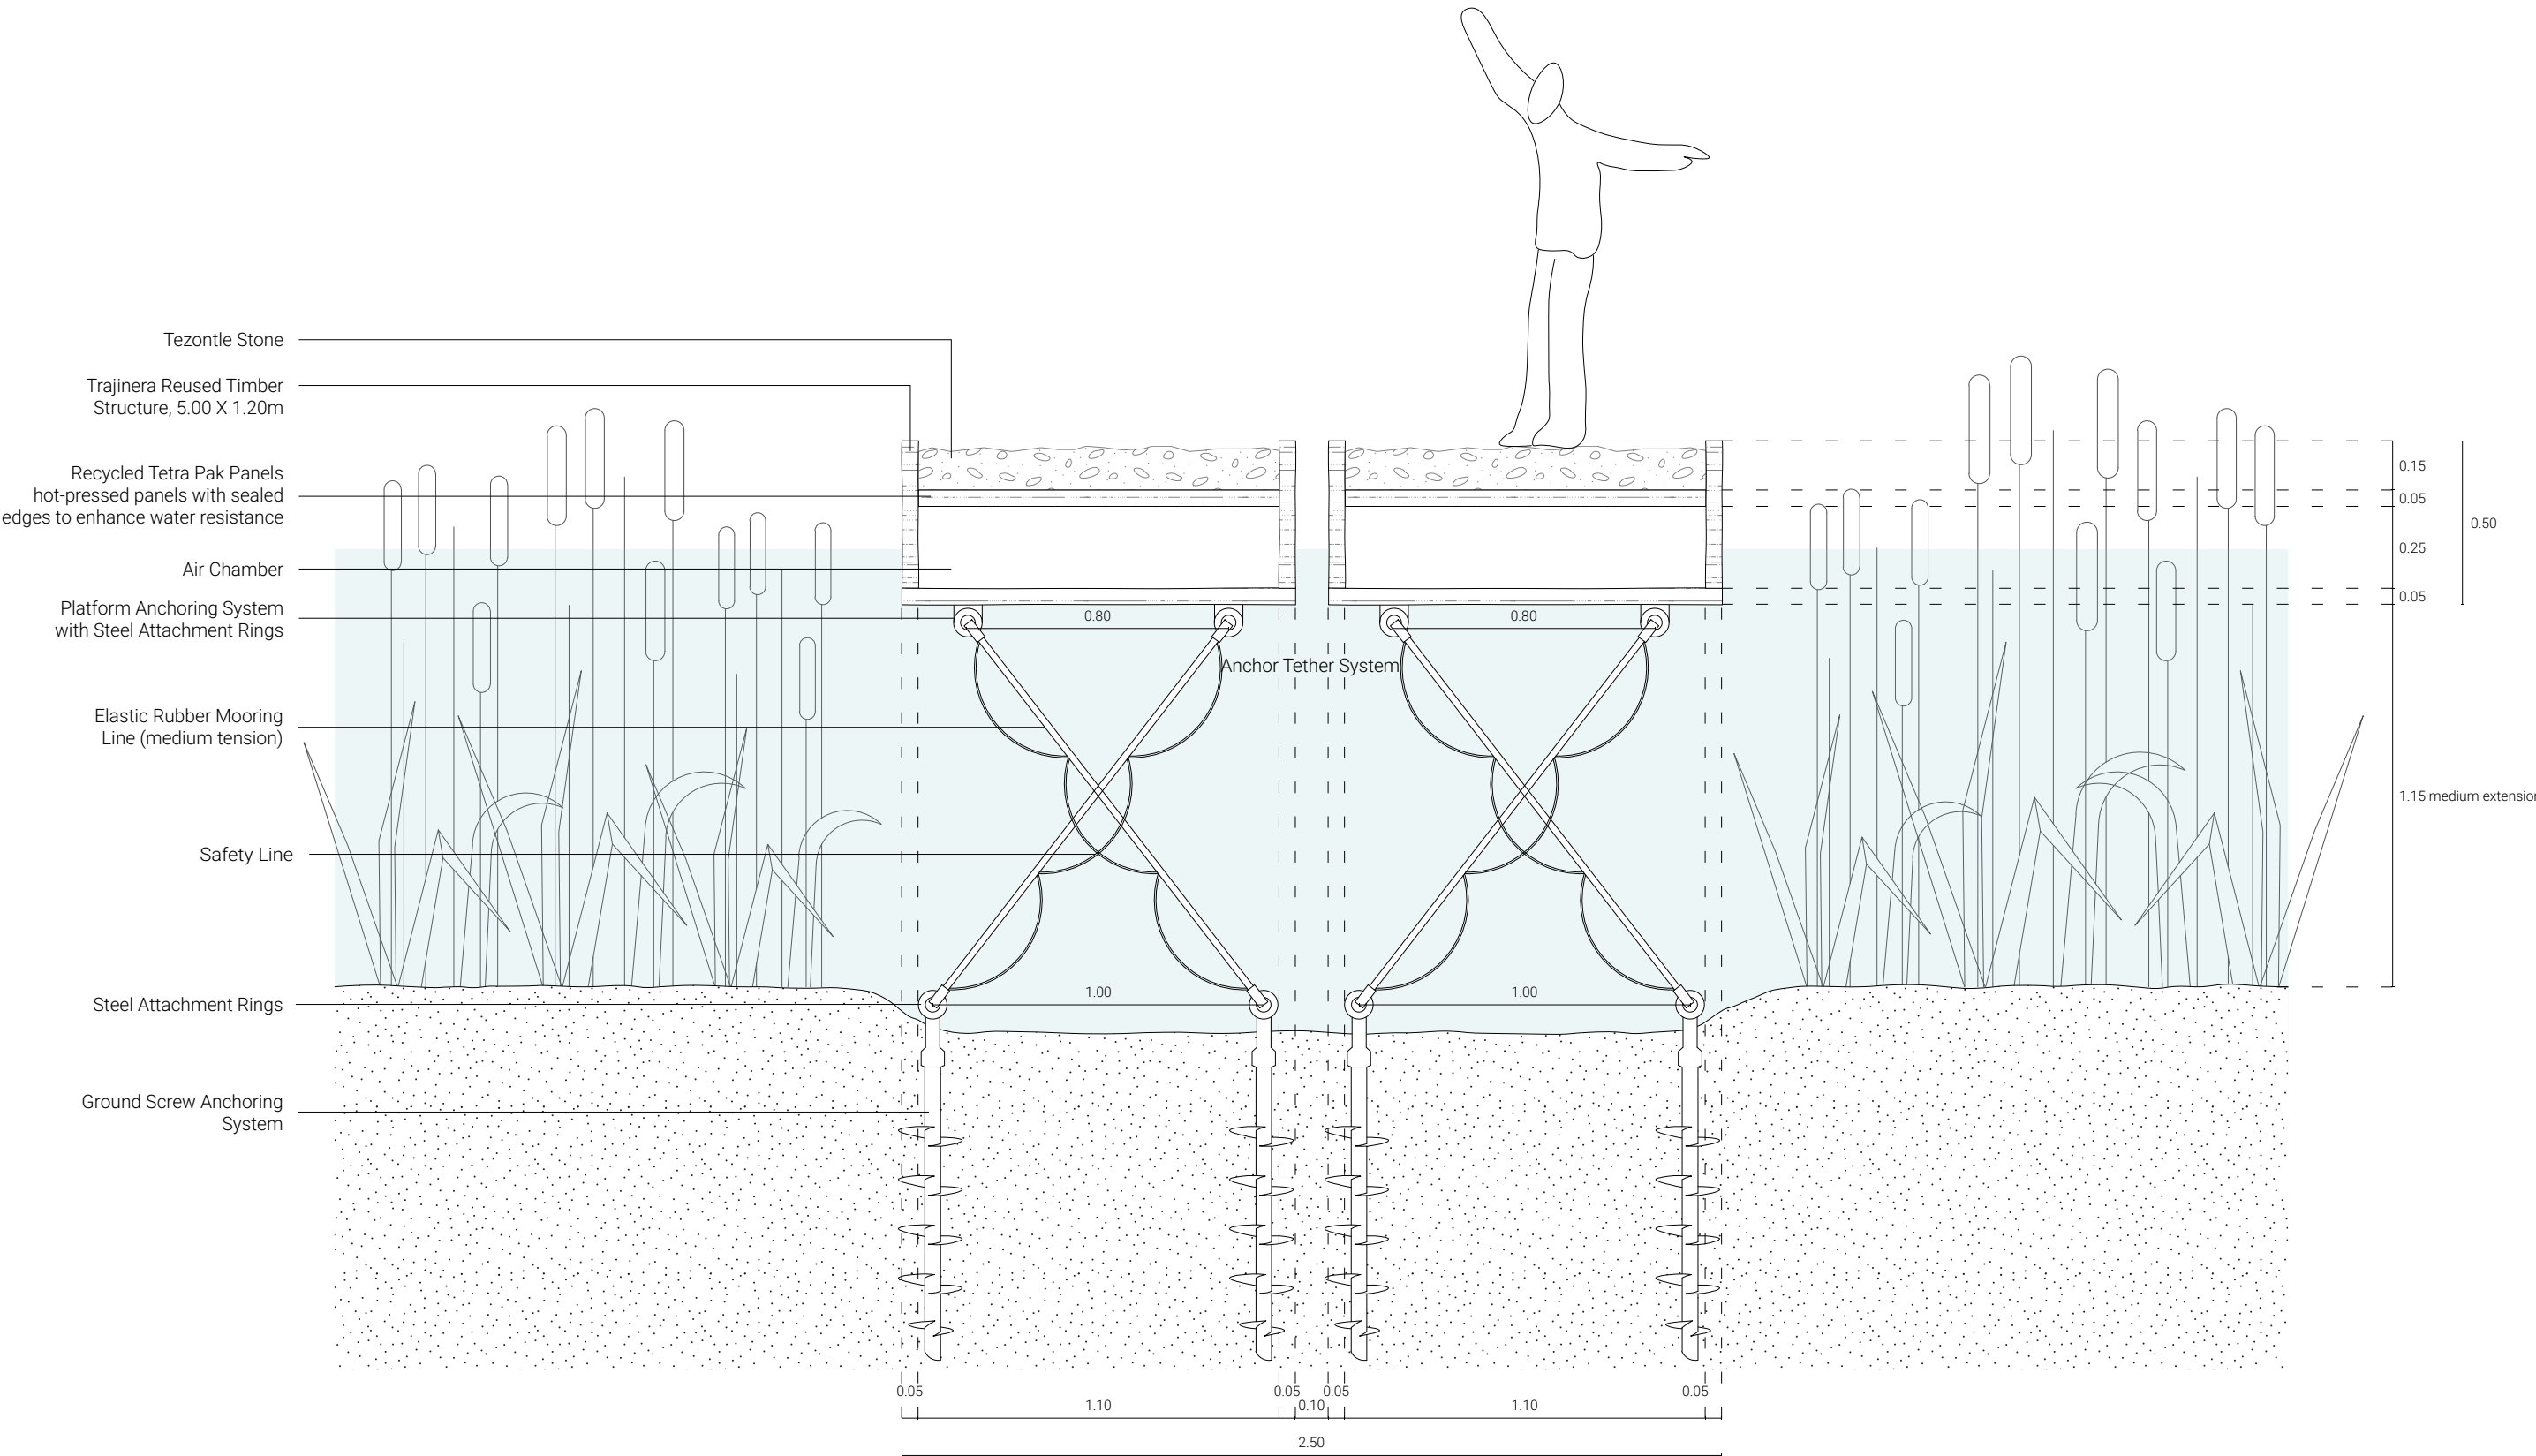


Trajinera Walking Path - Detailed Section 3

Scale 1:20

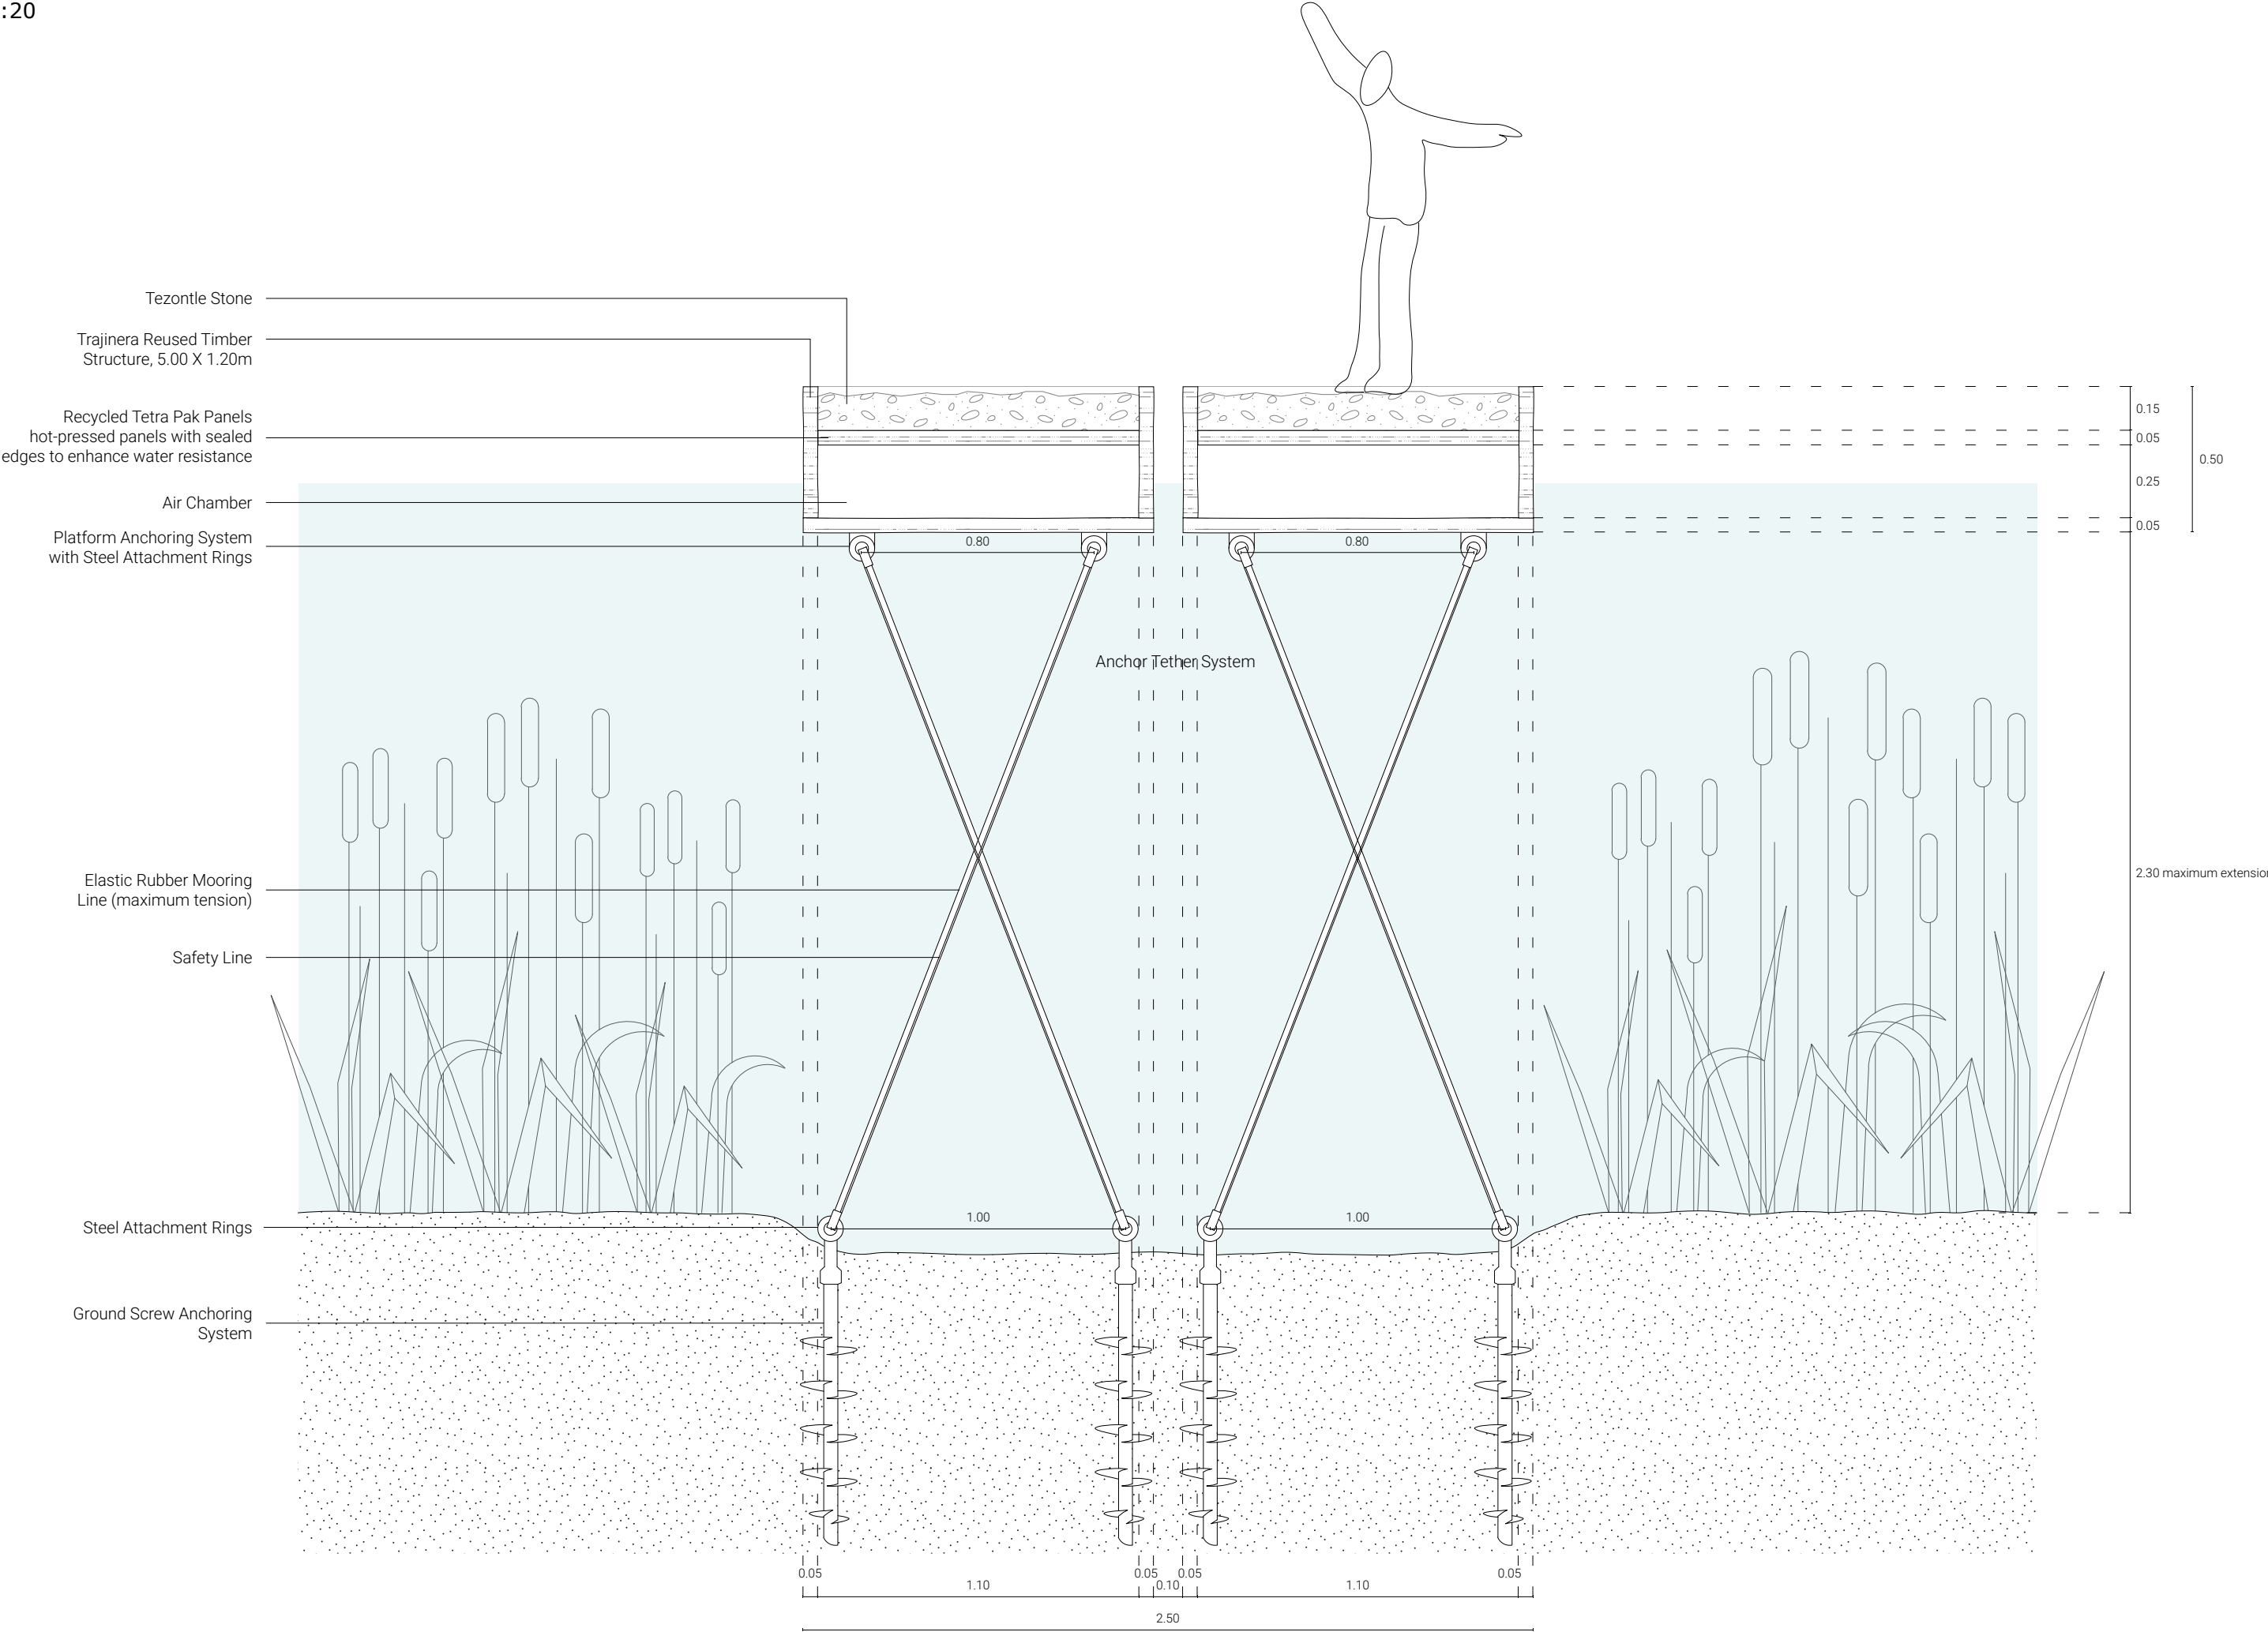


Trajinera Walking Path - Detailed Section Water Logic

Scale 1:20

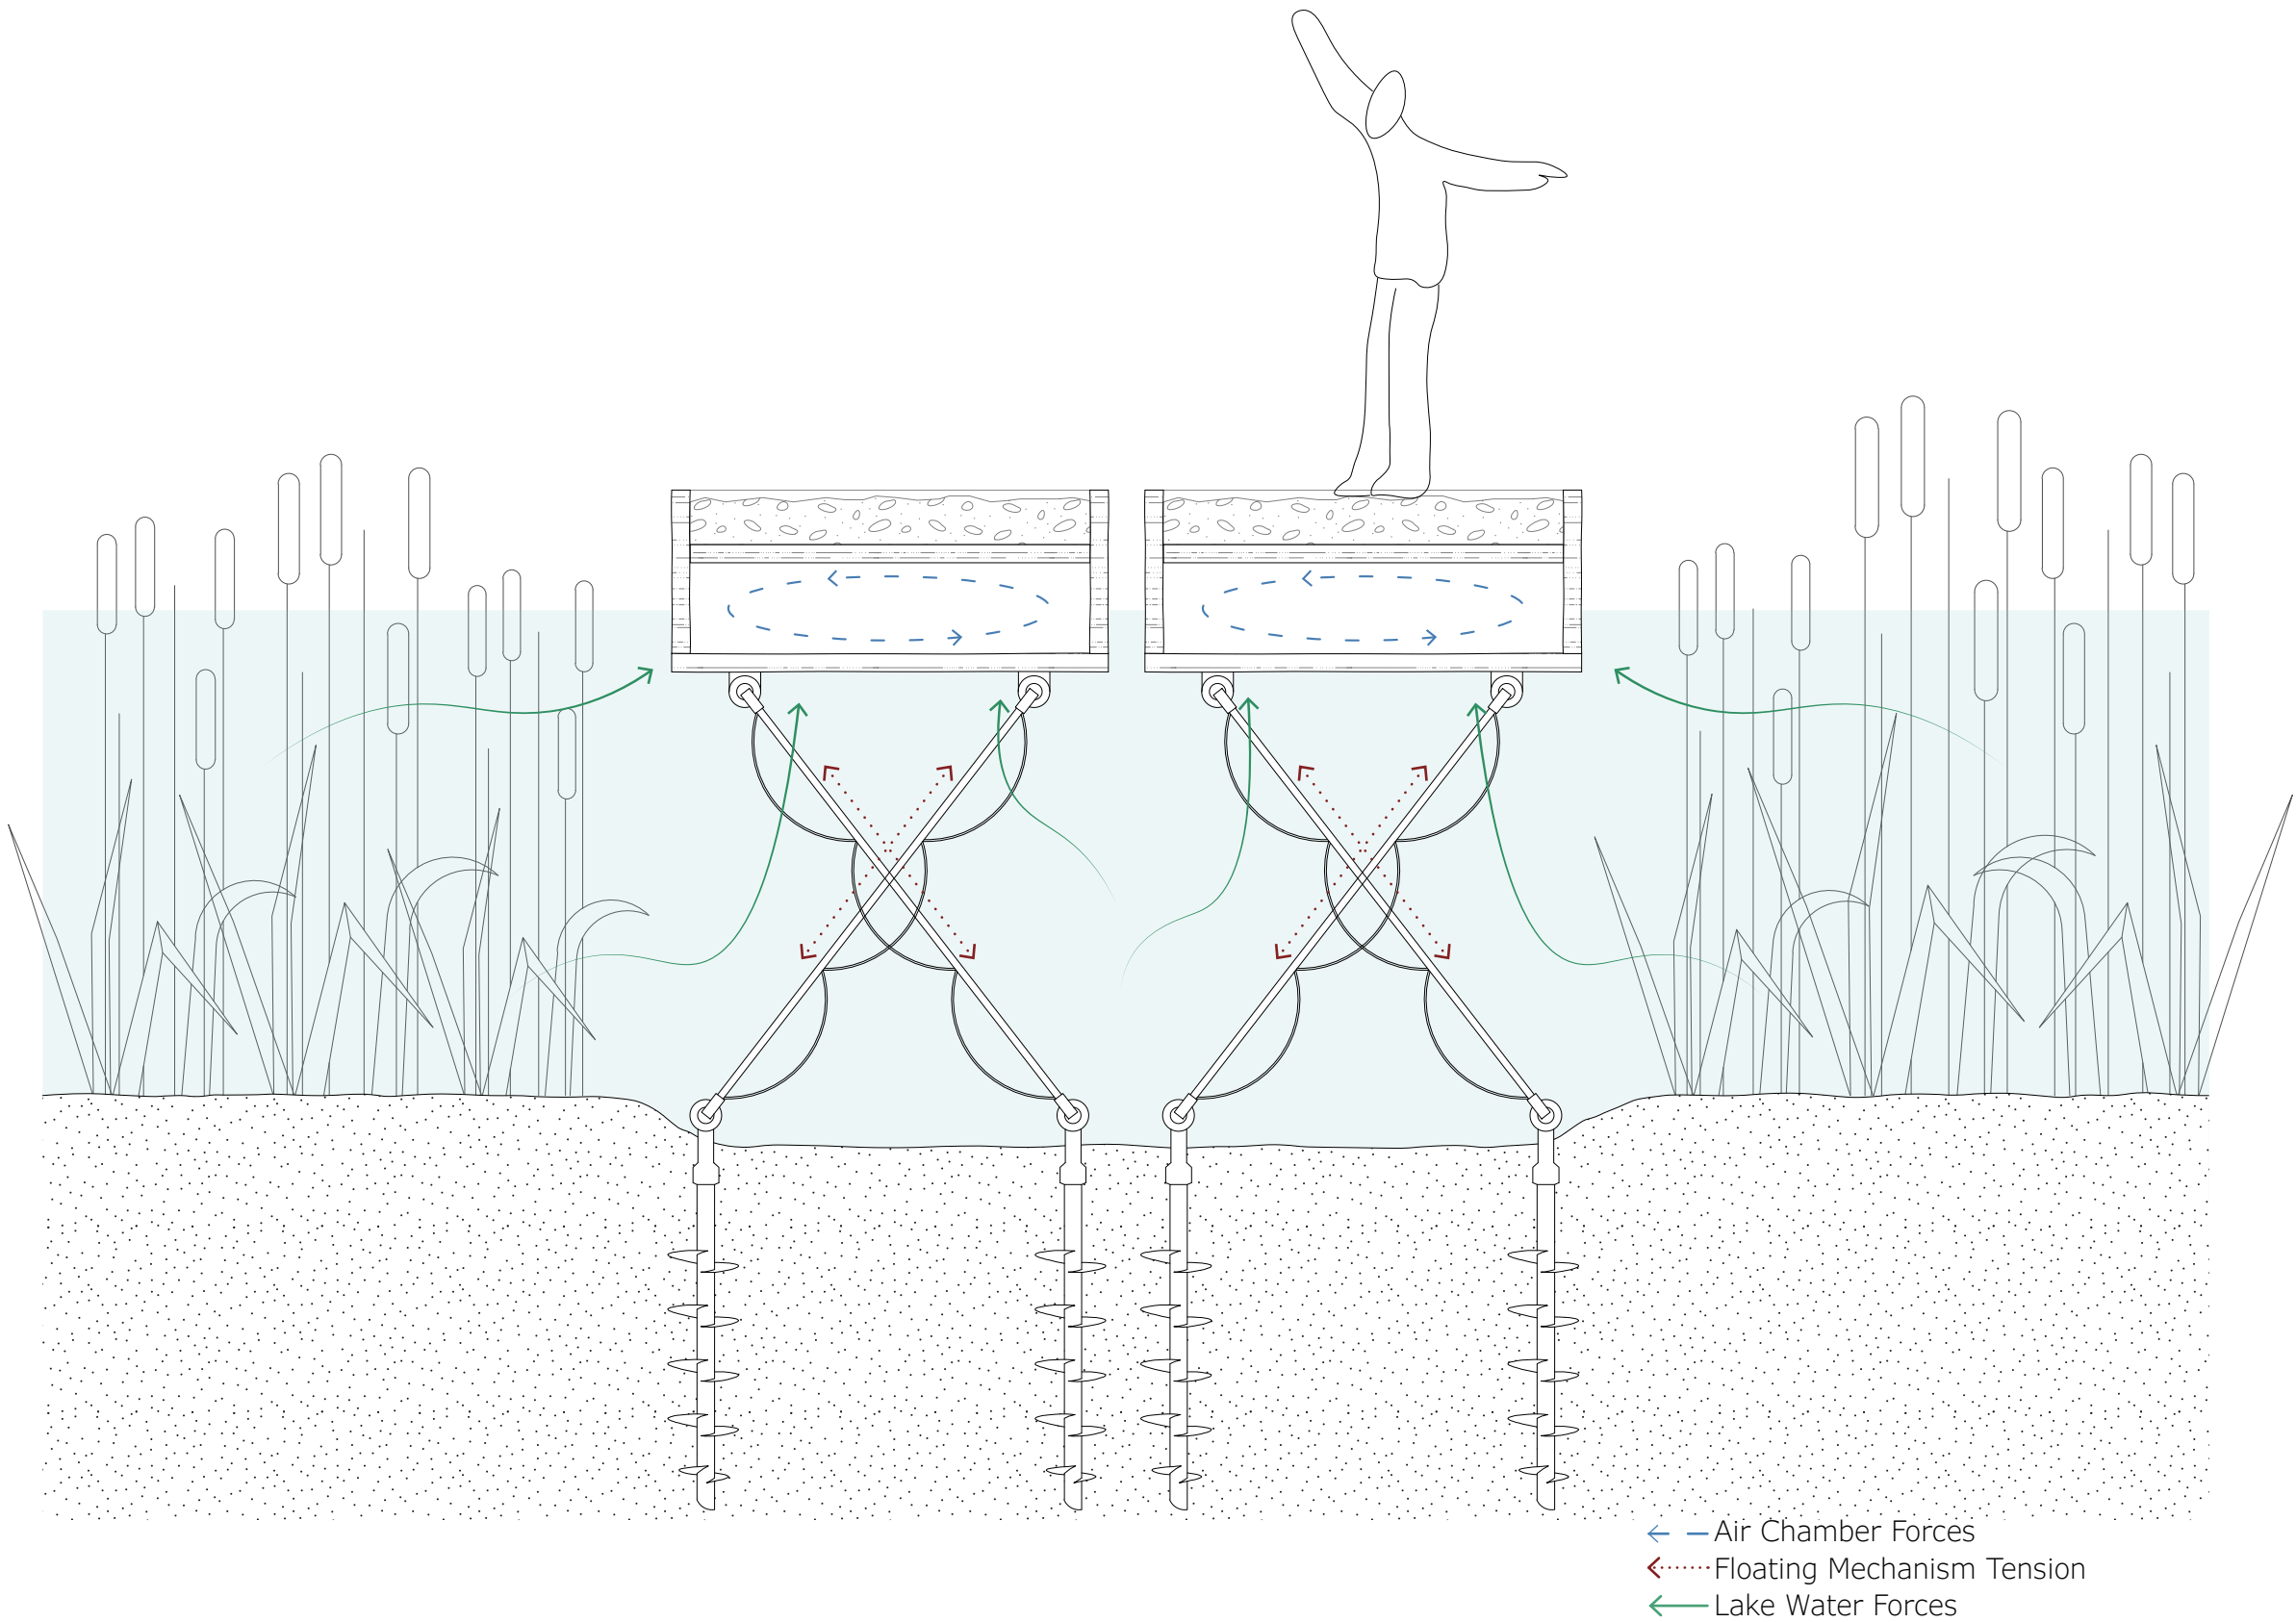


Trajinera Walking Path - Axonometry

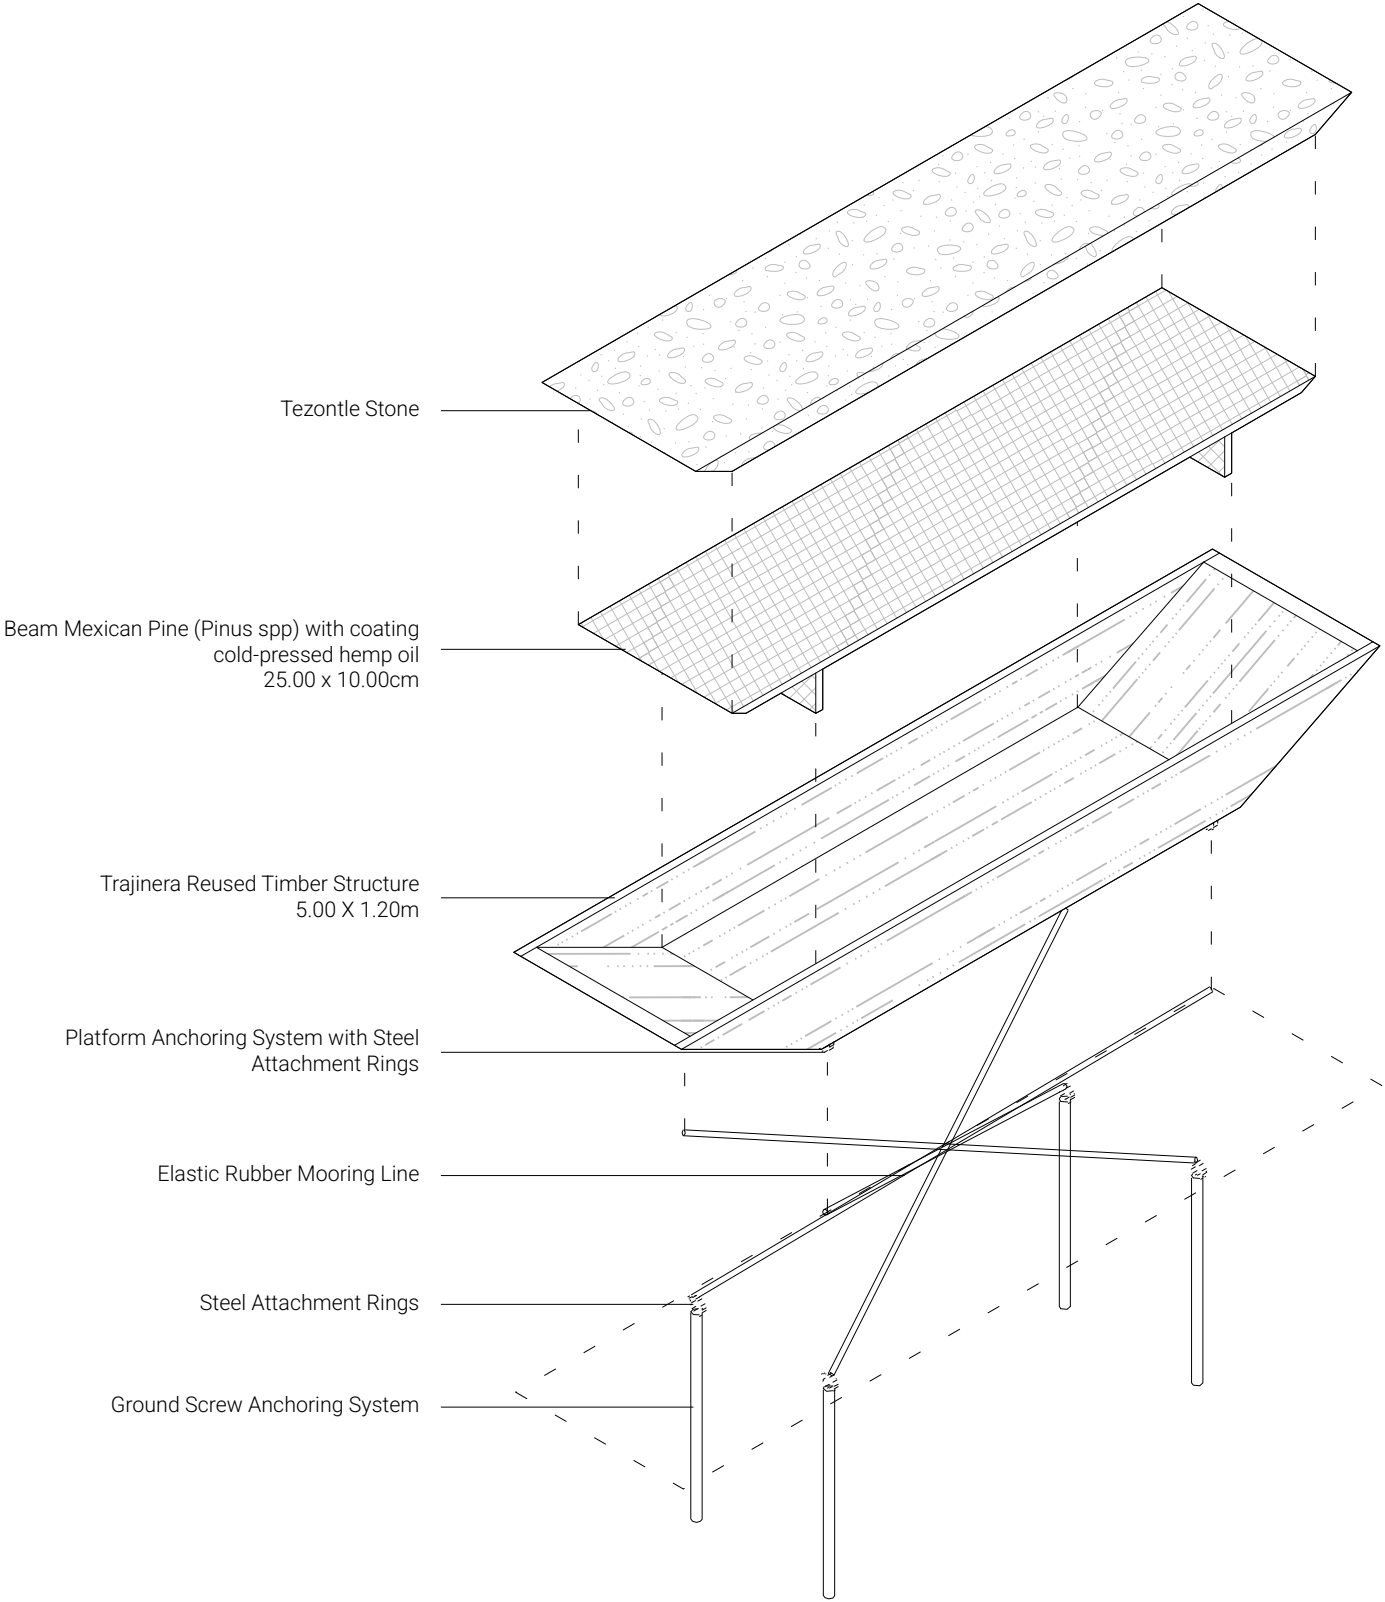

Chinampa


Chinampa - Floor Plan

Scale 1:50

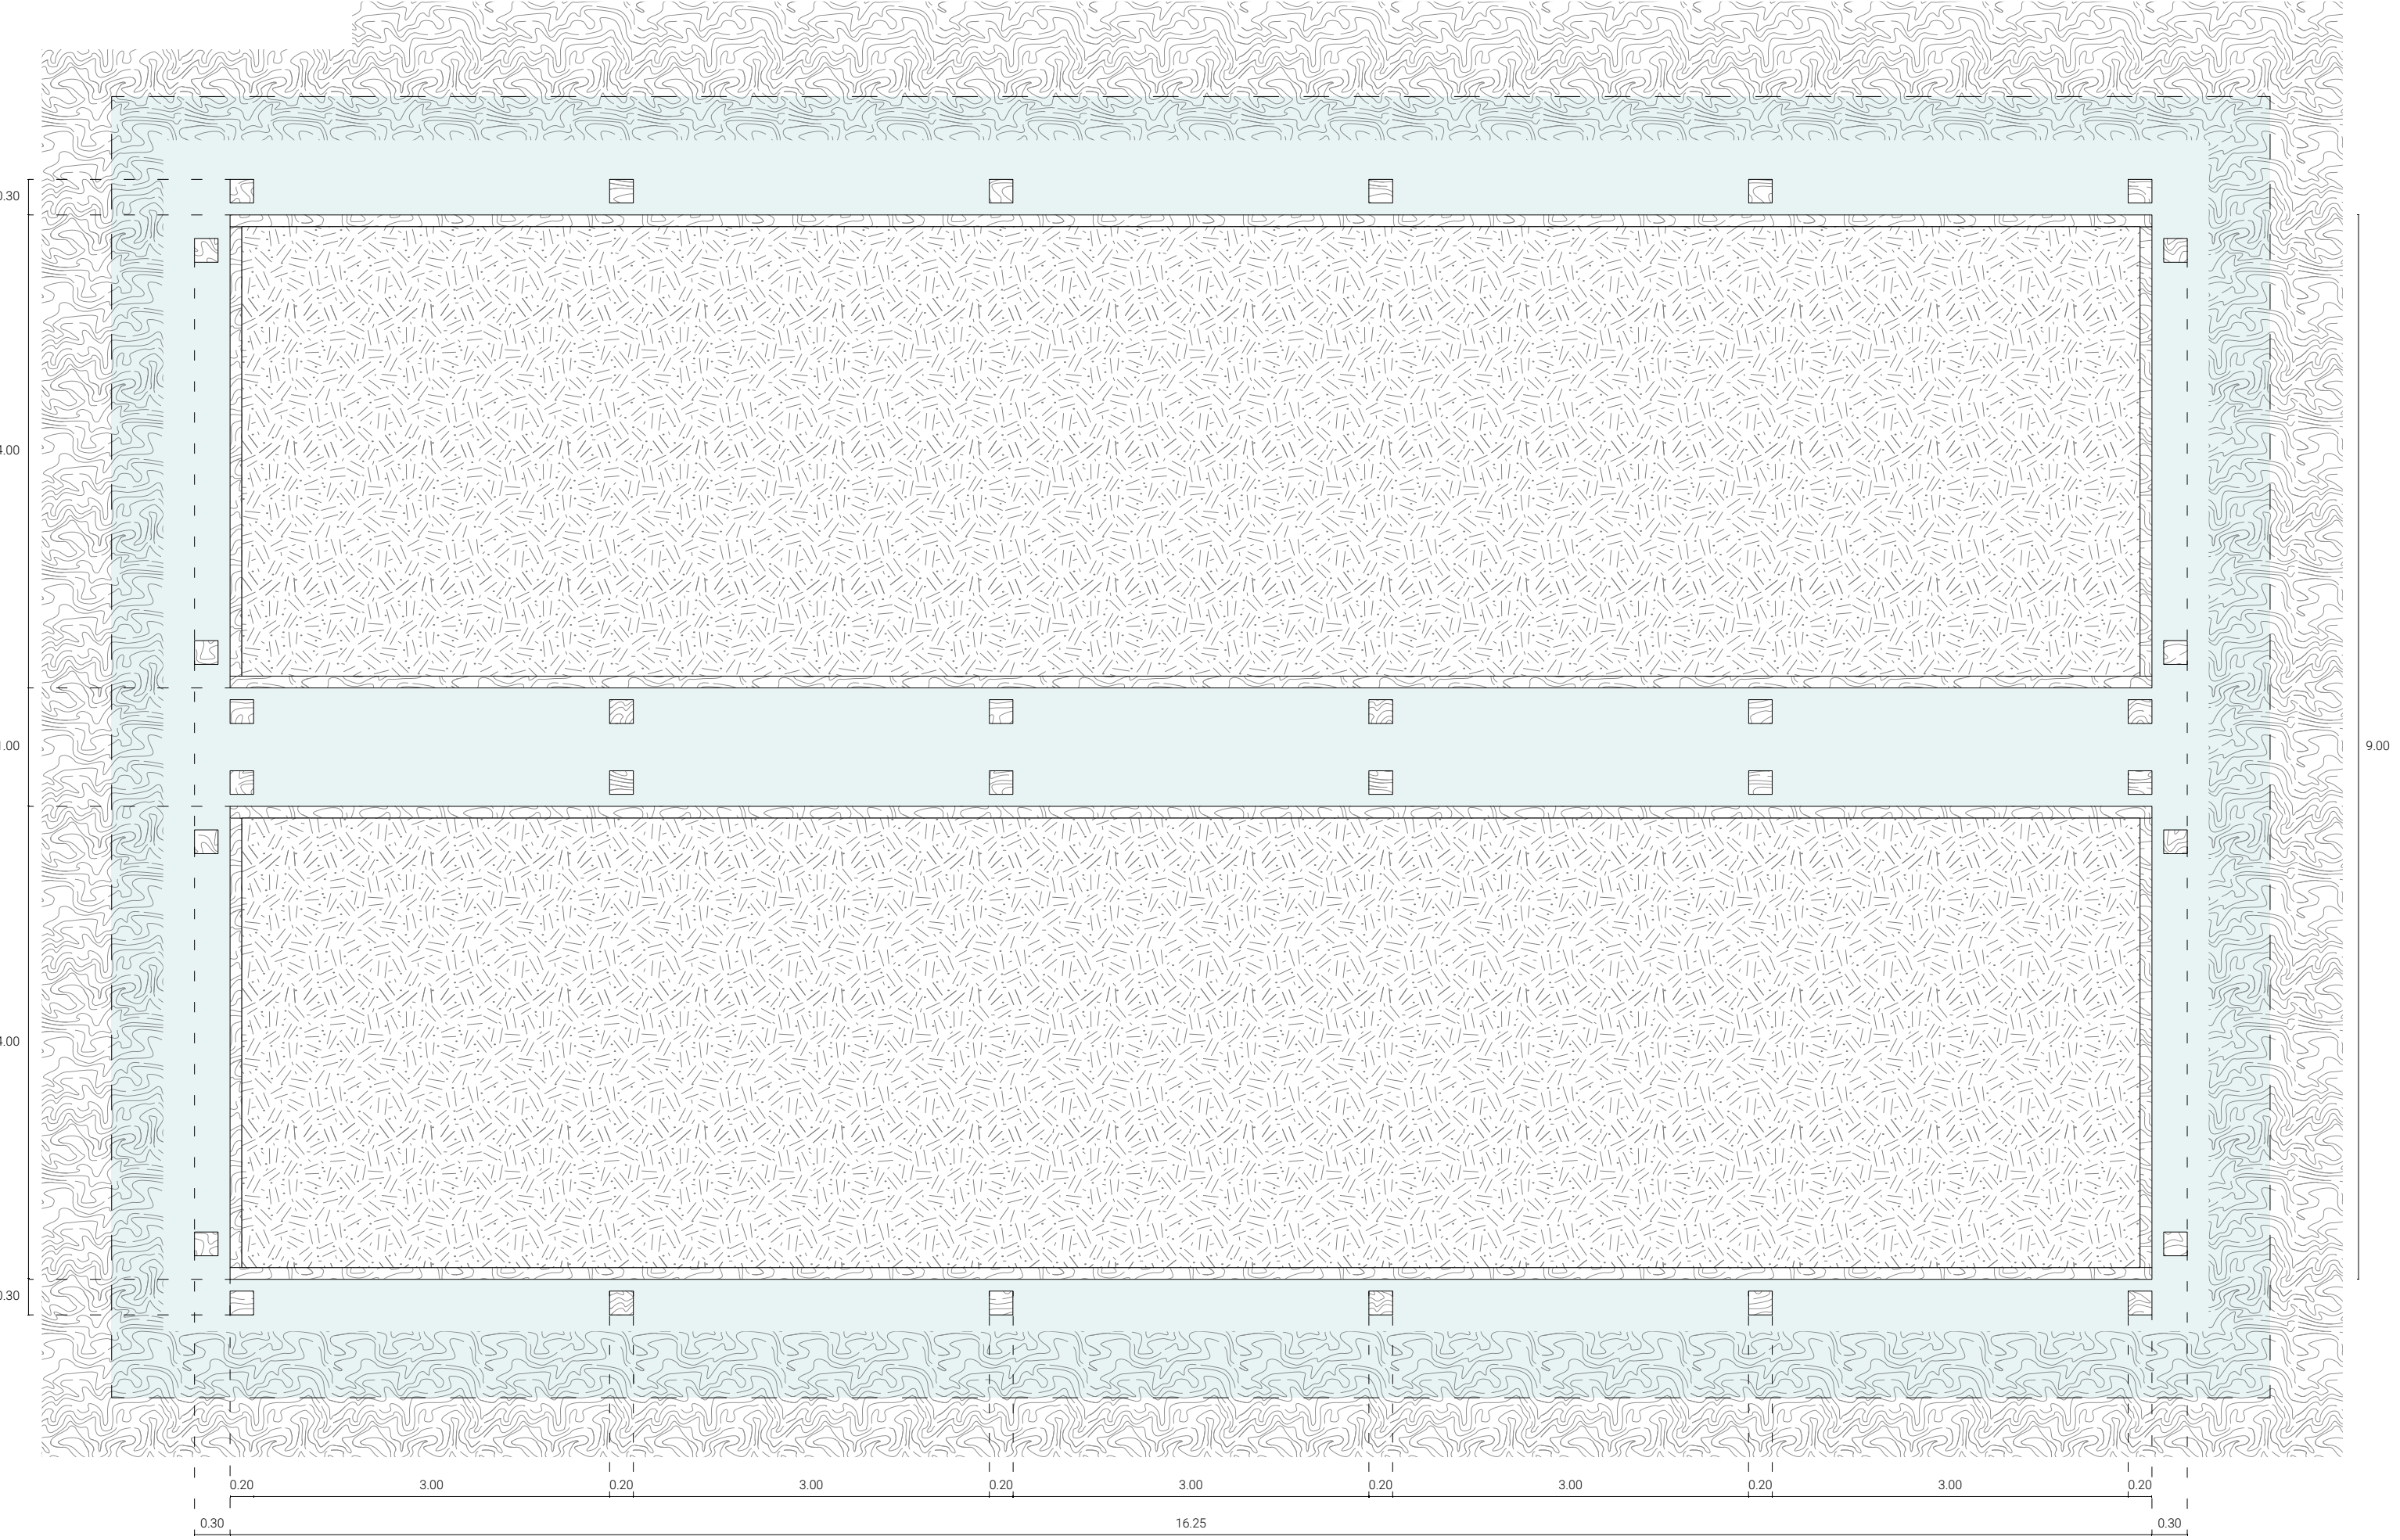


Chinampa - Section 1

Scale 1:50

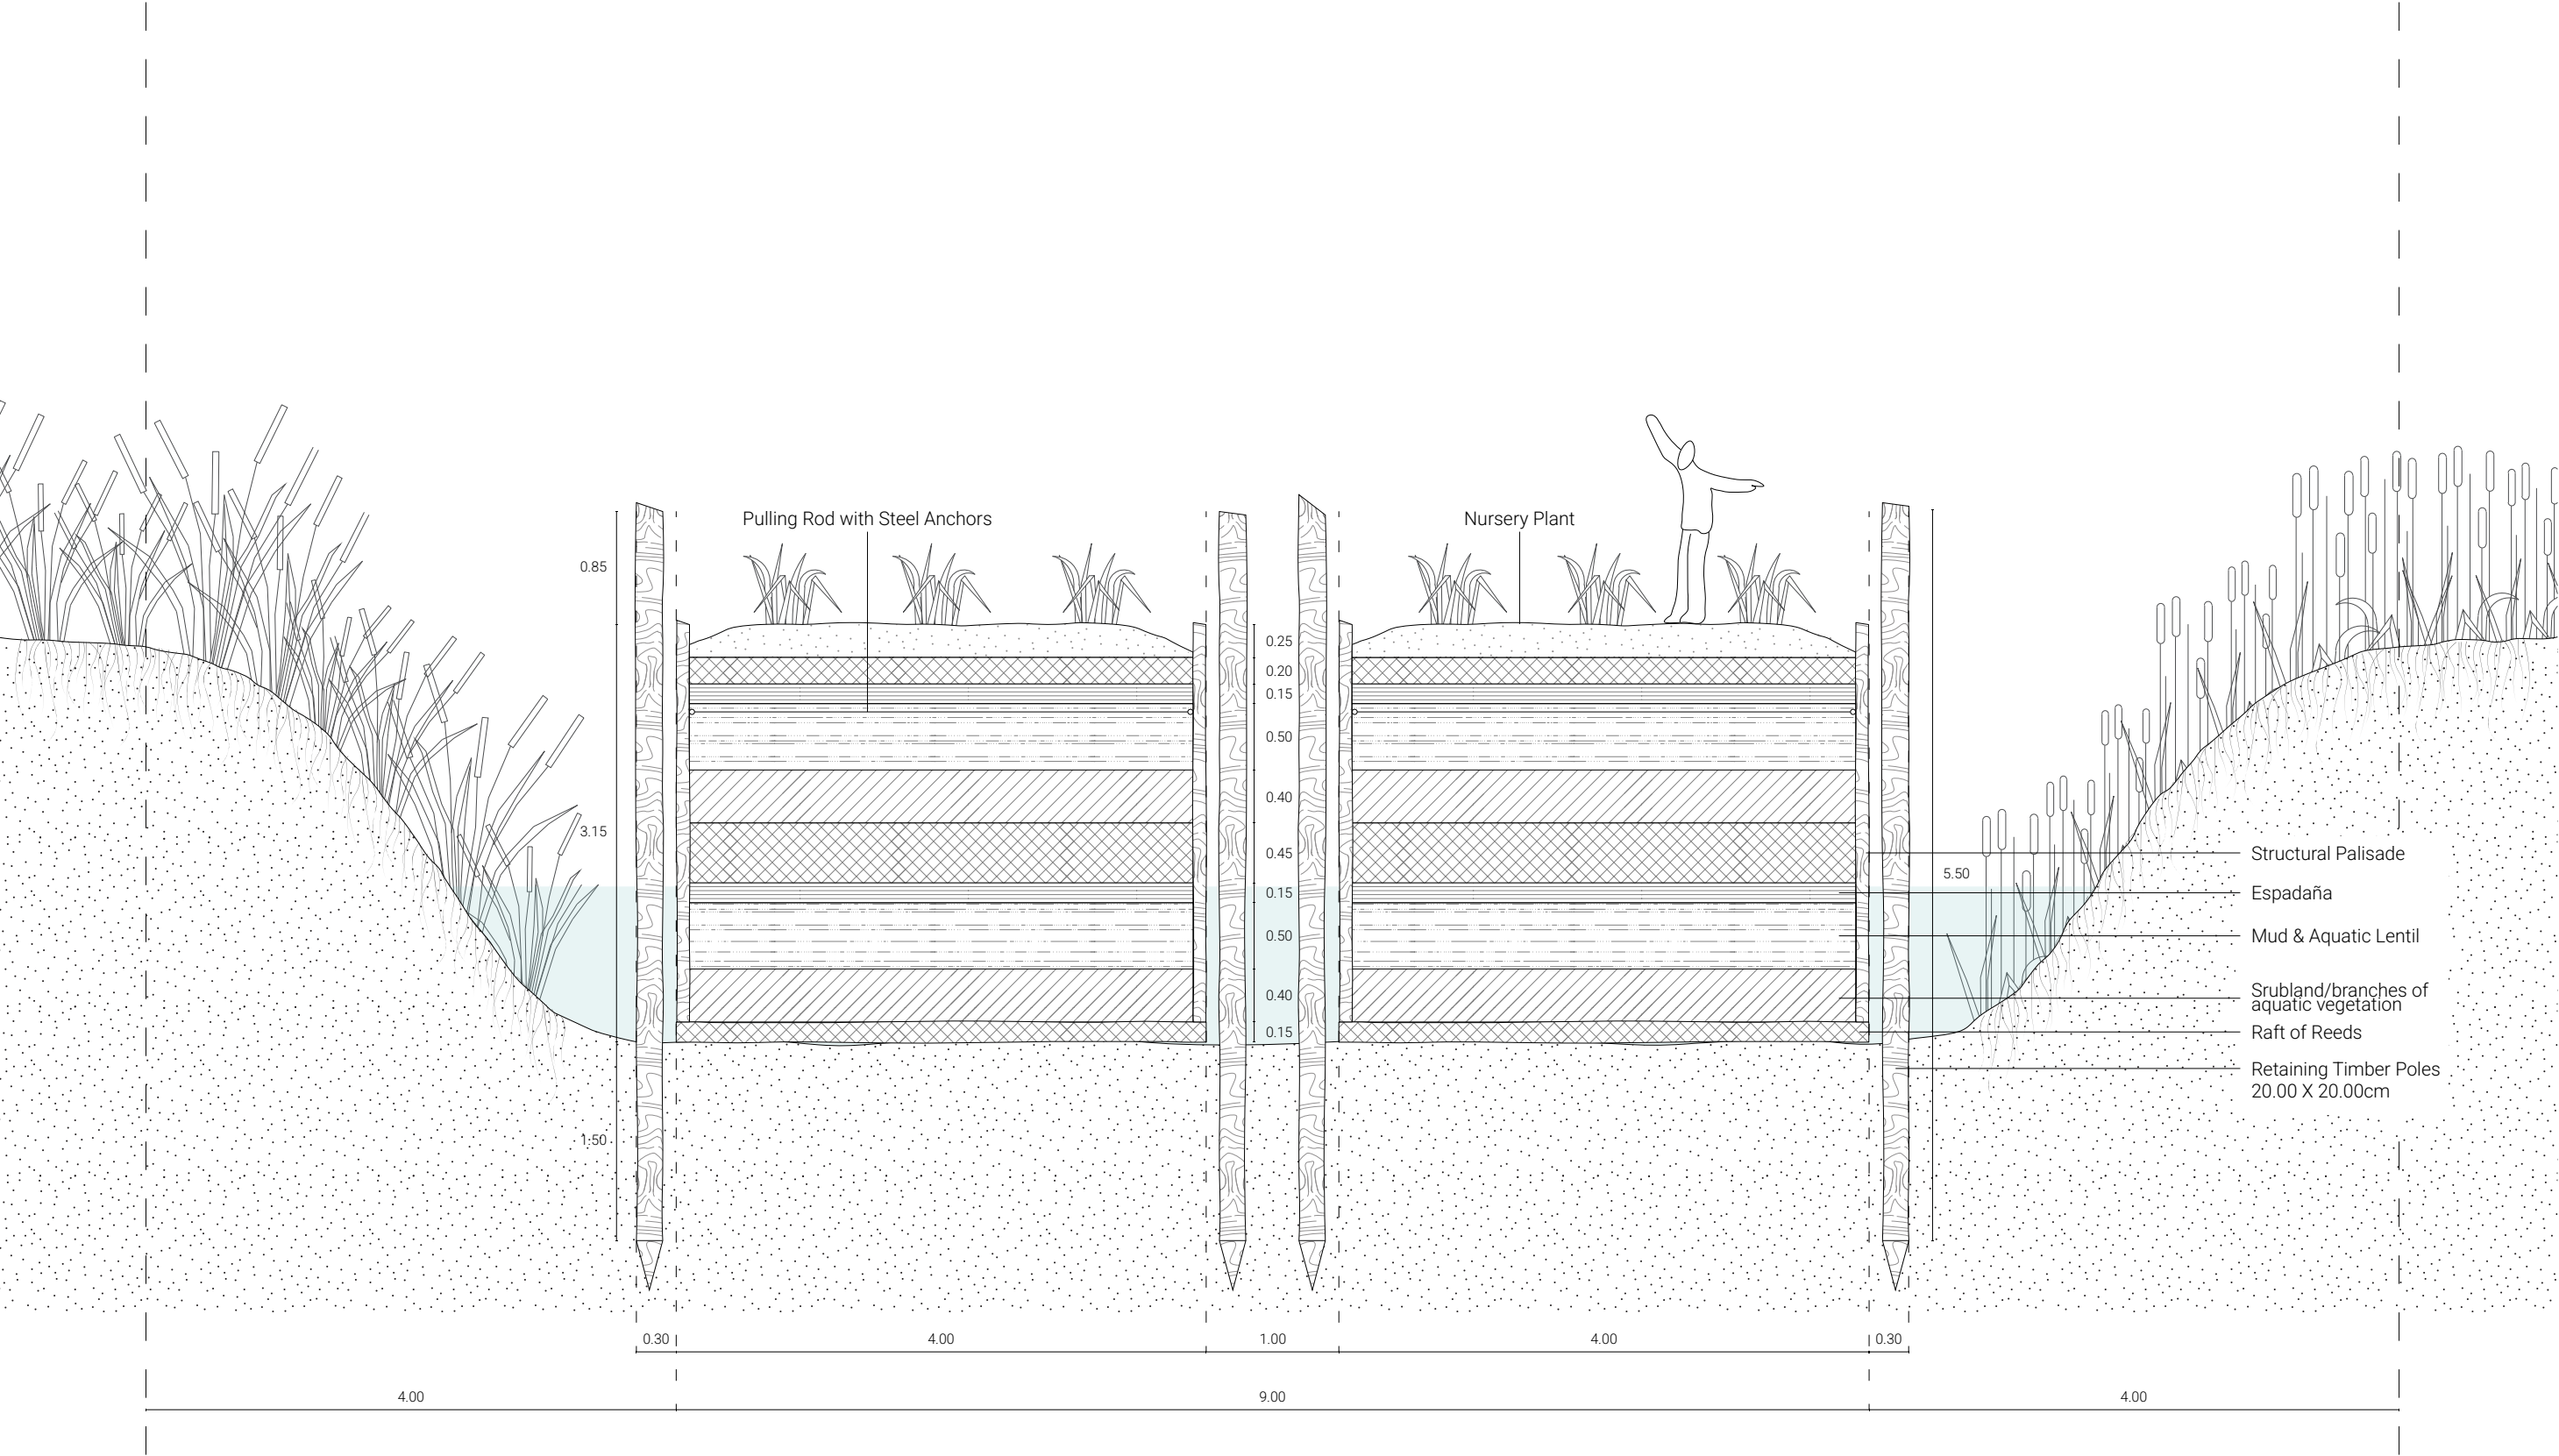


Chinampa - Section 2
Scale 1:50

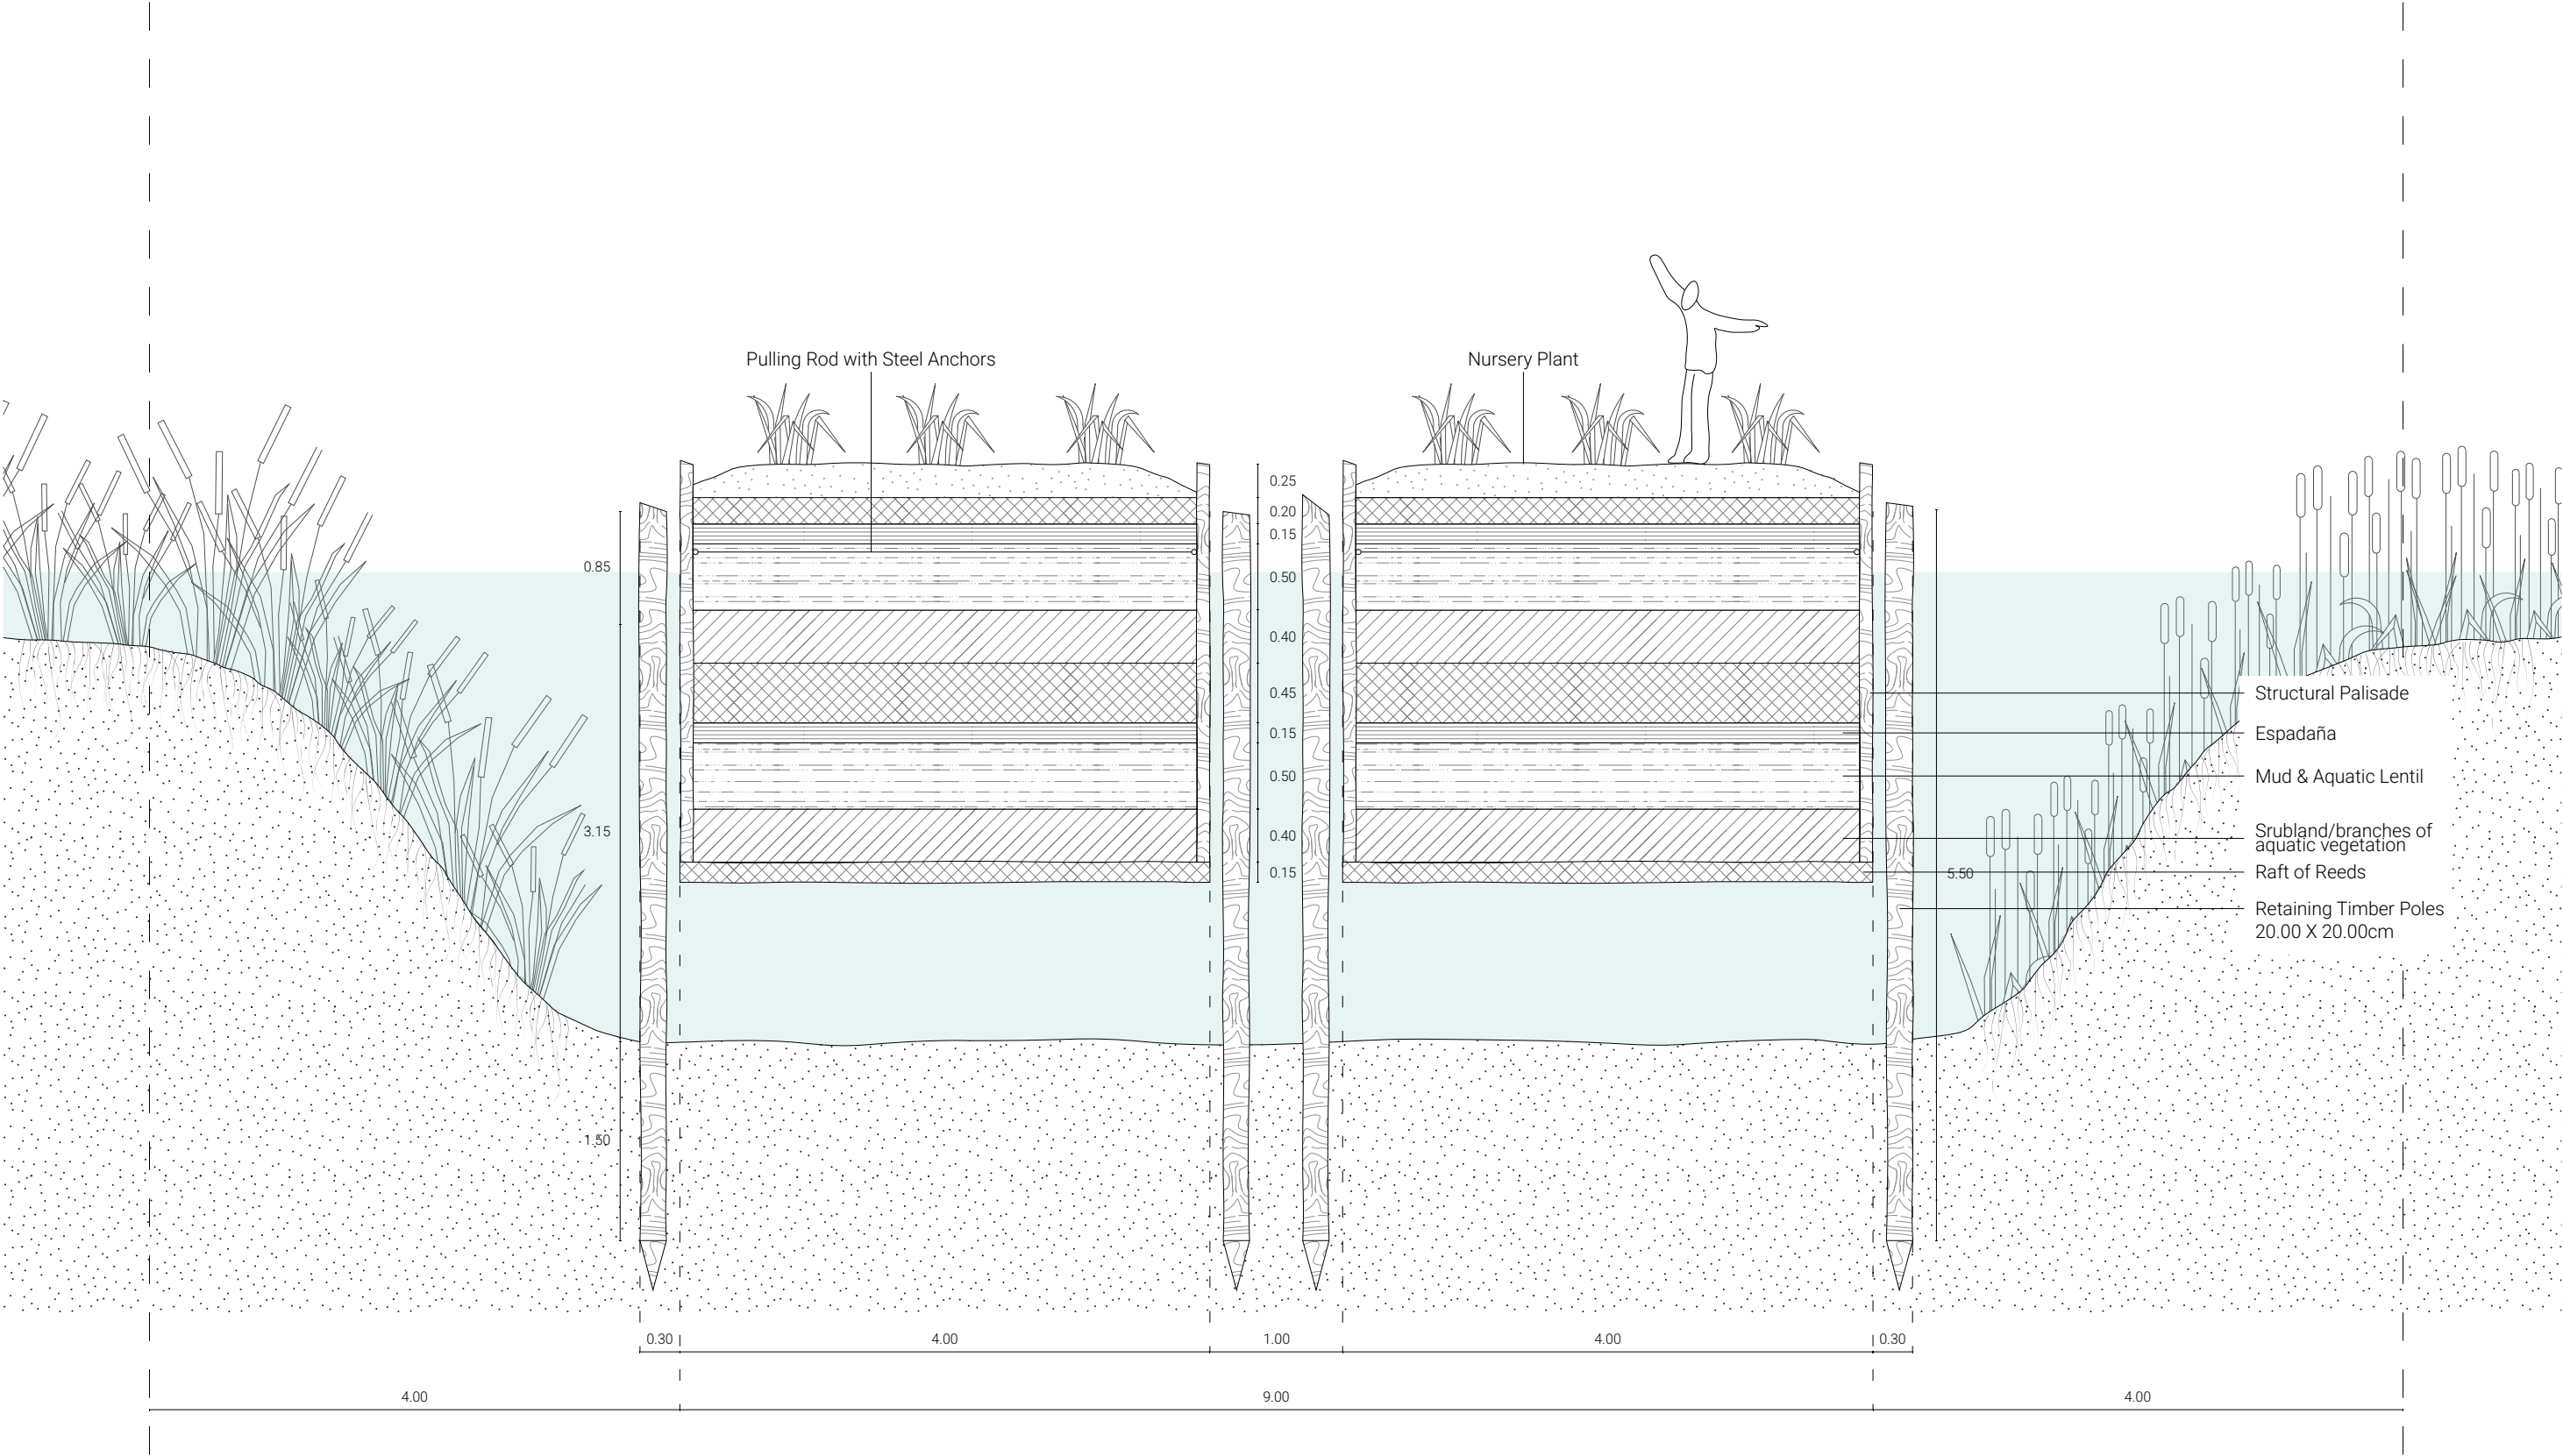


Chinampa - Section Water Logic

Scale 1:50

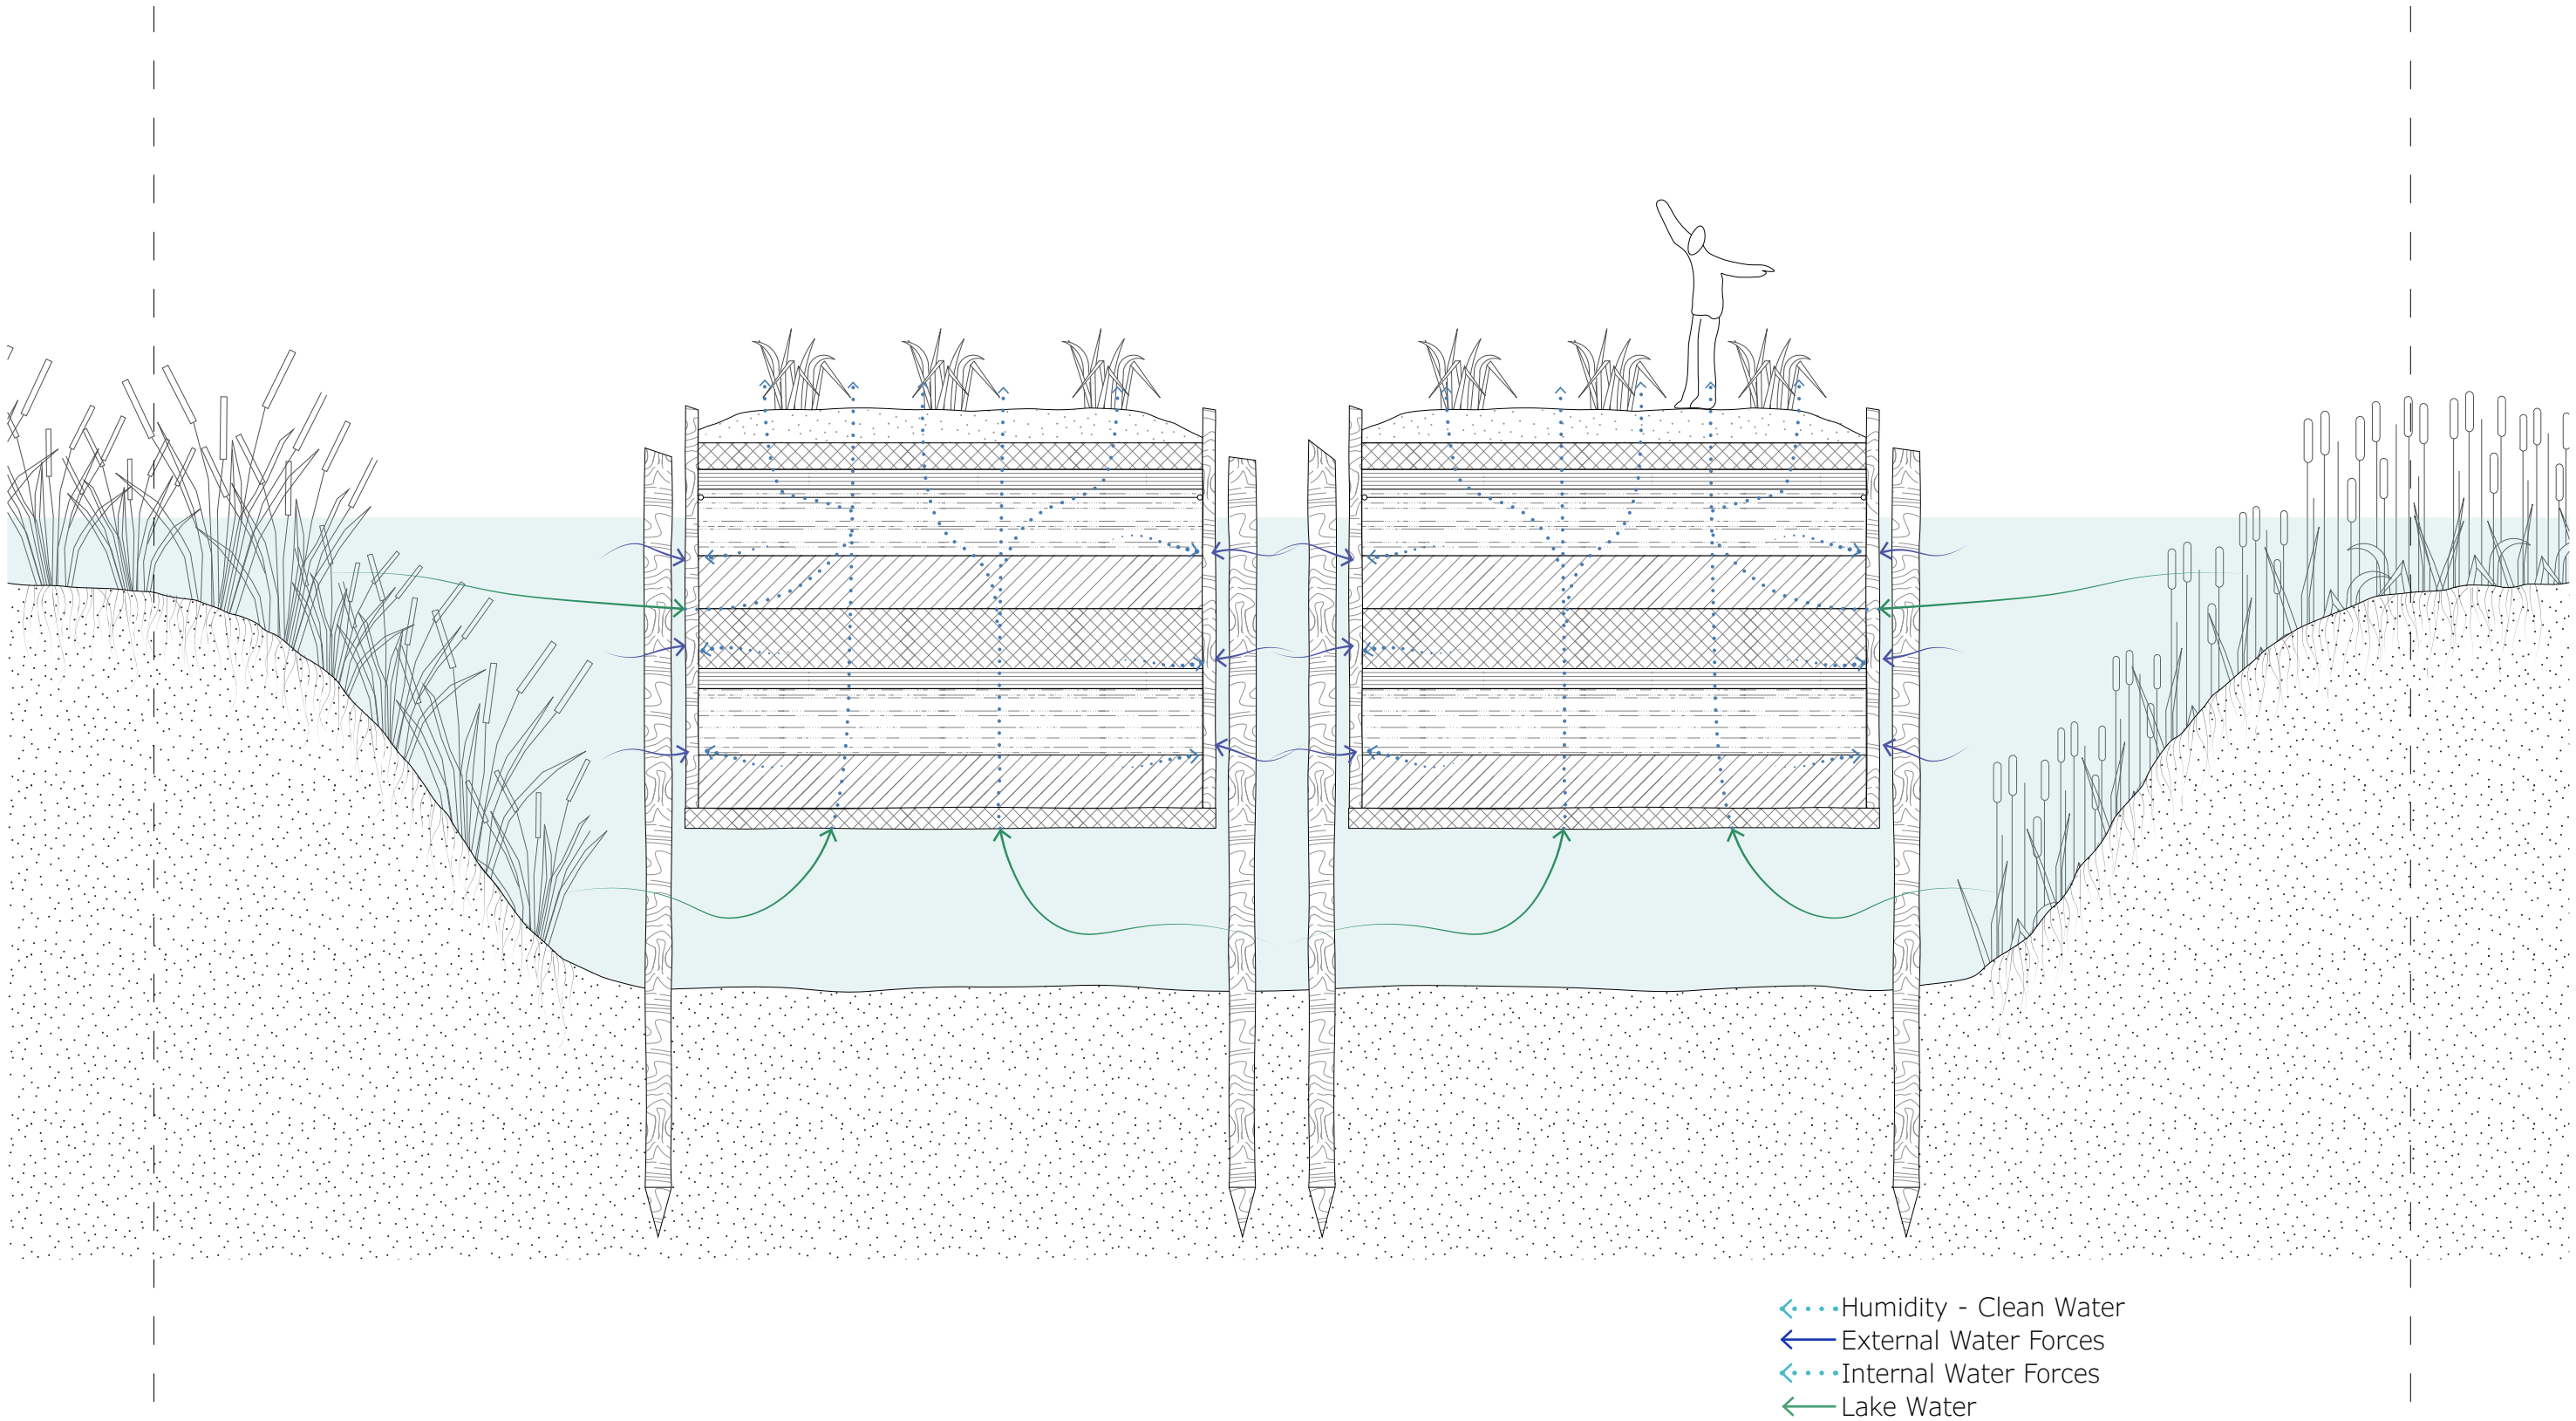

Renders

Perspective View of Main Entrance - Closed

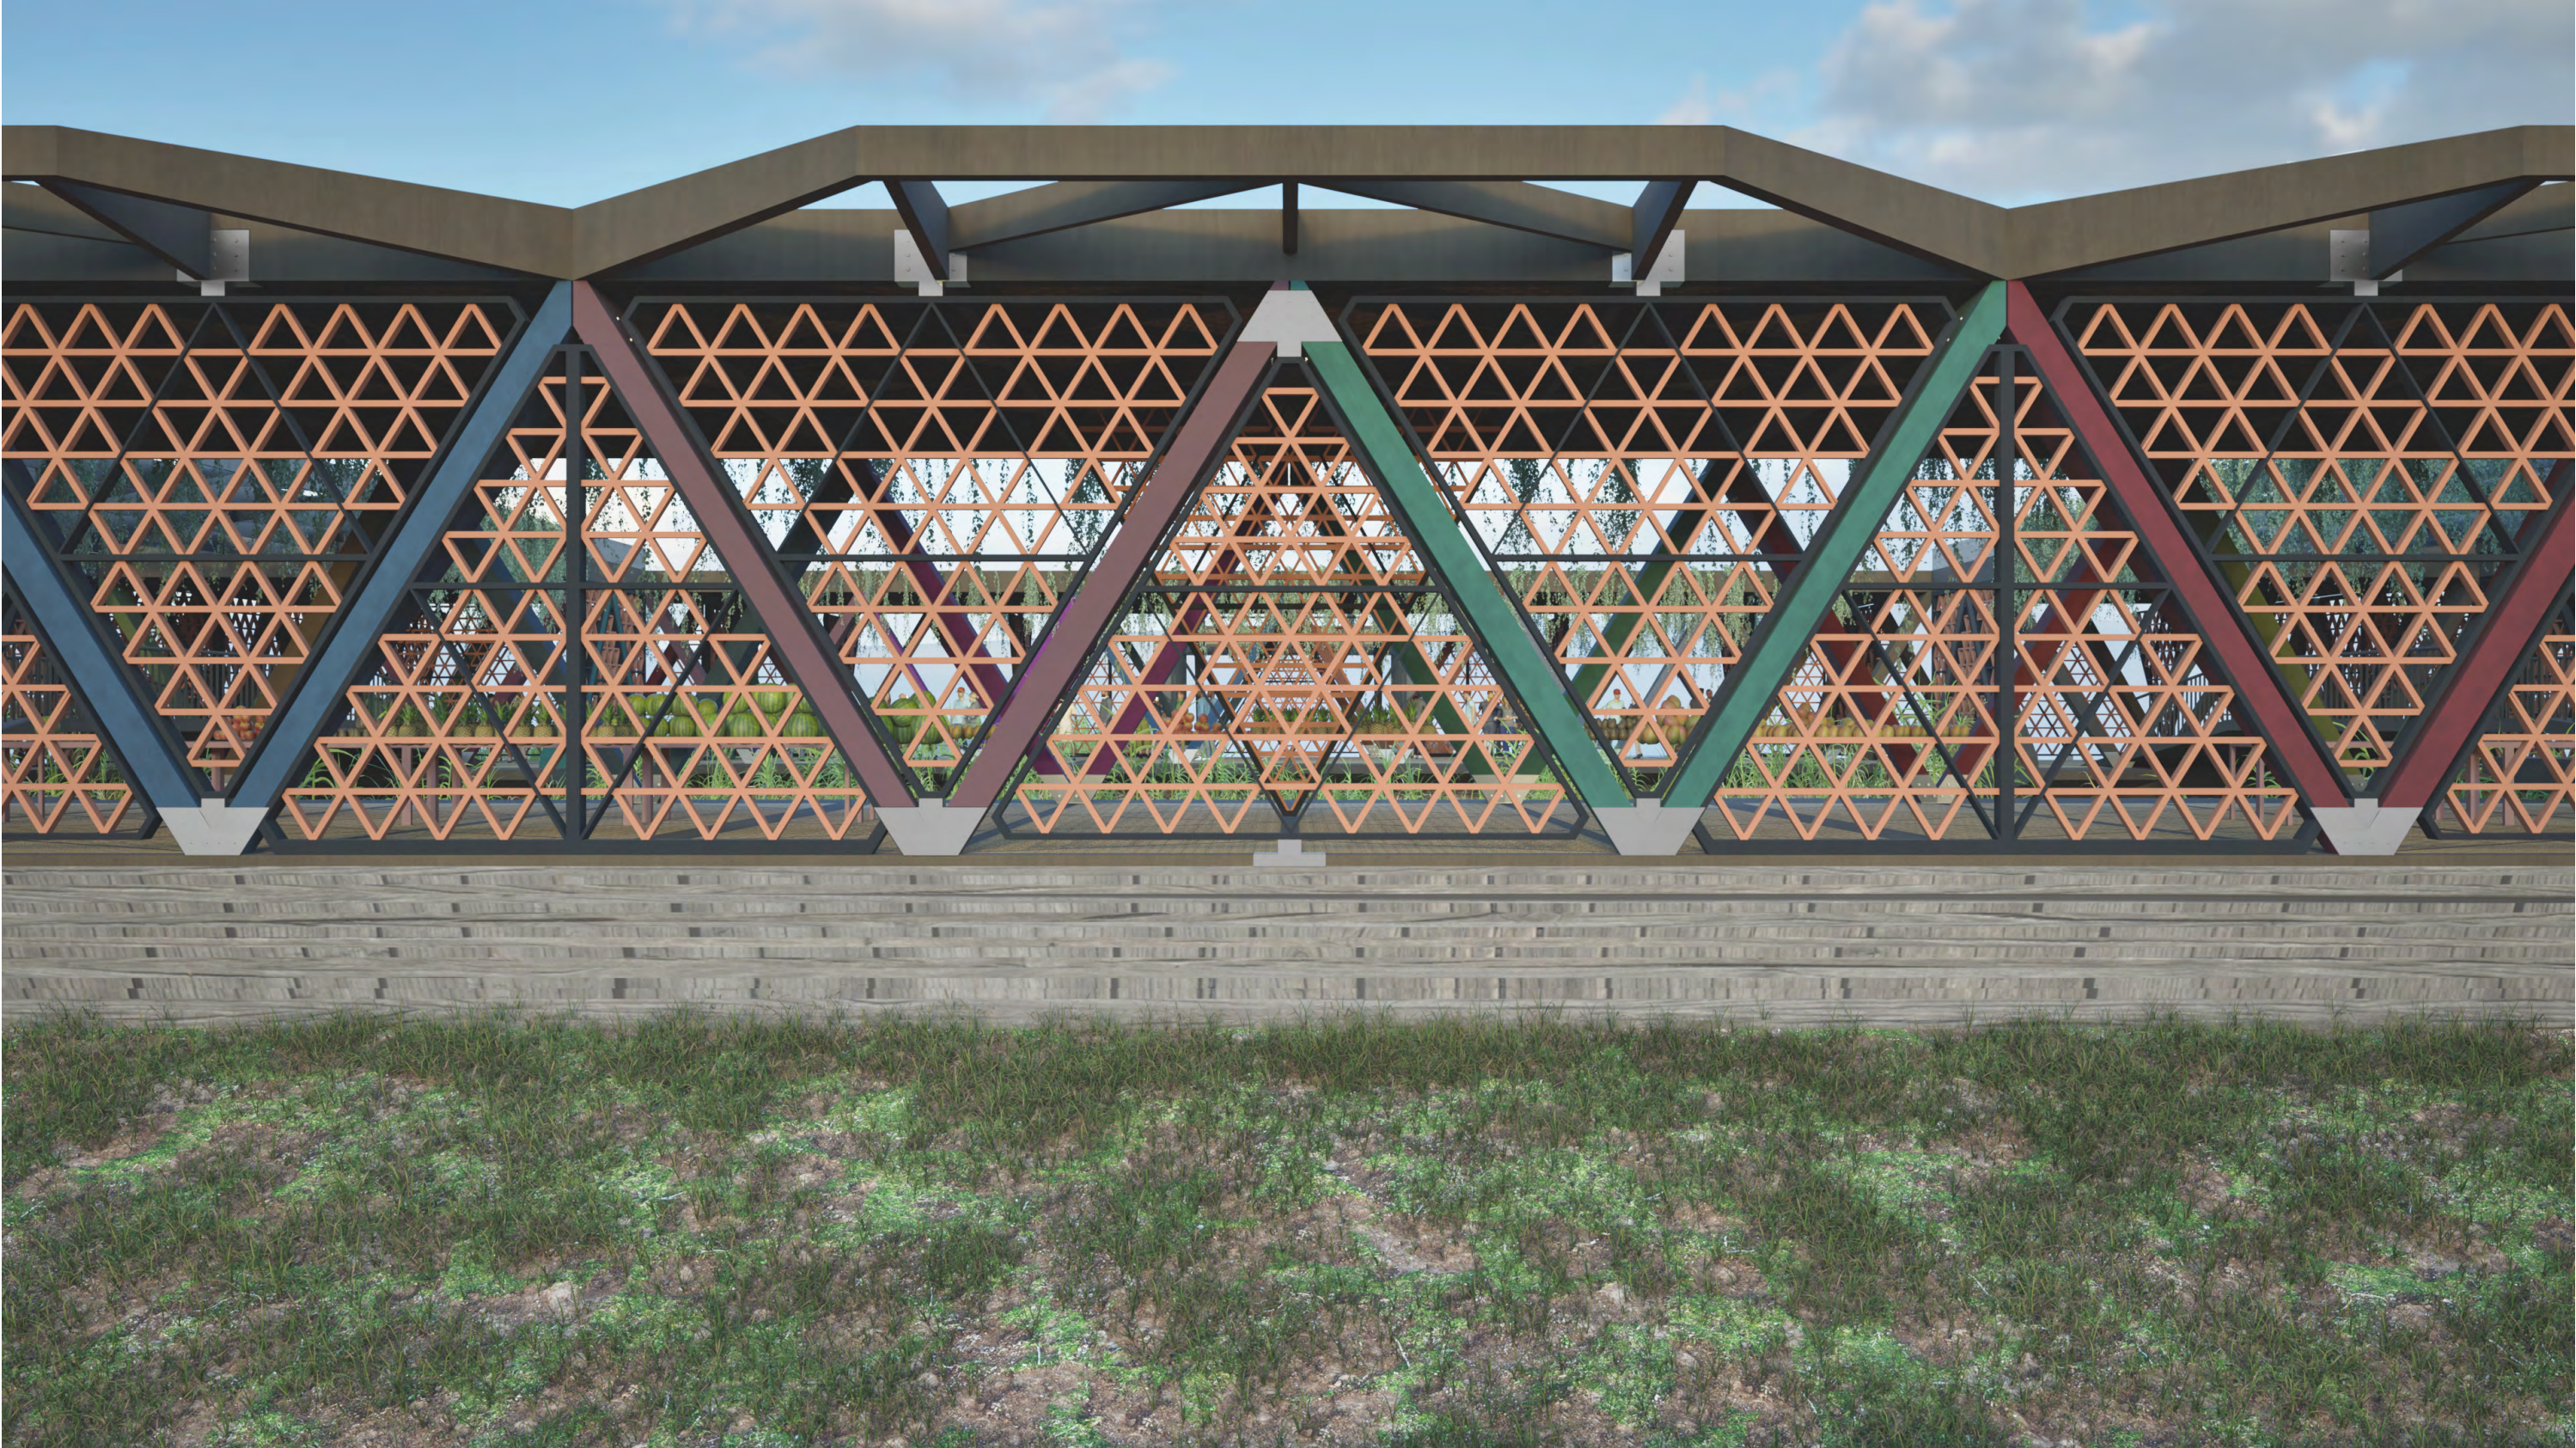

Perspective View of Main Entrance - Opened




Perspective View of Tianguis - Selling Goods Day



Perspective View of Tianguis - Workshop Day



Perspective View from the Canal to the Tianguis Modules

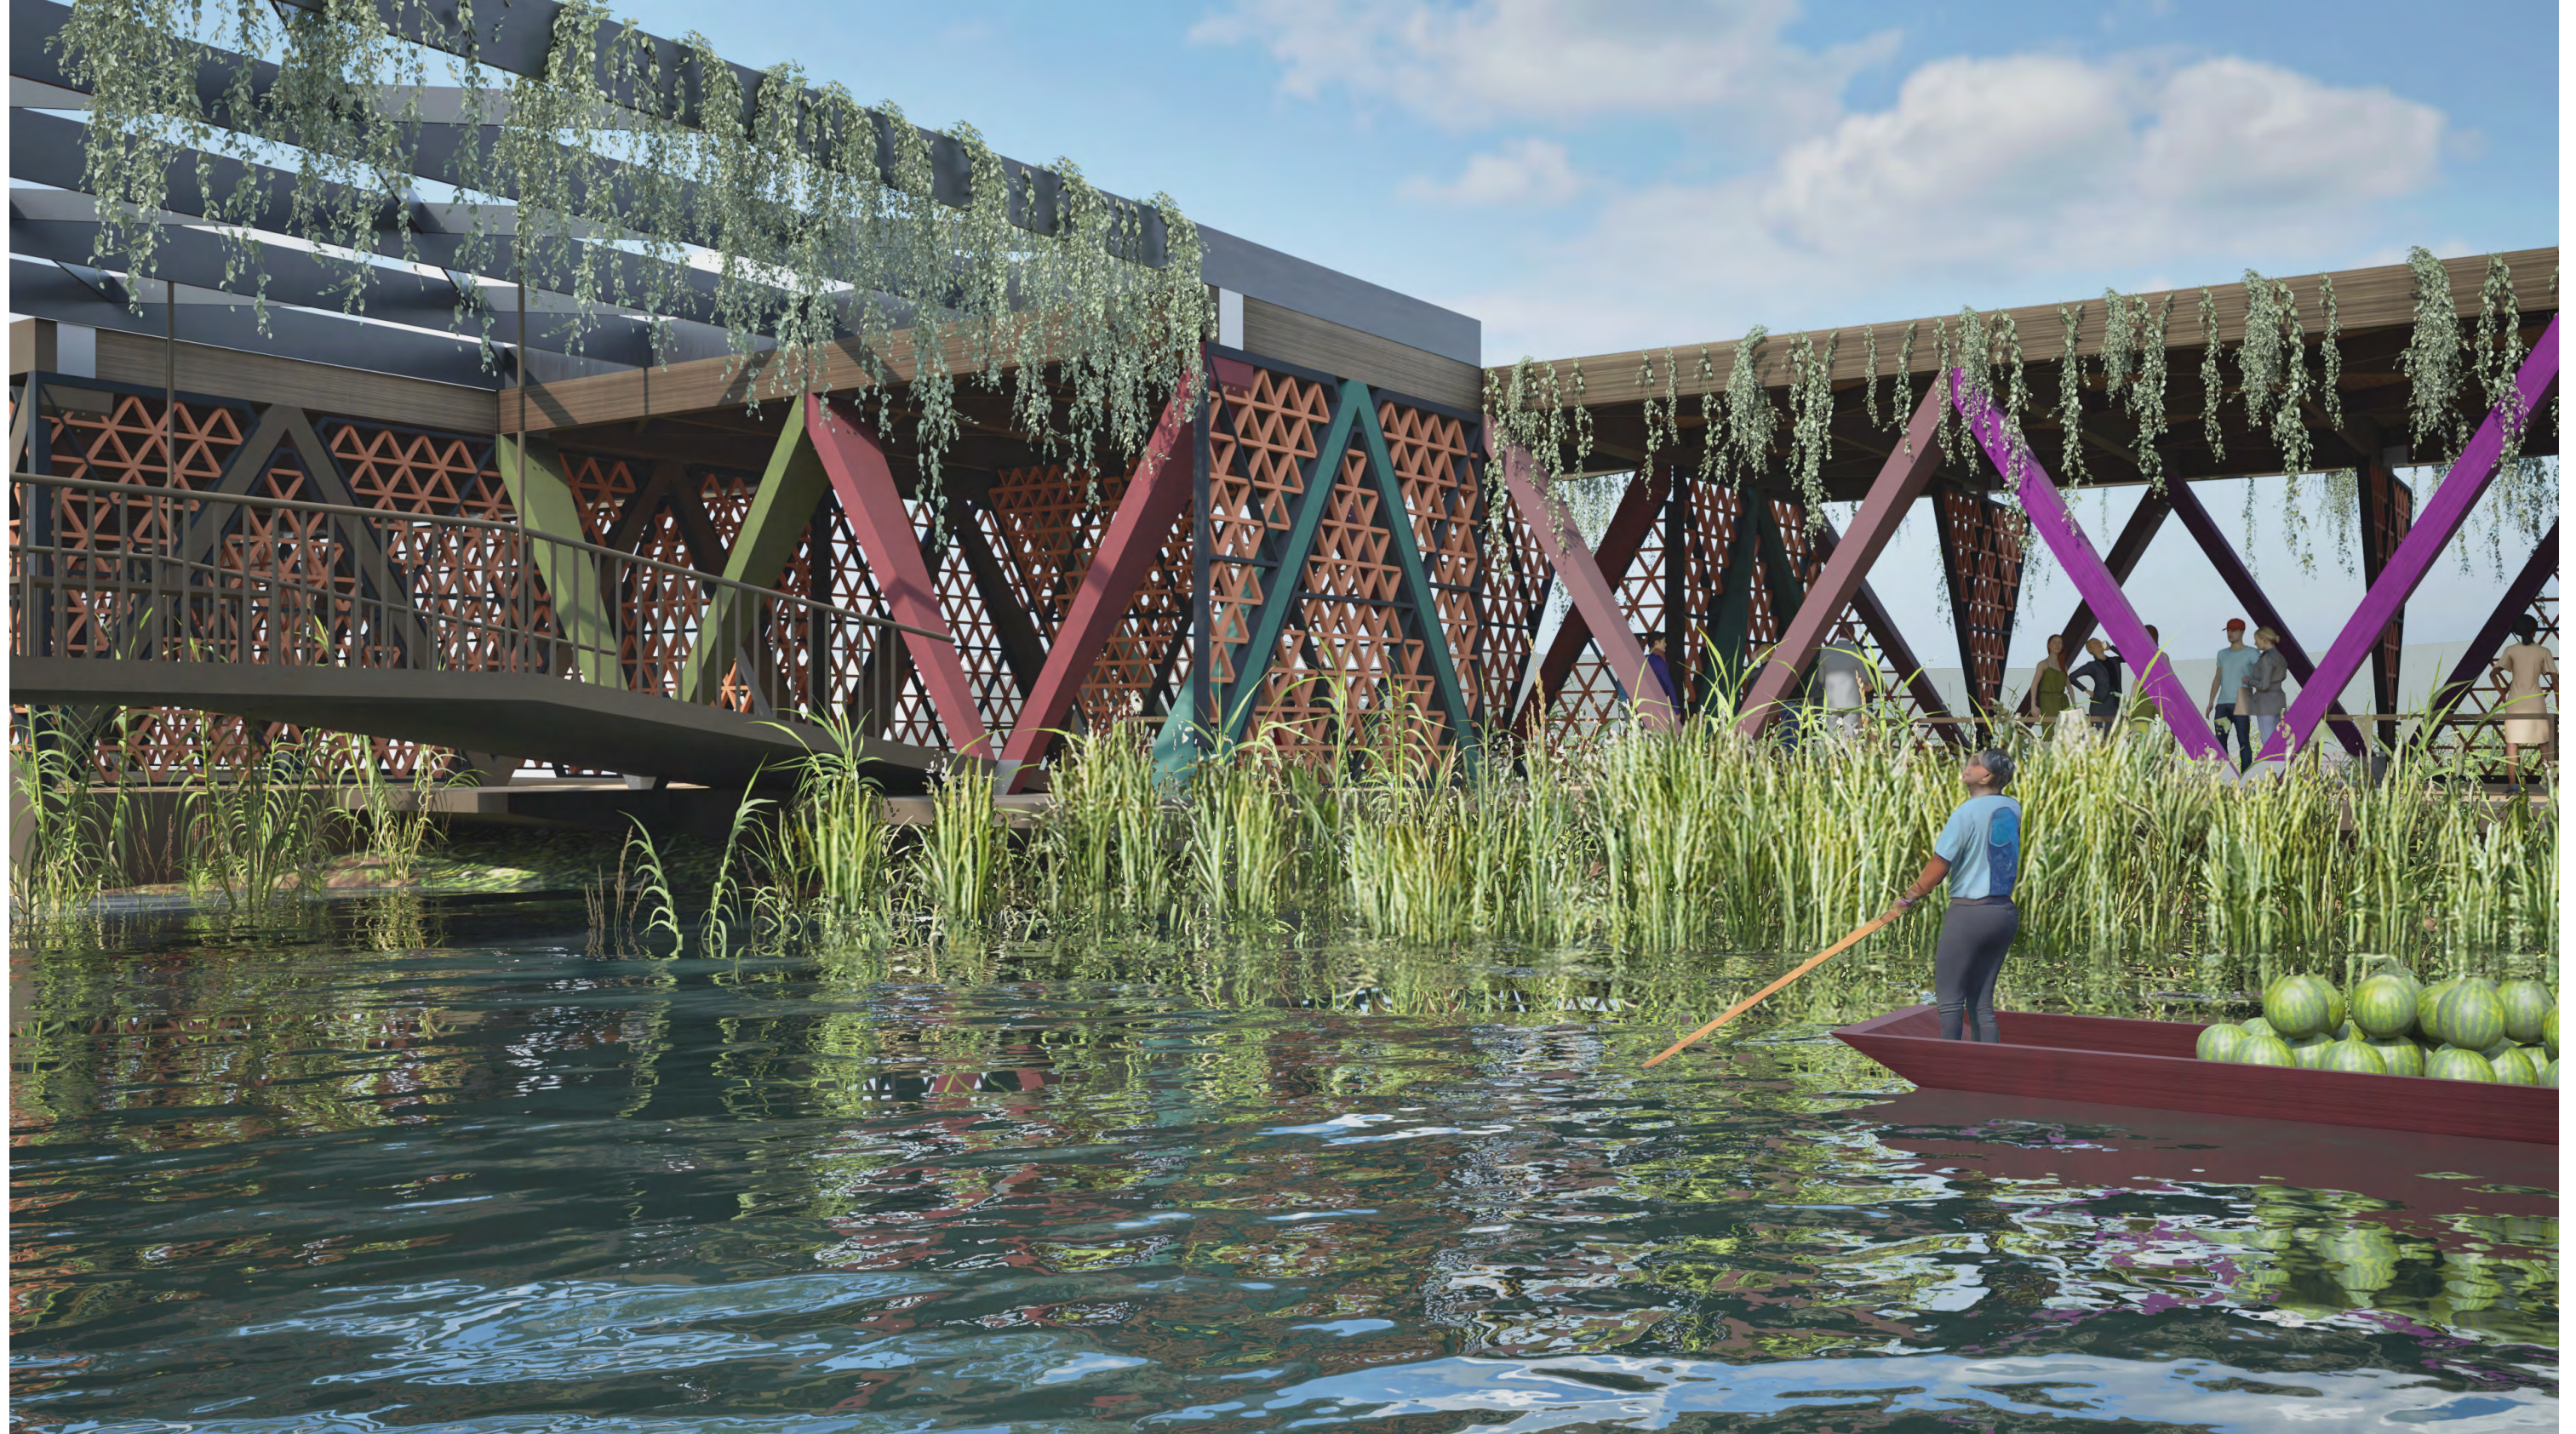

Perspective View from the Tianguis Modules to the Lake



Perspective View from the Trajinera Walking Path to the Tianguis Module




Perspective View from the Folly to the Lake




Perspective View from the Event Plaza to the Lake



Physical Model Photos

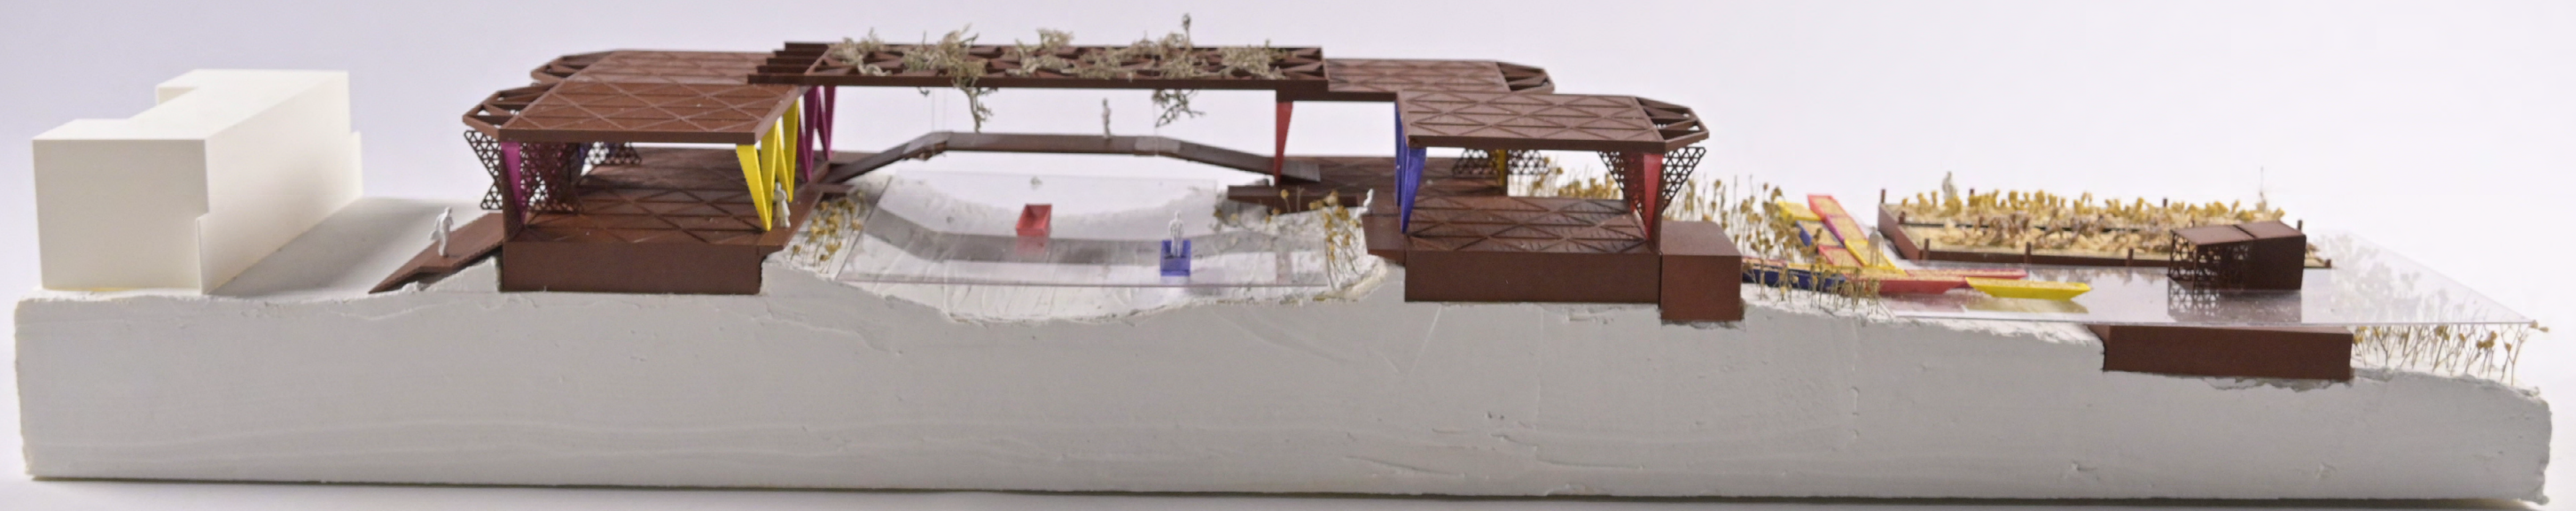

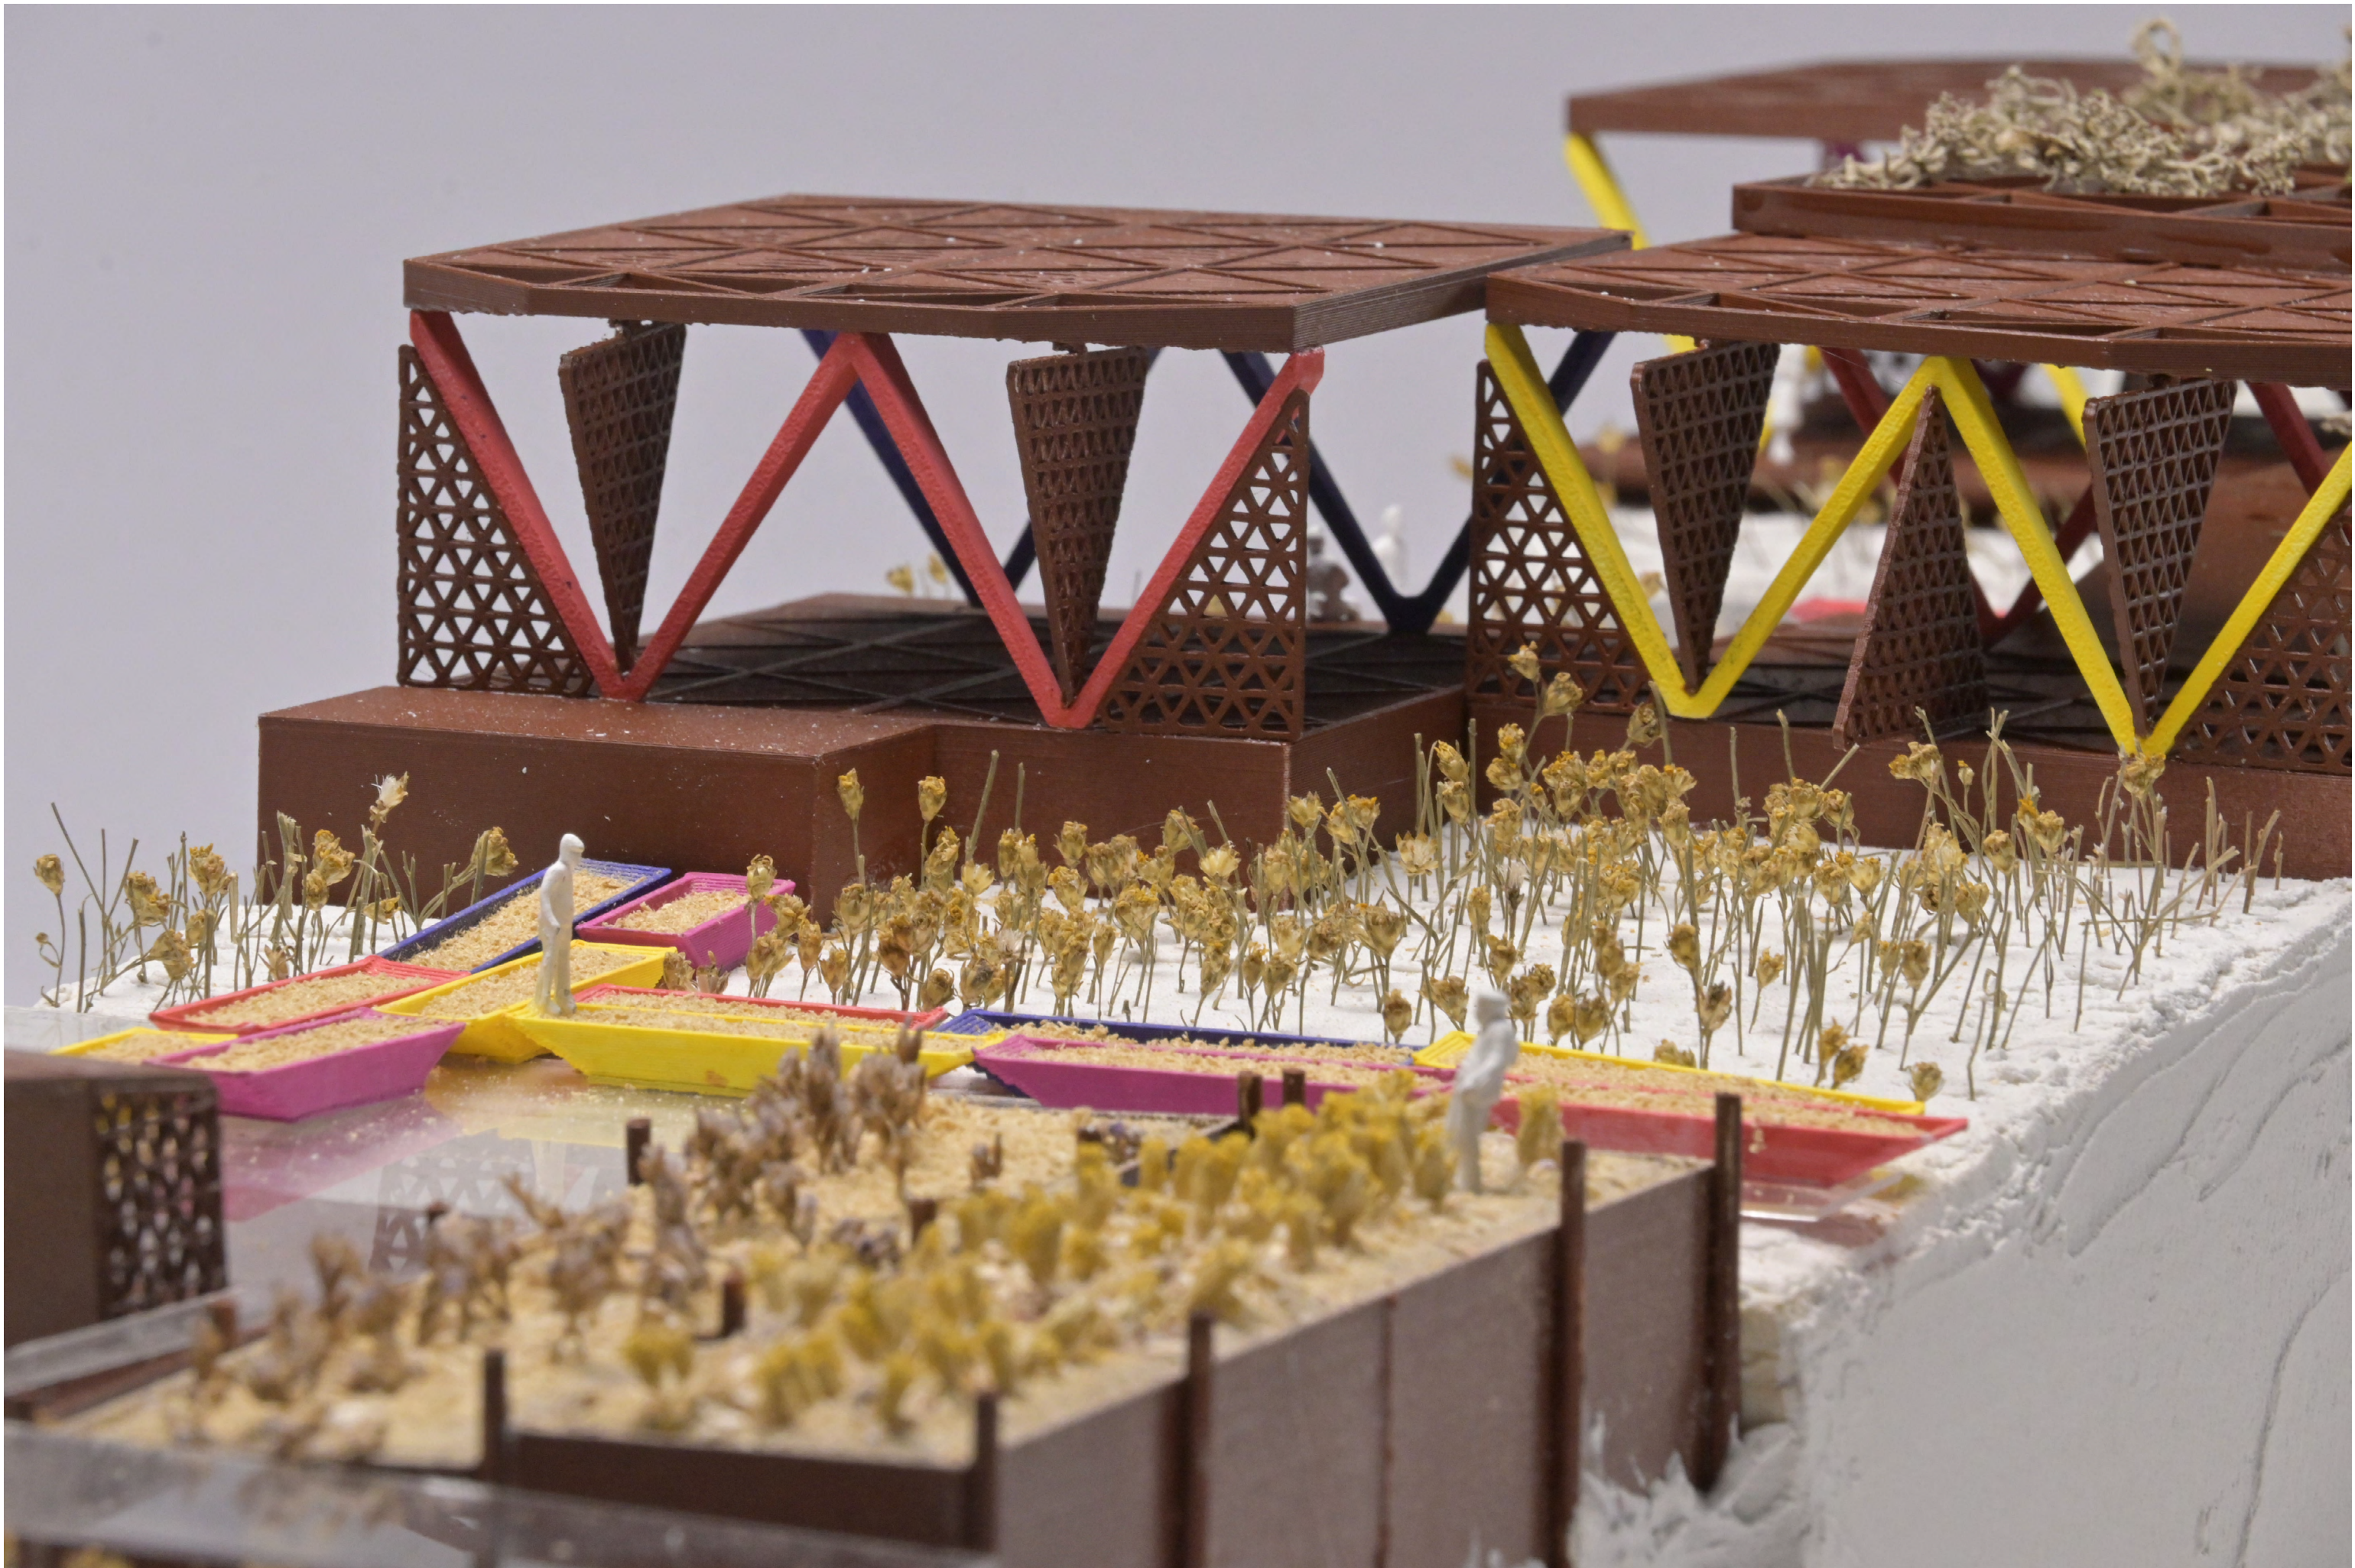









Alejandro Mendiola De la Peña
amendioladelap@tudelft.nl

Student Number: 5958431

Graduation Studio Cross Domain City of the Future (2024/2025)
Studio Code: AR3CS100