


URBAN DELTA

LOCAL PLACE in Zuid-Oost, Amsterdam

Kicińska Anna Dobrawa, **4748441**

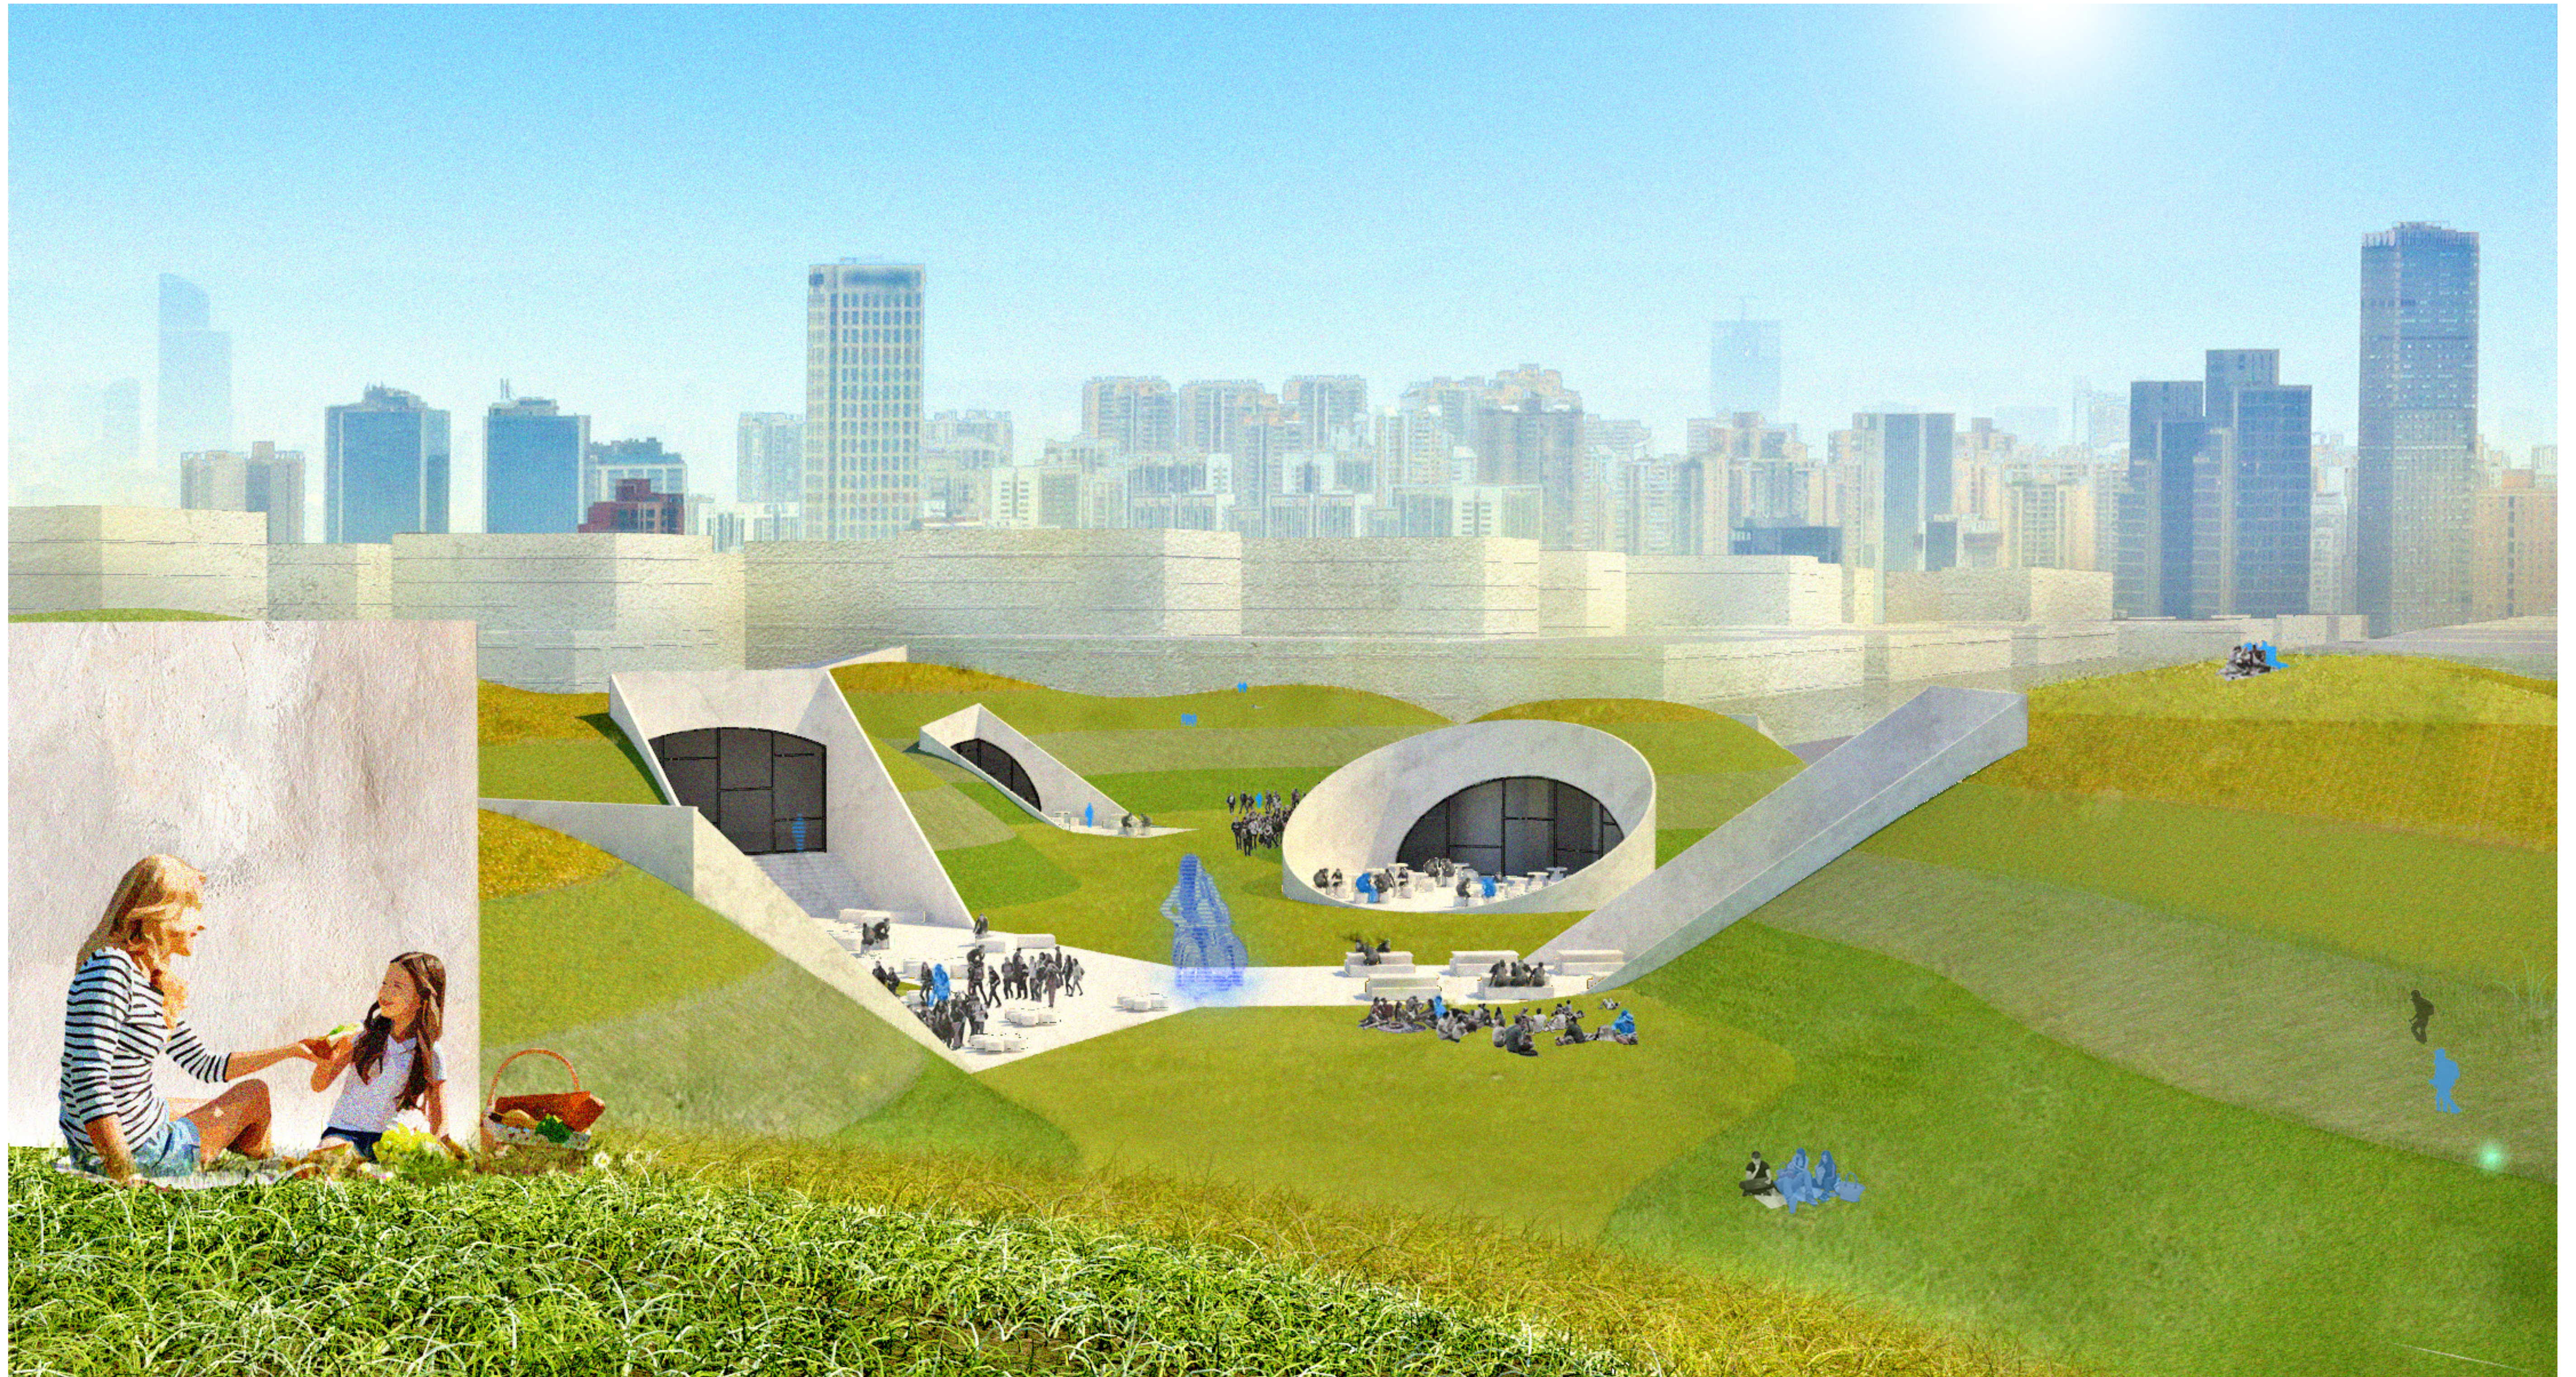


SUMMER | AFTERNOON


MAIN SQUARE

URBAN DELTA


LOCAL PLACE in Zuid-Oost, Amsterdam

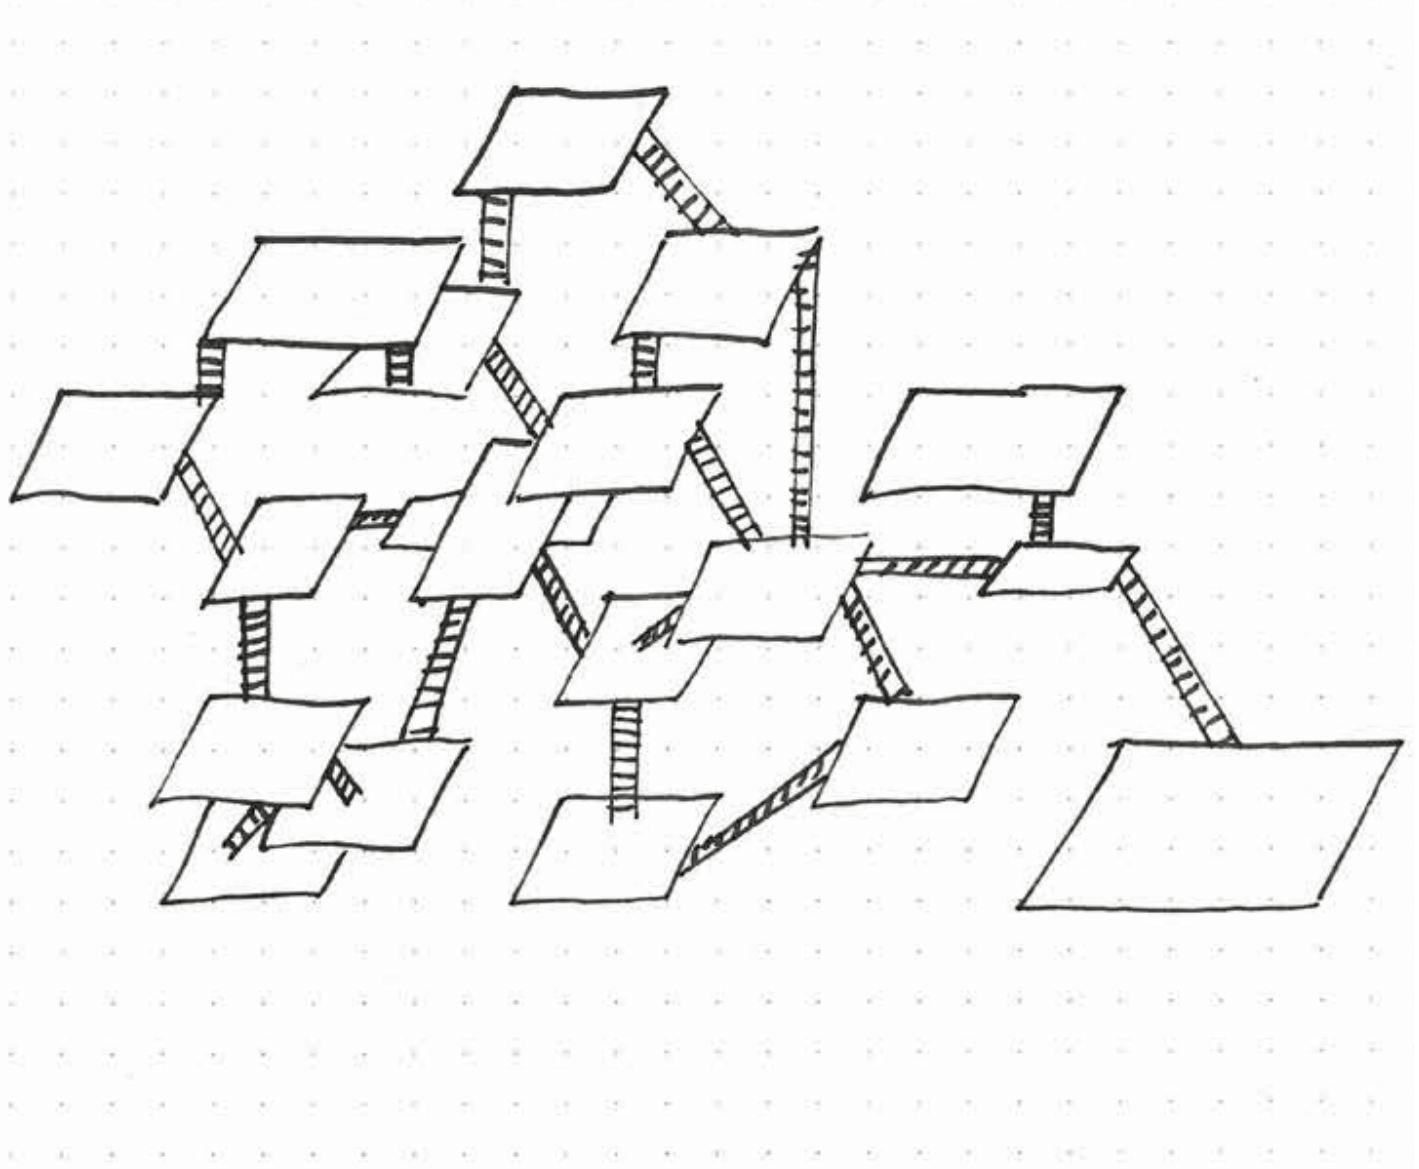

interconnected, yet self-sufficient planes

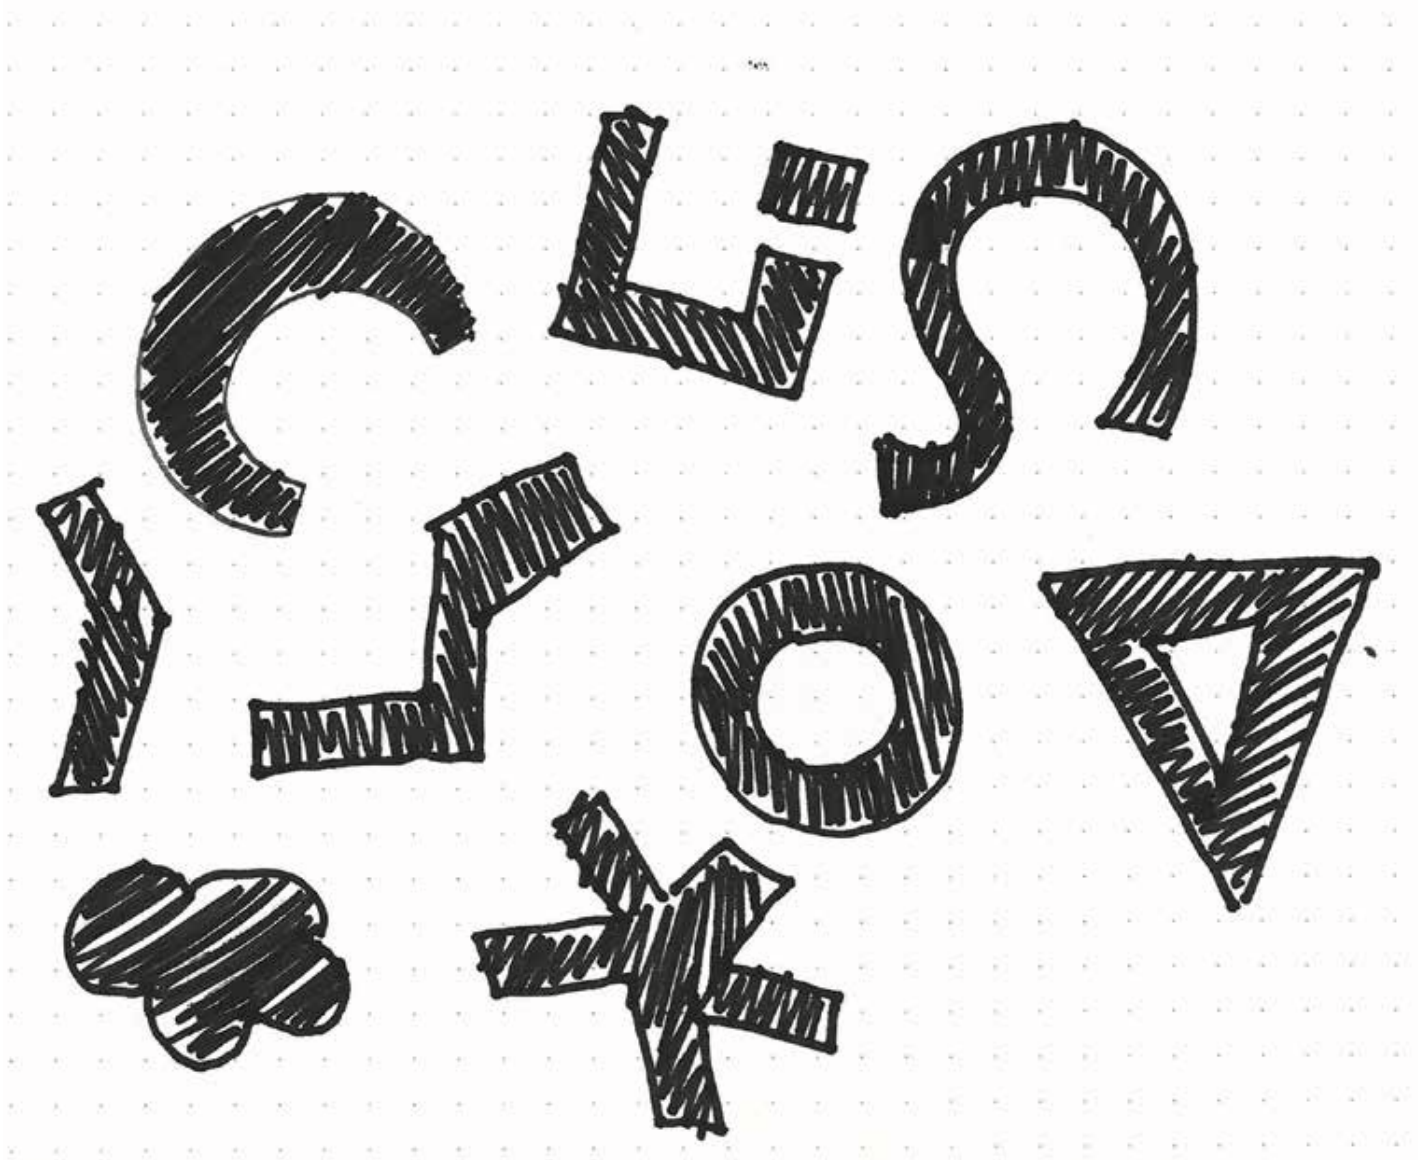


defined atmospheres with undefined functions

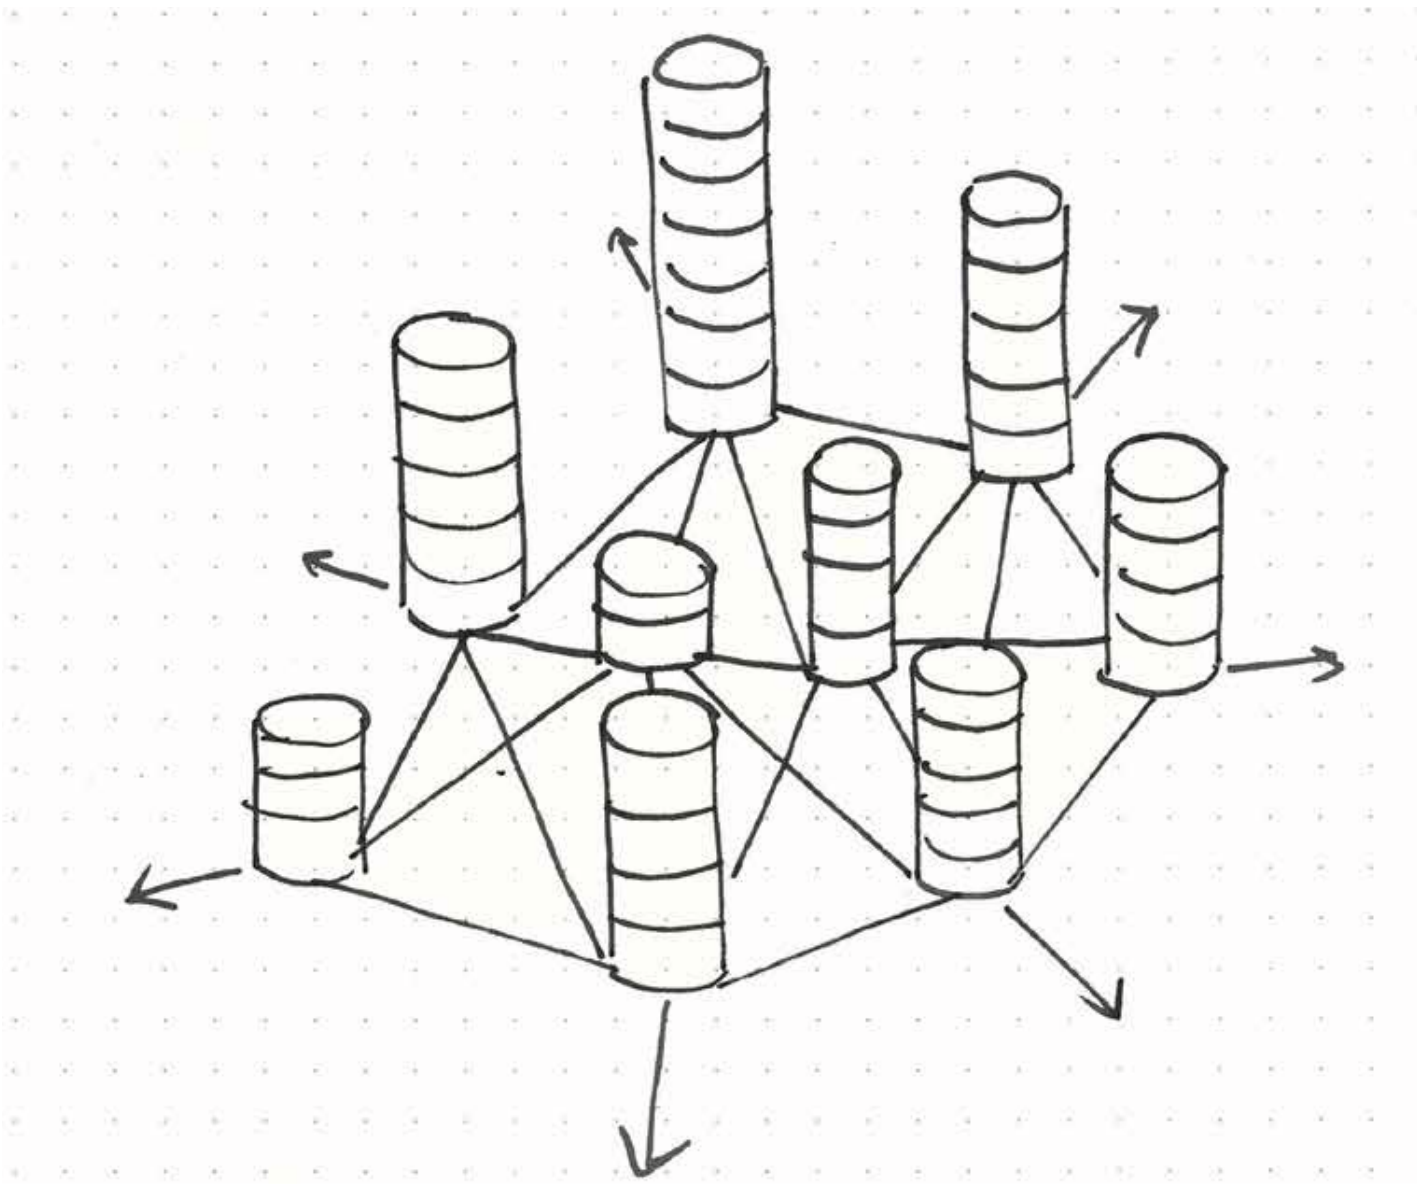

dominant defining the surrounding

DESIGN SYSTEMS

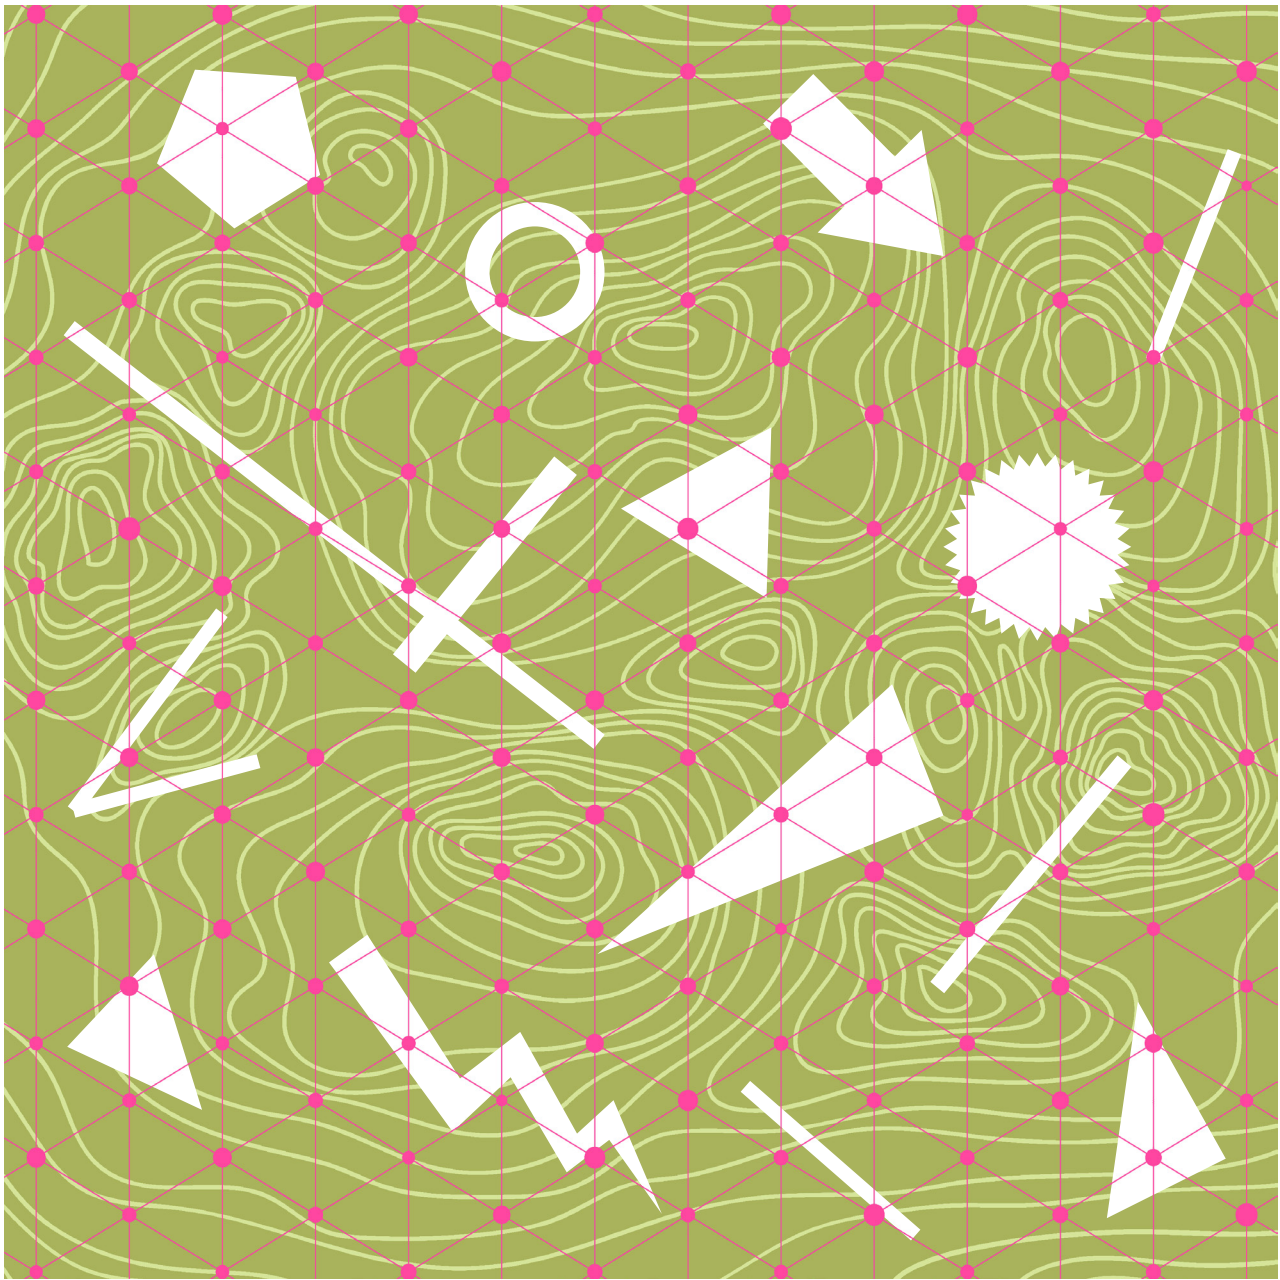

3 layers: landscape, architecture and AR




3 layers: landscape, architecture and AR

DESIGN CONCEPT




nature of virtual connections

DESIGN CONCEPT

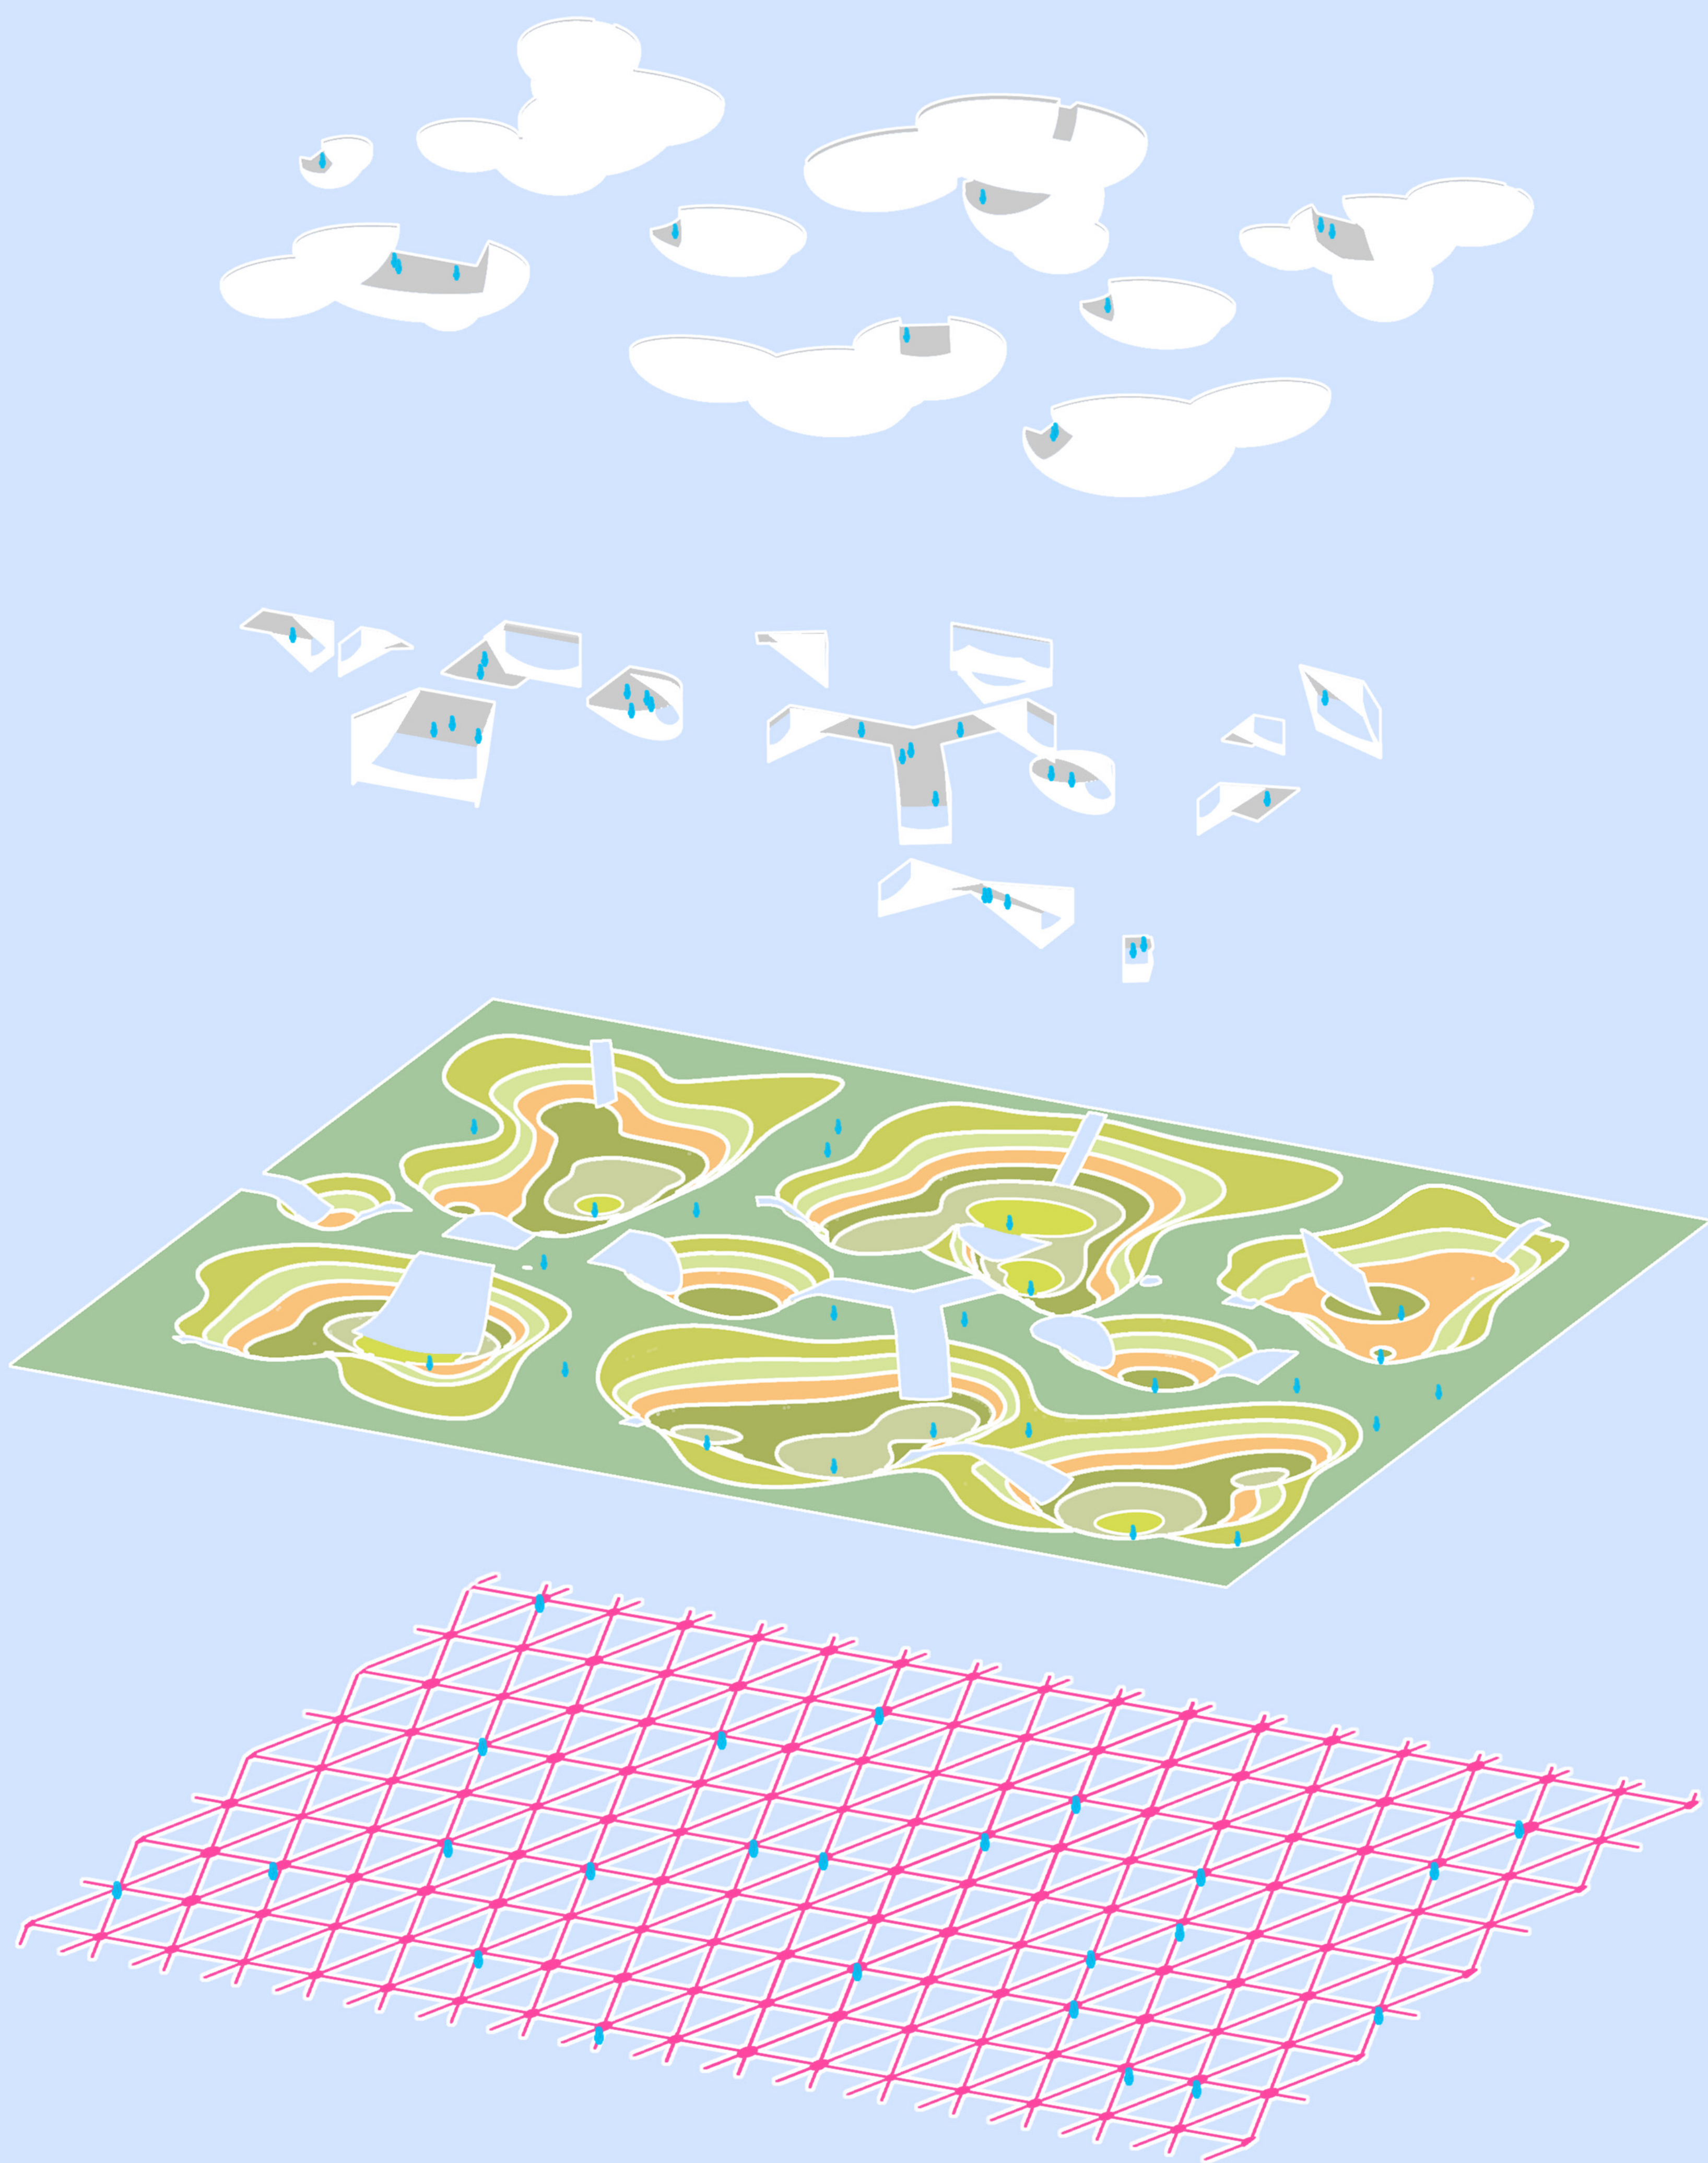

URBAN DELTA
LOCAL PLACE in Zuid-Oost, Amsterdam

Kicińska Anna Dobrawa, **4748441**

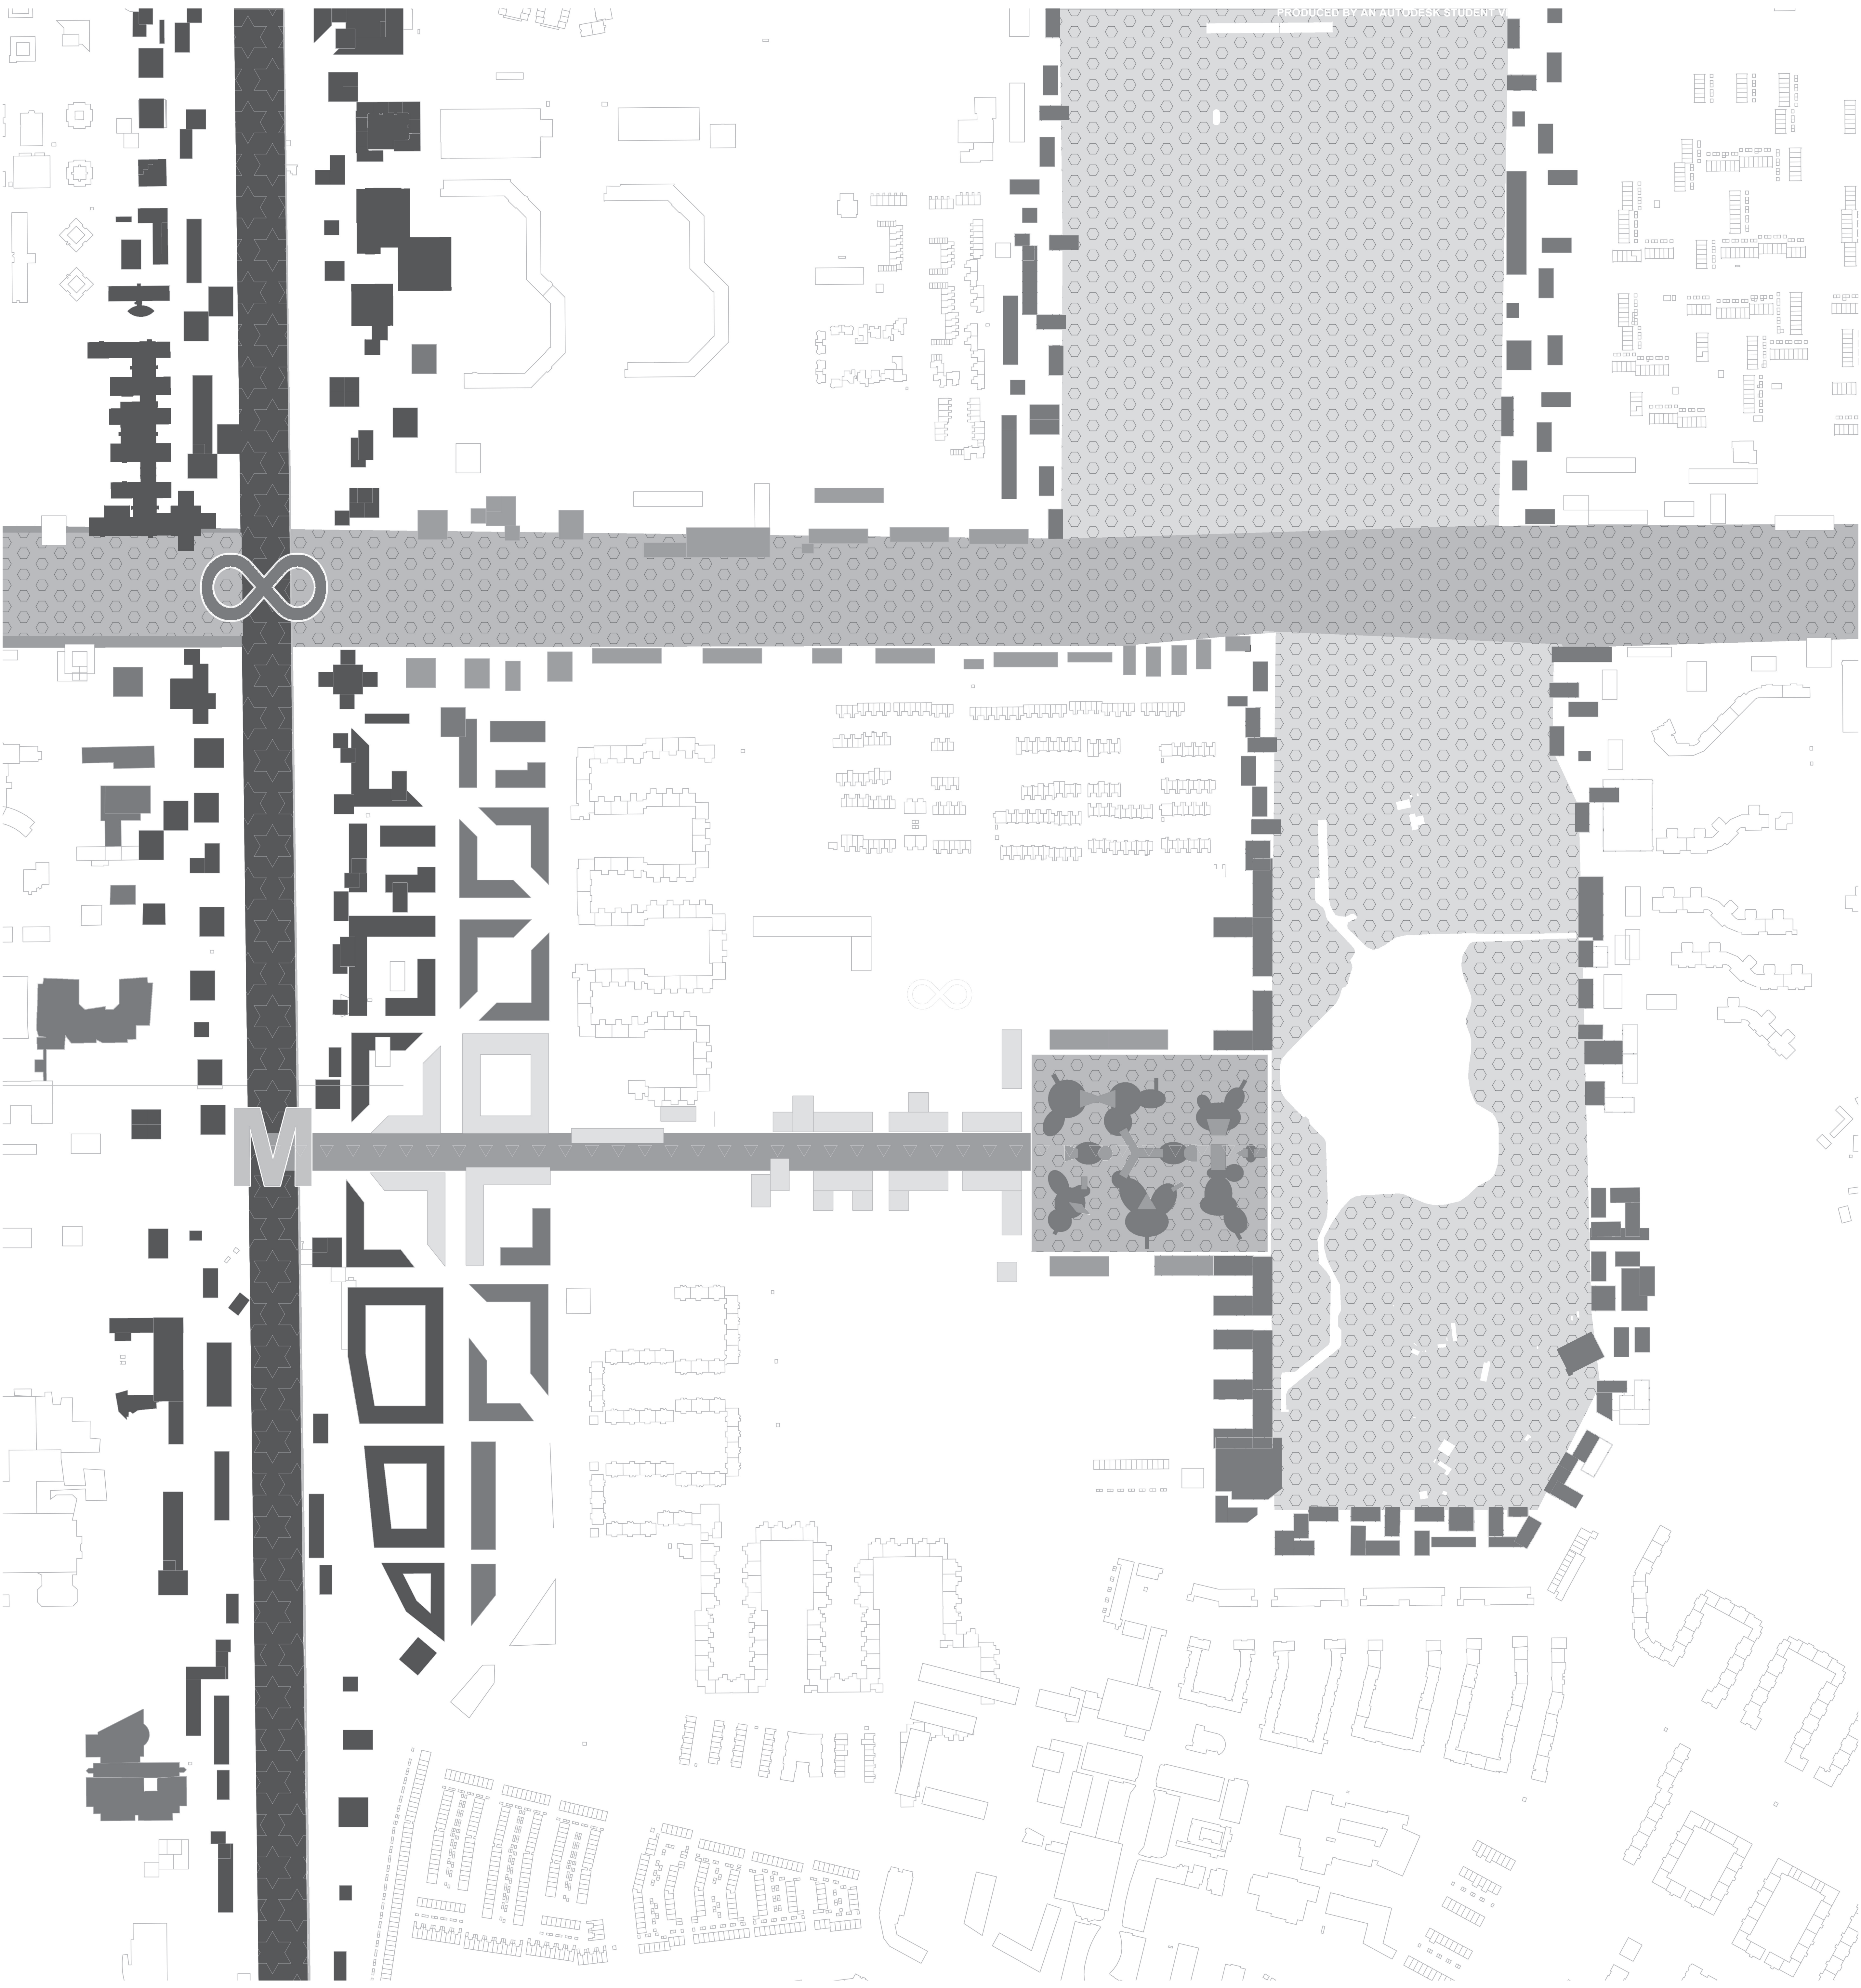


SCALE 1:2500

URBAN CONTEXT

URBAN DELTA
LOCAL PLACE in Zuid-Oost, Amsterdam

Kicińska Anna Dobrawa, **4748441**

∠ A

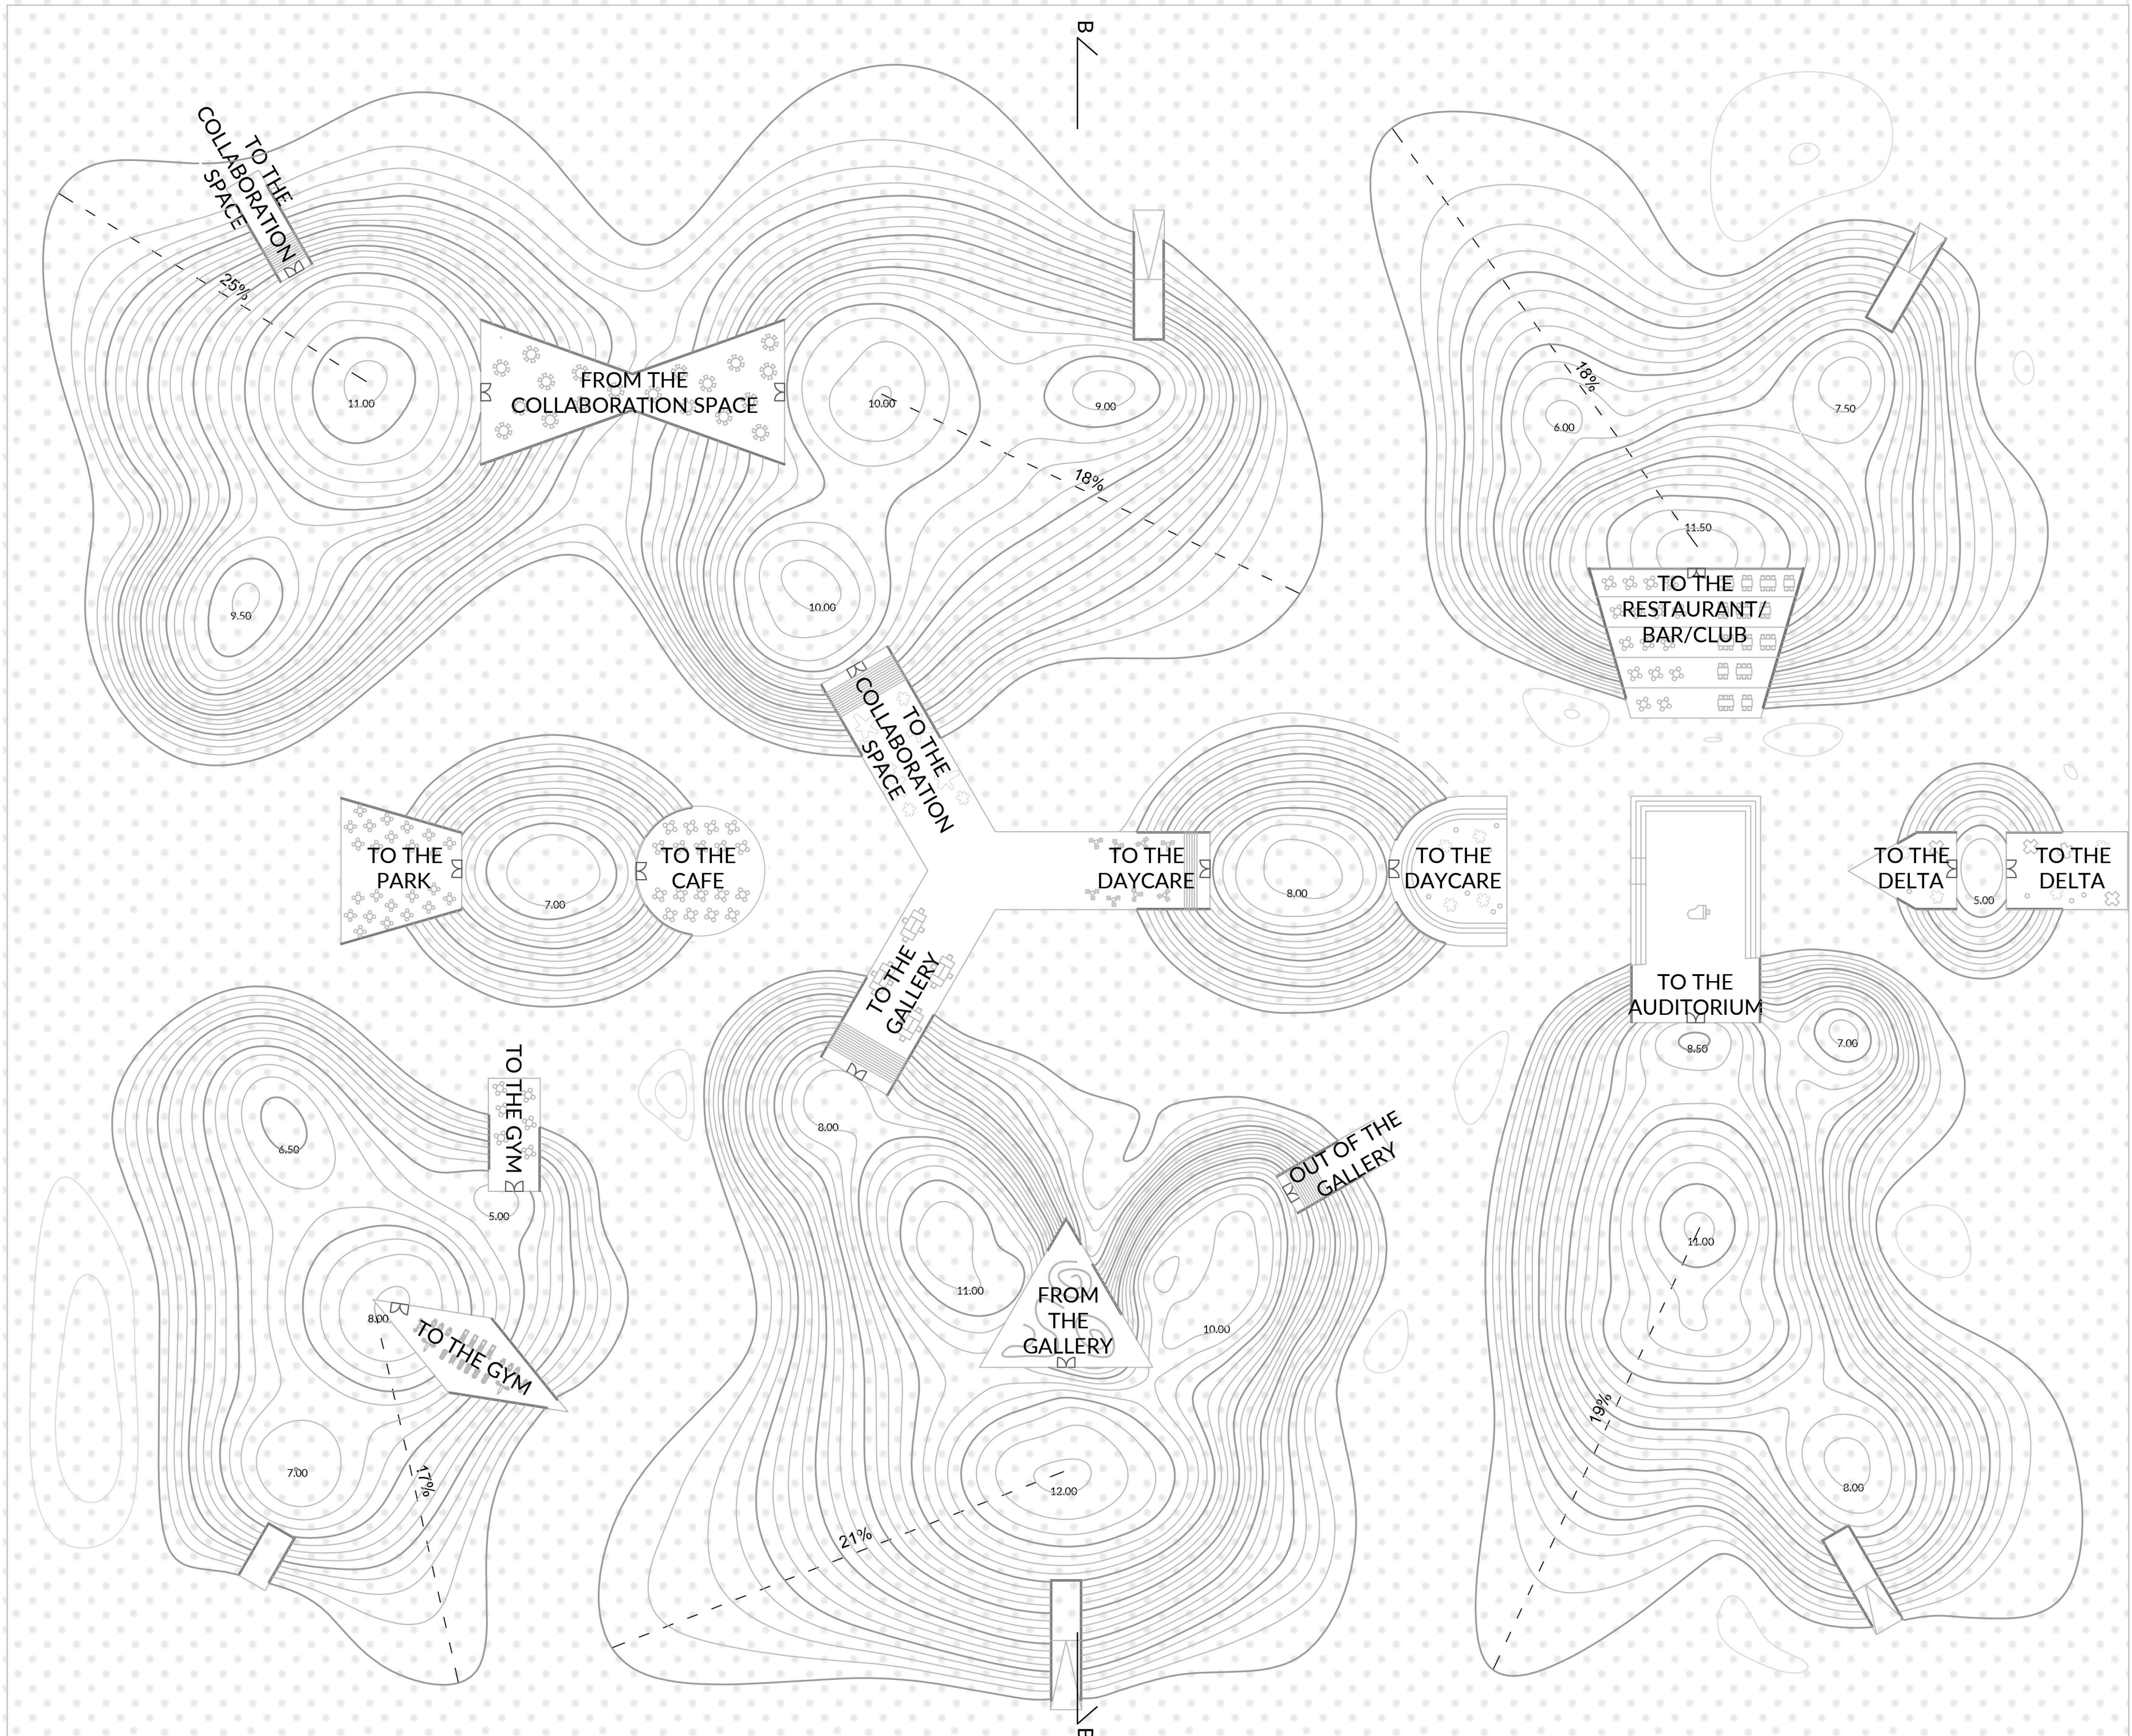


SCALE 1:500


ROOF PLAN

URBAN DELTA


LOCAL PLACE in Zuid-Oost, Amsterdam

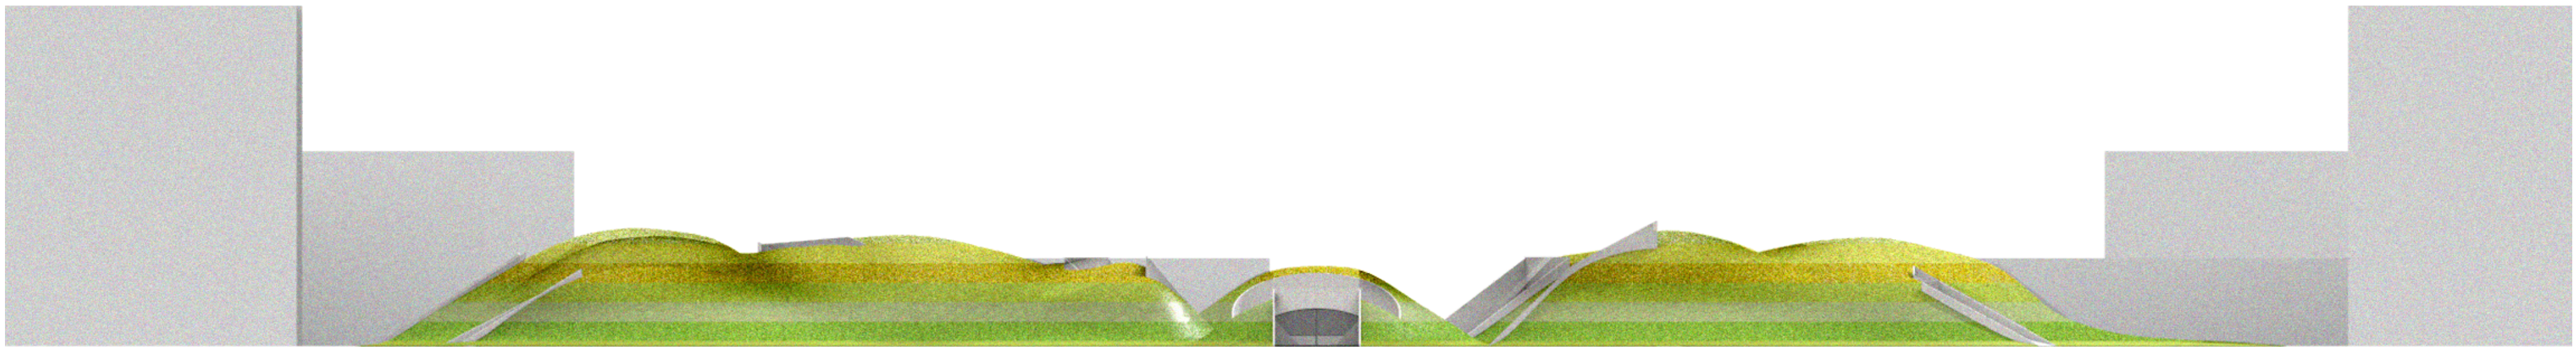


ELEVATION EAST

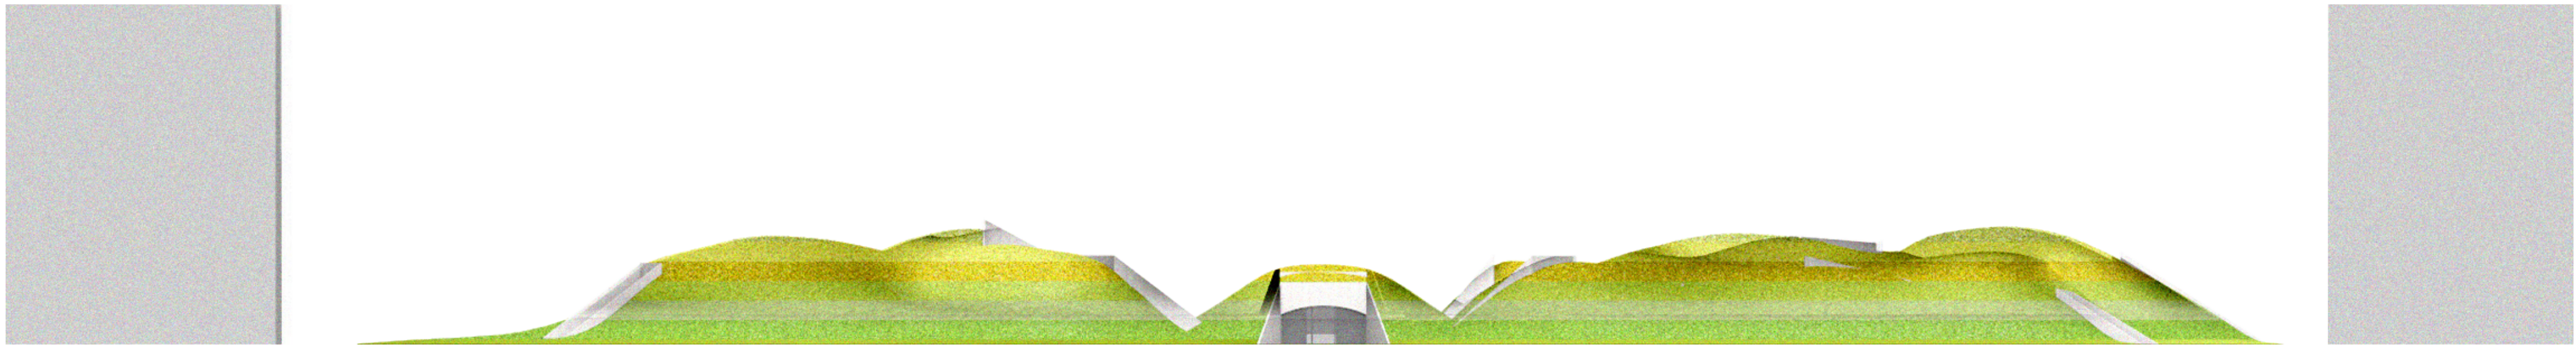

ELEVATION WEST

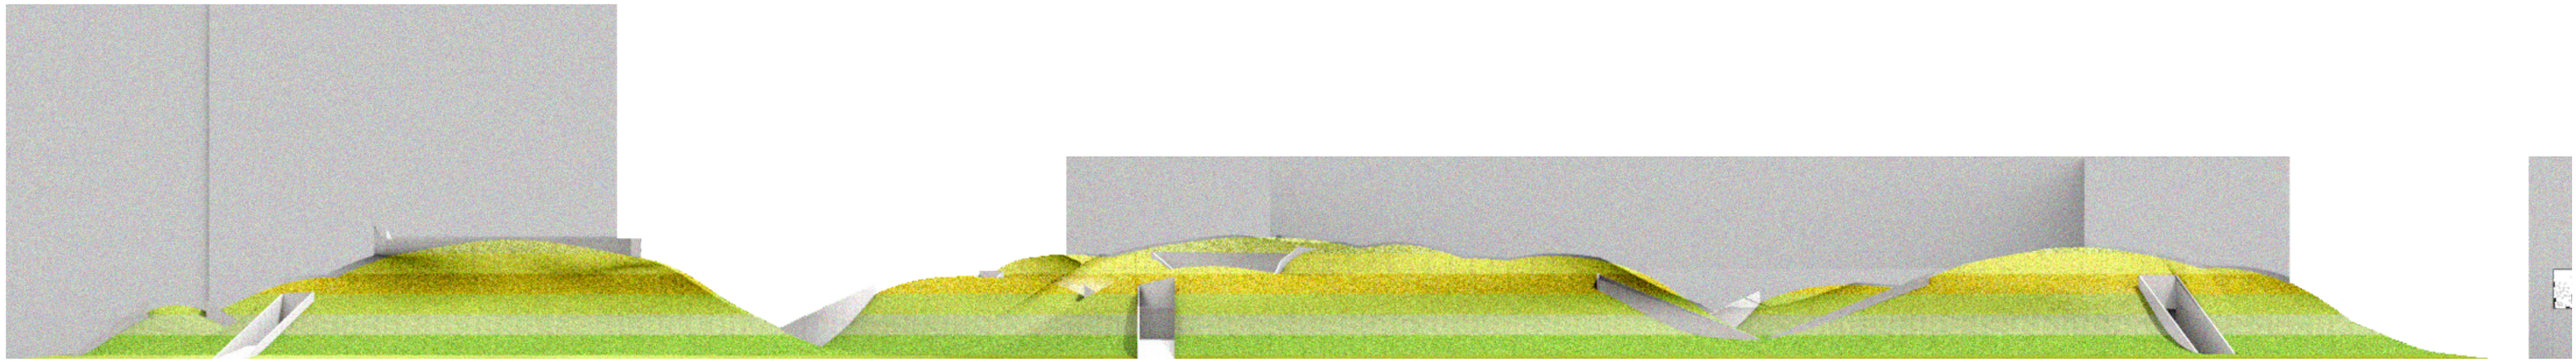


ELEVATION NORTH

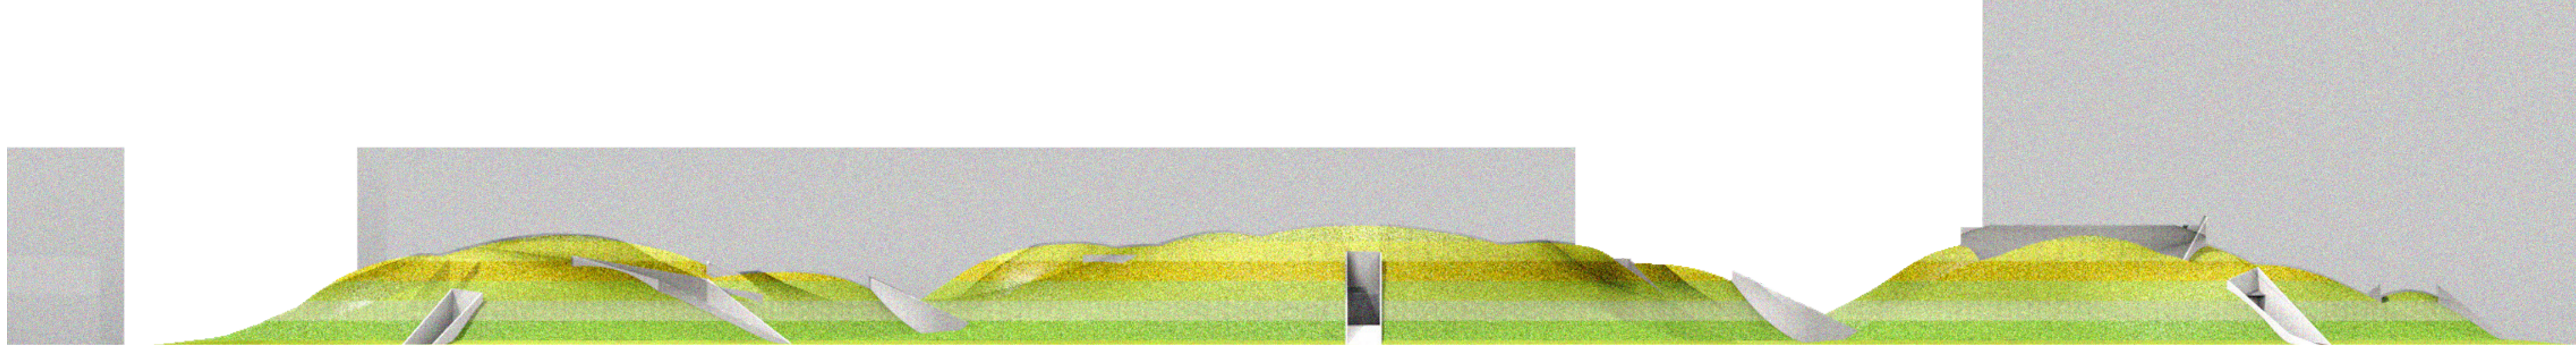


ELEVATION SOUTH

URBAN DELTA

LOCAL PLACE in Zuid-Oost, Amsterdam

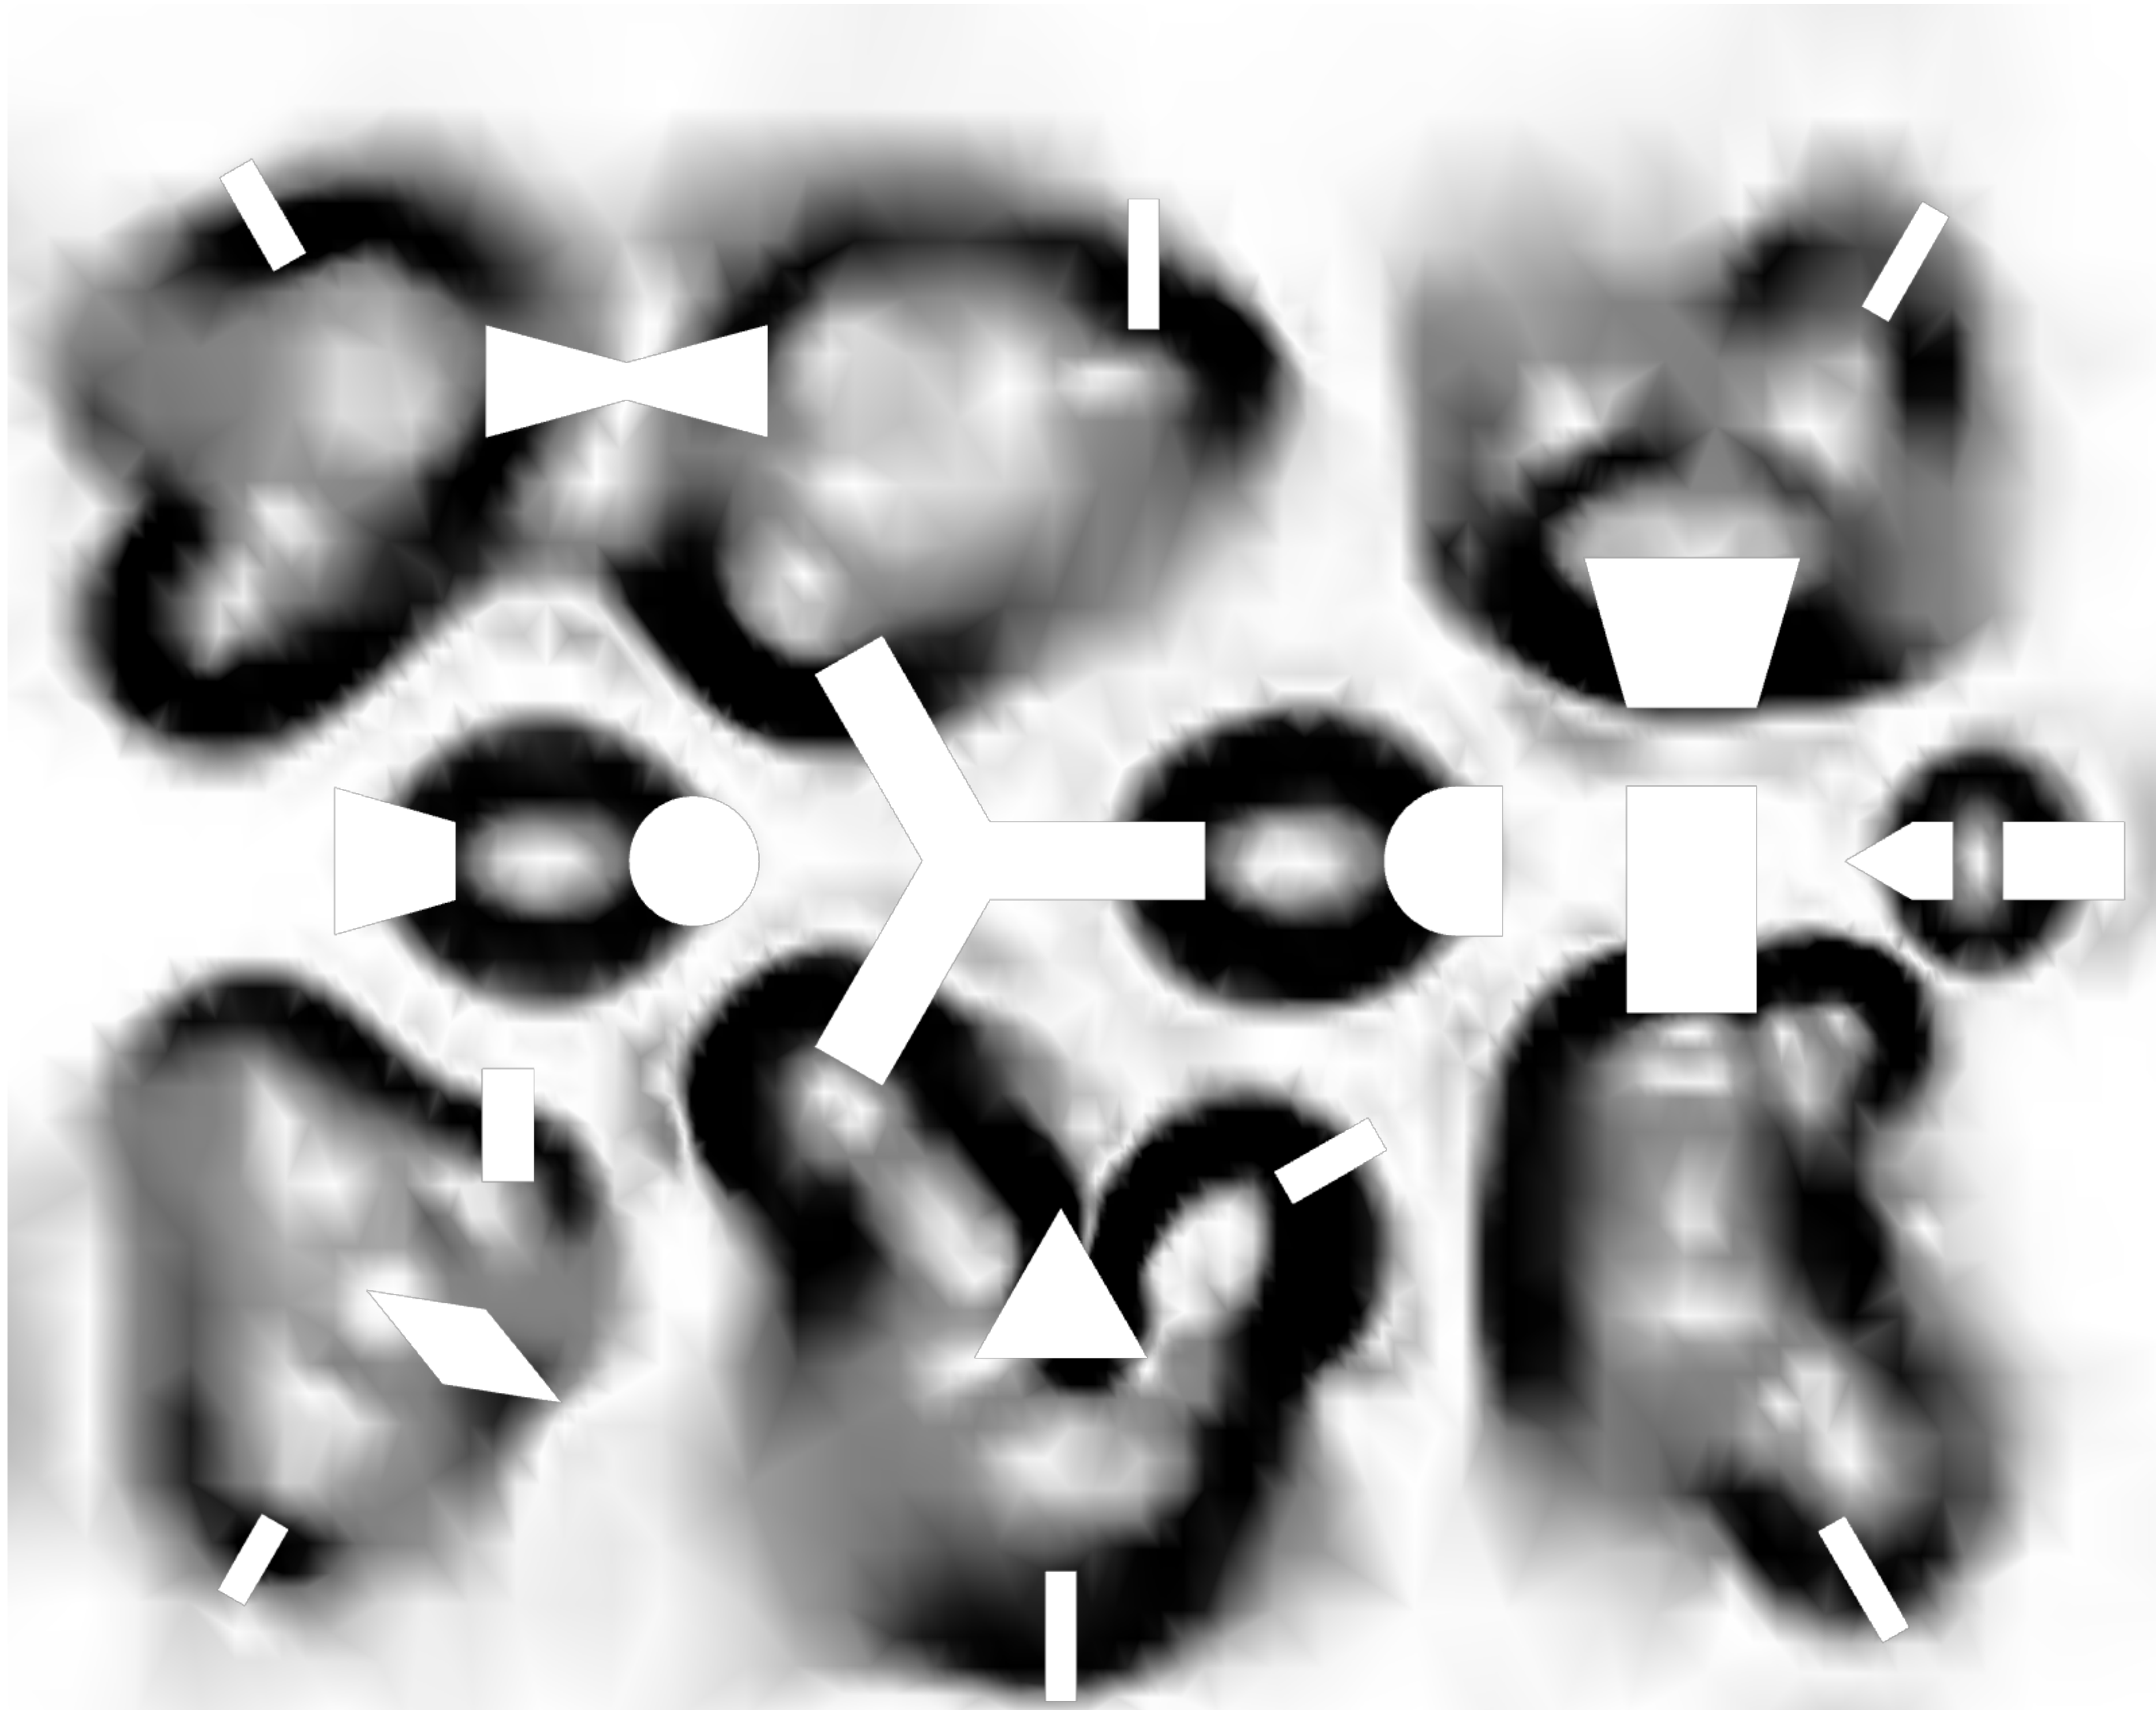


LANDSCAPE DESIGN

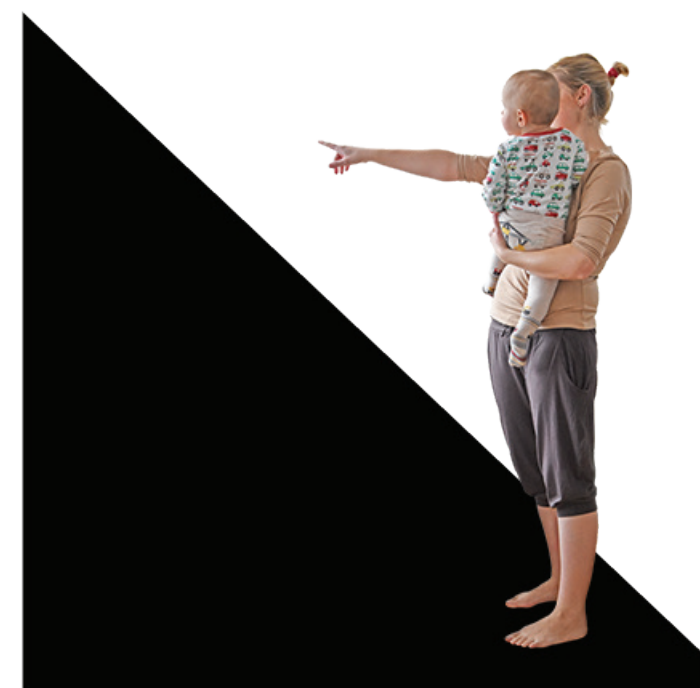

SLOPE GRADIENT

URBAN DELTA
LOCAL PLACE in Zuid-Oost, Amsterdam

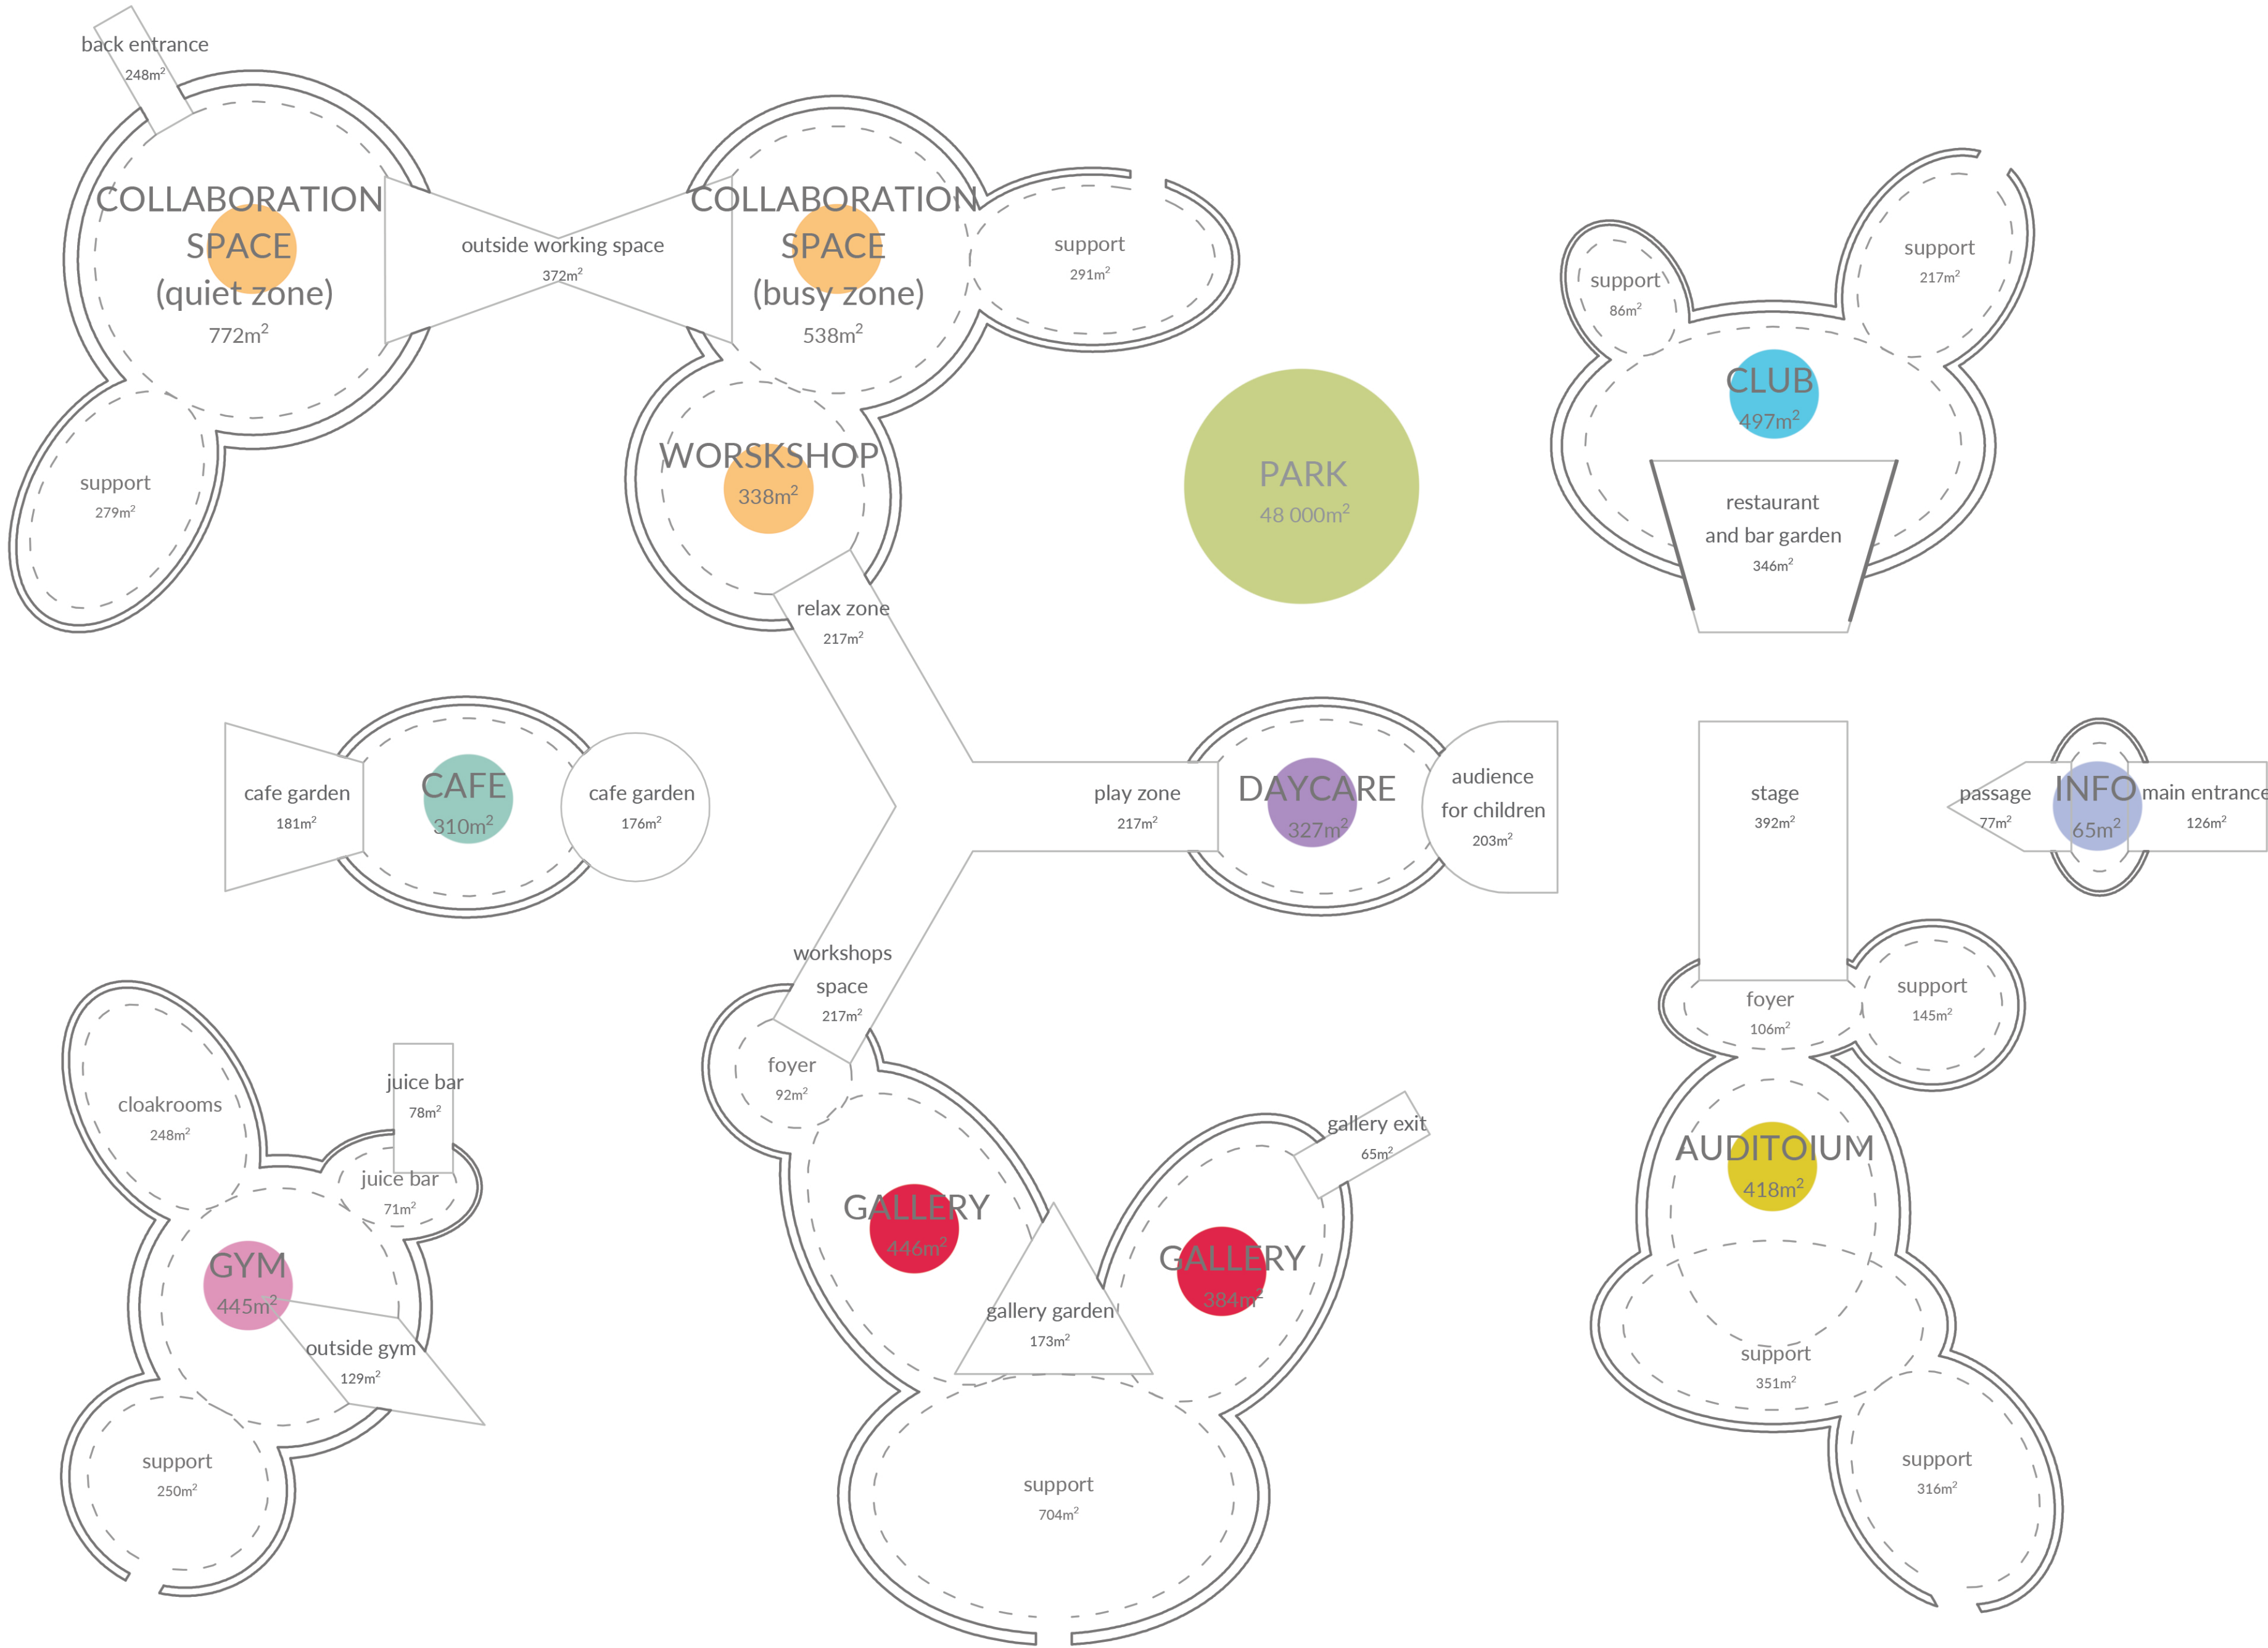

ZONING PLAN




TIME DIAGRAMS

BZ


**SCALE 1:250**

URBAN DELTA
LOCAL PLACE in Zuid-Oost, Amsterdam

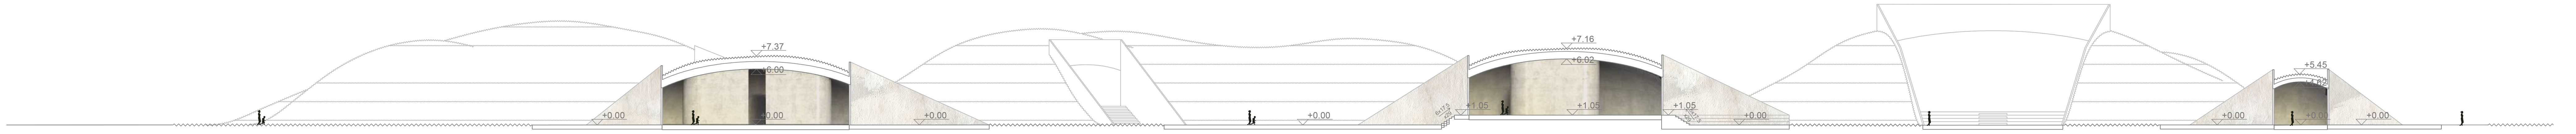


SECTION A

SCALE 1:250

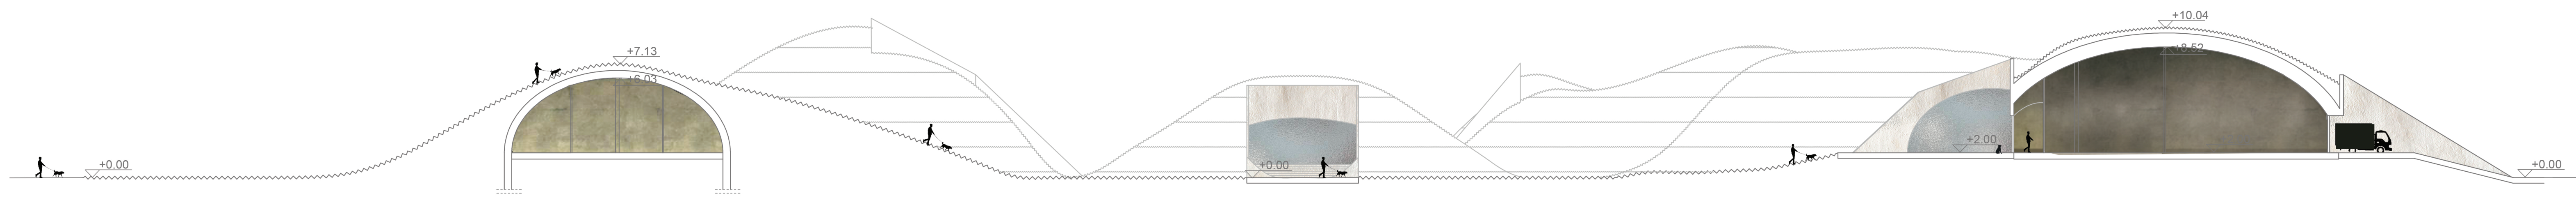


SECTION B

SCALE 1:250

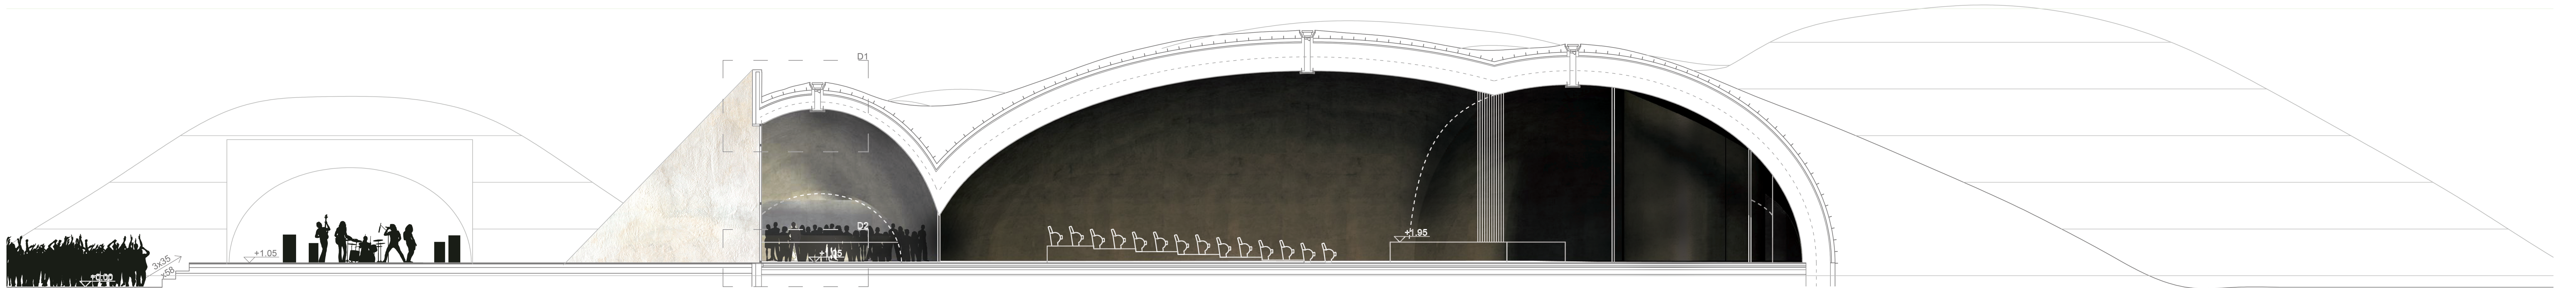

SECTION C

SCALE 1:00

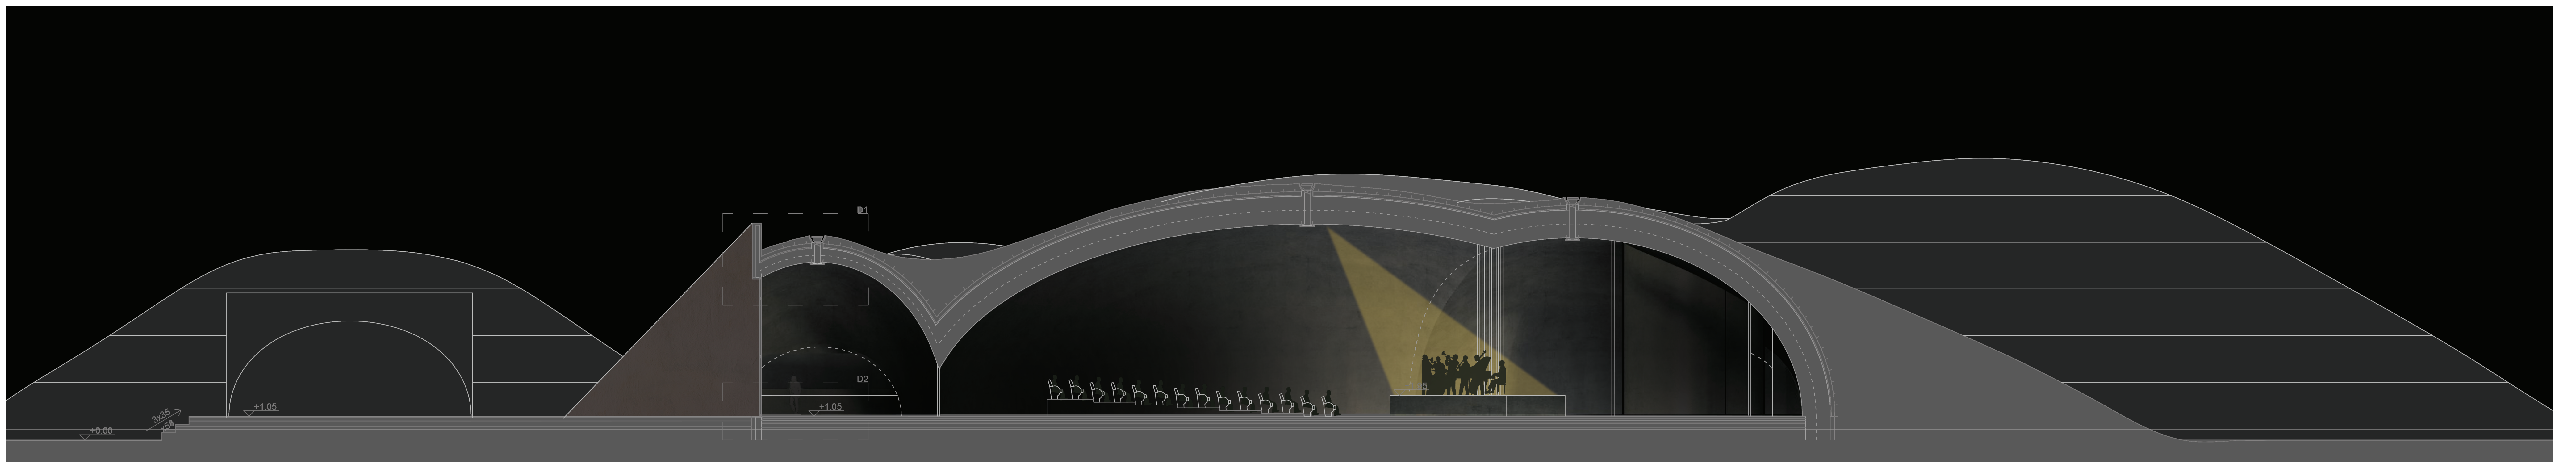


SECTION C

SCALE 1:00

URBAN DELTA
LOCAL PLACE in Zuid-Oost, Amsterdam


Kicińska Anna Dobrawa, **4748441**

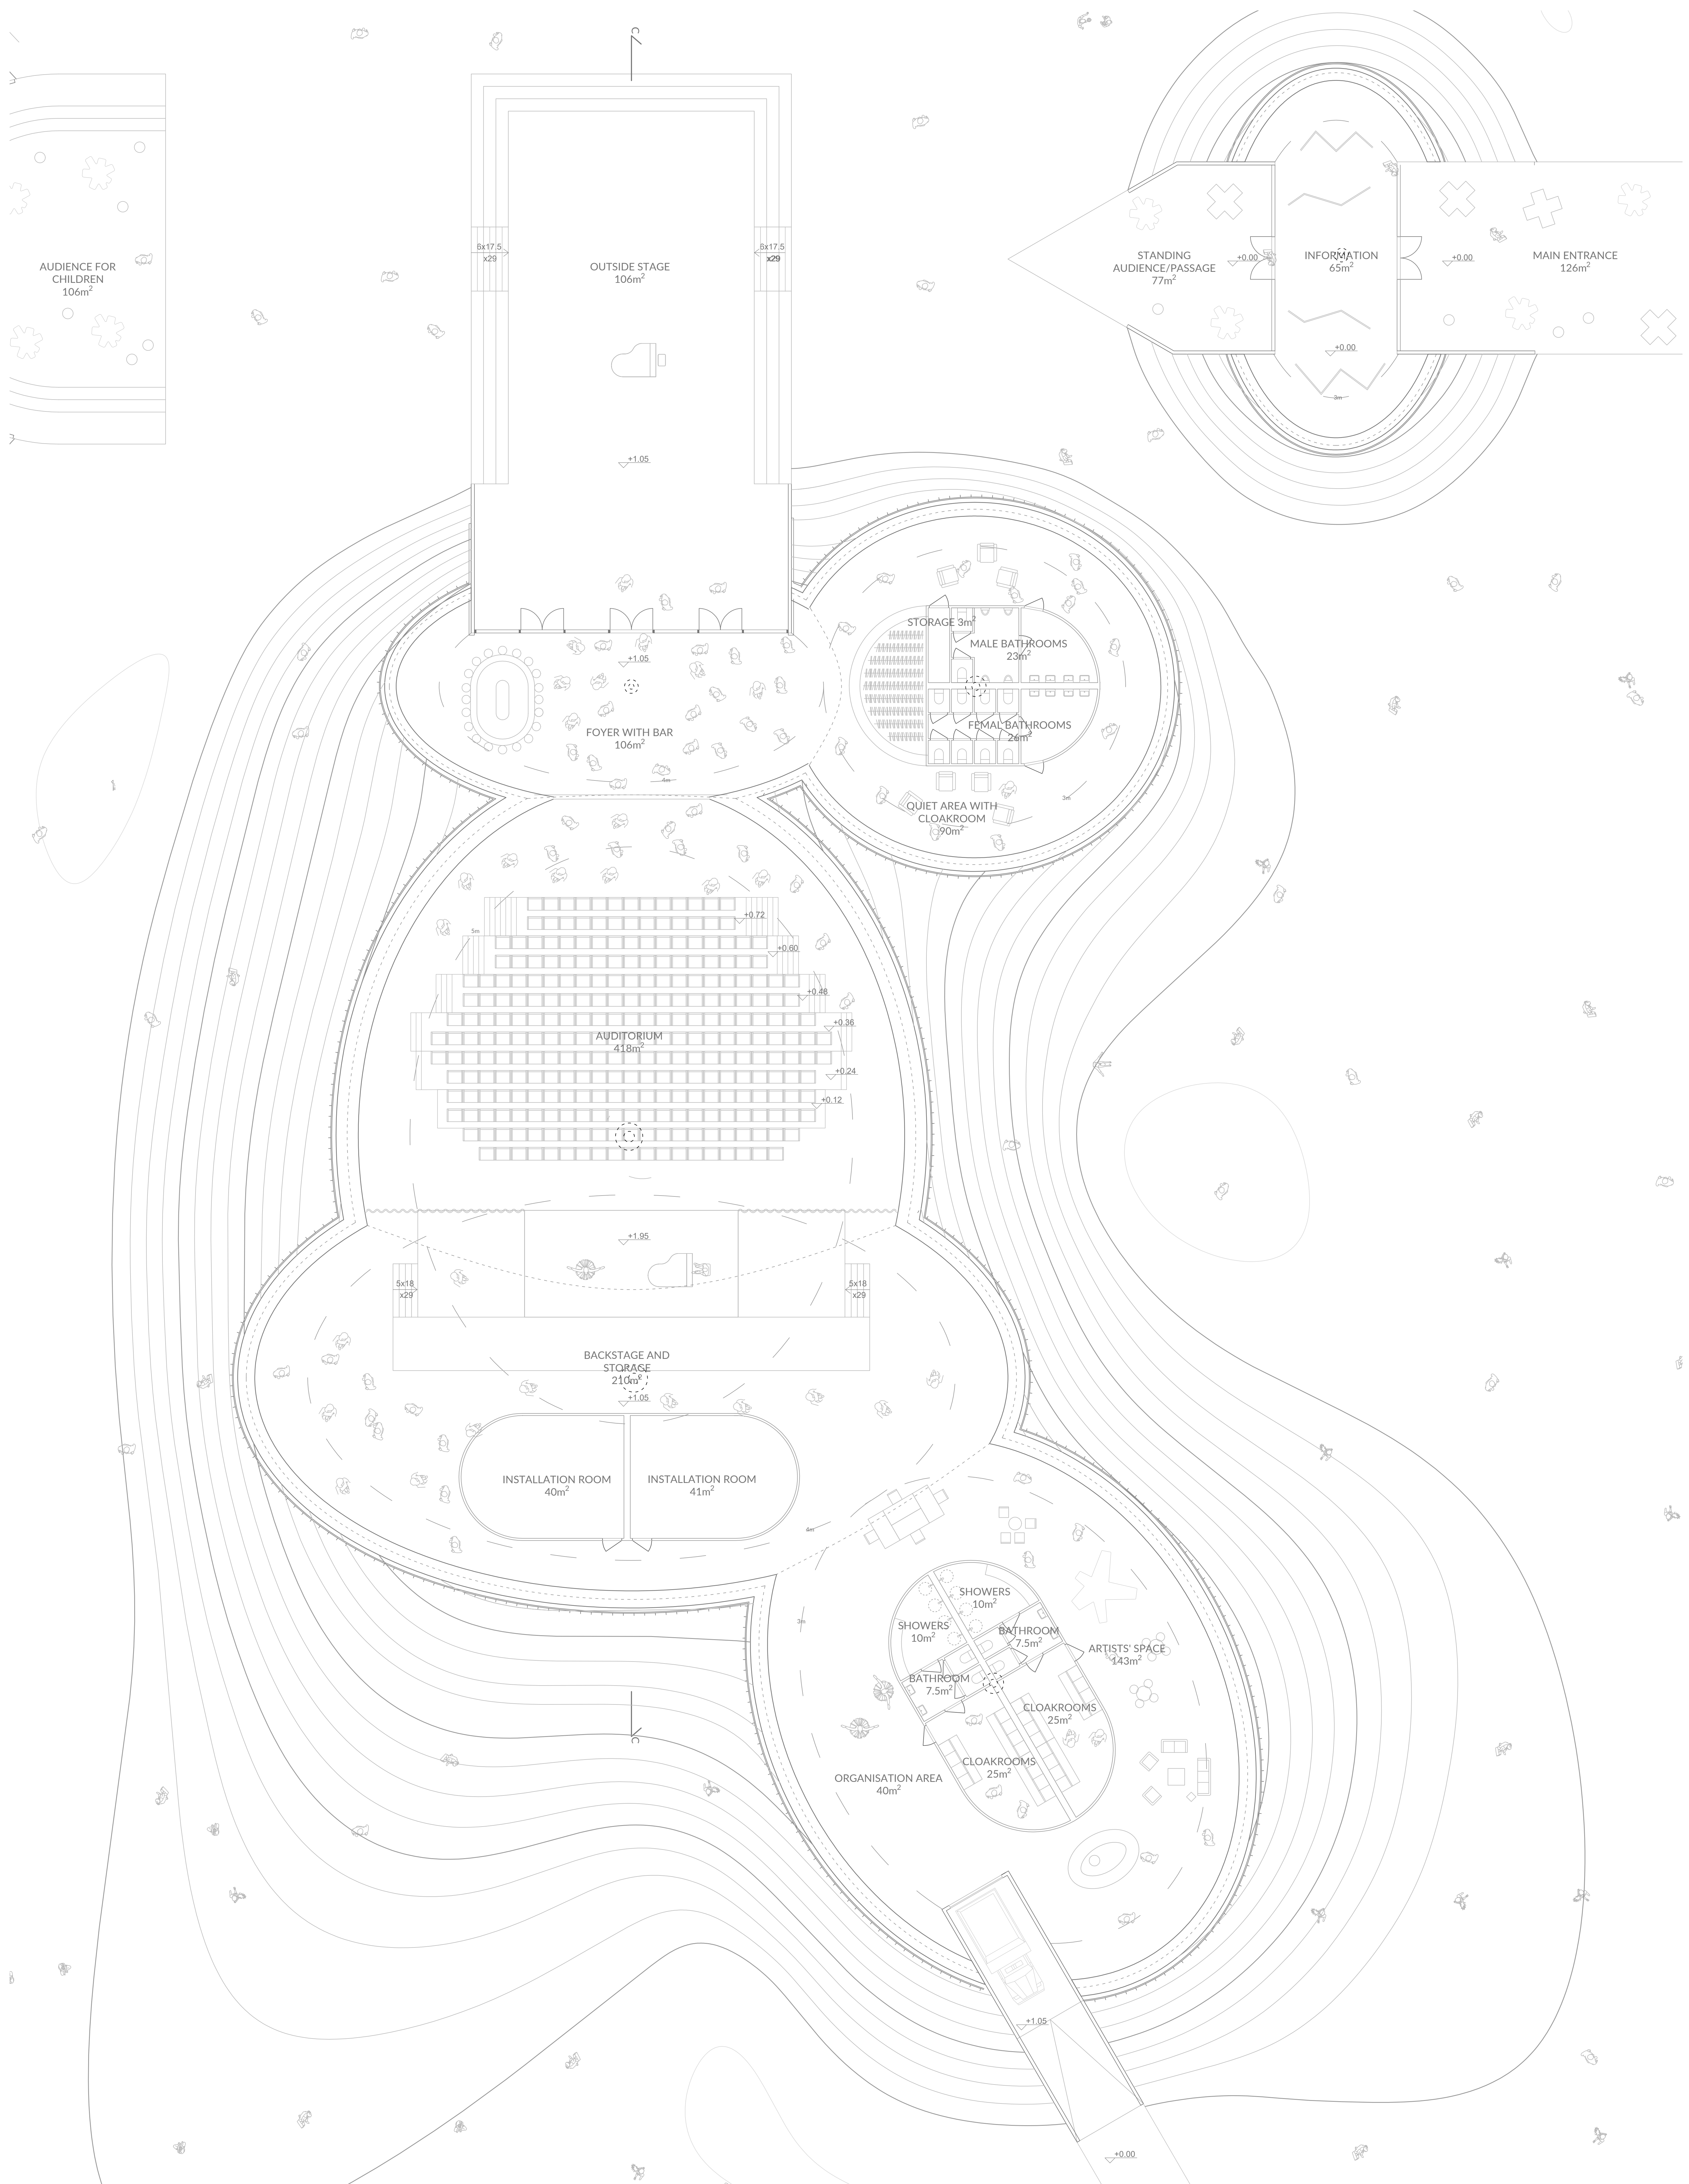

FLOOR PLAN


SCALE 1:100

URBAN DELTA
LOCAL PLACE in Zuid-Oost, Amsterdam

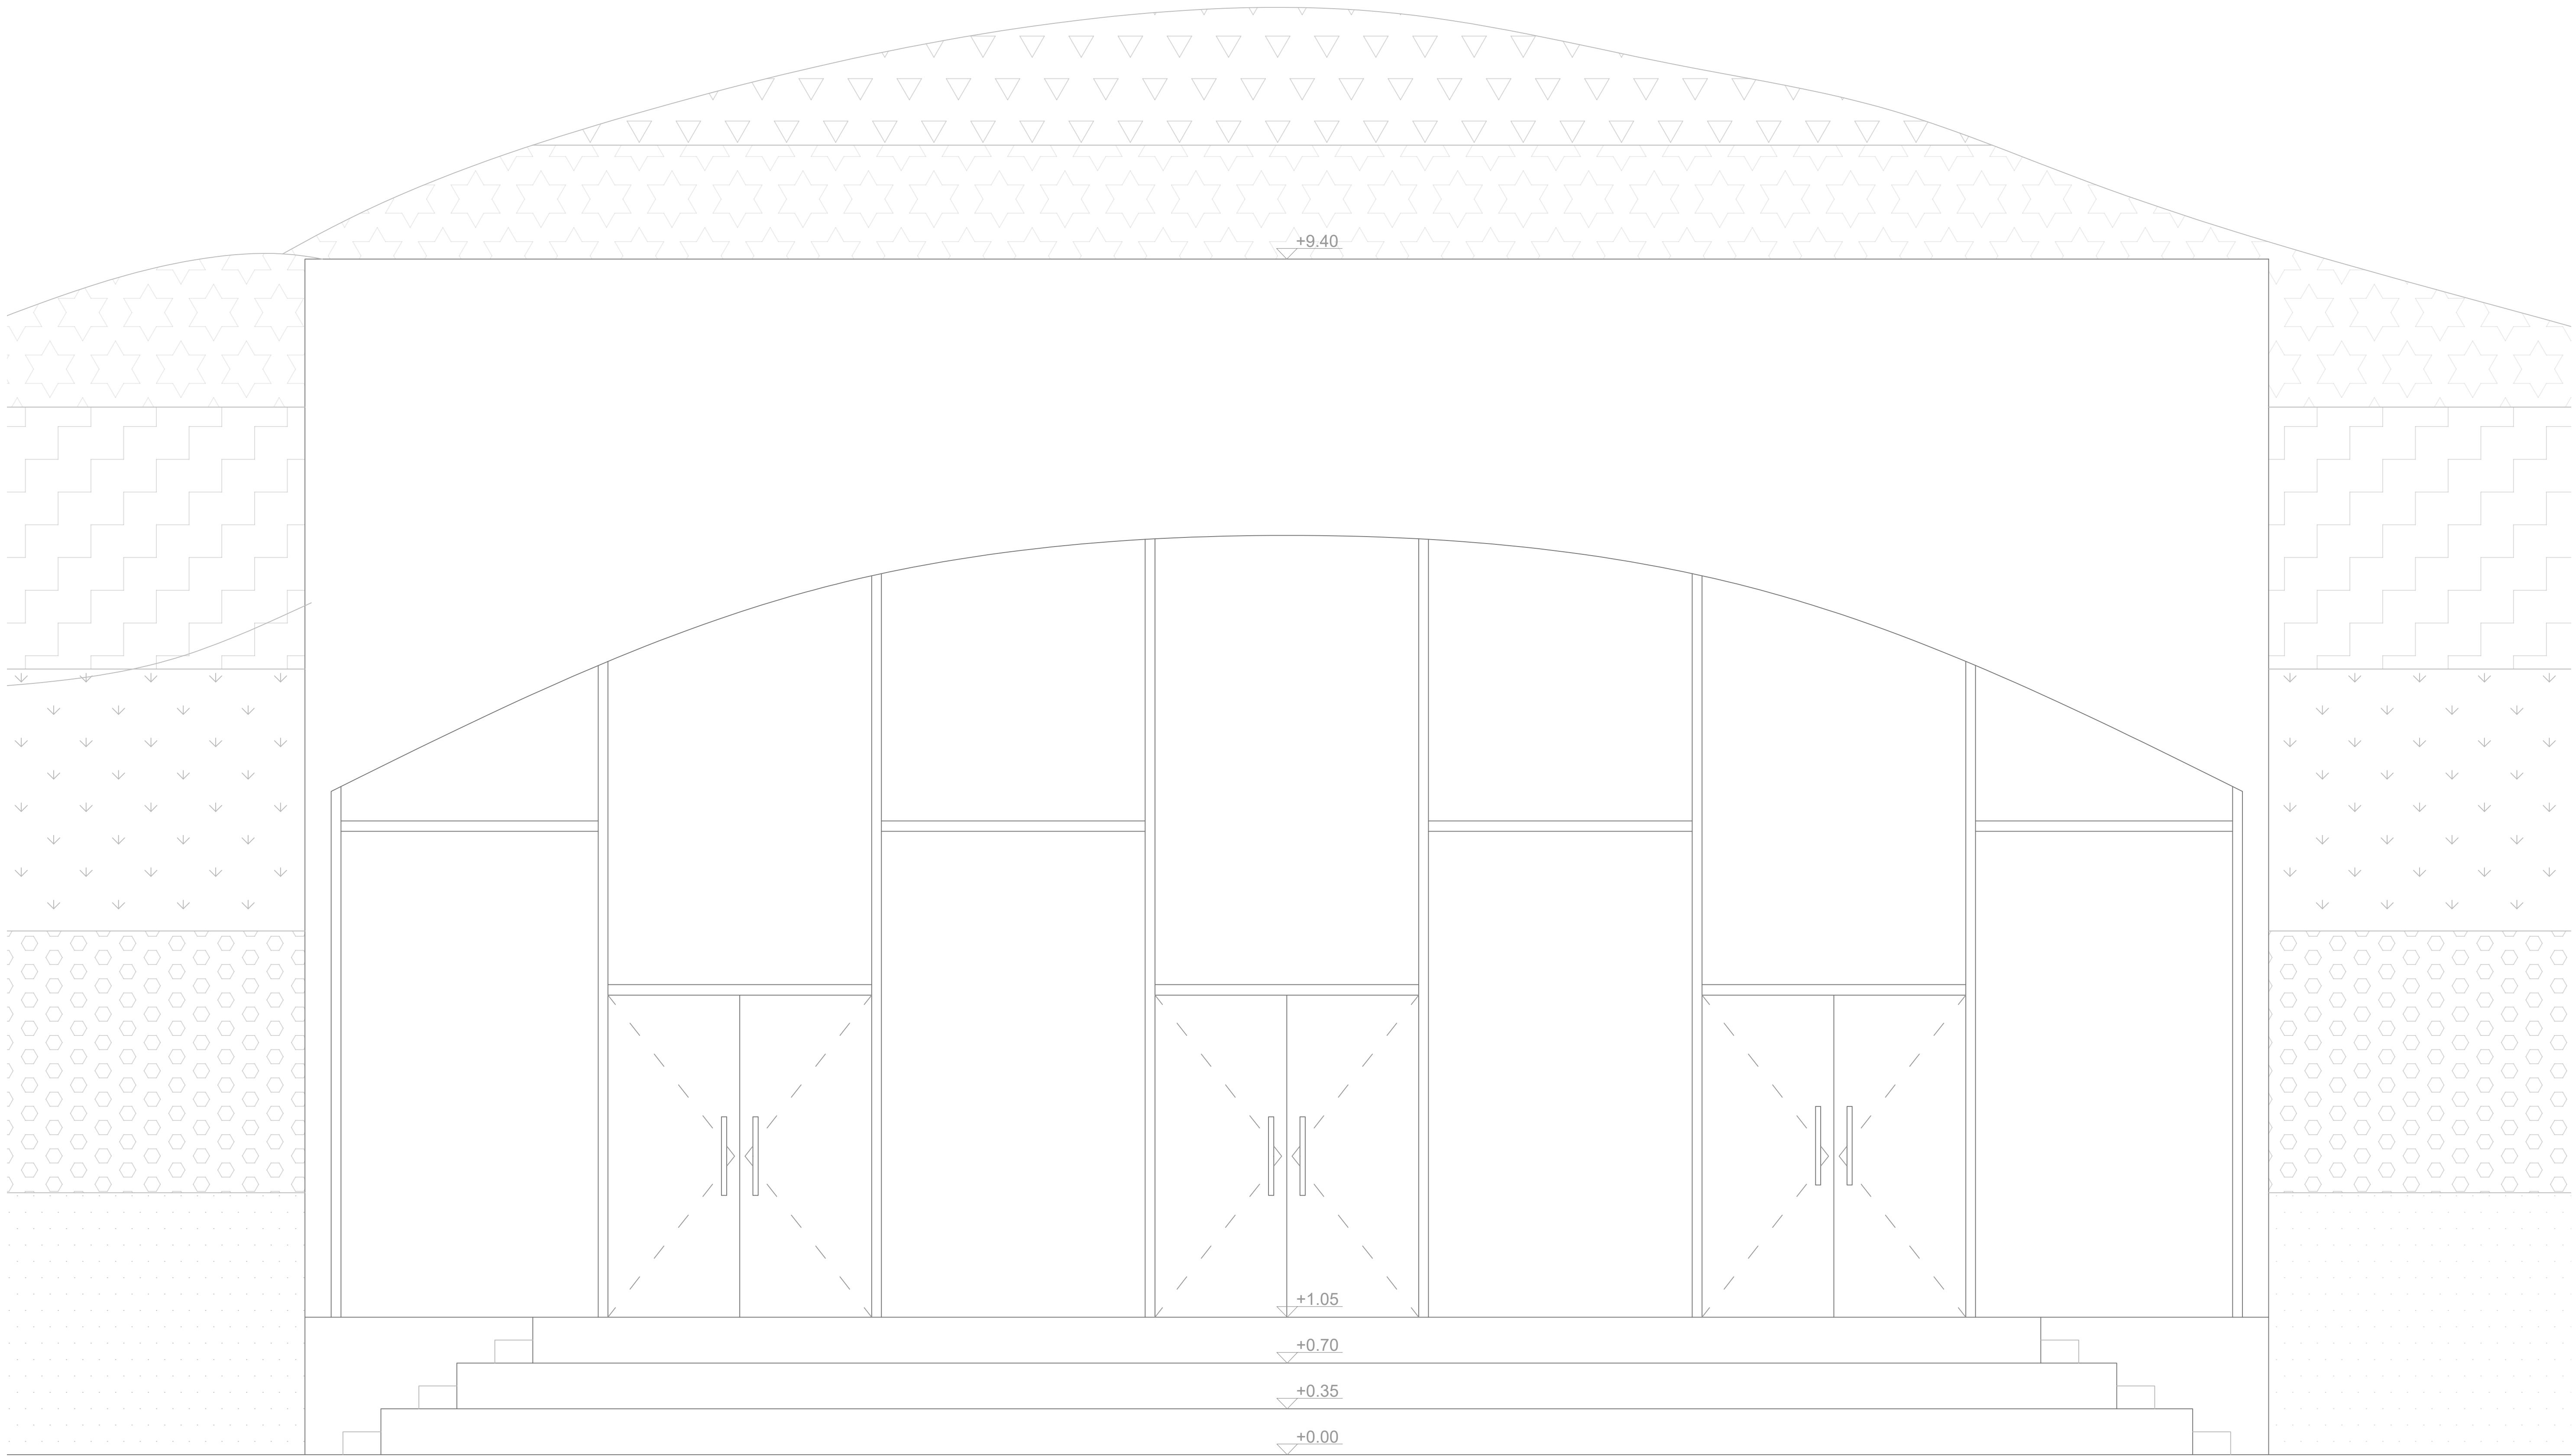


SCALE 1:25

FACADE

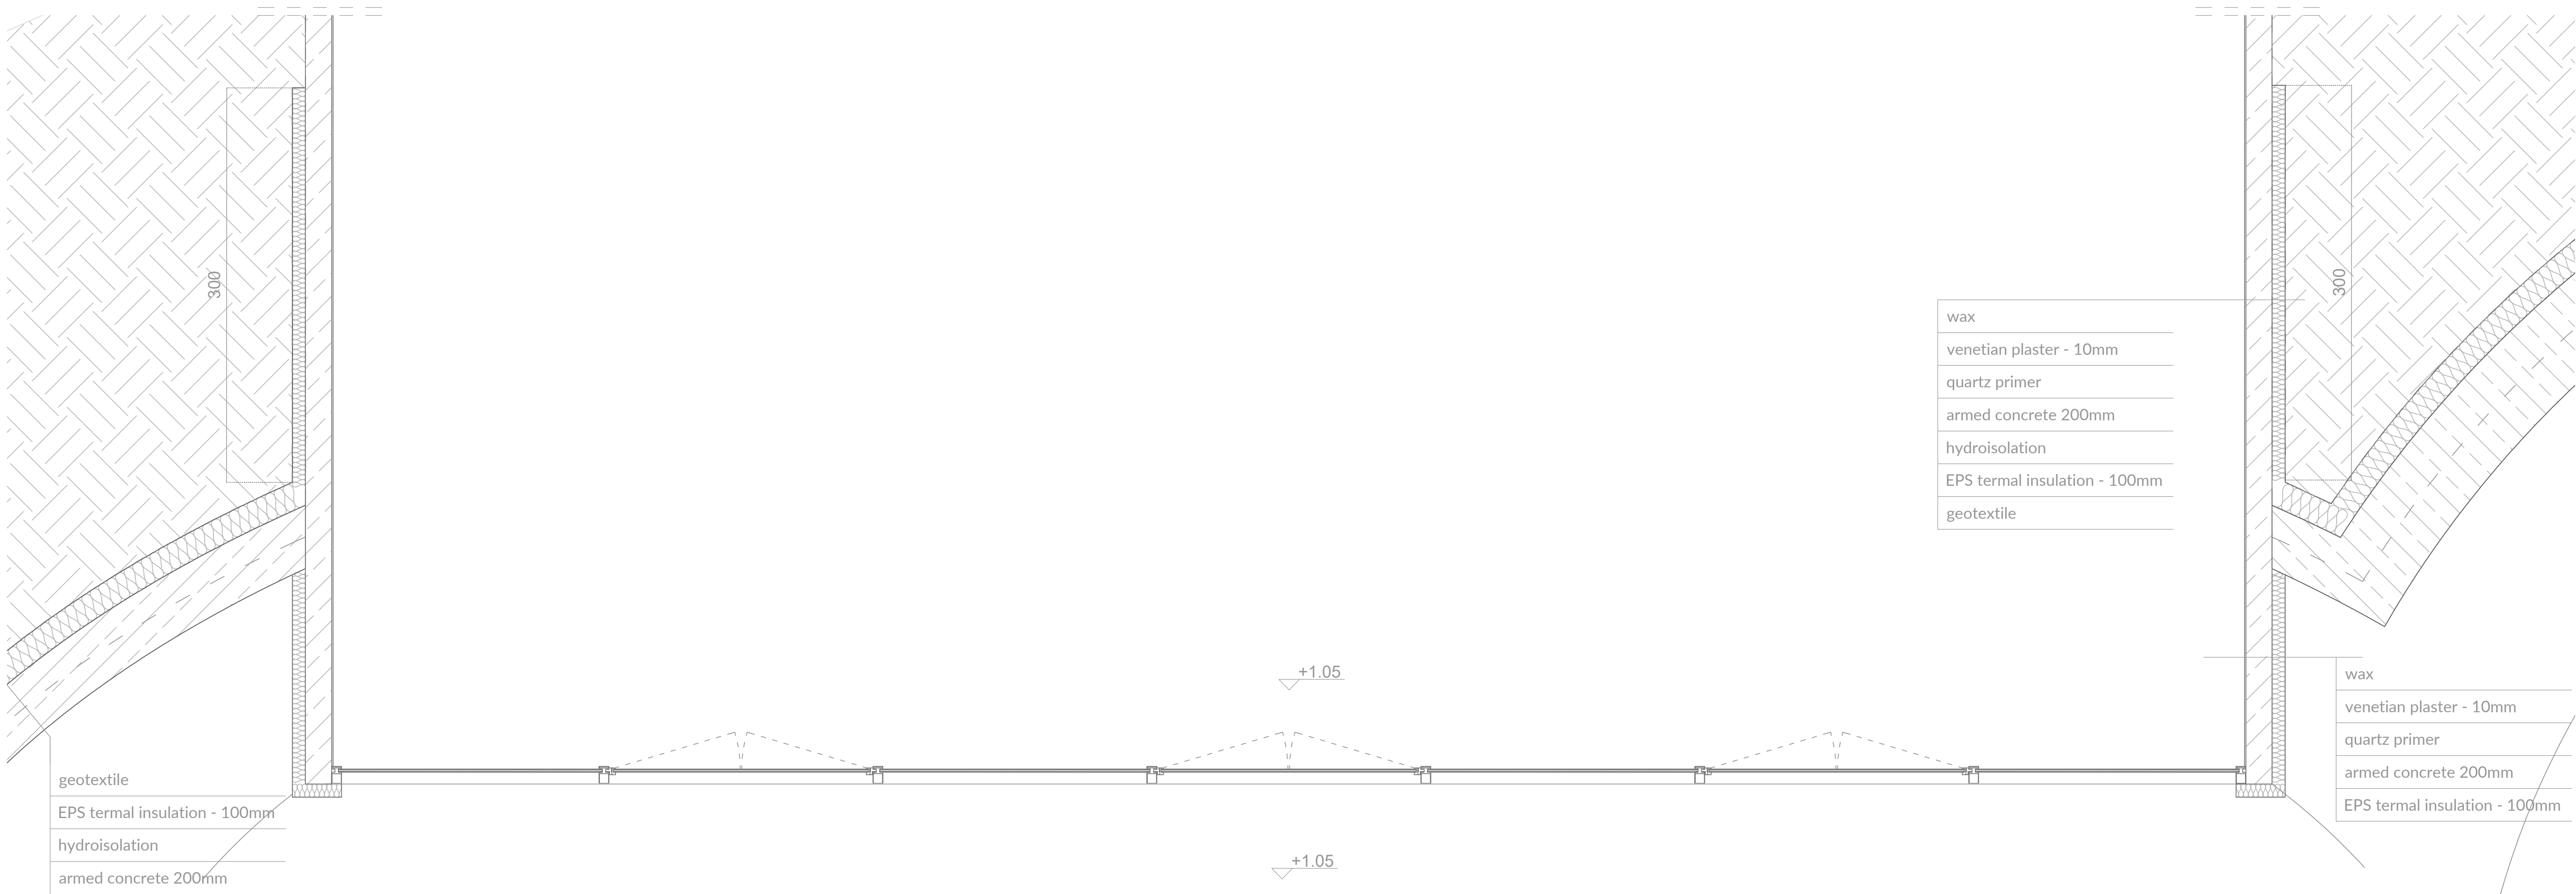

SCALE 1:25

FLOOR PLAN

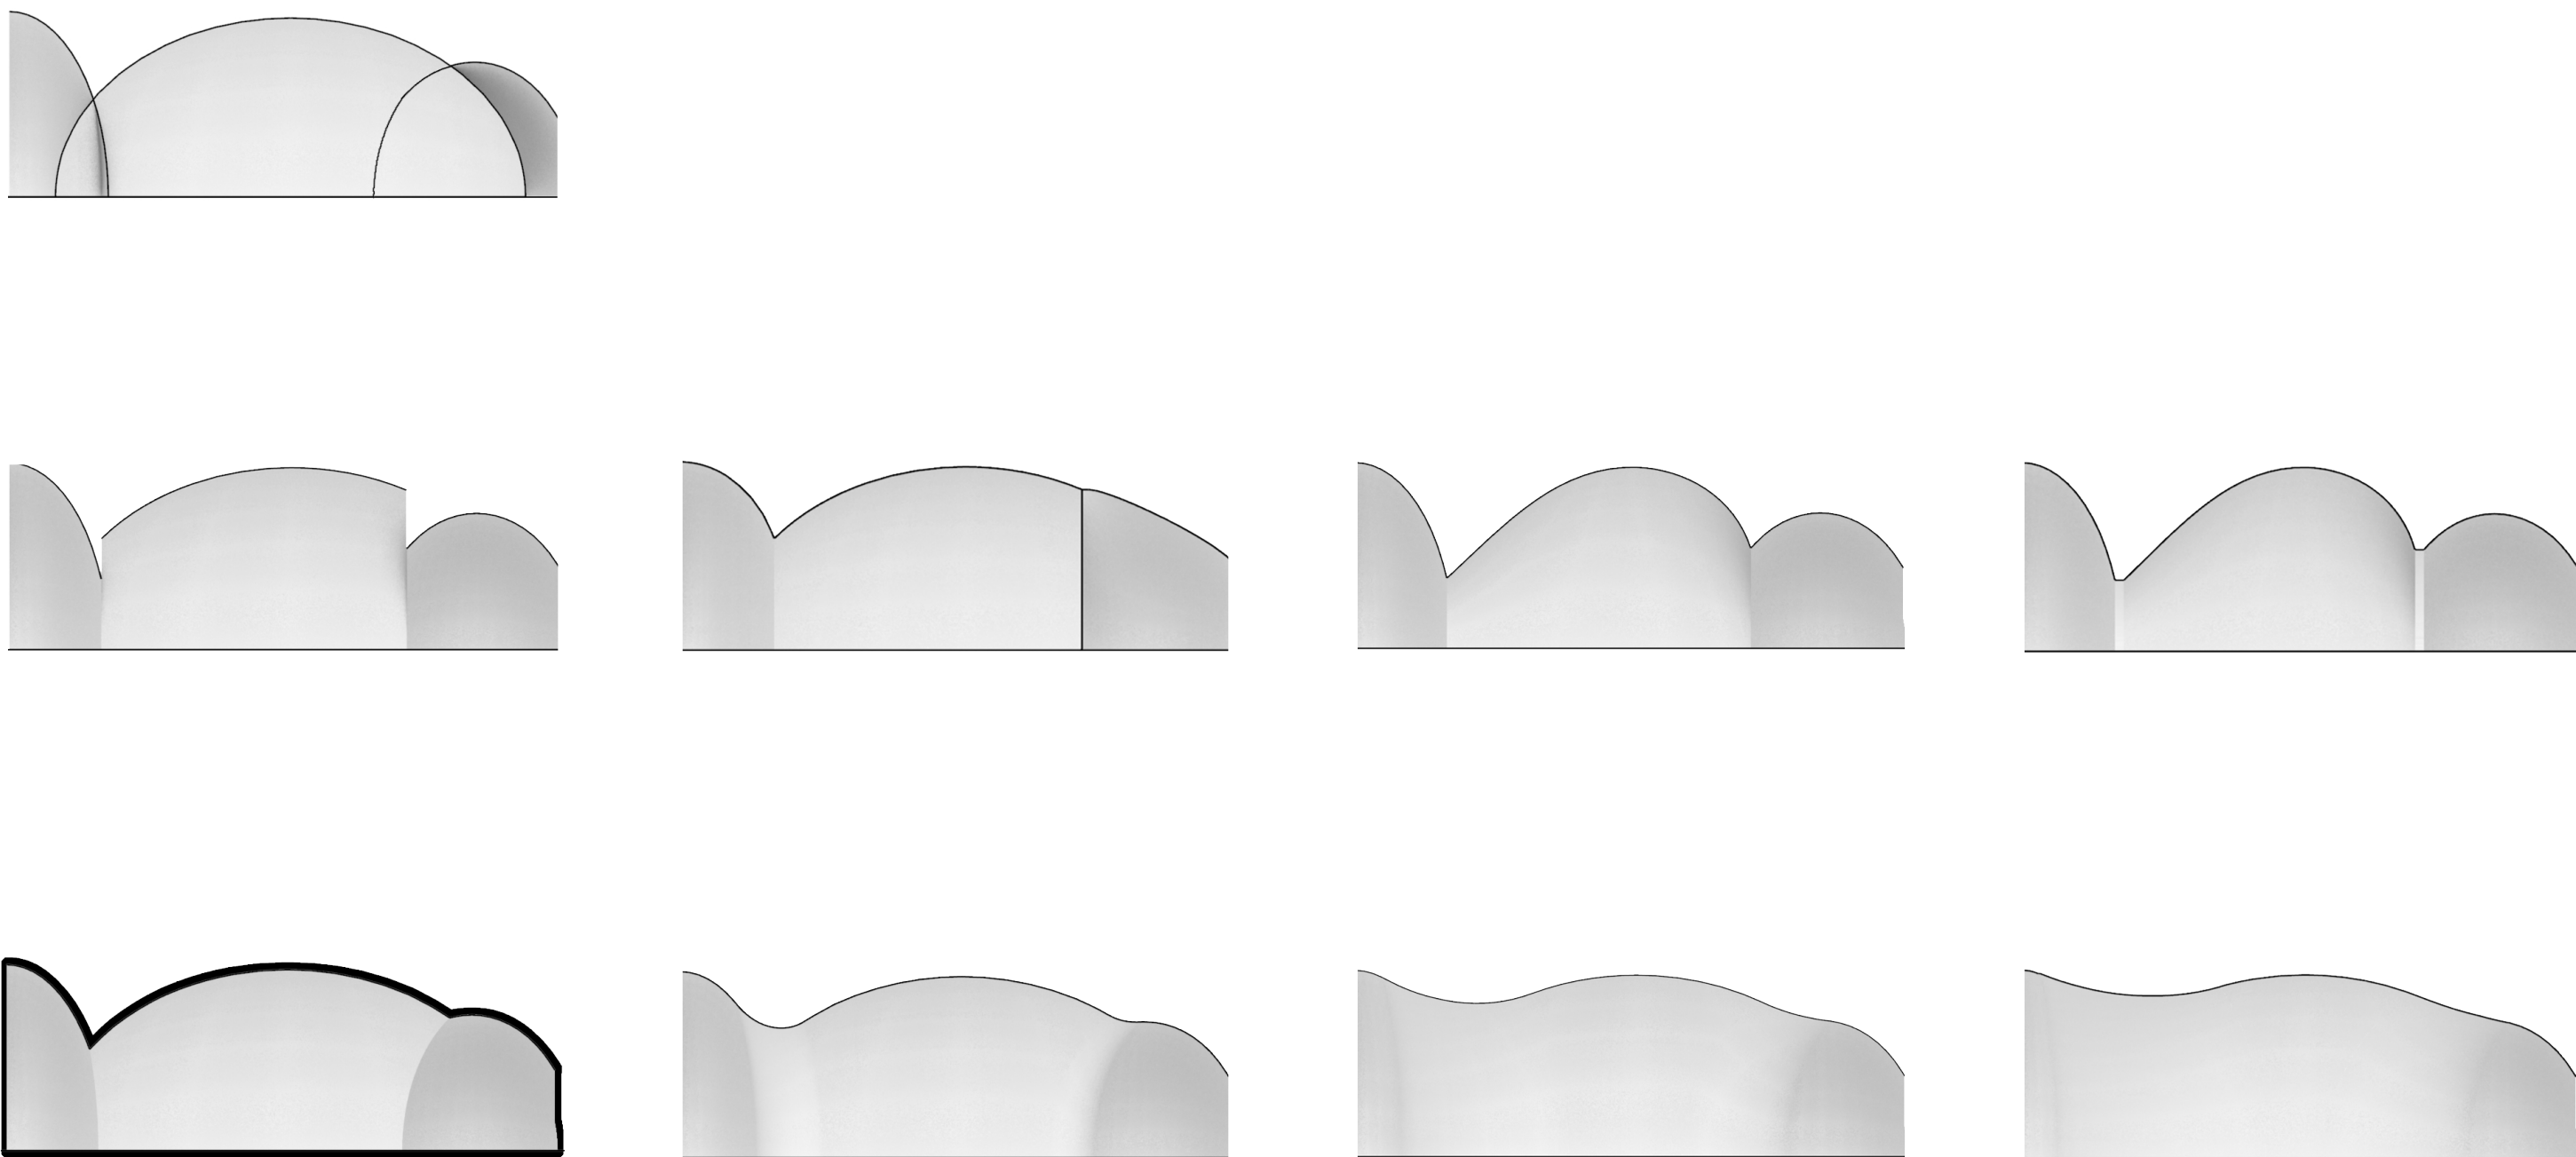


CONSTRUCTION




SYSTEM DIAGRAMS

URBAN DELTA

LOCAL PLACE in Zuid-Oost, Amsterdam

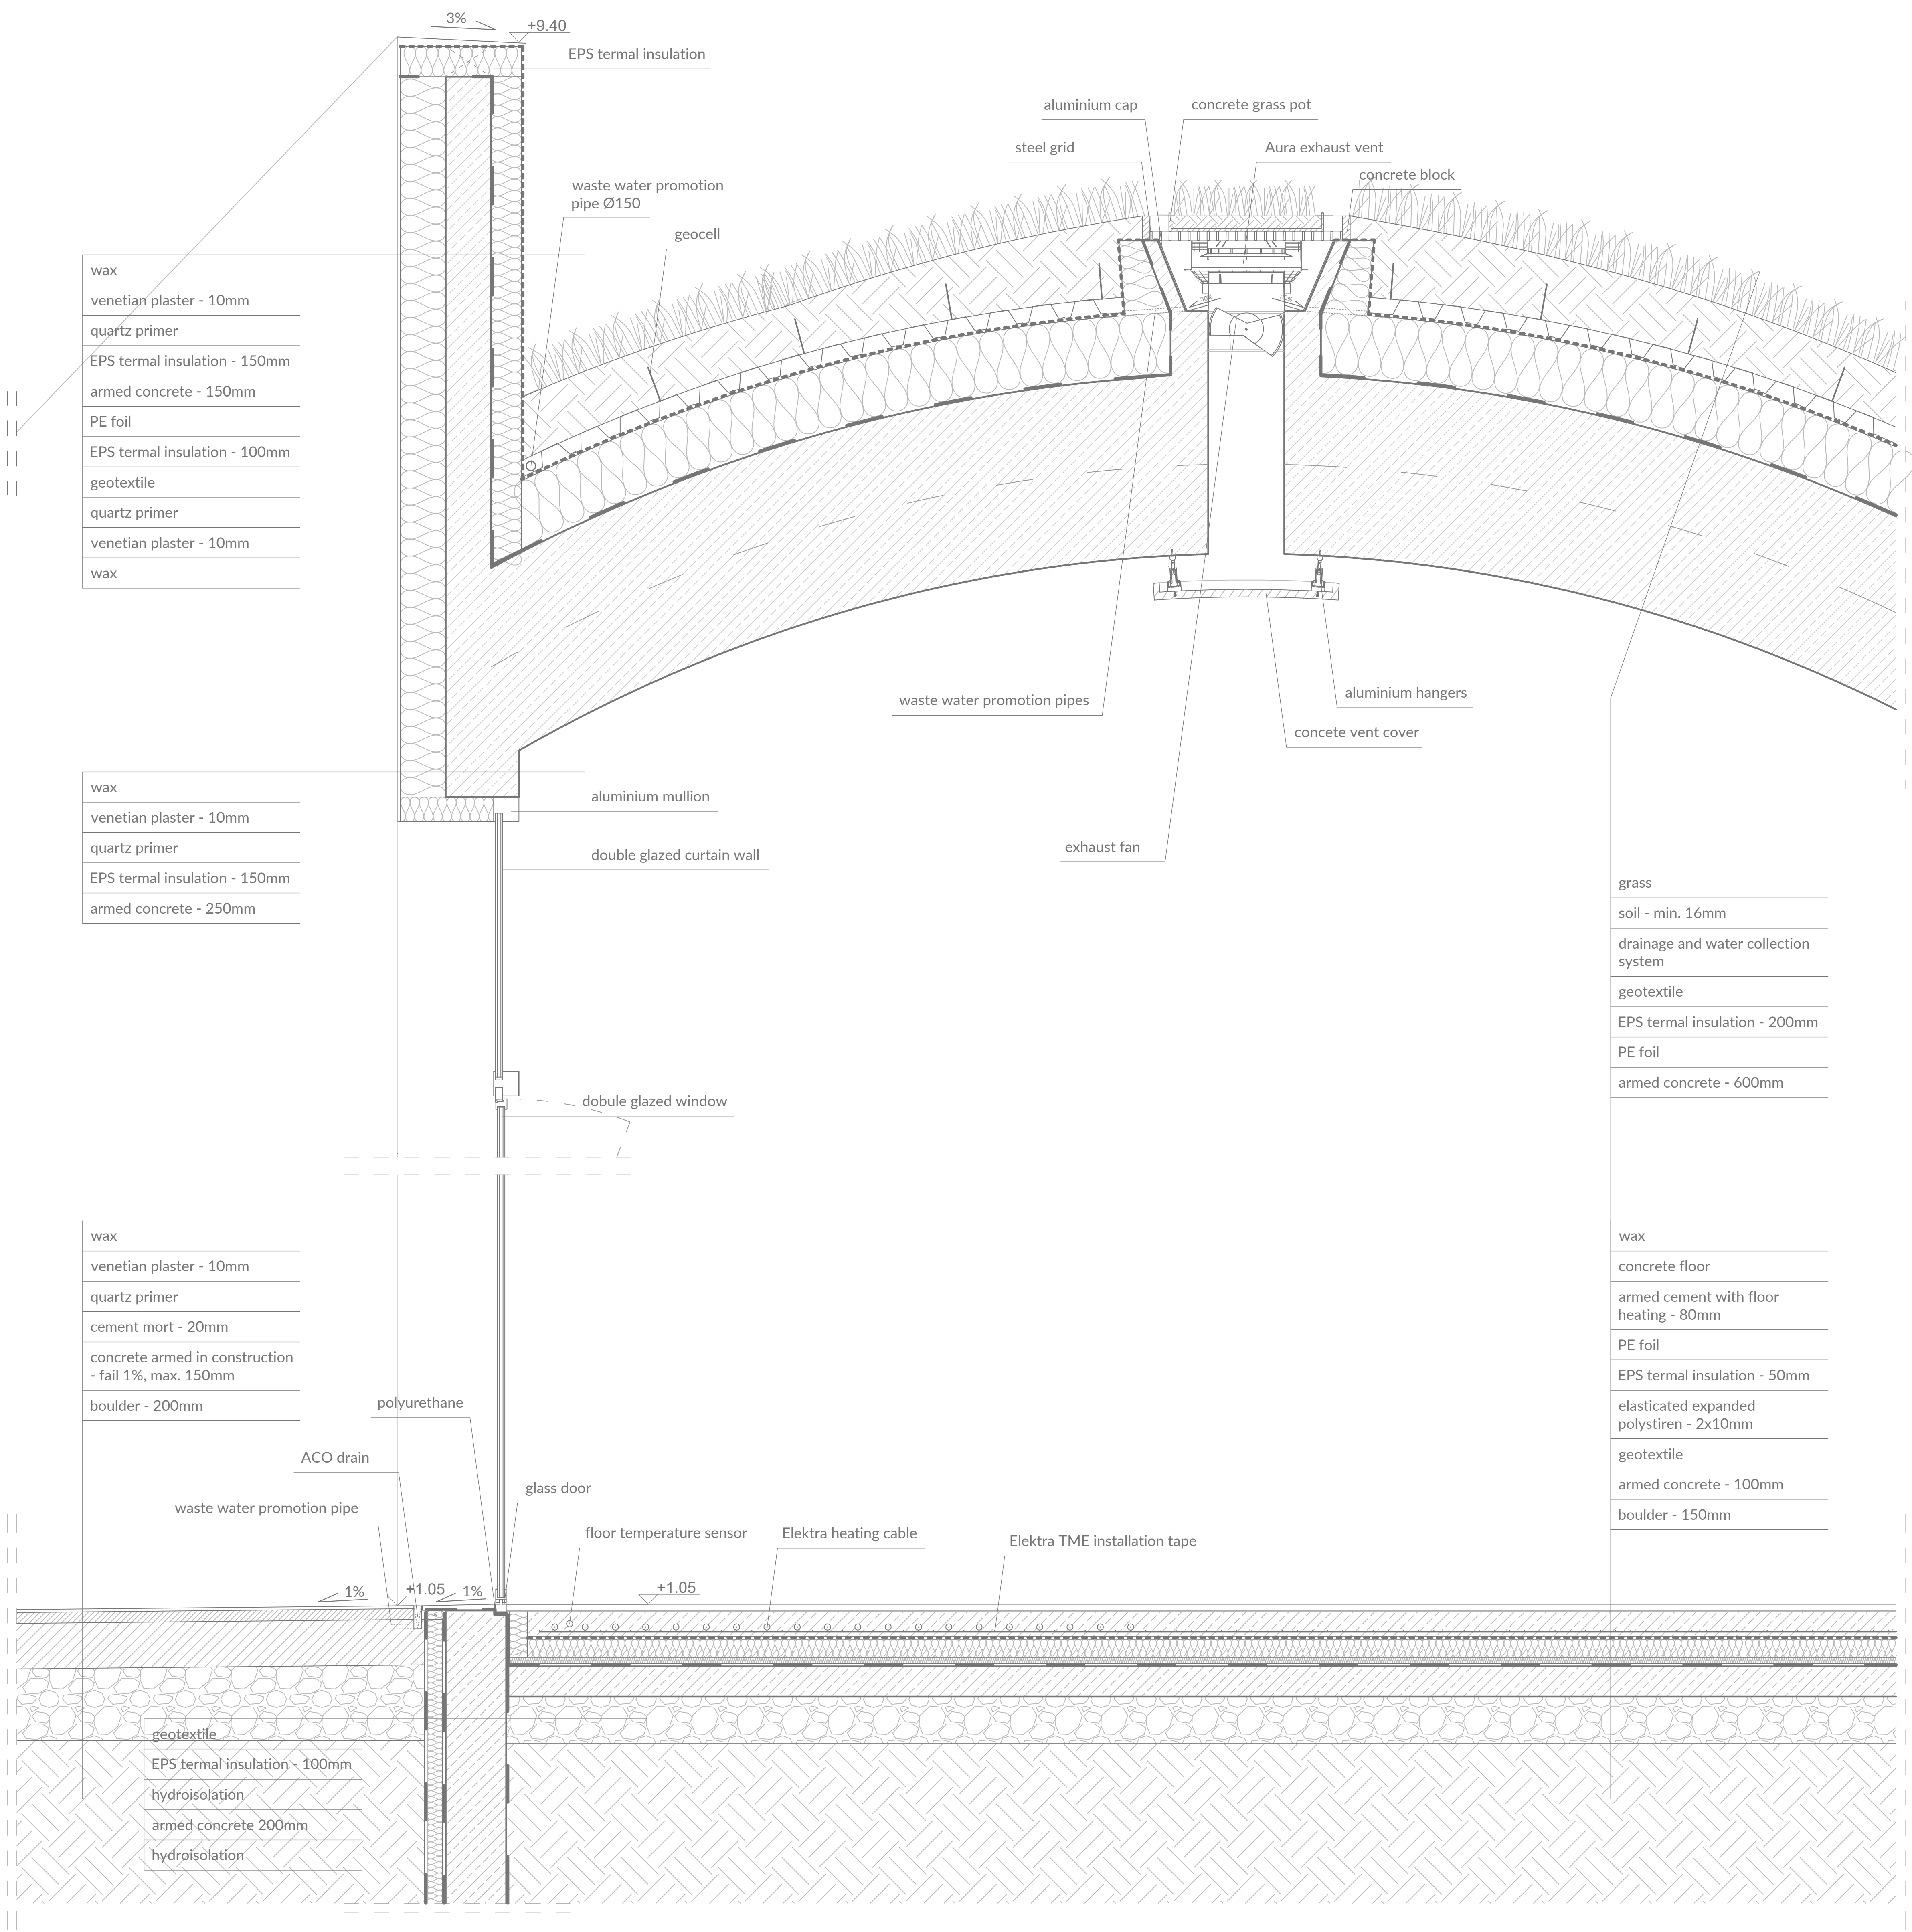

DETAILS

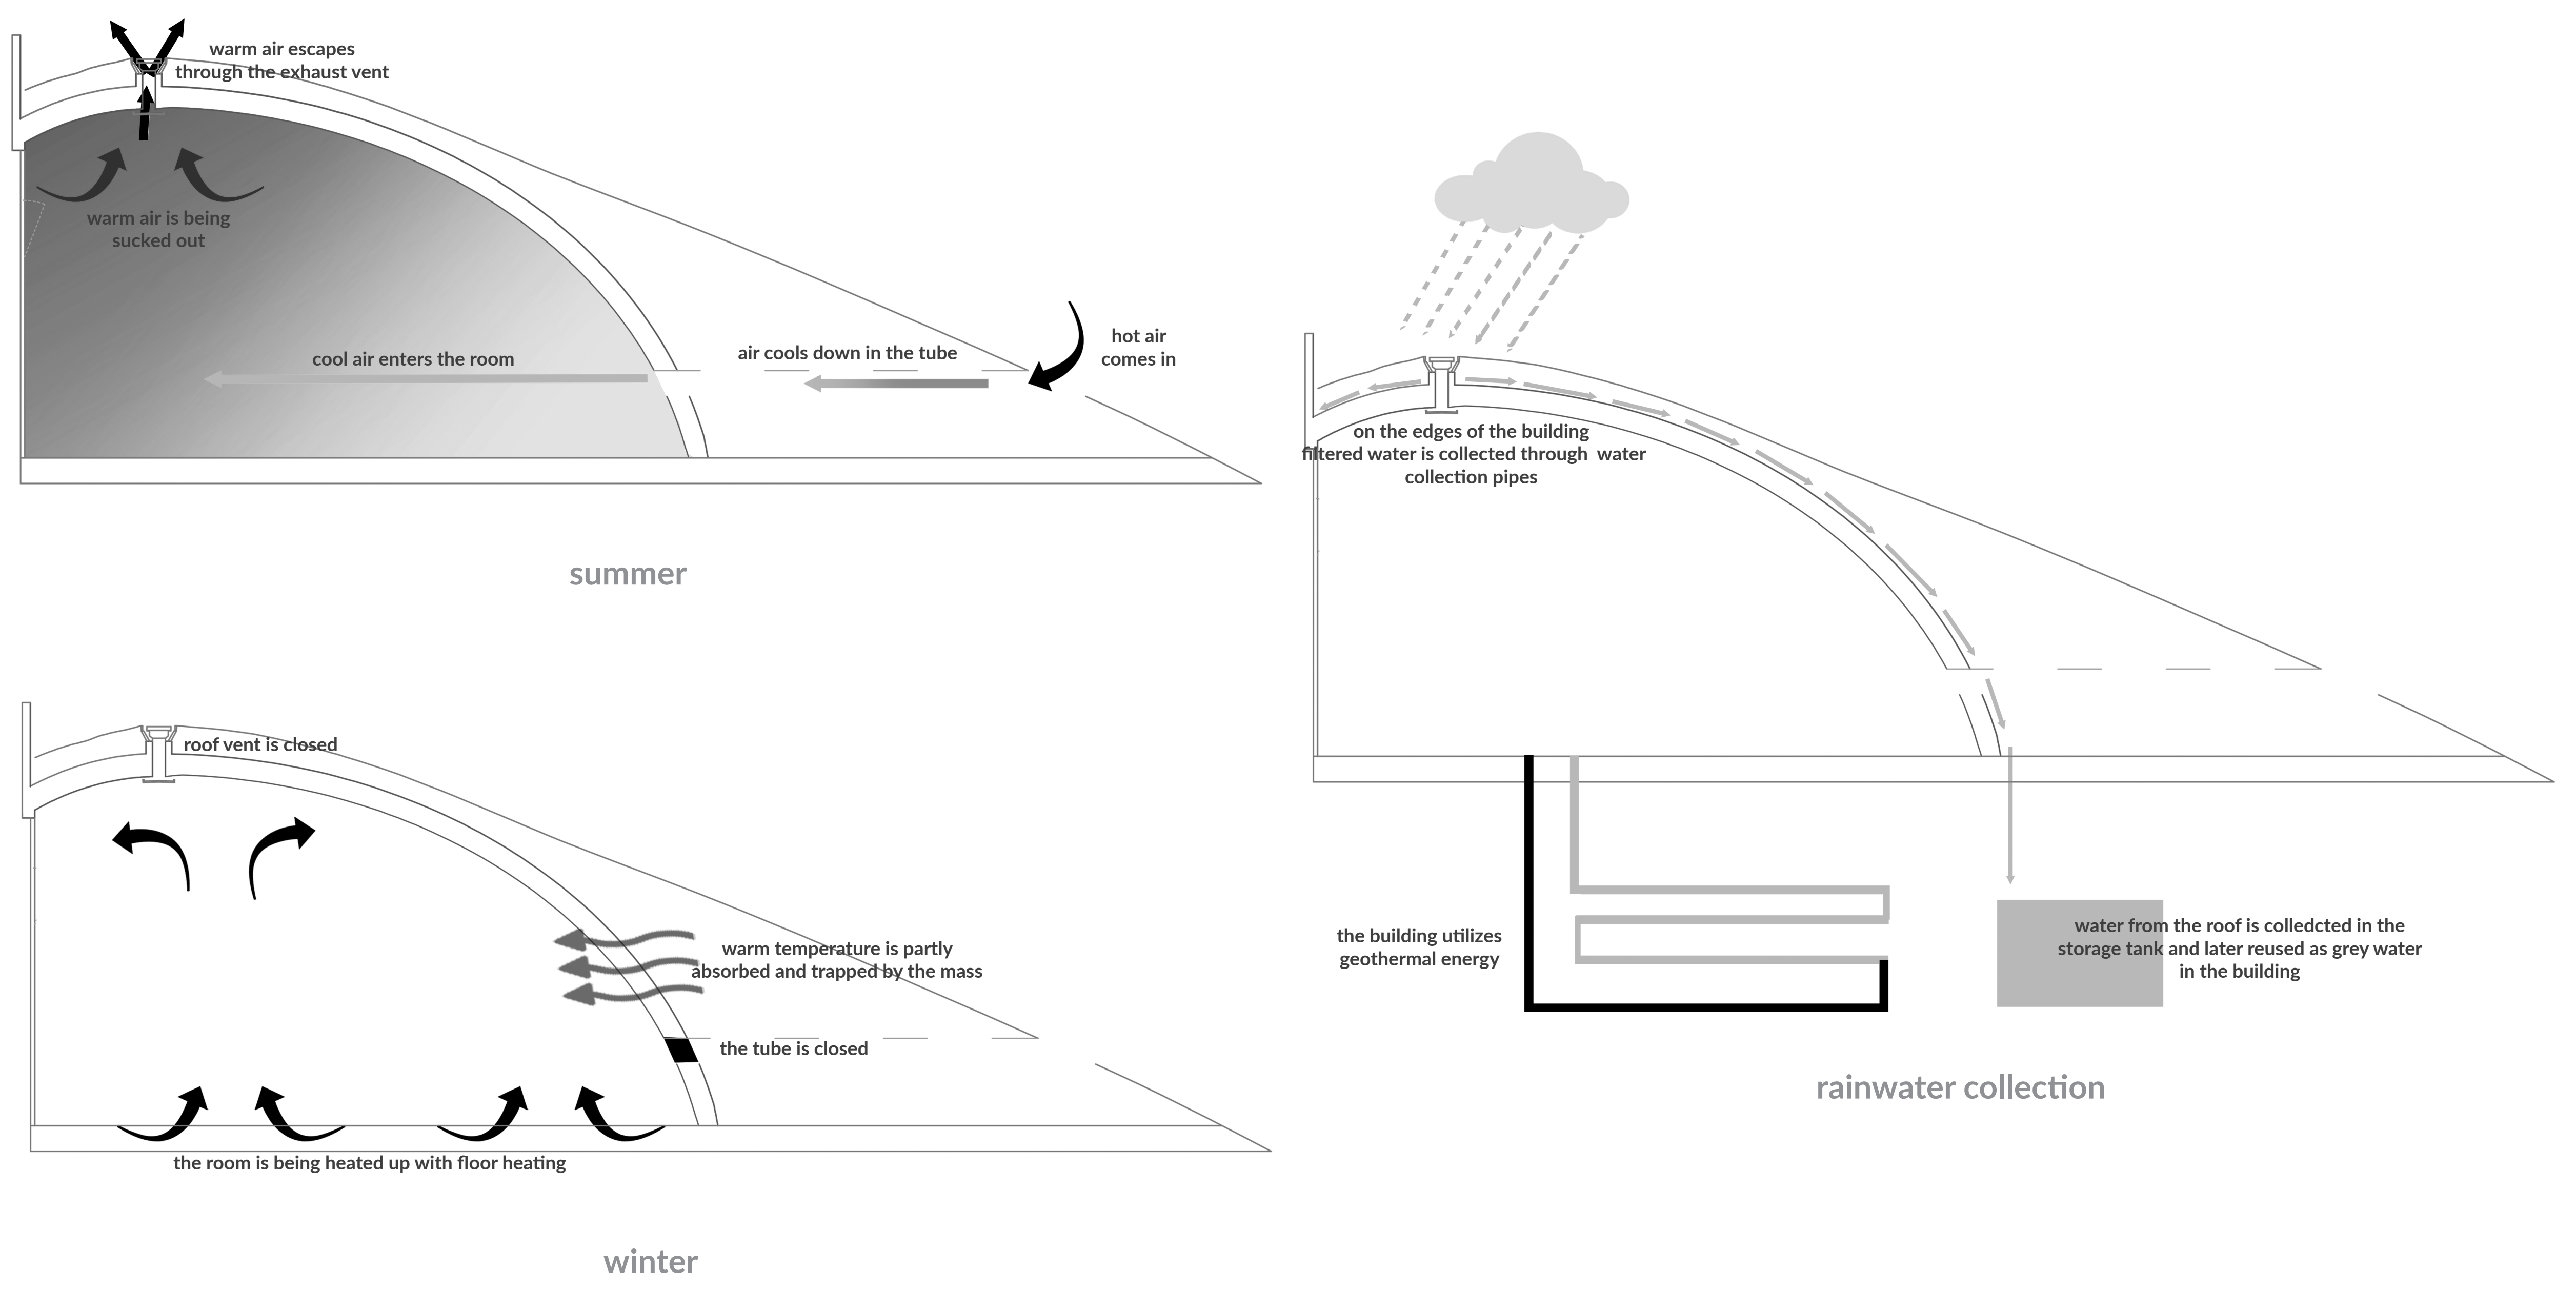

CLIMATE

URBAN DELTA

LOCAL PLACE in Zuid-Oost, Amsterdam

Kicińska Anna Dobrawa, **4748441**



AUTUMN | EVENING

STAGE

URBAN DELTA

LOCAL PLACE in Zuid-Oost, Amsterdam

Kicińska Anna Dobrawa, **4748441**



WINTER | MORNING

COLLABORATION SPACE

URBAN DELTA

LOCAL PLACE in Zuid-Oost, Amsterdam

Kicińska Anna Dobrawa, **4748441**



SUMMER | NIGHT

AUDITORIUM'S FOYER

URBAN DELTA

LOCAL PLACE in Zuid-Oost, Amsterdam

Kicińska Anna Dobrawa, **4748441**



SPRING | NIGHT

GALLERY GARDEN