

HEMBRUG

DRAWINGS

Carin Toren

INDEX

TABLE OF CONTENT

Colofon	1	- Conclusion Plofbos	68	5.3 Generation Housing	129	6.2 Climate	205	- Detail 1.2 (1:5)	260
				- Concept	130	- Climate - Primary school	206	- Detail 1.3 (1:5)	261
Index	3	3.4 Buildings	69	- Shell roofs housing	132	- Installations - Primary school	208	- Detail 1.4 (1:5)	262
		- Construction ‘boerderijen’	70	- Earth Walls plots	134	- Installations - Community centre	210	- Detail 2.2 (1:5)	263
Introduction	5	- Materials ‘boerderijen’	72					- Detail 3.1 (1:5)	264
		- Construction ‘shell roofs’	74	5.4 Primary School	137	6.4 Detailling	213	- Detail 3.2 (1:5)	265
1 Reflection	7	- Materials ‘shell roofs’	76	- Timeline schools	138	- Detailling - window references	214		
1.1 Relation research and design	9	- Differences between the ‘boerderijen’	78	- Primary school Methods	140	- Detailling - characteristic windows 414	216	7.3 Community centre	267
1.2 Relation project, studio & master	10	- Differences between the ‘shell roofs’	79	- Research	142	- Detailling - wood references	218	- Plan - Existing (1:200)	268
1.3 Research methodologies	11	- Comparison	80	- Building 414	141	- Insulation	219	- Function plan (1:200)	269
1.4 Relation project & wider context	12	- Event shed Taets	82	- School analysis	144	- Workshop fragments	220	- Plan - Ground floor (1:200)	270
1.5 Ethical issues and dilemmas	13	- Conclusion buildings	84	- School interior elements	148	- Facade fragment	222	- Plan - First floor (1:200)	271
				- School program	150	- Facade/entrance fragment	224	- Kleine Boerderij - Ground floor (1:100)	272
2 Photos	15	4 Masterplan	85	- Starting points	151	- Materials entrances outside	226	- Kleine Boerderij - First floor (1:100)	273
2.1 Environment	17	4.1 Analysis Masterplan	87	- Concept	152			- Grote Boerderij - Ground floor (1:100)	274
2.2 History	20	- Starting points masterplan	88	- Building 414 - light & shadow studies	154	7 Drawings	227	- Grote Boerderij - First floor (1:100)	275
2.3 Hembrug	22	- Floor studies masterplan	90	- Building 414 - program studies	155	- Hembrug	229	- Entrance - Ground floor (1:100)	276
2.4 Plofbos	24	- Height accent studies masterplan	91	- Building 414 - height studies	156	- Masterplan Hembrug	230	- Entrance - First floor (1:100)	277
		- Analysis ideas masterplan	92	- Building 414 - routing studies	157	- Masterplan Plofbos	231	- Facade - South (existing) (1:200)	278
3 Analysis	27	- Masterplan strategies	93	- Building 414 - design studies	158	- Plofbos existing (1:1000)	232	- Facade - South (new) (1:200)	279
3.1 Introduction	29			- Building 414 - sigh lines studies	166	- Plofbos new (1.1000)	233	- Facade - north (1:100)	280
		4.2 Masterplan Hembrug	95	- Building 414 - patio	168	- Plofbos existing (1:500)	234	- Facade - south (1:100)	281
3.2 Hembrug	31	- Program environment	96	- Building 414 - classroom colours	169	- Plofbos new (1:500)	235	- Facade - Kleine Boerderij - east (1:100)	282
- Amsterdam - Zaandam	32	- A new city!	98	- Building 414 - facade studies	170			- Facade - Grote Boerderij - west (1:100)	283
- Hembrug	33	- Program Hembrug	99	- Building 414 - interior design	172	7.2 Primary School	237	- Section - Kleine Boerderij - east (1:50)	284
- Timeline history Hembrug	34	- Masterplan program Hembrug	100	- Building 414 - exterior design	173	- Plan - Existing (1:200)	238	- Section - Grote Boerderij - west (1:50)	285
- Topographical history Hembrug	36					- Plan - New situation plan (1:200)	239	- Section - north (1:50)	286
- Zones Hembrug	38	4.3 Masterplan Plofbos	103	5.5 Community centre	175	- Plan - Ground floor (1:200)	240	- Section - south (1:50)	287
- Ensembles Hembrug	40	- Masterplan program Plofbos	104	- Library	176	- Plan - First floor (1:200)	241	- Section fragment 1 south (1:20)	288
- Structures Hembrug	42	- Buildings Plofbos	105	- Cafe	177	- Plan - Ground floor - construction (1:100)	242	- Section fragment 2 south (1:20)	289
- Grid Hembrug	43	- Neighbourhood Plofbos	106	- Boerderijen	178	- Plan - First floor - construction (1:100)	243	- Section fragment 1 west (1:20)	290
- Timeline history Hembrug	44	- Generation housing	107	- Concept community centre	179	- Plan - Ground floor - interior (1:100)	244	- Section fragment 2 west (1:20)	291
- Generations Hembrug	45			- Boerderijen - light & shadow studies	180	- Plan - First floor - interior (1:100)	245	- Detail 4.1 (1:5)	292
- Conclusion Hembrug	46	4.4 Plan of Plofbos	109	- University library Utrecht	181	- Facade - South (1:100)	246	- Detail 5.1 (1:5)	293
		- Generations of Architecture	110	- Connecting references	182	- Facade - West (1:100)	247	- Detail 4.2 (1:5)	294
3.3 Plofbos	47	- Fifth generation architecture	112	- Boerderijen - design process ideas	184	- Facade - North (1:100)	248	- Detail 4.4 (1:5)	295
- Timeline Plofbos	48	- Neighbourhood Plofbos	113	- Boerderijen - design process	186	- Facade - East (1:100)	249	- Detail 5.2 (1:5)	296
- Development Plofbos	49	- Generation Plofbos	114	- ‘Kleine Boerderij’	188	- Section A (1:100)	250	- Detail 5.3 (1:5)	297
- Buildings Plofbos	50	- Open spaces	115	- ‘Grote Boerderij’	189	- Section B (1:100)	251		
- Typological relations	52	- Childhood	116	- Boerderijen - roof structure studies	190	- Section C (1:100)	252	References - sources	298
- Functional assets Plofbos	54	- Design question	118	- Community centre design	192	- Section D (1:100)	253		
- Elements Plofbos	56					- Climate (1:100)	254	References - figures	299
- Spaces Plofbos	60	5 Architecture	119	6 Building technology	195	- Construction (1:100)	255		
- Routing Plofbos	62	5.1 Architectural Design	121	6.1 Construction	197	- Intervention steps (1:20)	256	Index	302
- Timeline green and water Plofbos	64	- Starting points	122	- Construction - Primary school	198	- Entrance fragment (1:50)	257		
- Trees Plofbos	65	- Cultural Value scheme	124	- Construction - Community centre	202	- Detail 1.1 (1:5)	258		
- Structures of trees	66	- Comparison Typology Values	126			- Detail 2.1 (1:5)	259		

DRAWINGS

CONTENT

7.1 Situation

7.2 Primary School

7.3 Community centre



Hembrug



Students



Elderly



Families



Park



Green house



Shopping




Sport




Culture



Masterplan Hembrug

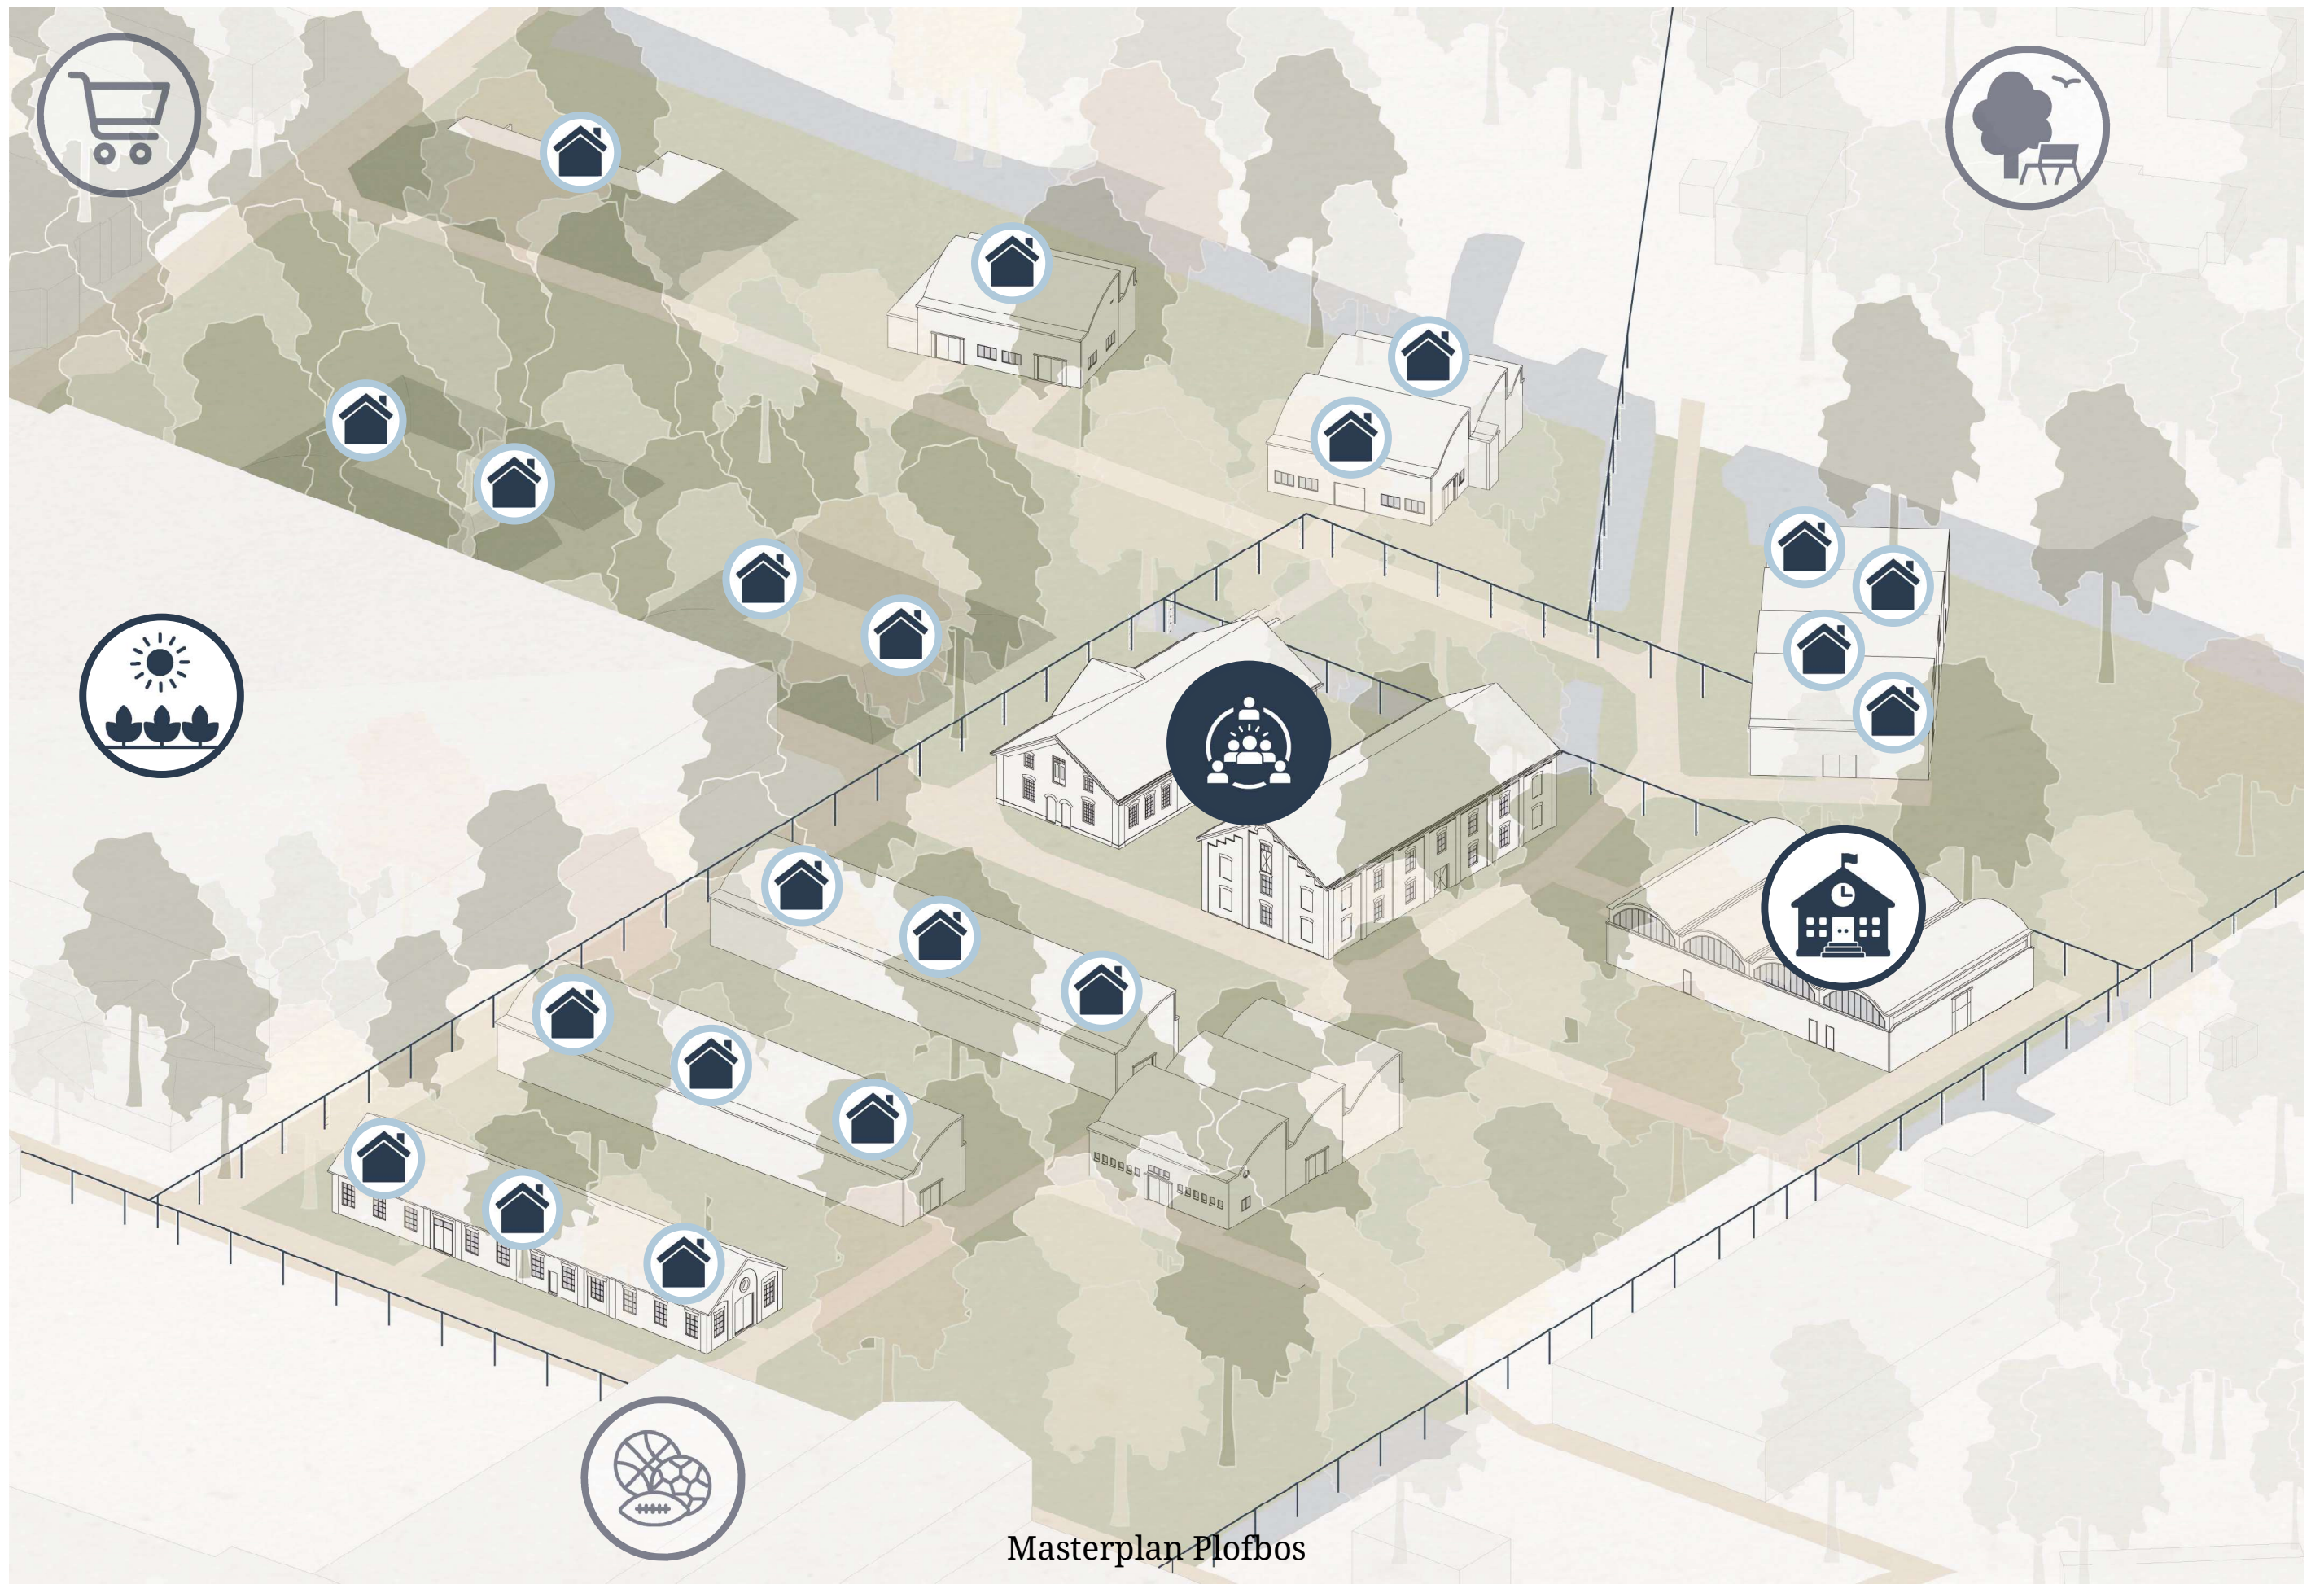


Masterplan Plofboos

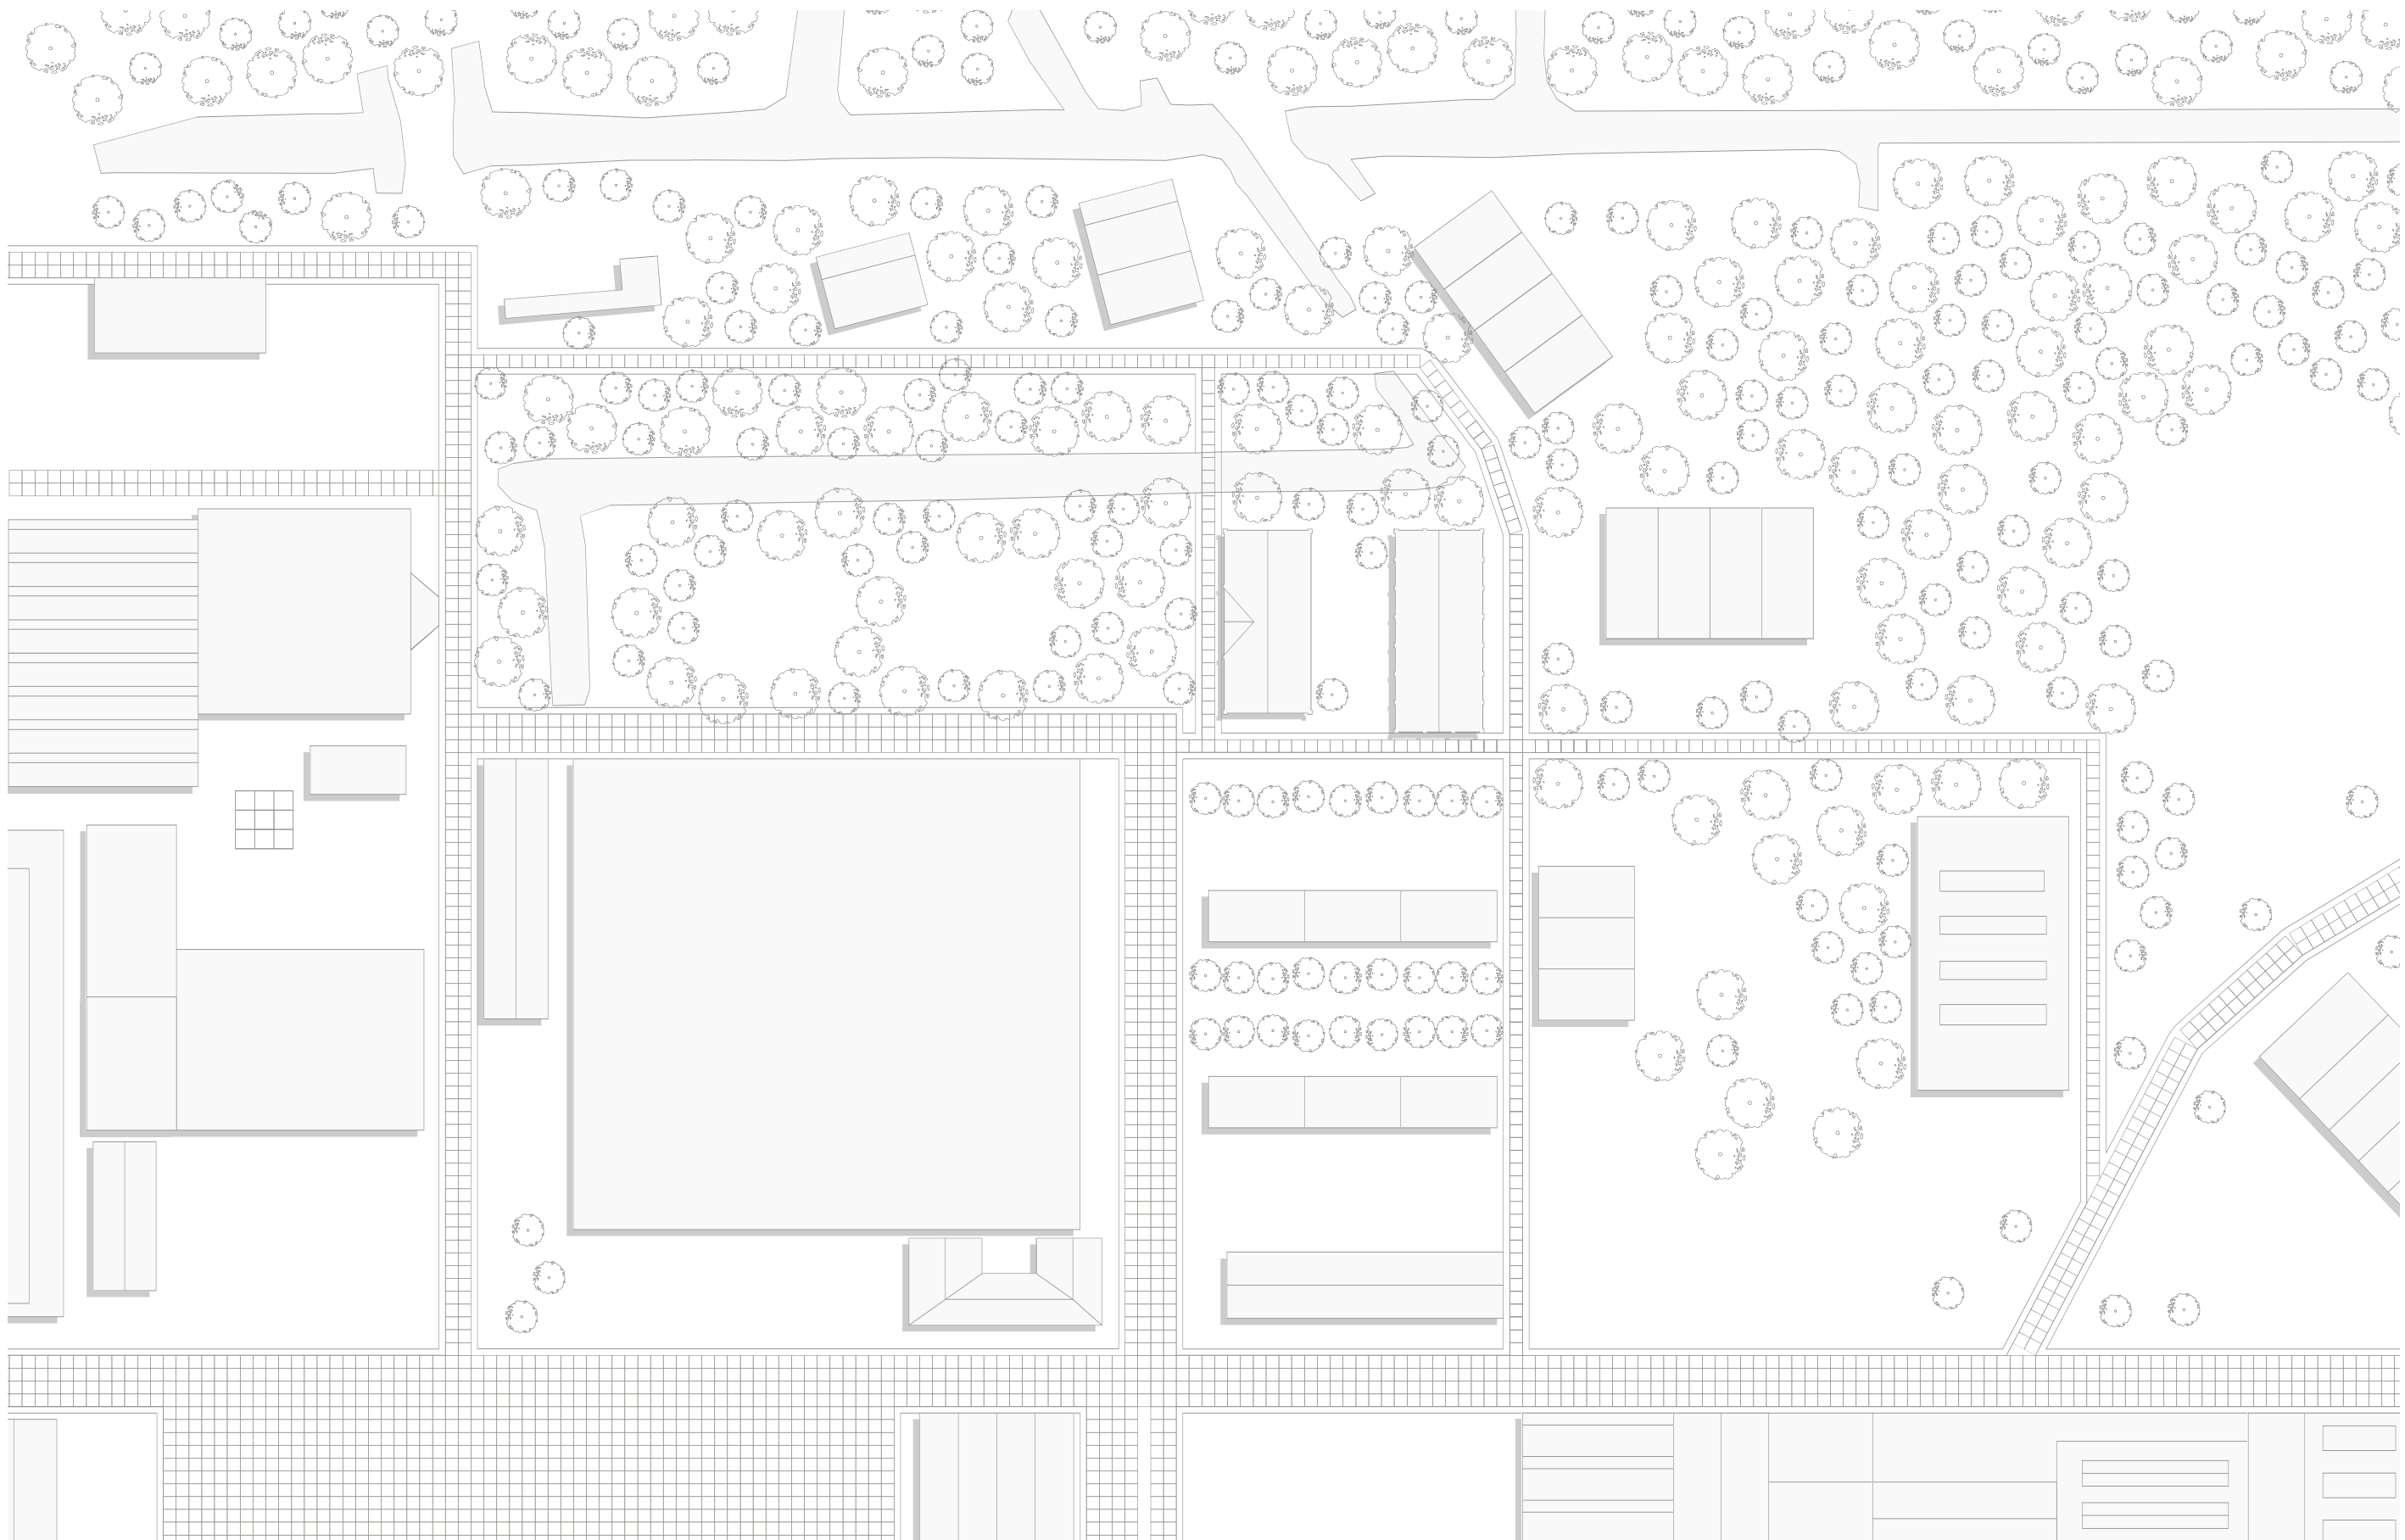


Situation Plofboos - existing

Scale 1:1000

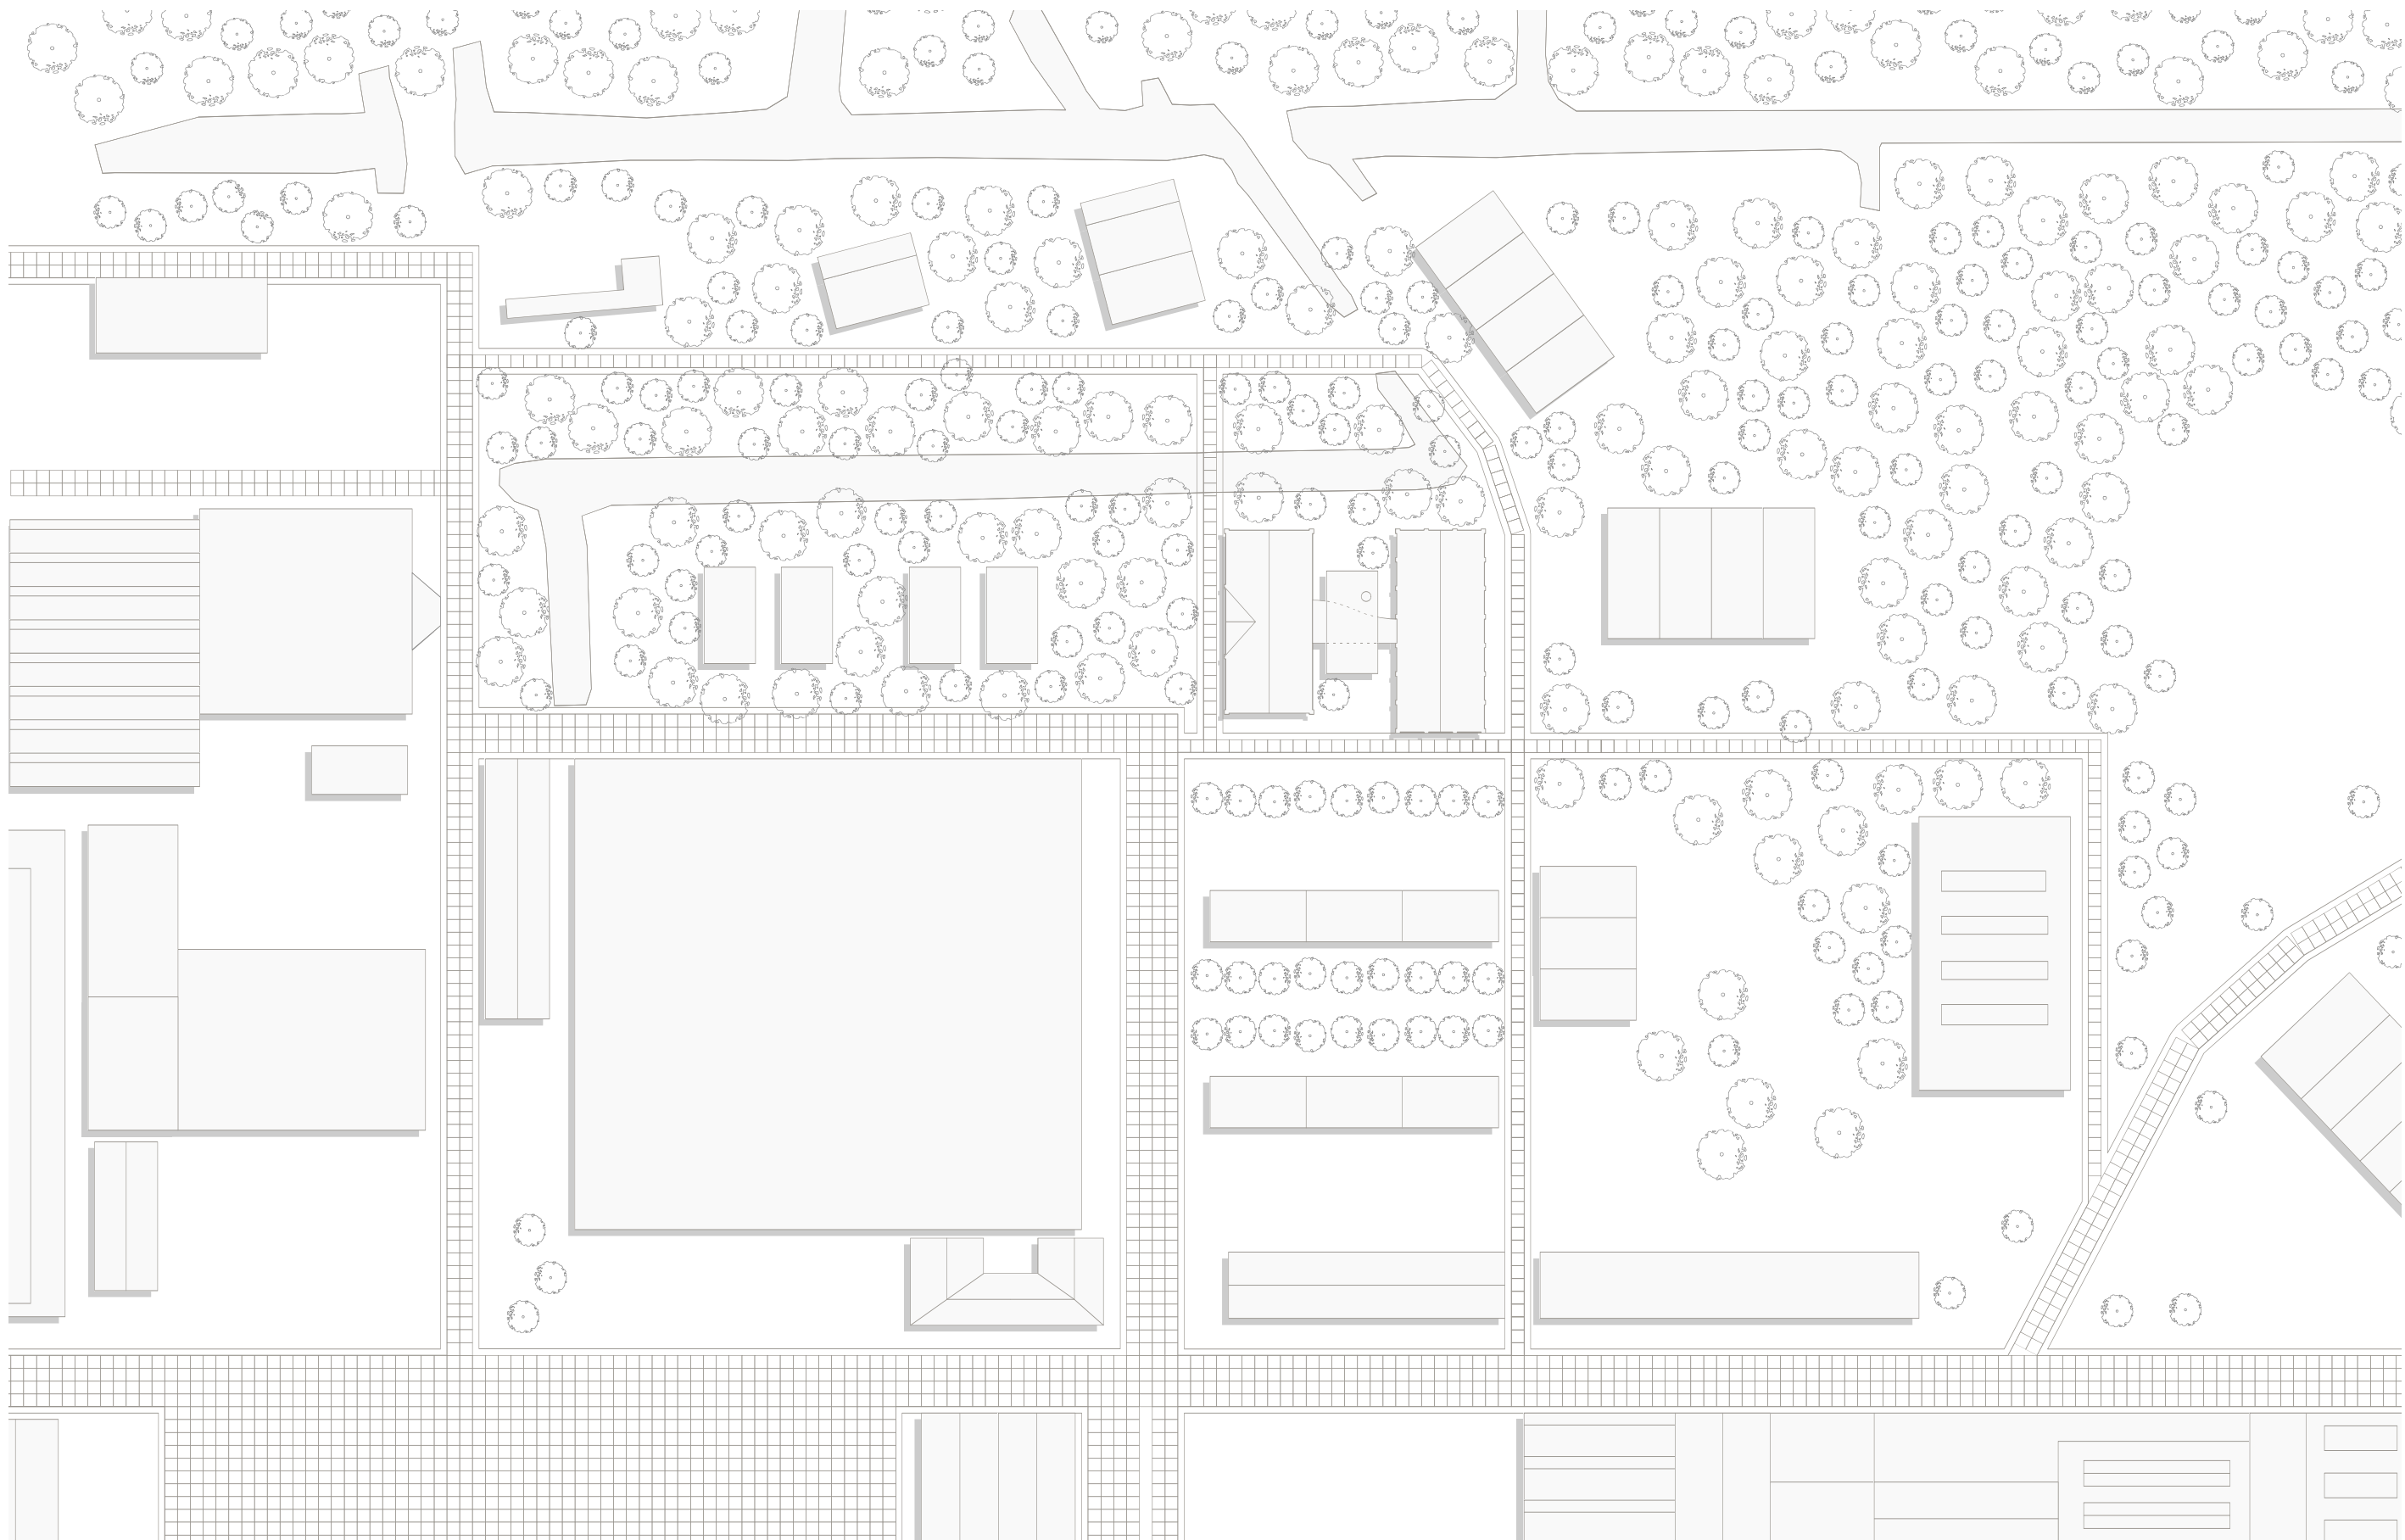


Situation Plofbos - new

Scale 1:1000

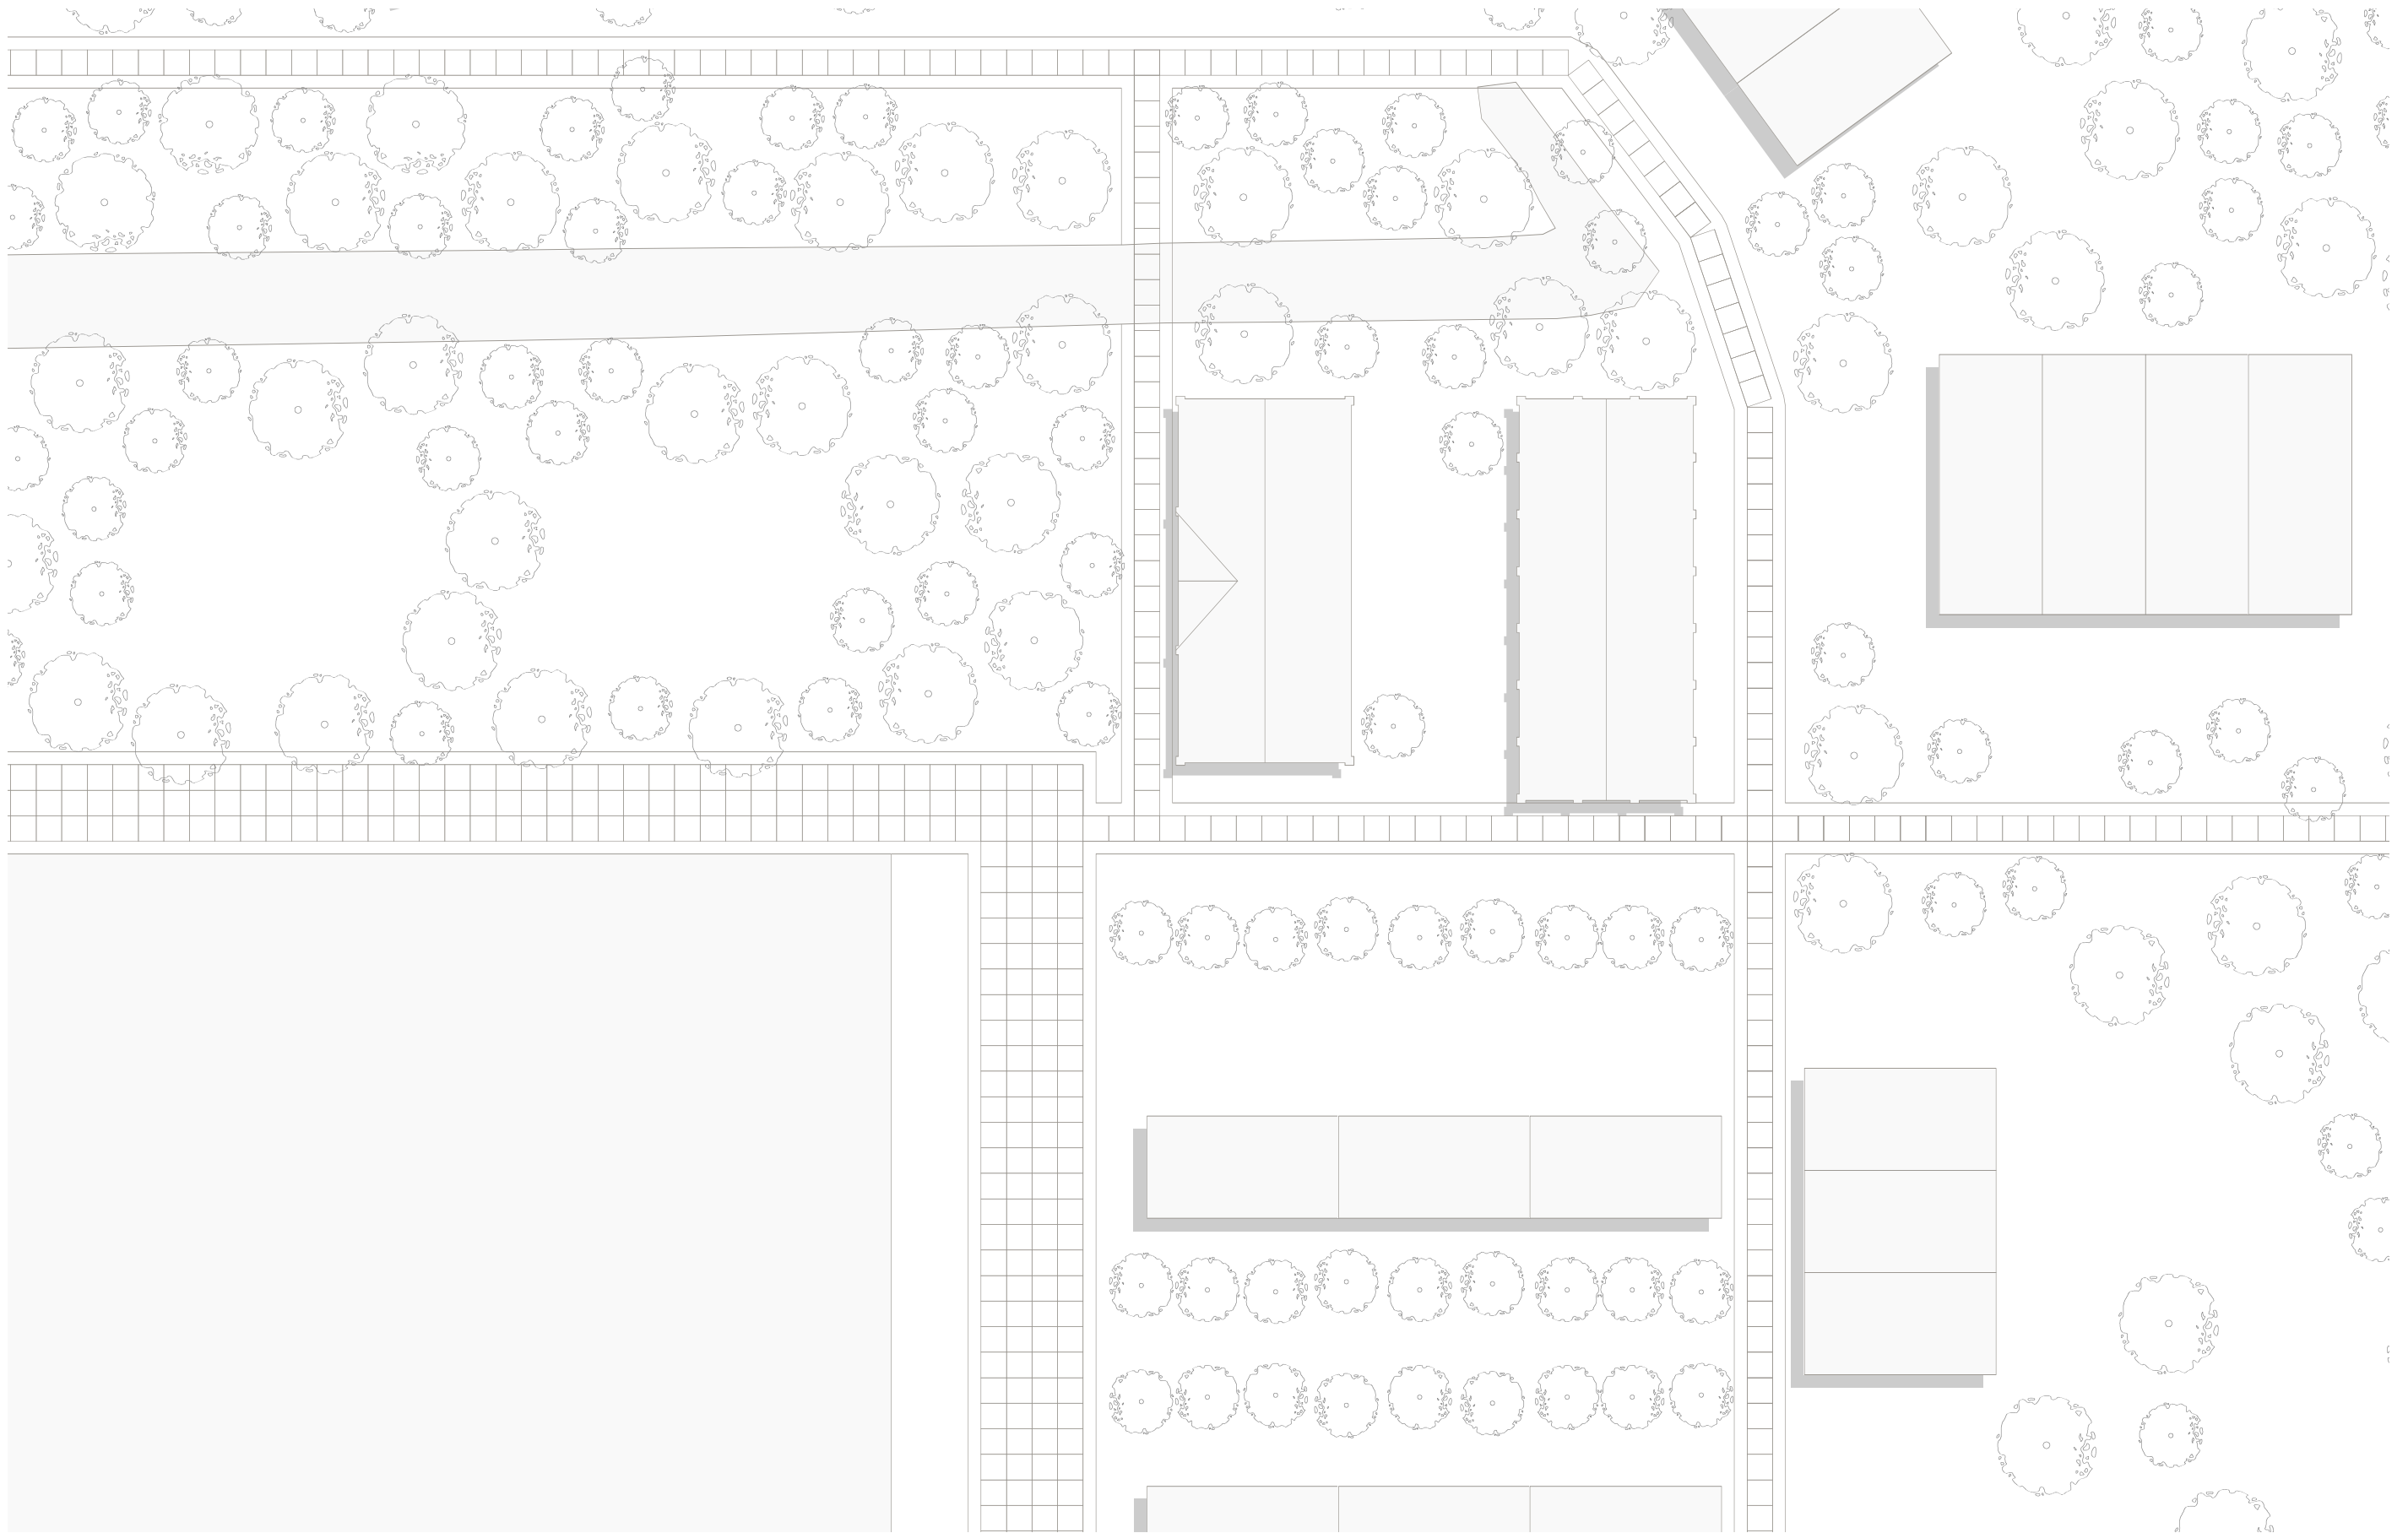

Situation Plofbos - existing

Scale 1:500

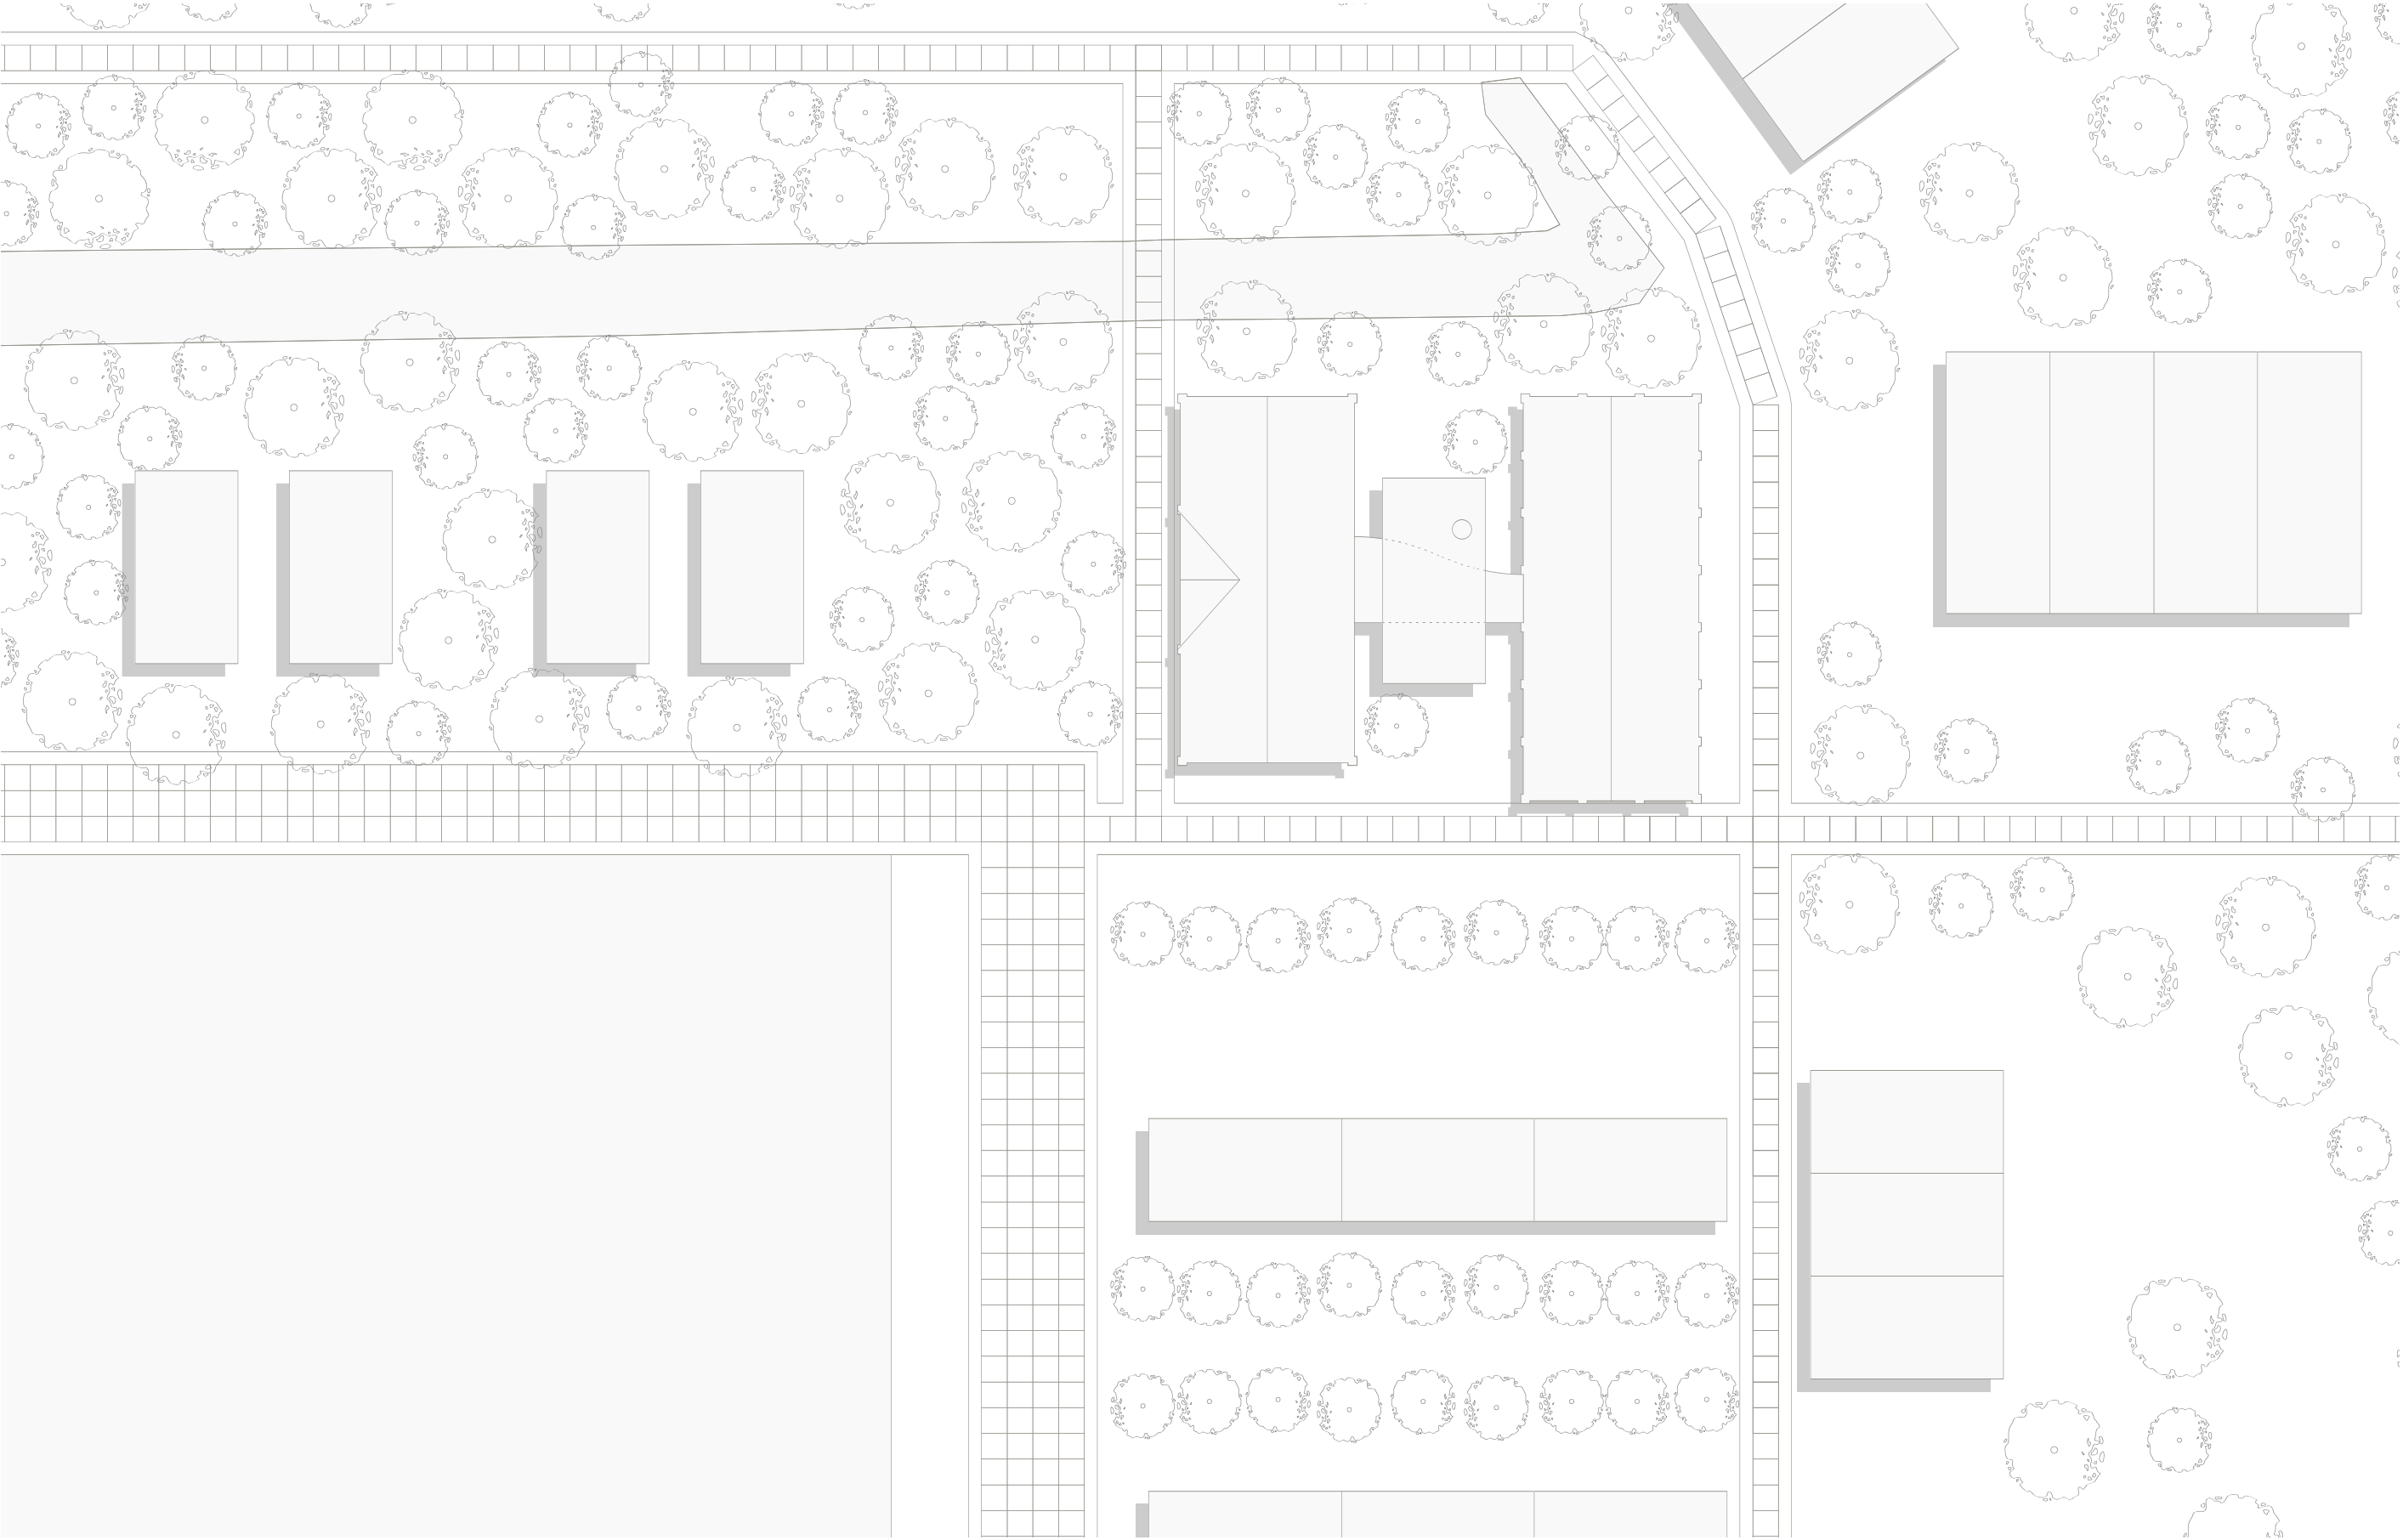

Situation Plofbos - new
Scale 1:500

PRIMARY SCHOOL

DESIGN DRAWINGS

Existing situation plan
New situation plan


Plan ground floor
Plan first floor
Plan ground floor – construction
Plan first floor – construction
Plan ground floor – interior
Plan first floor – interior

Façade south
Façade west
Façade north
Façade east

Section A
Section B
Section C
Section D

Climate
Construction box
Façade interventions
Entrance fragment

Detail 1.1
Detail 2.1
Detail 1.2
Detail 1.3
Detail 1.4
Detail 2.2
Detail 3.1
Detail 3.2

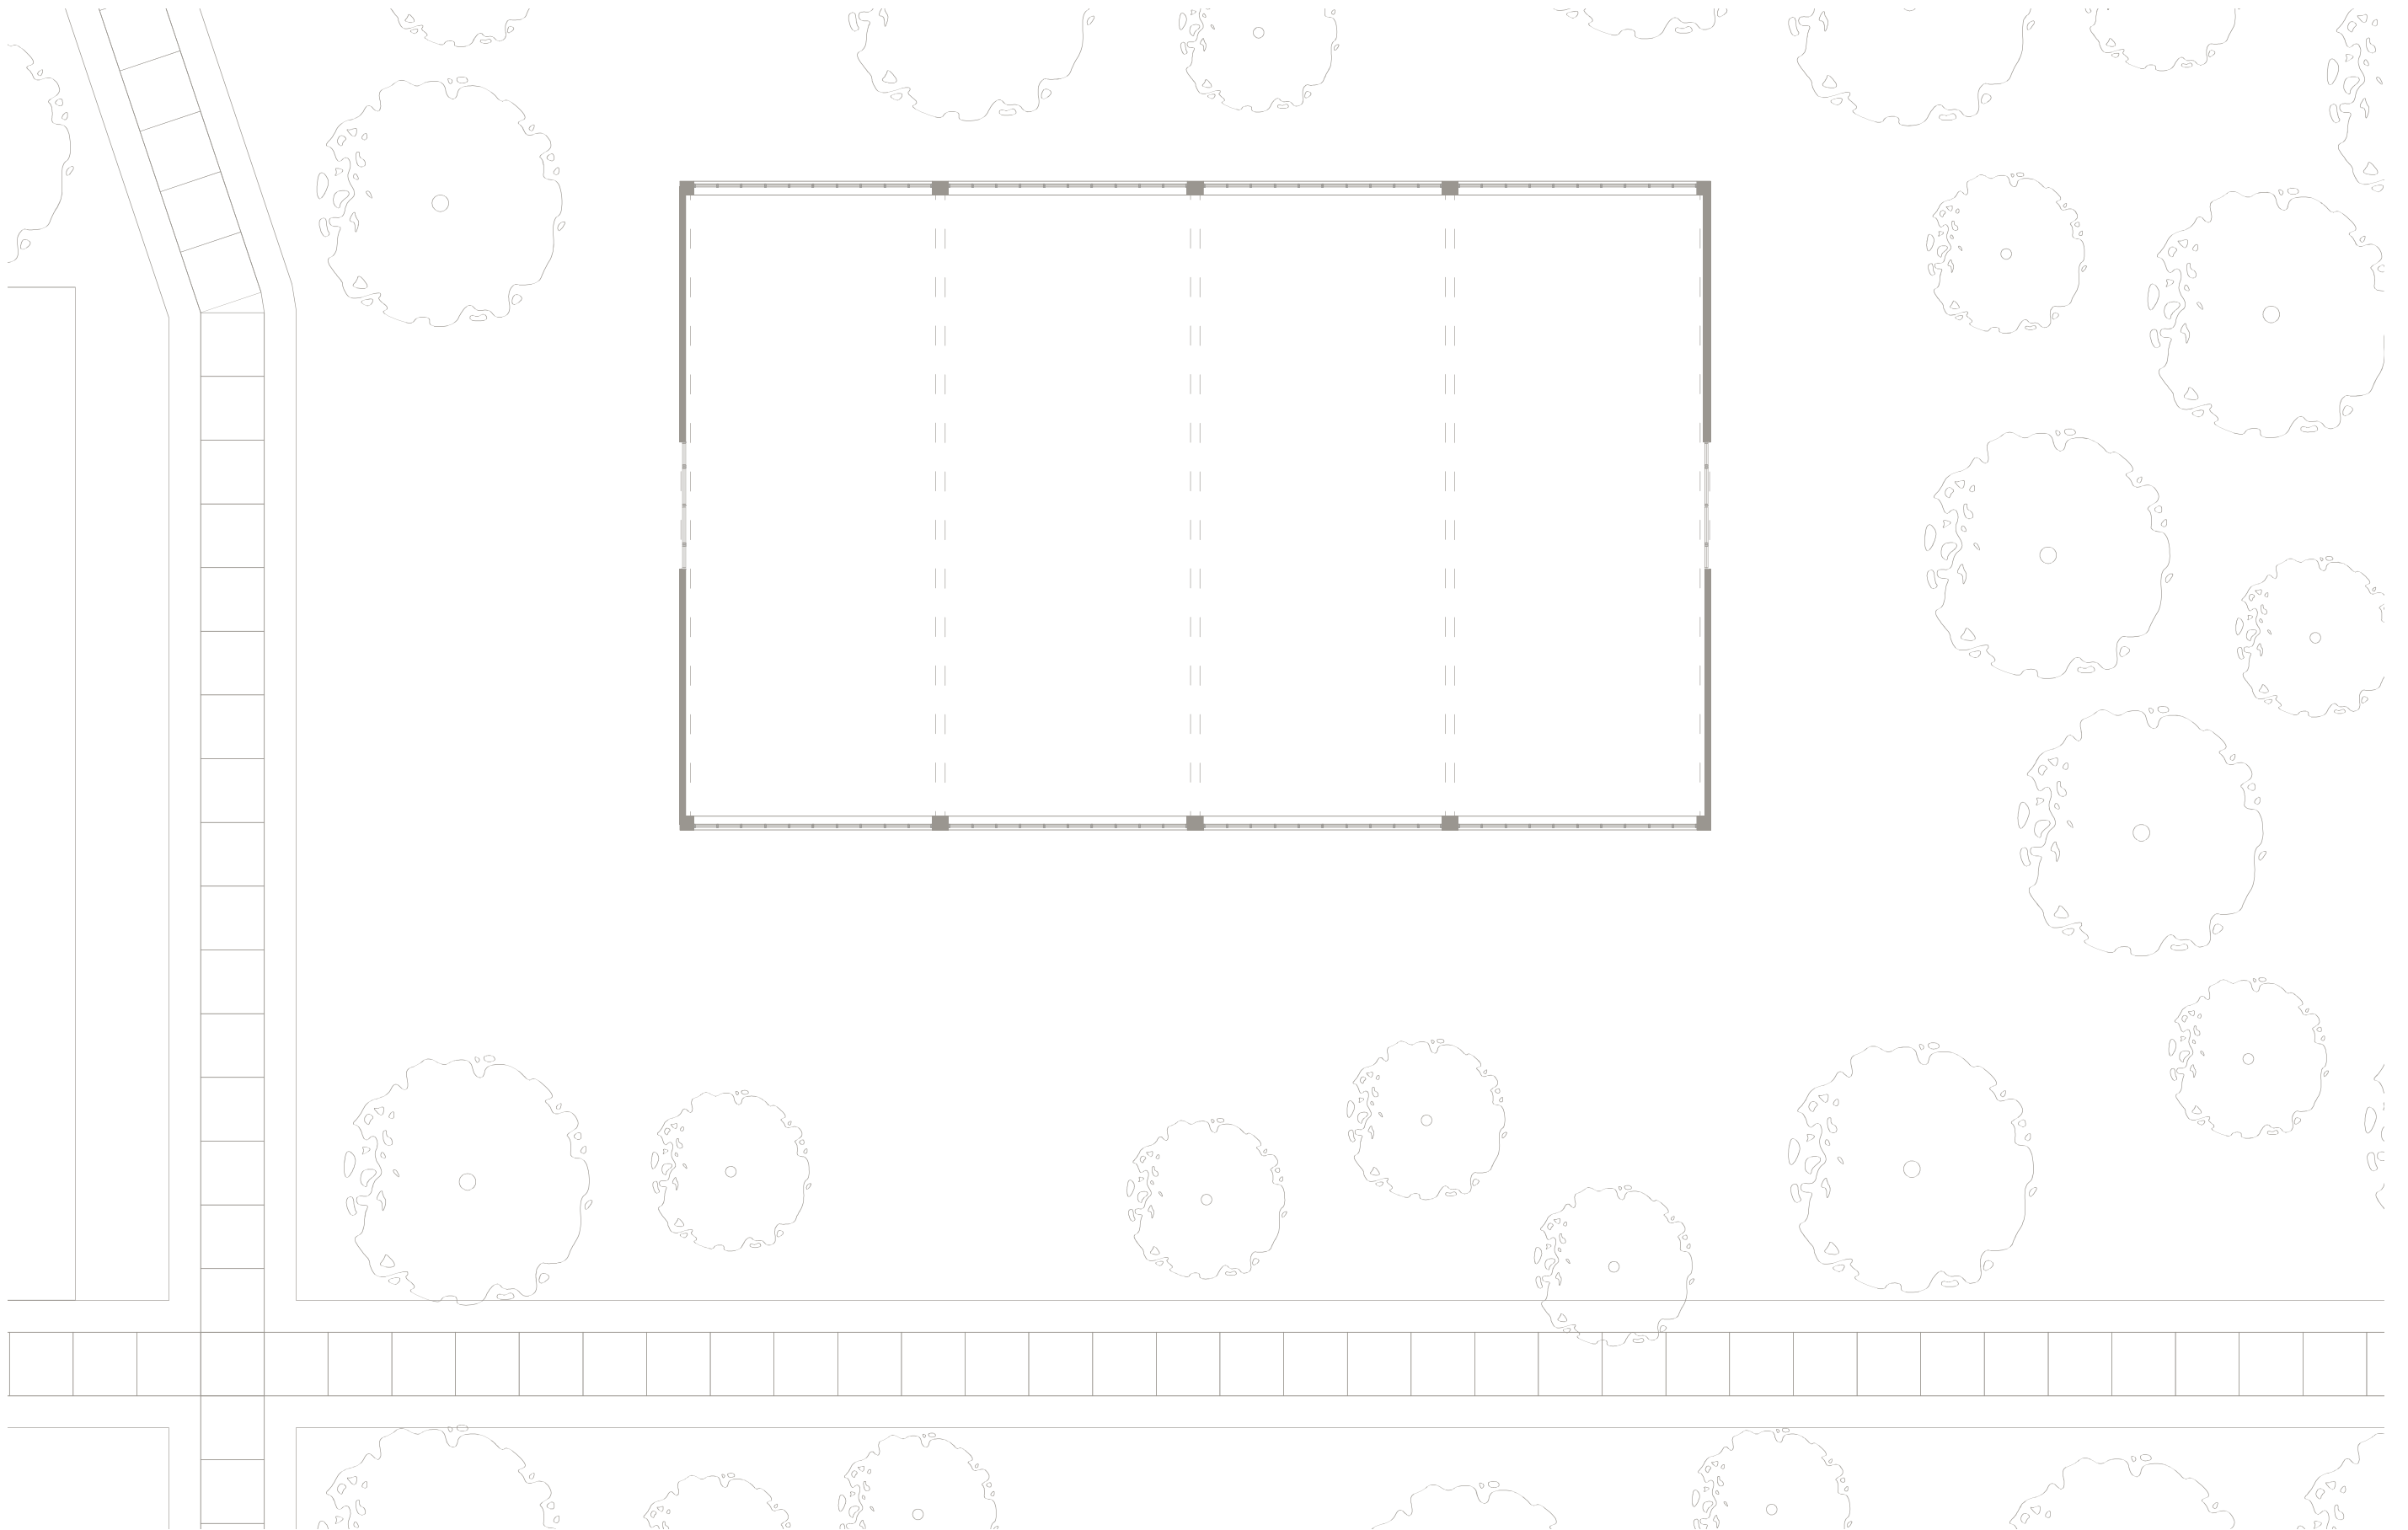


School - existing situation plan

Scale 1:200




School - new situation plan


Scale 1:200

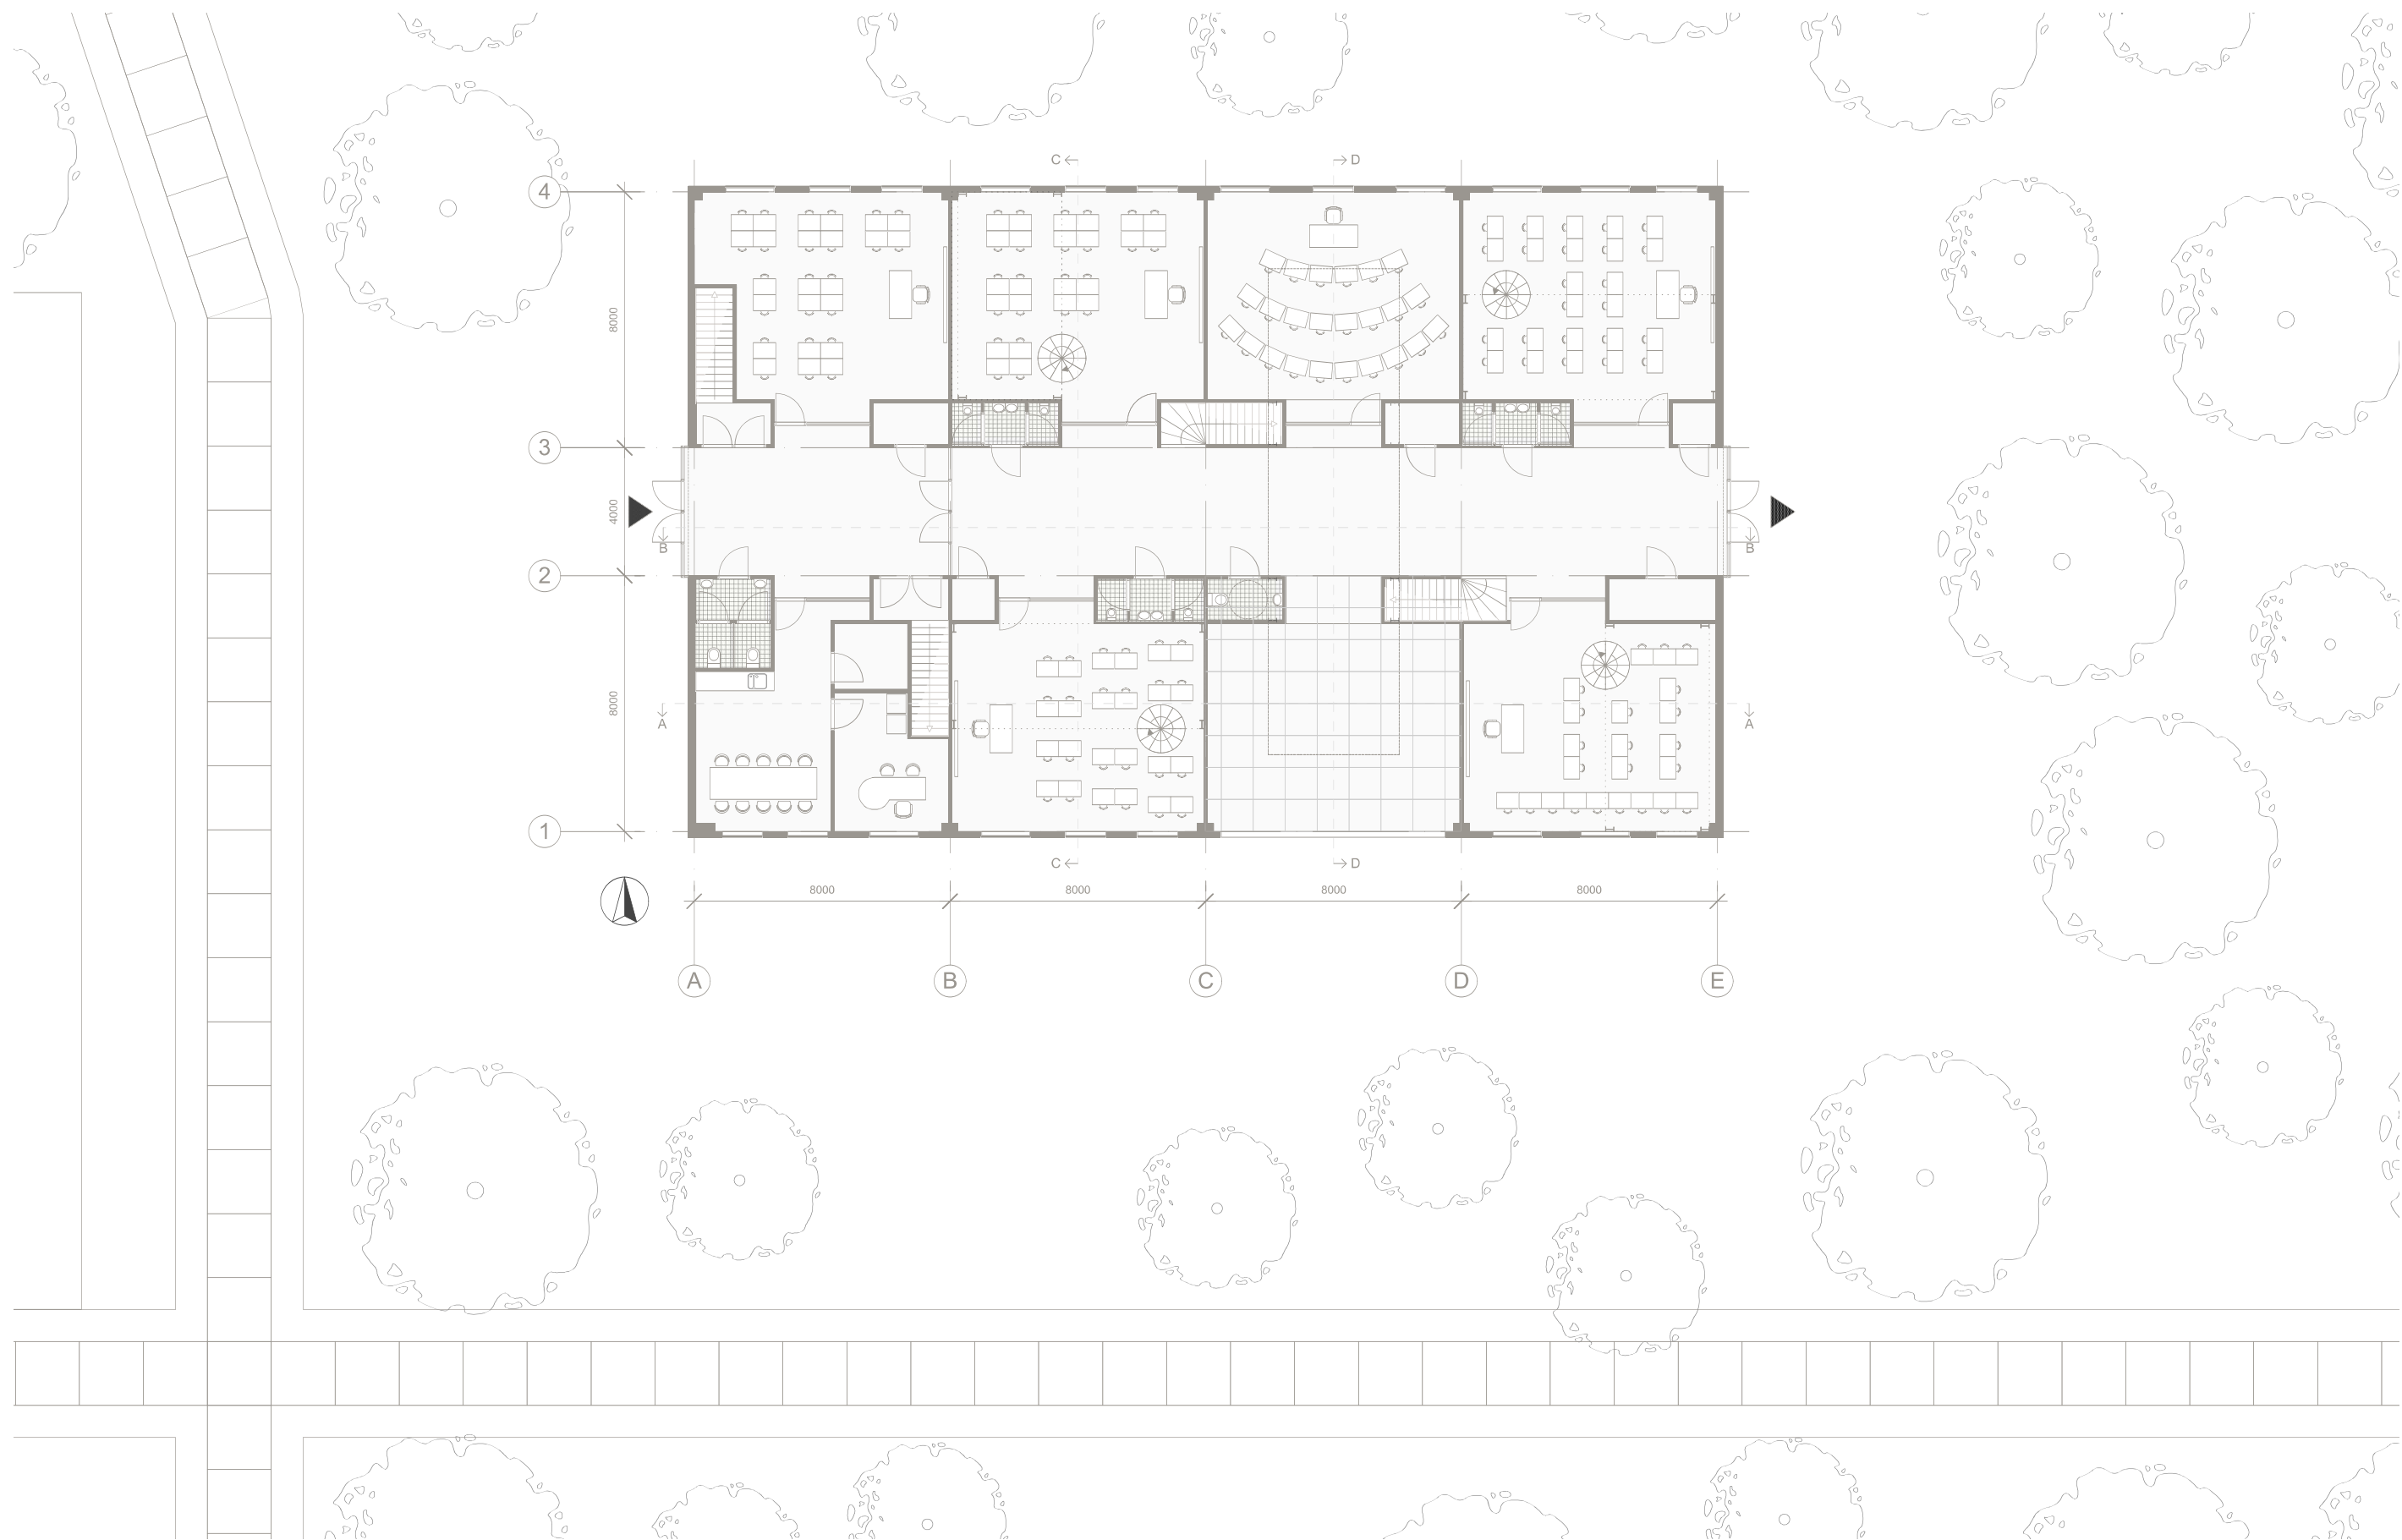

School - plan ground floor
Scale 1:200

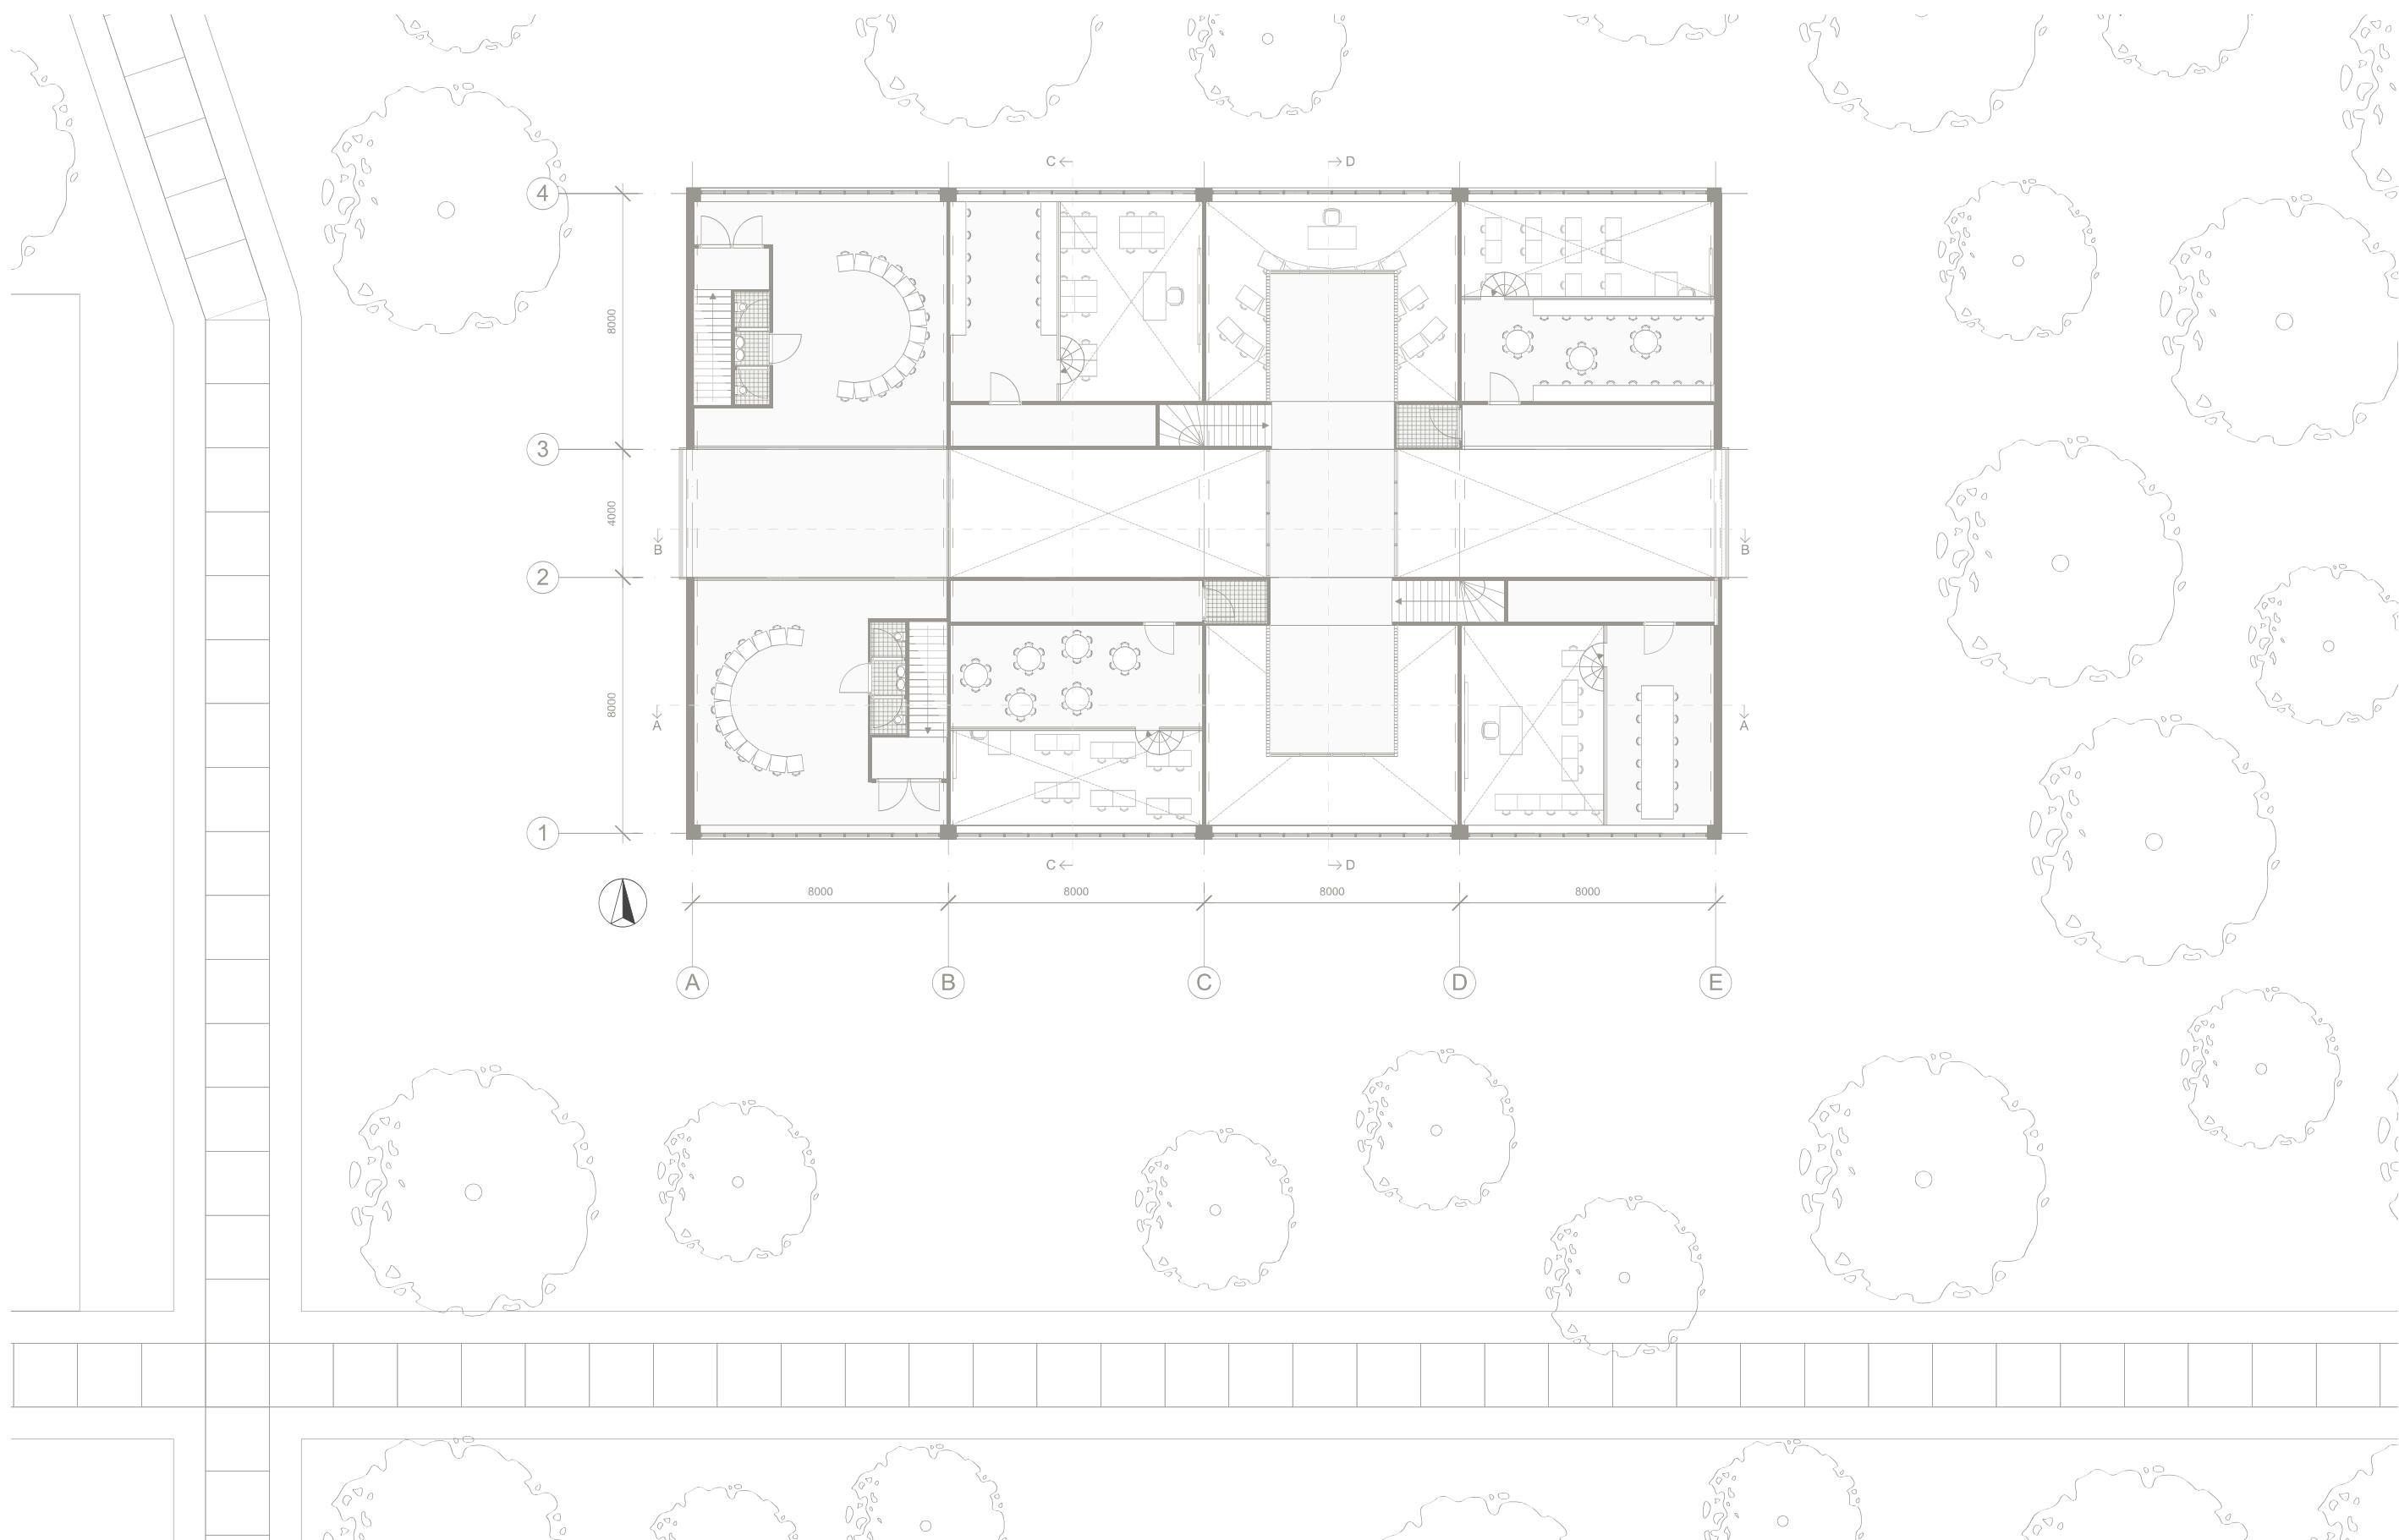


School - plan first floor
Scale 1:200

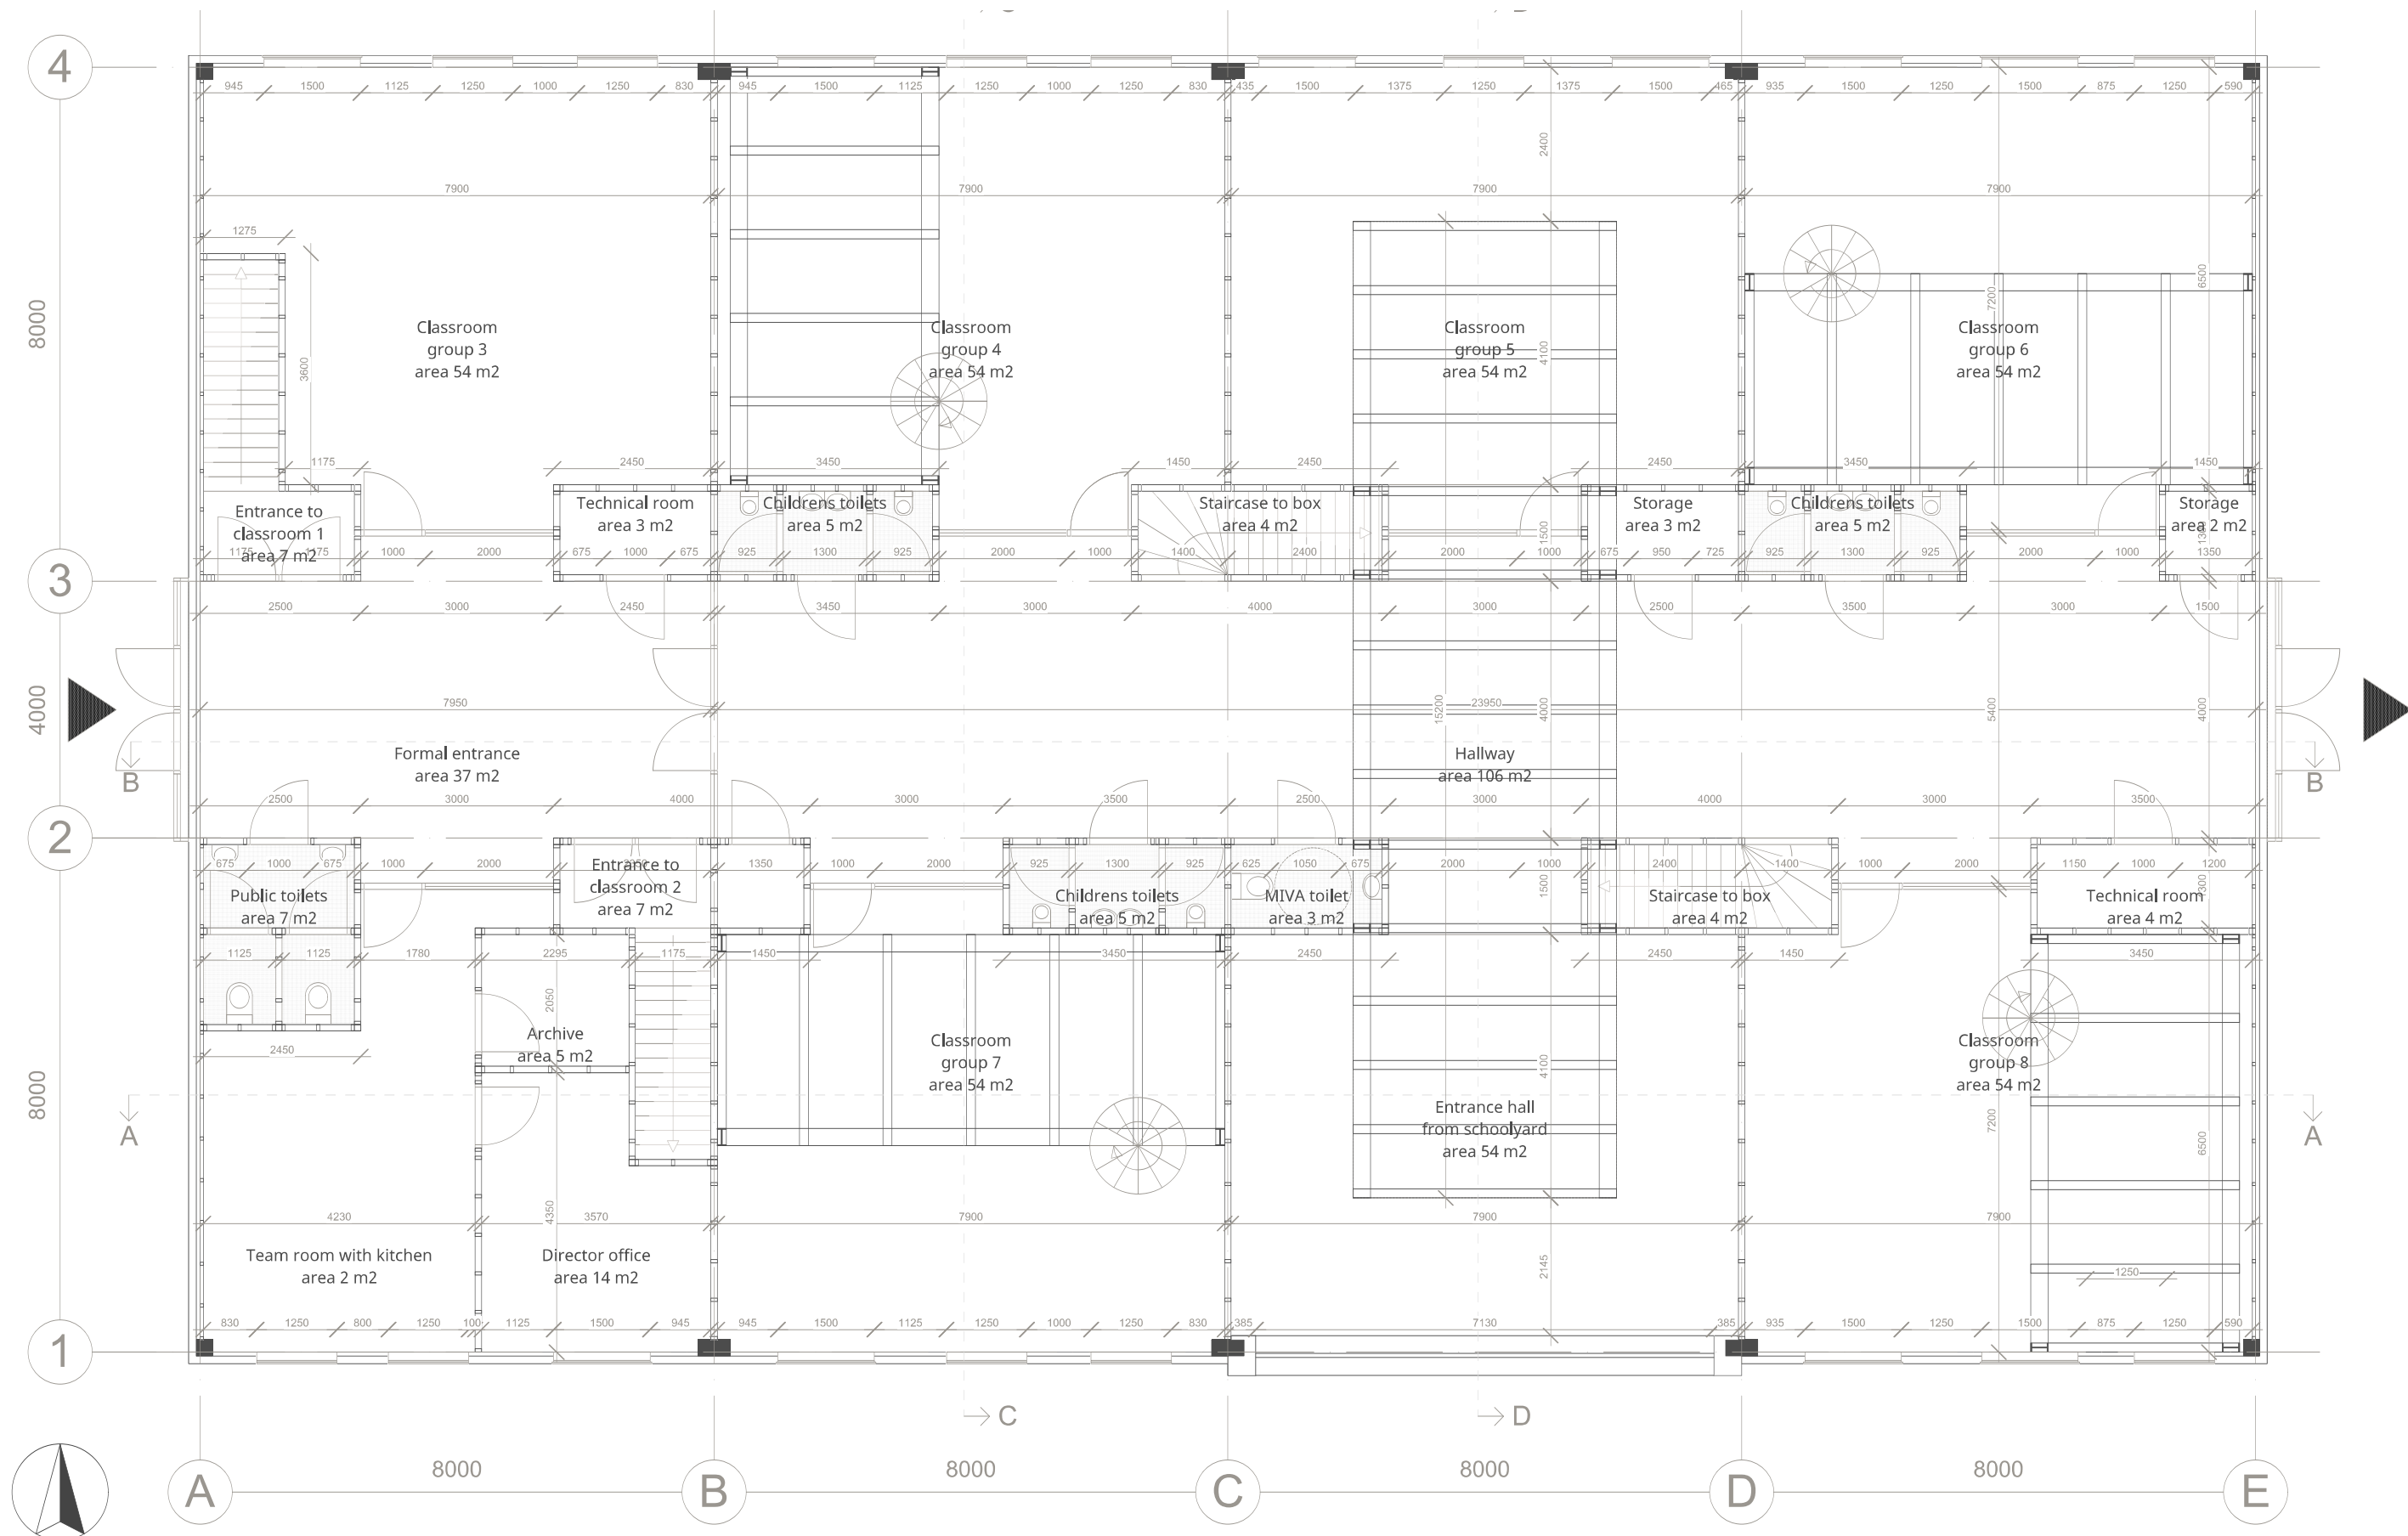


School - plan ground floor - construction

Scale 1:100

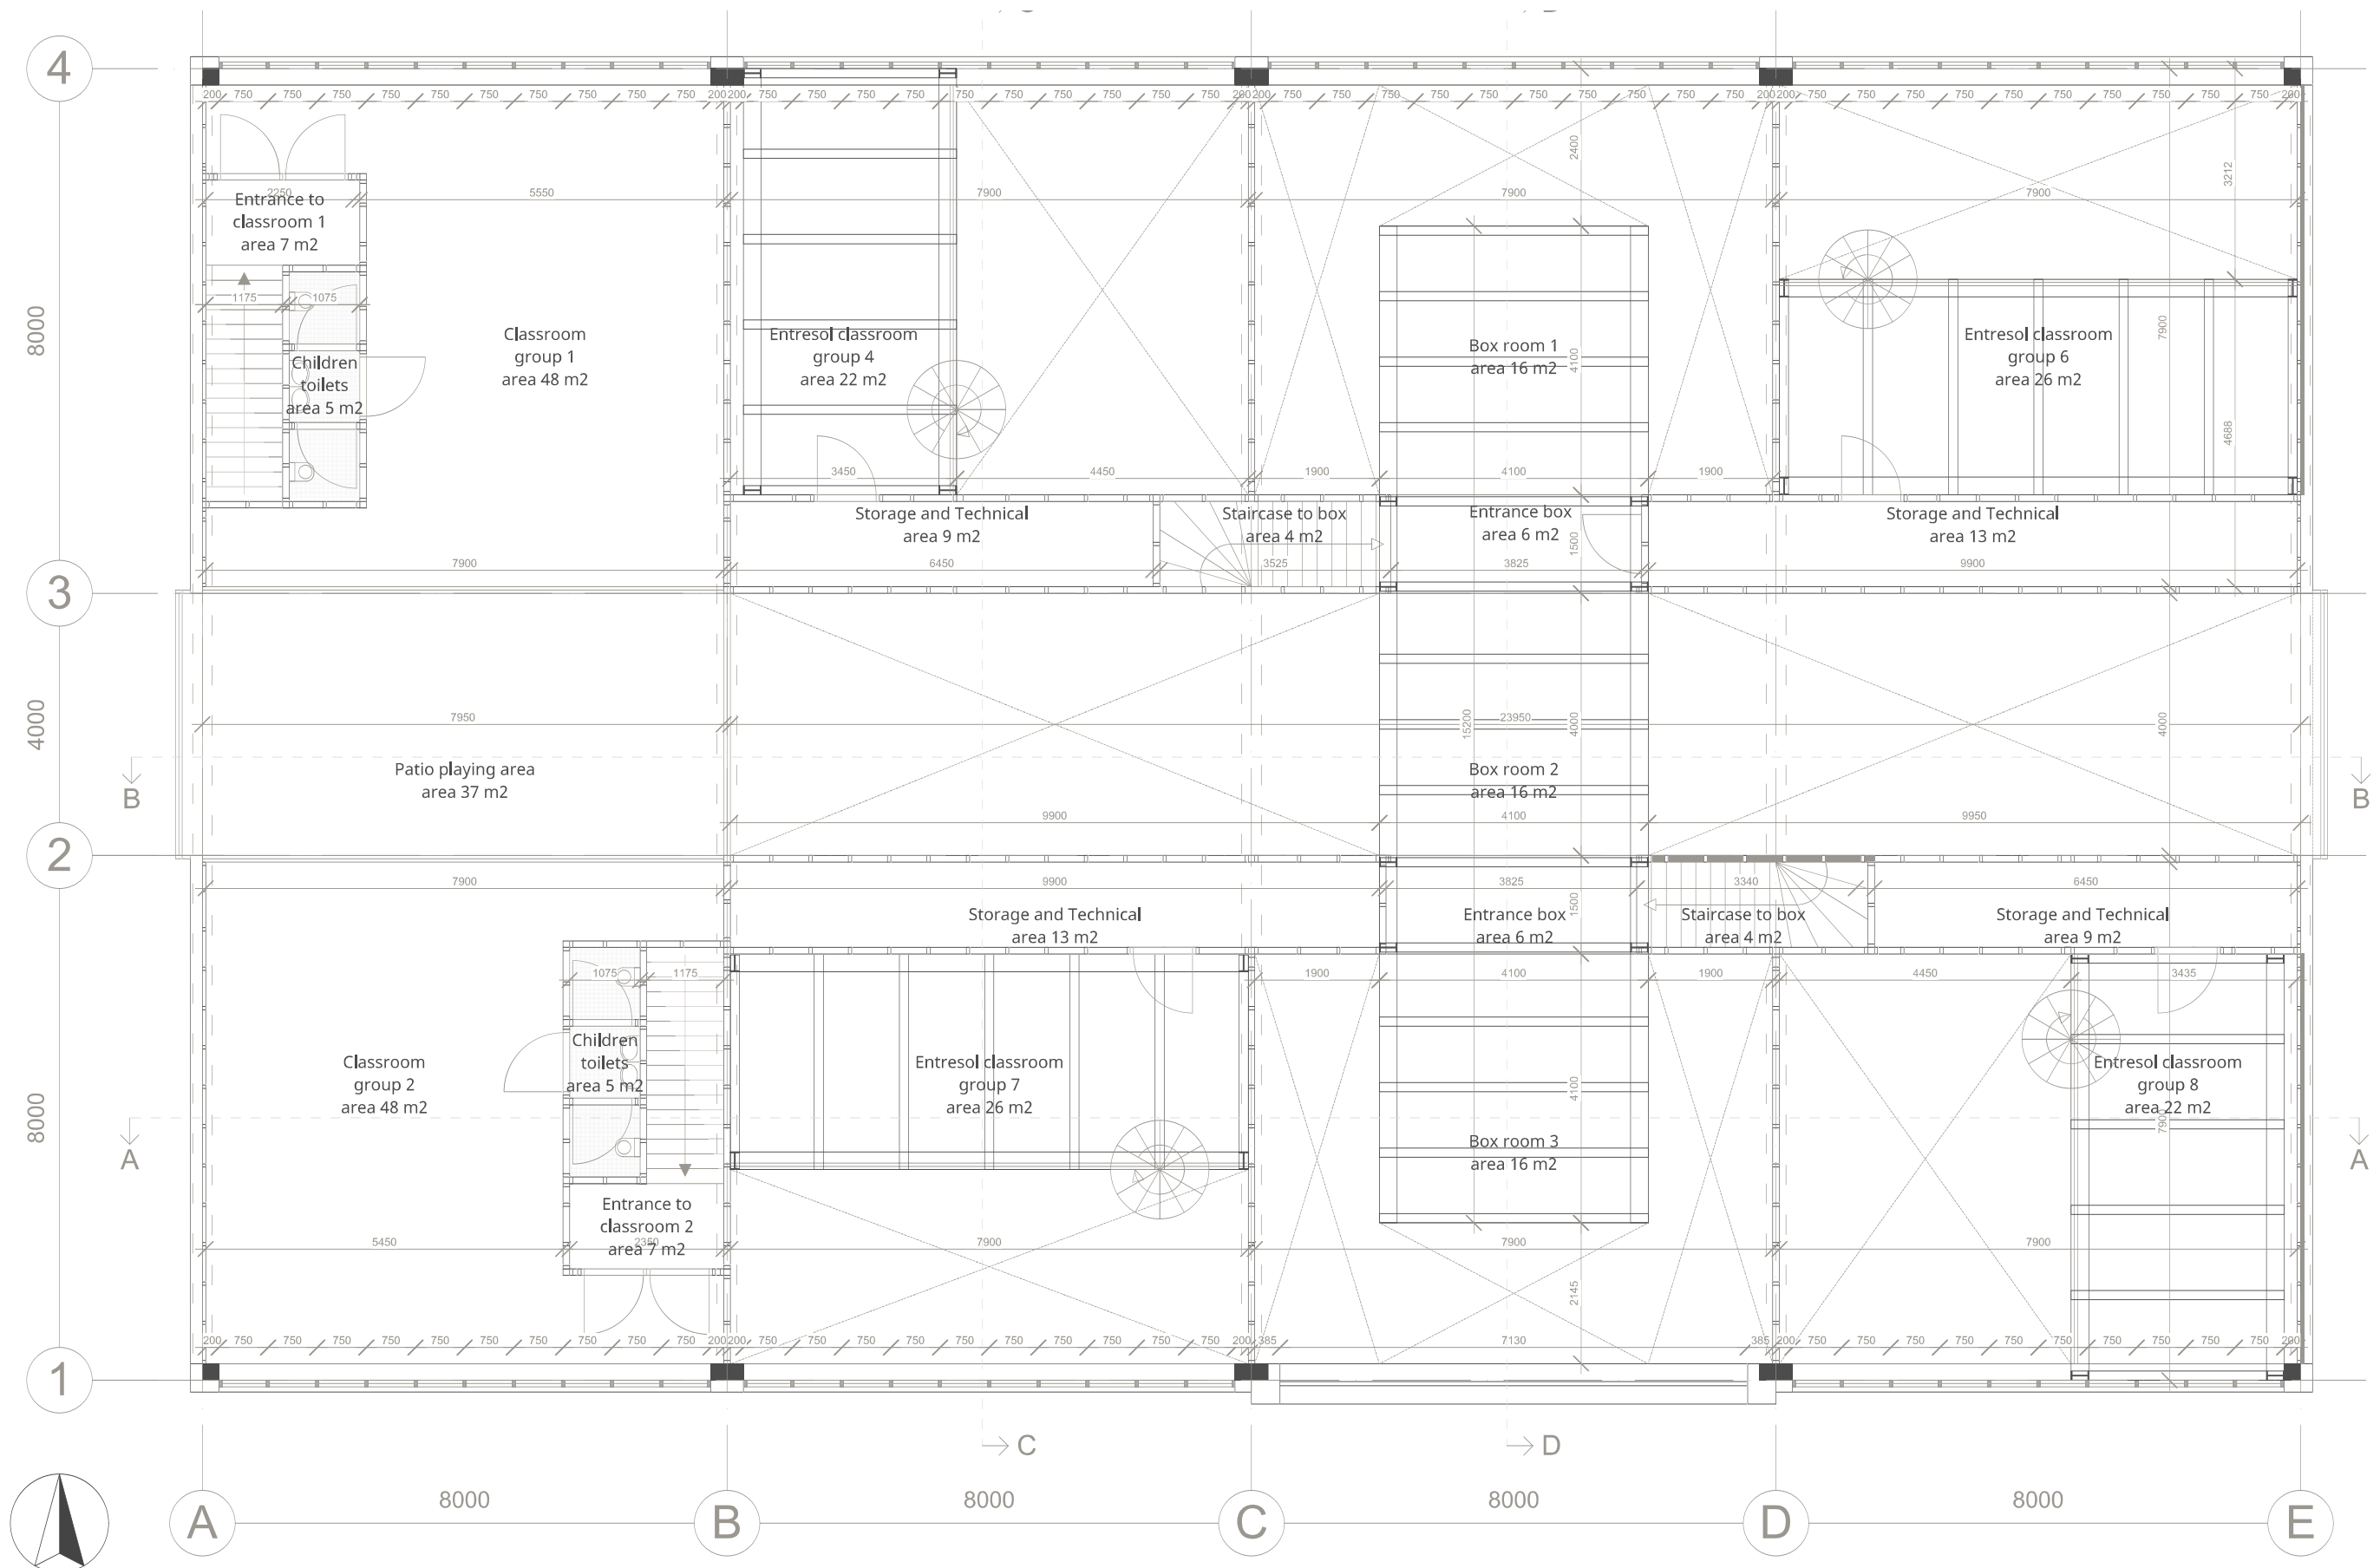


School - interior - first second floor - construction

Scale 1:100

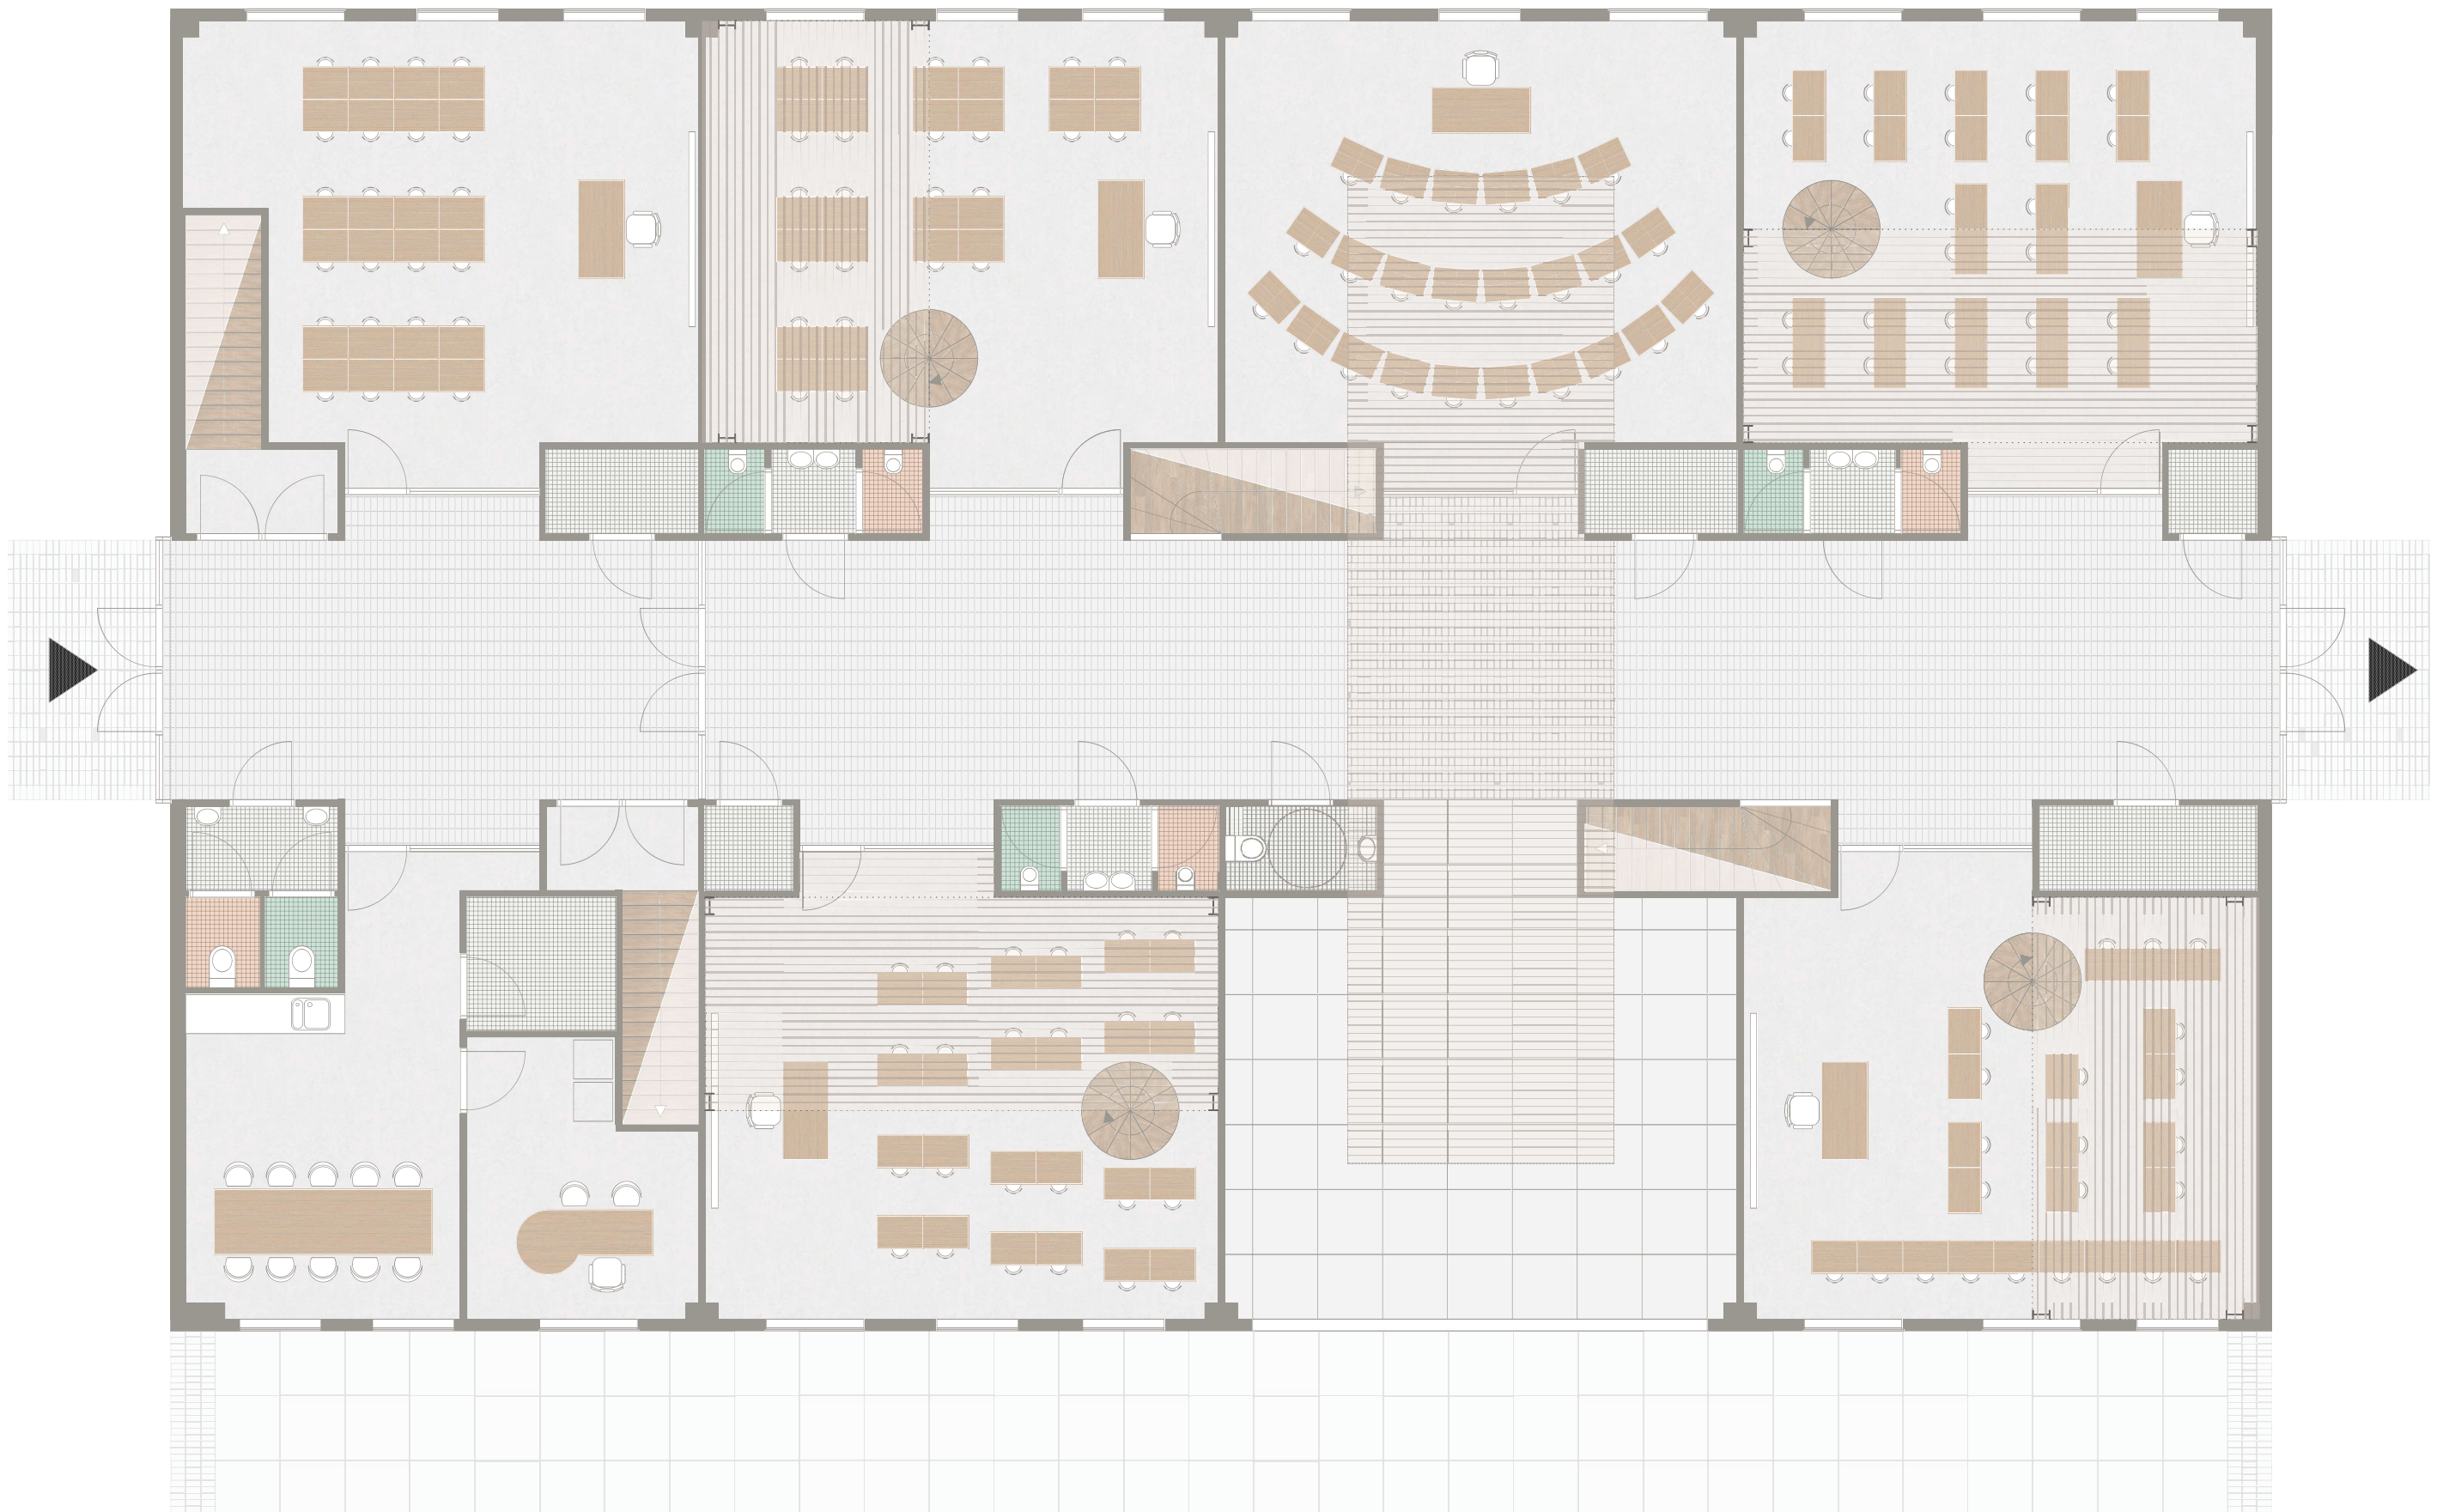

School - plan ground floor - interior
Scale 1:100

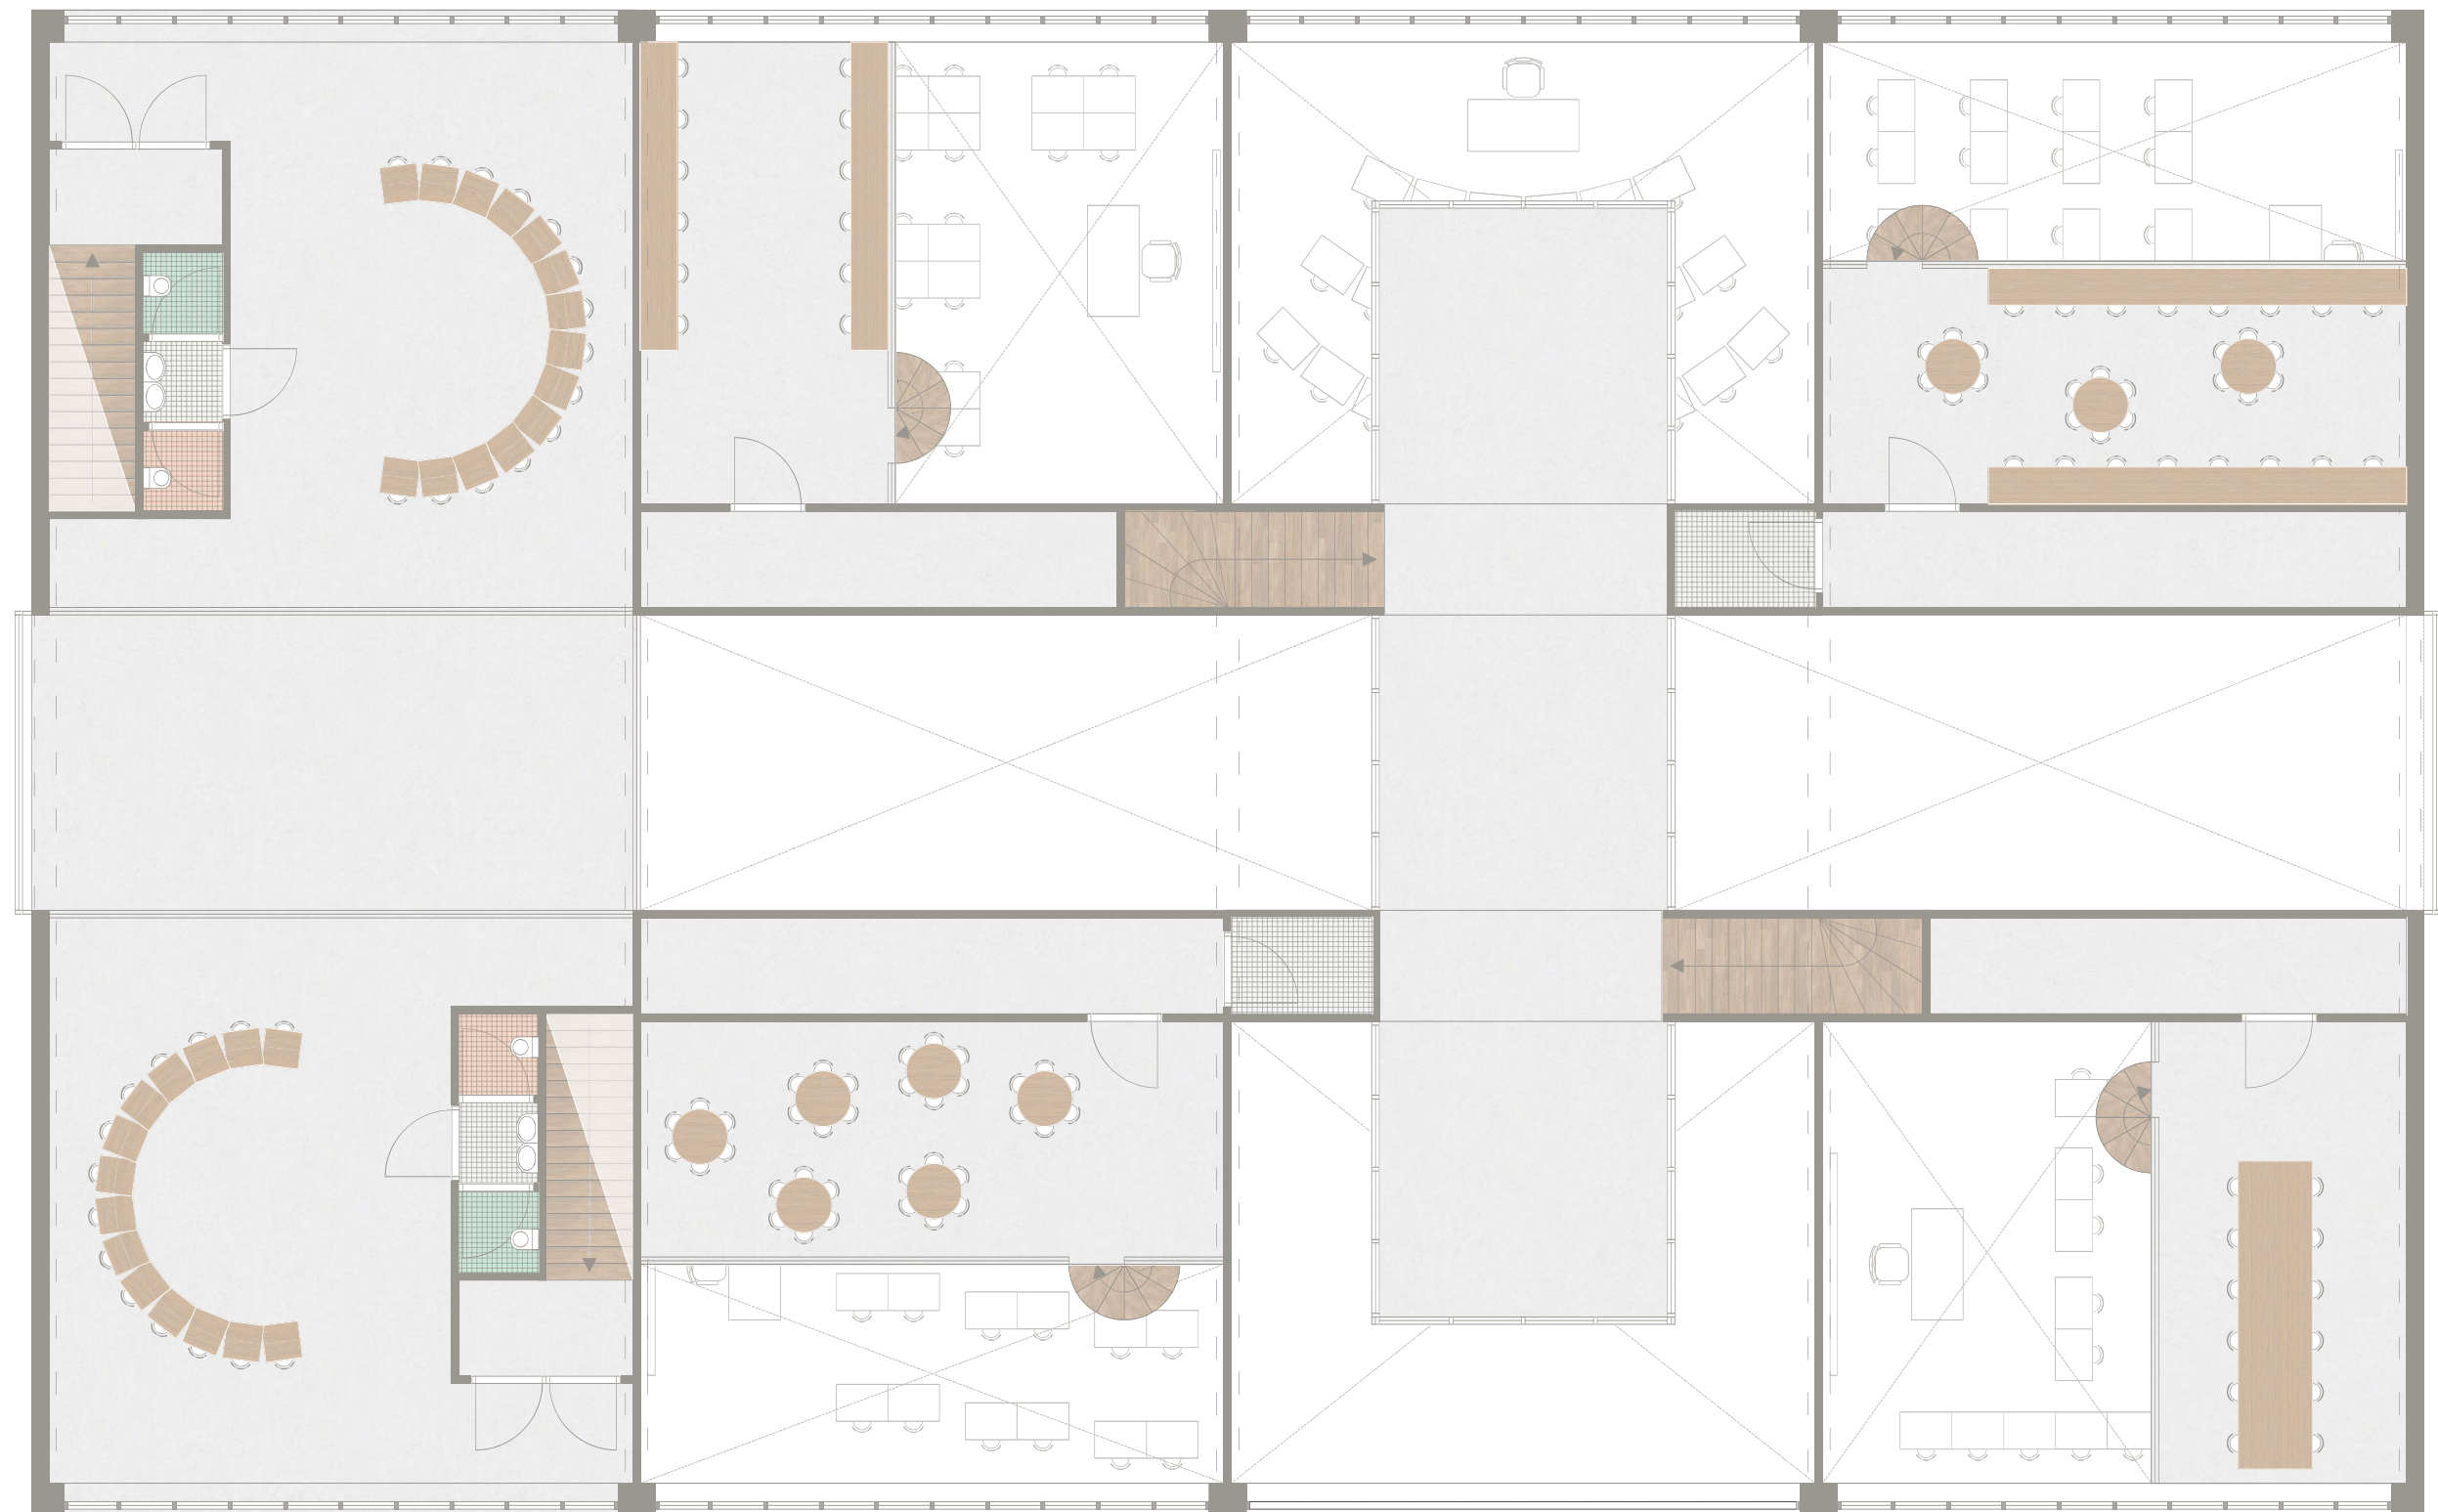

School - plan first floor - interior


Scale 1:100



School - facade south
Scale 1:100



School - facade west
Scale 1:100

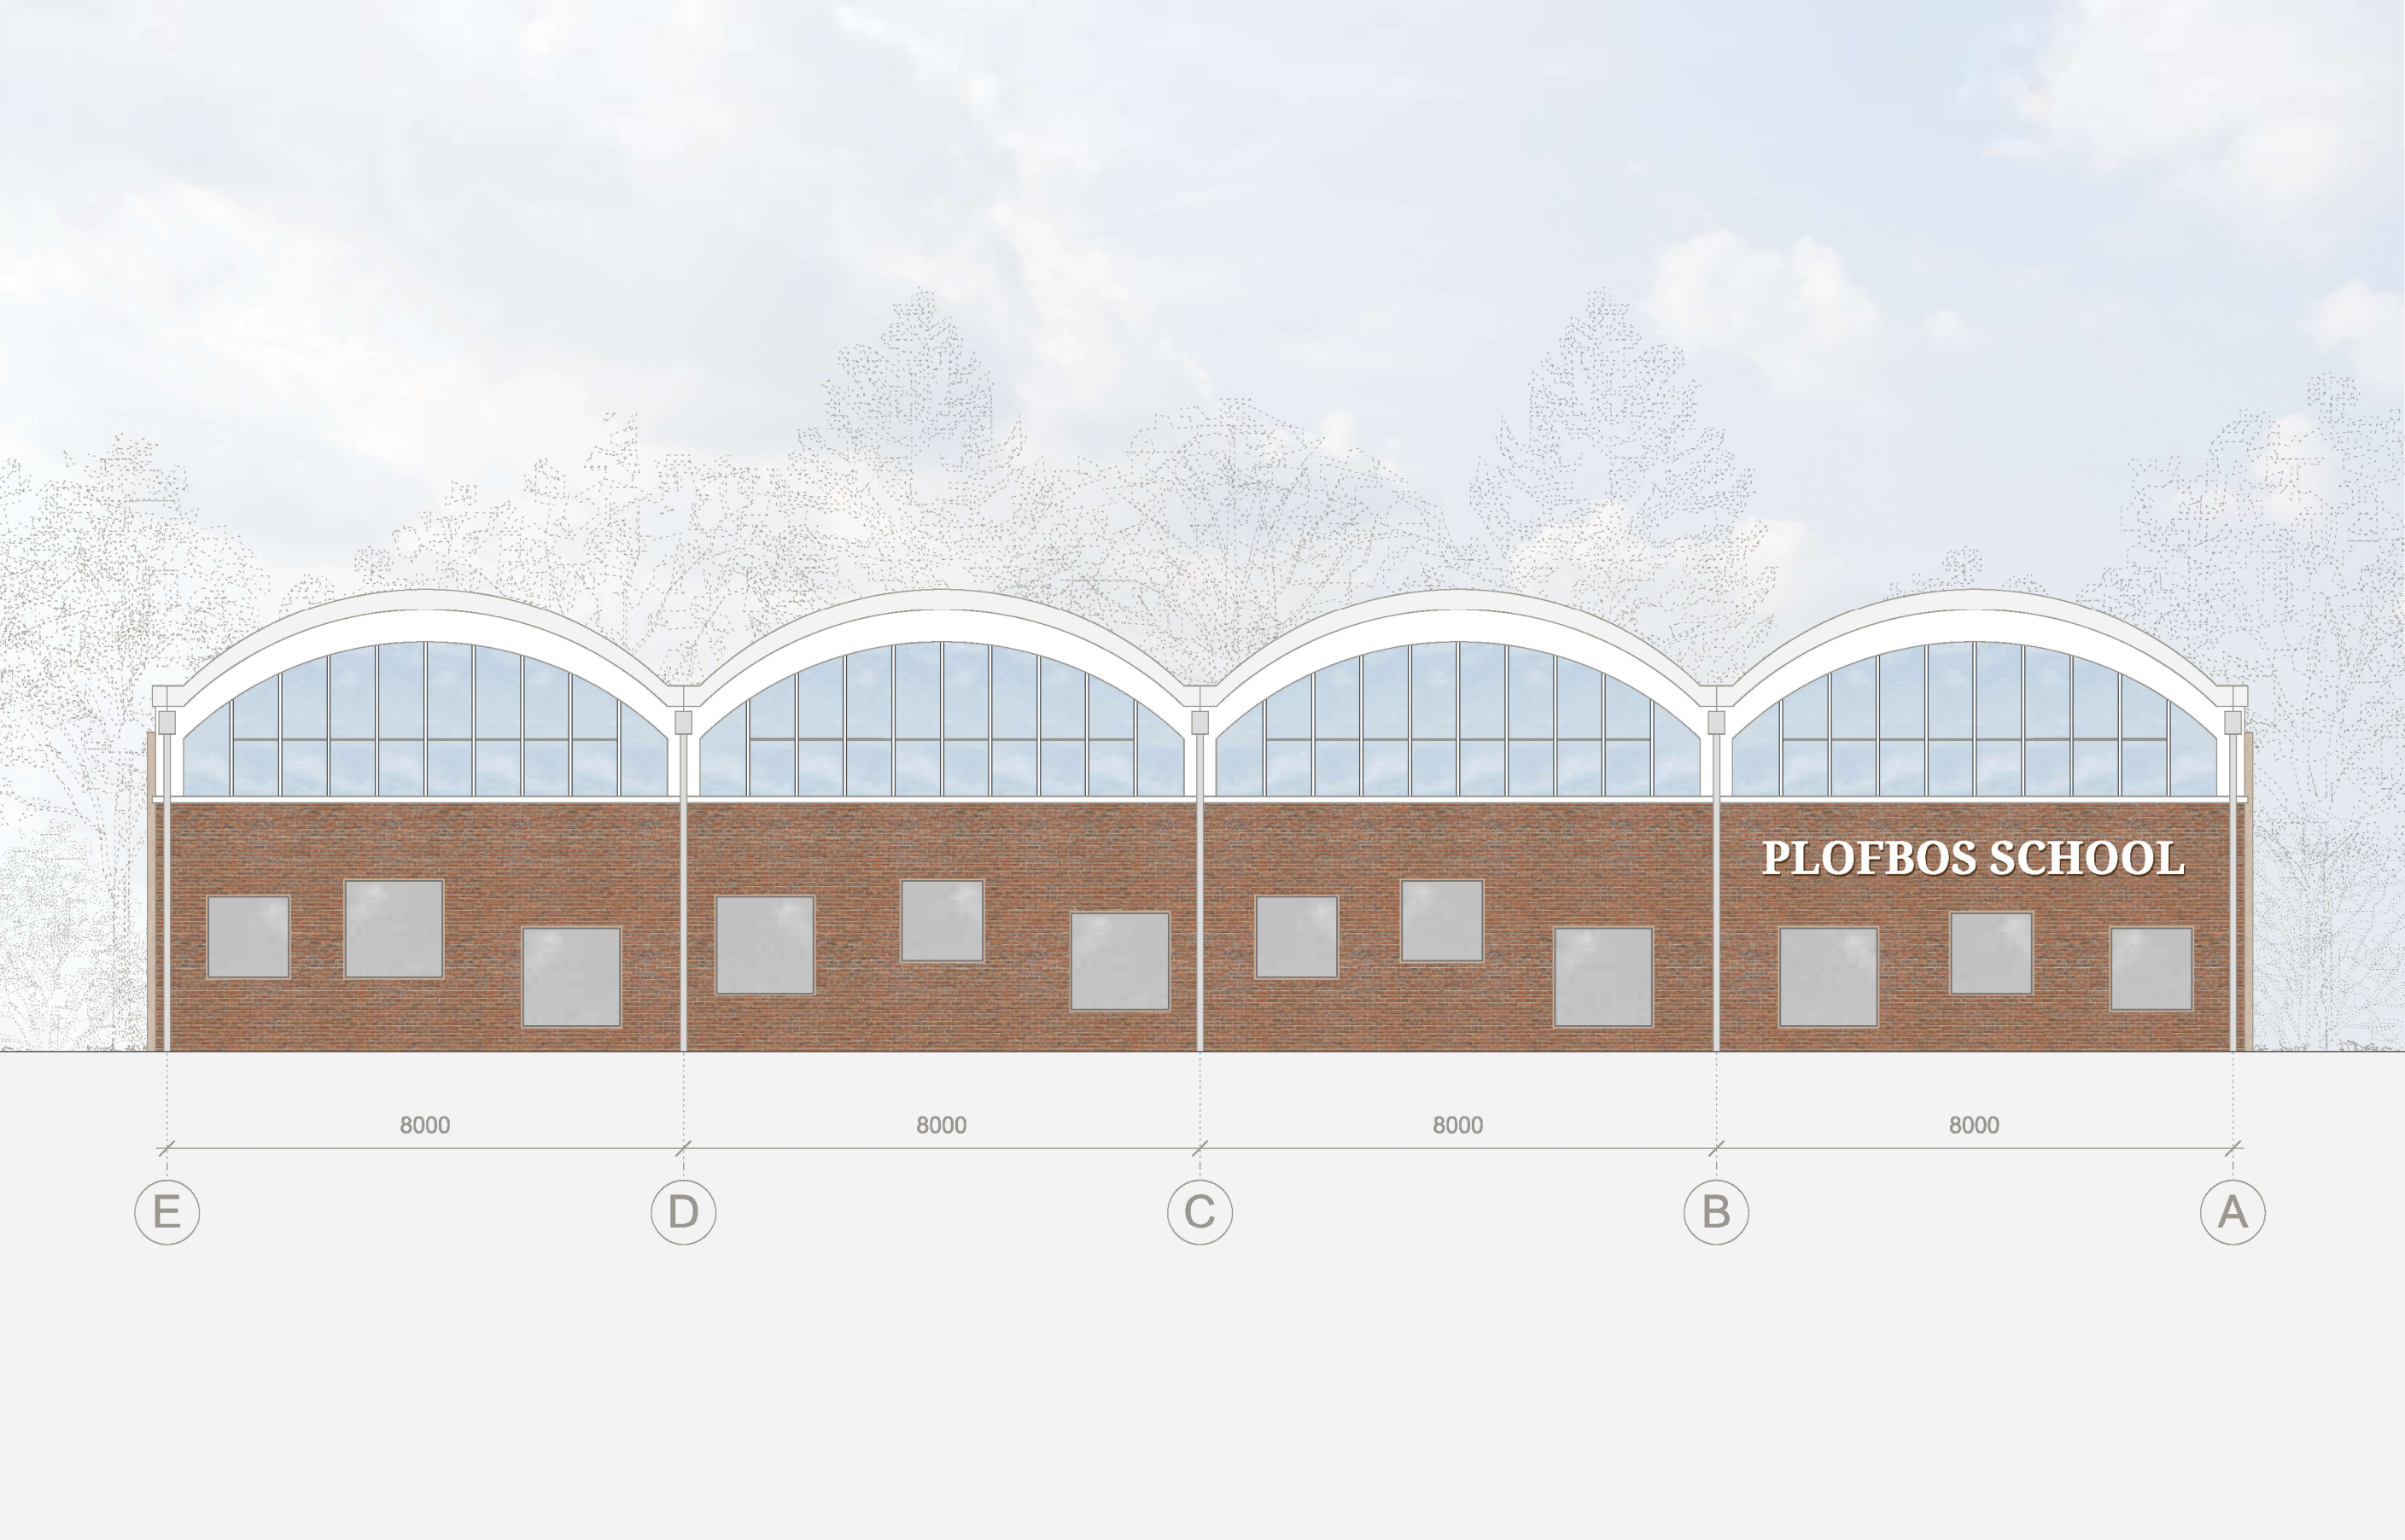

School - facade north
Scale 1:100




School - facade east
Scale 1:100




School - section A


Scale 1:100

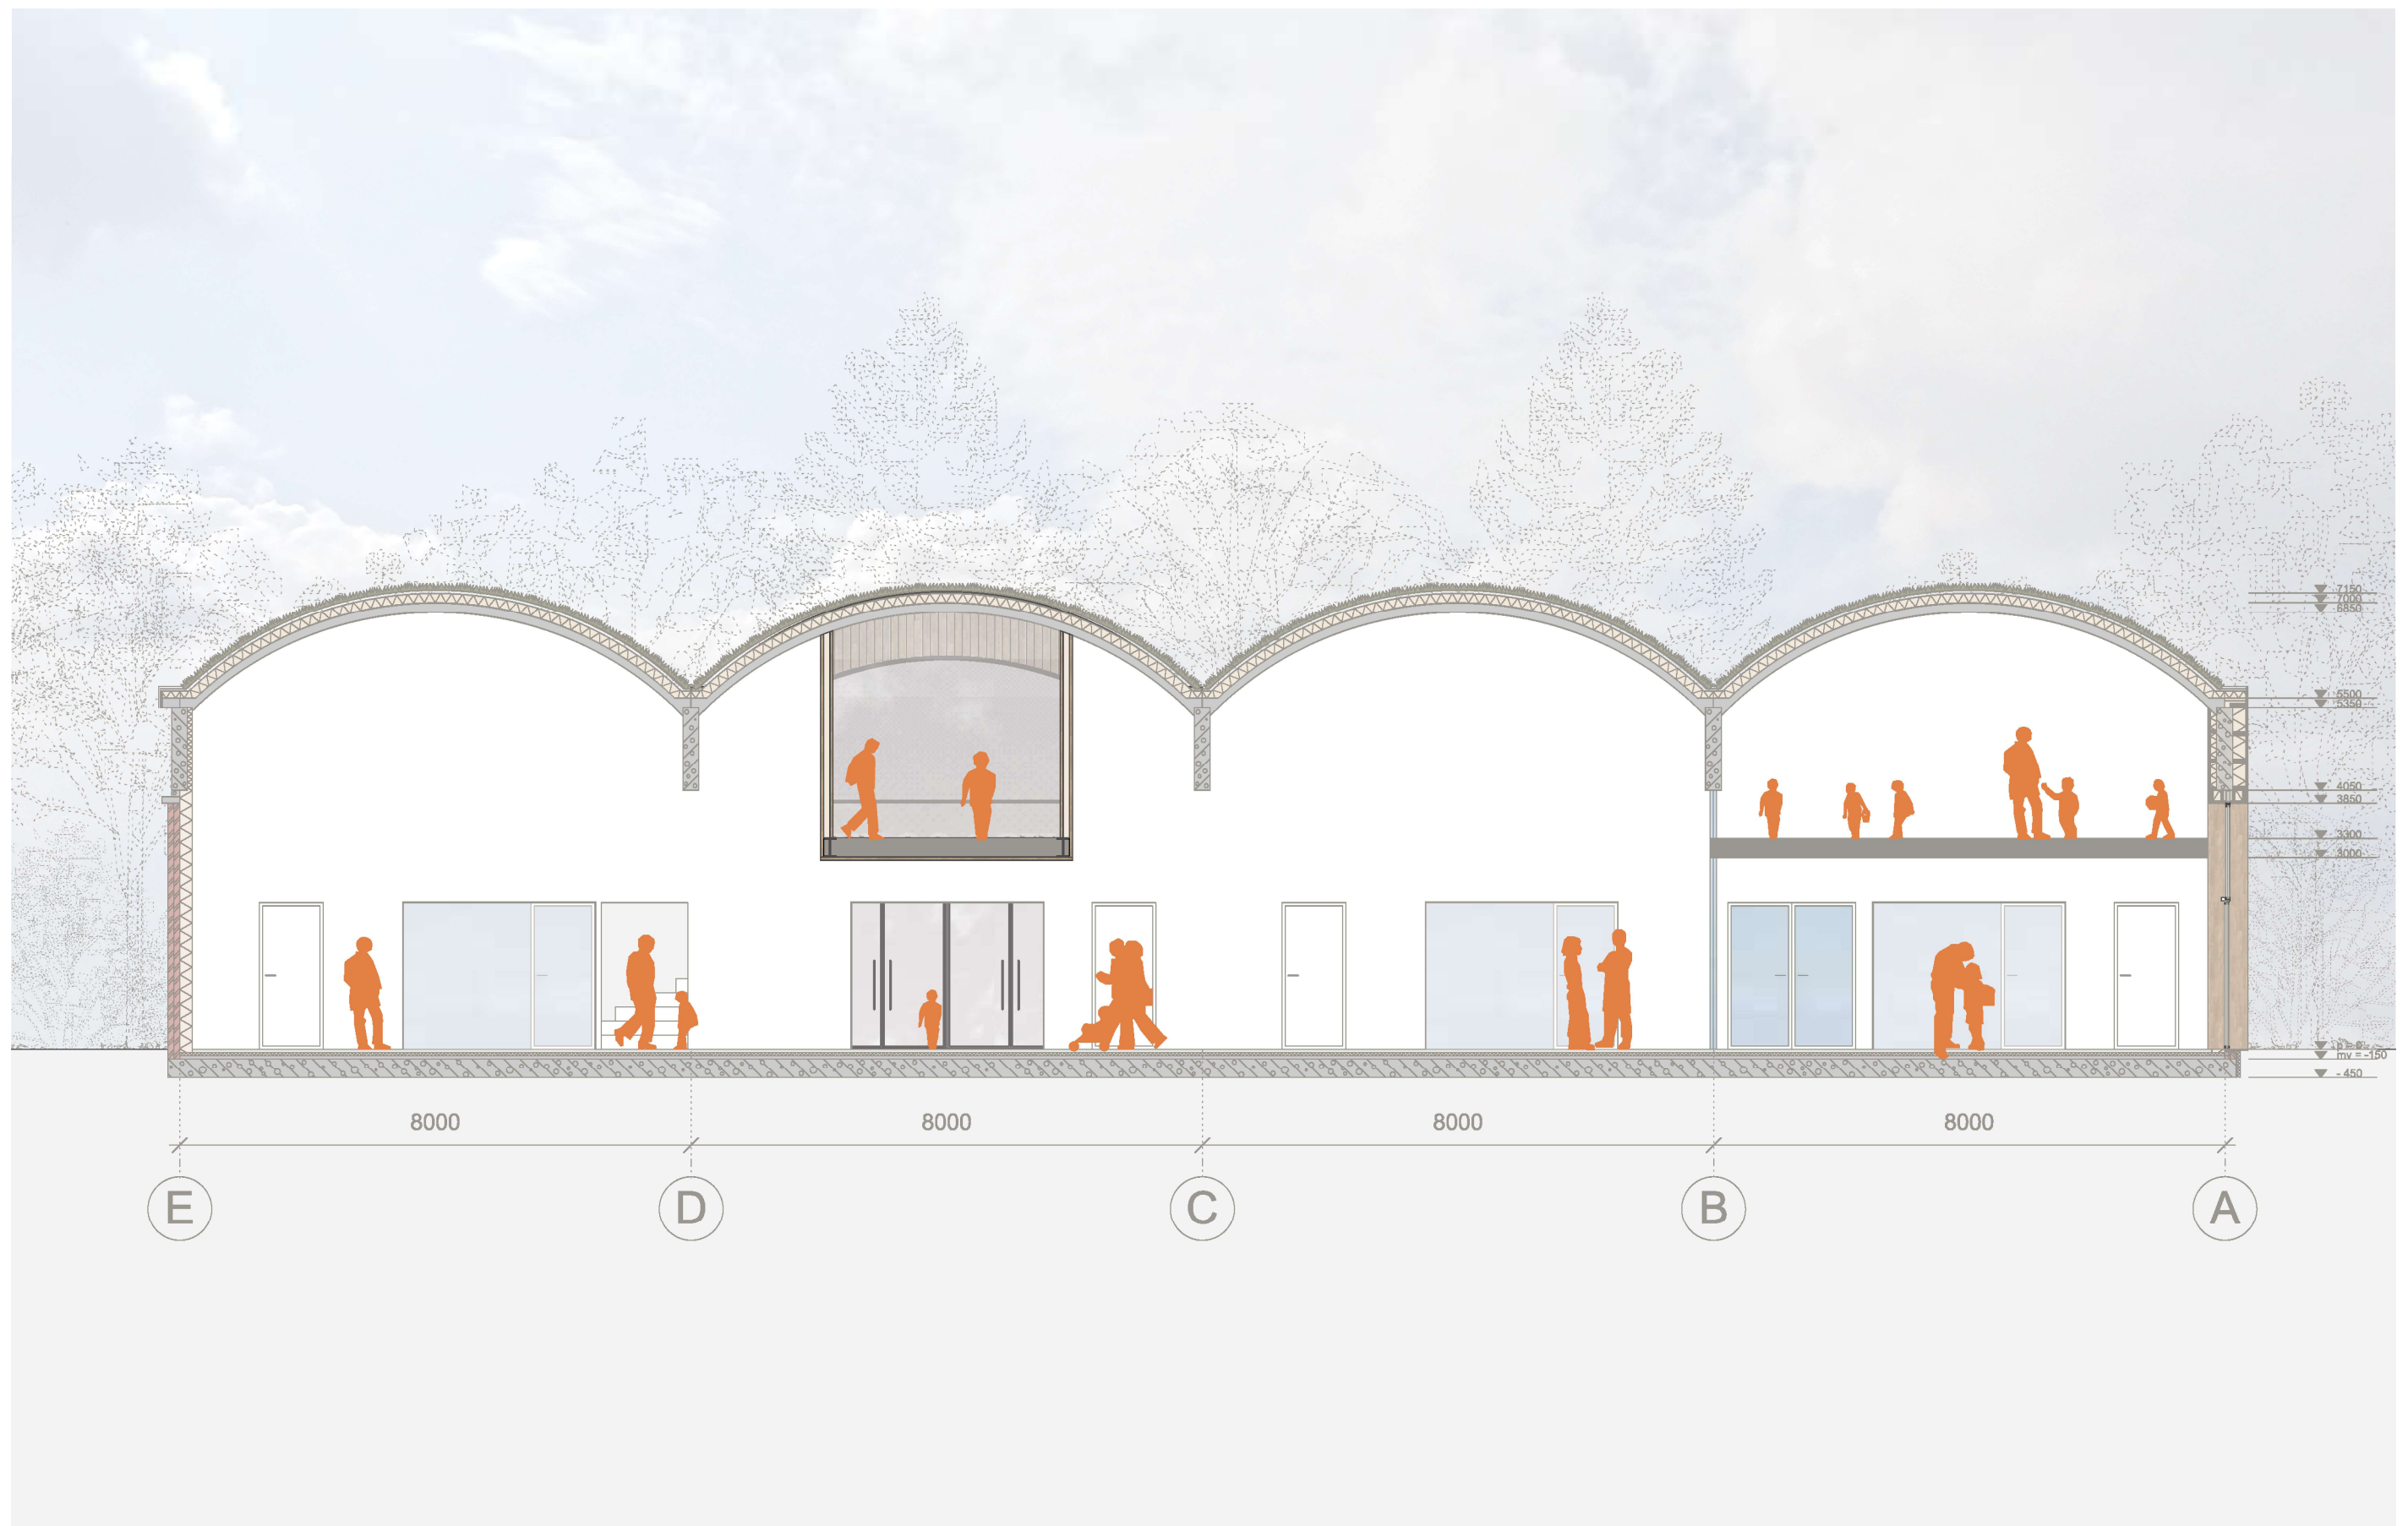


School - section B
Scale 1:100

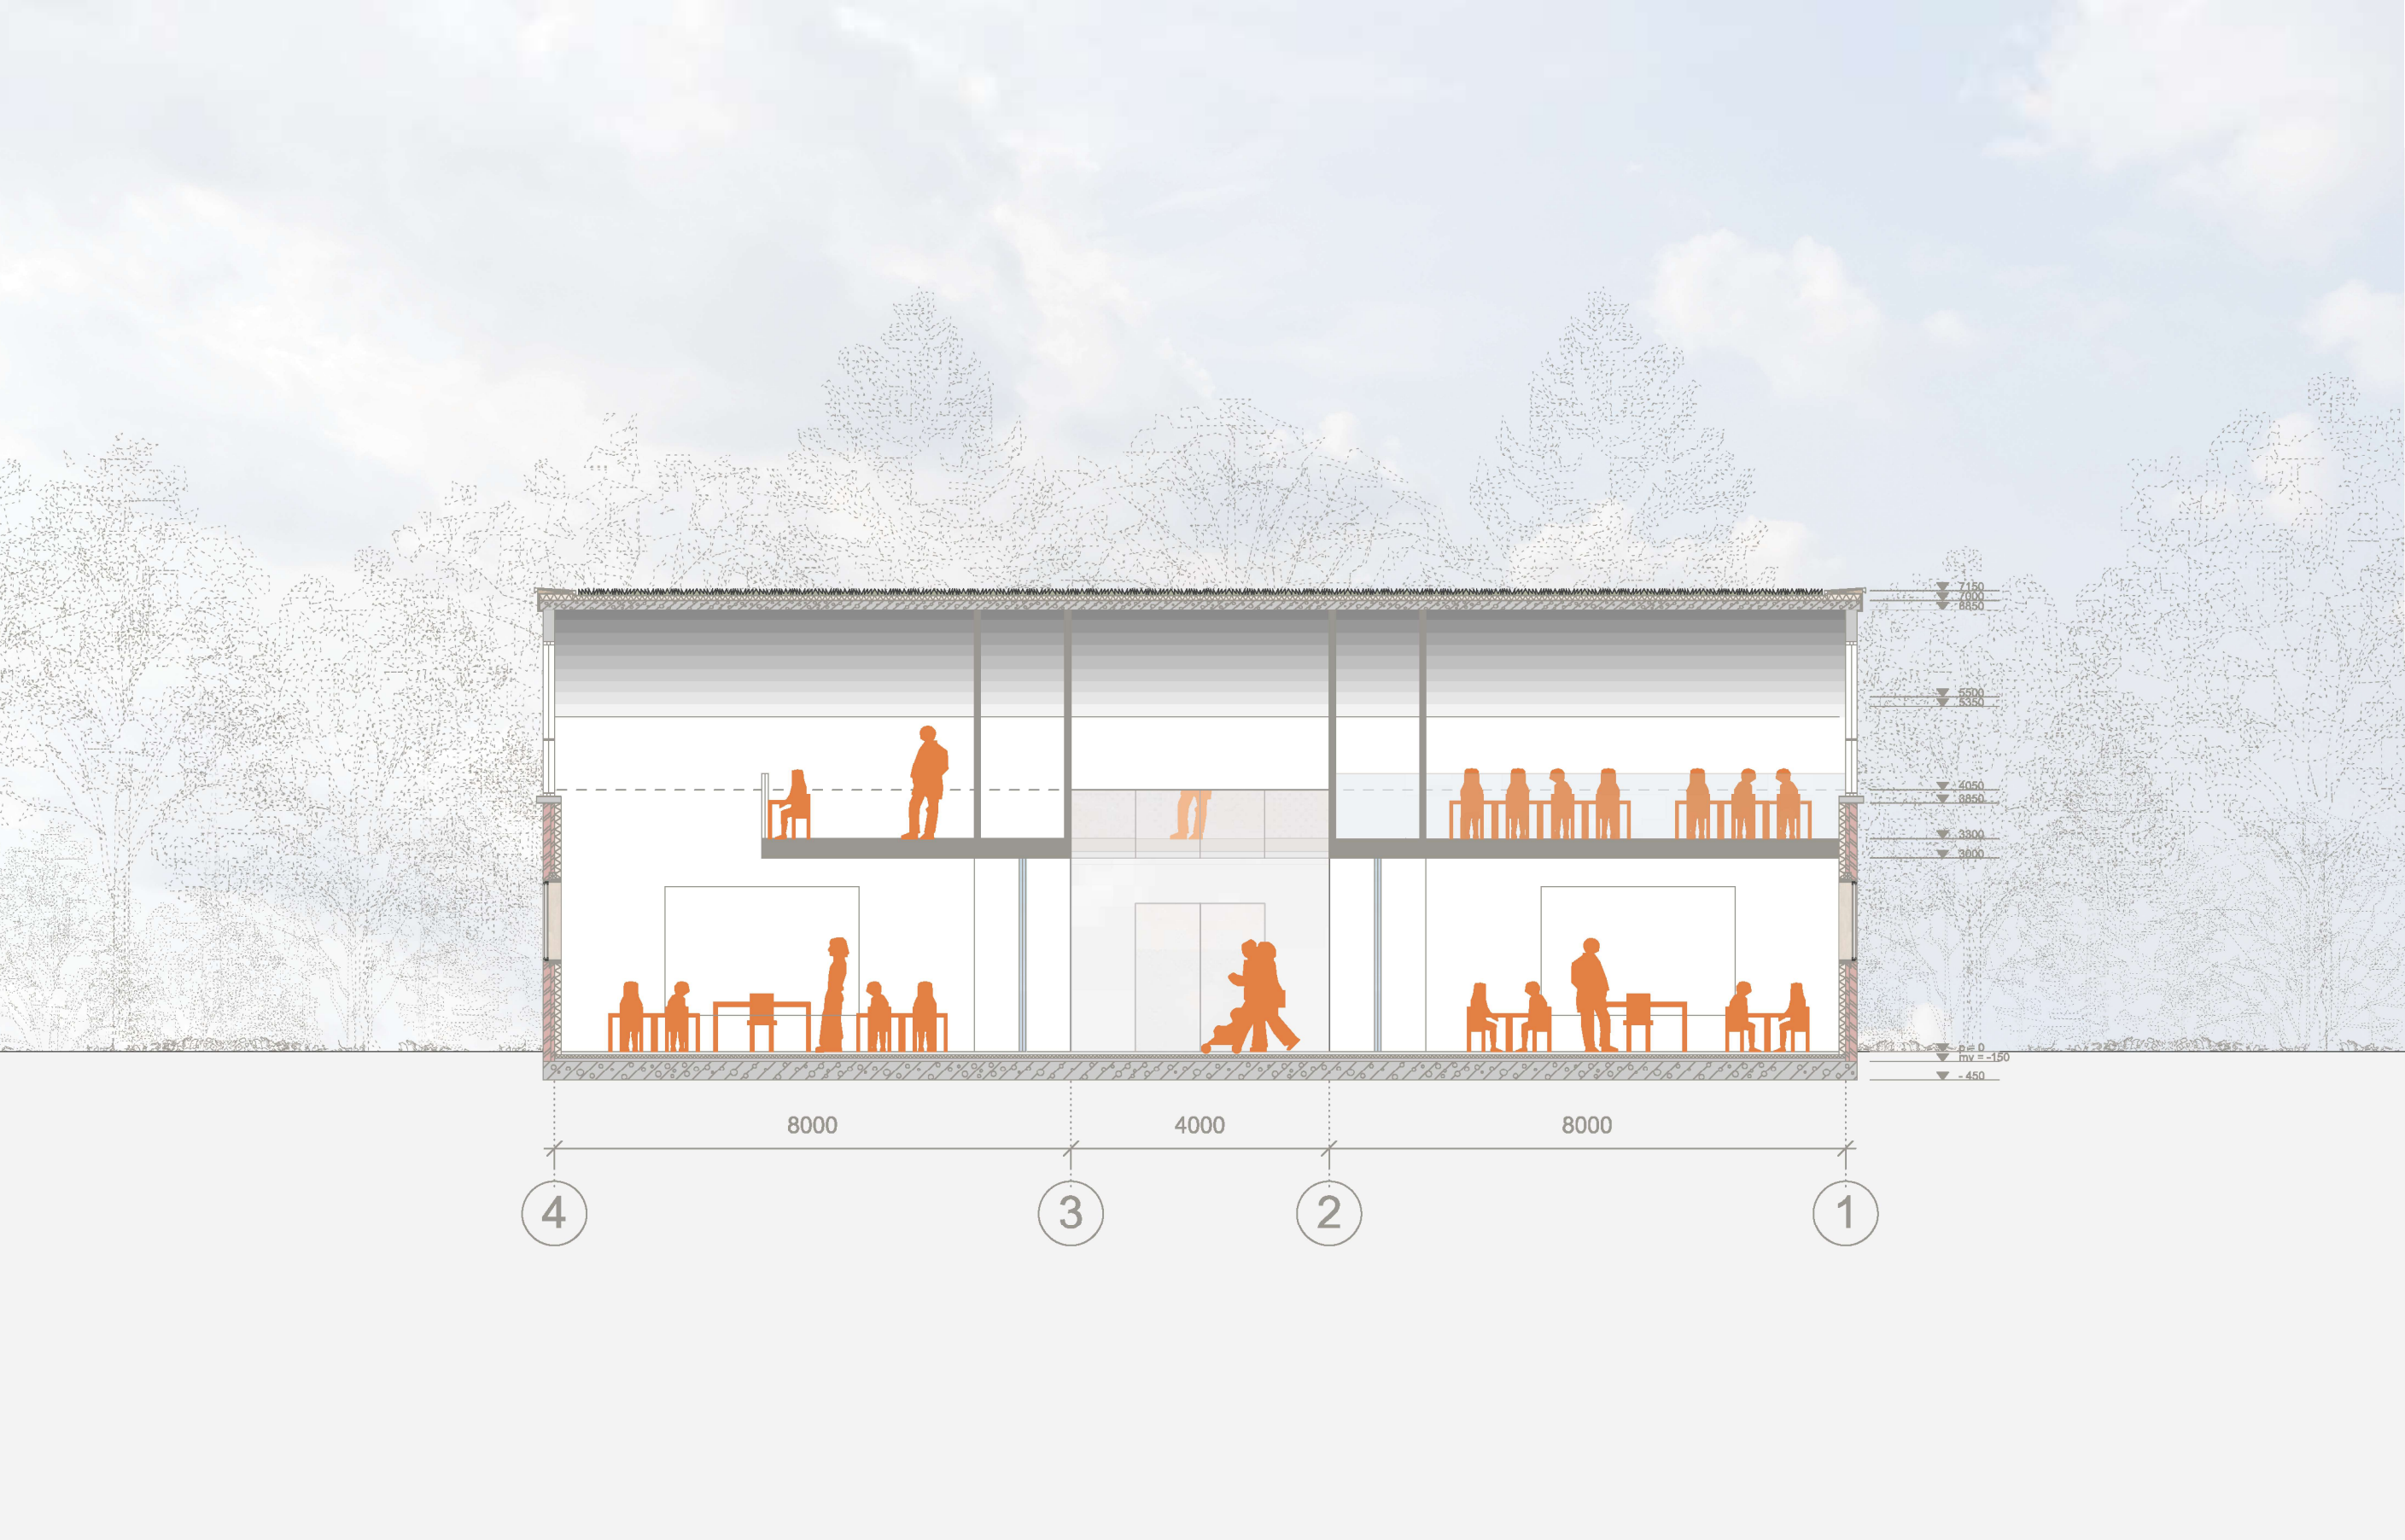

School - section C
Scale 1:100

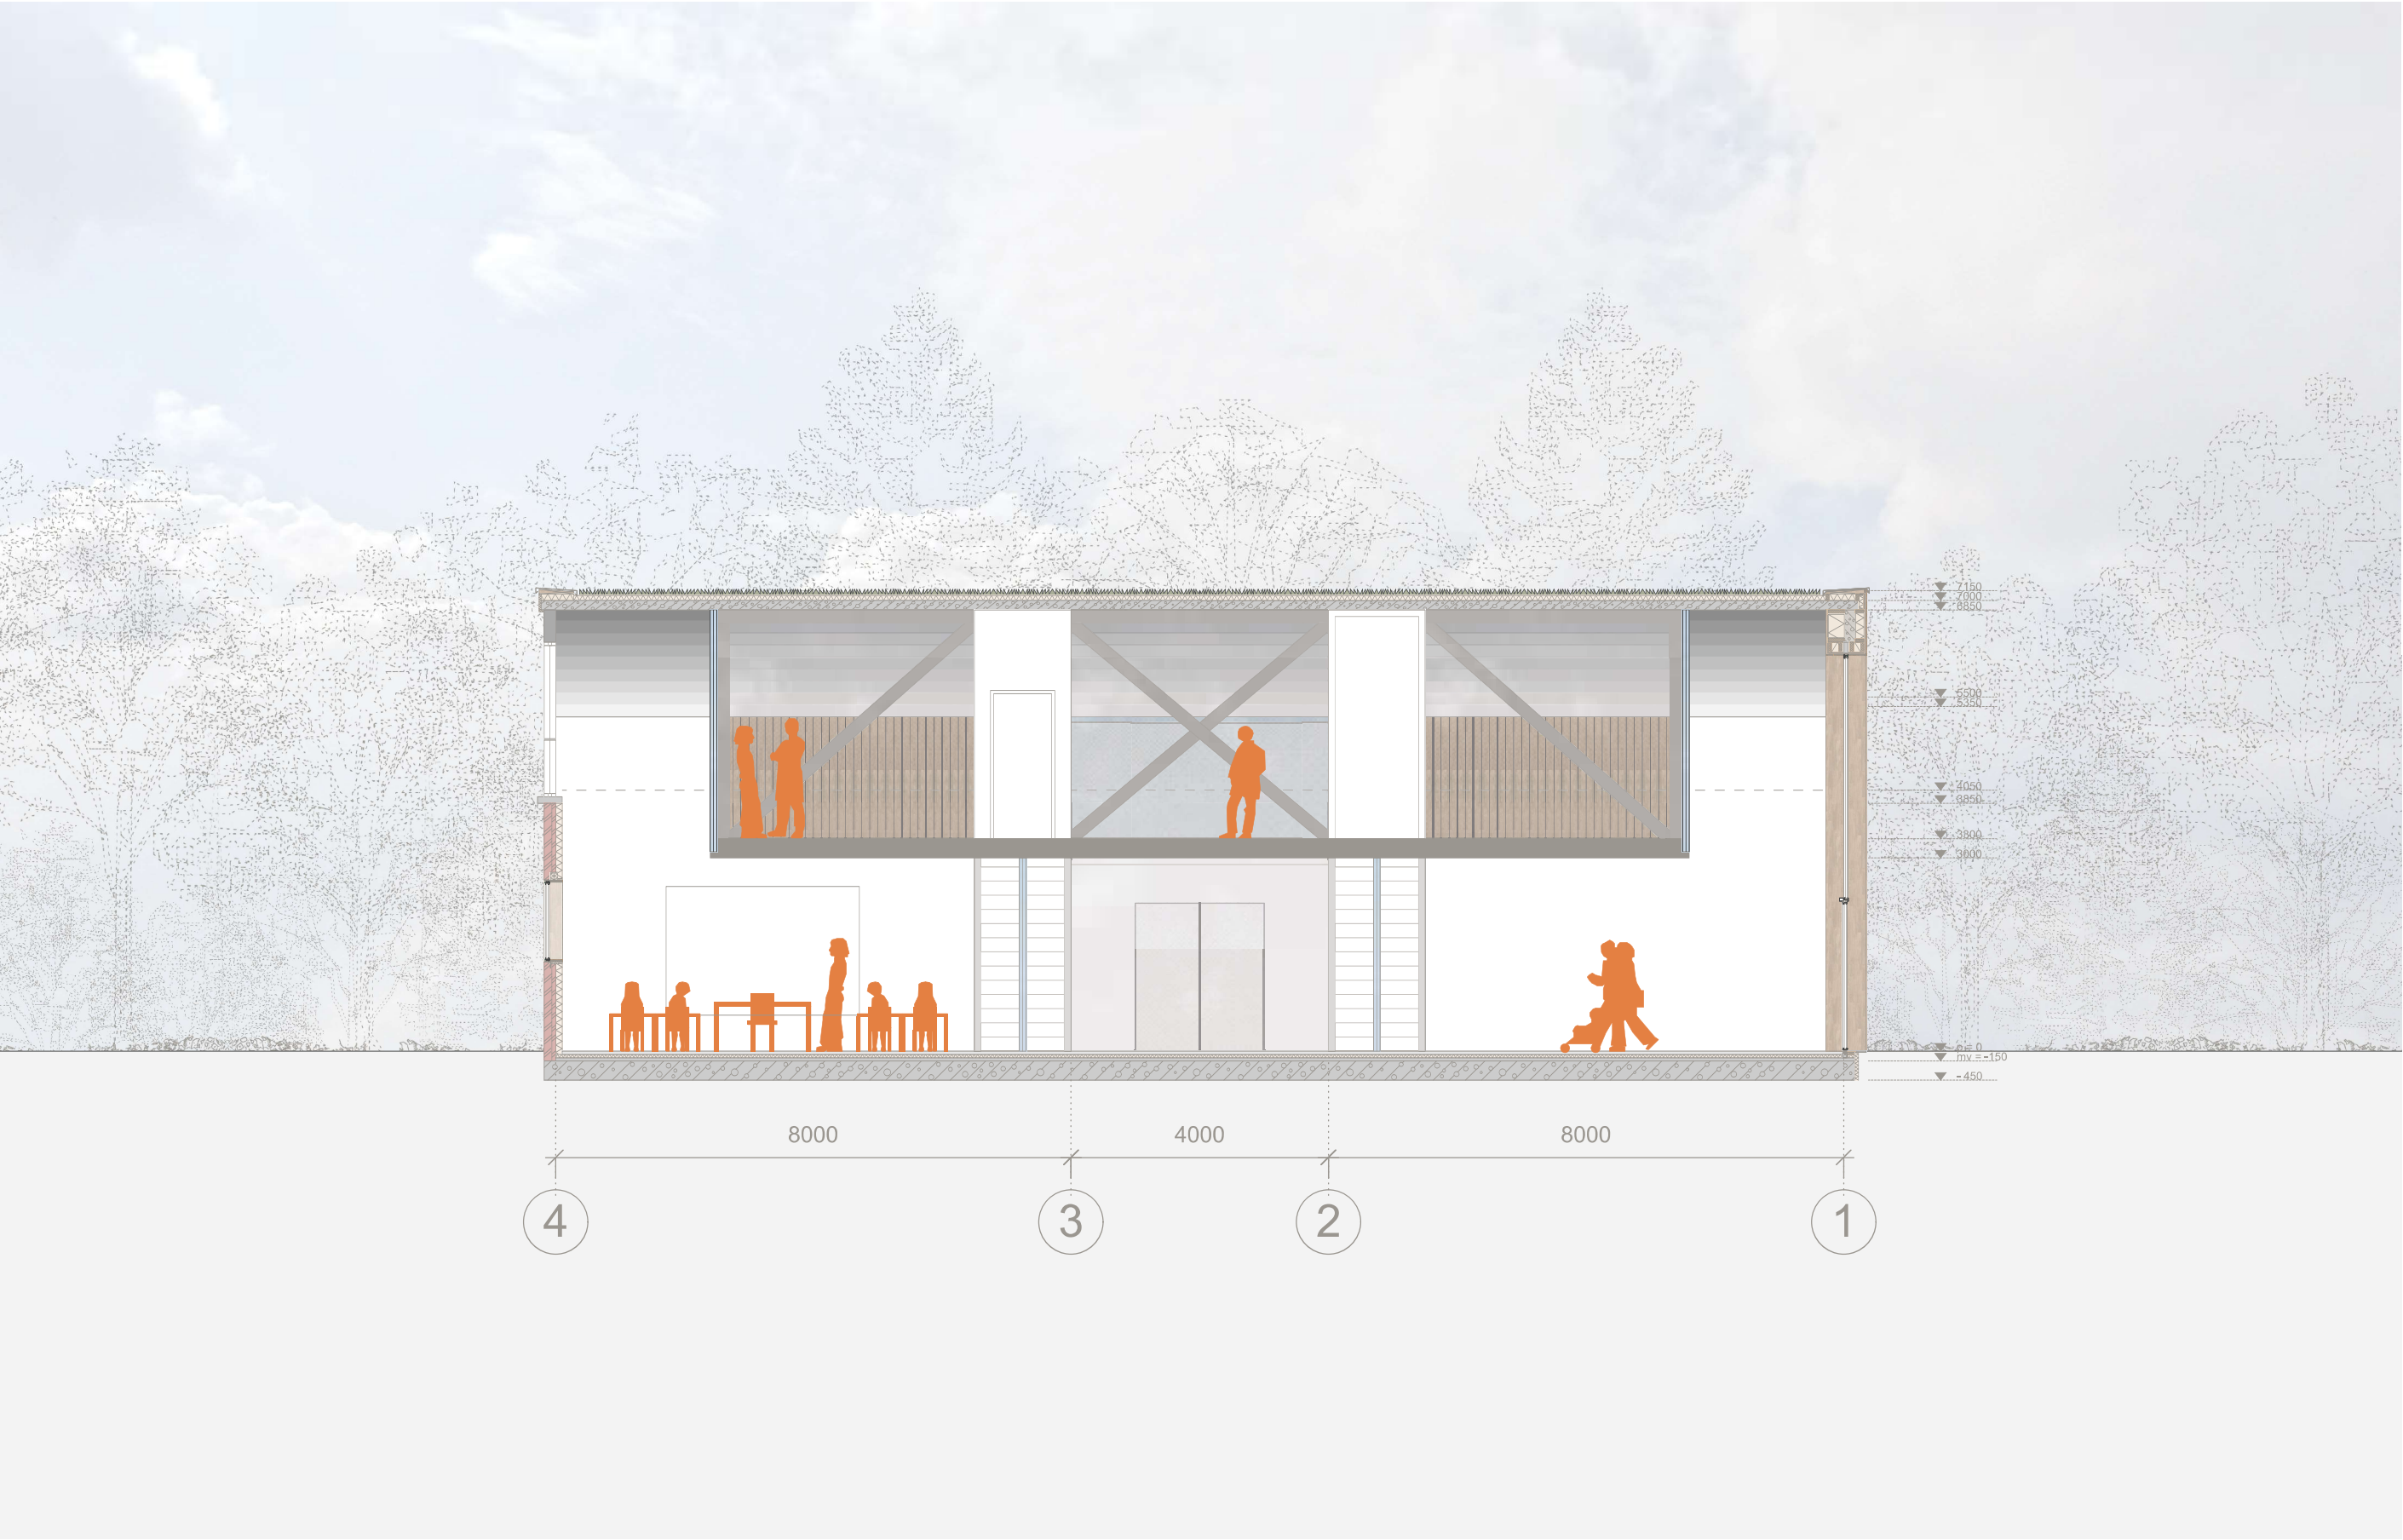


School - section D
Scale 1:100

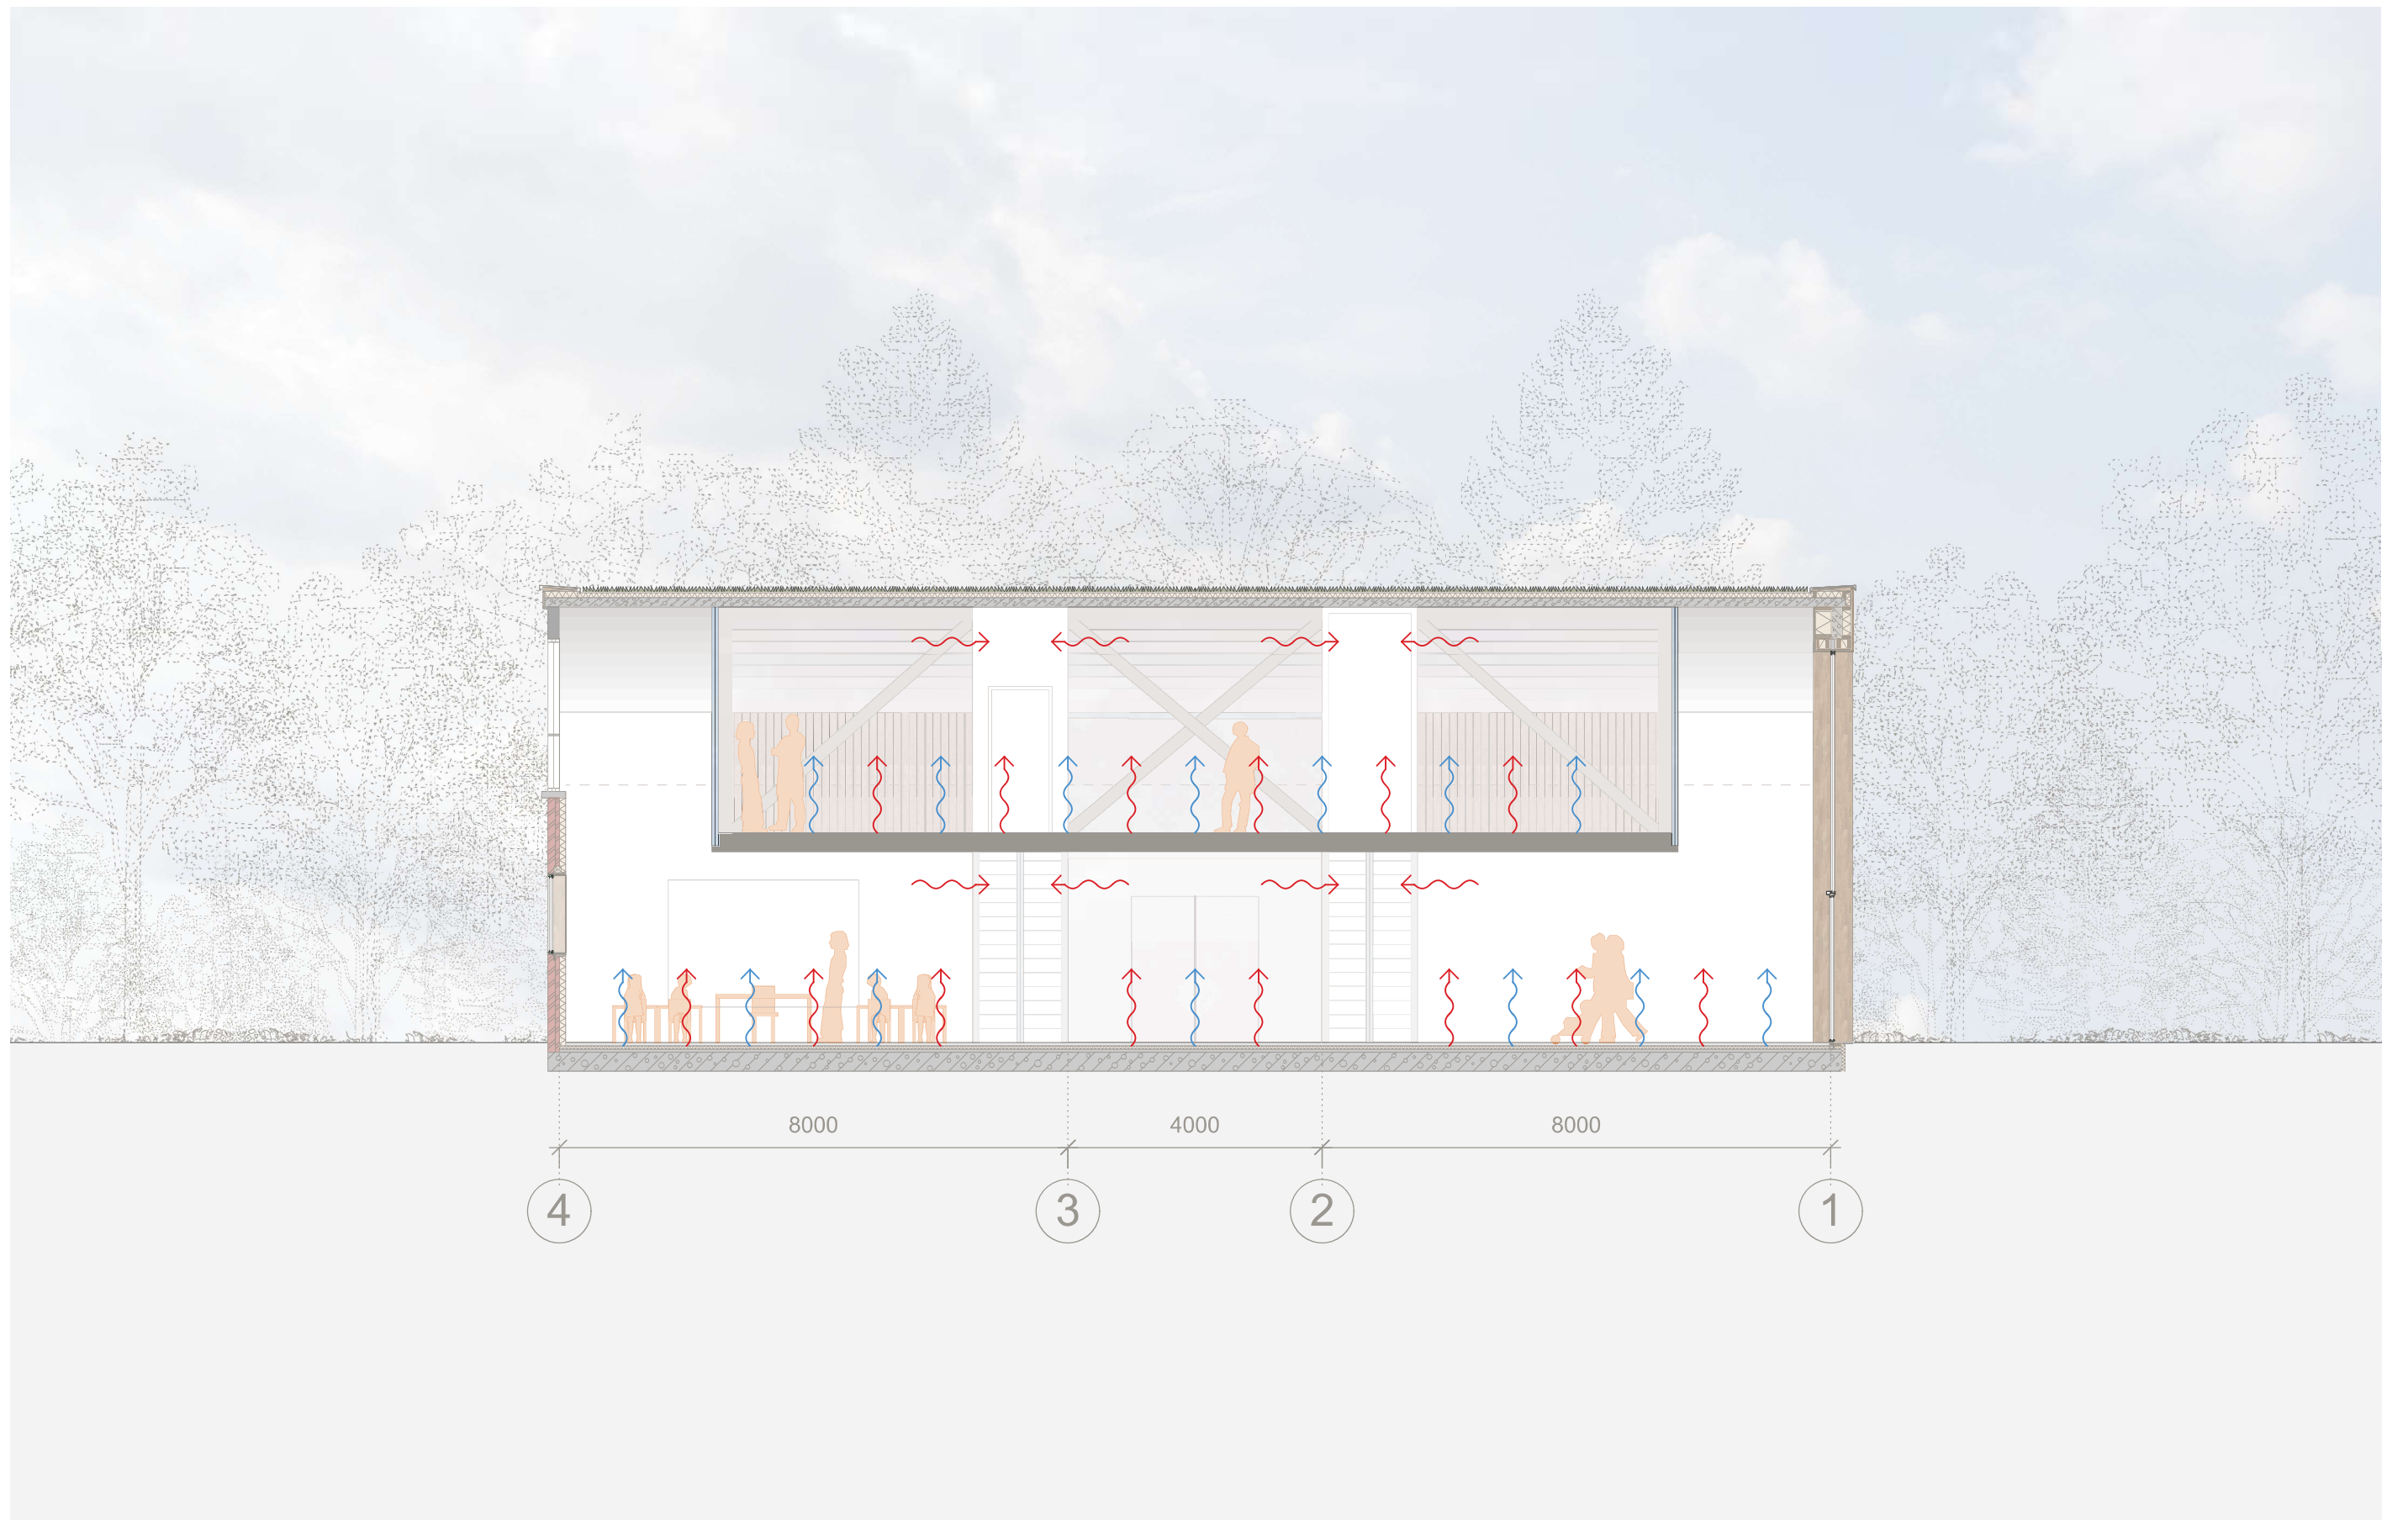


School - climate


Scale 1:100

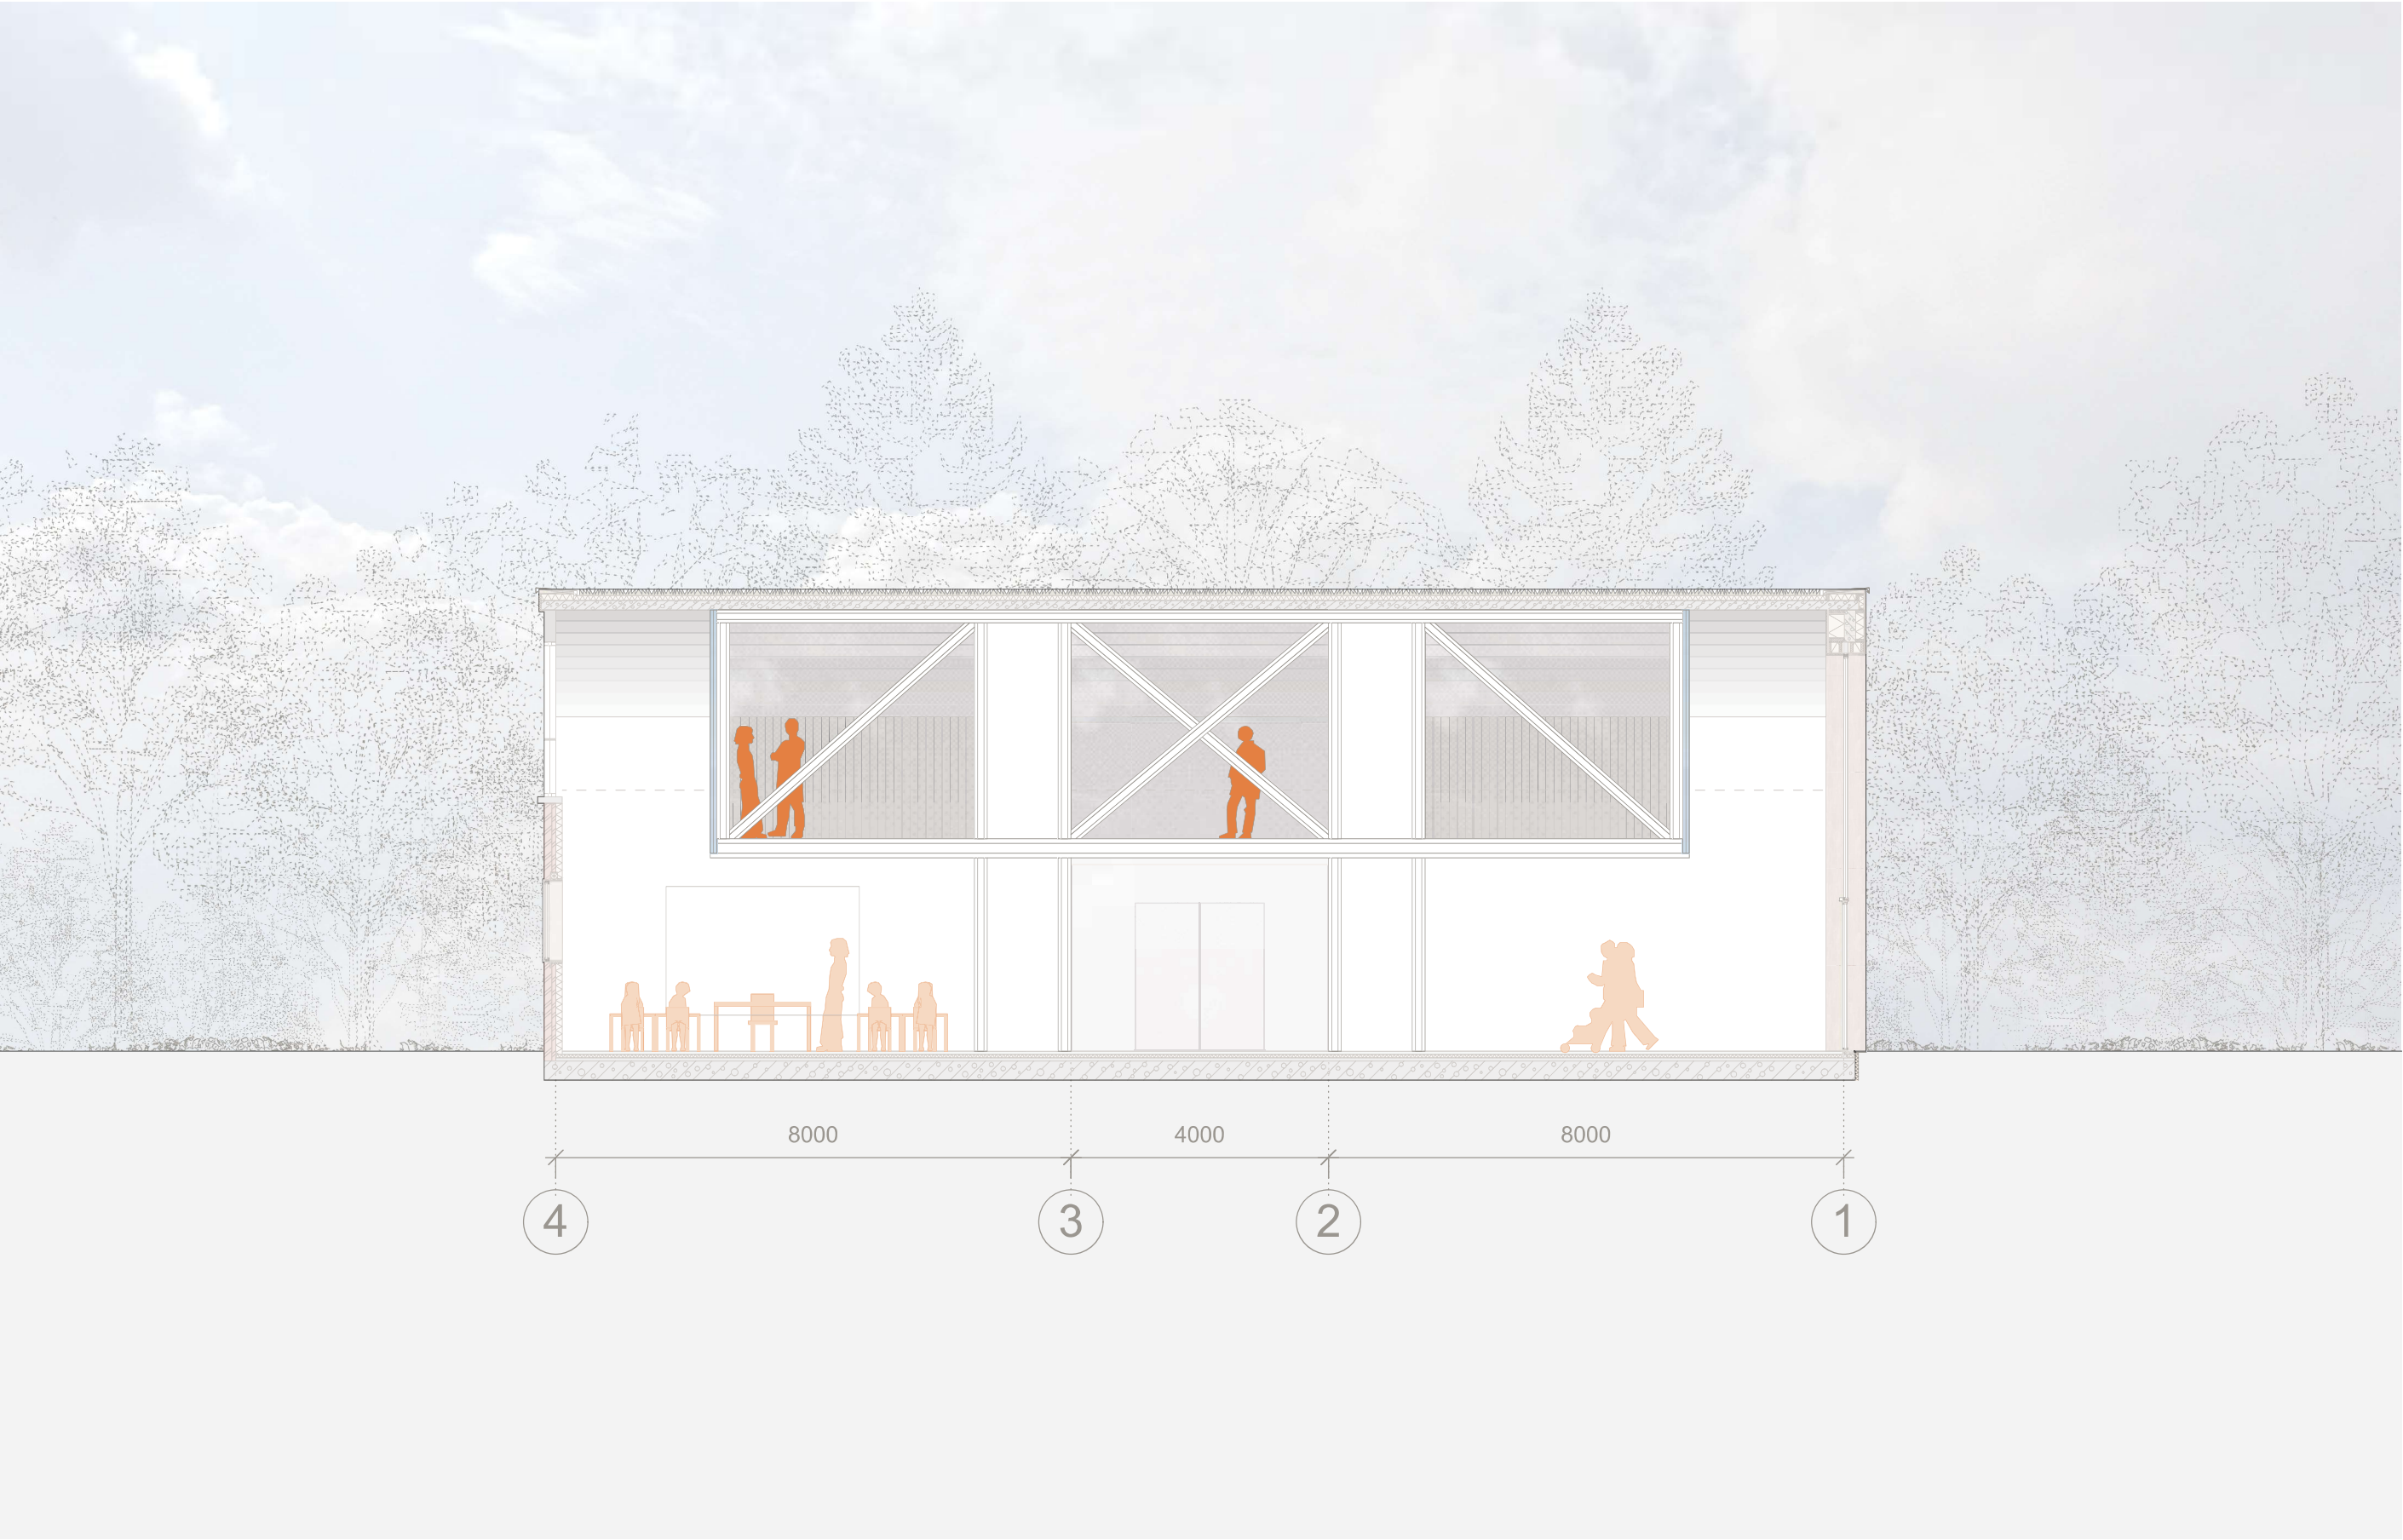


School - construction
Scale 1:100

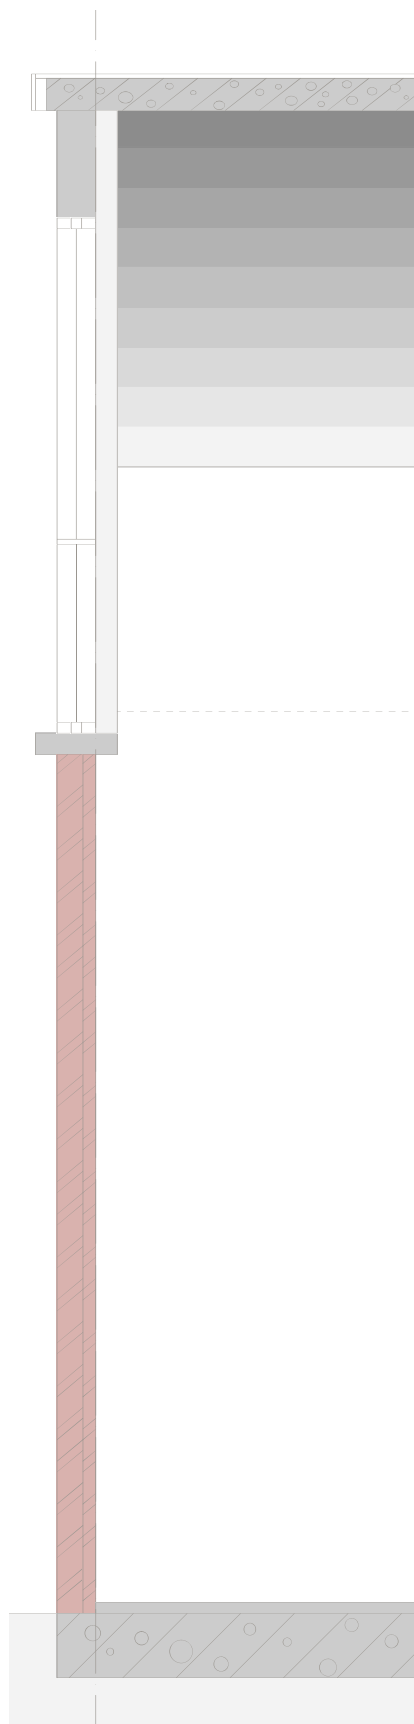


Old situation

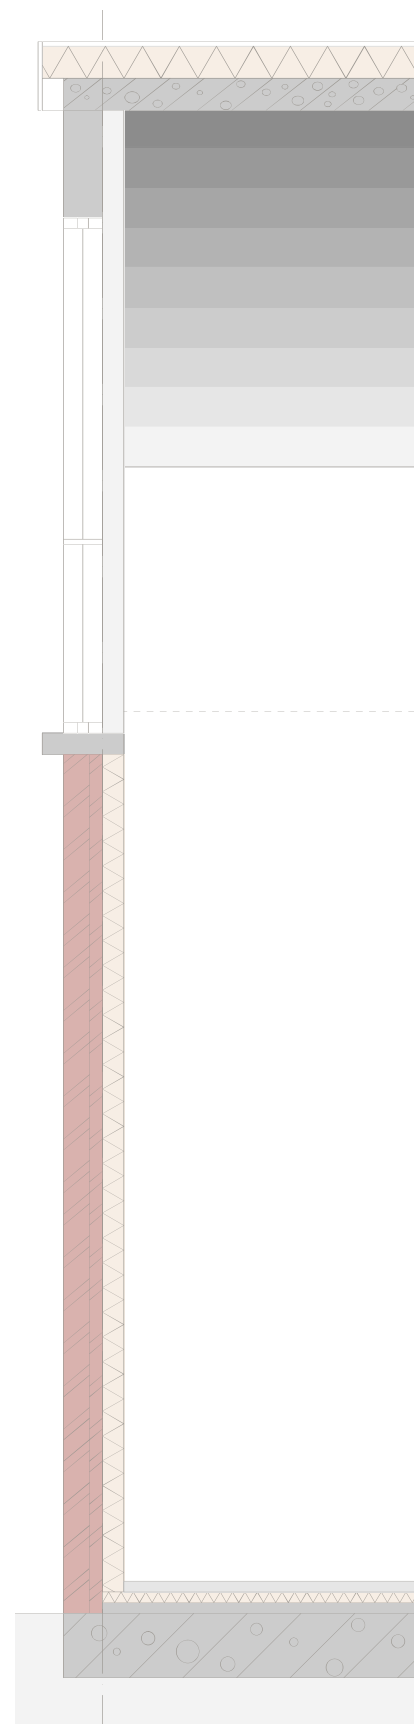

Isolating

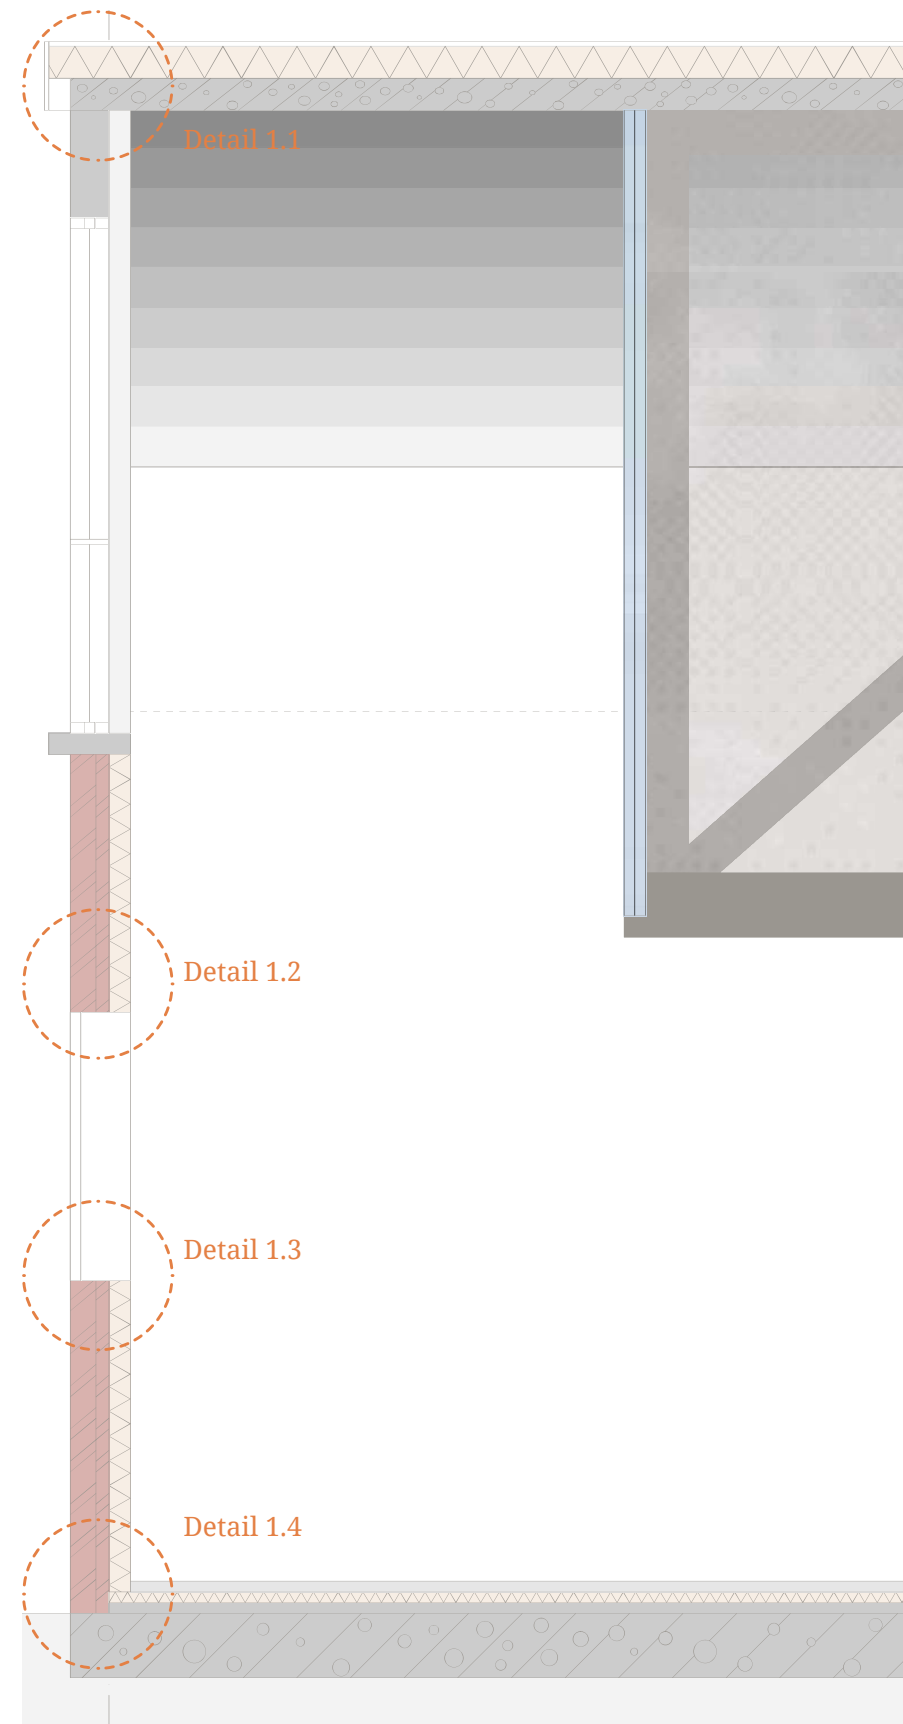




New interventions

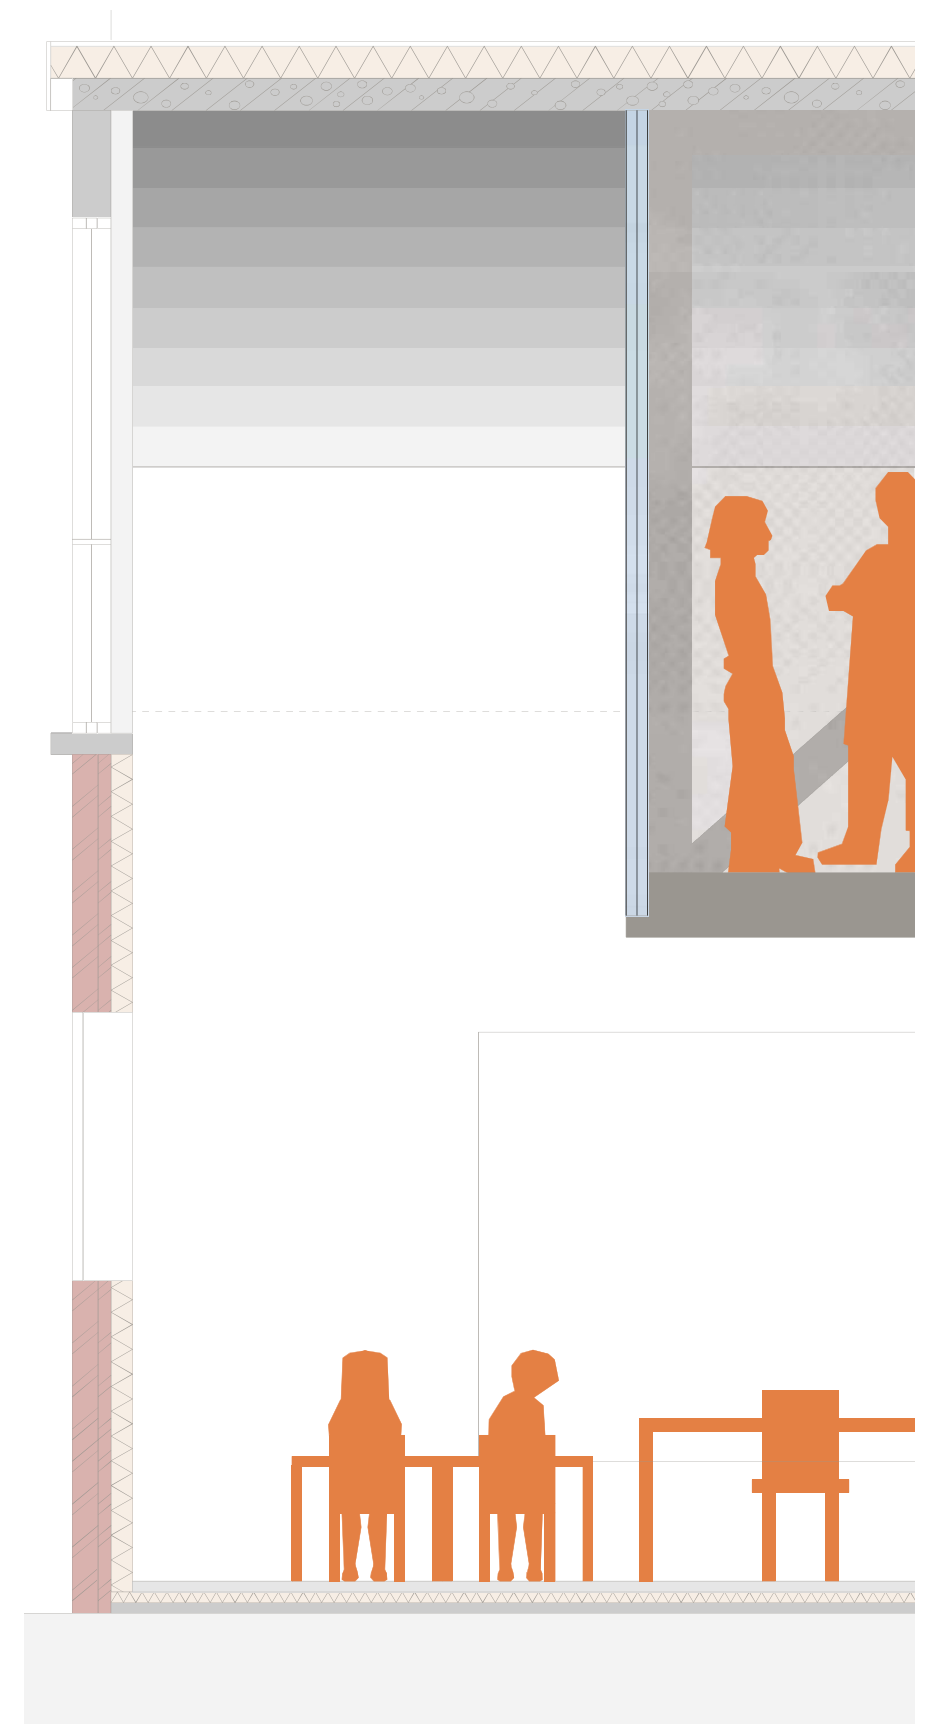


People and program

School - facade interventions

Scale 1:20

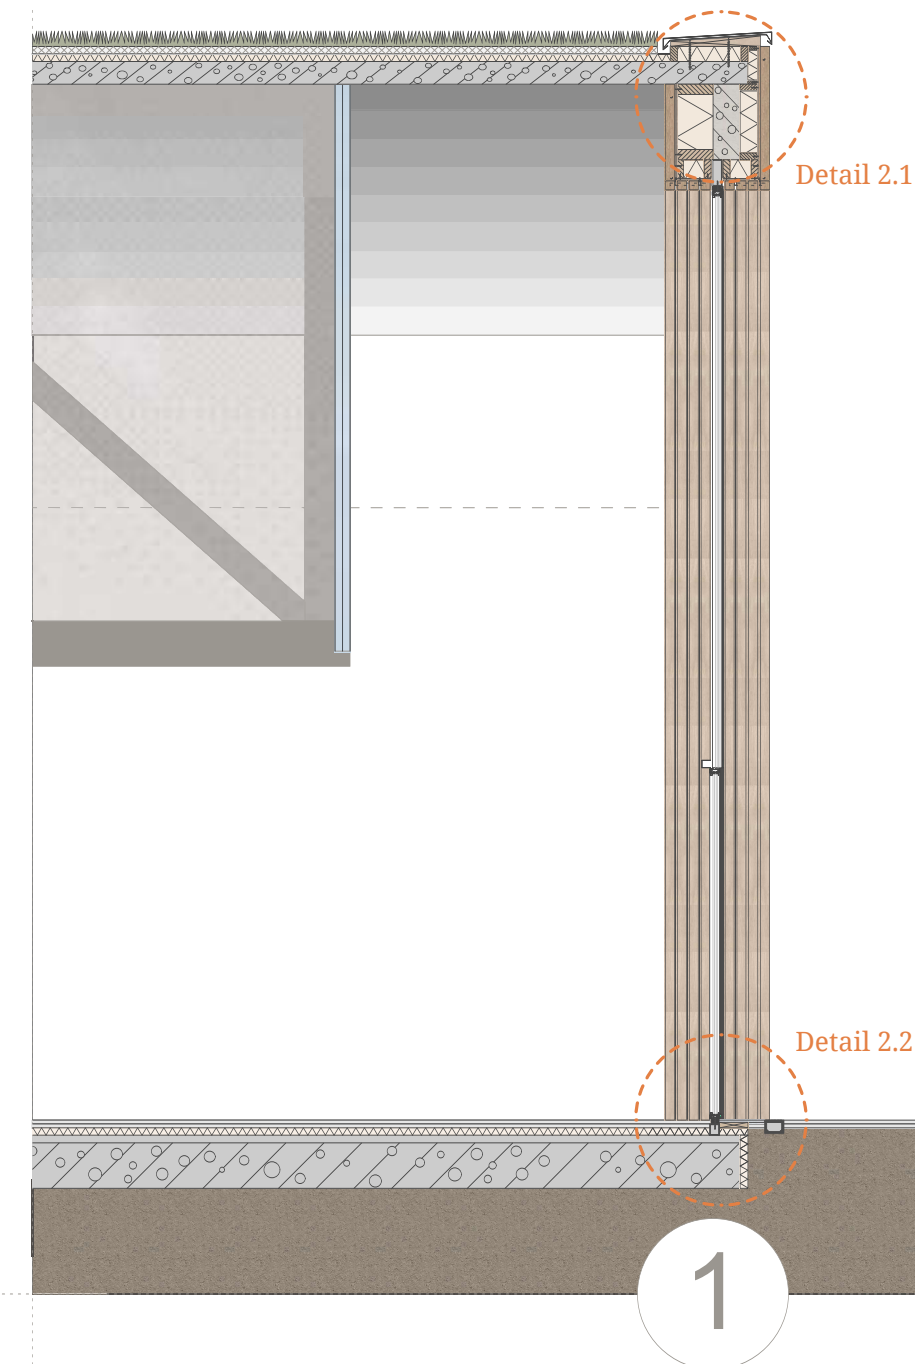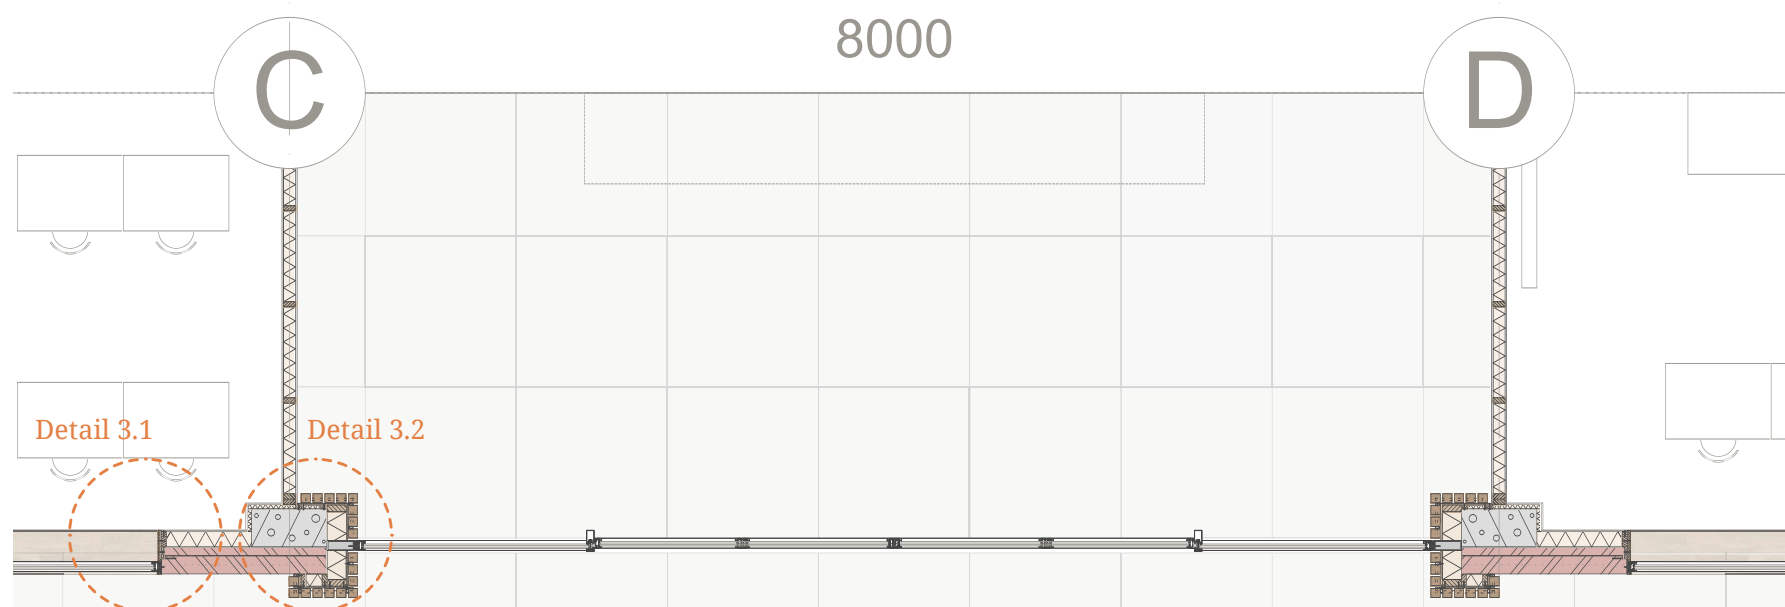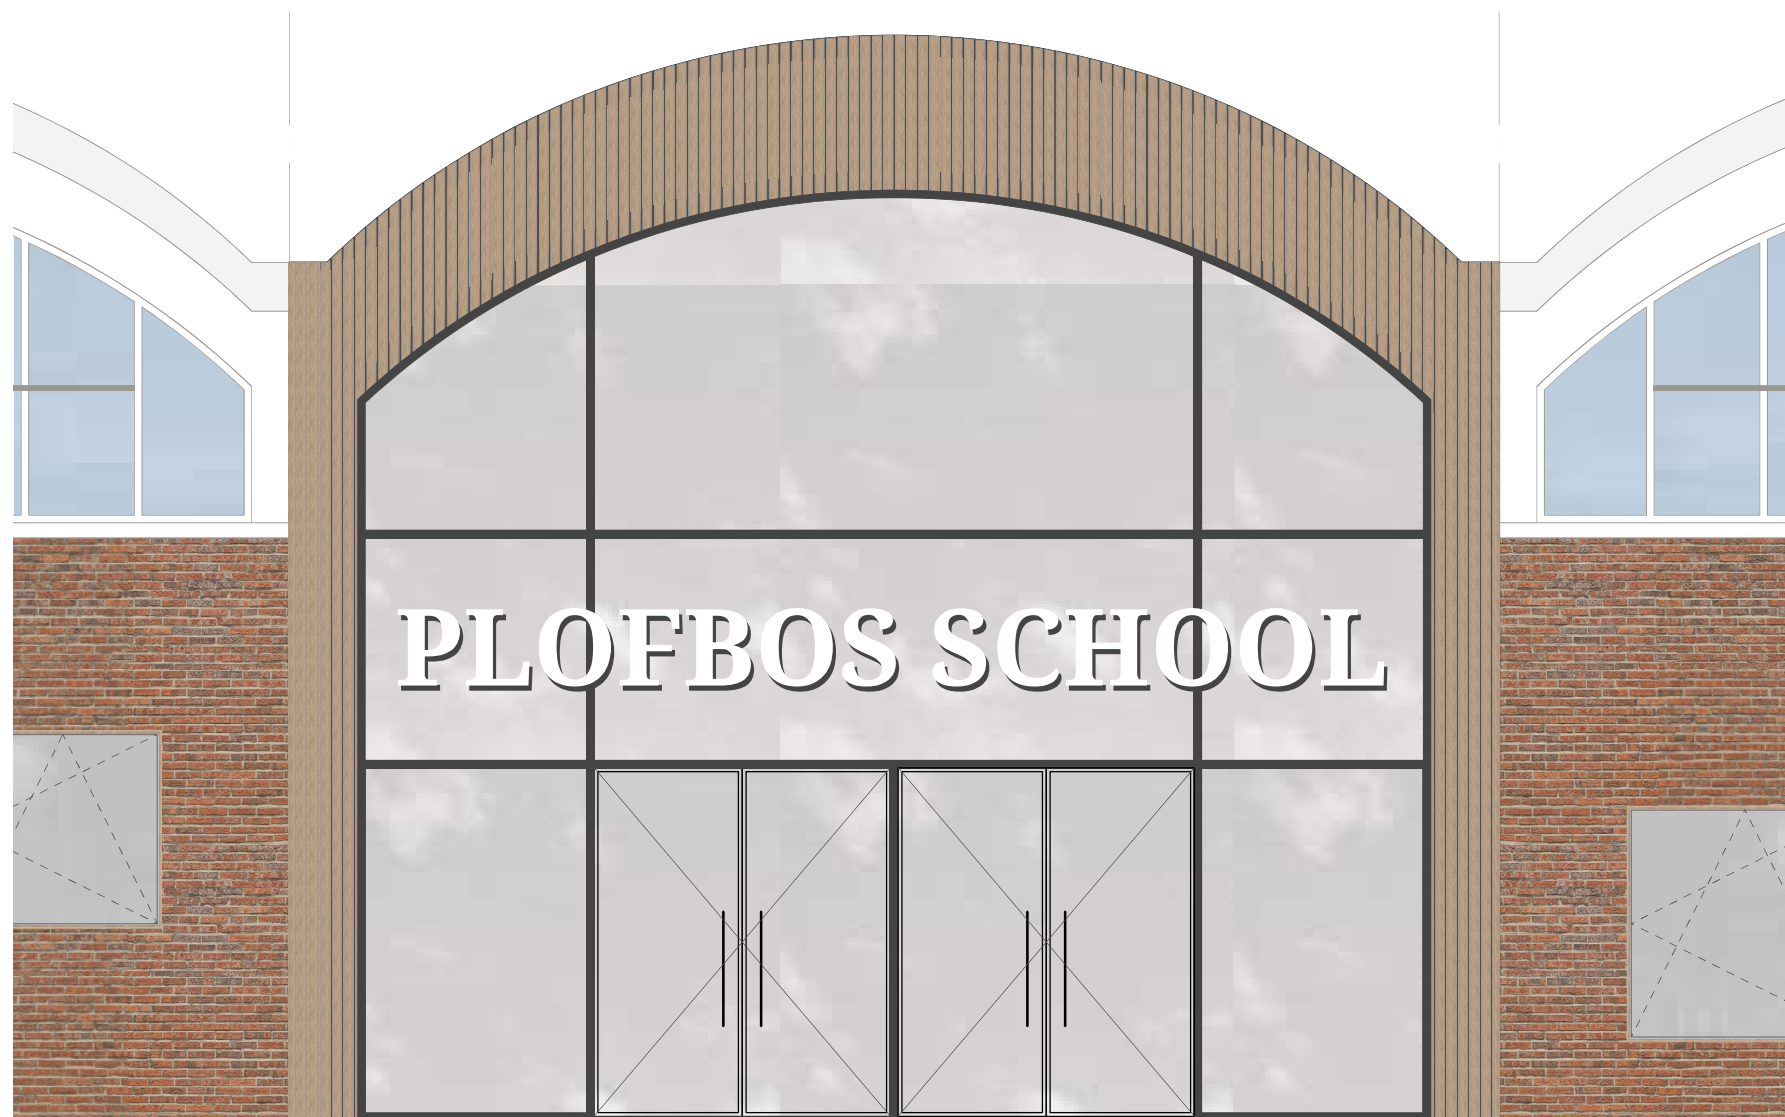


School - entrance fragment
Scale 1:50

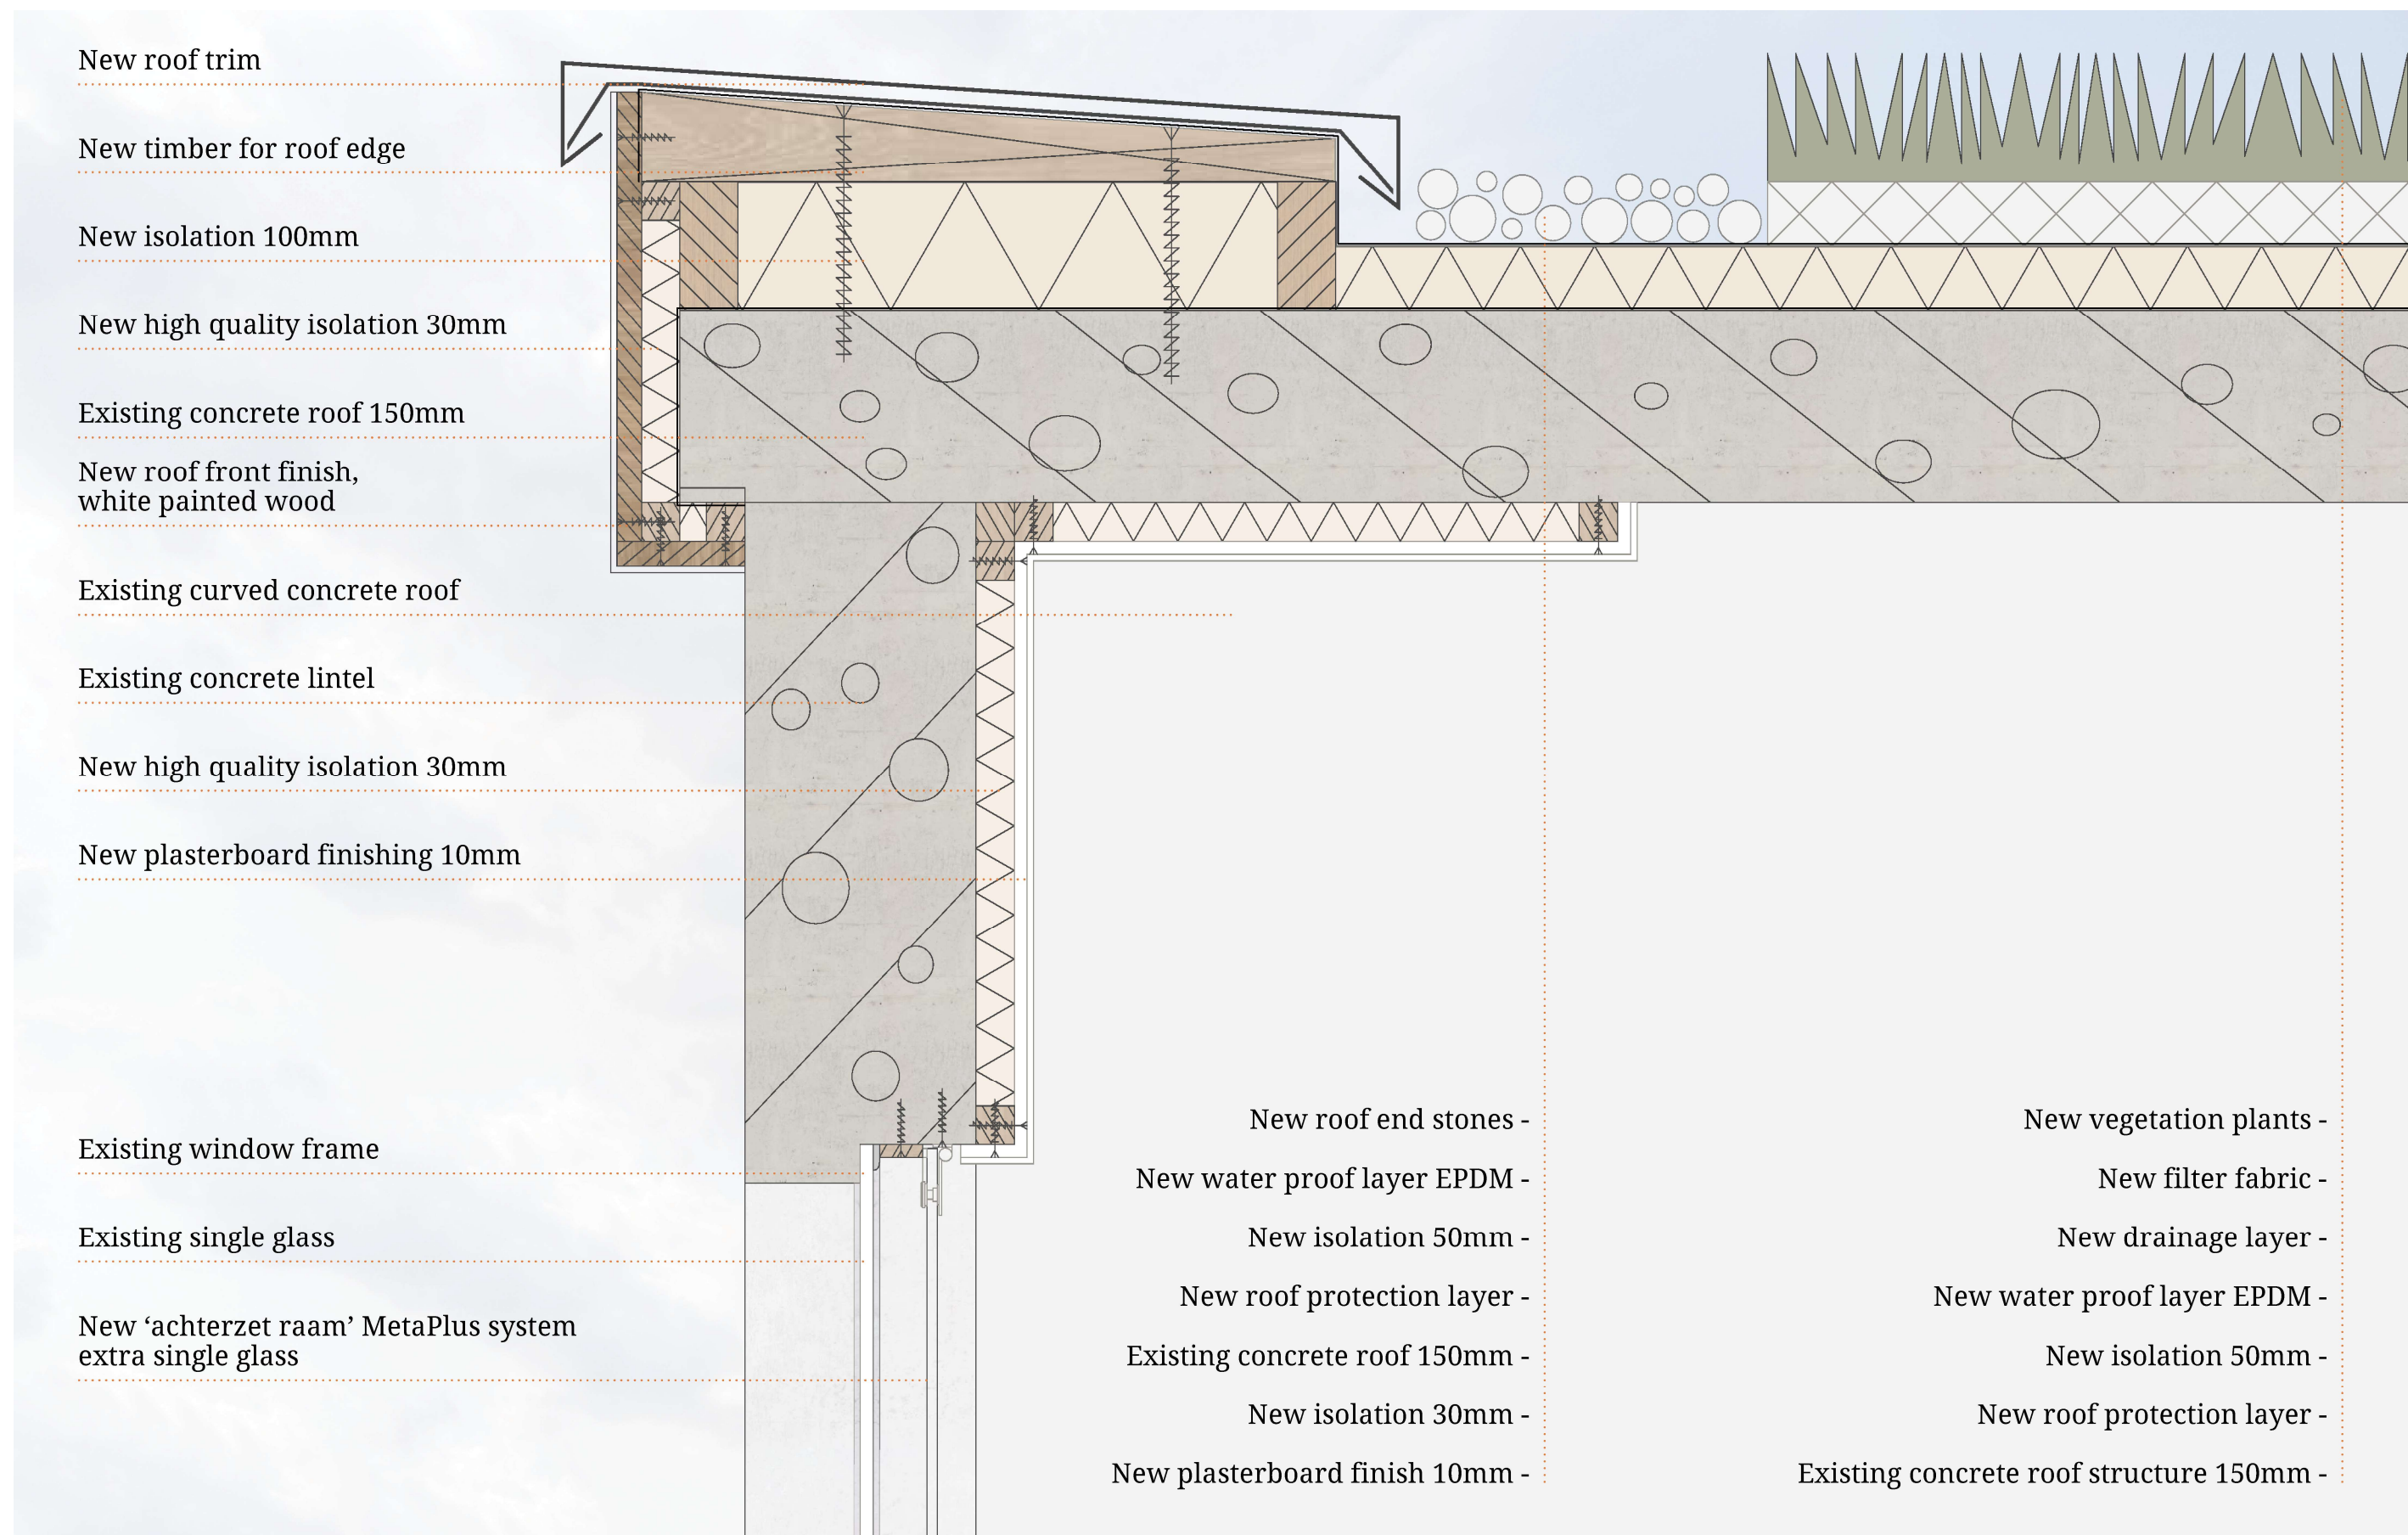

School - detail 1.1

Scale 1:5

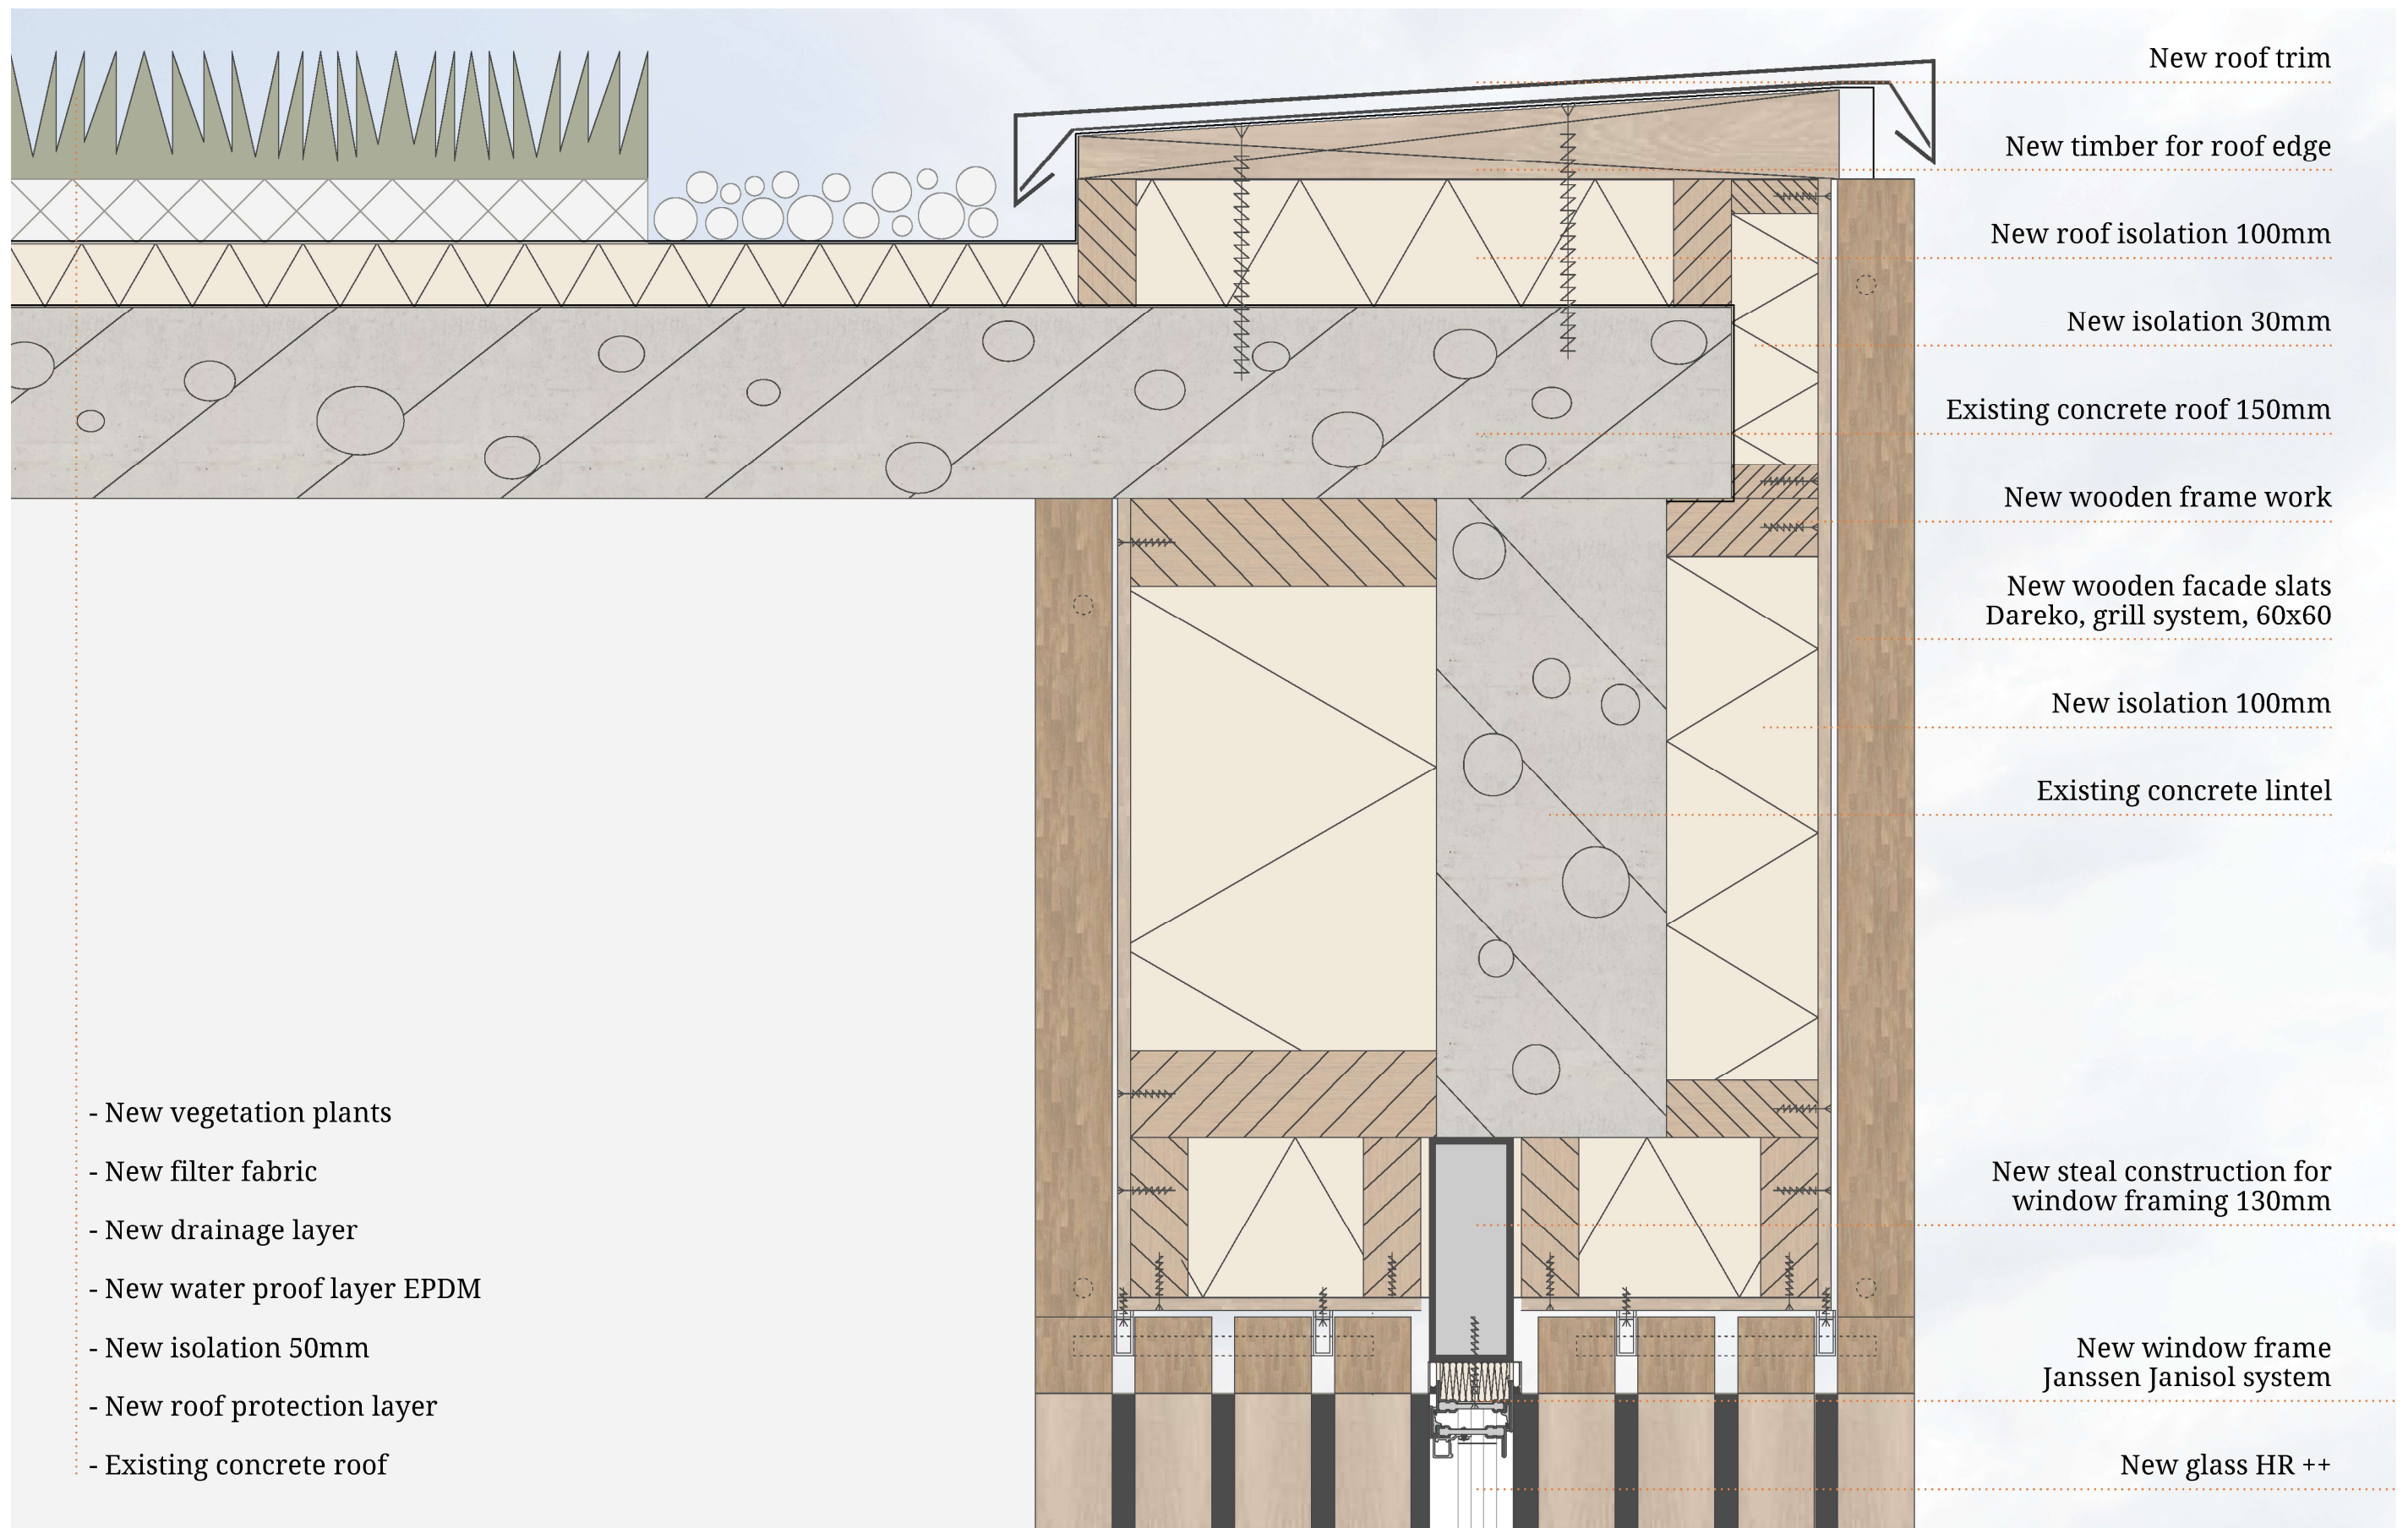


School - detail 2.1

Scale 1:5




School - detail 1.2

Scale 1:5

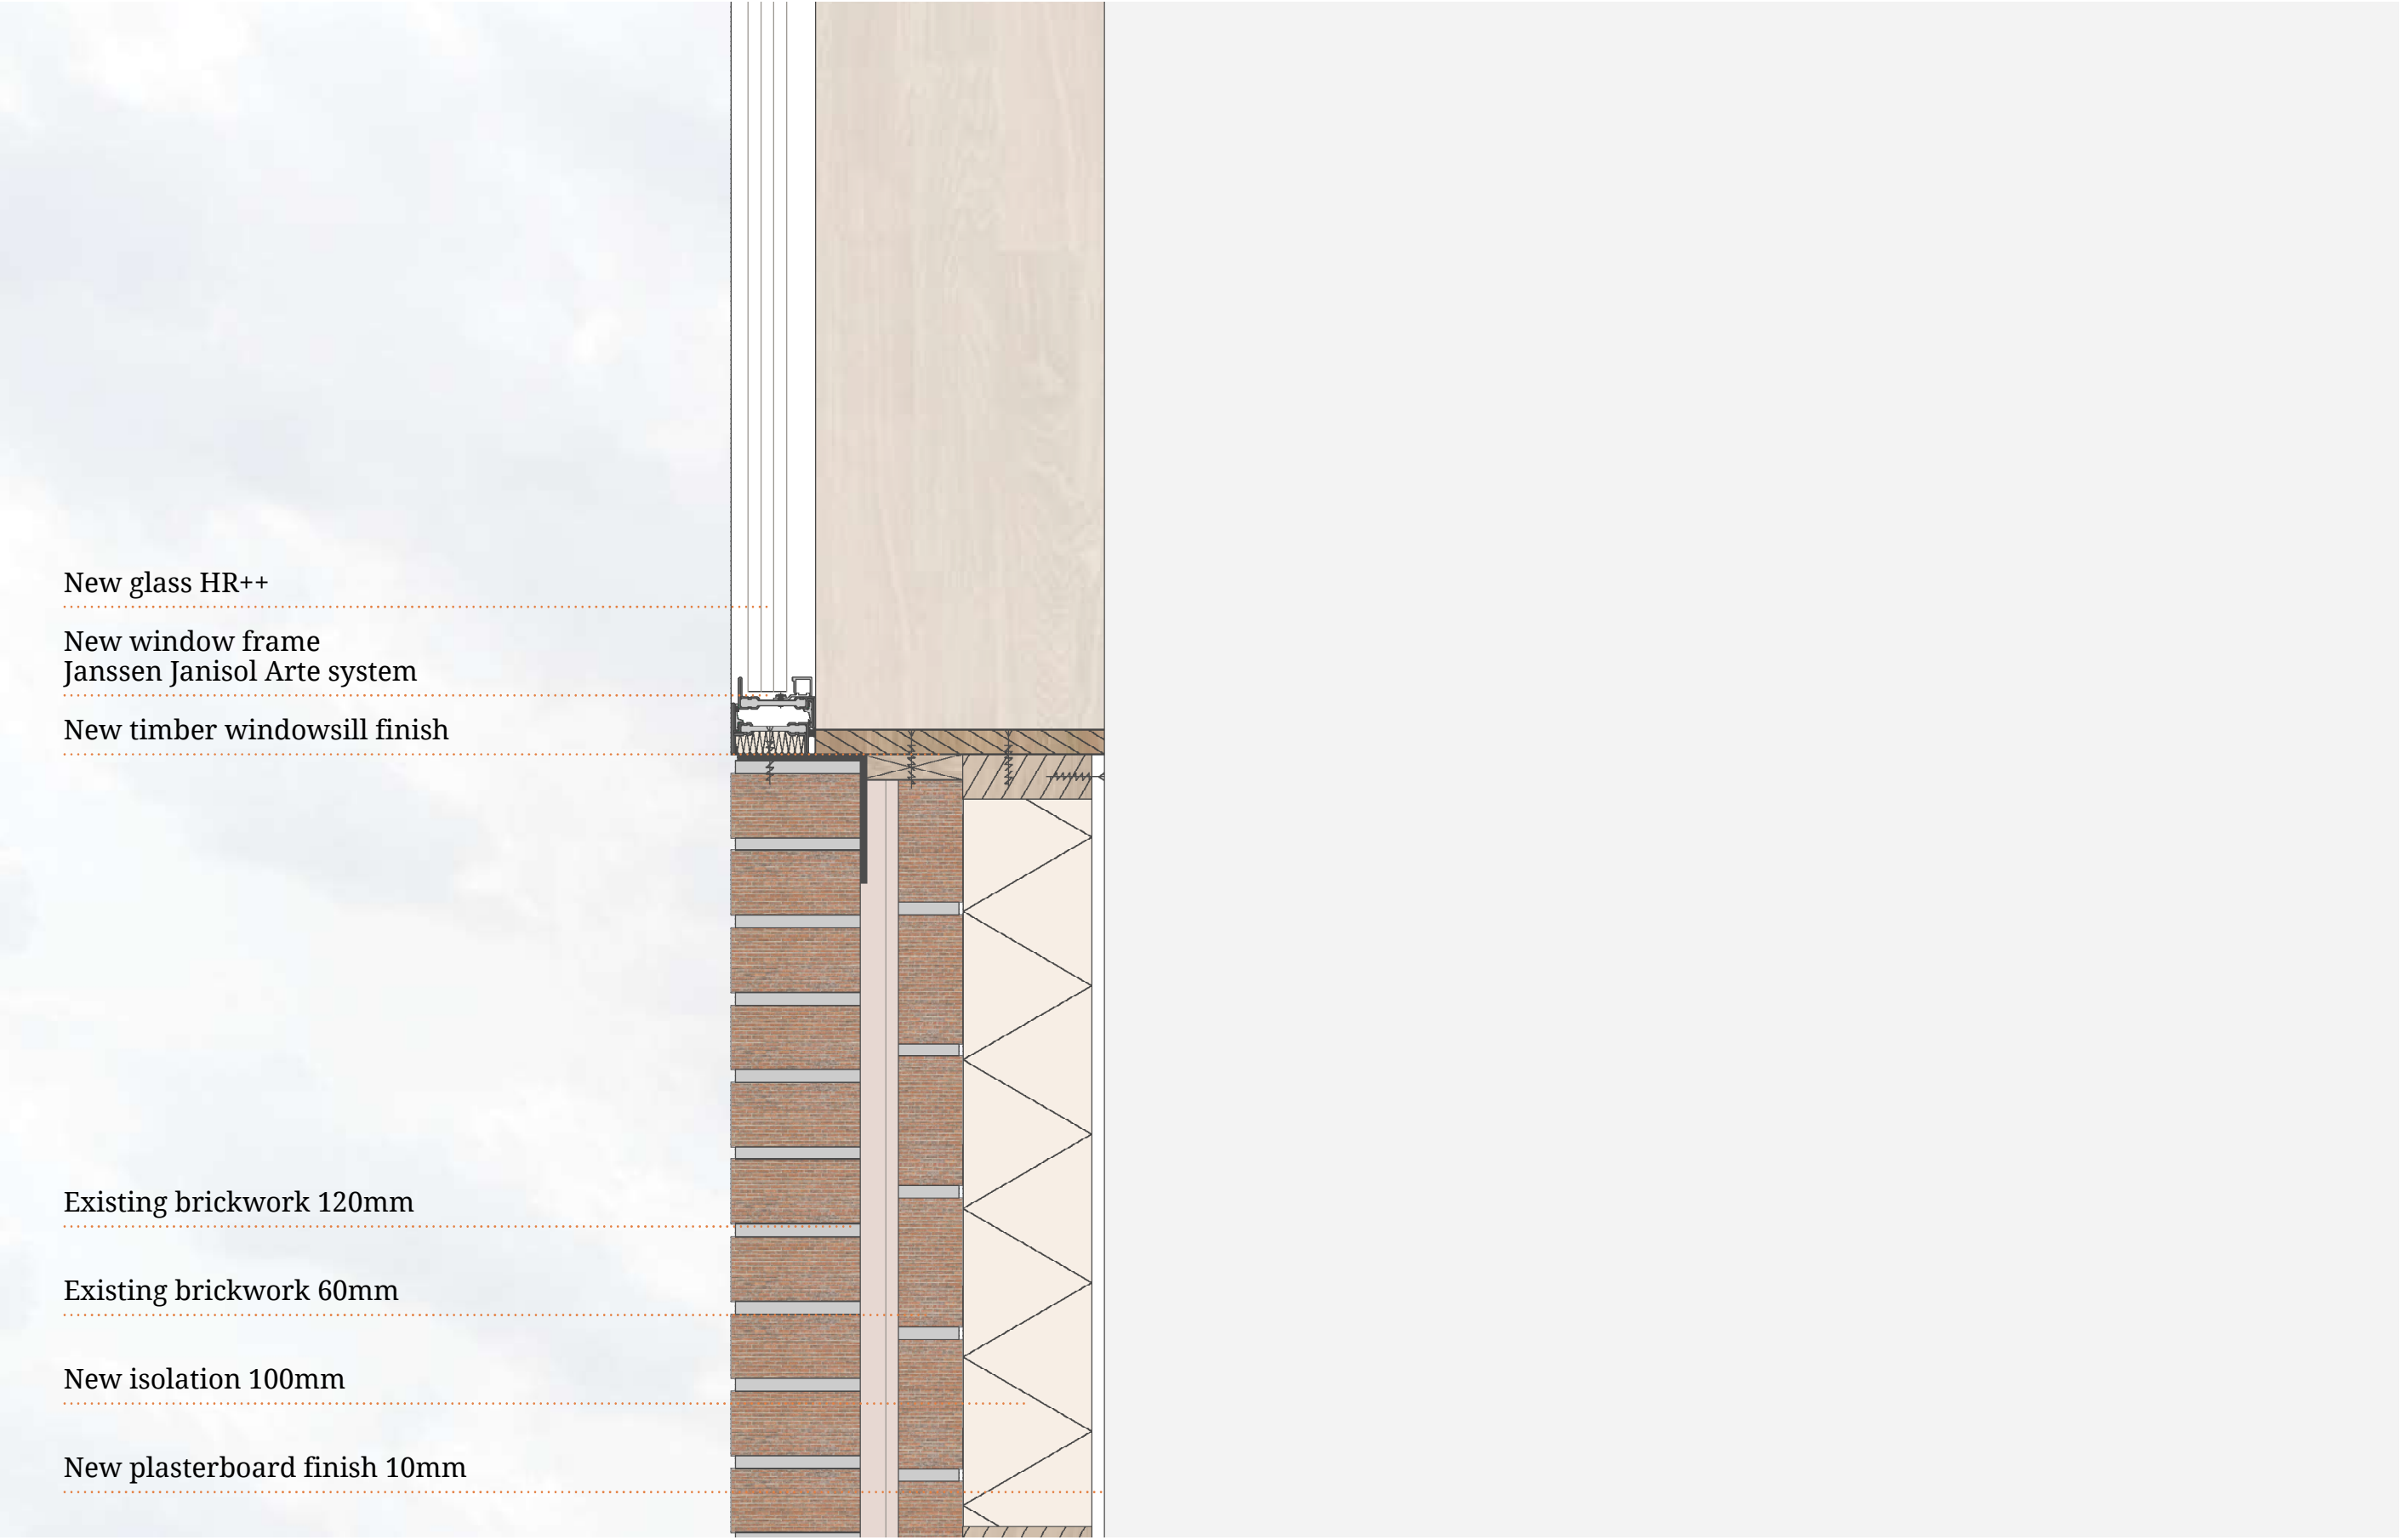


School - detail 1.4

Scale 1:5

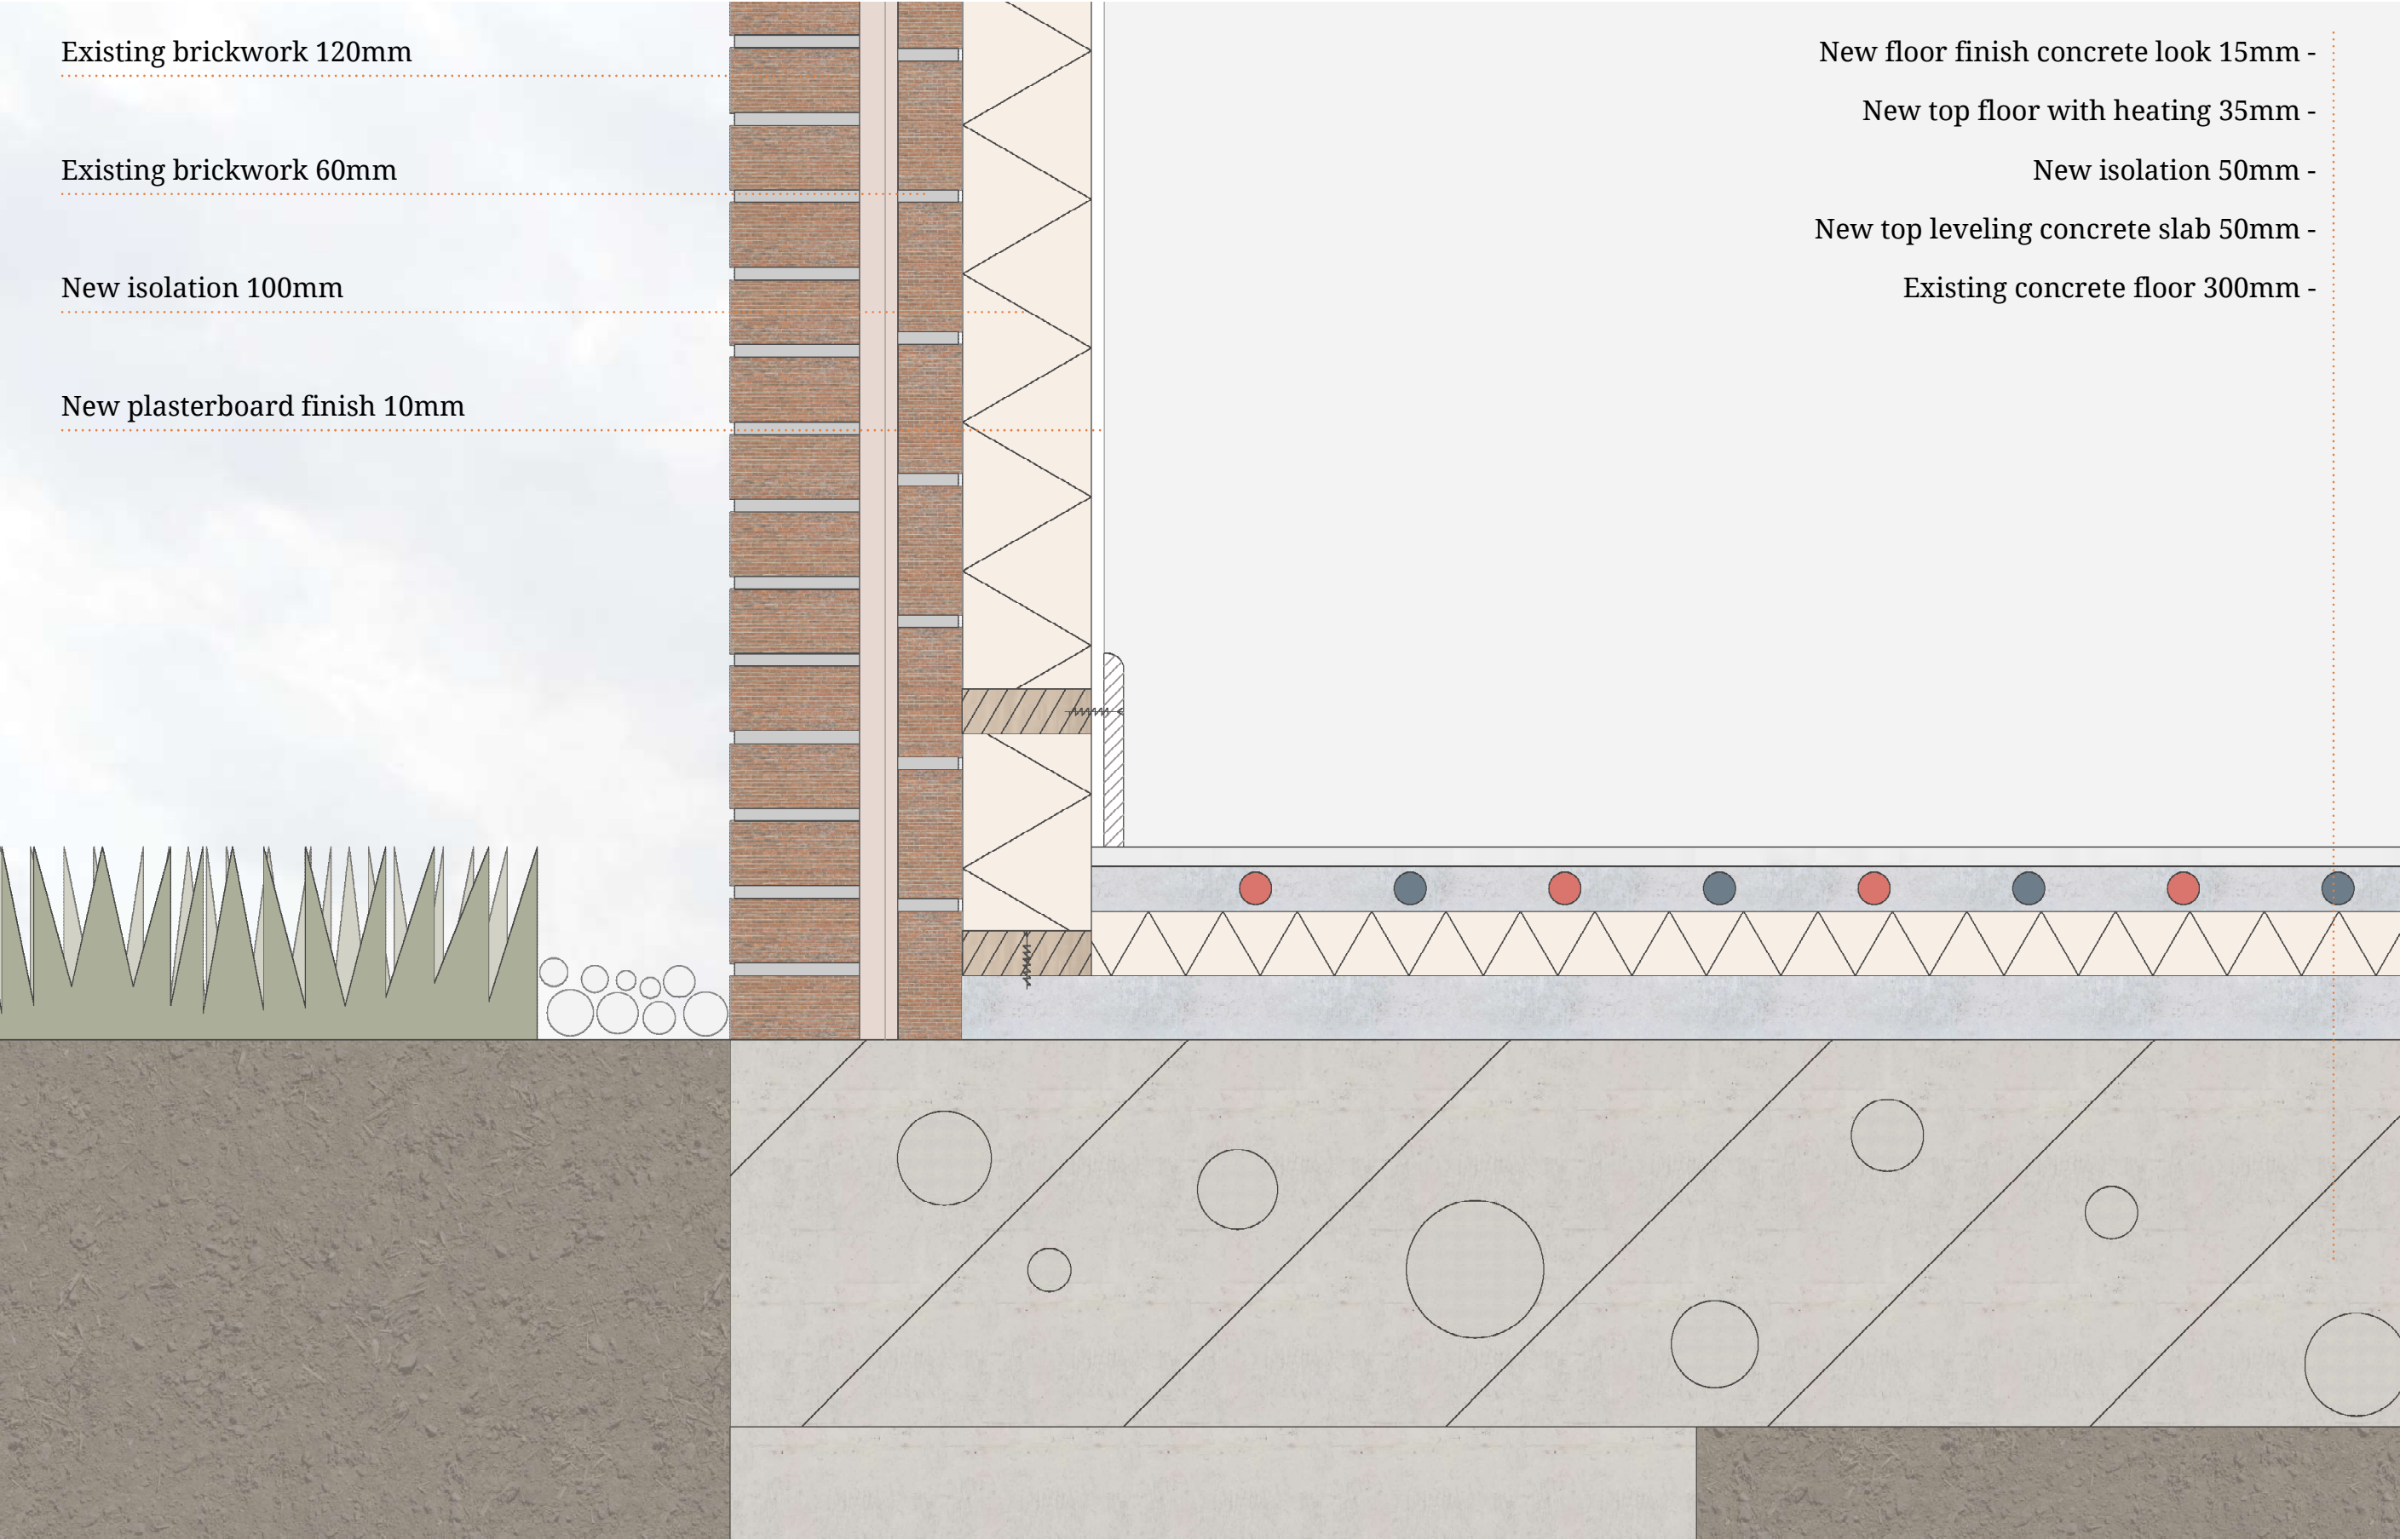


School - detail 1.4

Scale 1:5

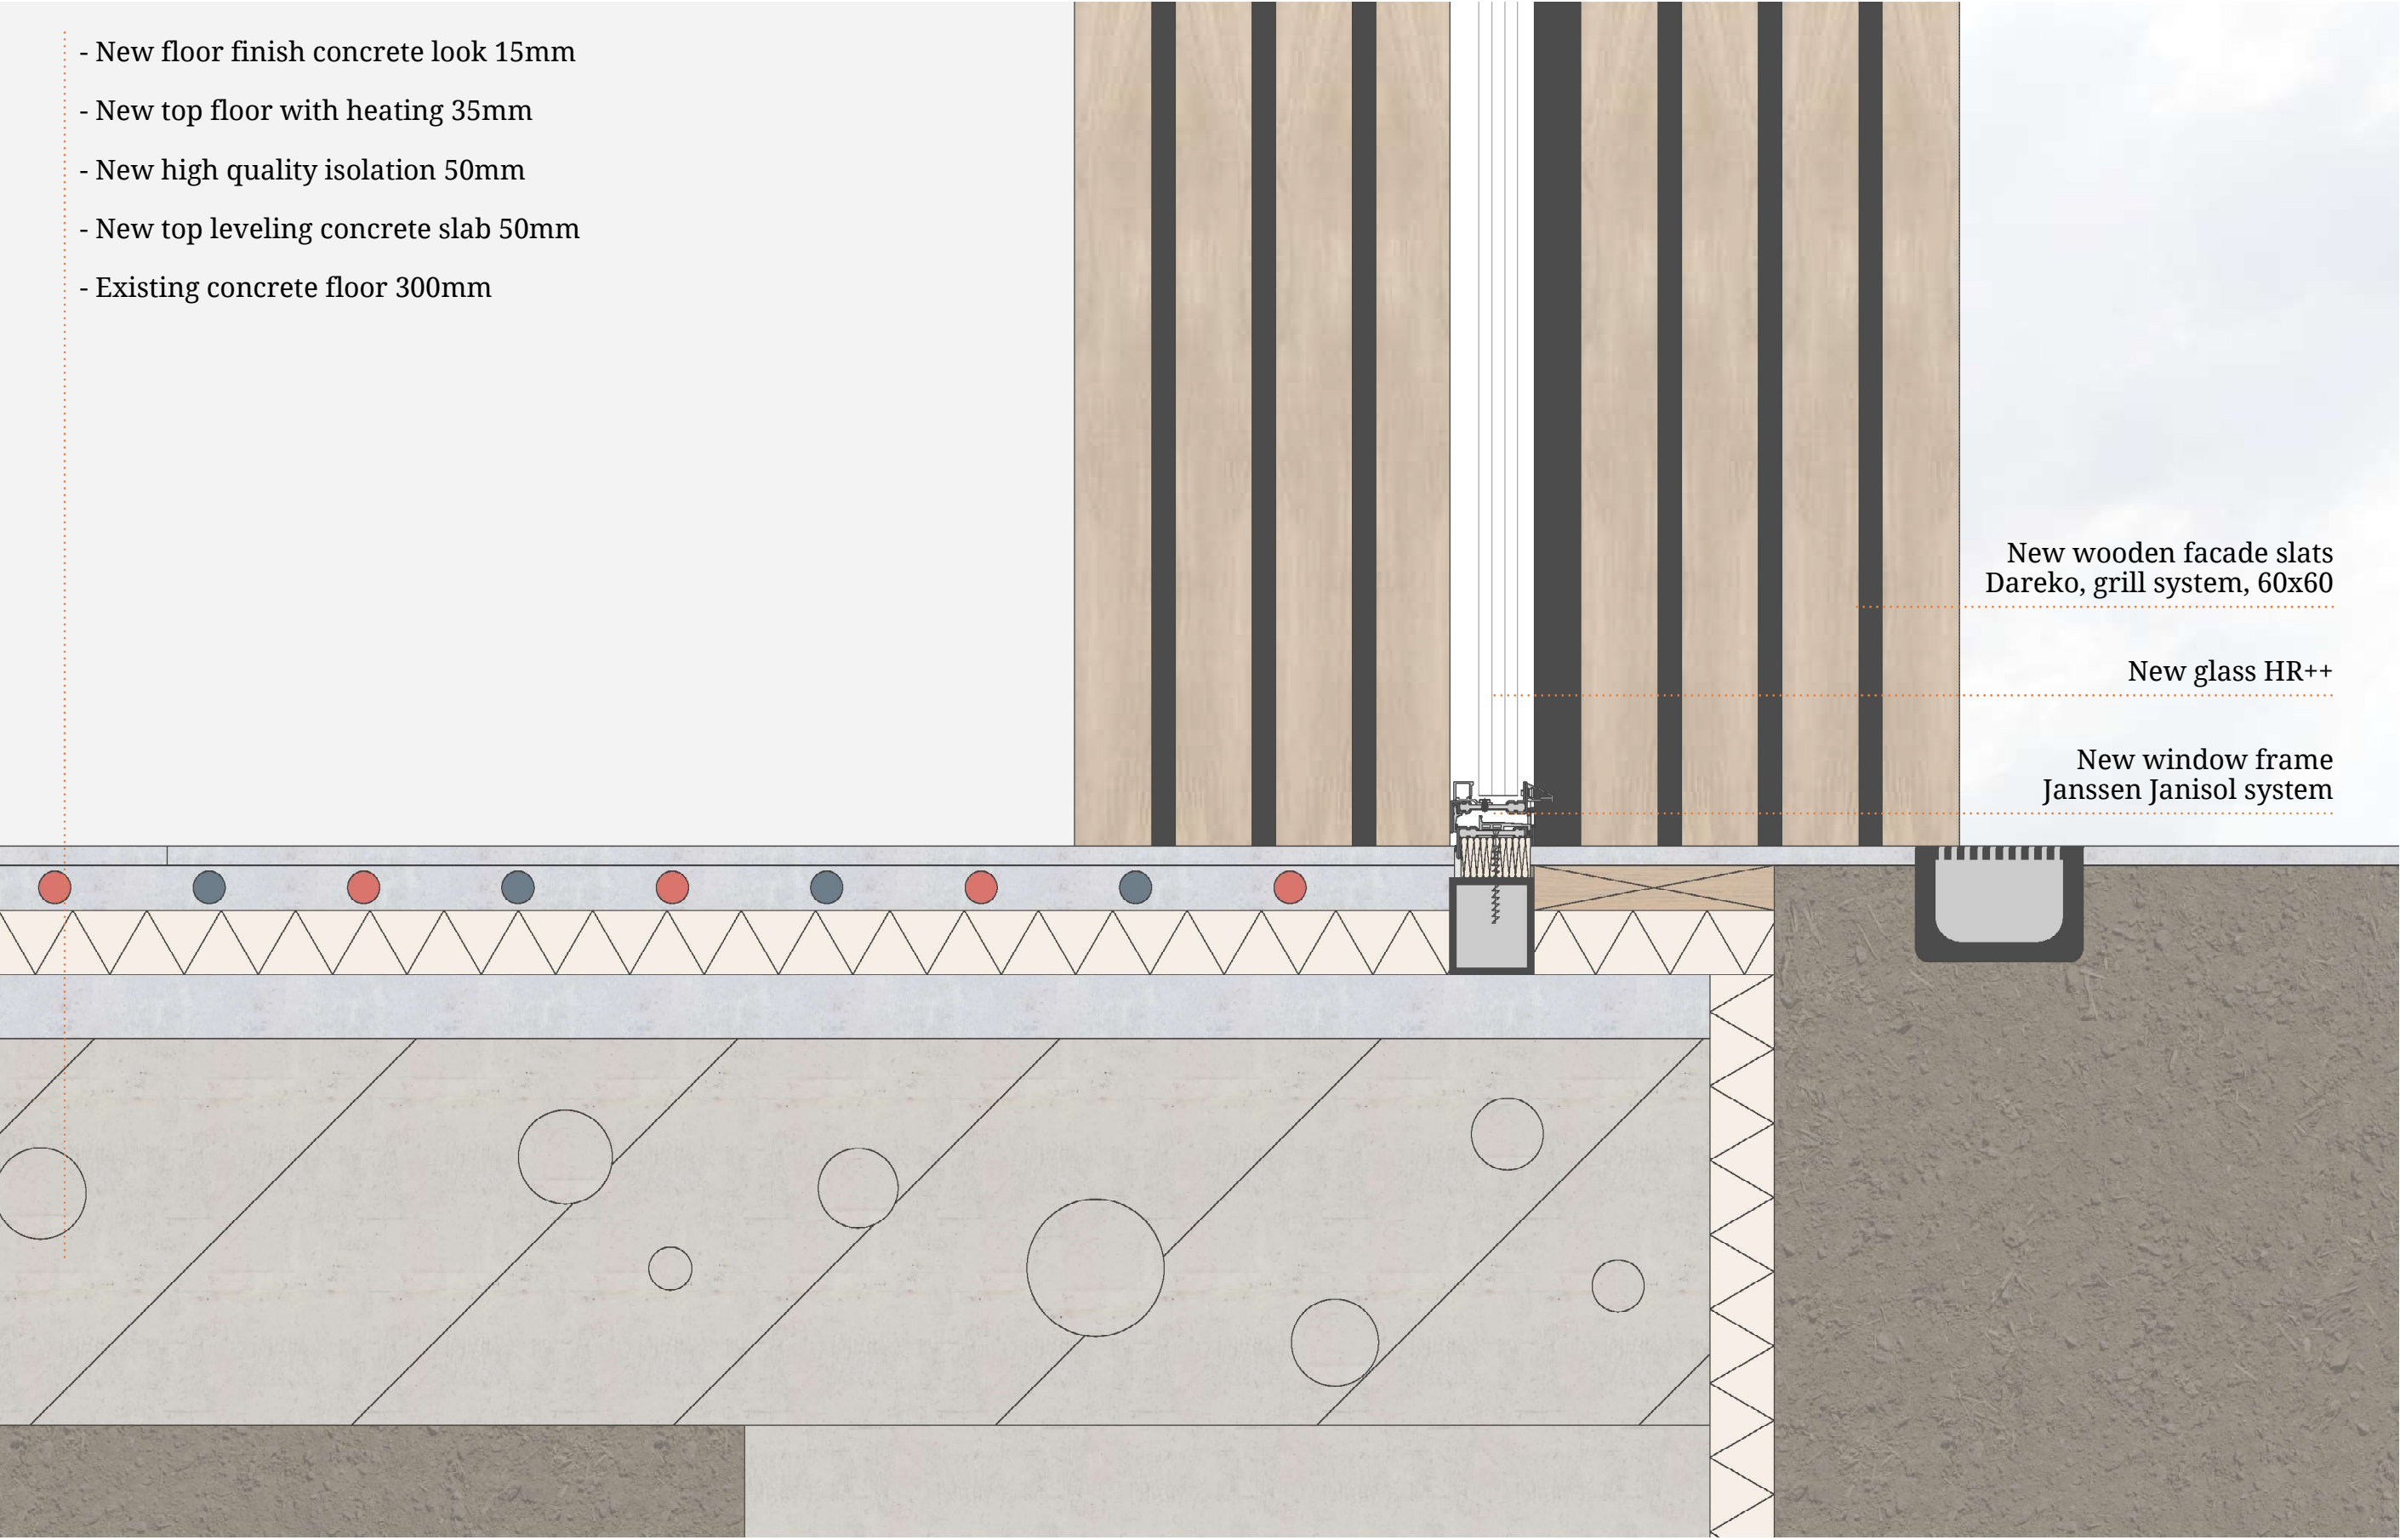

School - detail 2.2

Scale 1:5

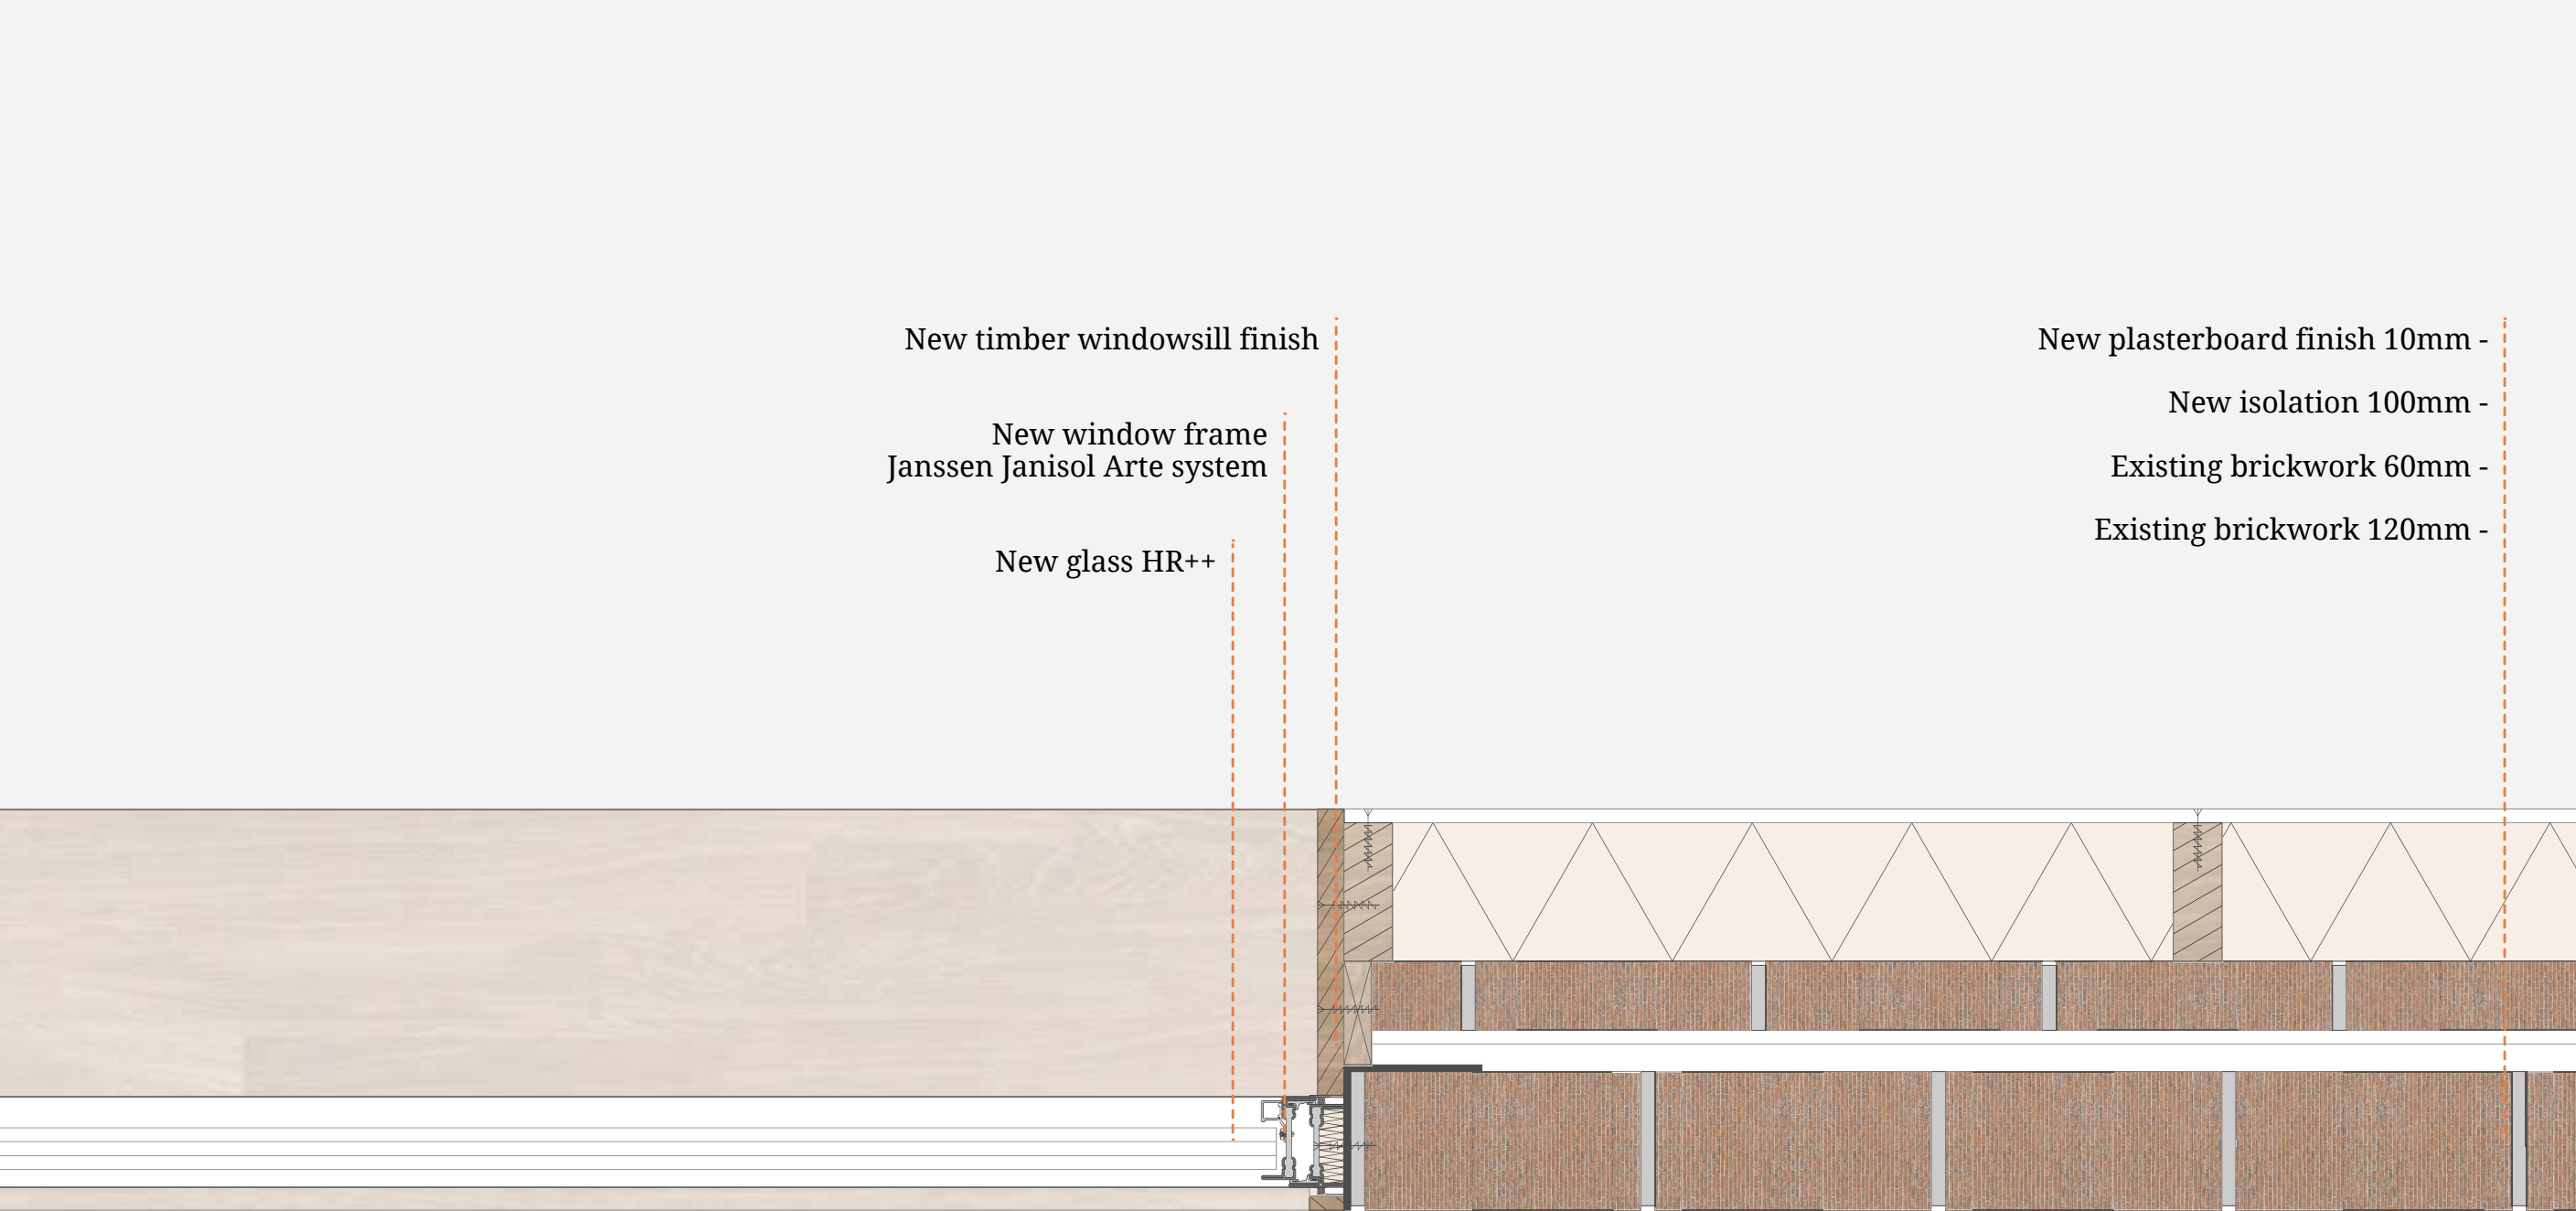

School - detail 3.1
Scale 1:5

COMMUNITY CENTRE

DESIGN DRAWINGS

Plan existing
Function plan
Plan ground floor
Plan first floor


Kleine Boerderij – plan ground floor
Kleine Boerderij – plan first floor
Grote Boerderij – plan ground floor
Grote Boerderij – plan first floor
Entrance – plan ground floor
Entrance – plan first floor

Existing façade south
New façade south
New façade north
New façade south
Kleine Boerderij – façade east
Grote Boerderij – façade west

Kleine Boerderij – section east
Grote Boerderij – section west
Section north
Section south

Section fragment 1 south
Section fragment 2 south
Section fragment 1 west
Section fragment 2 west

Detail 4.1
Detail 5.1
Detail 4.2
Detail 4.3
Detail 5.2
Detail 5.3

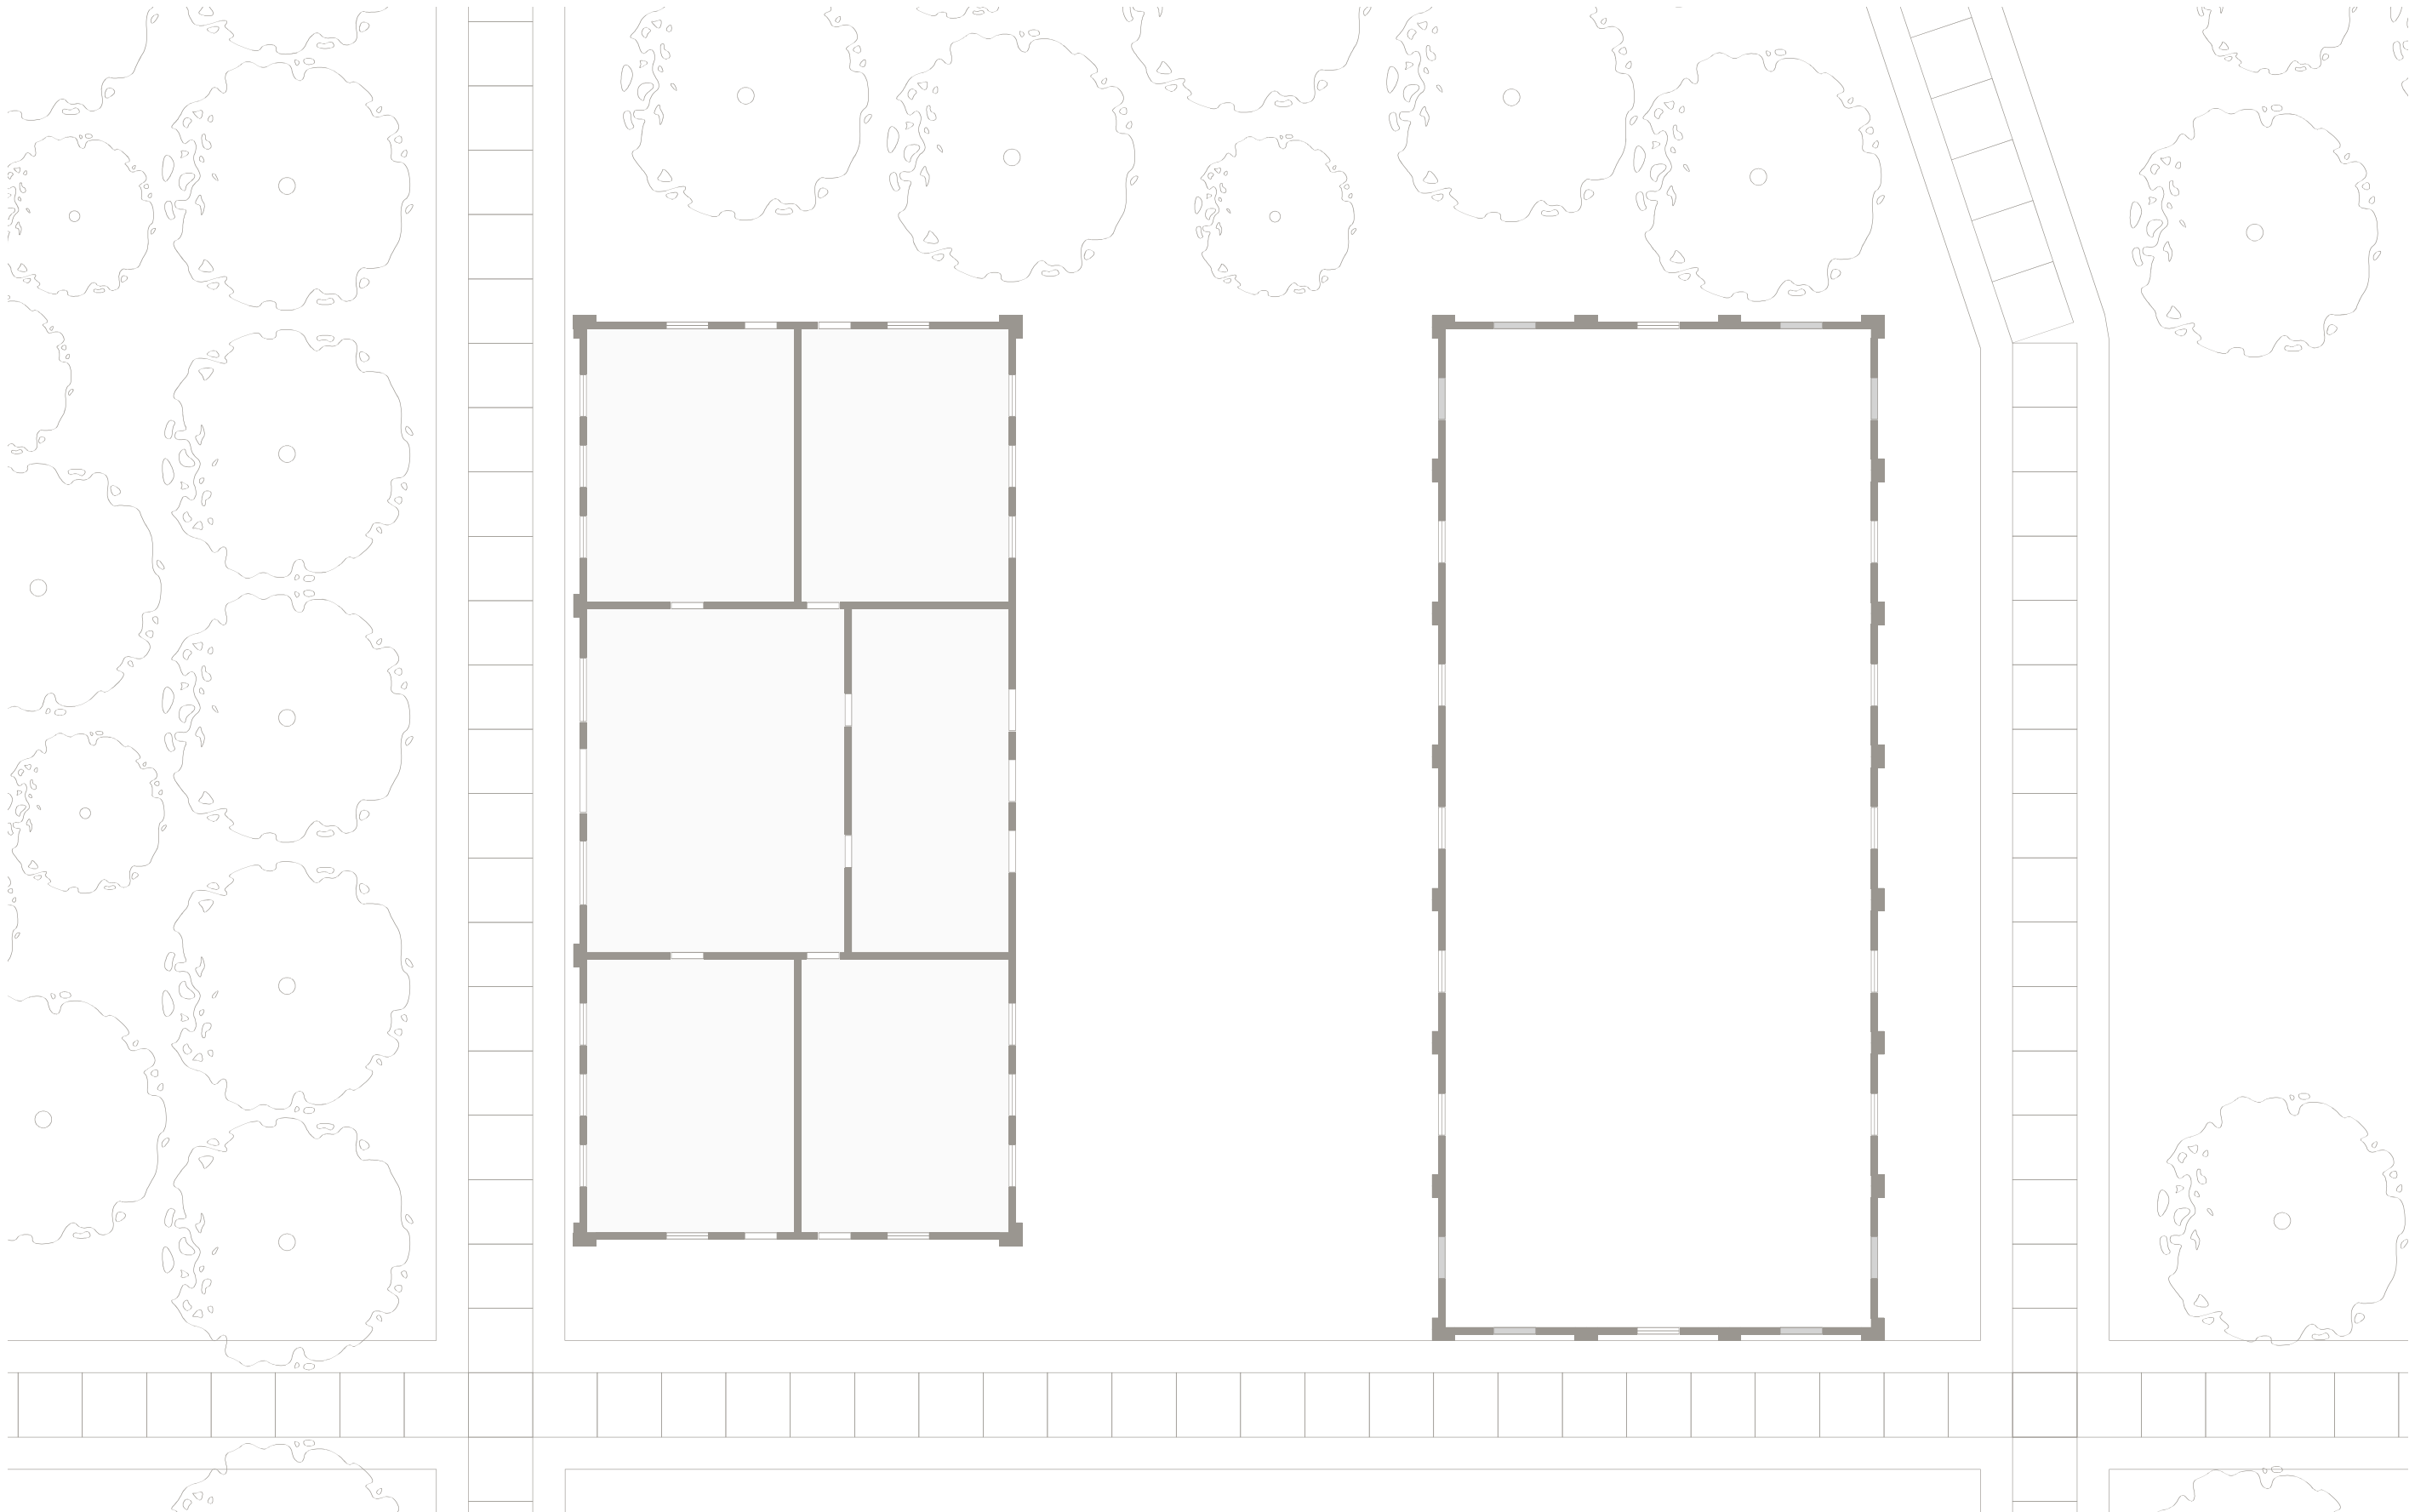


Community centre - plan existing
Scale 1:200




Community centre - function plan



Scale 1:200

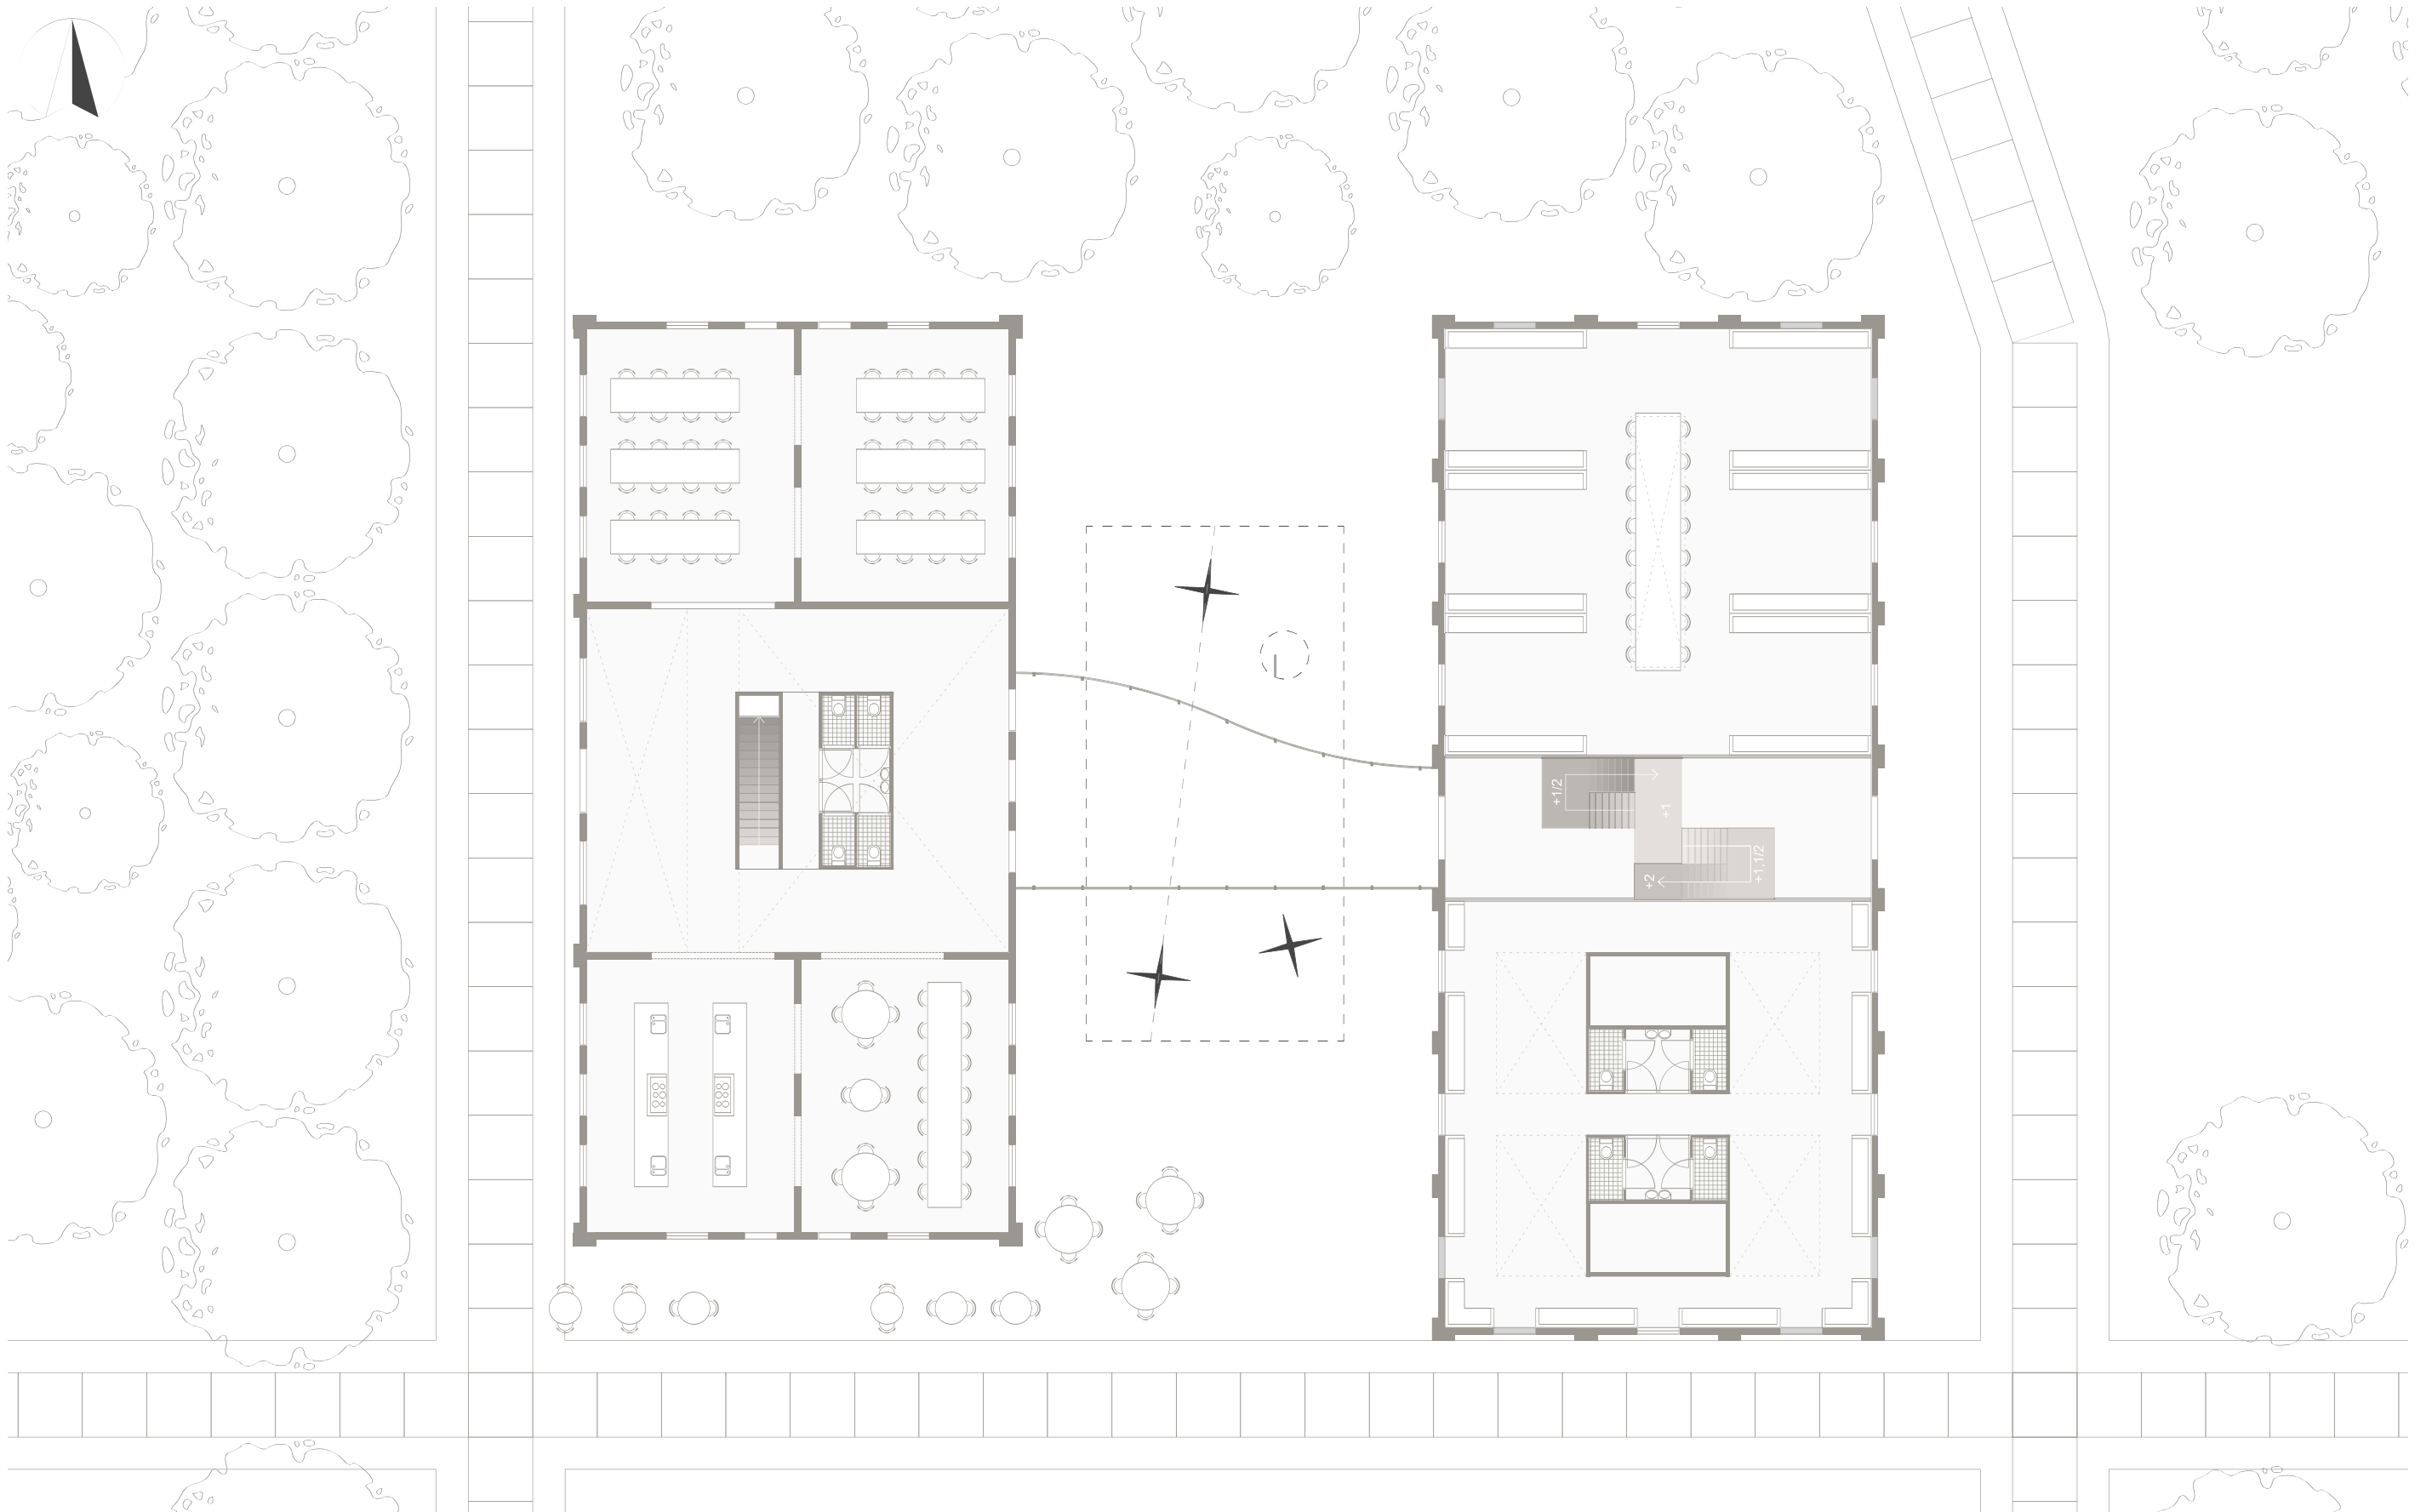

Community centre - plan ground floor
Scale 1:200

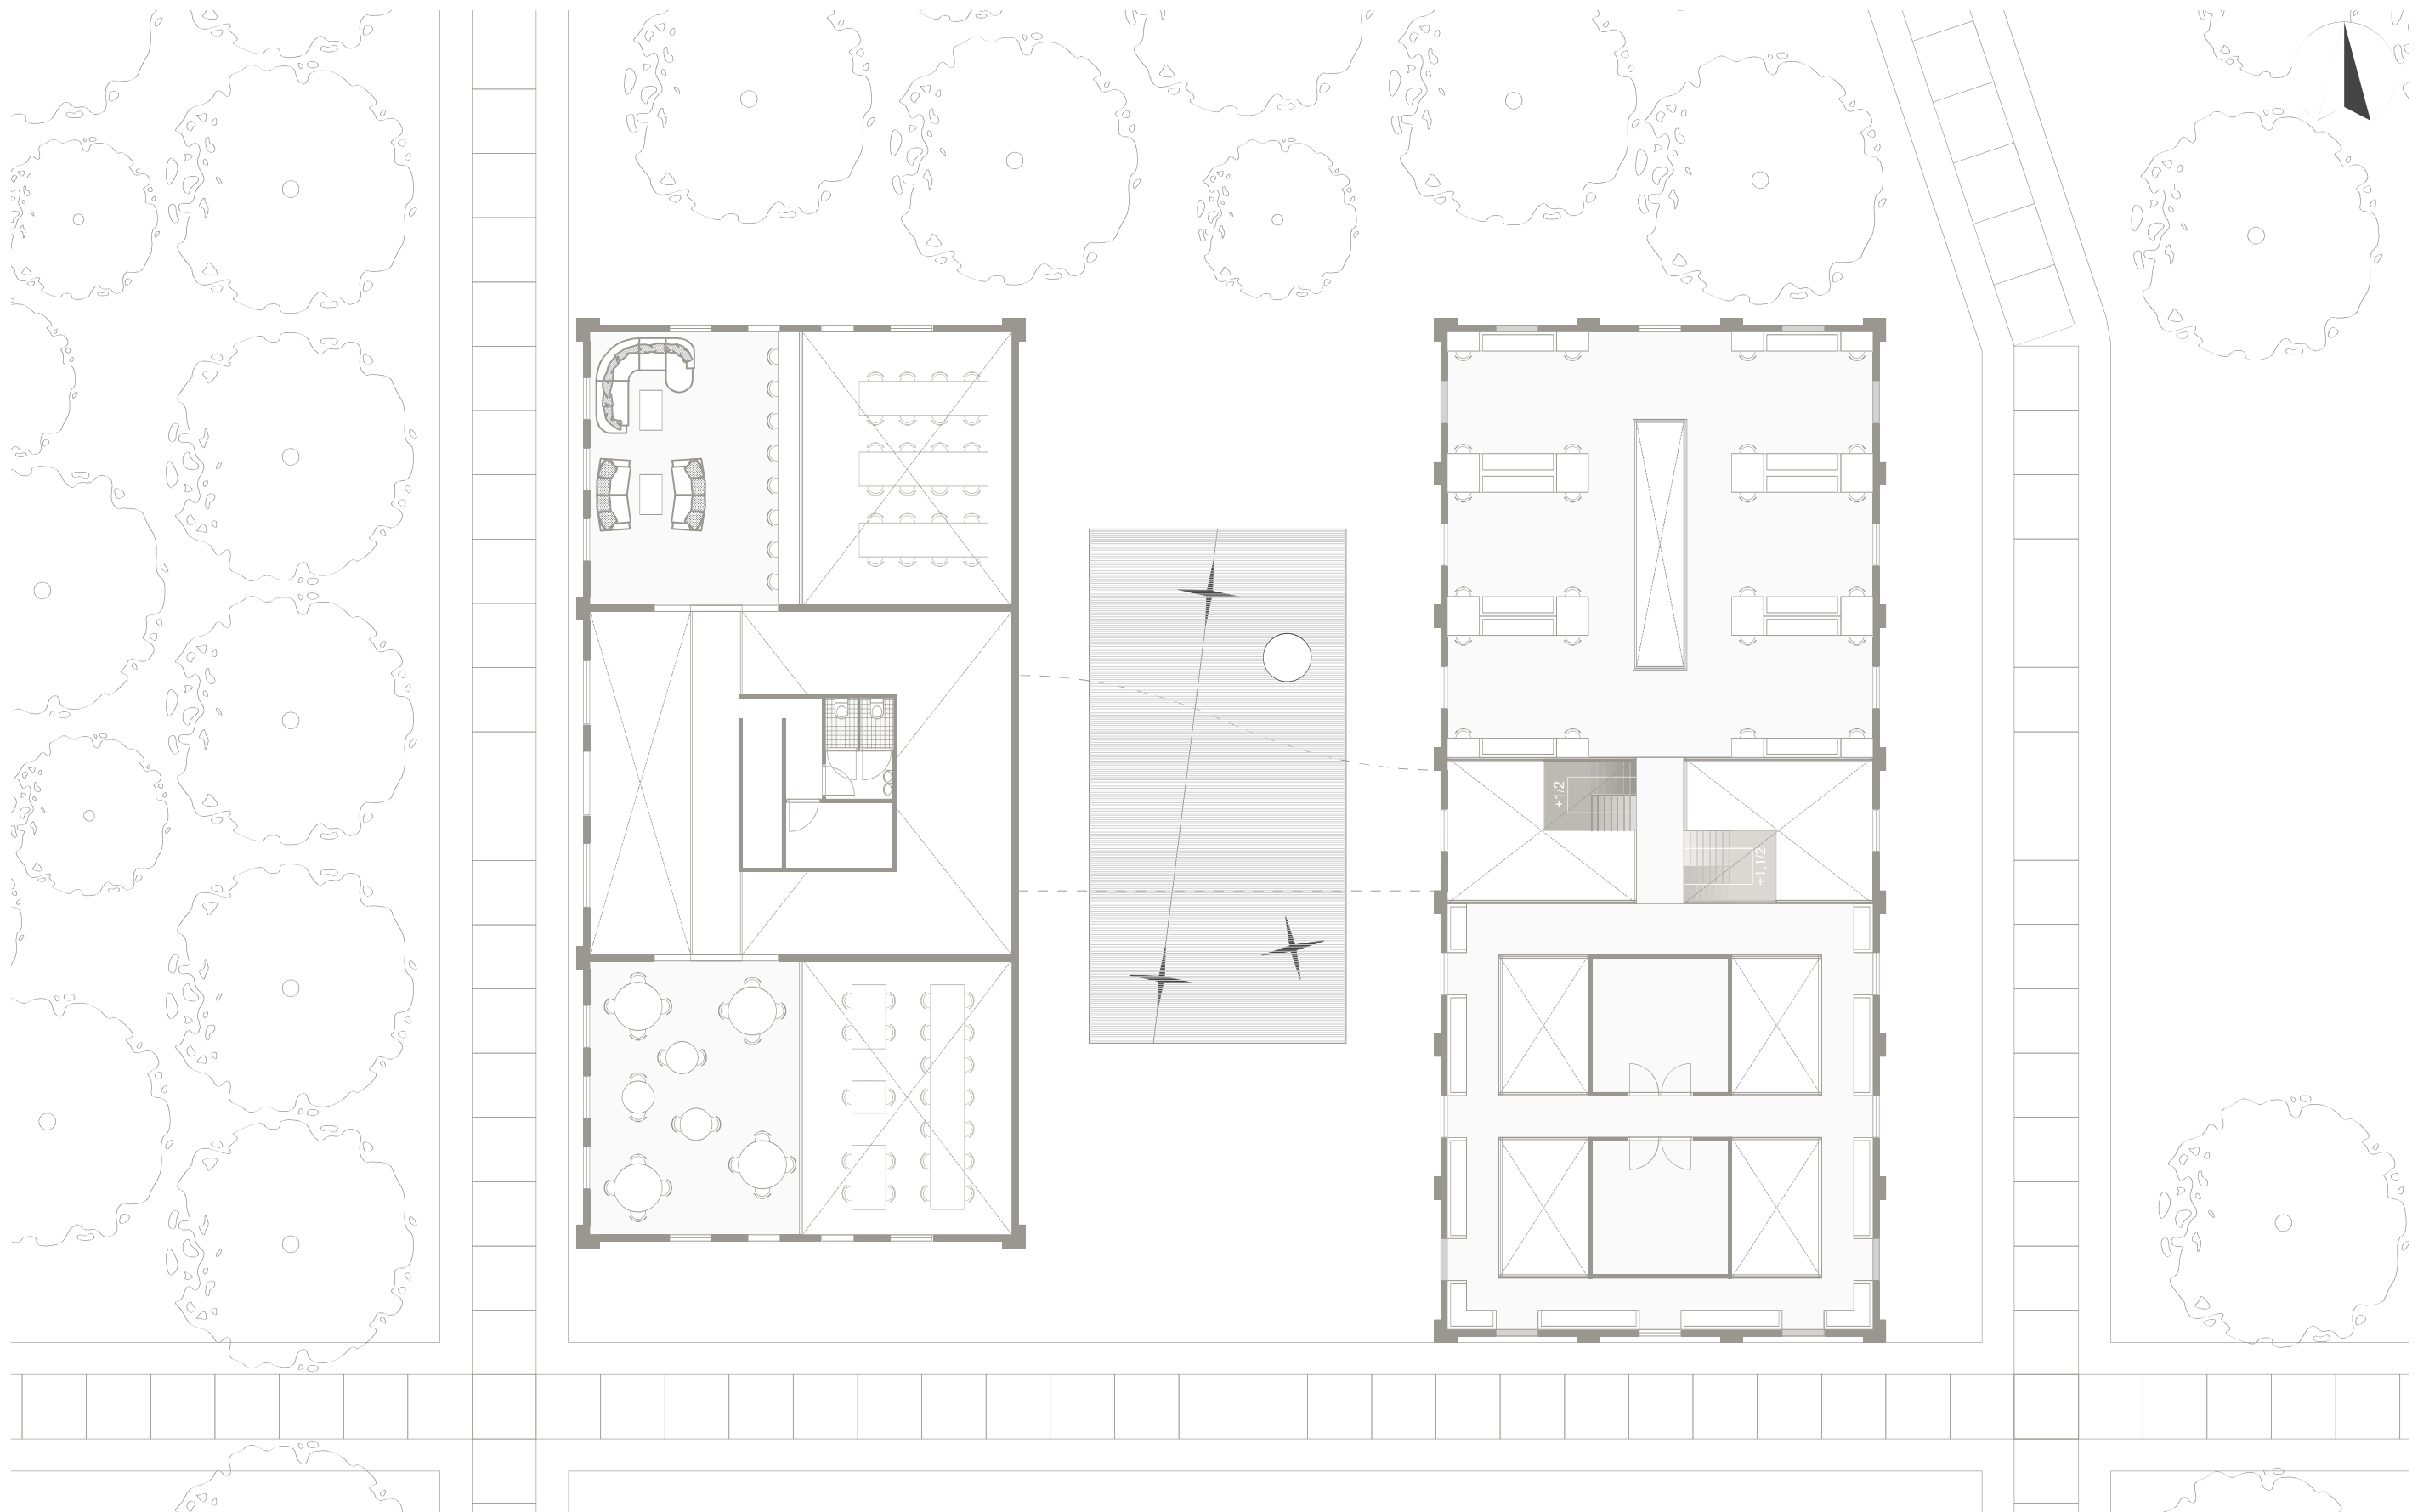


Community centre - plan first floor
Scale 1:200

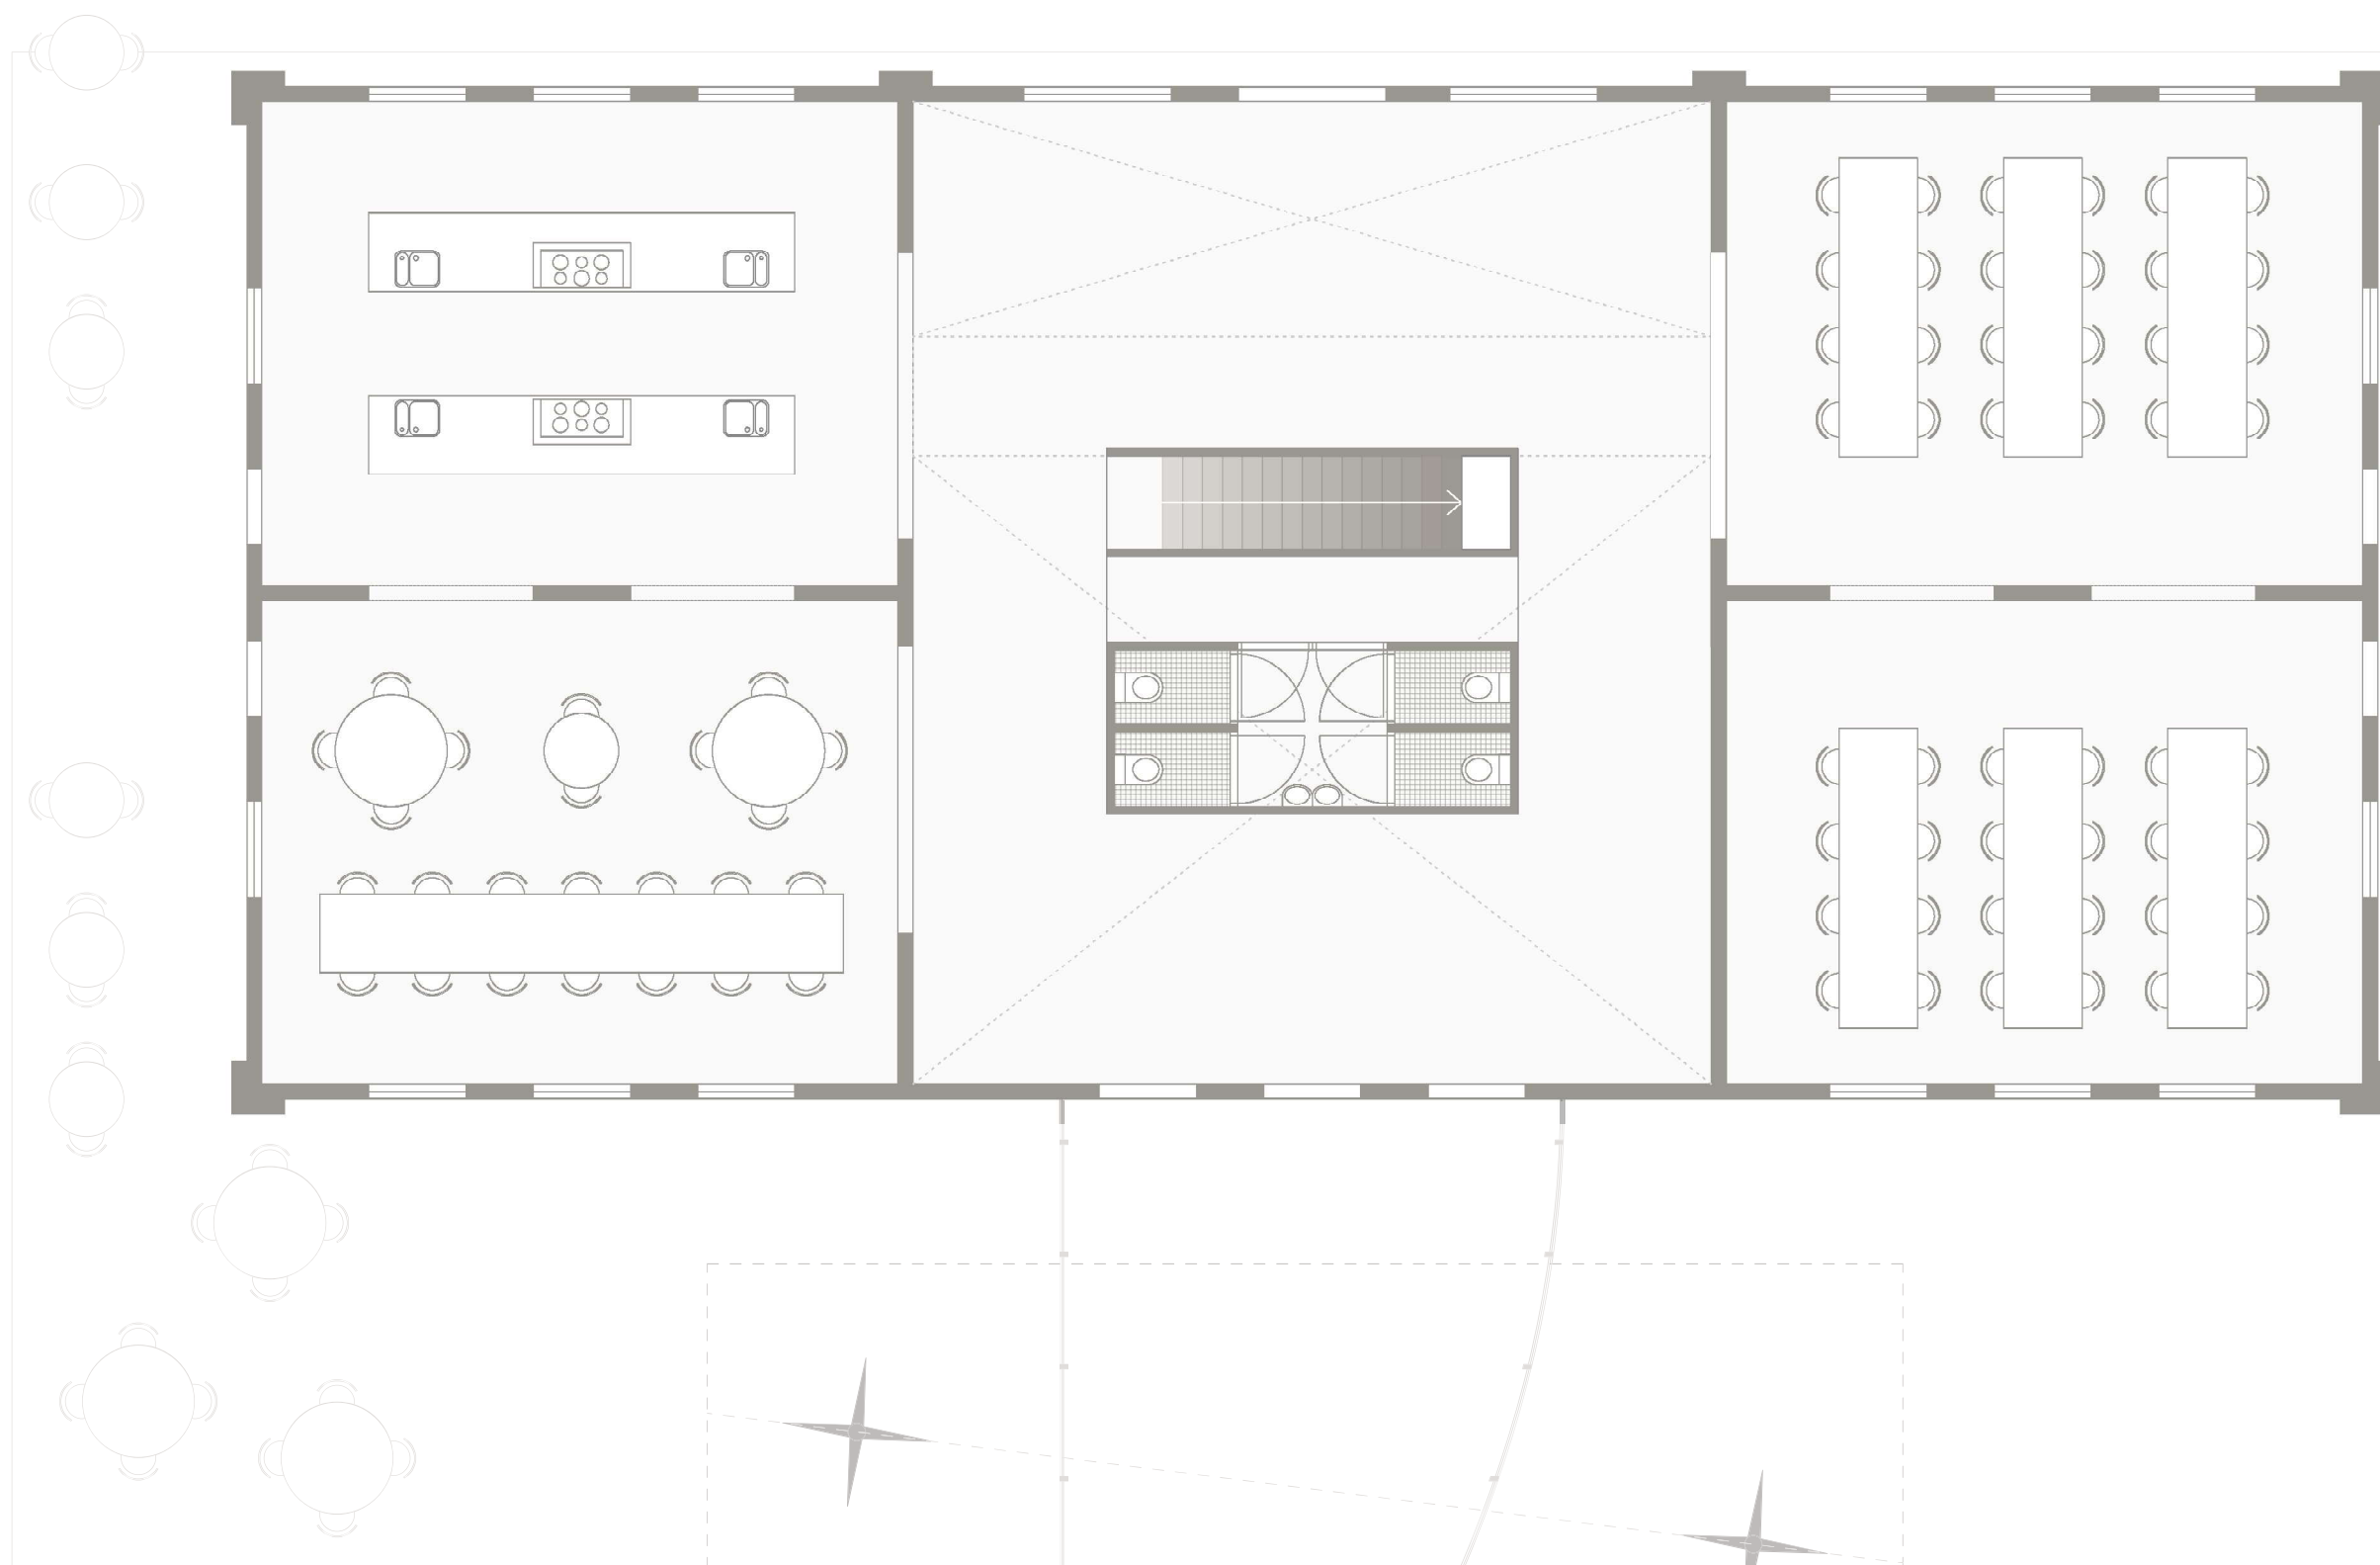
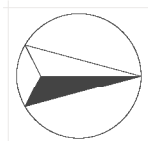


Community centre - 'Kleine Boerderij' - plan ground floor

Scale 1:100

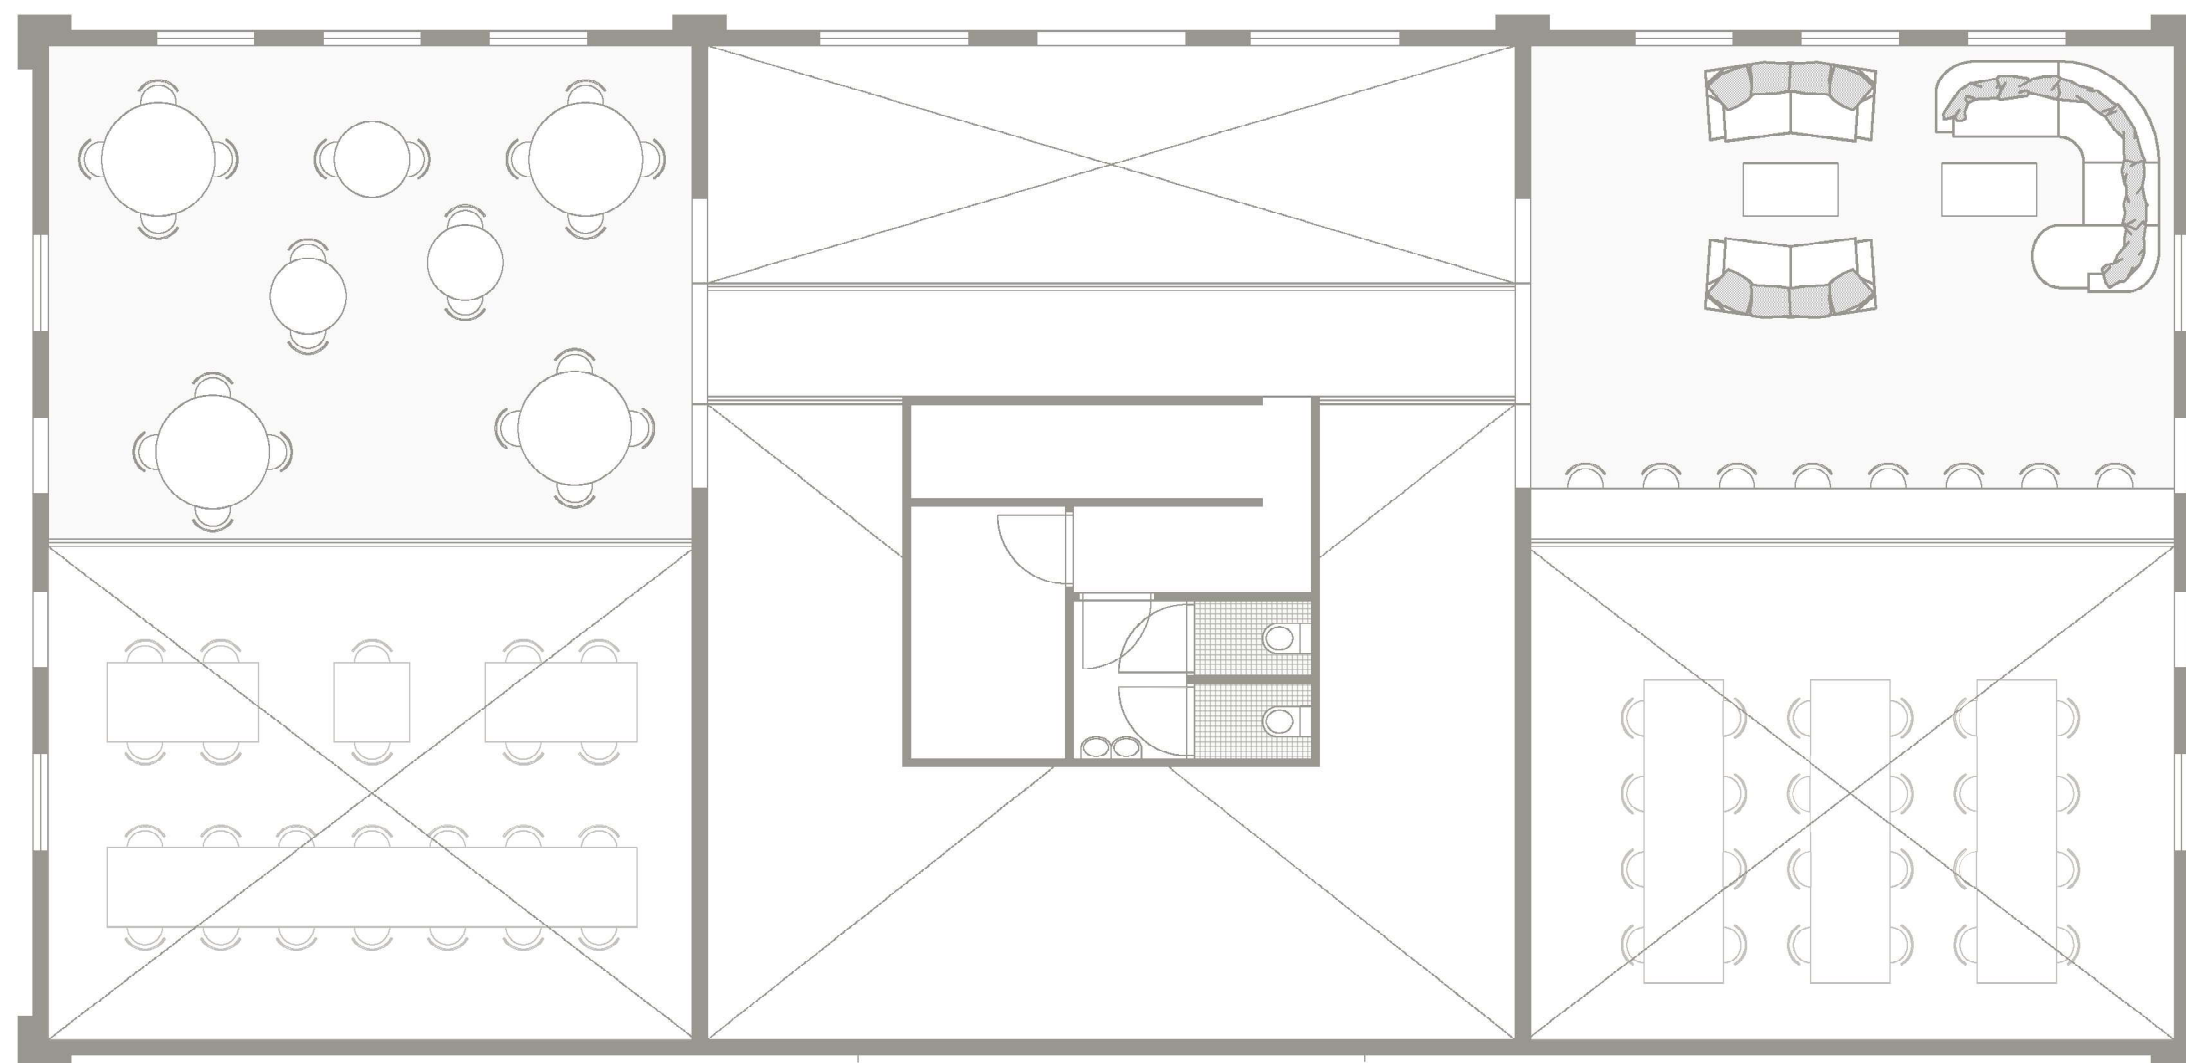


Community centre - 'Kleine Boerderij' - plan first floor
Scale 1:100

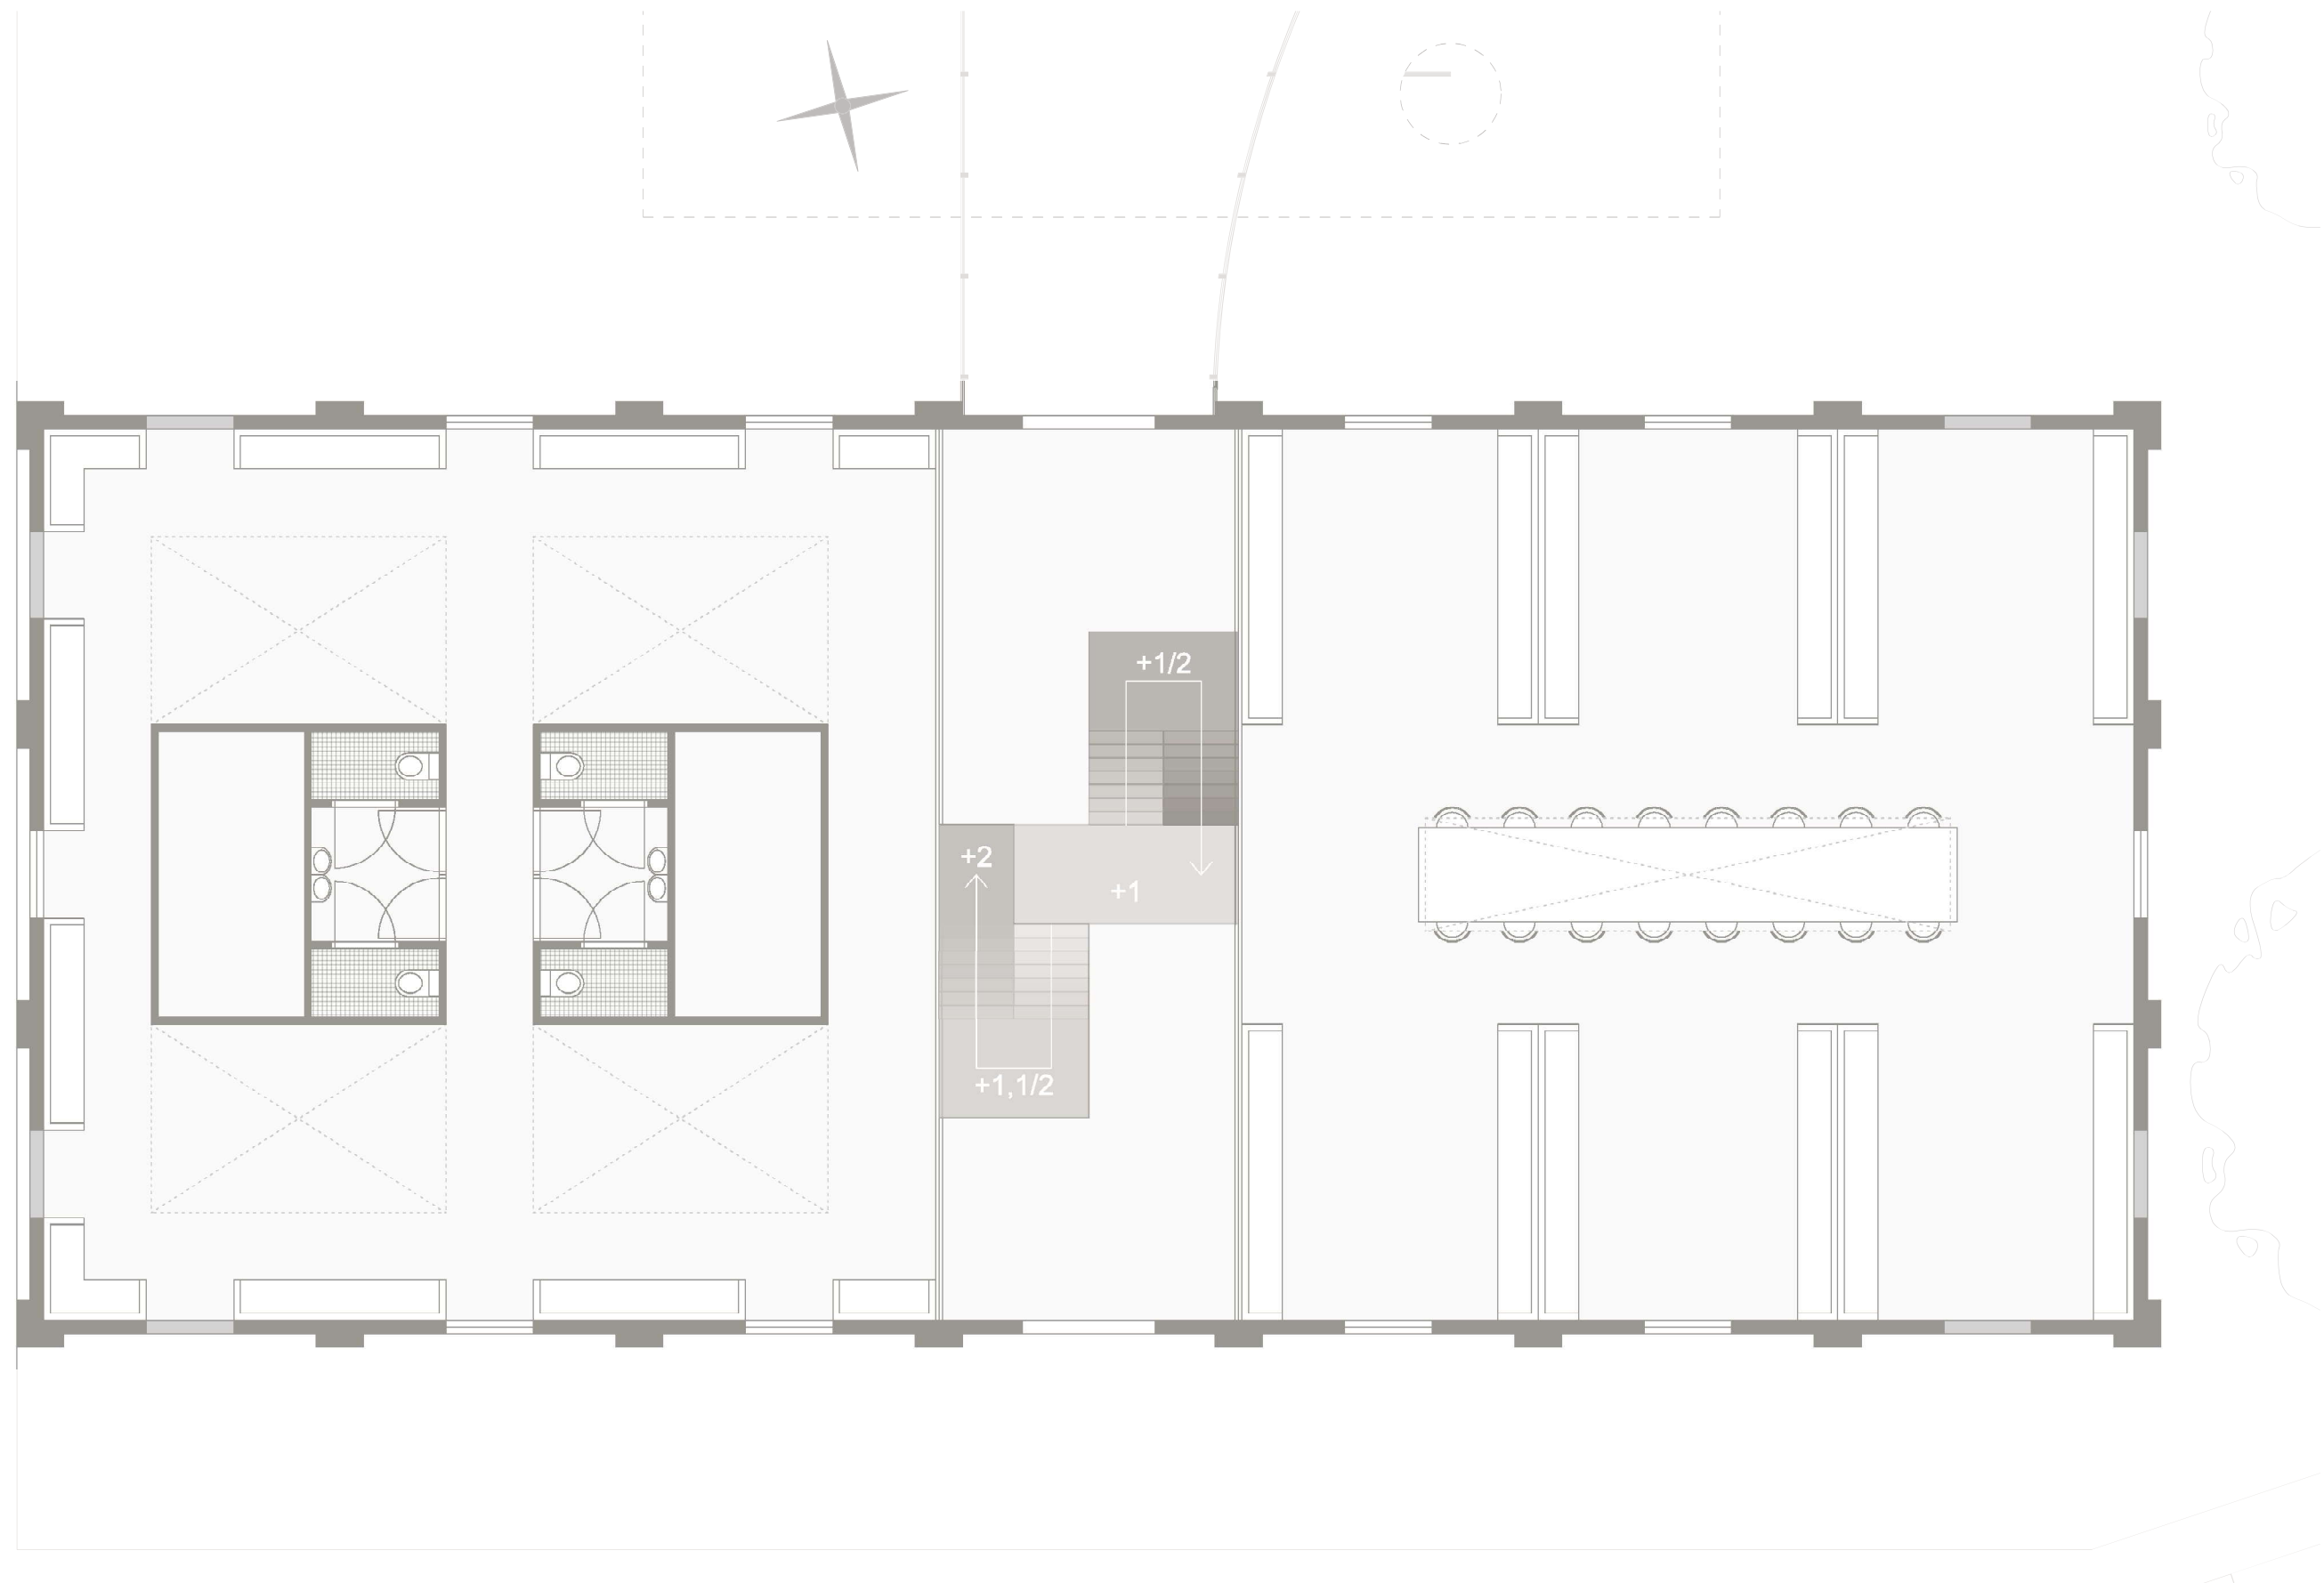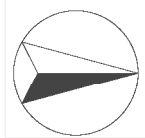


Community centre - 'Grote Boerderij' - plan ground floor


Scale 1:100

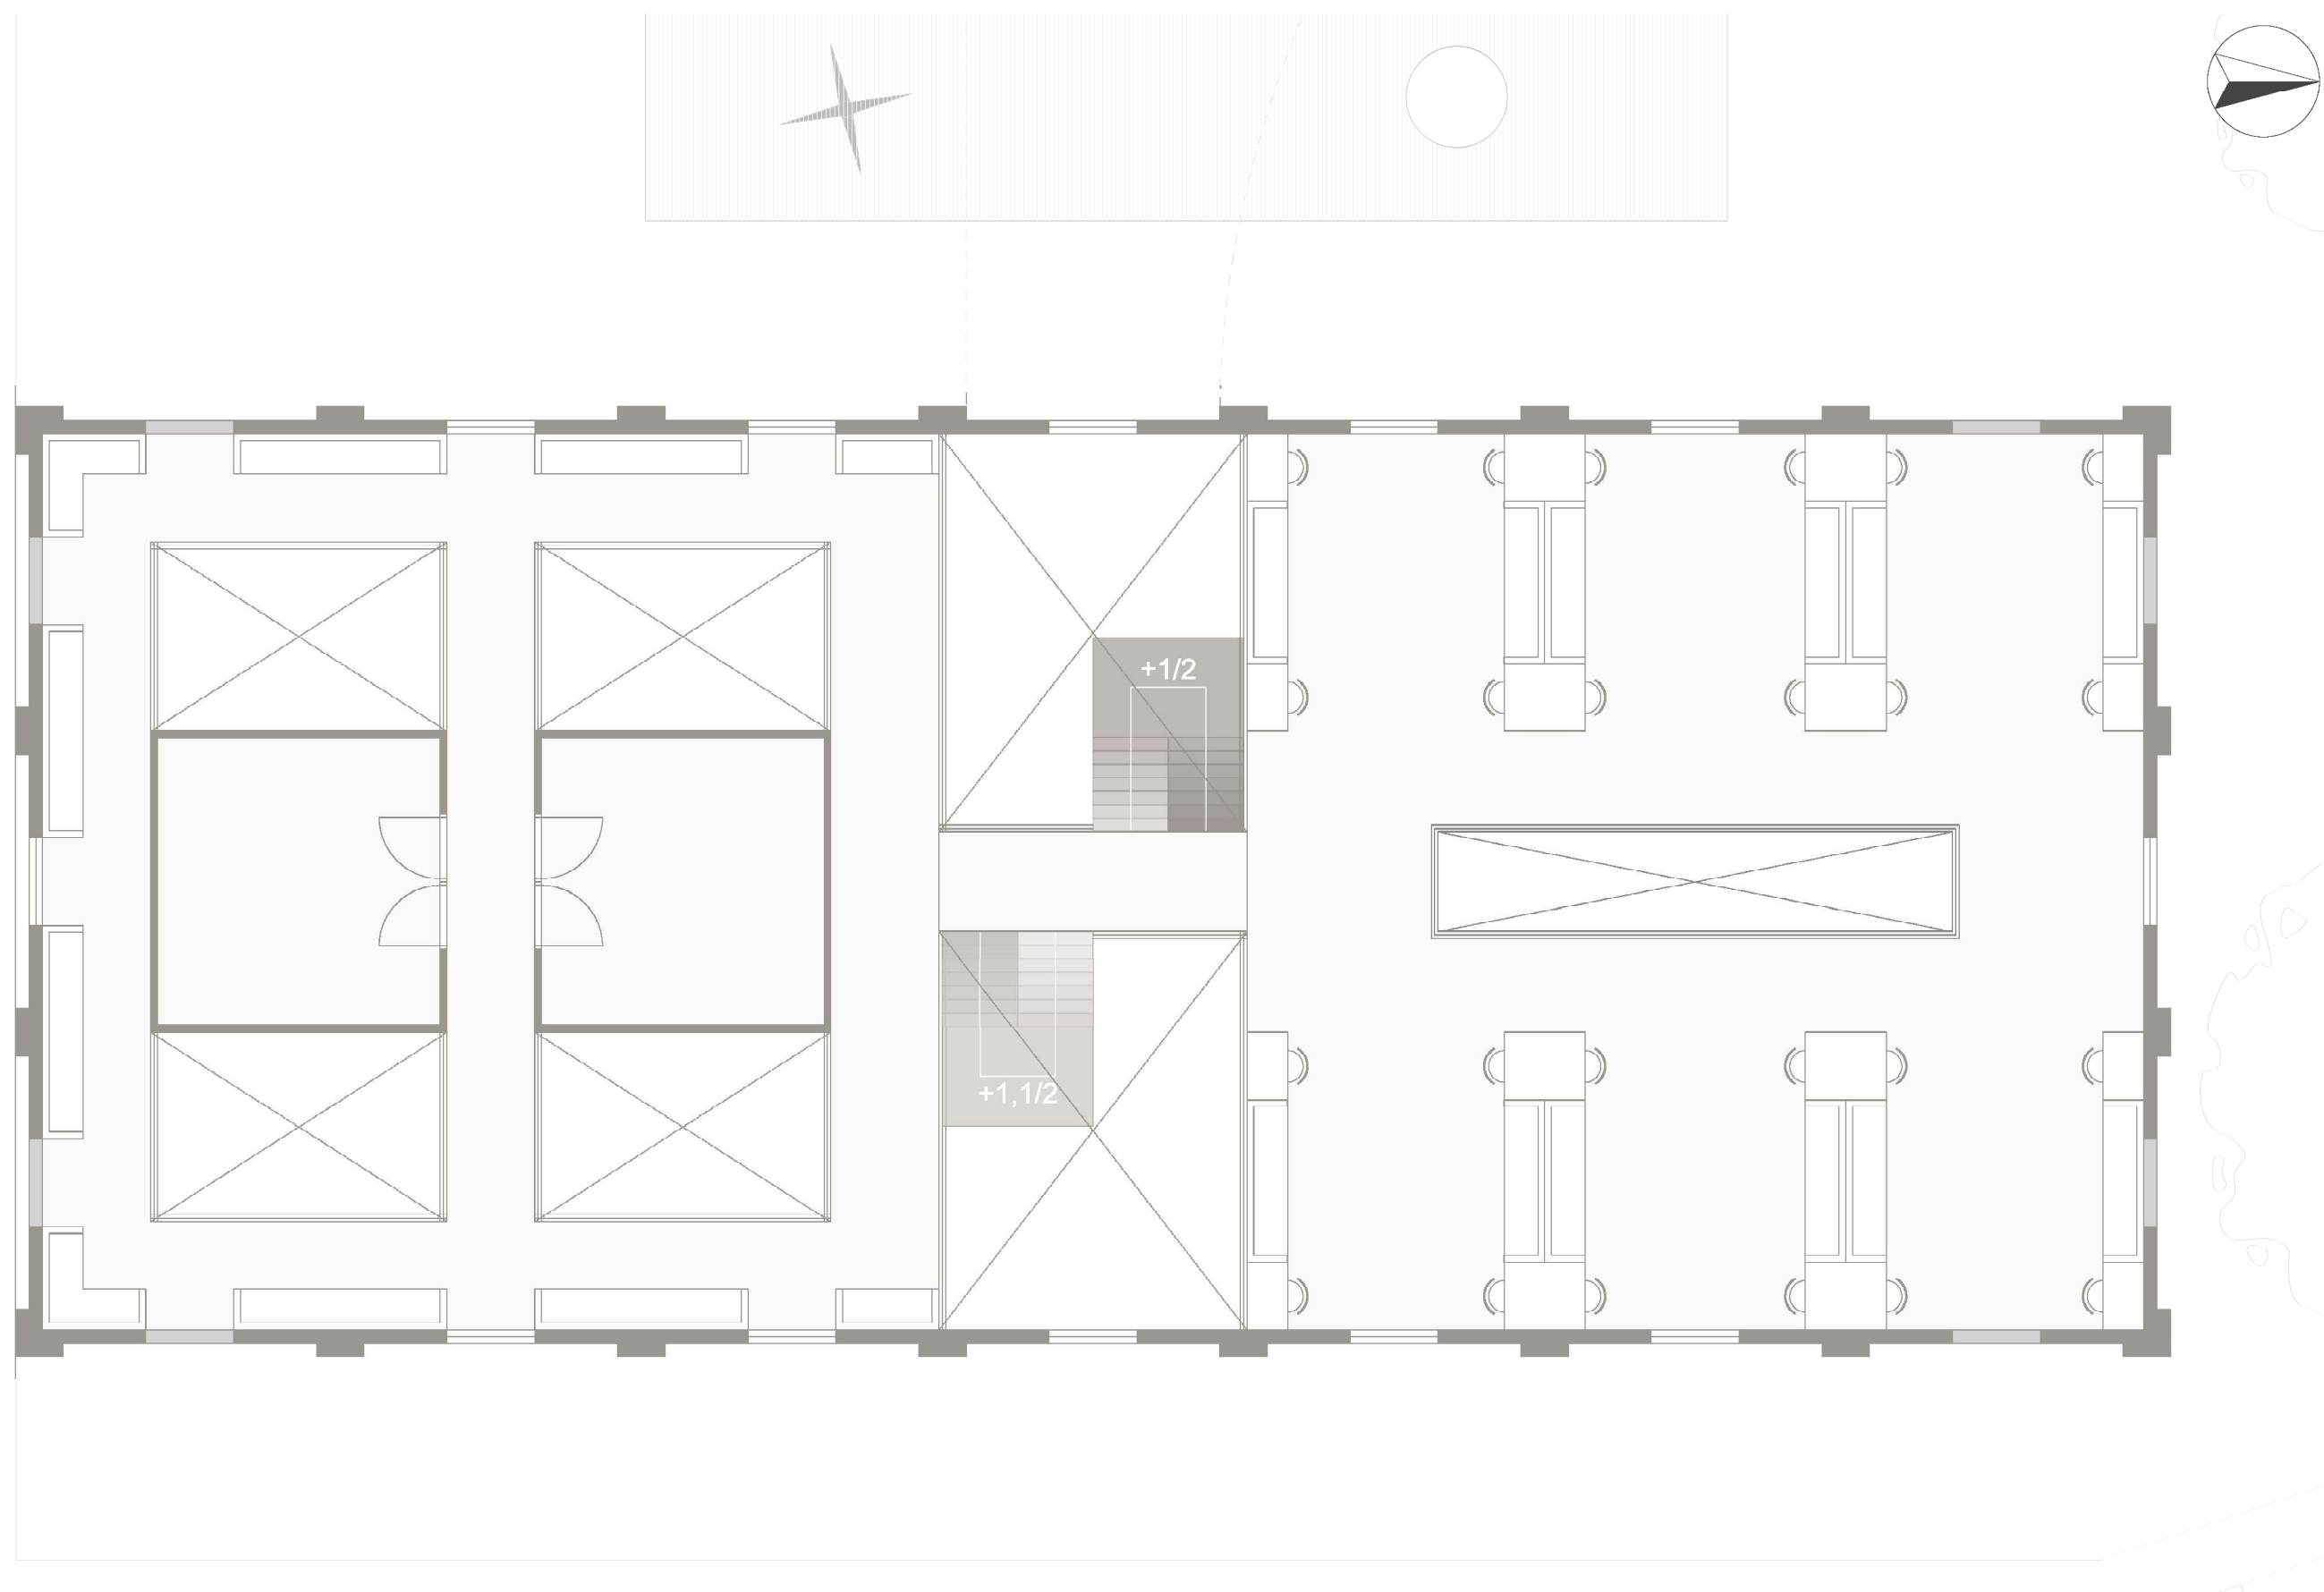

Community centre - 'Grote Boerderij' - plan first floor
Scale 1:100

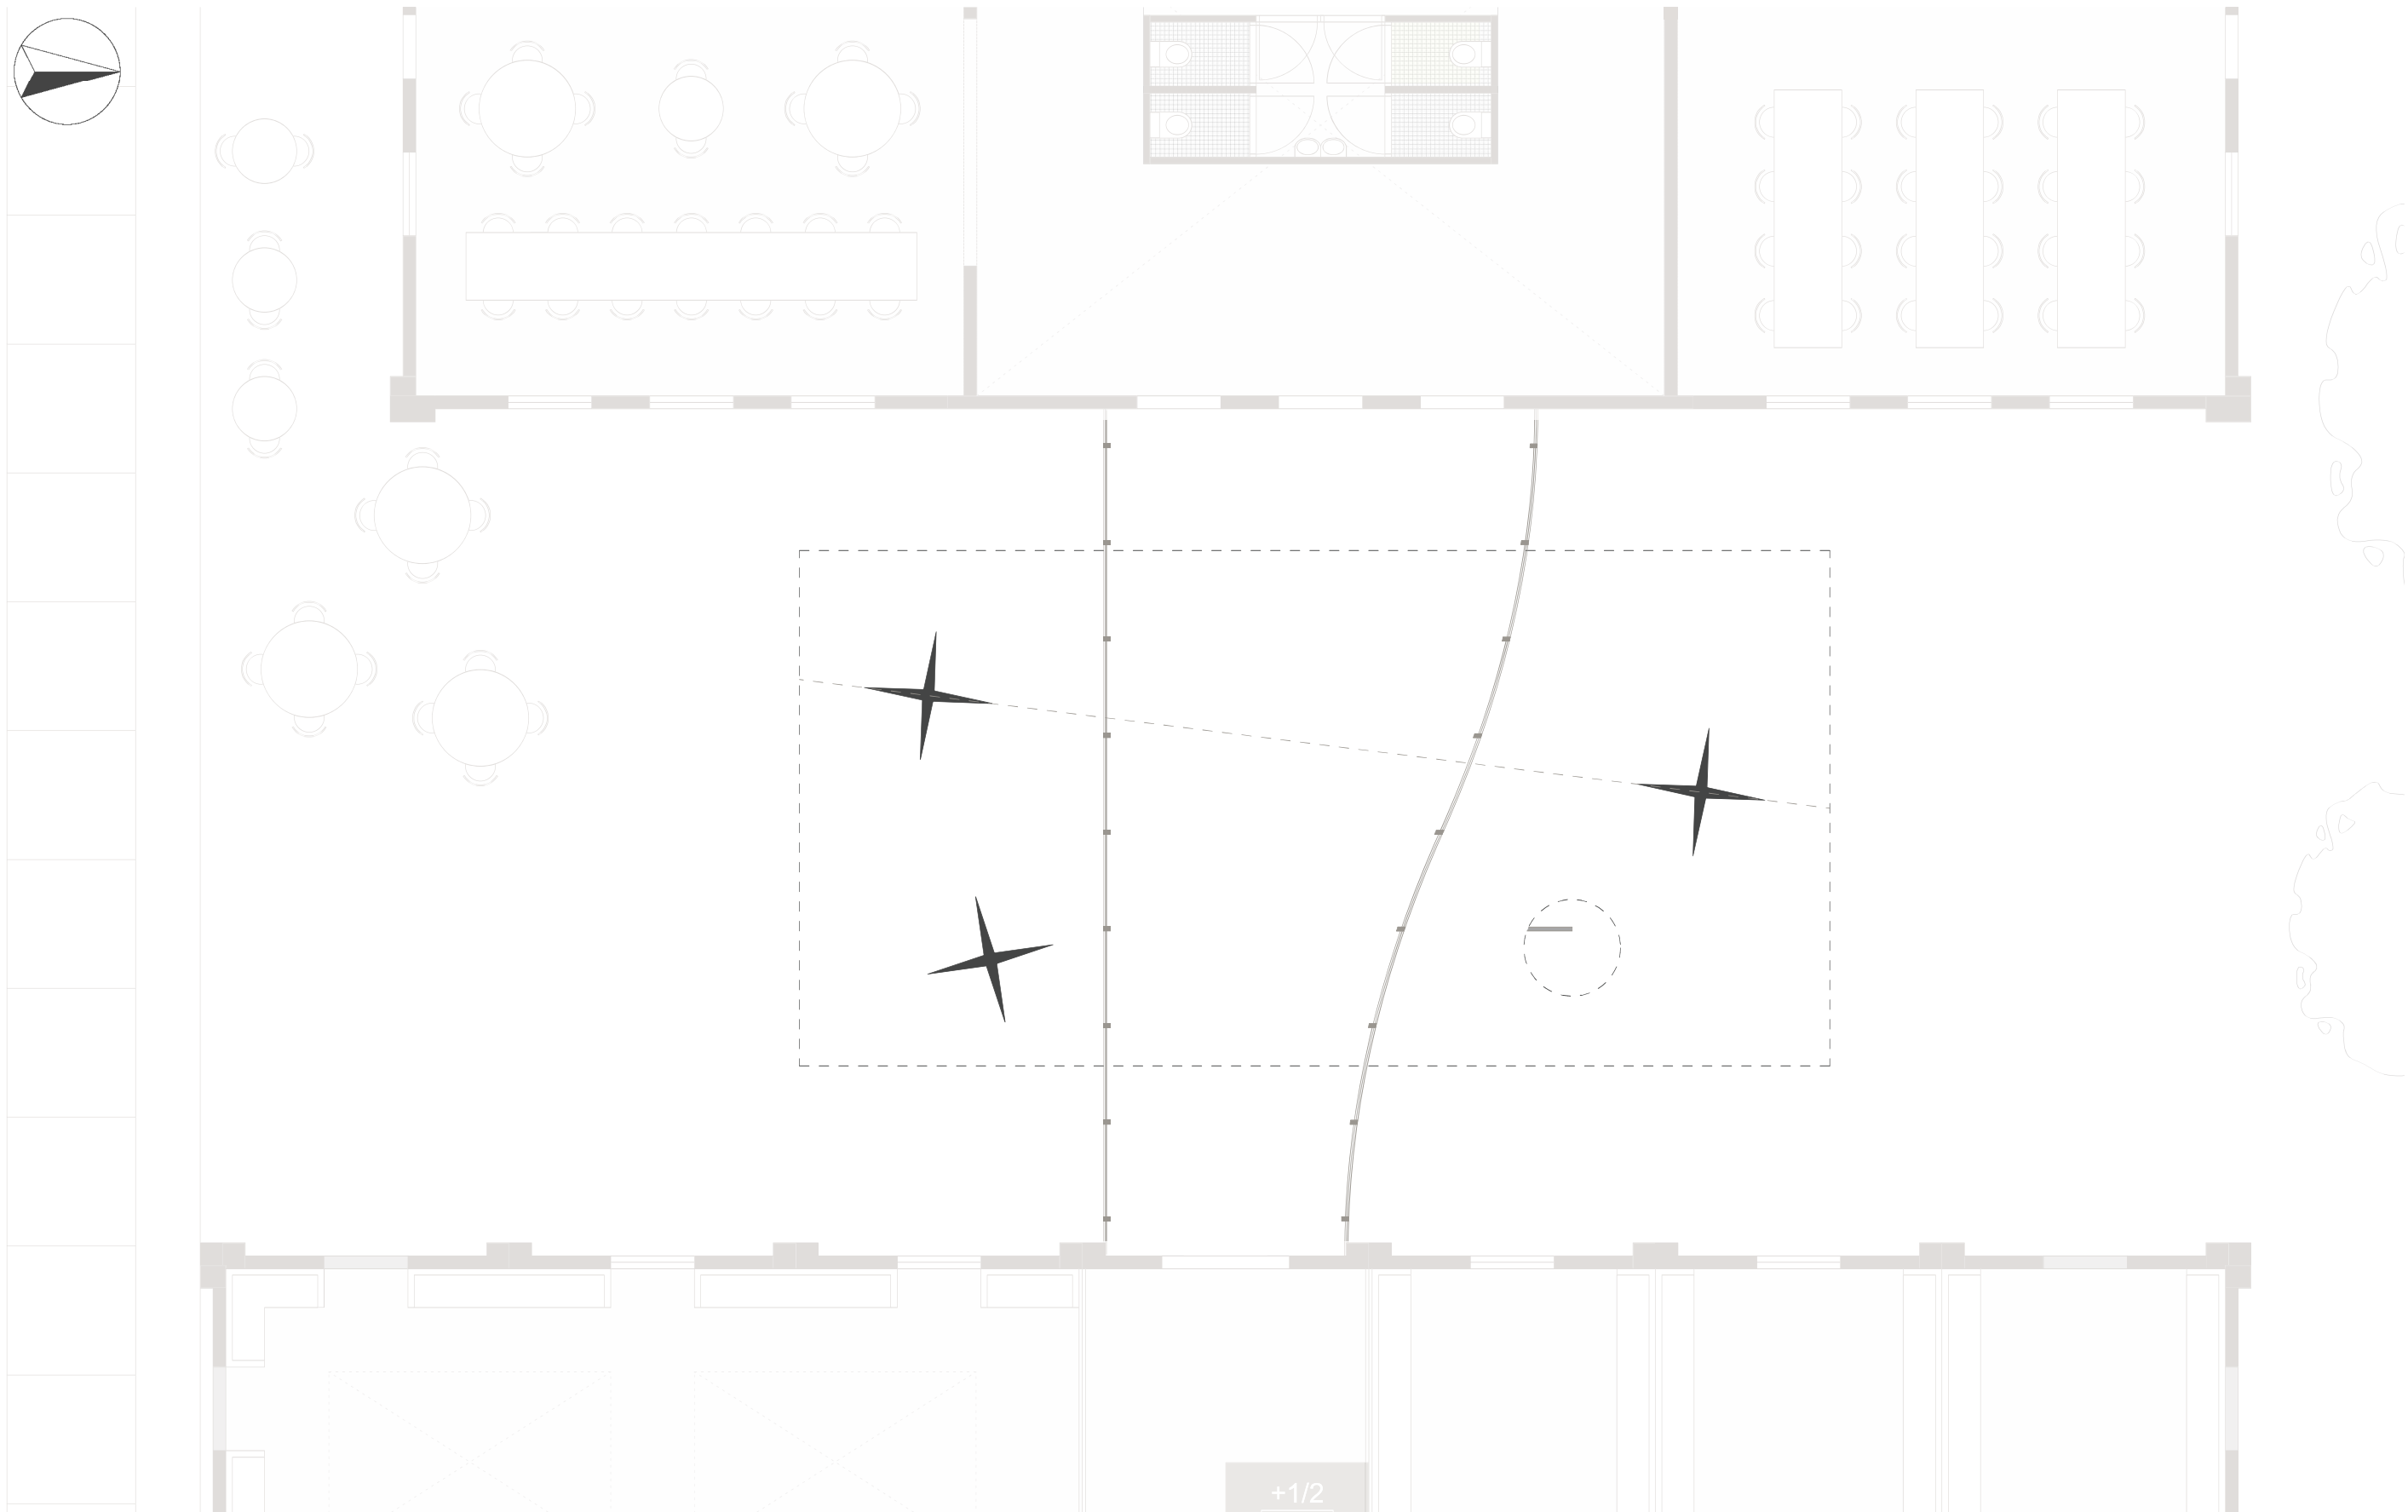

Community centre - 'Entrance' - plan ground floor
Scale 1:100

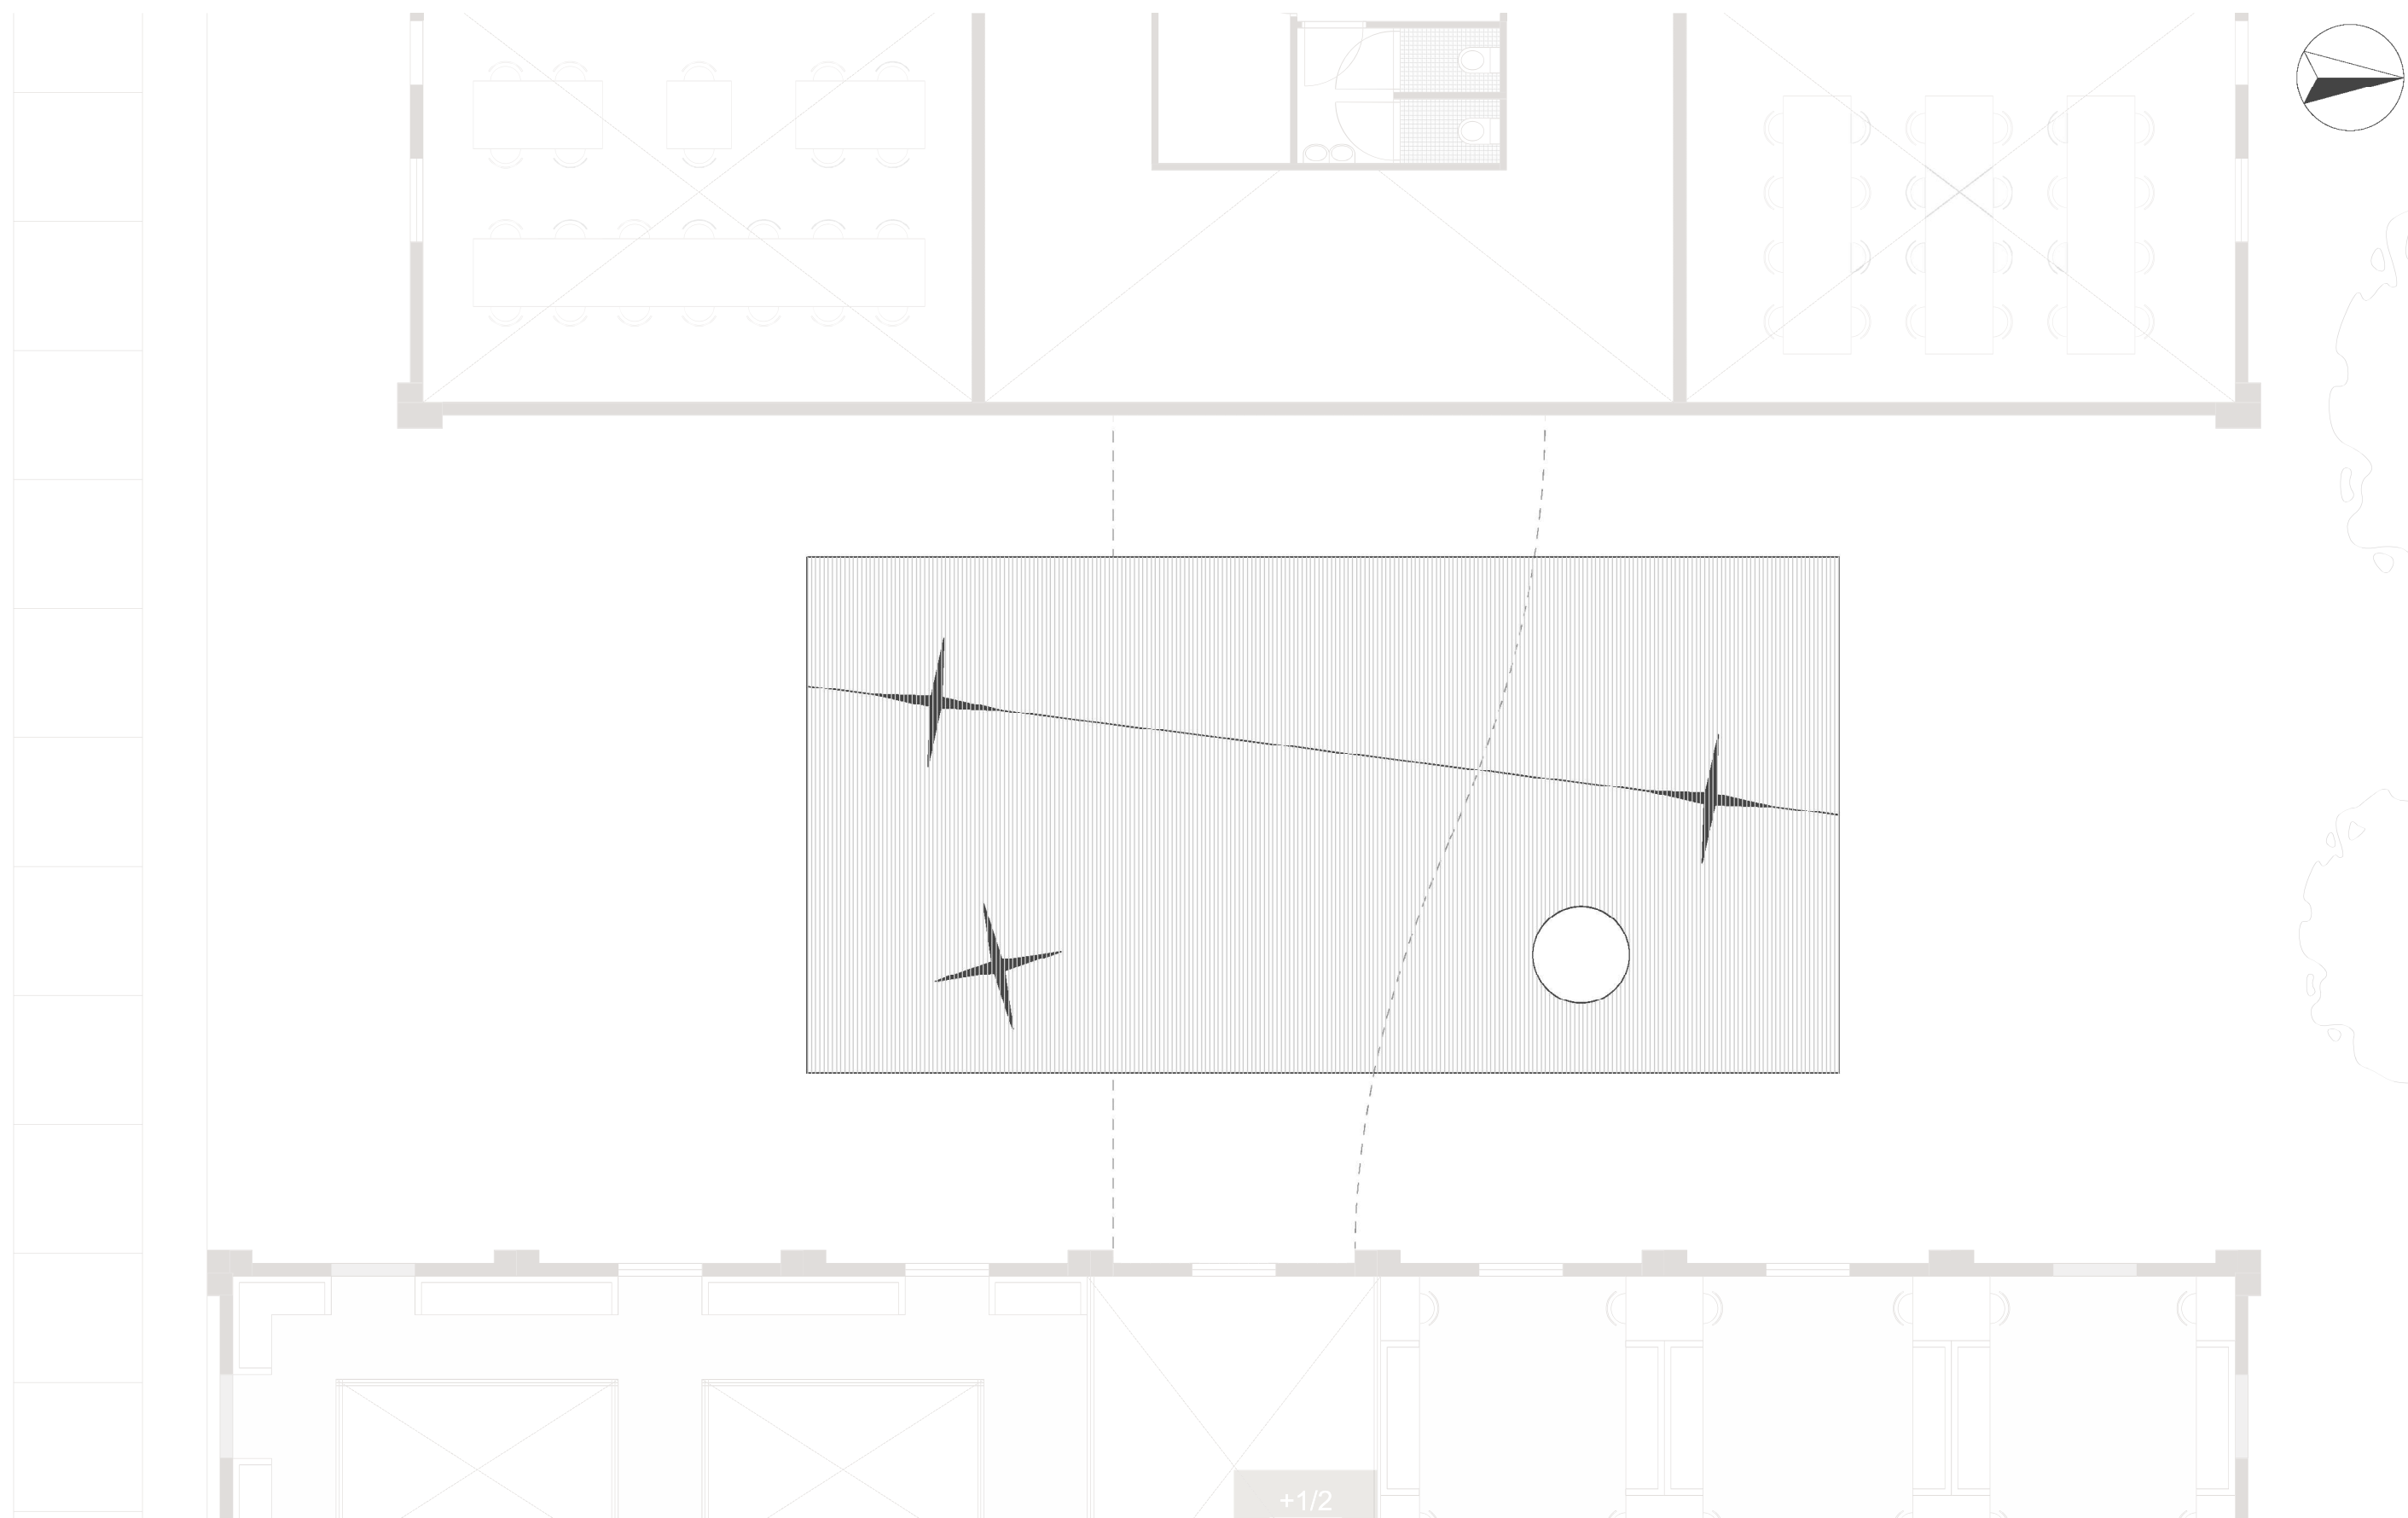

Community centre - 'Entrance' - roof plan
Scale 1:100



Community centre - Existing facade south
Scale 1:200



Community centre - New facade south
Scale 1:200



Community centre - New facade north
Scale 1:100



Community centre - New facade south
Scale 1:100



Community centre - 'Kleine Boerderij' - facade east
Scale 1:100



Community centre - 'Grote Boerderij' - facade west
Scale 1:100



Community centre - 'Kleine Boerderij' - section east
Scale 1:50



Community centre - 'Grote Boerderij' - section west
Scale 1:50




Community centre - facade north

Scale 1:50




Community centre - section south
Scale 1:50

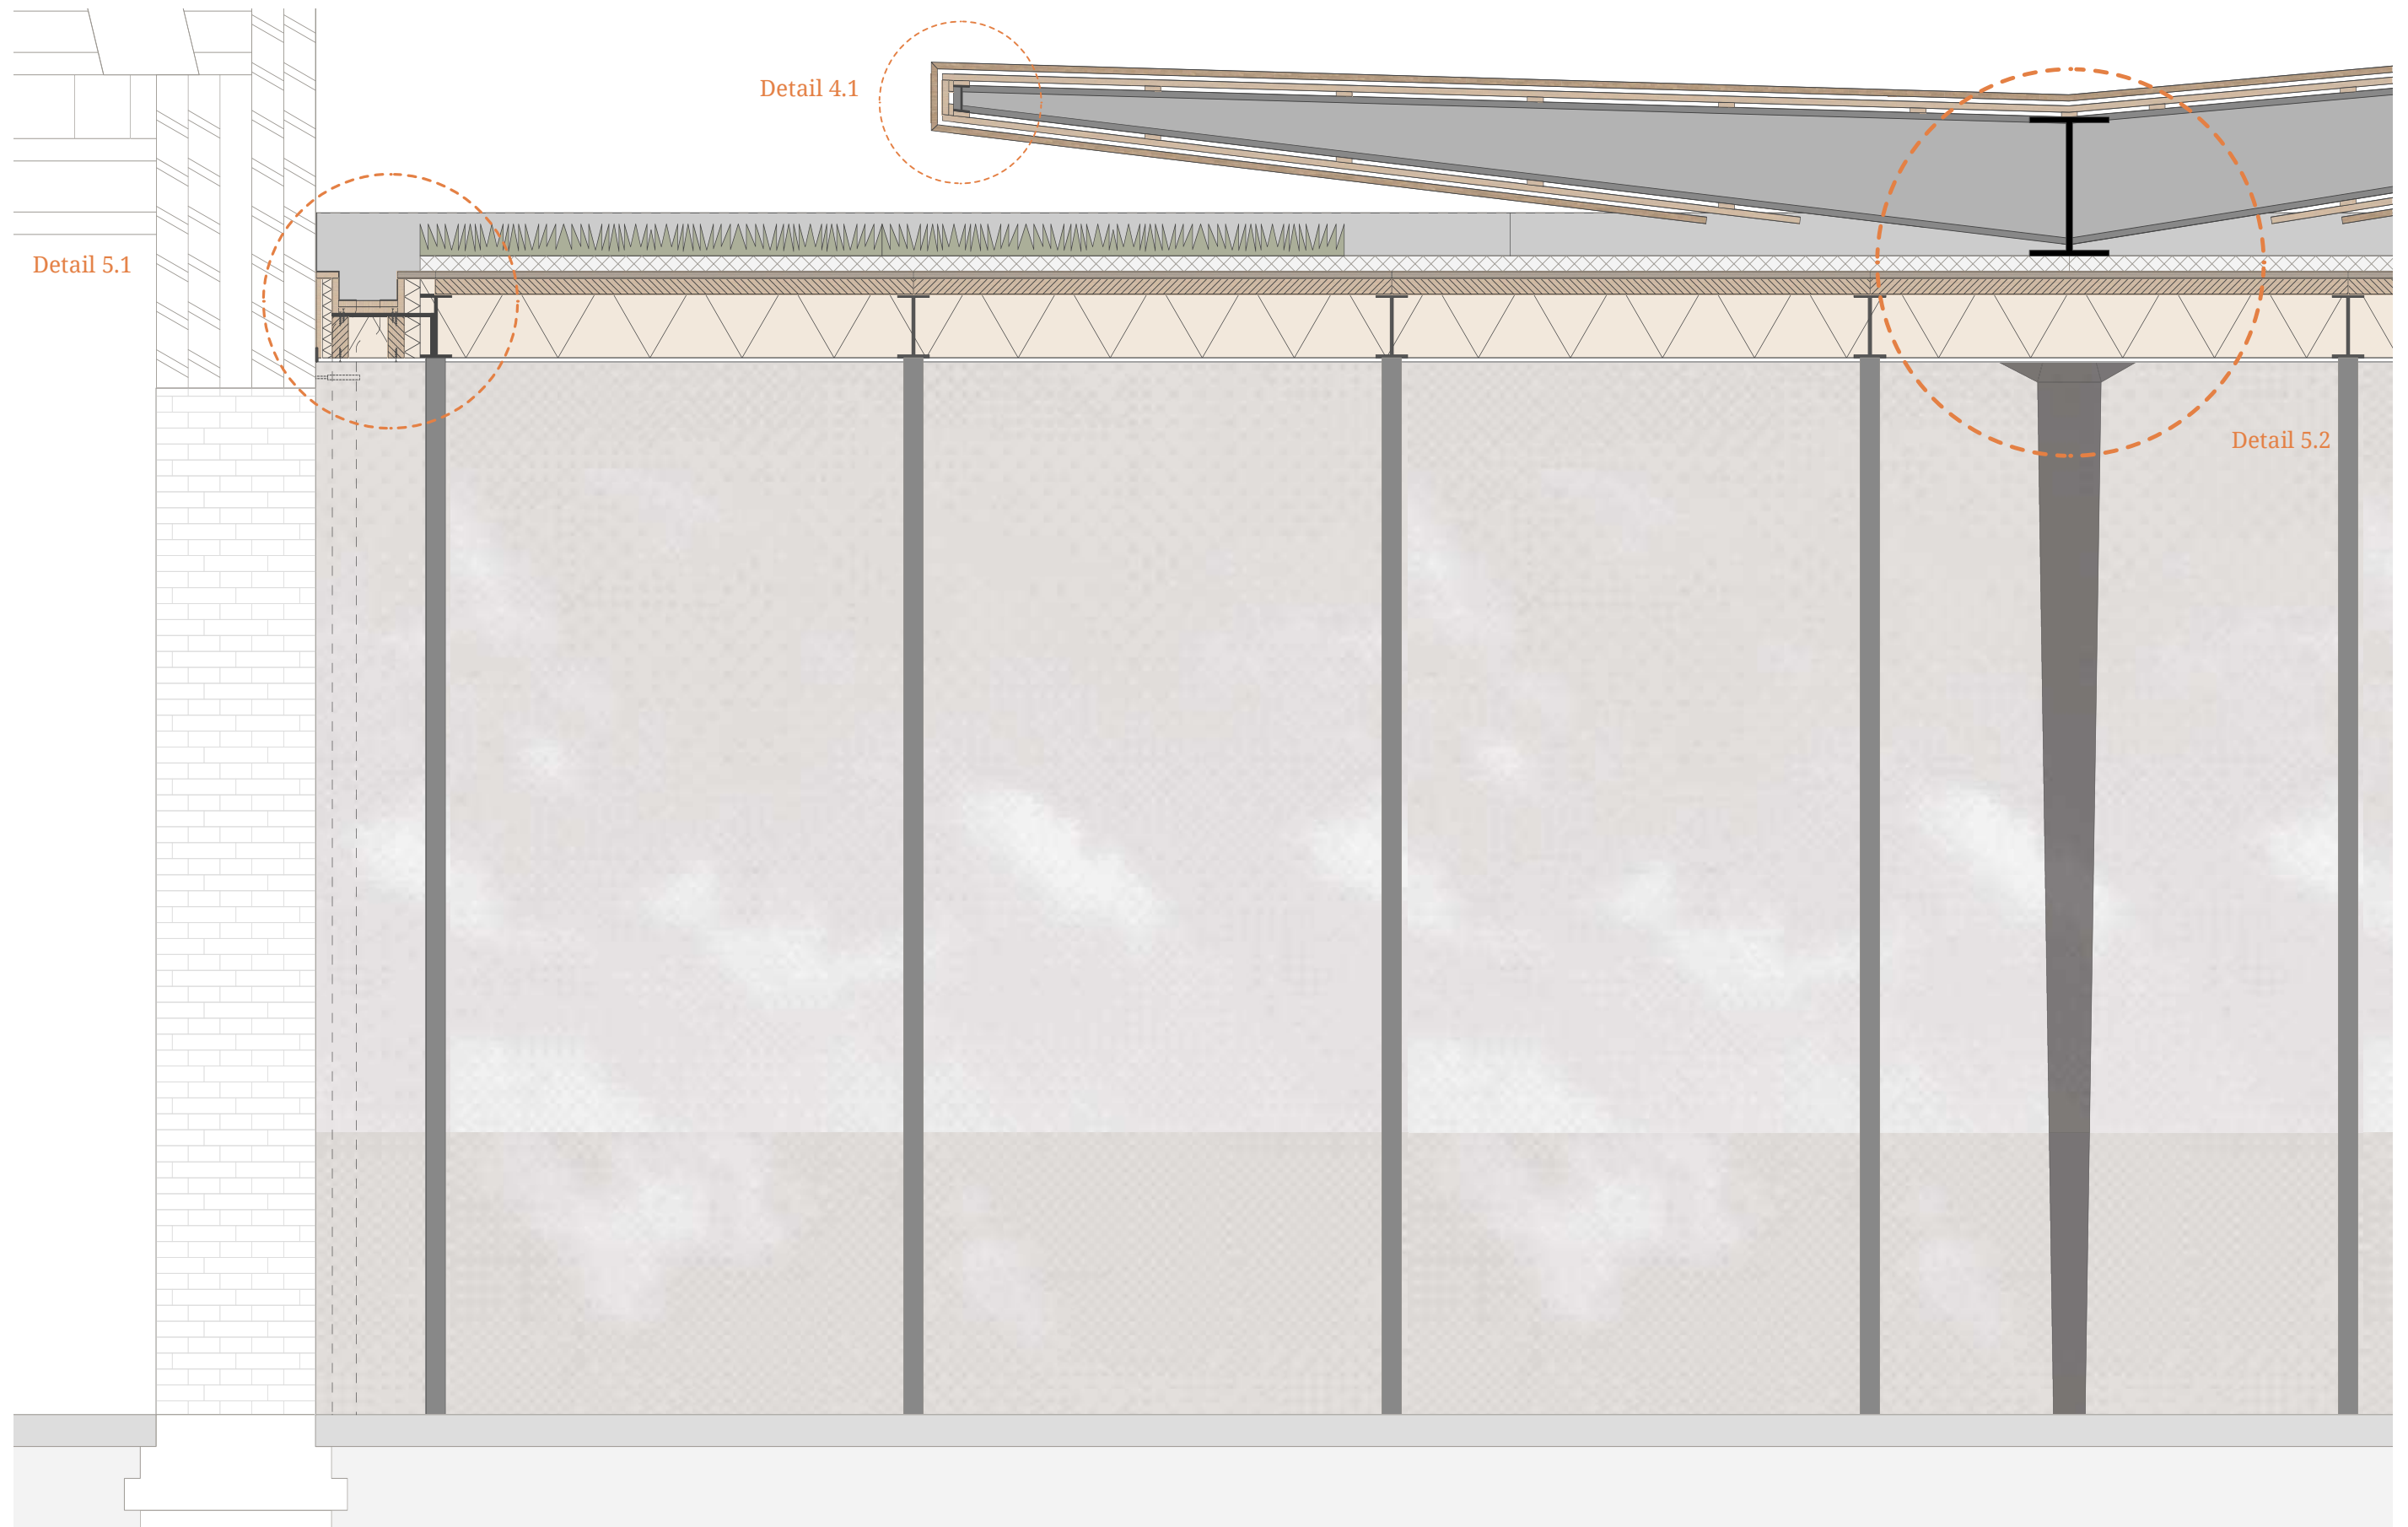

Community centre - section fragment 1 south

Scale 1:20

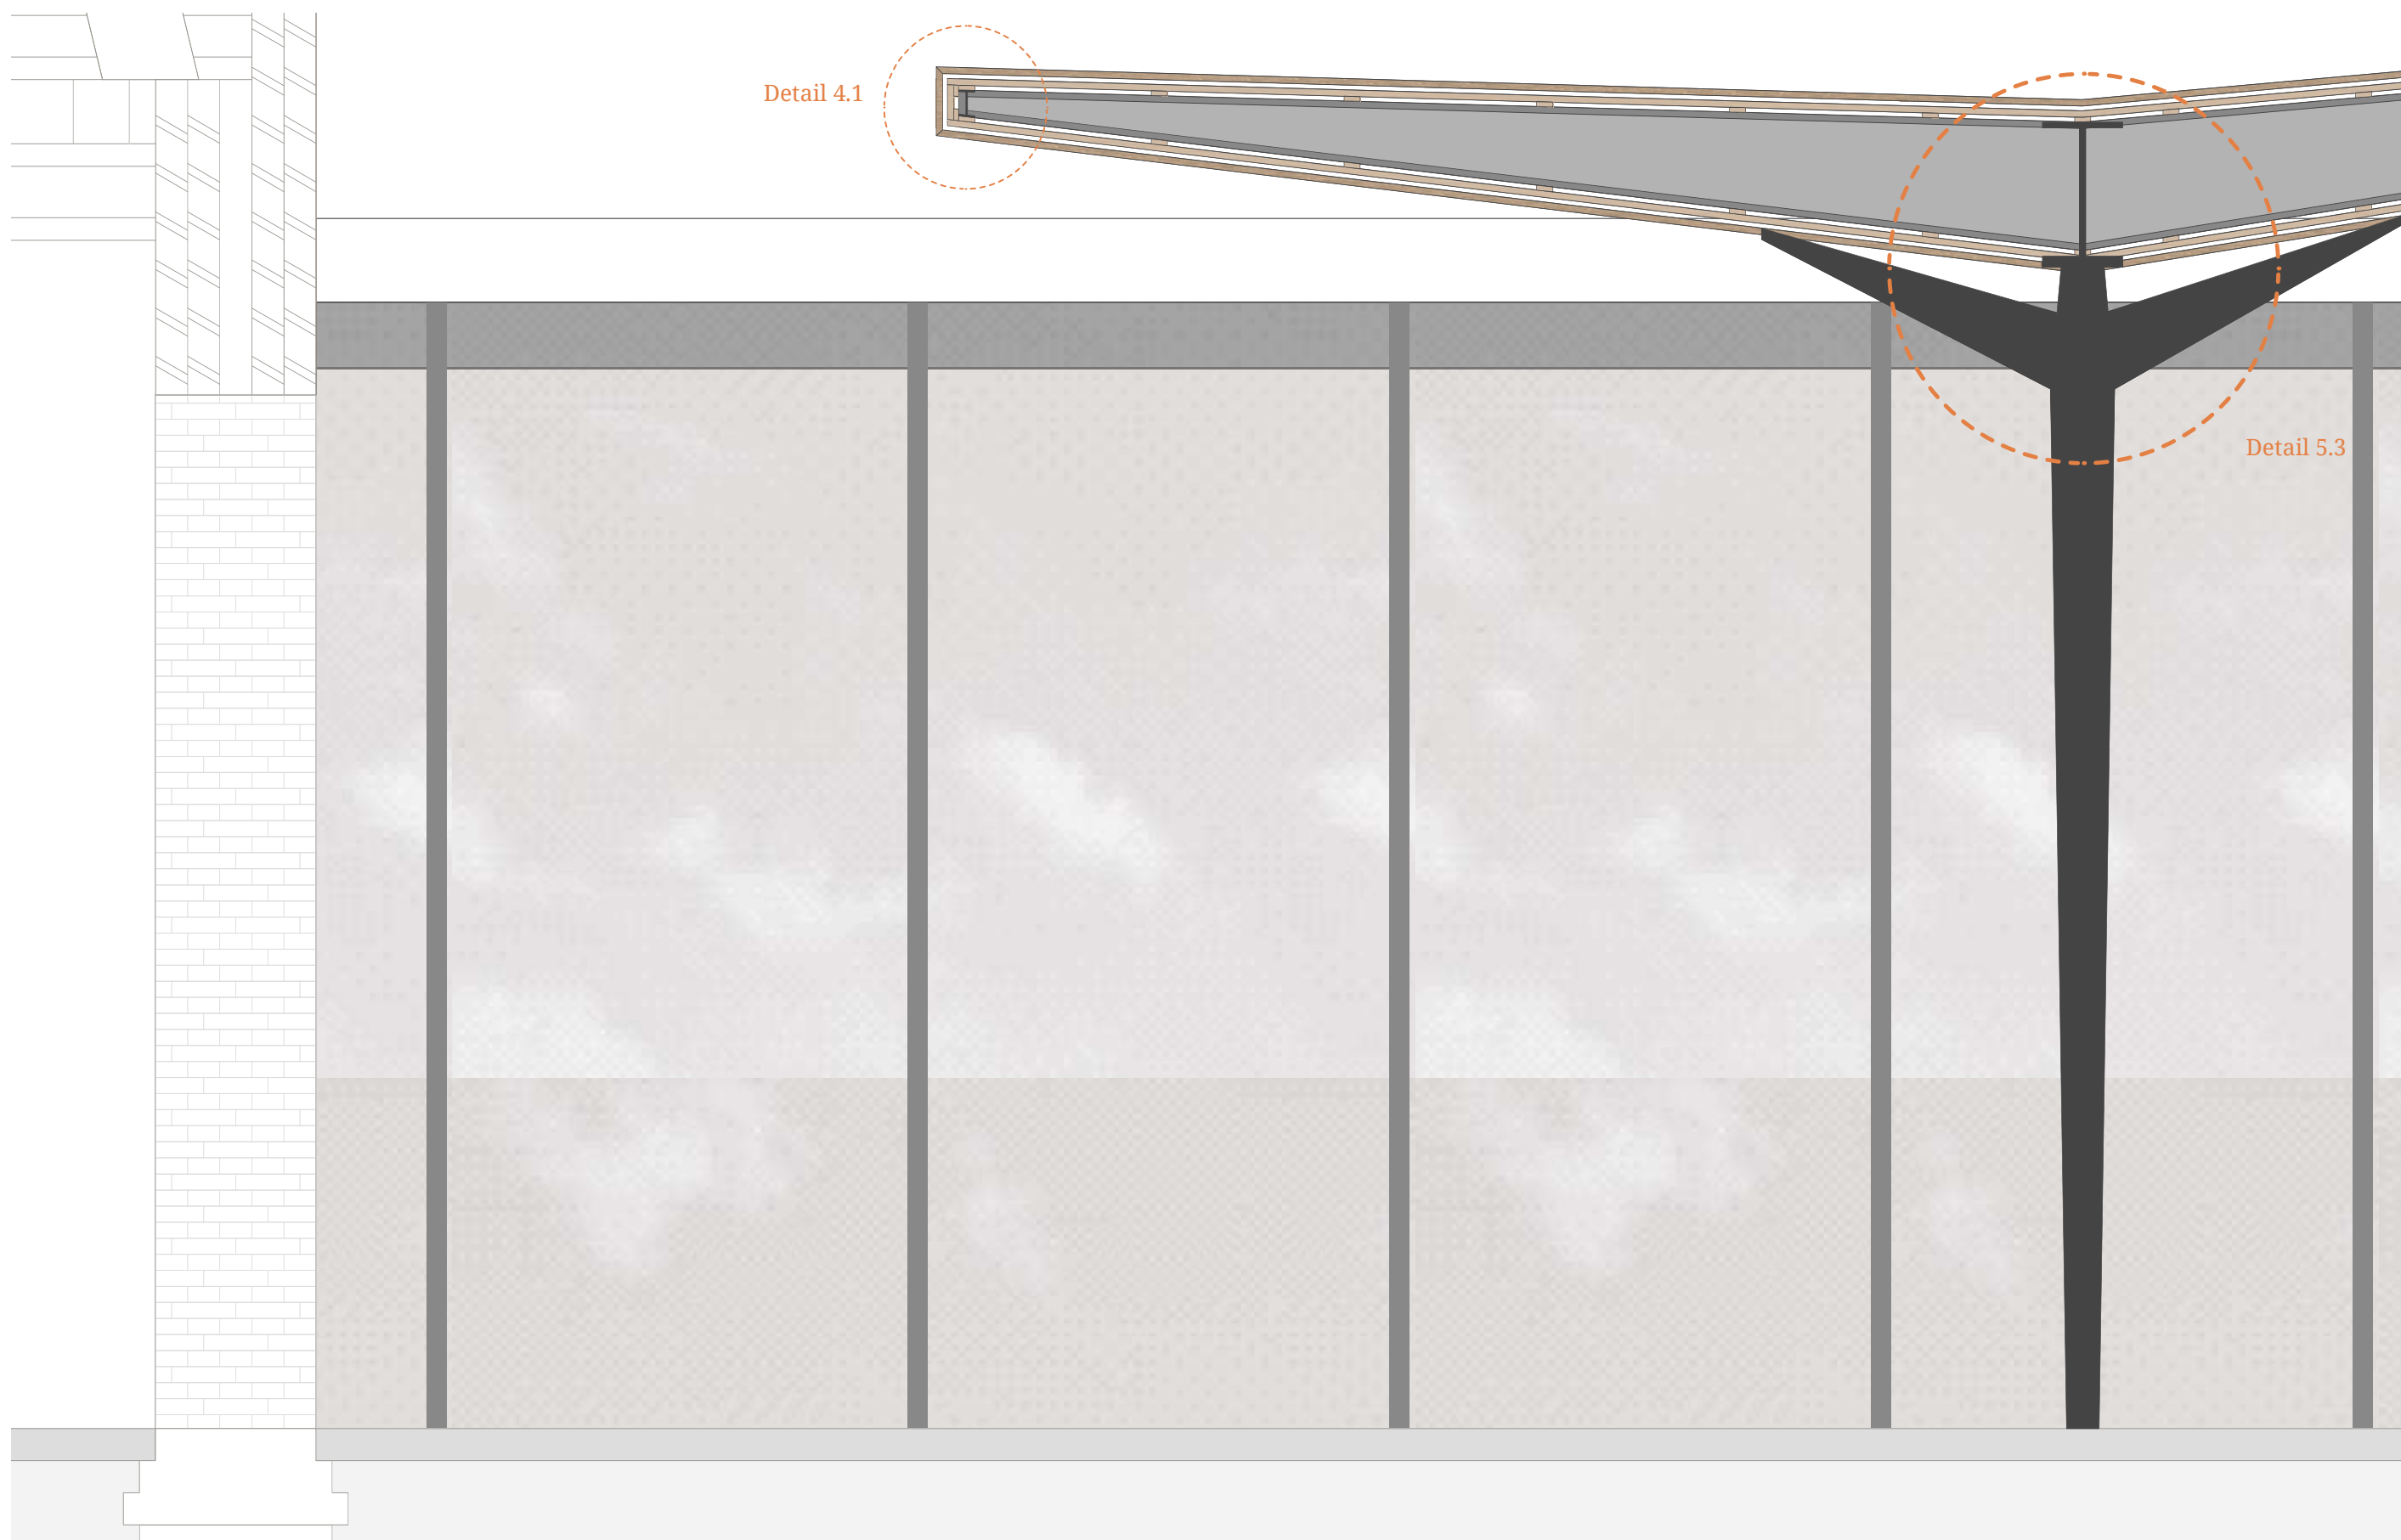

Community centre - section fragment 2 south
Scale 1:20



Community centre - section fragment 1 west


Scale 1:20



Detail 4.3

Community centre - section fragment 2 west

Scale 1:20

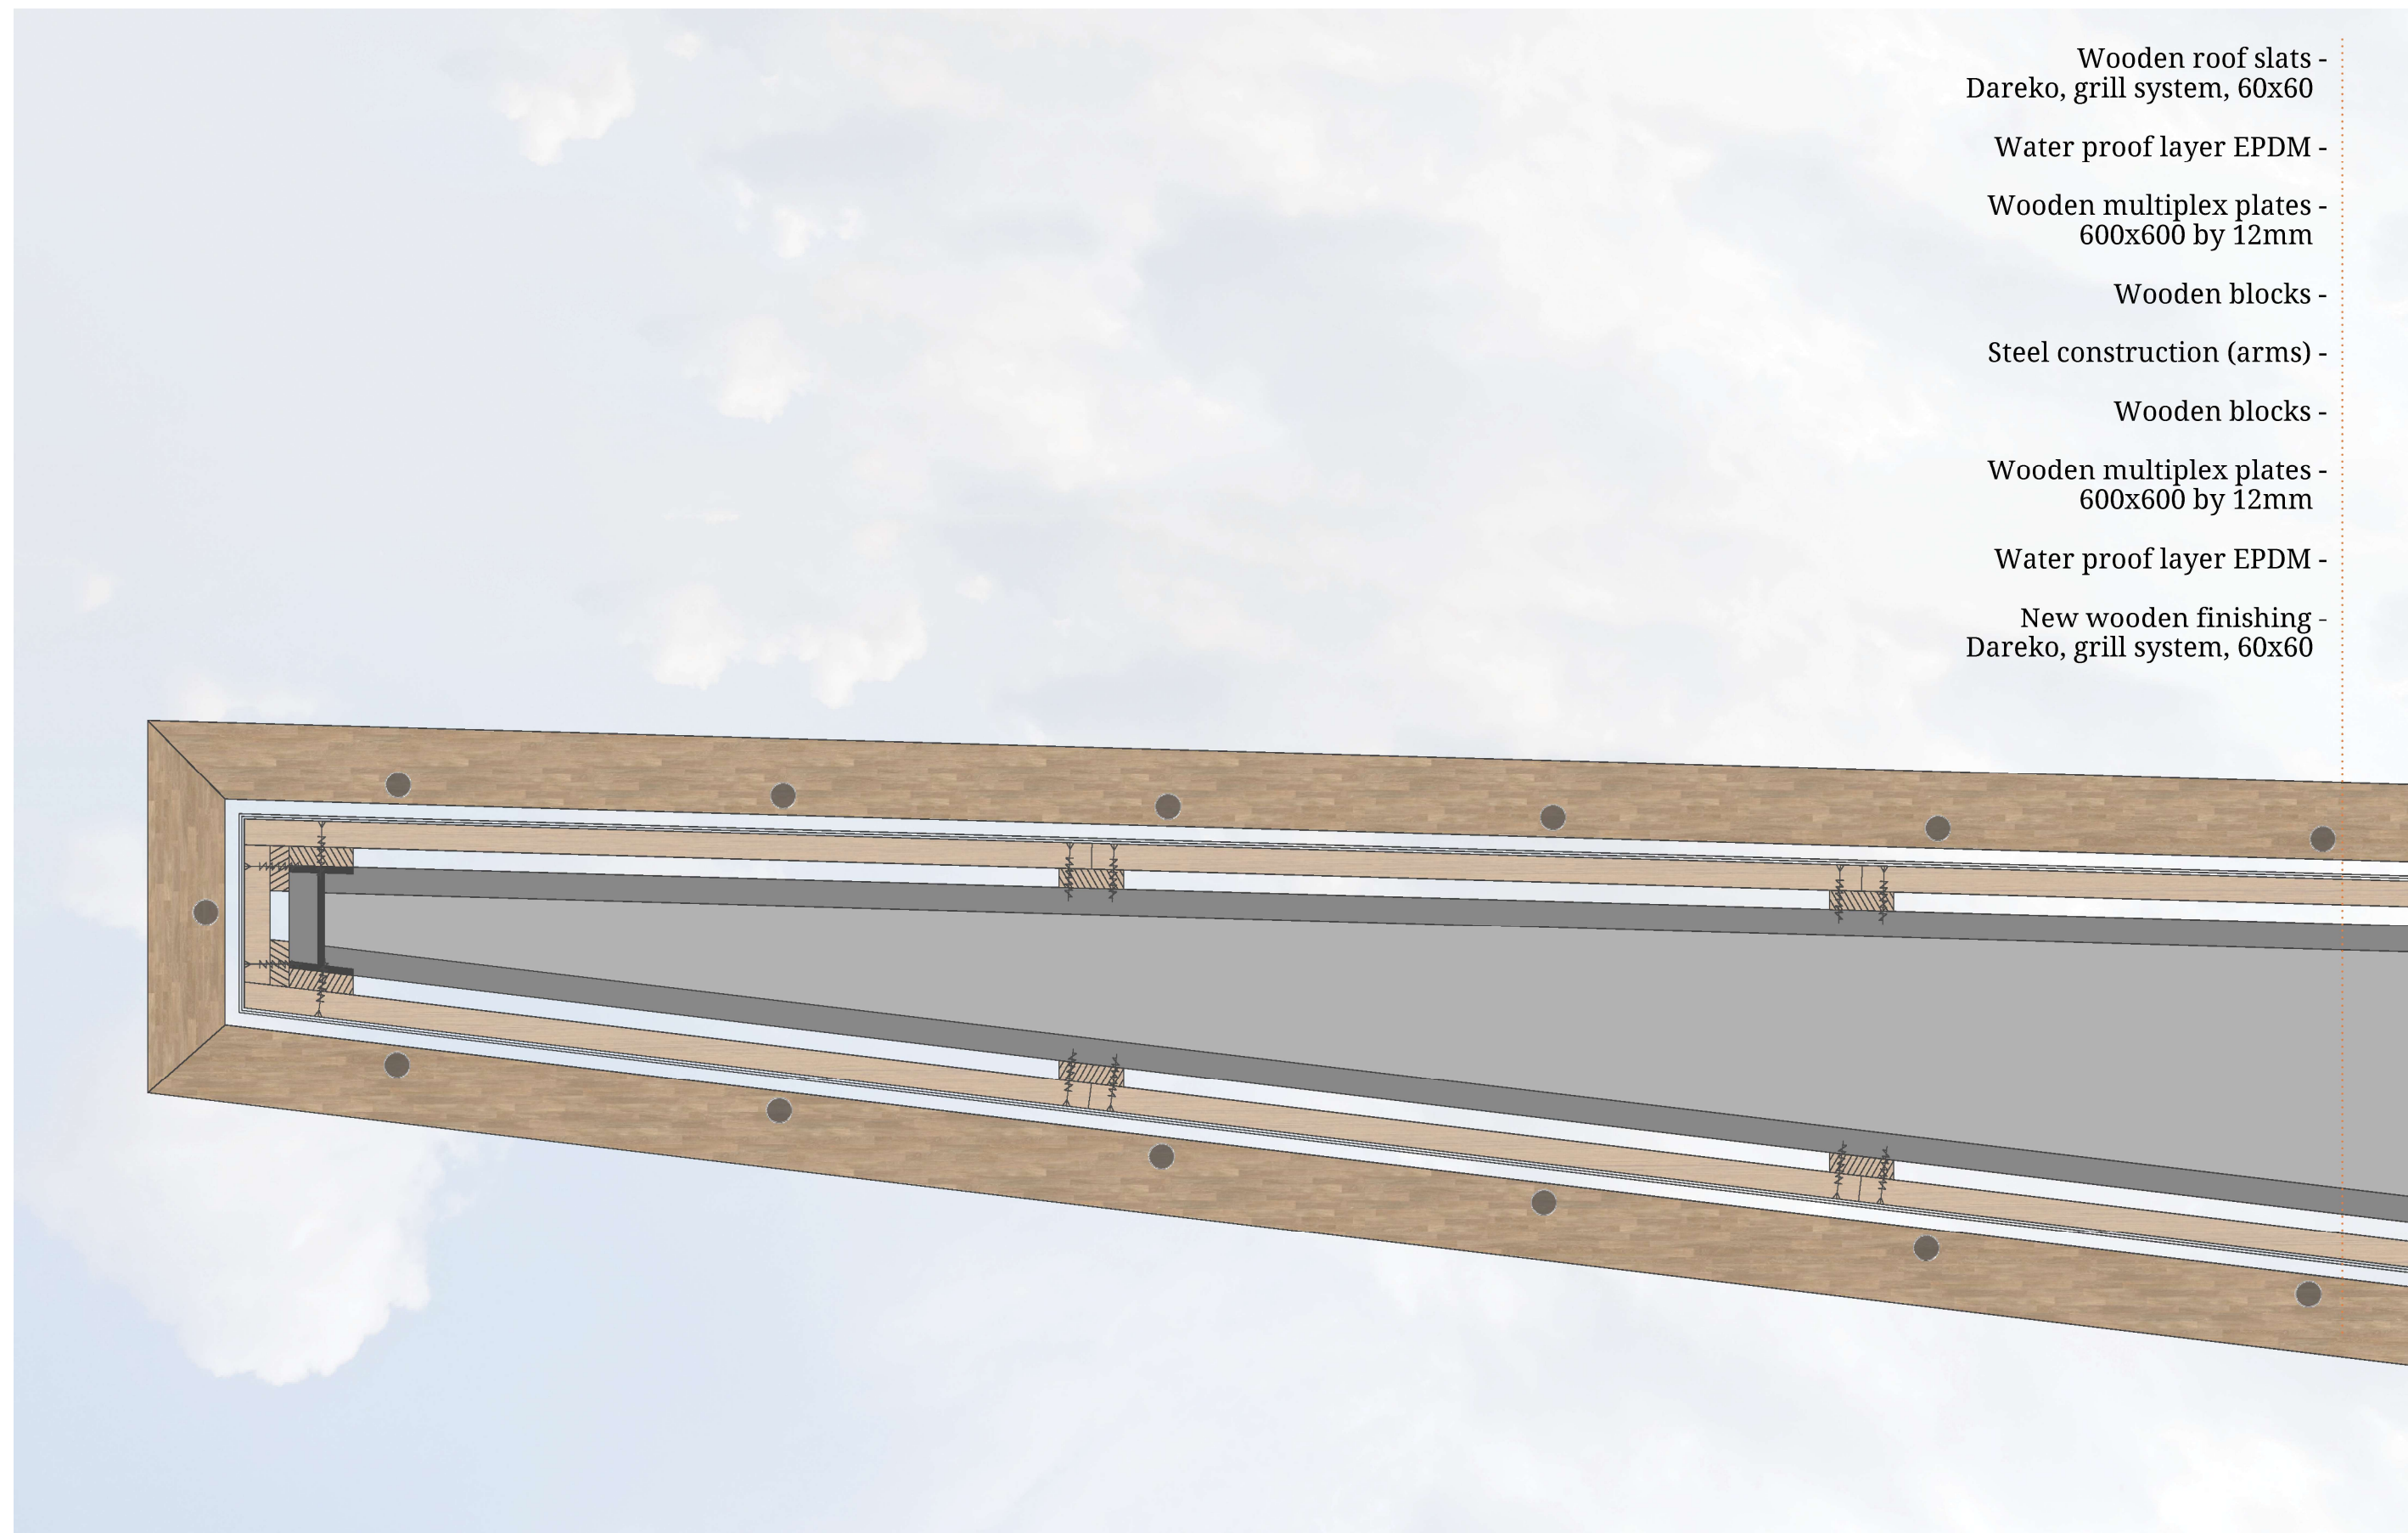

- Wooden roof slats -
Dareko, grill system, 60x60
- Water proof layer EPDM -
- Wooden multiplex plates -
600x600 by 12mm
- Wooden blocks -
- Steel construction (arms) -
- Wooden blocks -
- Wooden multiplex plates -
600x600 by 12mm
- Water proof layer EPDM -
- New wooden finishing -
Dareko, grill system, 60x60


Community centre - detail 4.1

Scale 1:5




Community centre - detail 5.1

Scale 1:5

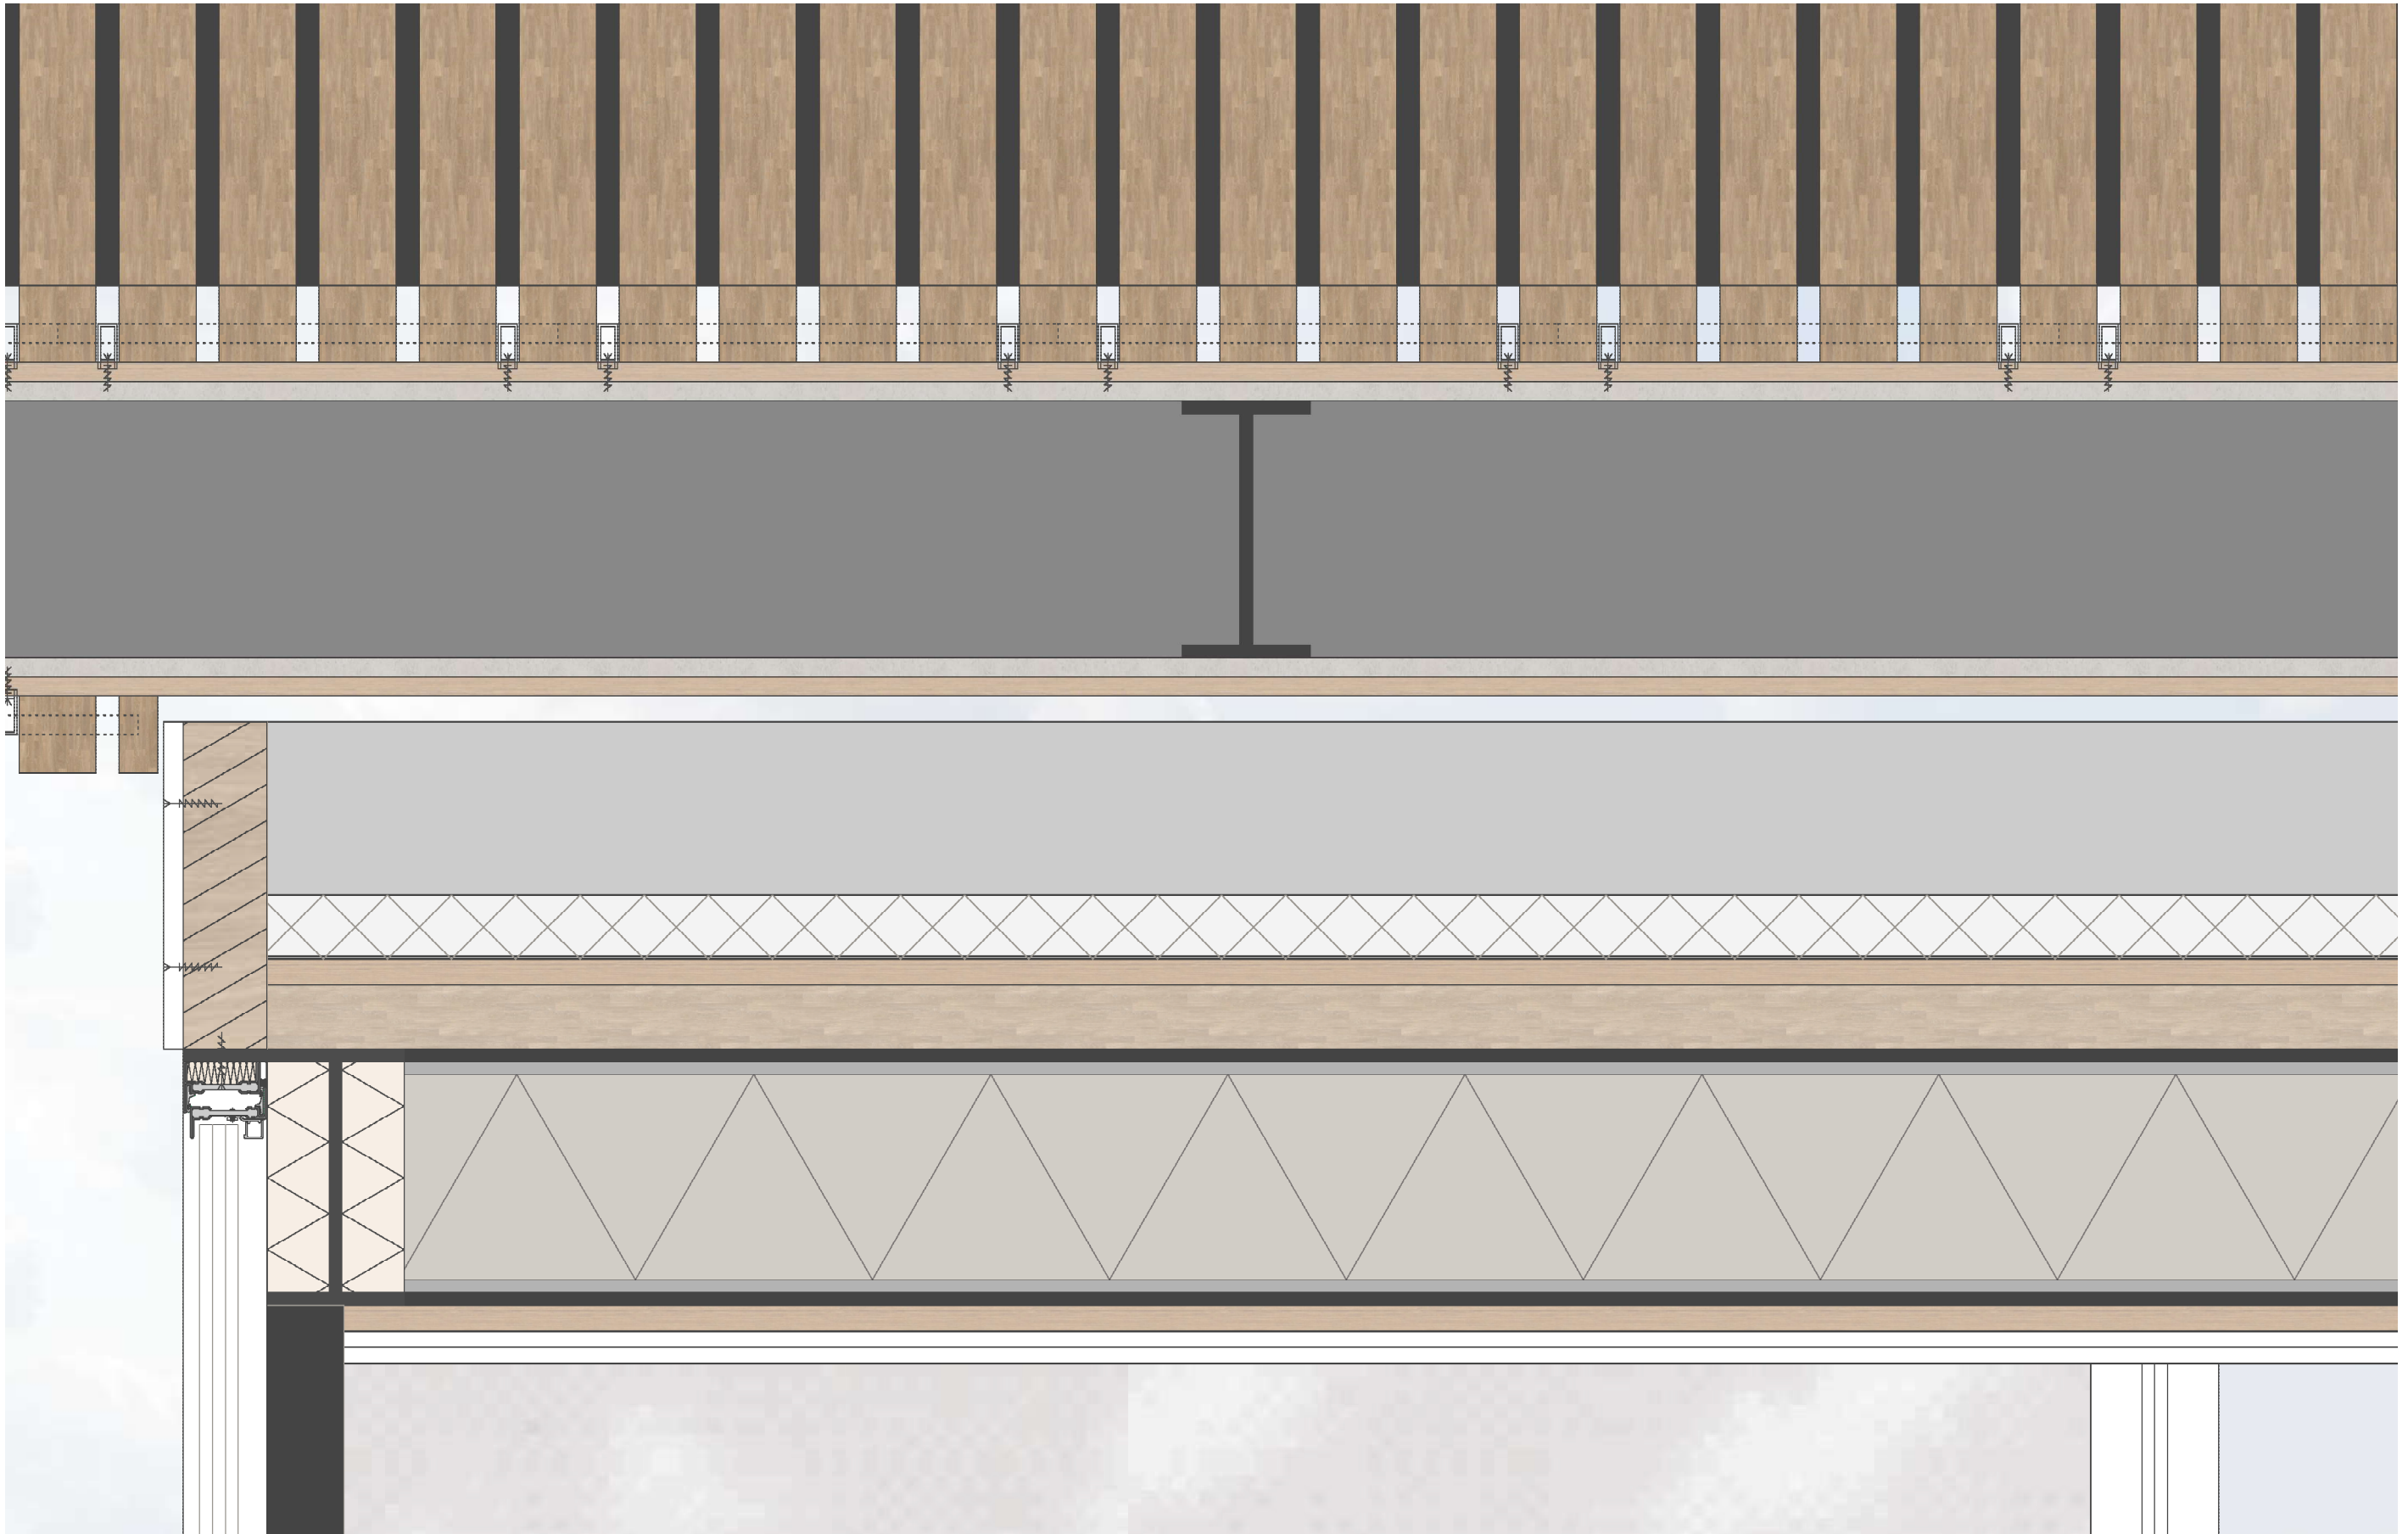


Community centre - detail 4.2

Scale 1:5

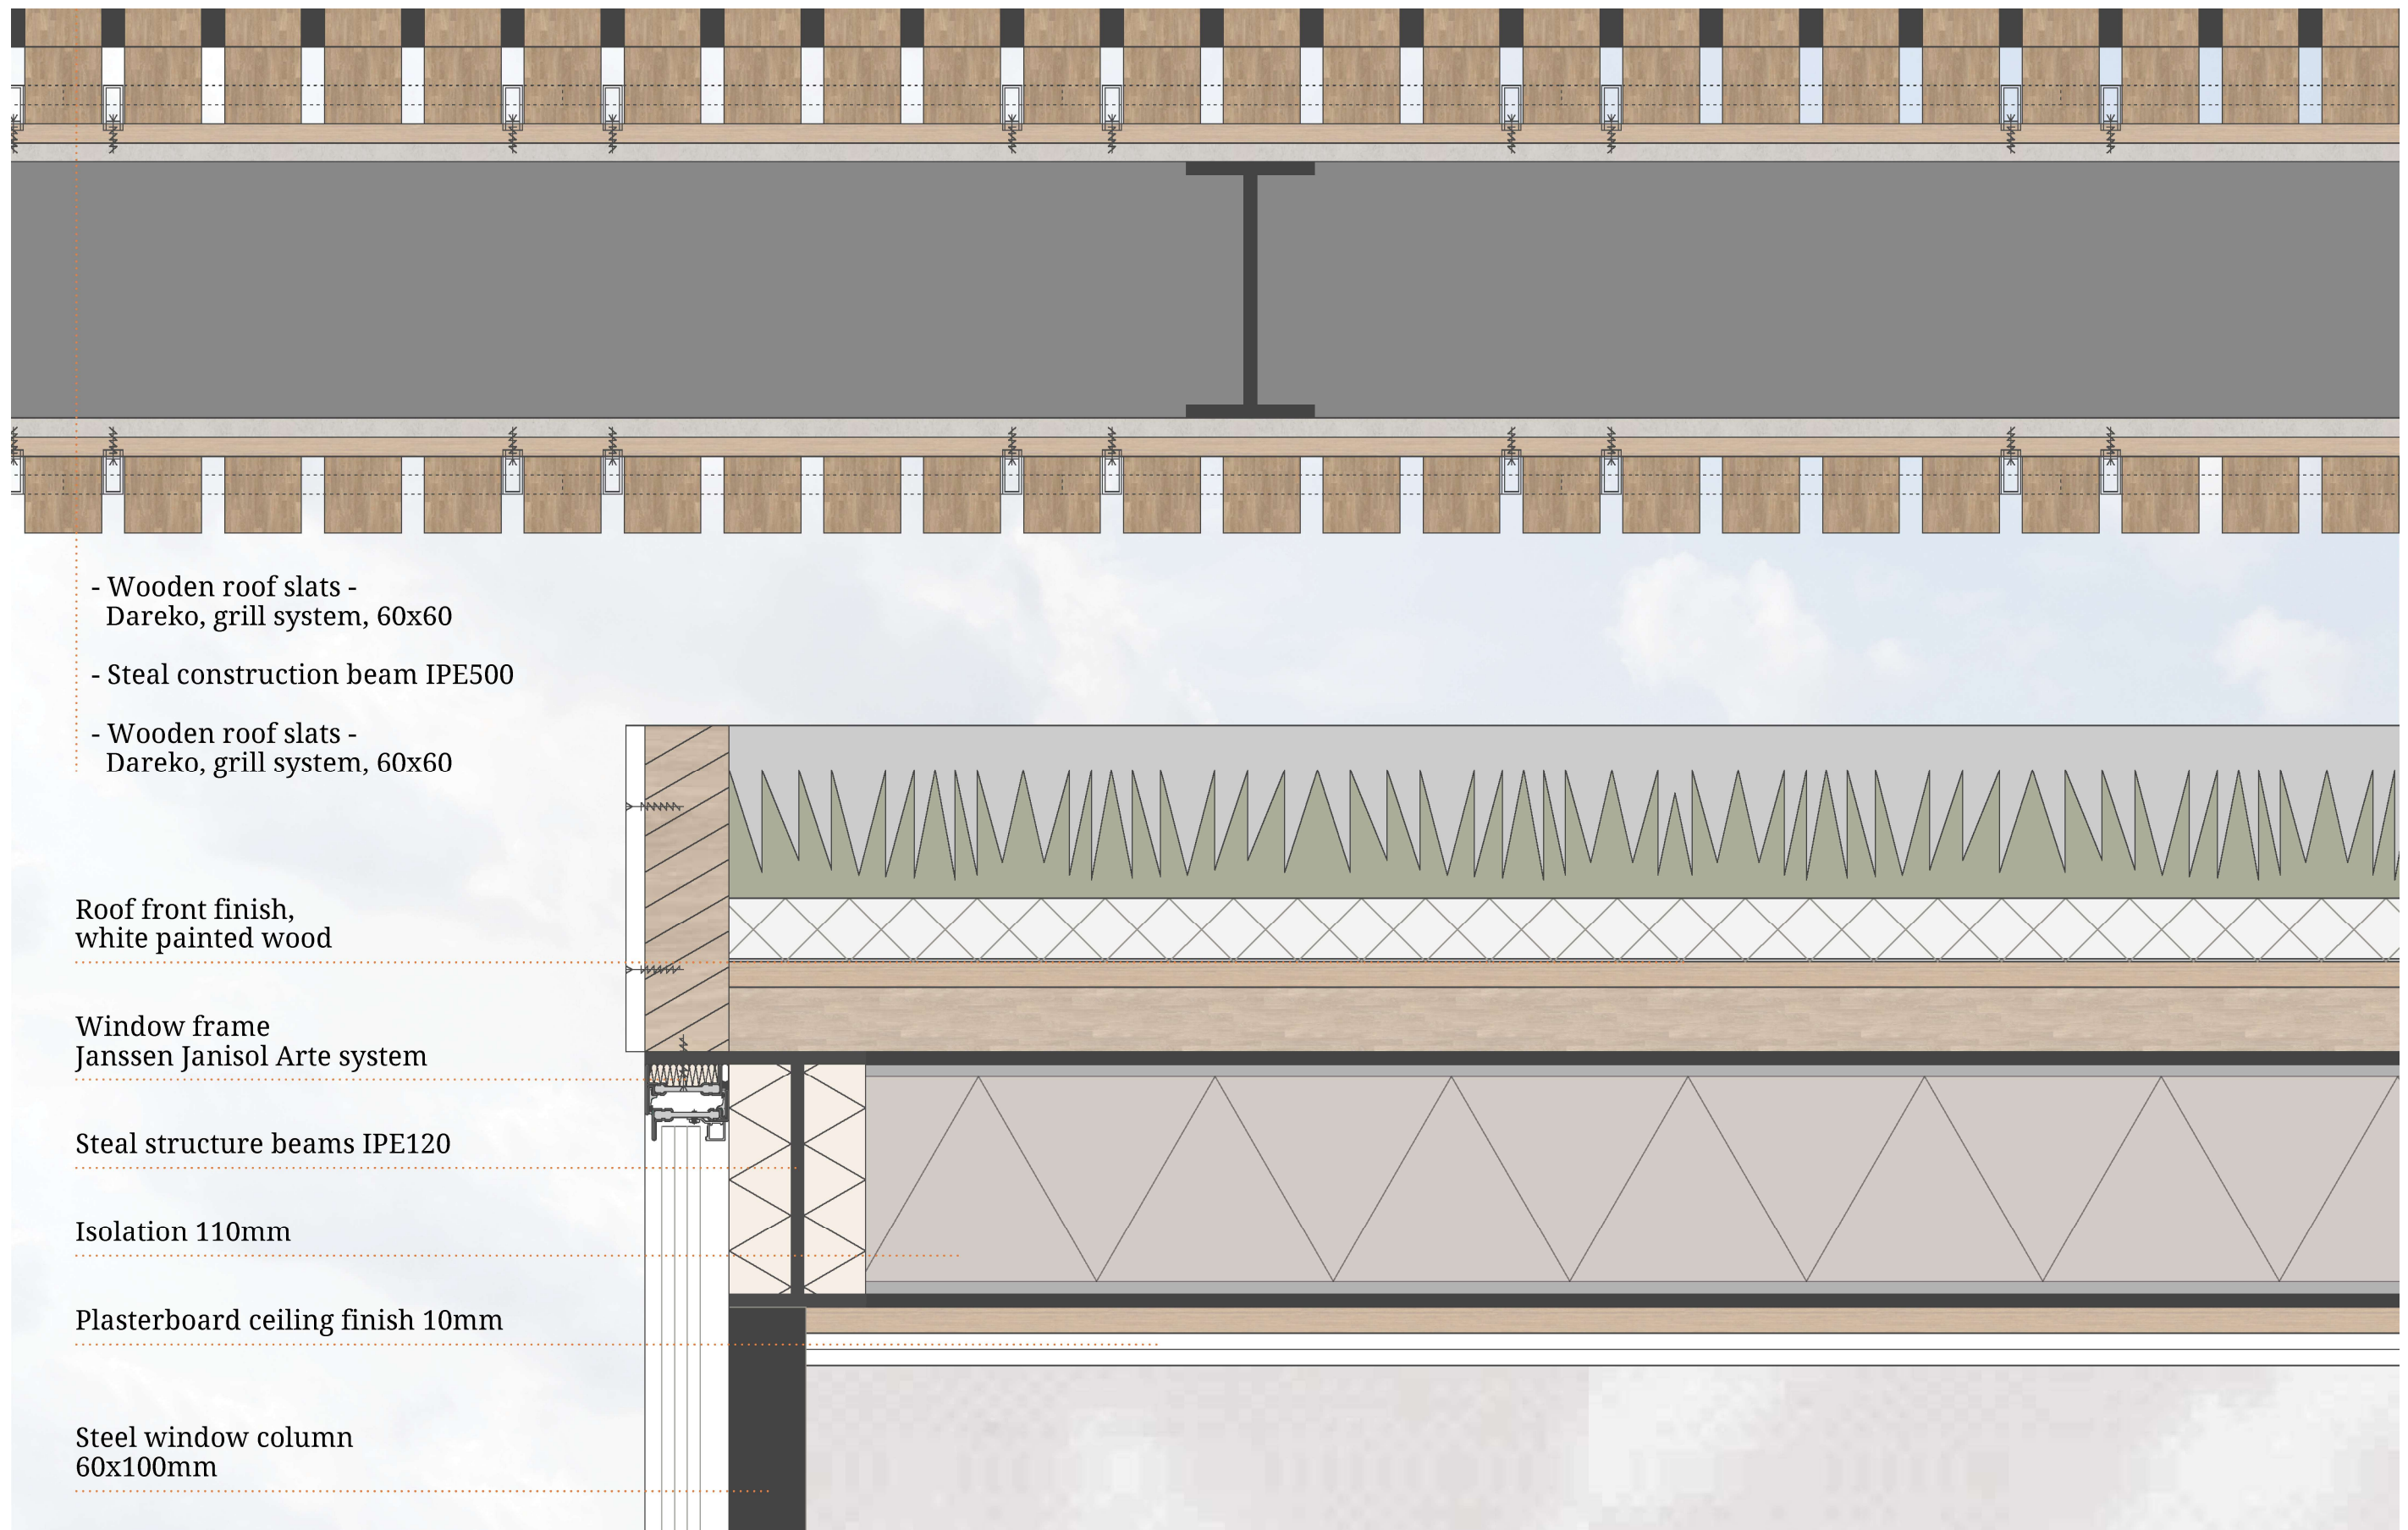


Community centre - detail 4.3

Scale 1:5

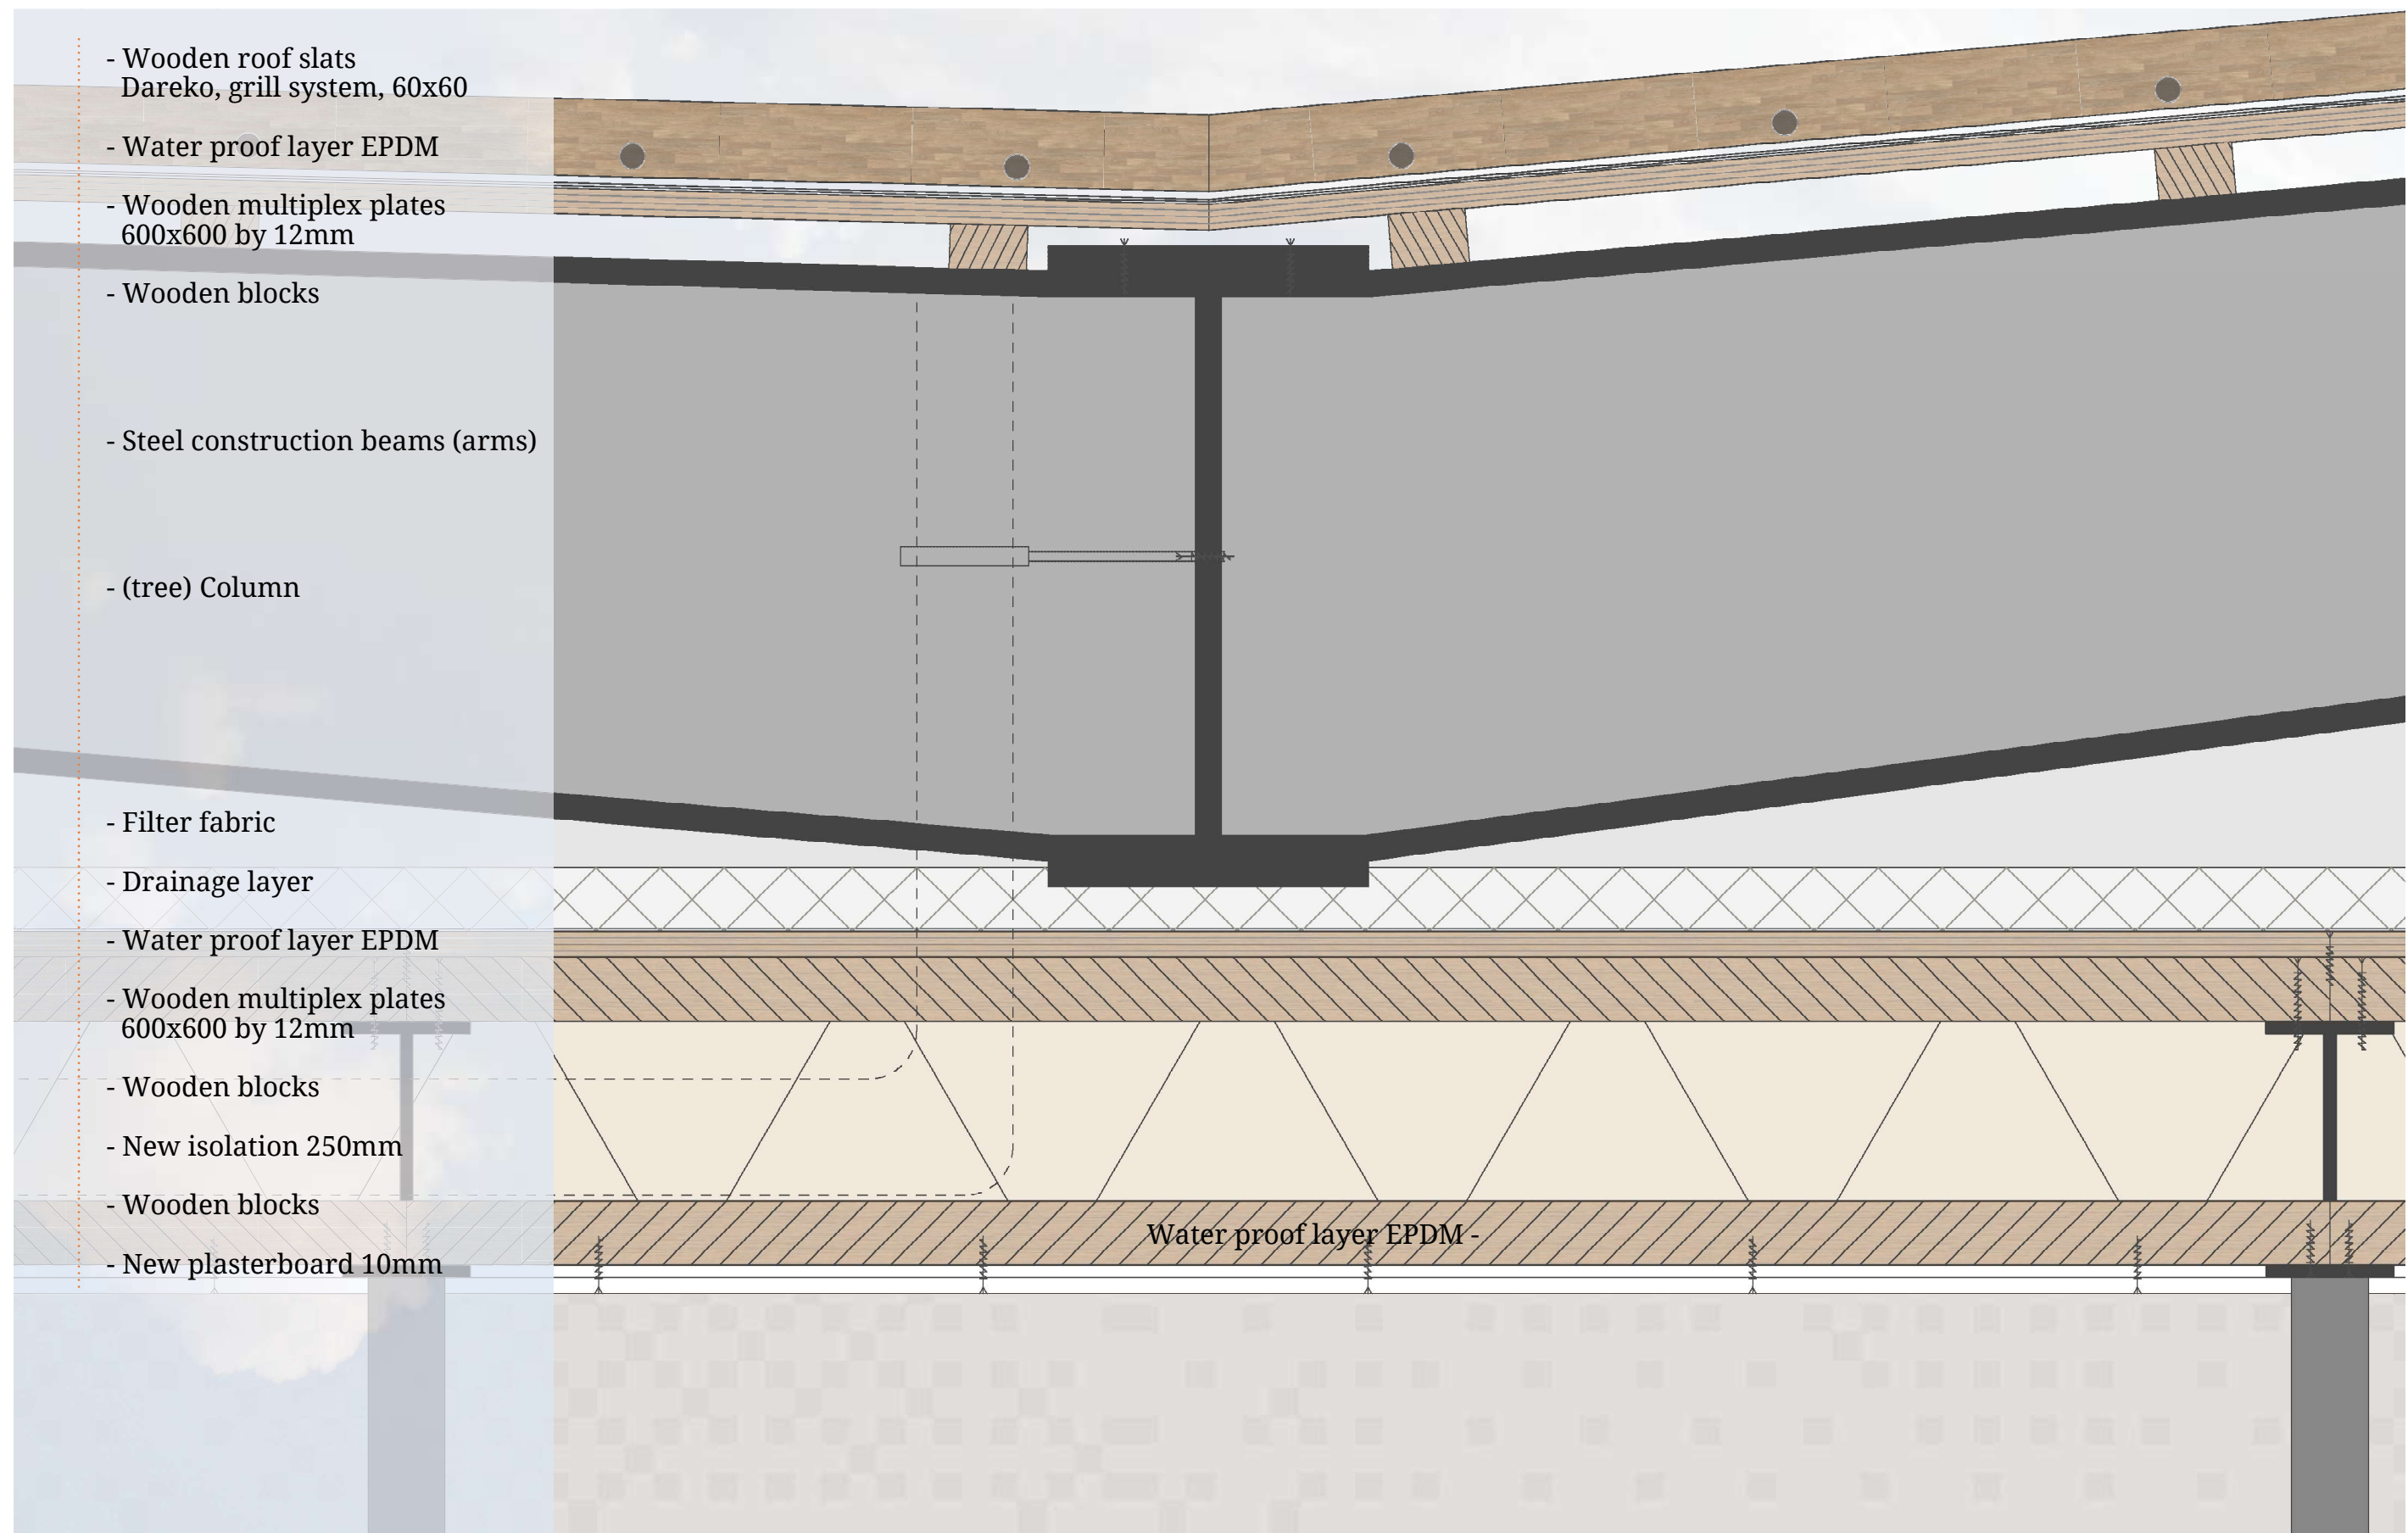

Community centre - detail 5.2

Scale 1:5

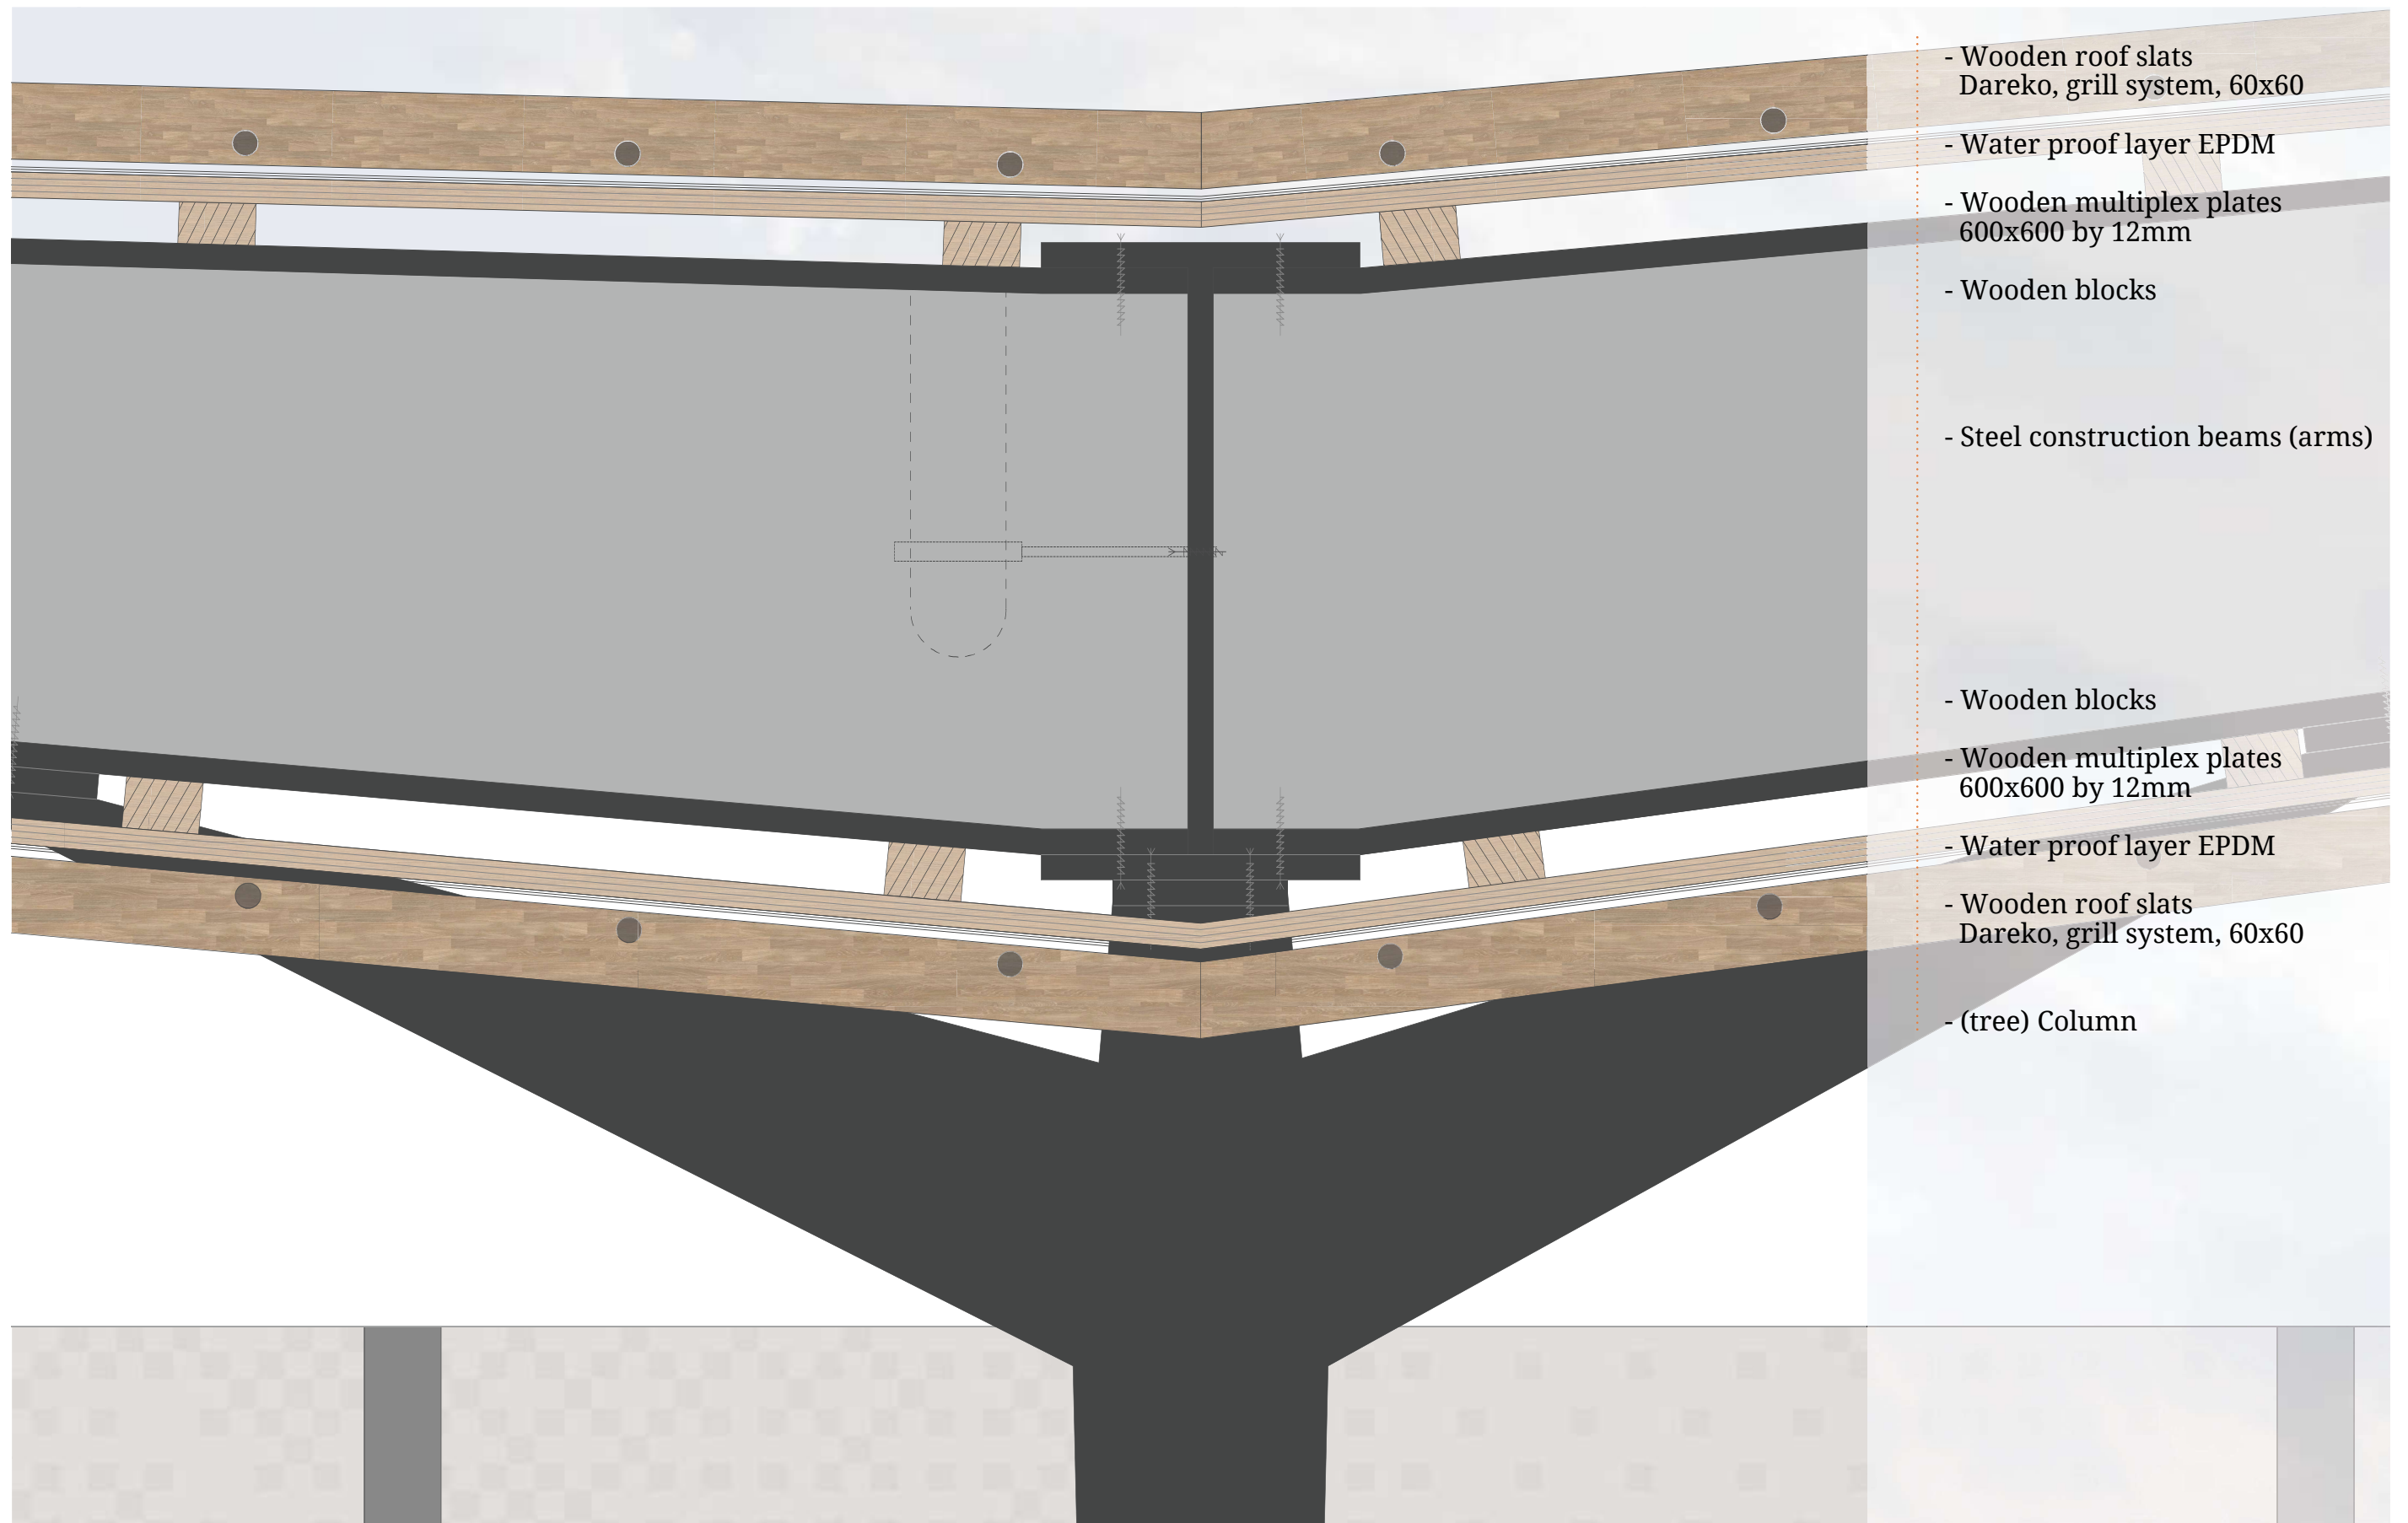

Community centre - detail 5.3

Scale 1:5

REFERENCES

SOURCES

Reflection

Reflection paper - *source: <https://www.tudelft.nl/onderwijs/opleidingen/.../master-tracks/architecture/>*

Reflection paper - *source: <https://www.tudelft.nl/onderwijs/opleidingen/.../programme/studios/heritage-architecture/>*

Reflection paper - *source: Programme MSc 3/4 fall semester 2018 - Hembrug*

Photos

Environment - *source: Brightspace TU Delft & photos by Carin Toren*

History - *source: Archive photo's & Brightspace TU Delft*

Hembrug - *source: Hembrug Verkoopbrochure, Rijksvastgoedbedrijf ... Zaken, 2018, p 7 - 23 & photos by Carin Toren*

Plofbos - *source: Hembrug Verkoopbrochure, Rijksvastgoedbedrijf ... Zaken, 2018, p 7 - 23 & photos by Carin Toren*

Analysis

Amsterdam - Zaandam - *source: Hembrug terrein Zaanstad: Ruimtelijke visie ... militair productieterrein, Palmbout, 2013, p. 2*

Amsterdam - Zaandam - *source: Steenhuis Meurs, 2010, Cultuurhistorische Analyse Hembrug terrein, p. 6, 10, 20 & 32*

Hembrug - *source: Het verleden, heden, toekomst, E. Holleman, R. Reijke, 2006*

Hembrug - *source: Steenhuis Meurs, 2010, Cultuurhistorische Analyse Hembrug terrein, p. 5 & 27*

Timeline history Hembrug - *source: Steenhuis Meurs, 2010, Cultuurhistorische Analyse Hembrug terrein, p. 66*

Timeline history Hembrug - *source: Het verleden, heden, toekomst, E. Holleman, R. Reijke, 2006*

Zones Hembrug - *source: Steenhuis Meurs, 2010, Cultuurhistorische Analyse Hembrug terrein, p. 5 - 7, 36 & 37*

Ensembles Hembrug - *source: Steenhuis Meurs, 2010, Cultuurhistorische Analyse Hembrug terrein*

Structures Hembrug - *source: Hembrug terrein Zaanstad: Ruimtelijke visie ... militair productieterrein, Palmbout, 2013, p. 2*

Structures Hembrug - *source: Het verleden, heden, toekomst, E. Holleman, R. Reijke, 2006*

Timeline history Hembrug - *source: Steenhuis Meurs, 2010, Cultuurhistorische Analyse Hembrug terrein, p. 35, 39, 43 & 47*

Generations Hembrug - *source: Steenhuis Meurs, 2010, Cultuurhistorische Analyse Hembrug terrein, p. 35, 39, 43 & 47*

Timeline Plofbos - *source: Steenhuis Meurs, 2010, Cultuurhistorische Analyse Hembrug terrein, p. 61 - 66*

Development Plofbos - *source: Steenhuis Meurs, 2010, Cultuurhistorische Analyse Hembrug terrein, p. 62*

Buildings Plofbos - *source: Steenhuis Meurs, 2016, Gebiedspaspoorten Omgevingsplan Hembrug terrein, p. 53 & 61*

Elements Plofbos - *source: Steenhuis Meurs, 2010, Cultuurhistorische Analyse Hembrug terrein, p. 27, 31 - 34 & 77*

Timeline green and water Plofbos - *source: Steenhuis Meurs, 2010, Cultuurhistorische Analyse Hembrug terrein, p. 35, 39, 43 & 47*

Structures of trees - *source: Steenhuis Meurs, 2010, Cultuurhistorische Analyse Hembrug terrein, p. 62 - 64*

Architecture

Primary School - *source length: <https://www.hema.nl/inspiratie/kind/maattabel>*

Timeline schools - *source: [https://nl.wikipedia.org/wiki/Schoolwet_\(Nederland\)](https://nl.wikipedia.org/wiki/Schoolwet_(Nederland))*

Timeline schools - *source: <http://www.onderwijsgeschiedenis.nl>*

Primary school Methods - *source: www.scholenkeuze.nl/basisonderwijs -- onderwijsvormen en onderwijsmethoden (25-11-2018)*

Primary school Methods - *source info: H. Hertzberger & A. de Swaan. (2009). Alle scolen. Rotterdam, Nederland: 010 Publishers*

Herman Hertzberger - *source: H. Hertzberger & A. de Swaan. (2009). Alle scolen. Rotterdam, Nederland: 010 Publishers*

Childhood Design - *source: A. Lange. (2018). The Design of Childhood. Londen, Verenigd Koninkrijk: Bloomsbury Publishing*

Traditie Verandering - *source: T. Verstegen & D. Broekhuizen. (2009). Een traditie van Verandering. Rotterdam, Nederland: 010 Publishers*

School analysis - *source: <https://www.dearchitect.nl/projecten/restauratie-eerste-openluchtschool-voor-het-gezonde-kind>*

School analysis - *source: <http://www.scholenbouwatlas.nl/verbouwopgaven/eerste-openluchtschool-voor-het-gezonde-kind>*

School analysis - *source: H. Hertzberger & A. de Swaan. (2009). Alle scholen. Rotterdam, Nederland: 010 Publishers*

School analysis - *source: <https://www.dearchitect.nl/projecten/restauratie-eerste-openluchtschool-voor-het-gezonde-kind>*

School analysis - *source: <http://www.stedebouwarchitectuur.nl/nieuws/230216/renovatie-voor-multifunctioneel-centrum-t-karregat>*

School analysis - *source: <http://www.scholenbouwatlas.nl/verbouwopgaven/cbs-de-kameleon>*

APPENDIX

CONTENT

School – entrance schoolyard
School - entrance fragment

School - climate temperature
School - climate ventilation

School - fire plan exits
Community centre - fire plan exits

Plofbos entrance
Plofbos path

School building 414
School entrance
School hallway
School intervention box
School – section through box
School – section through classrooms
School – box segment
School – classroom segment


Boerderijen
Community centre entrance
Grote Boerderij section
Kleine Boerderij section
Grote Boerderij – left side
Grote Boerderij – right side
Grote Boerderij – interior
Kleine Boerderij – left side
Kleine Boerderij – right side
Kleine Boerderij – interior
Community centre entrance interior

Overview Plofbos design




School - entrance schoolyard

Scale 1:100

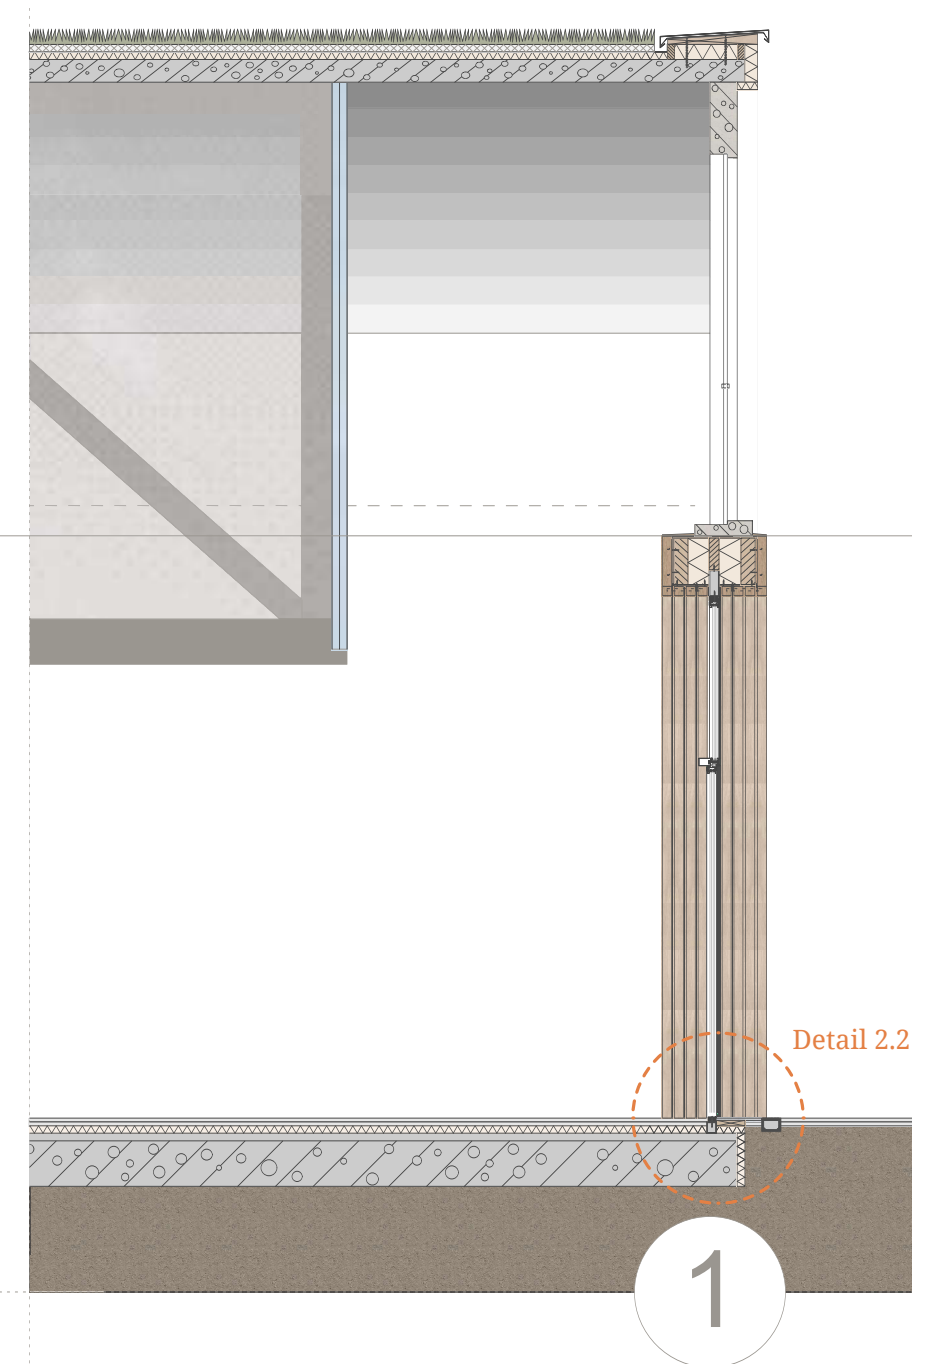


School - entrance fragment
Scale 1:50

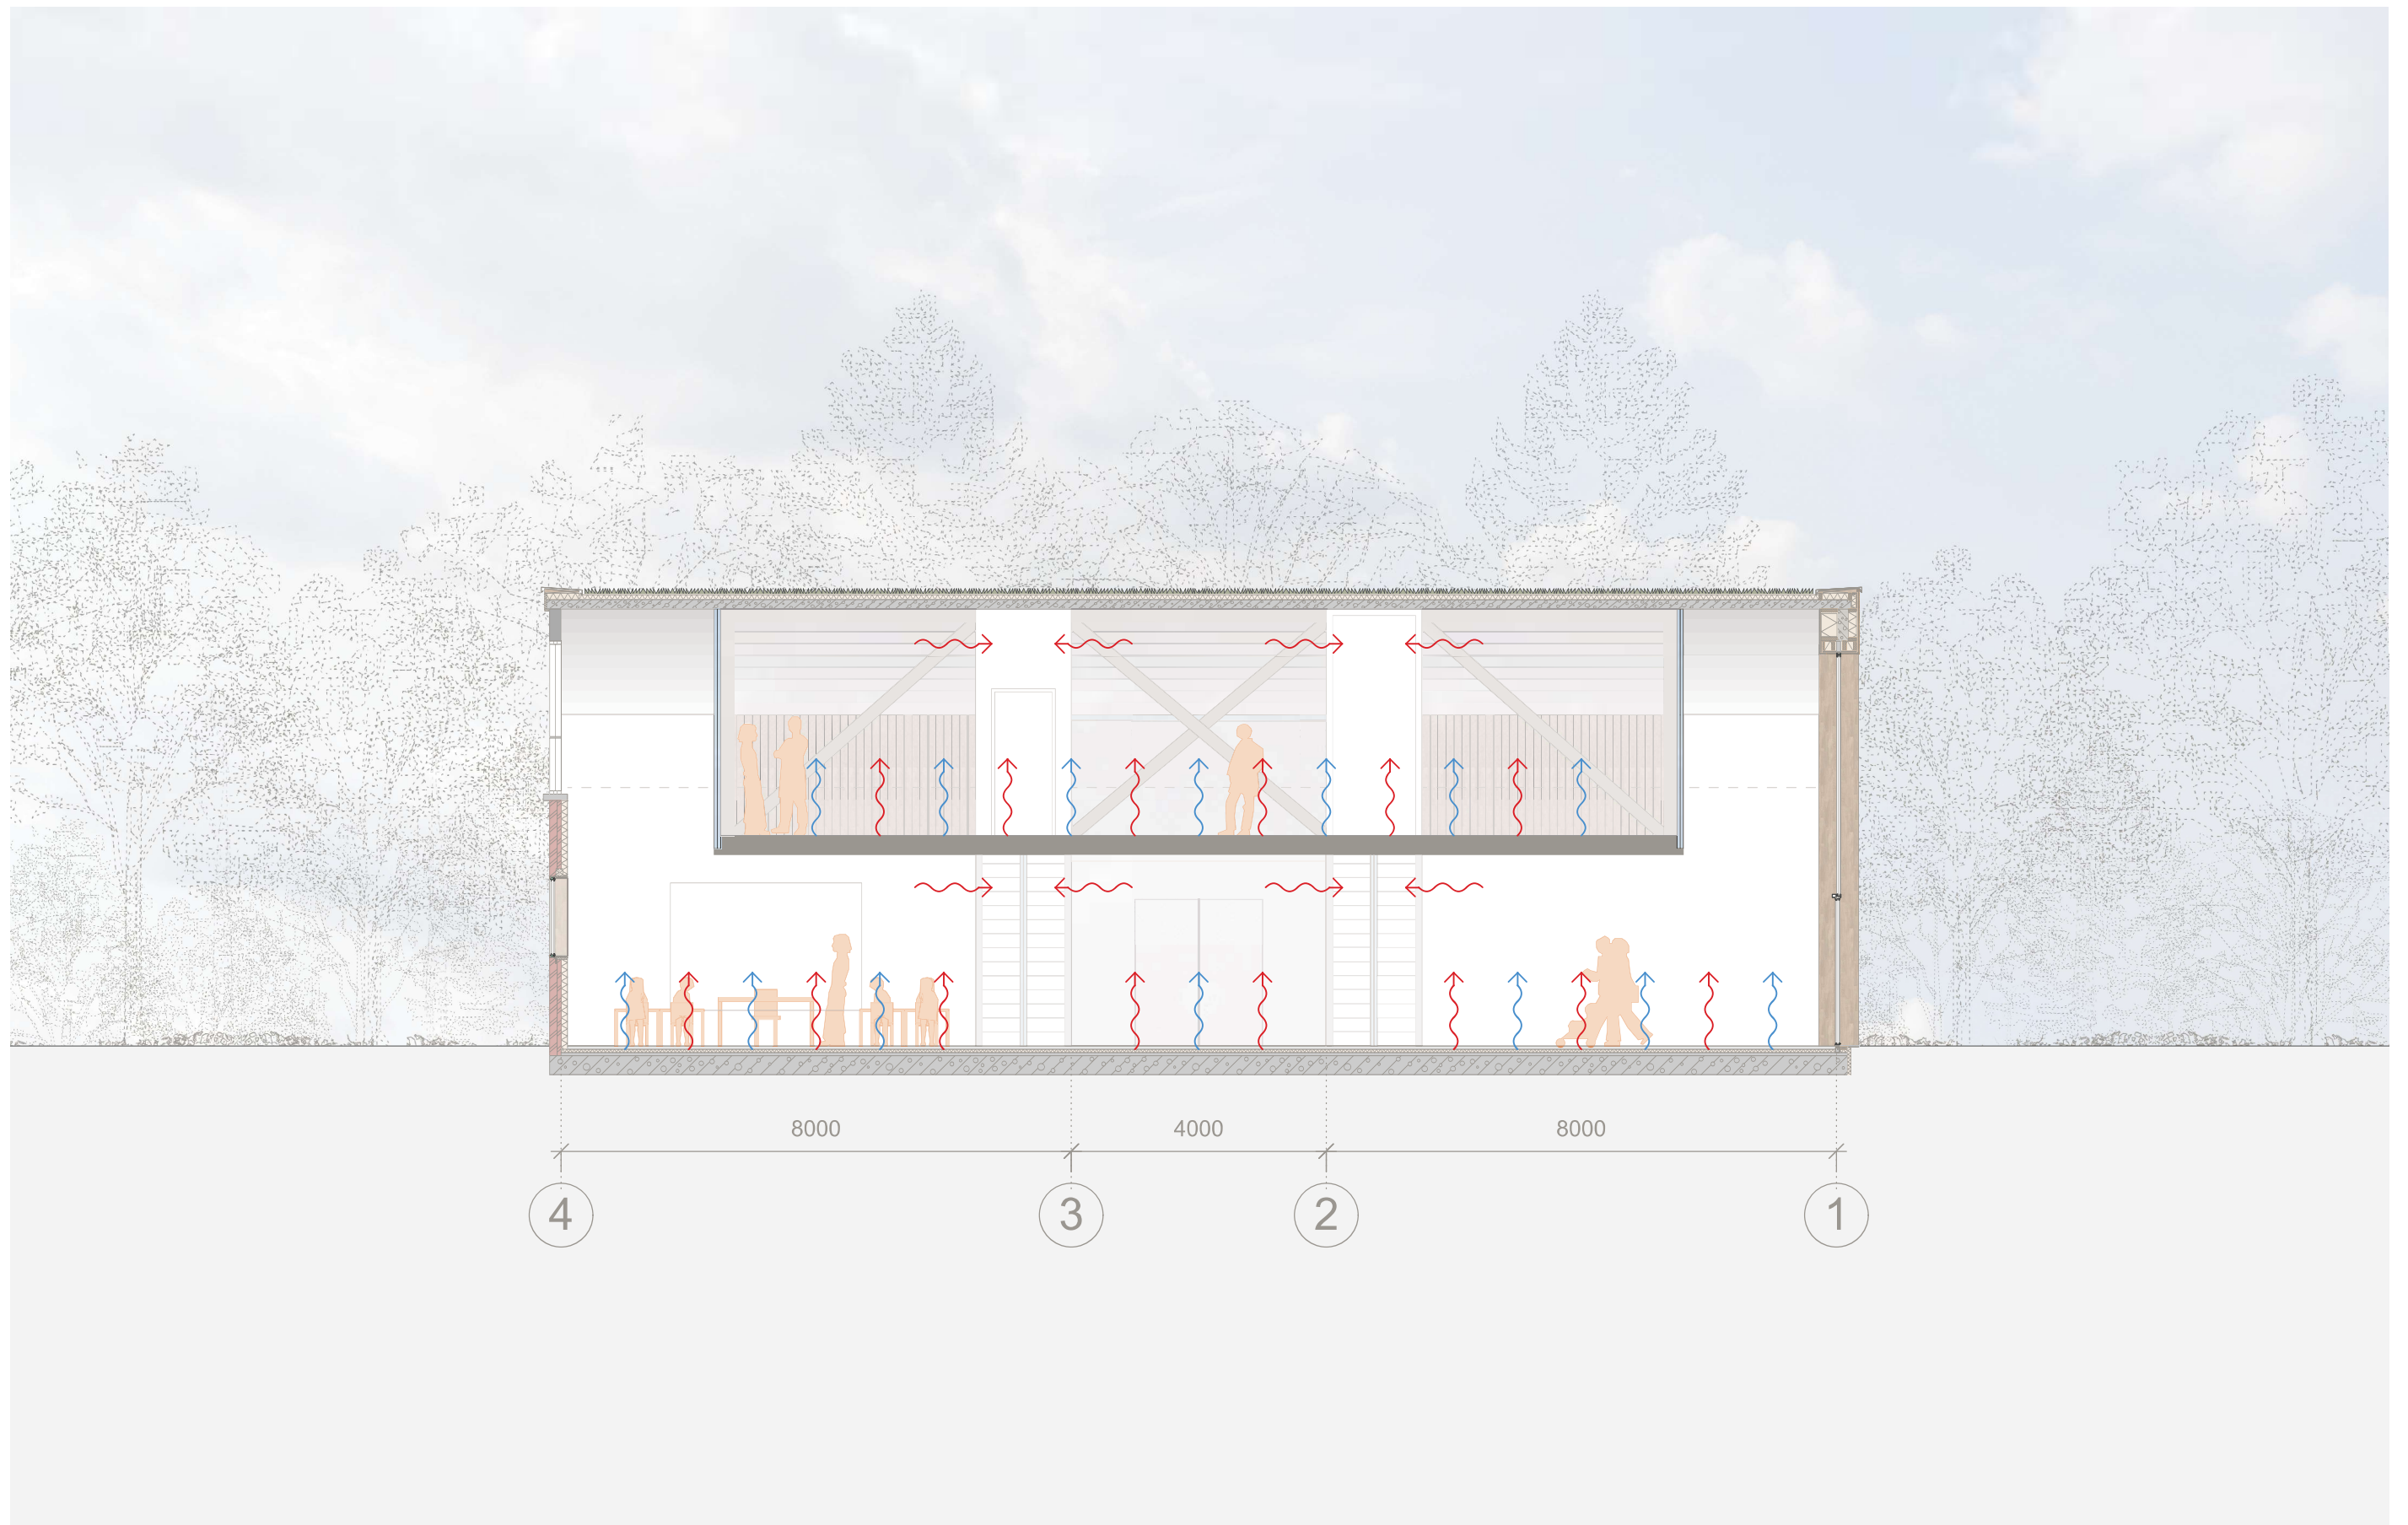


School - climate temperature

Scale 1:100

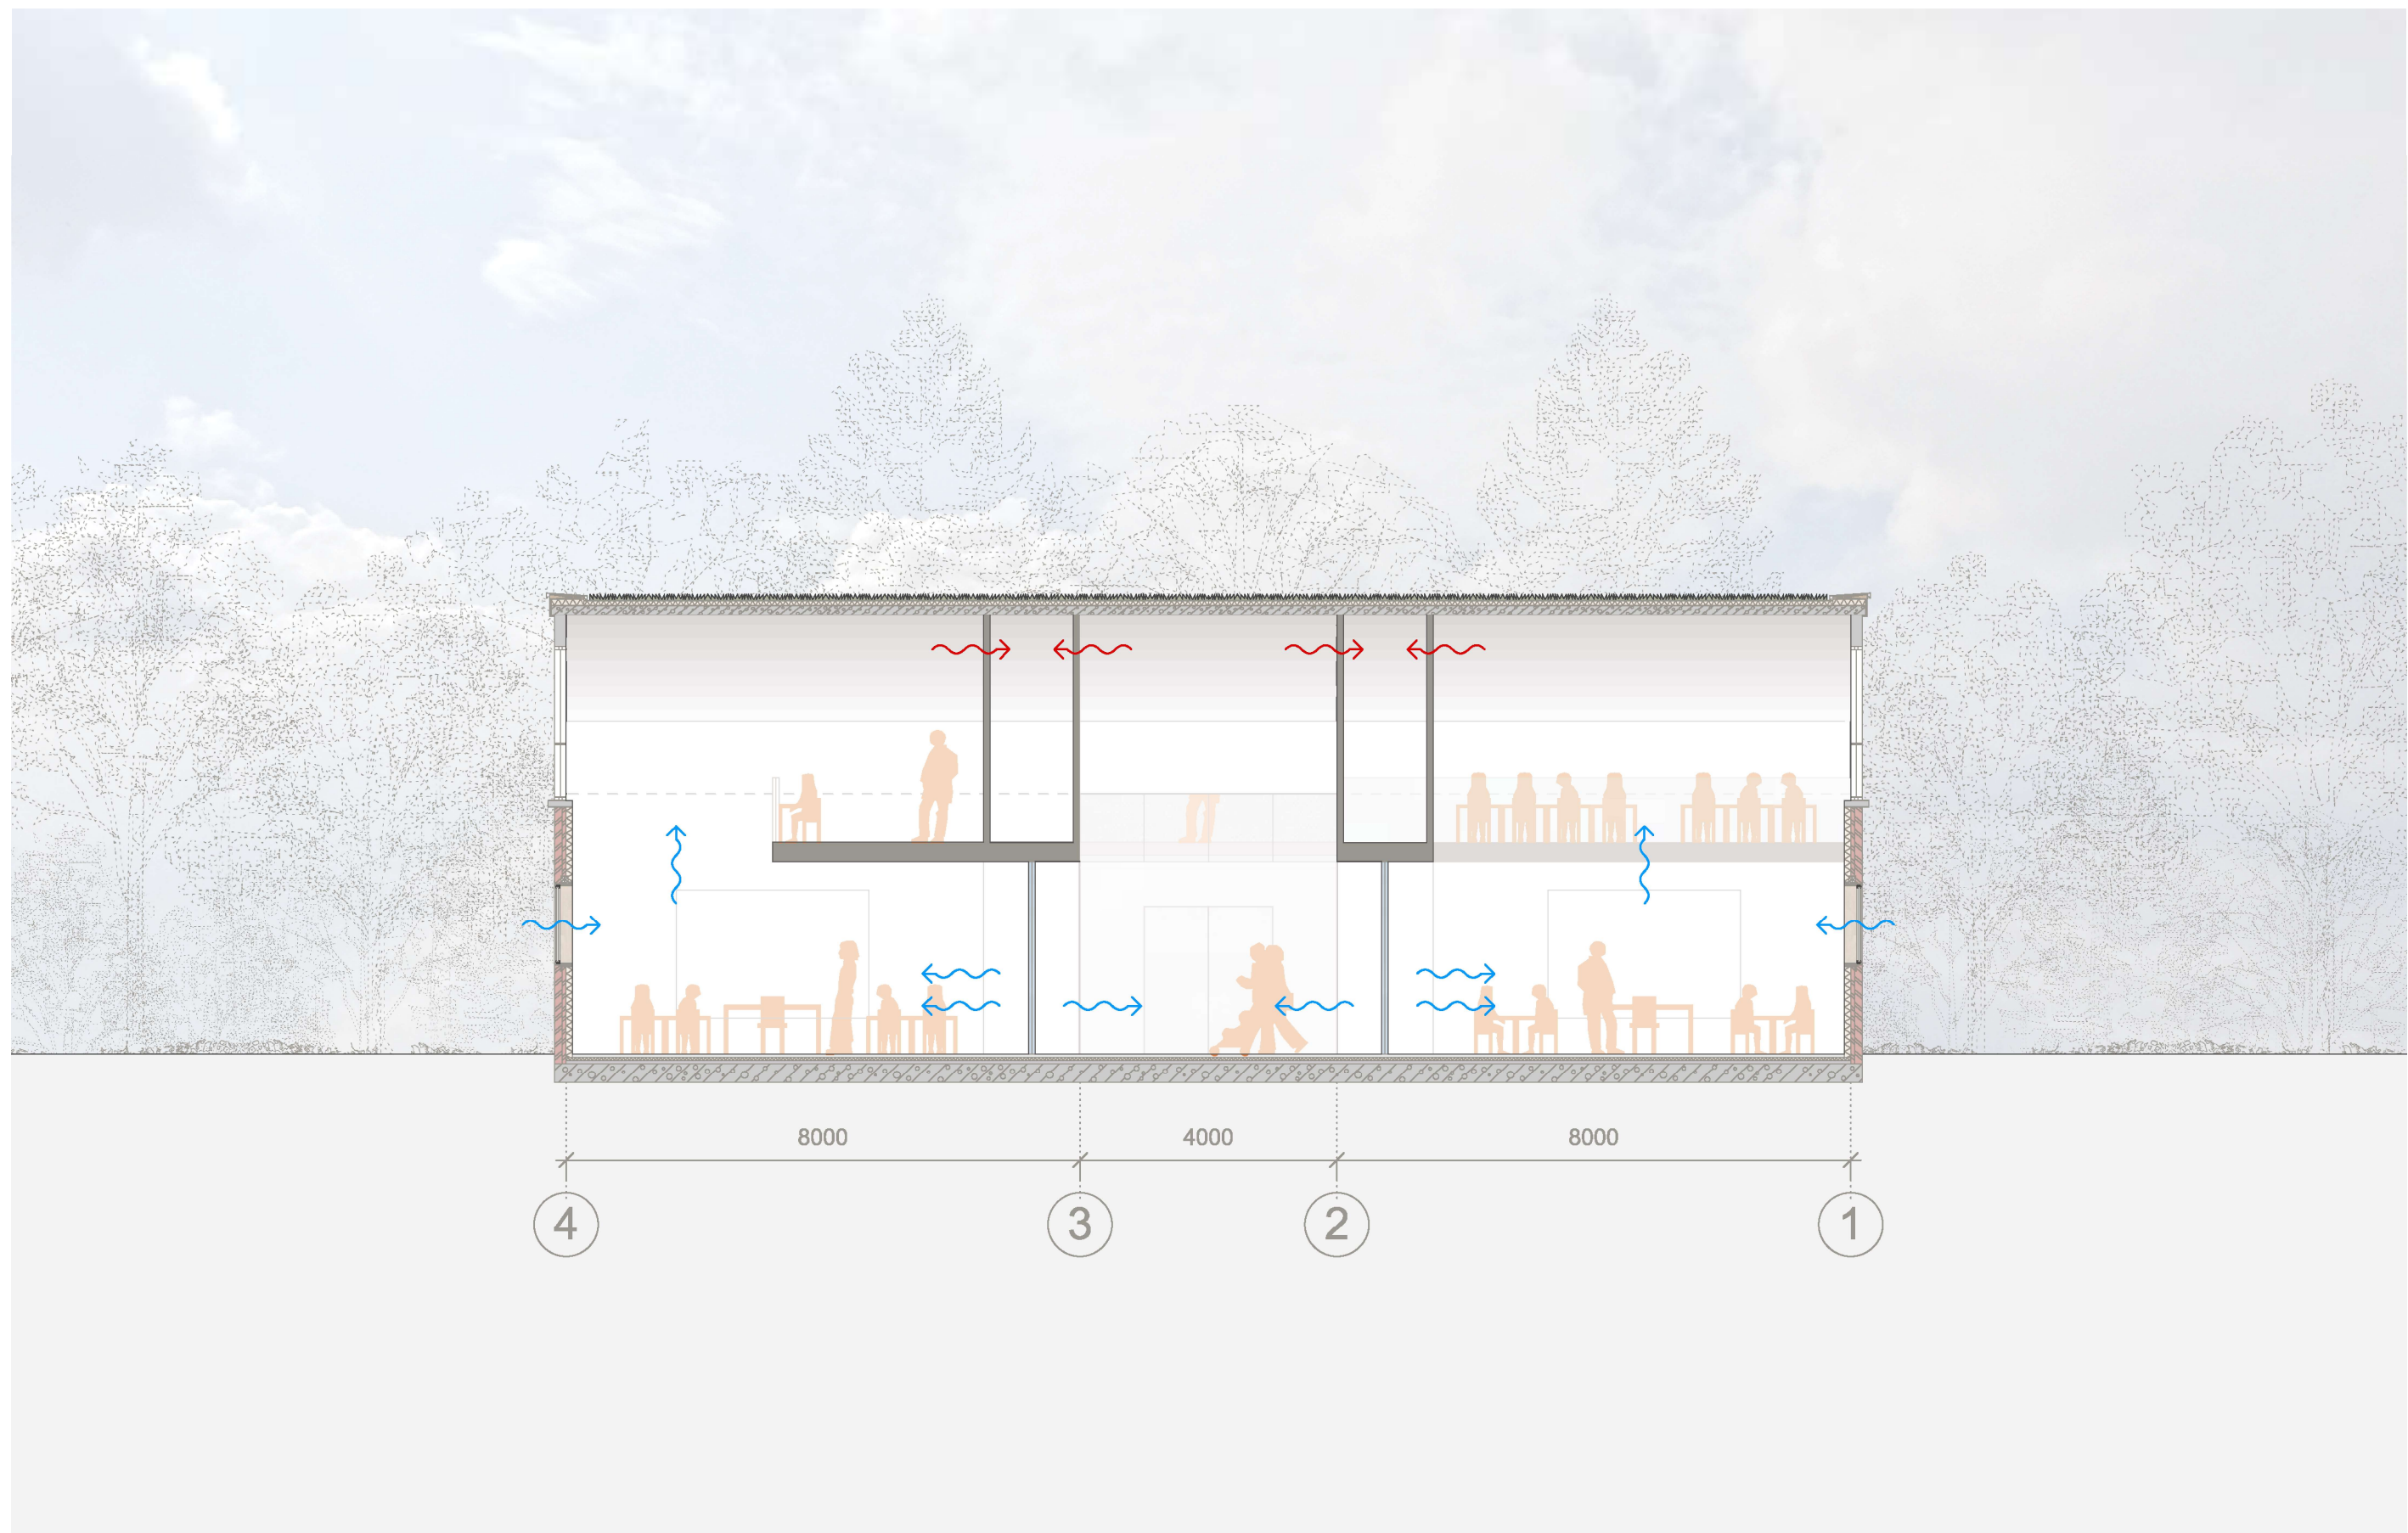


School - climate ventilation
Scale 1:100

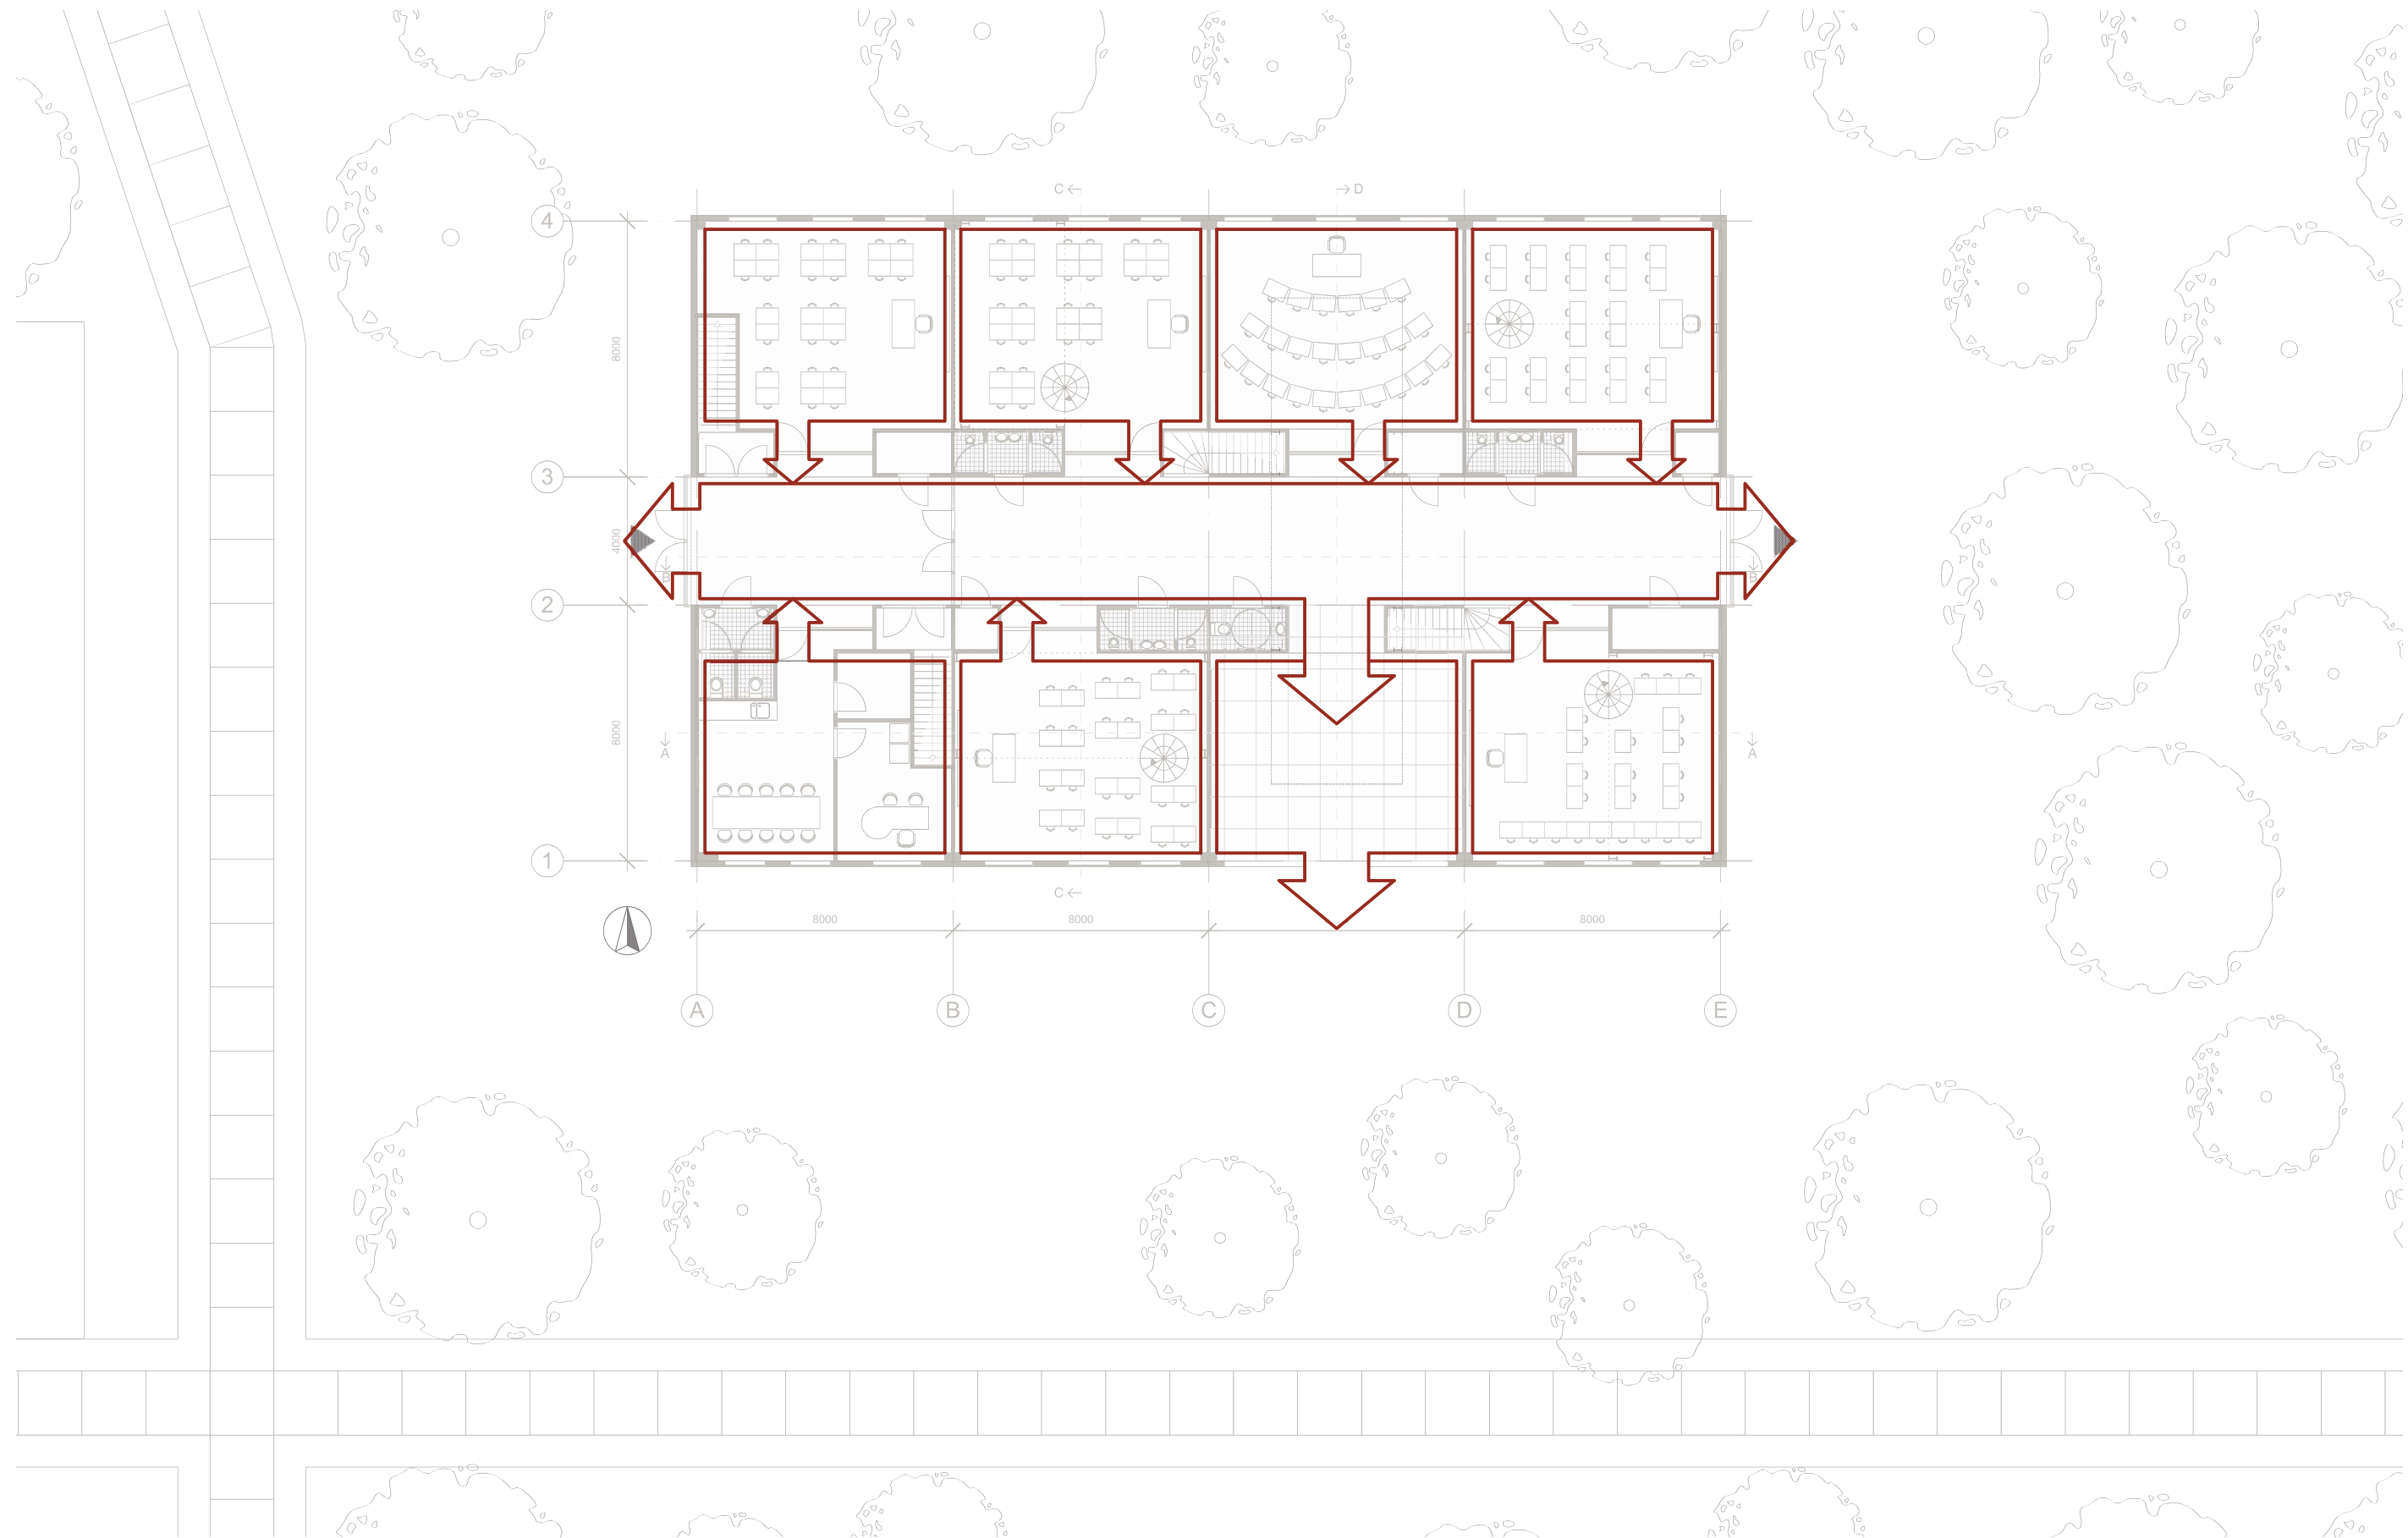

School - fire plan exits

Scale 1:200

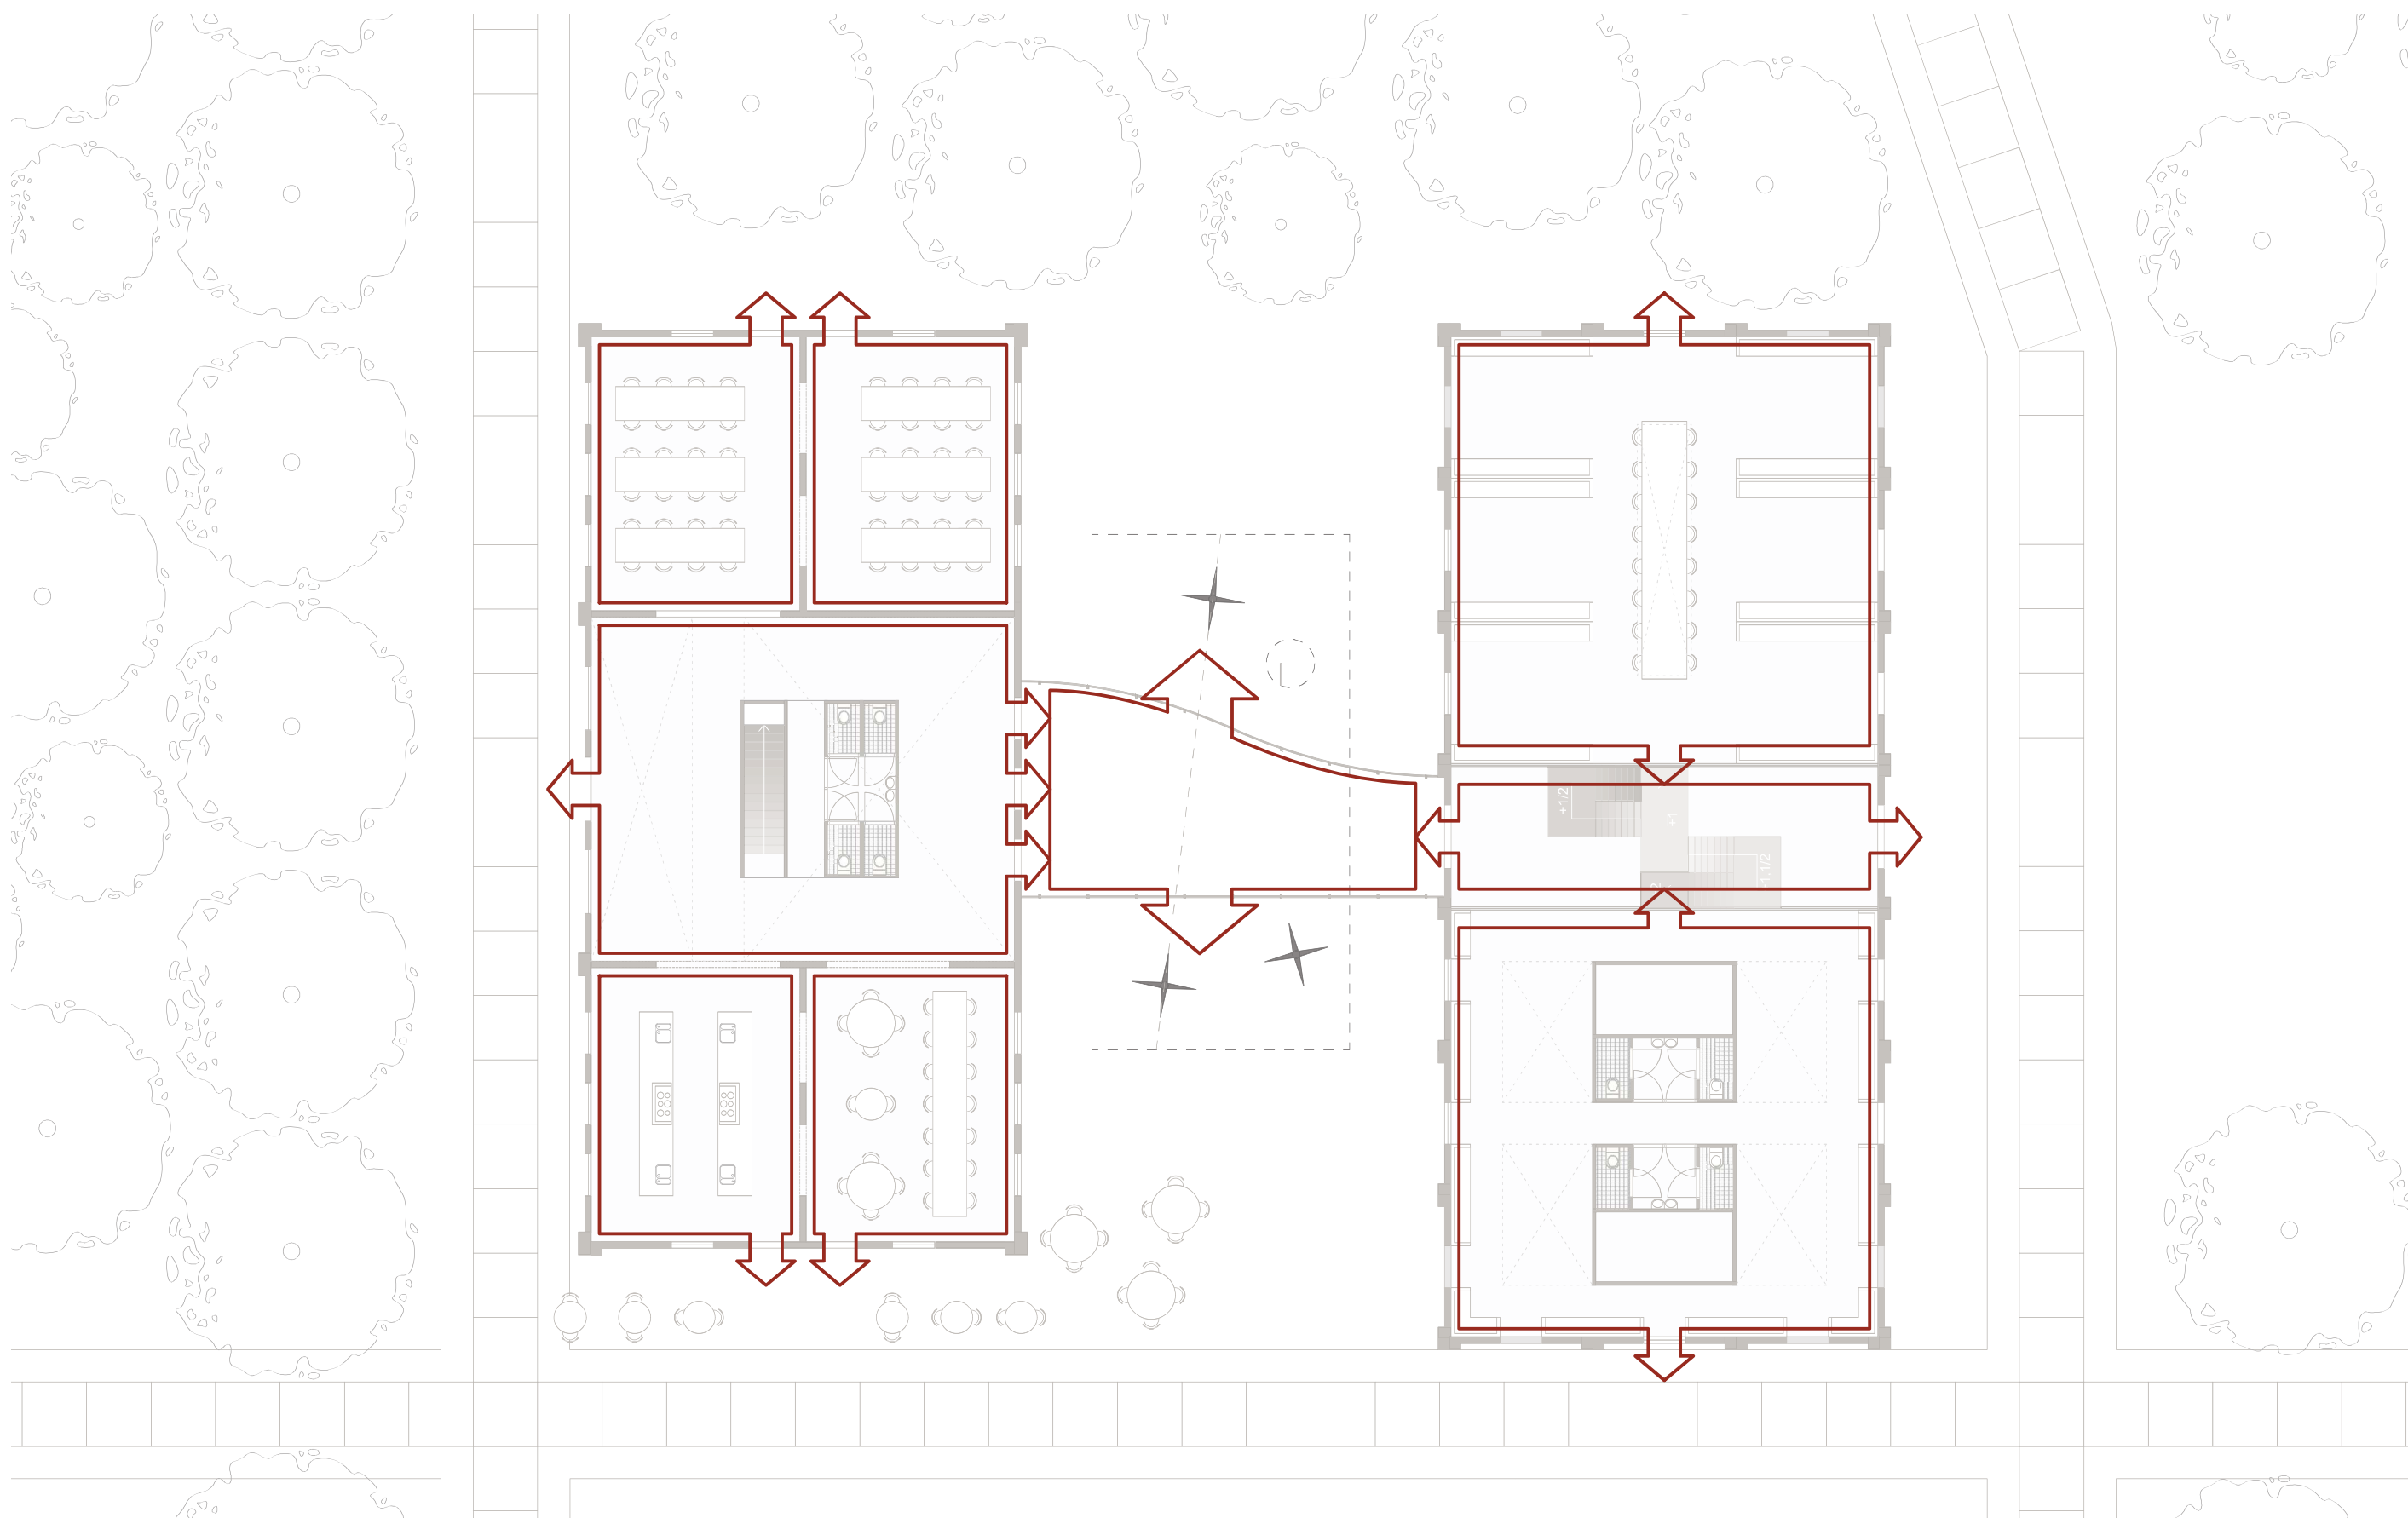

Community centre - fire plan exits

Scale 1:200



Plofbos entrance



Plofbos path



School building 414




School entrance




School hallway




School intervention box

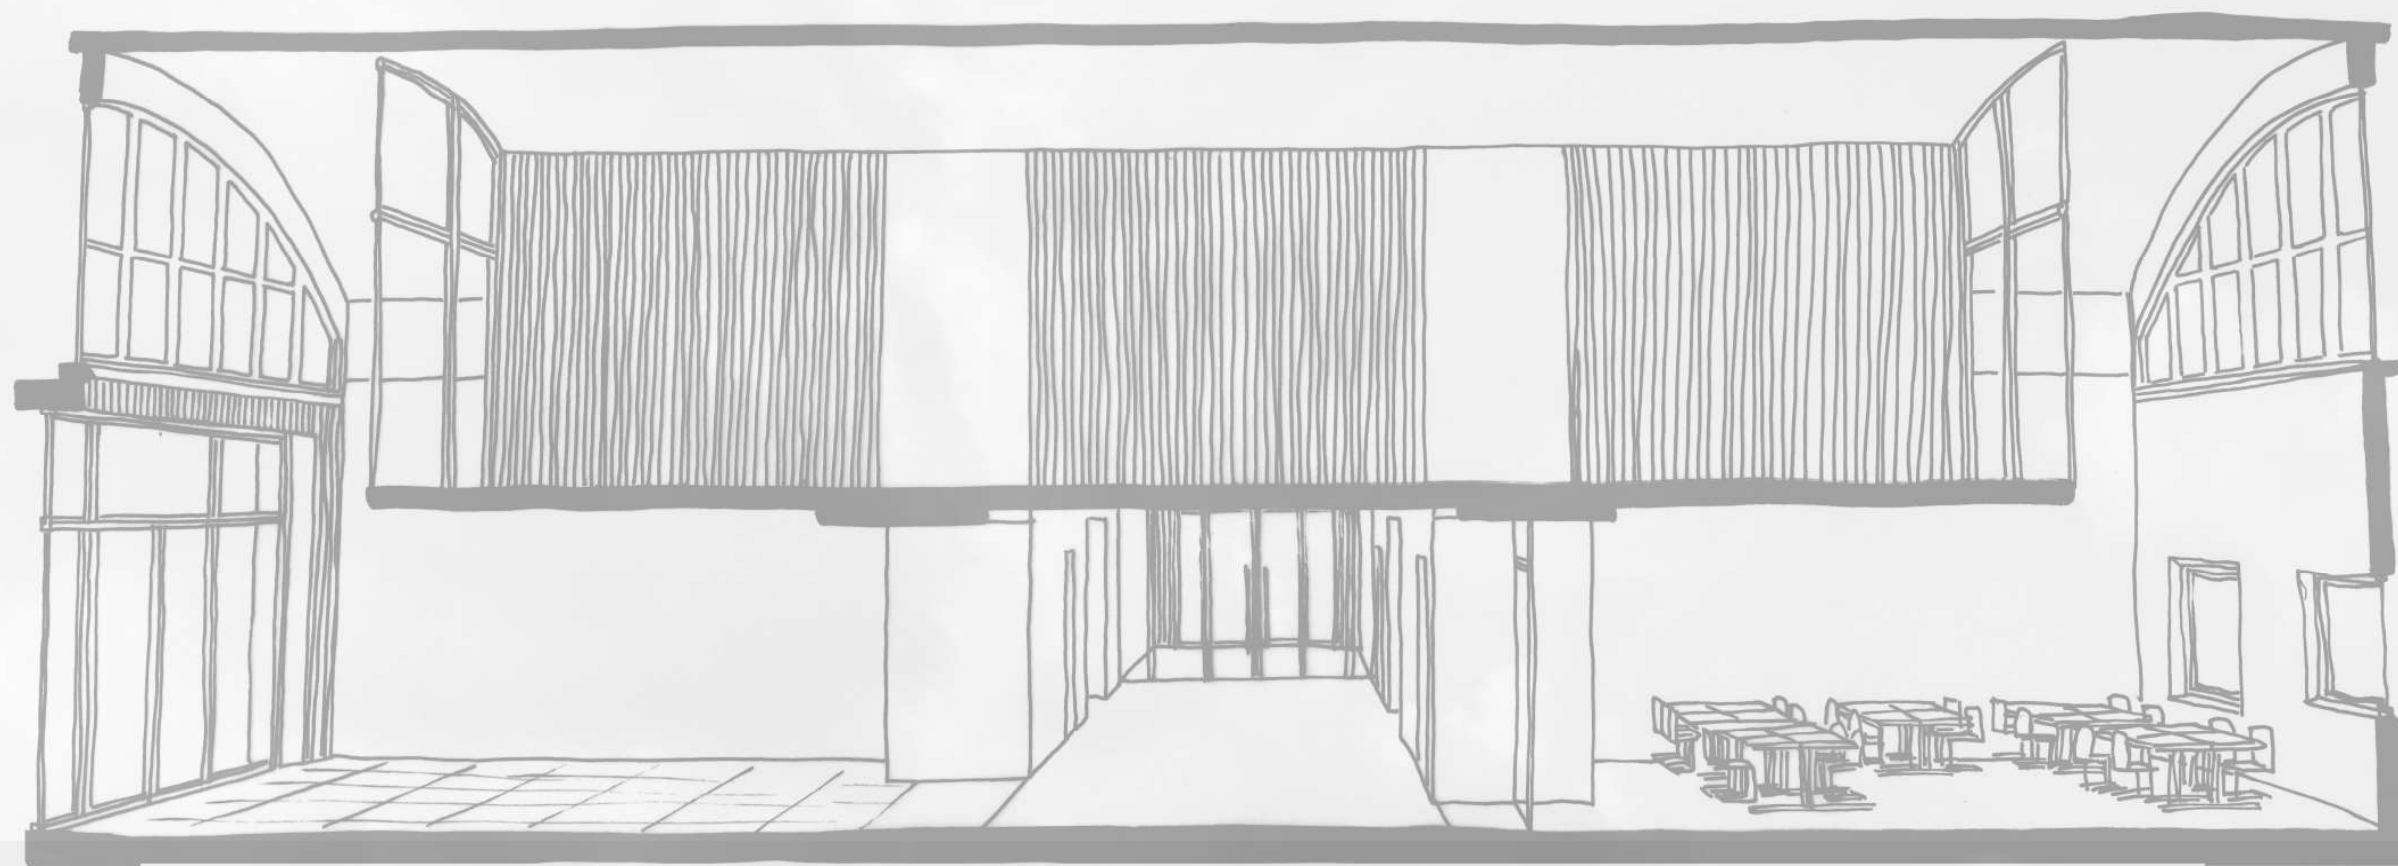

School - section through box

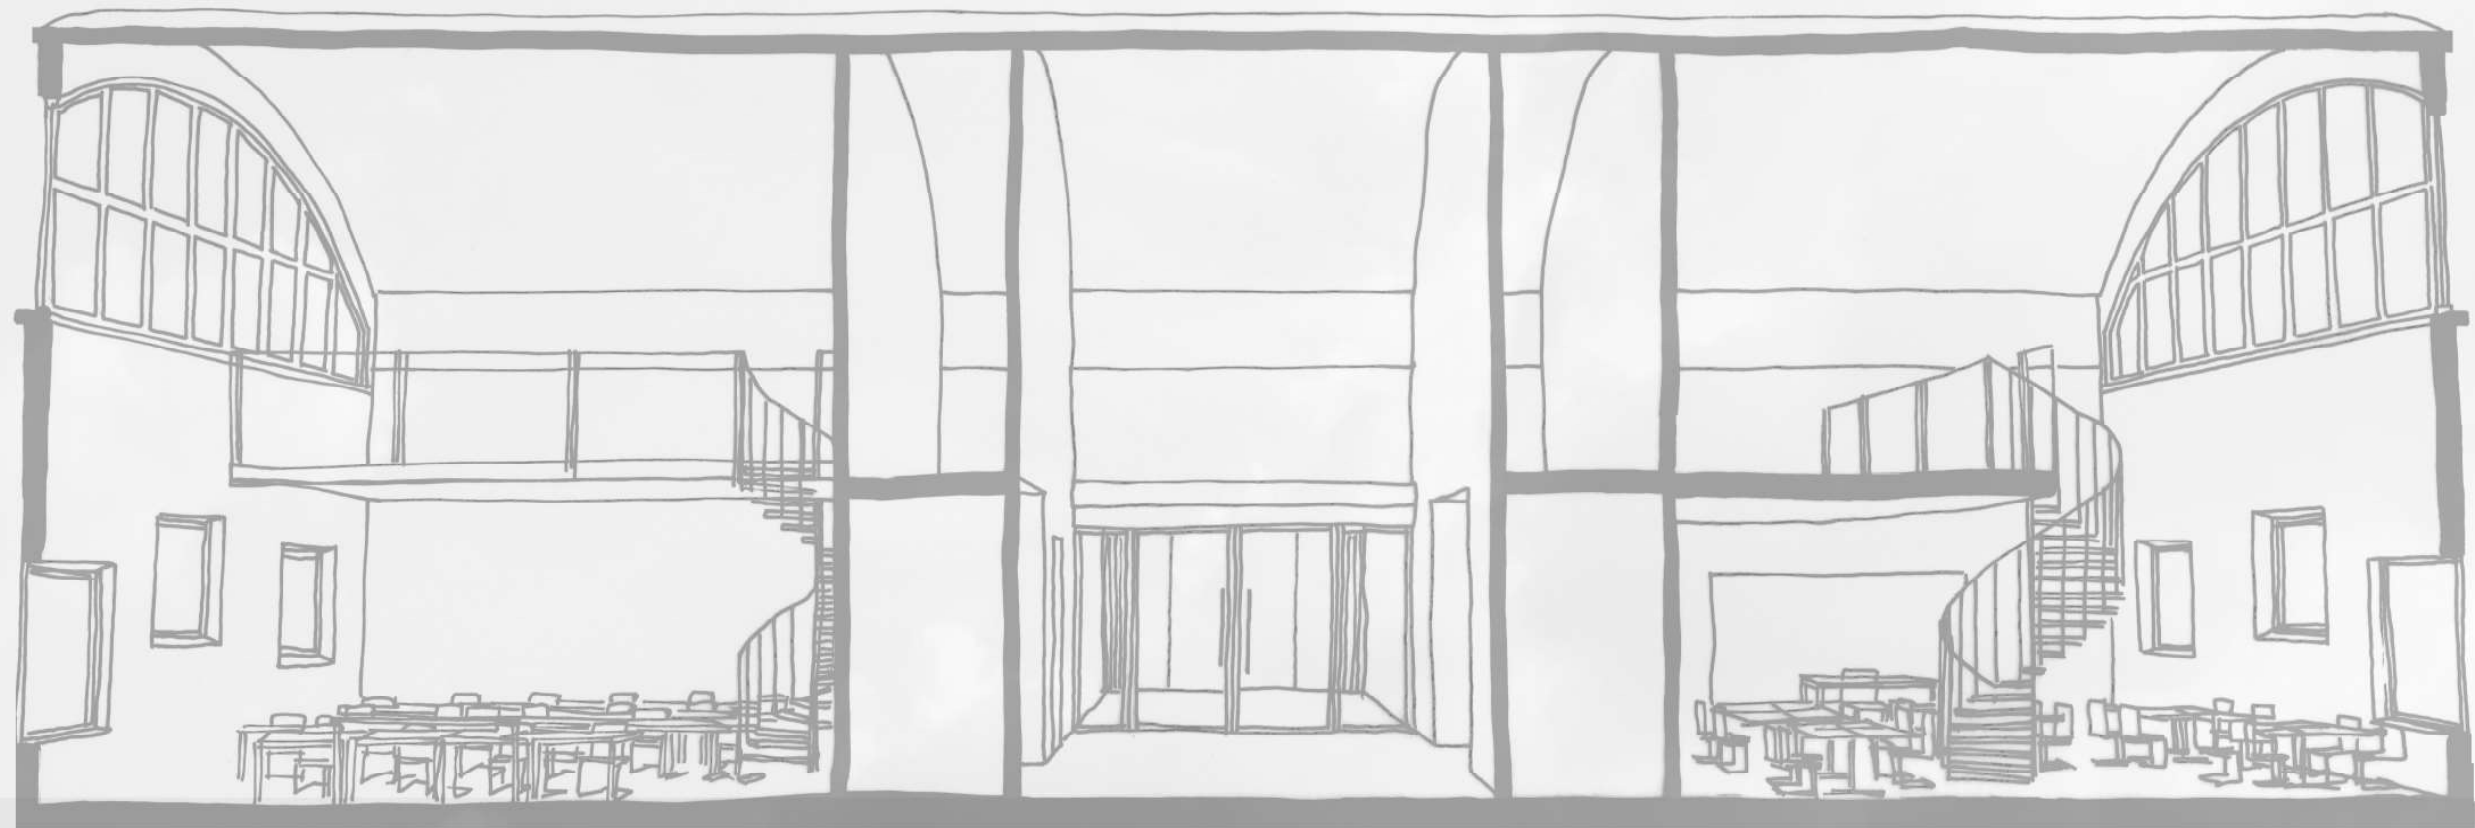

School - section through classrooms

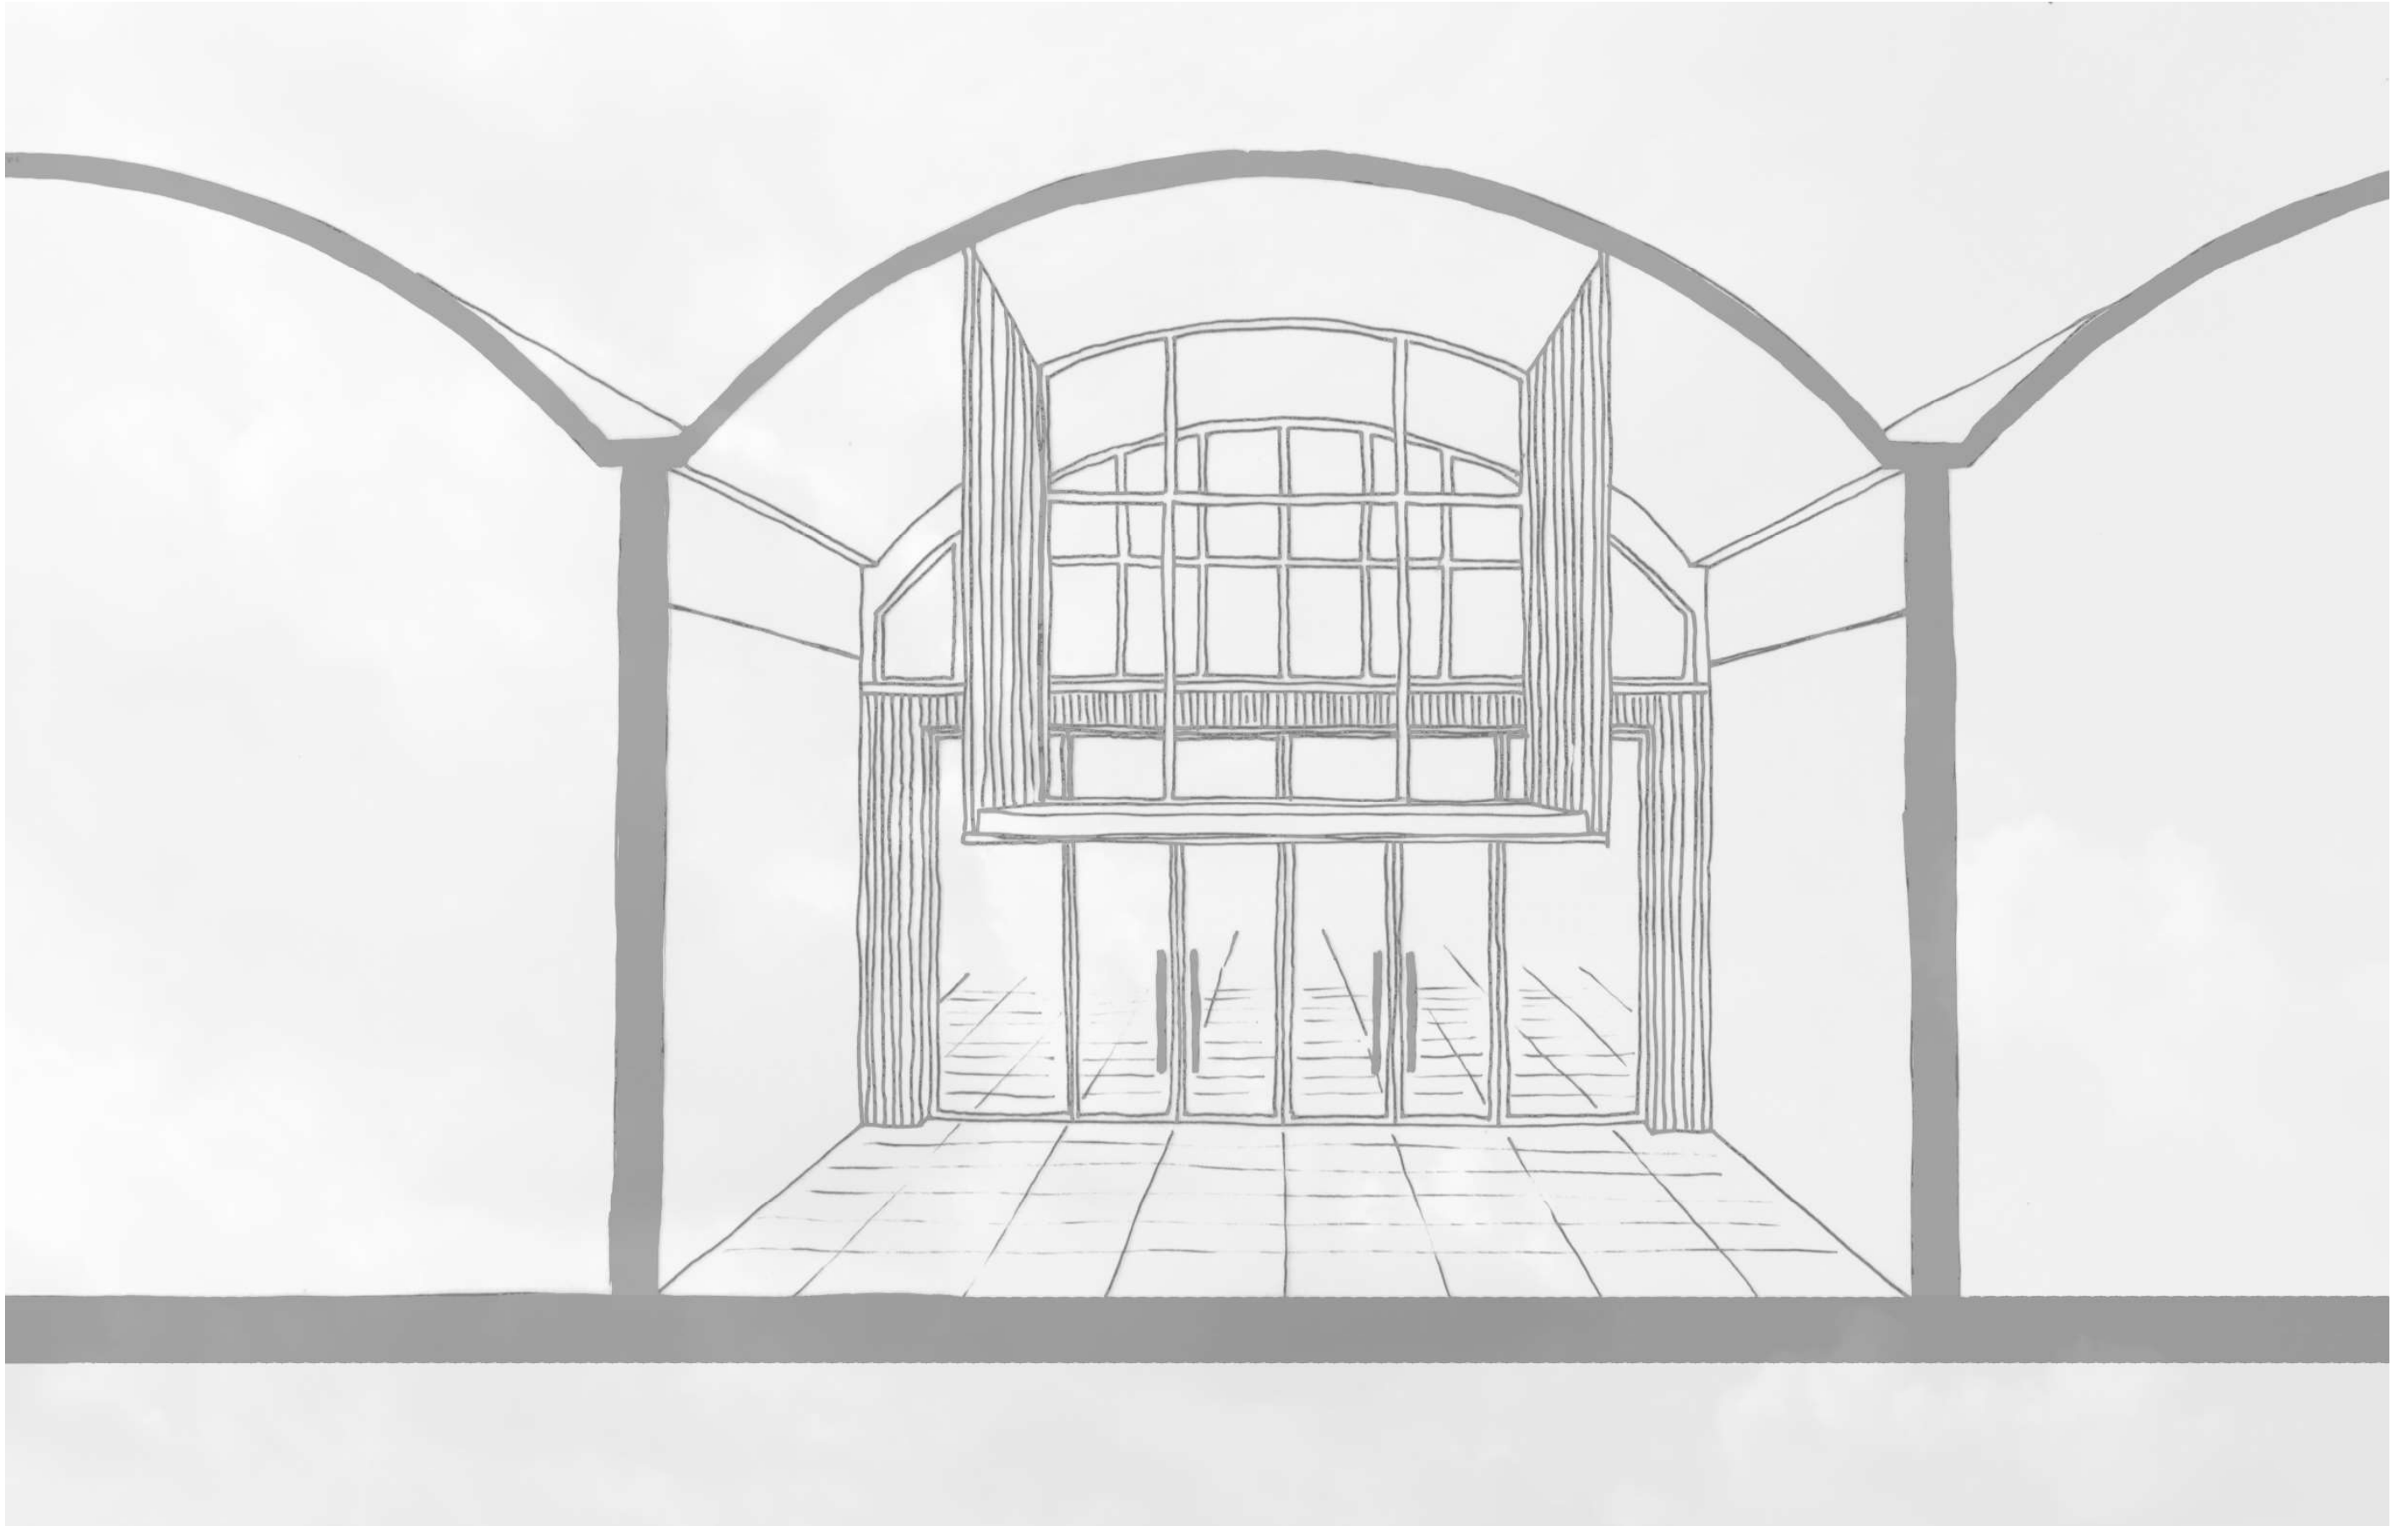

School - box segment




School - classroom segment




Boerderijen




Community centre entrance

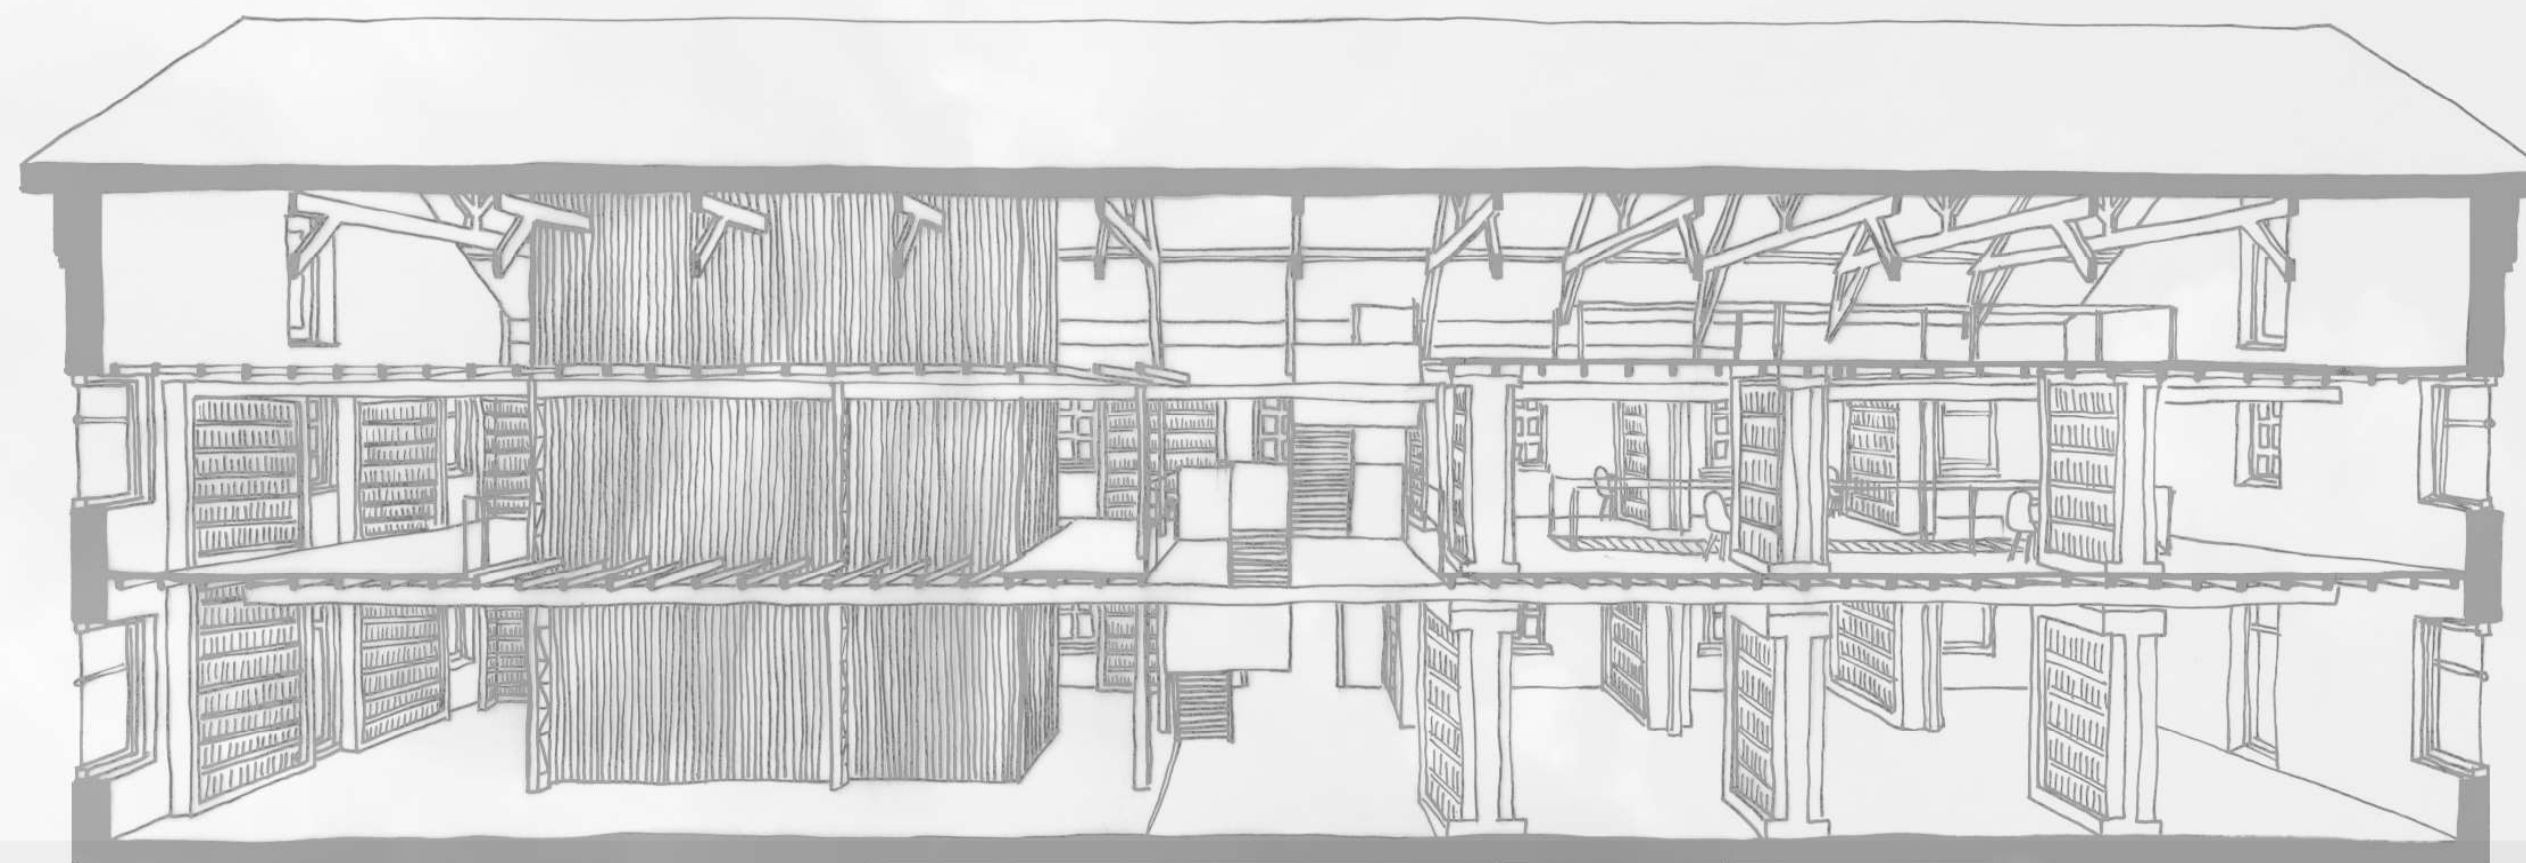


Grote boerderij section

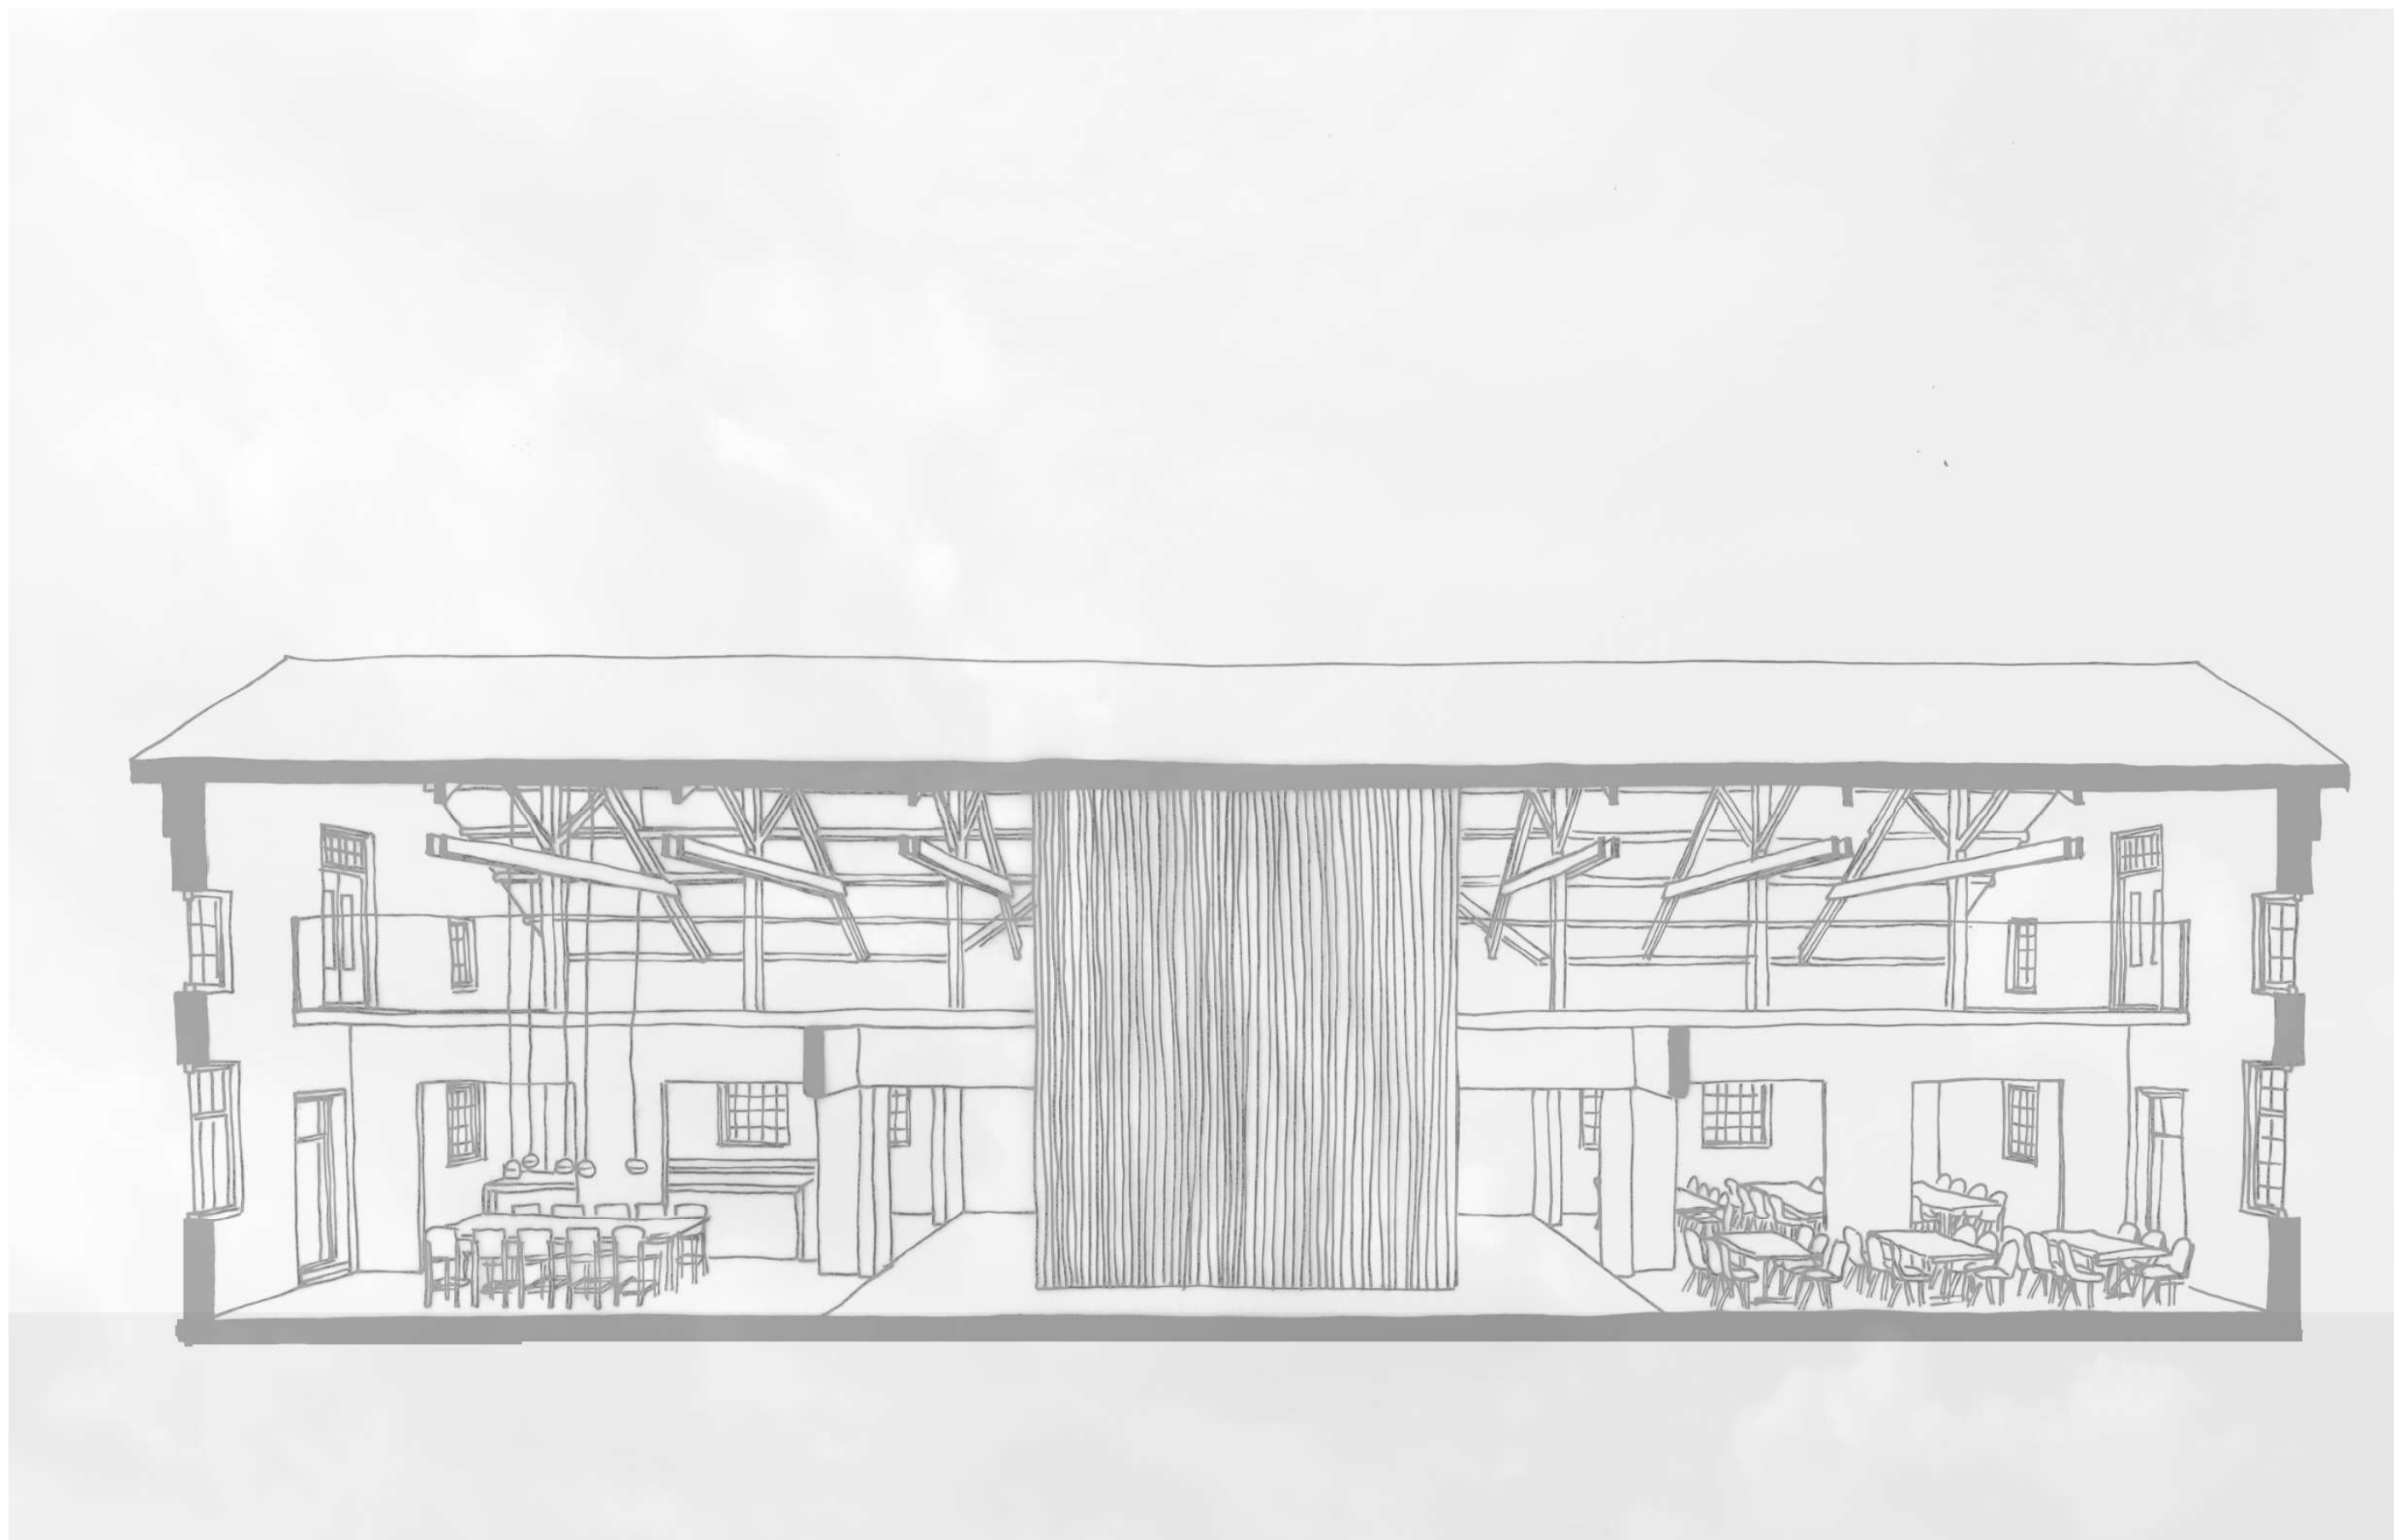


Kleine boerderij section

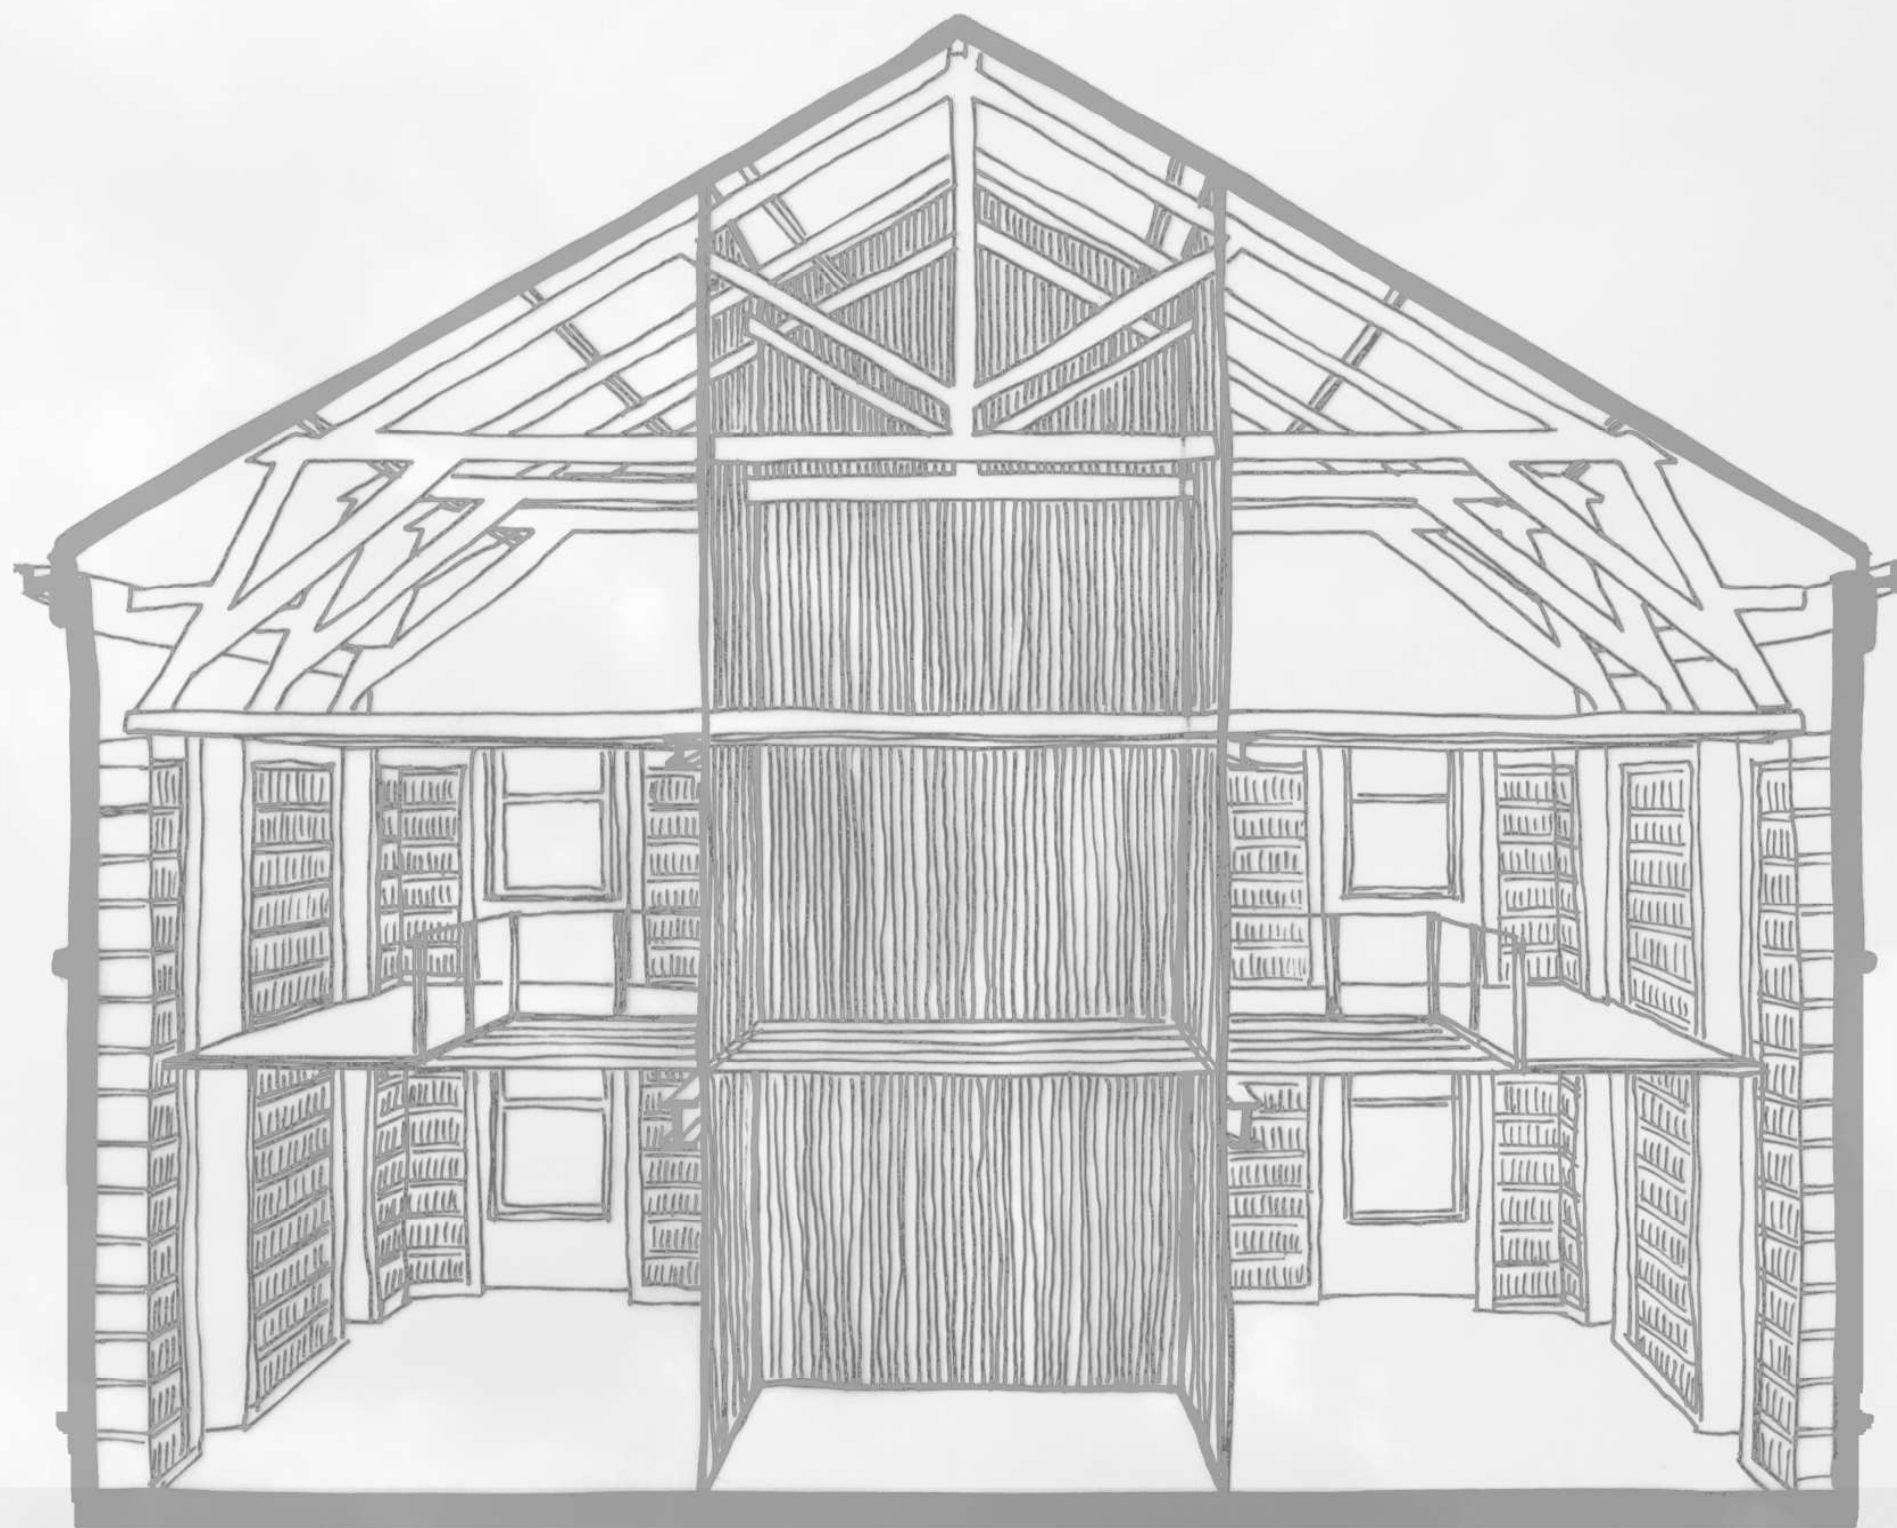


Grote Boerderij - left side

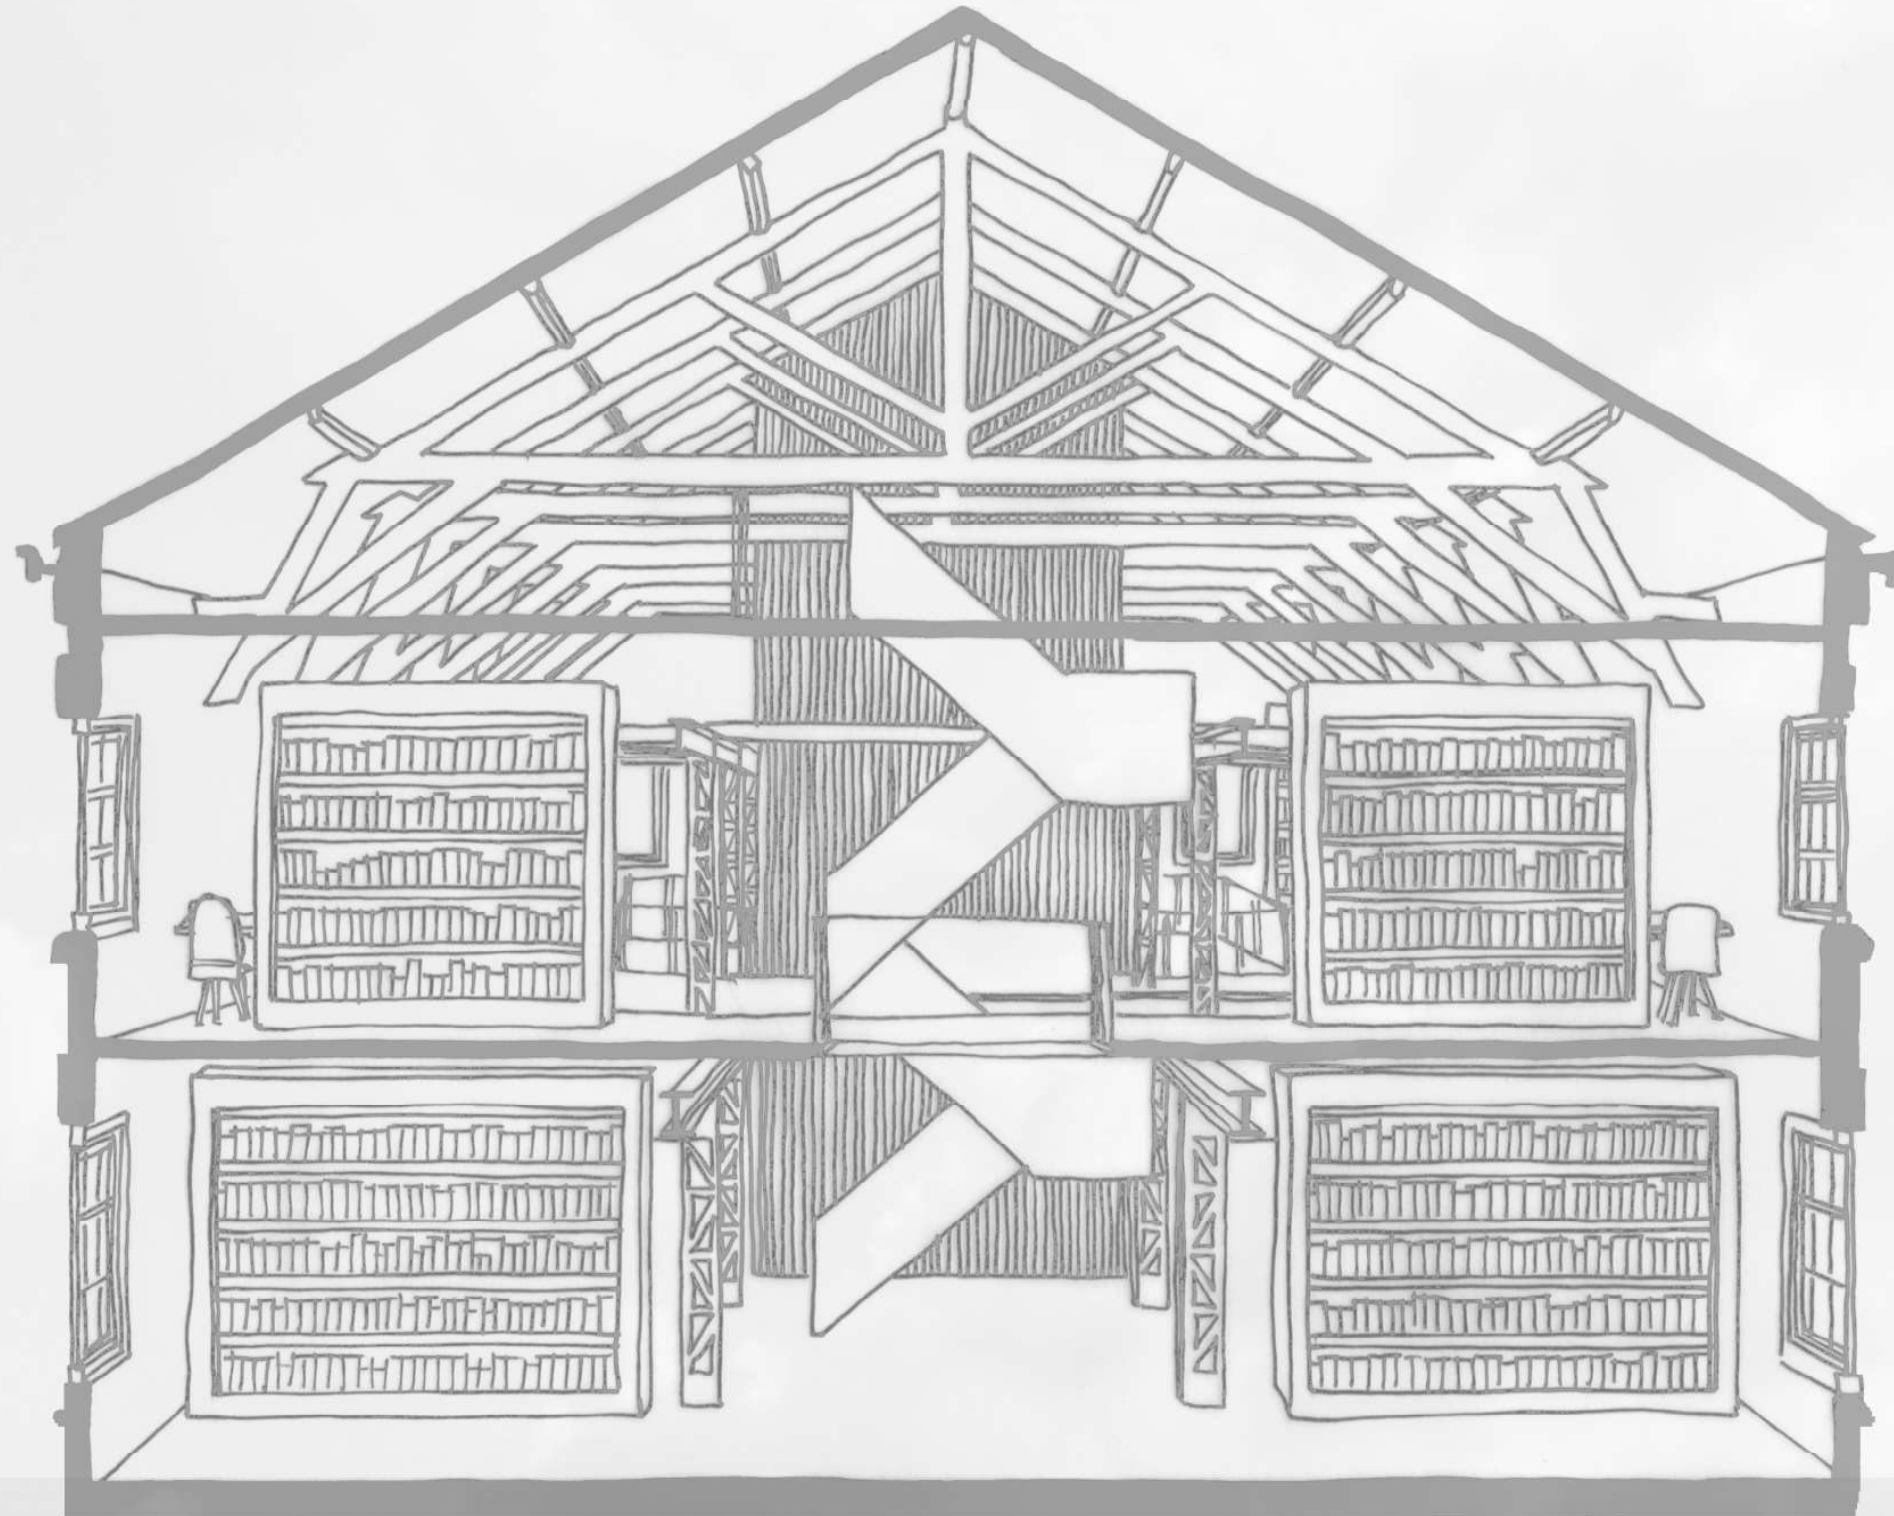


Grote Boerderij - right side

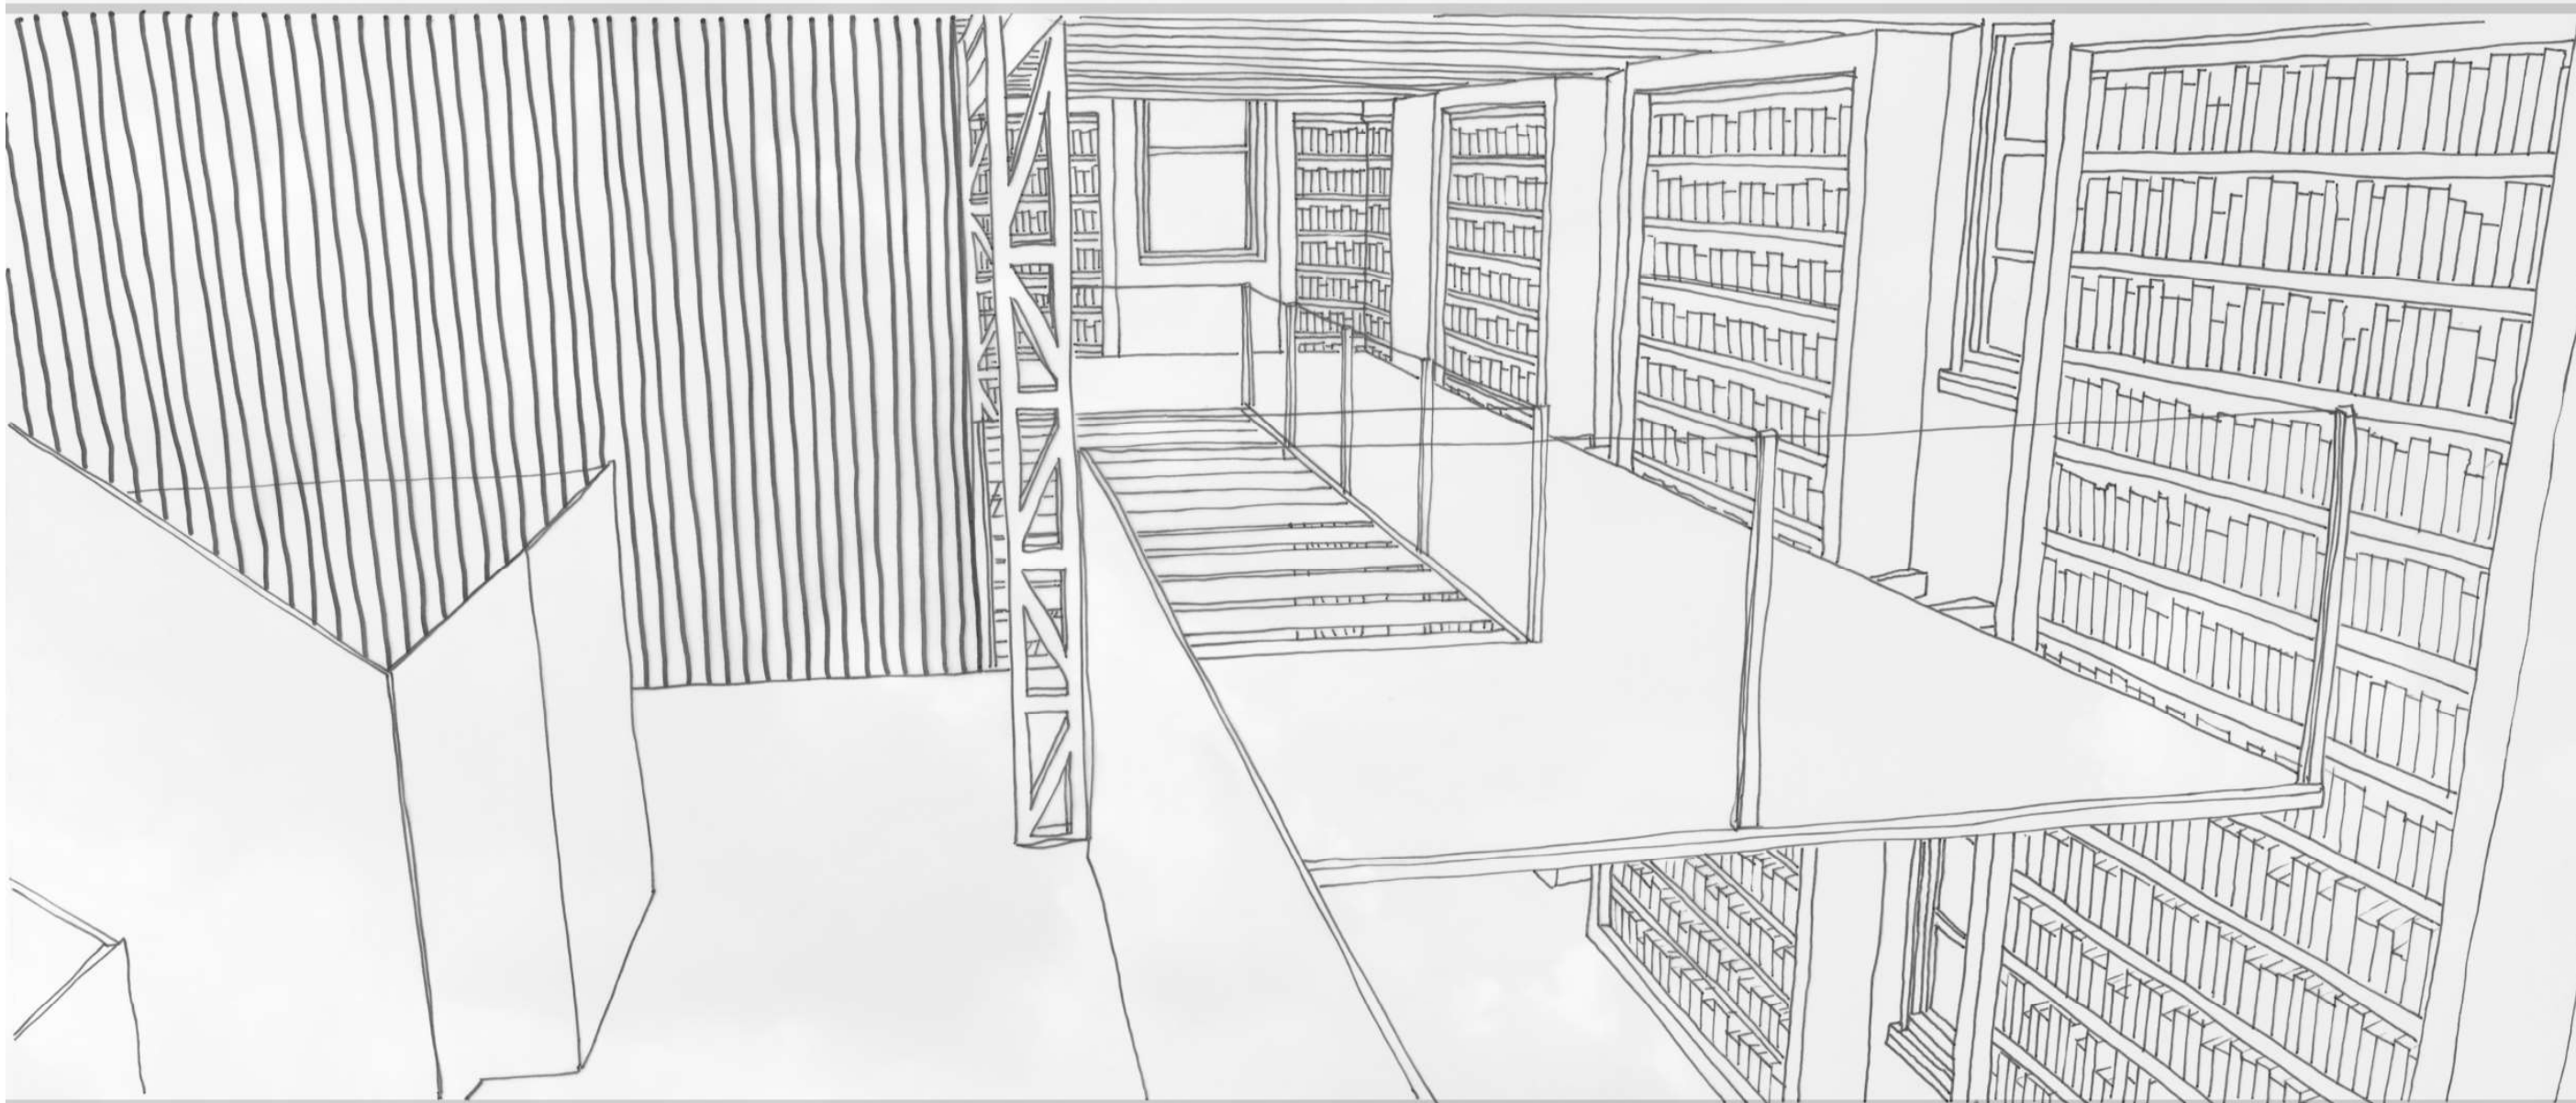


Grote Boerderij - interior

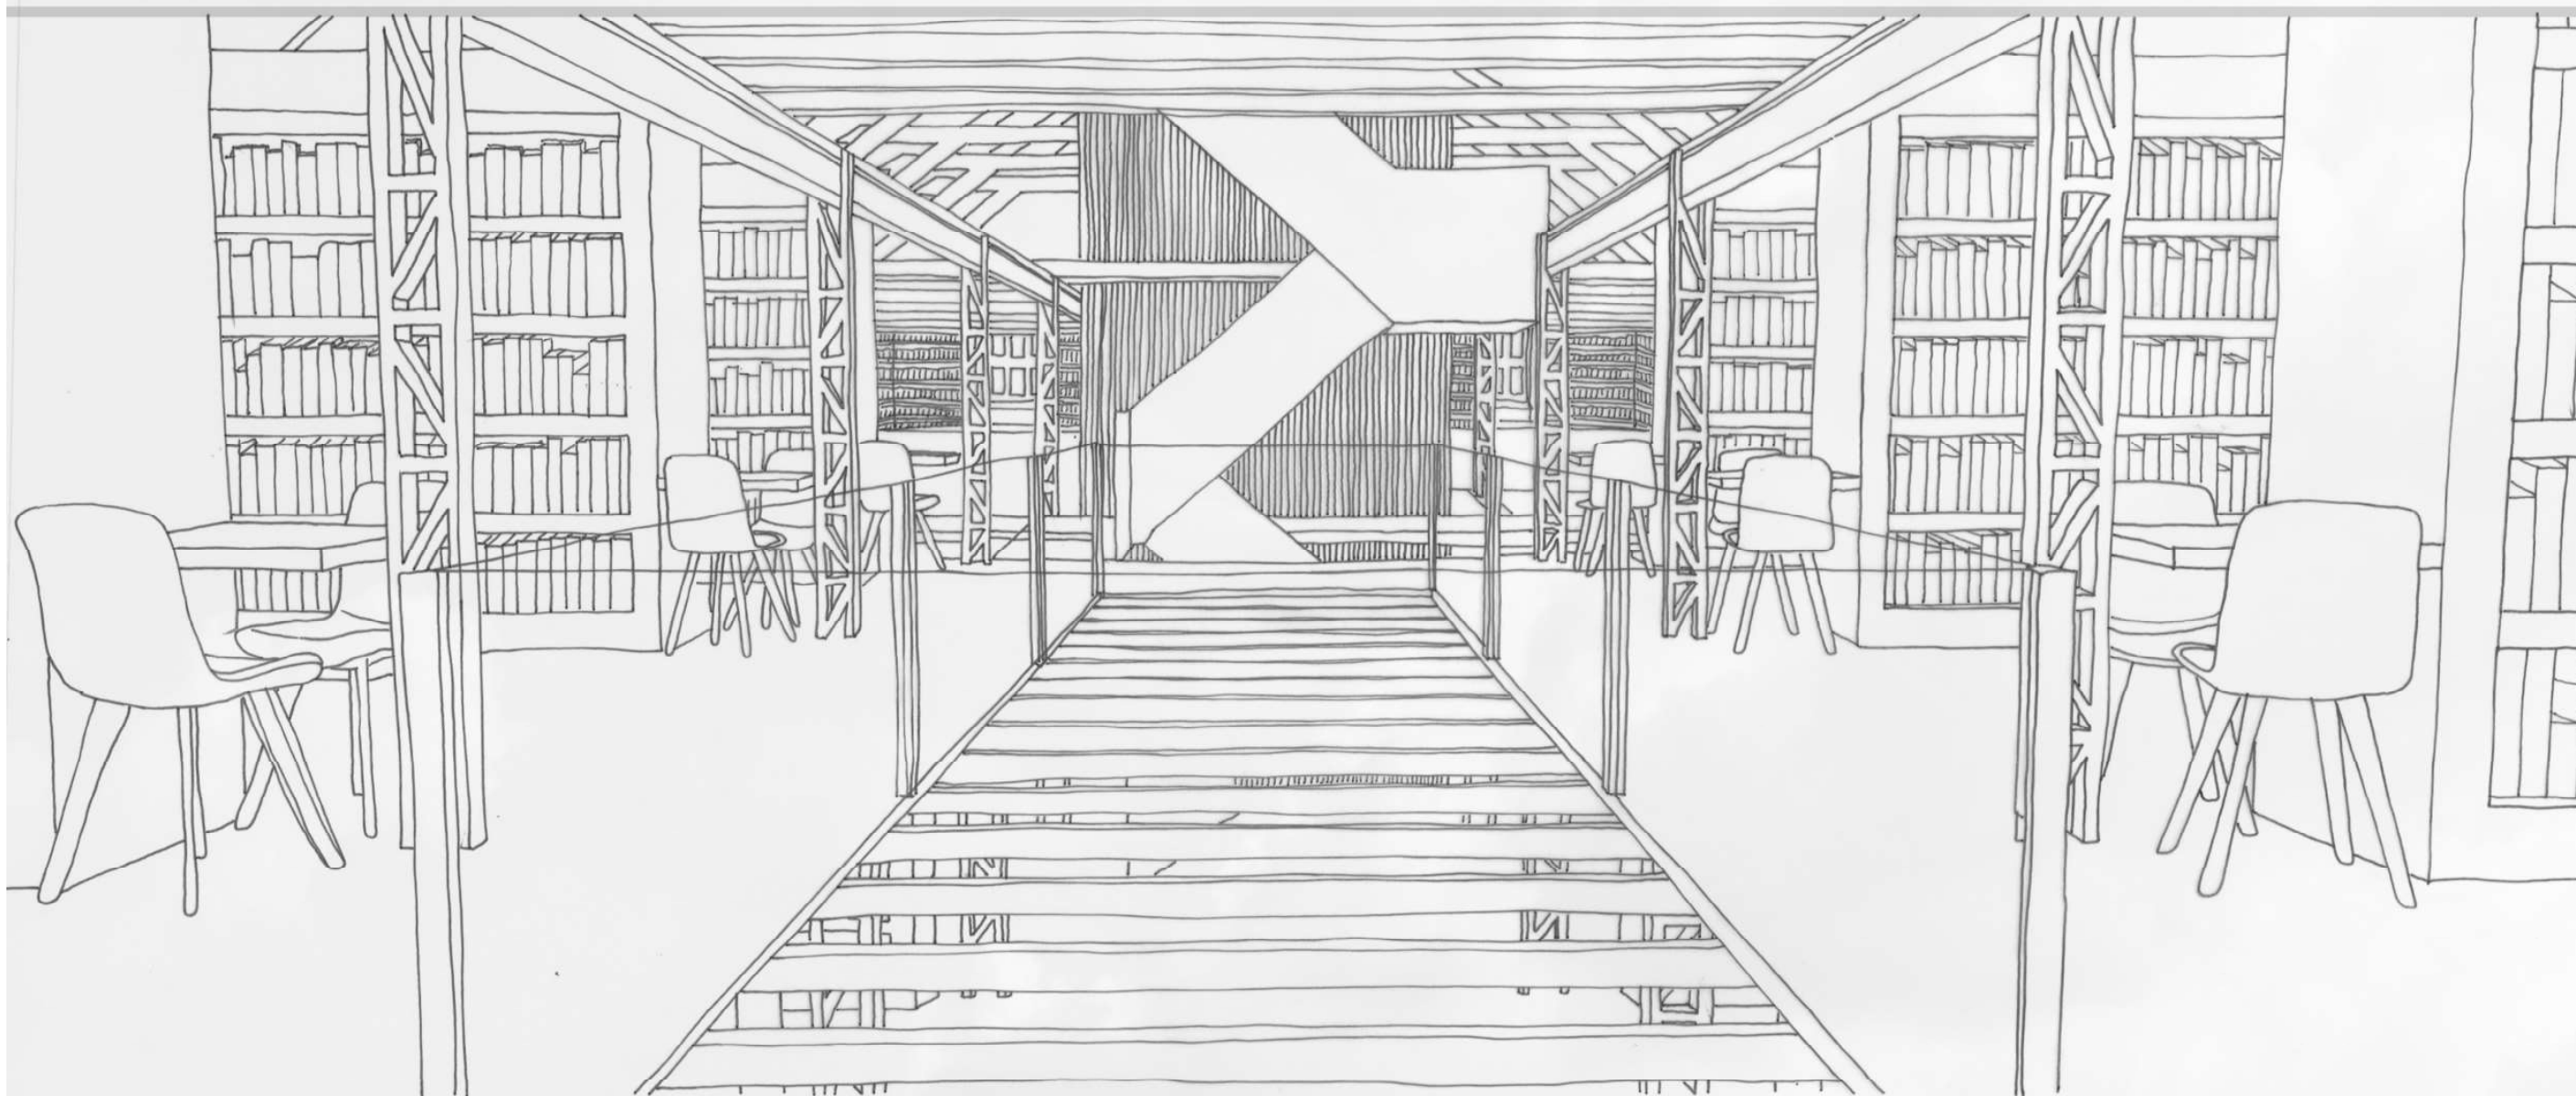


Grote Boerderij - interior

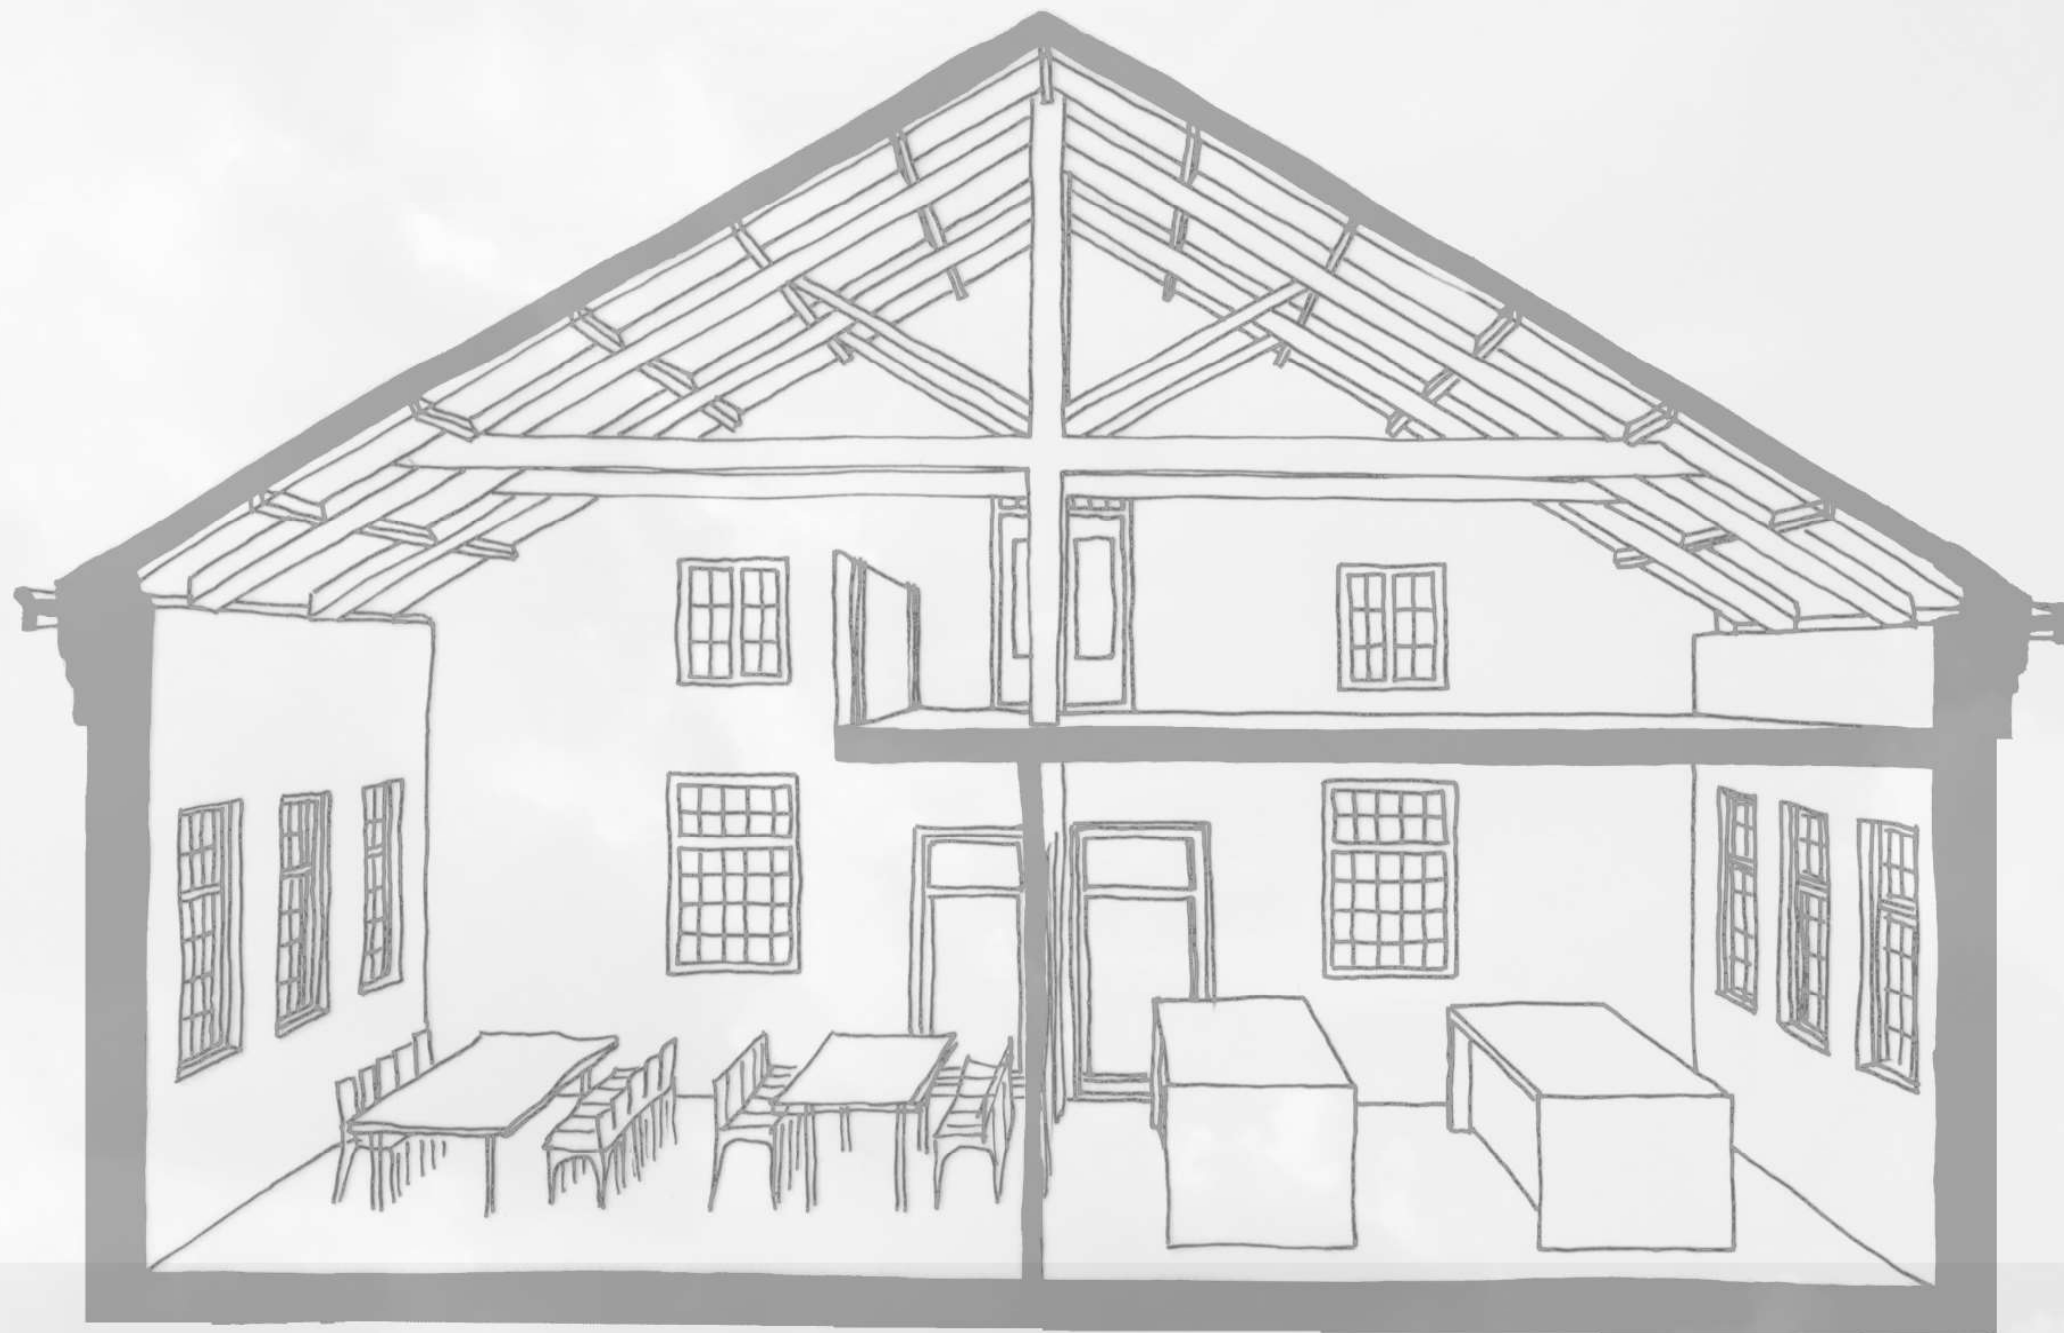


Kleine Boerderij - left side

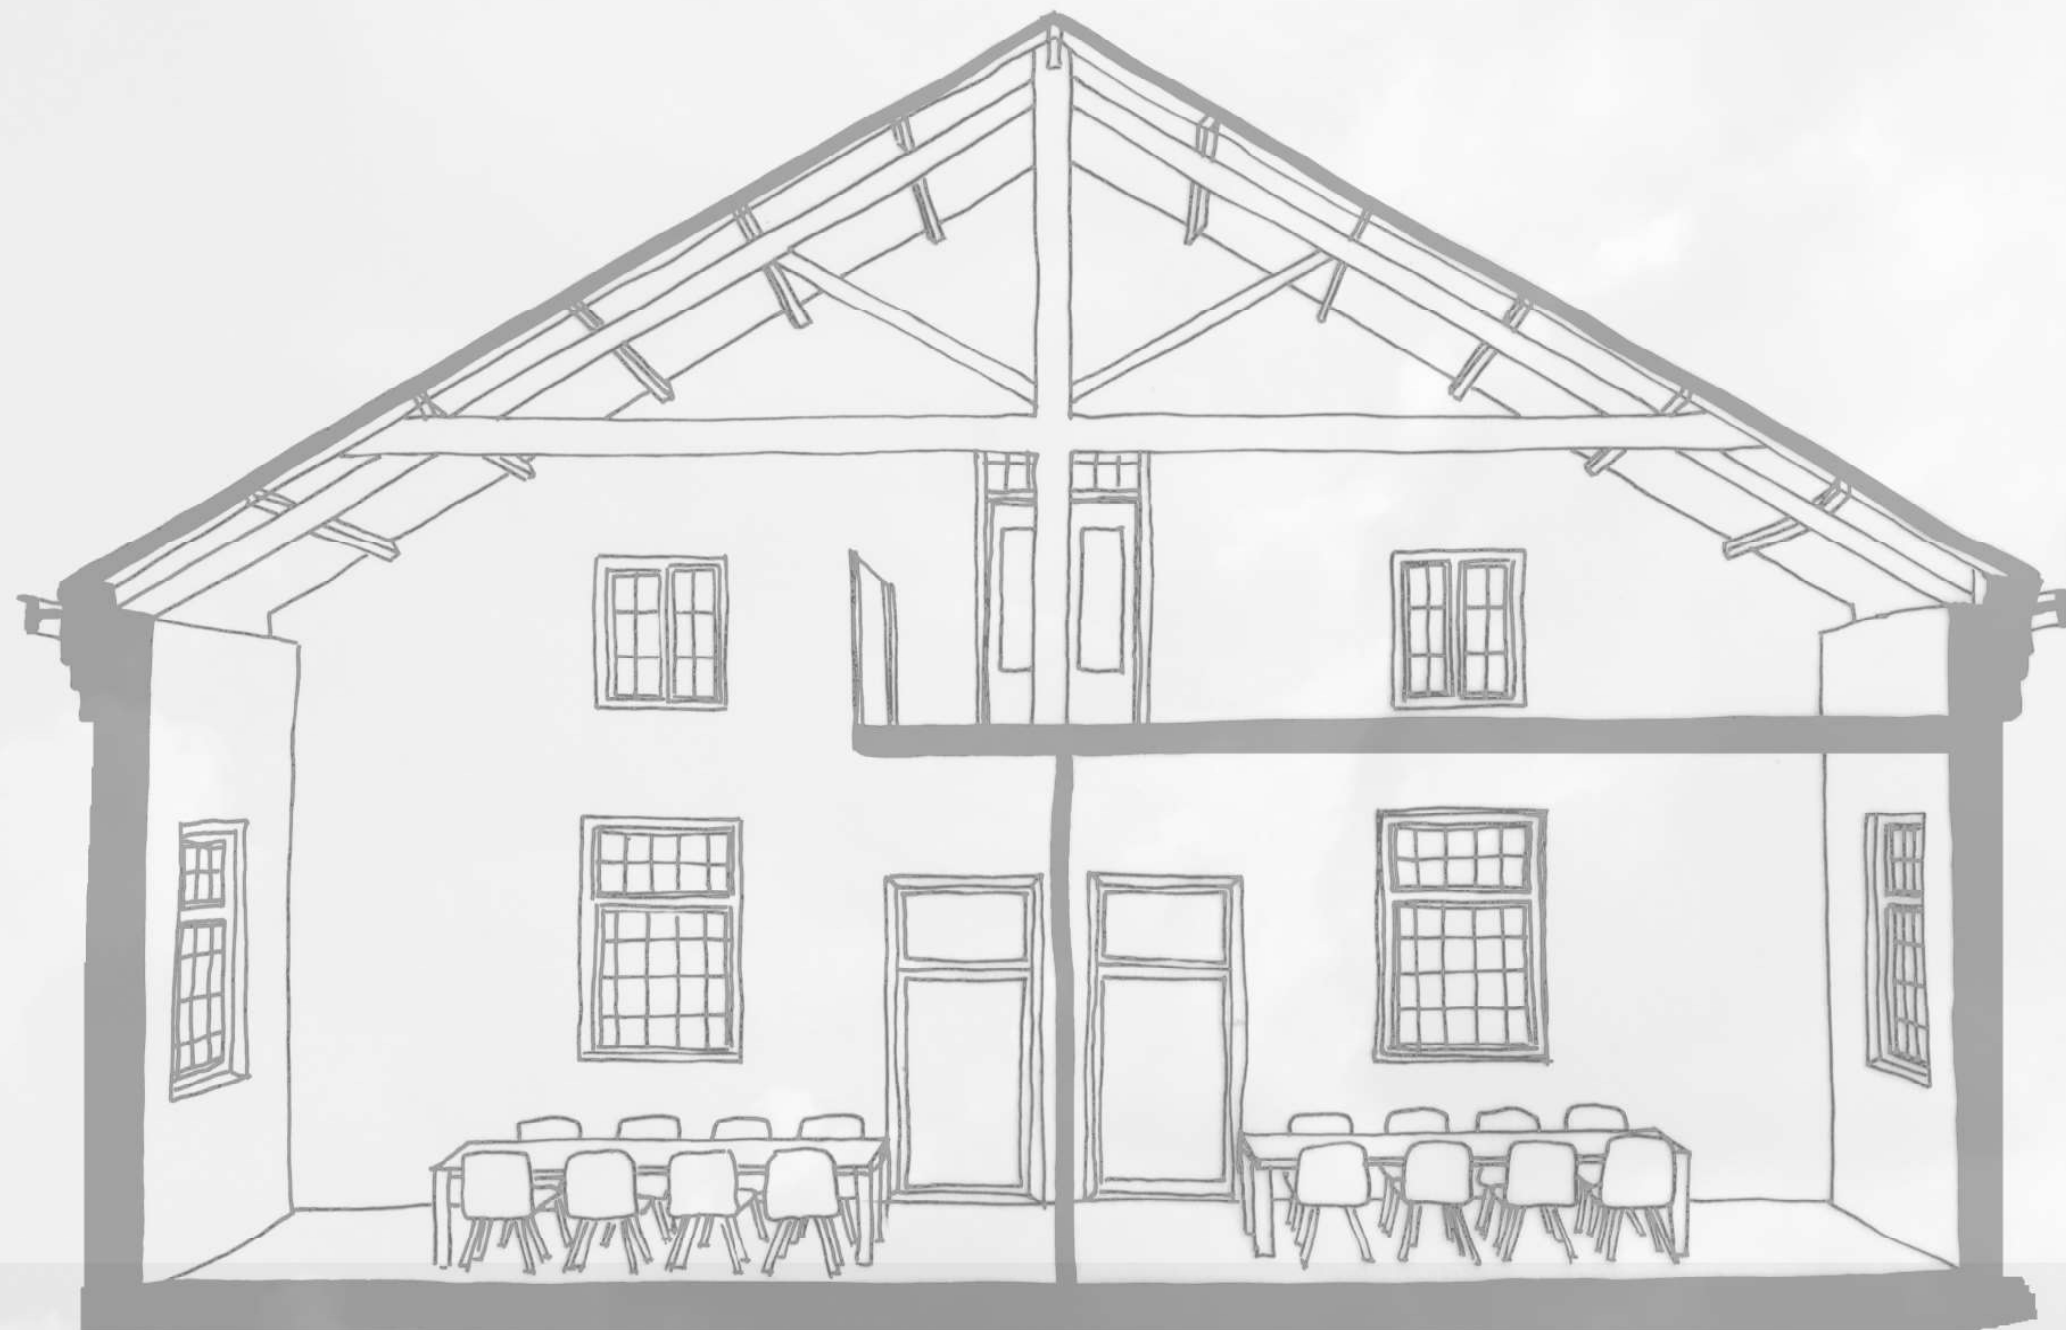

Kleine Boerderij - right side

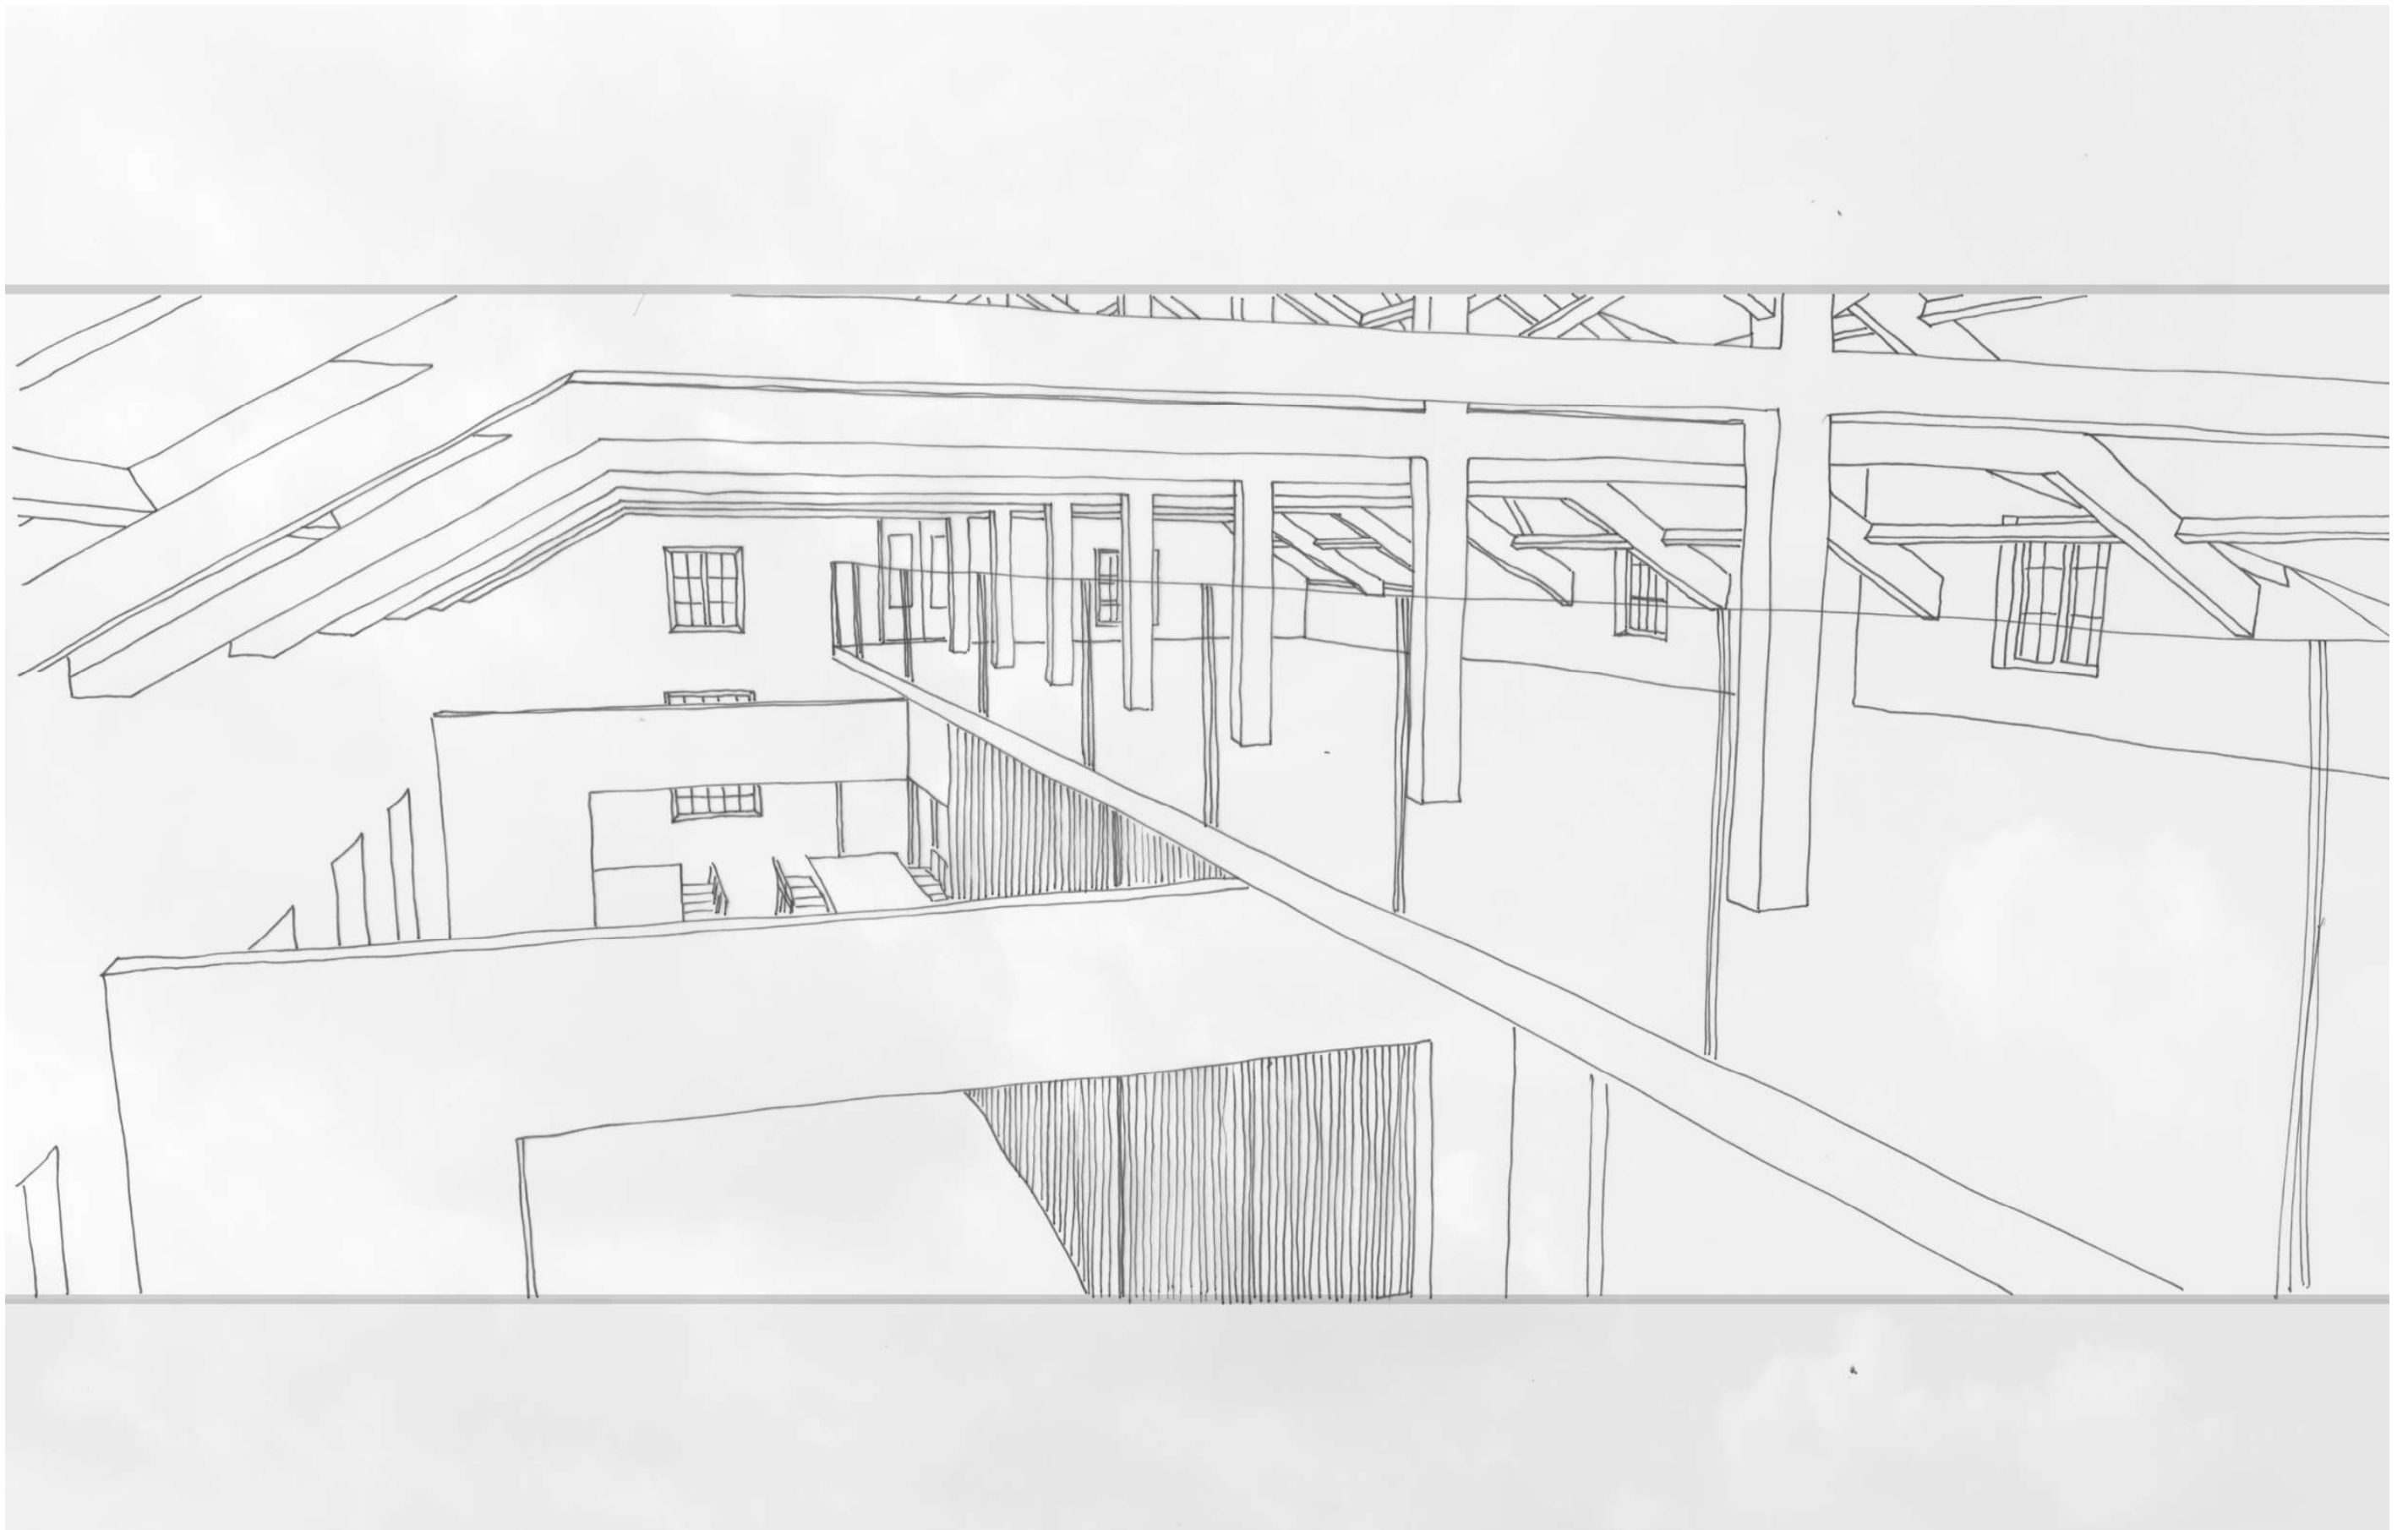

Kleine Boerderij - interior

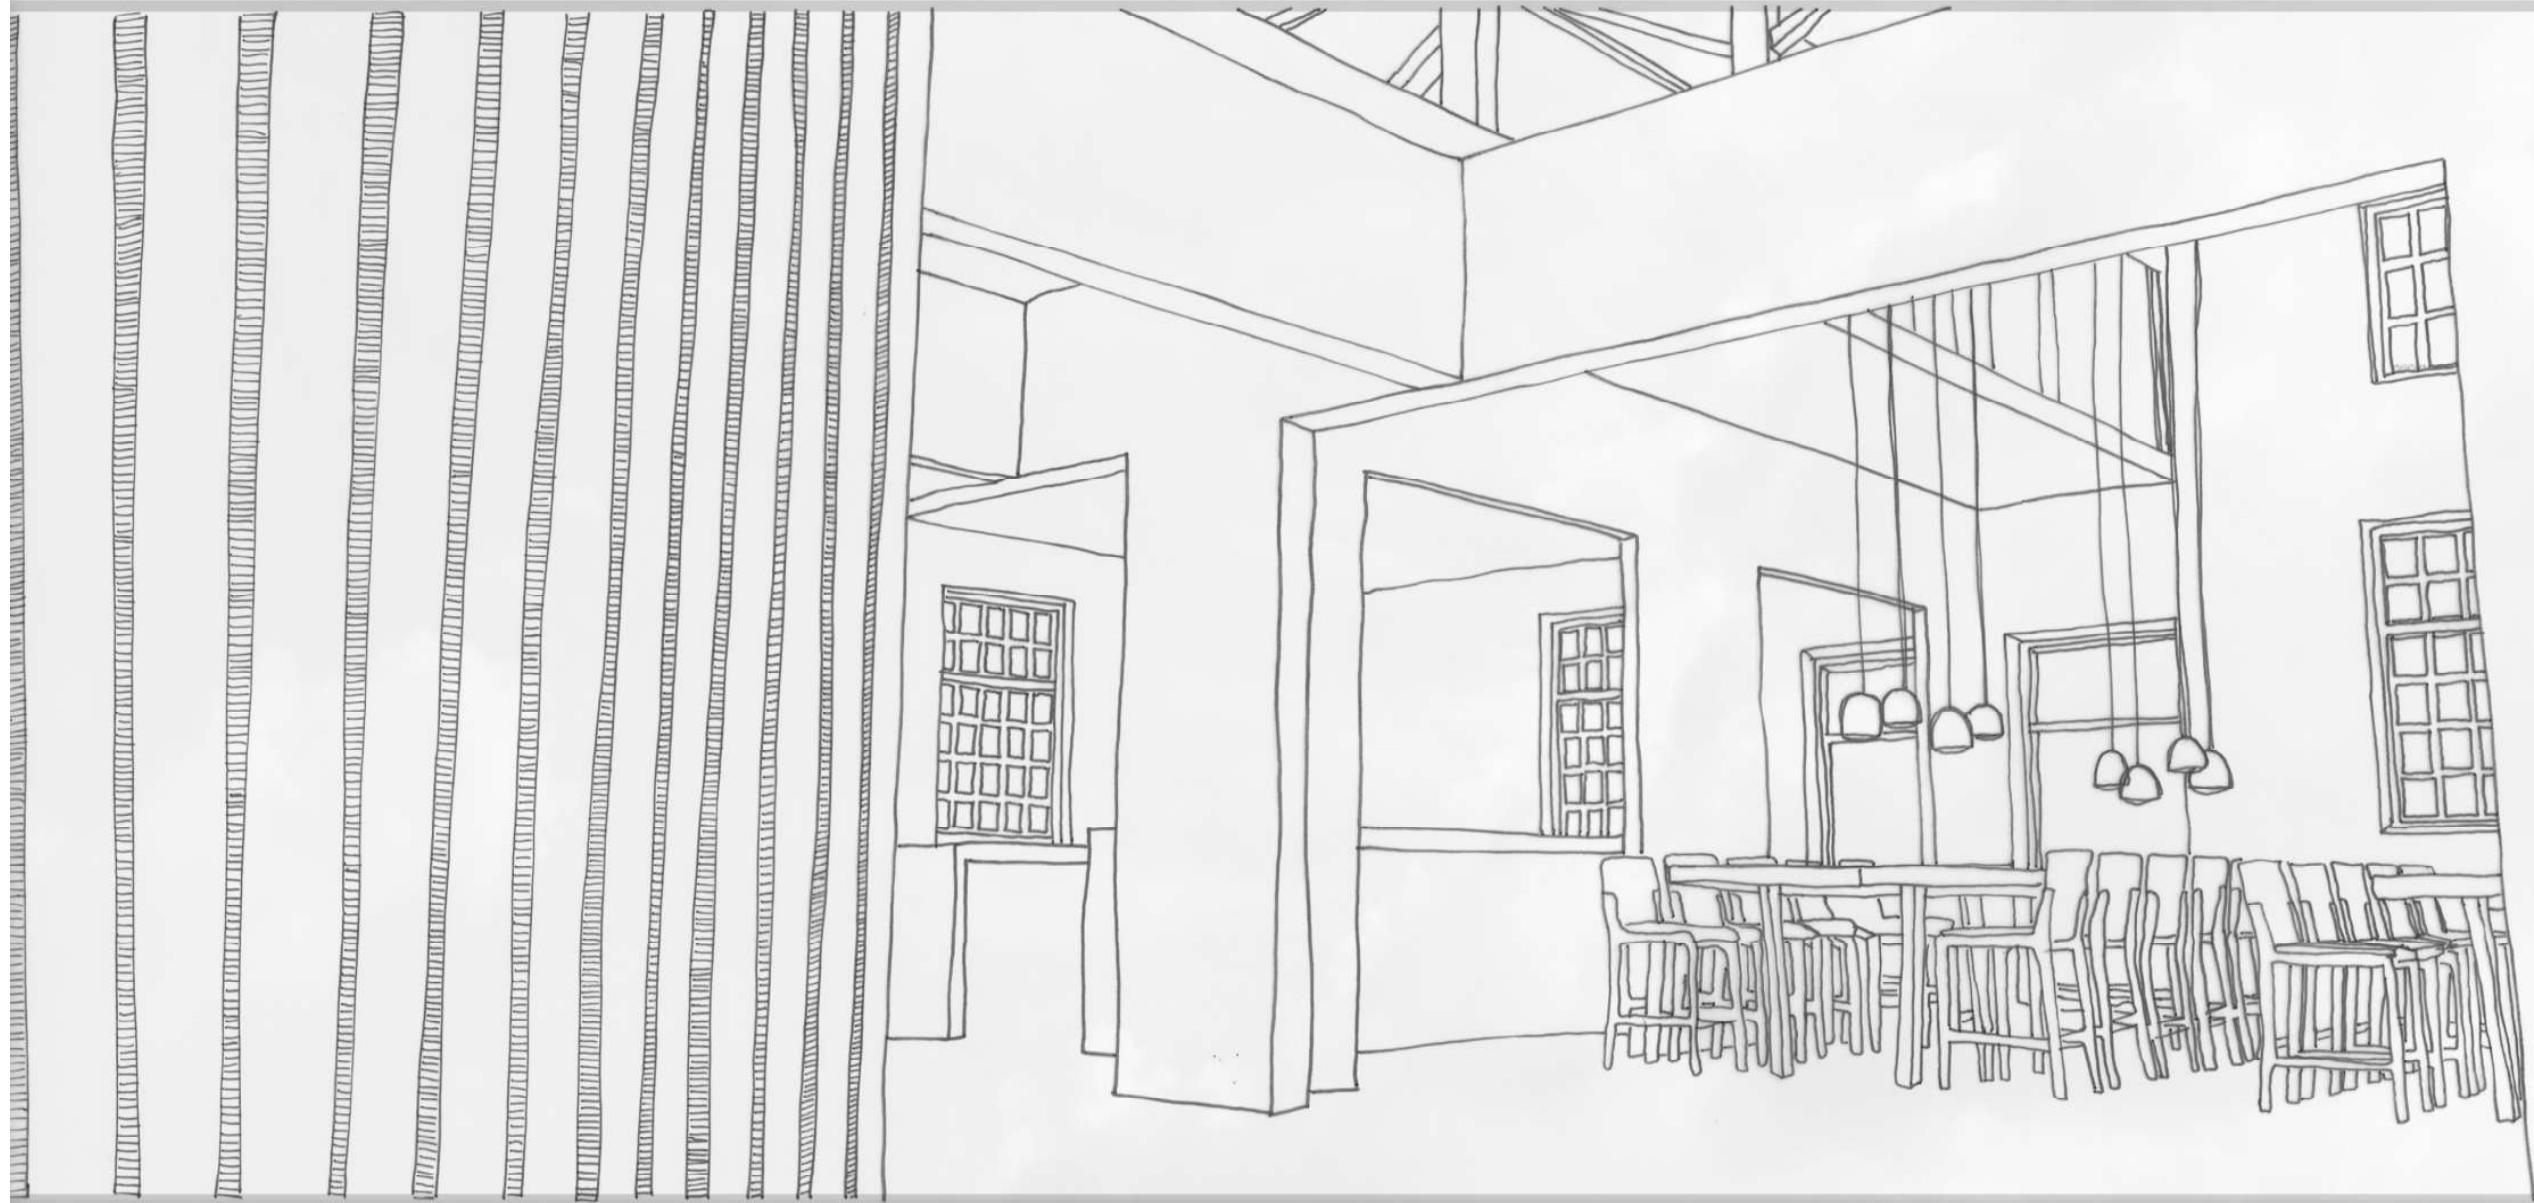

Kleine Boerderij - interior



Community centre entrance interior



Overview Plofbos design