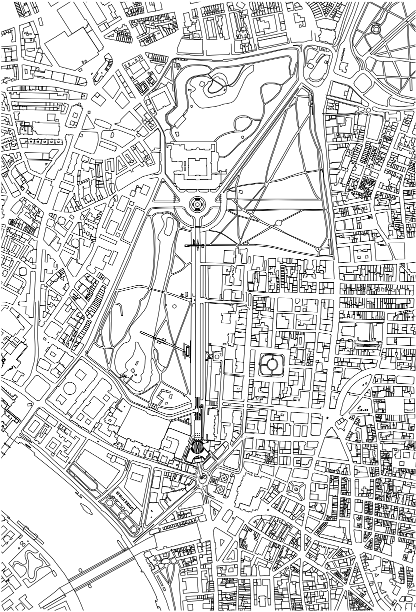

Context **Scale 1:3000**

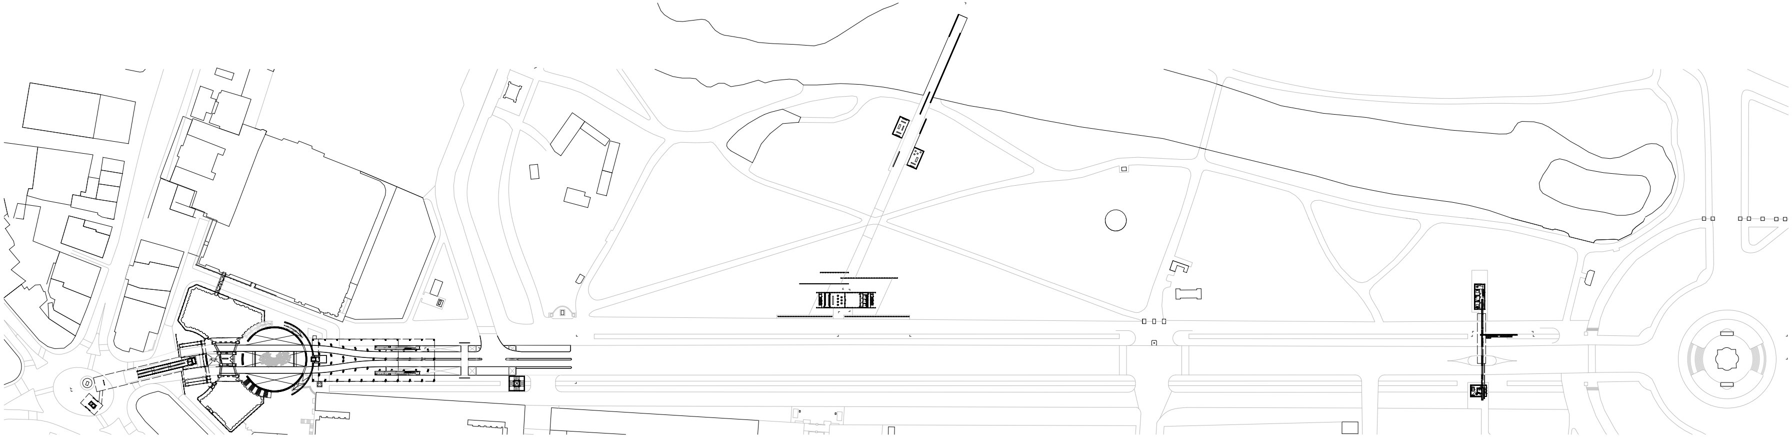

Ground Floor Plan **Scale 1:500**

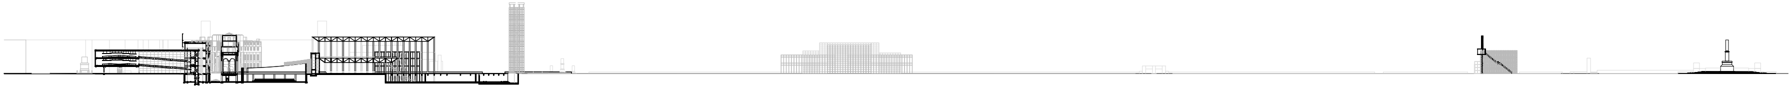

Absolute Section **Scale 1:500**

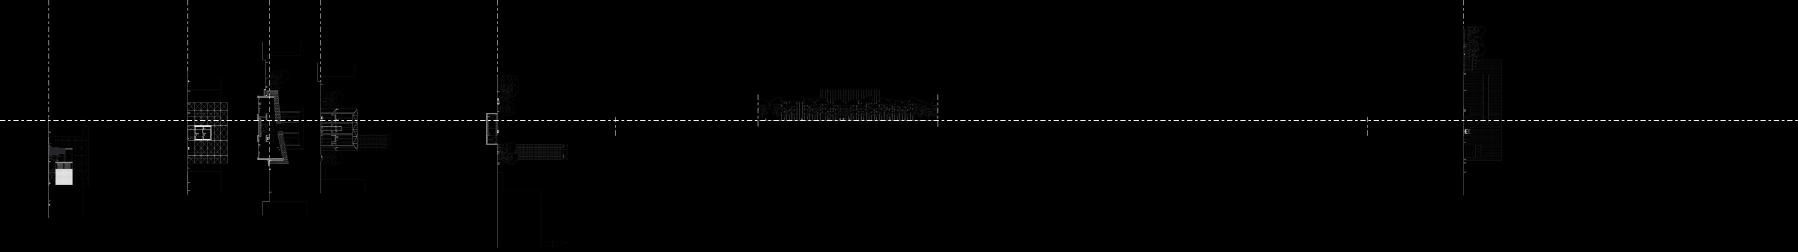

Basement Floor Plan **Scale 1:500**

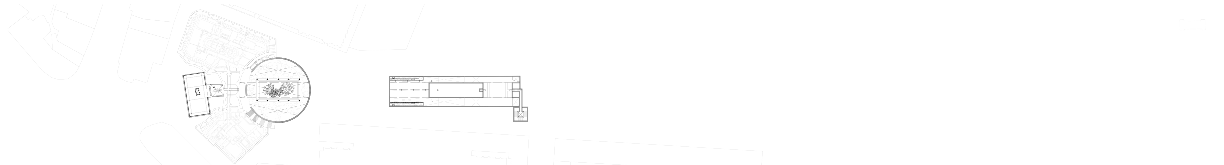

Basement Floor Plan **Scale 1:500**

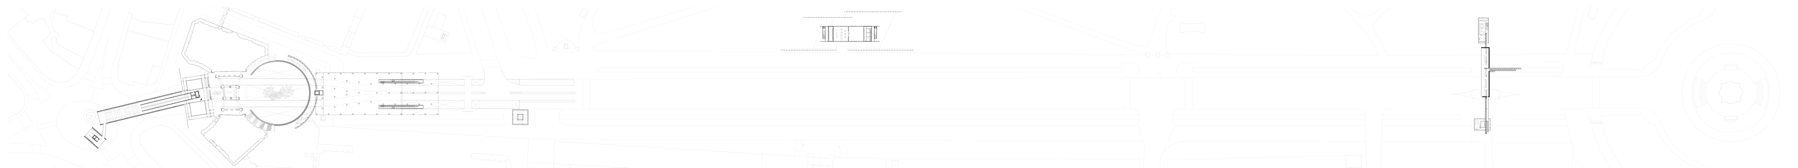

First Floor Plan **Scale 1:500**

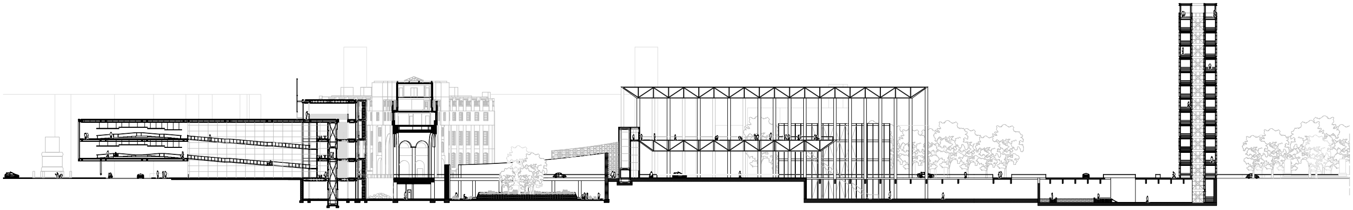

Segment Overview [City within a City] **Scale 1:200**

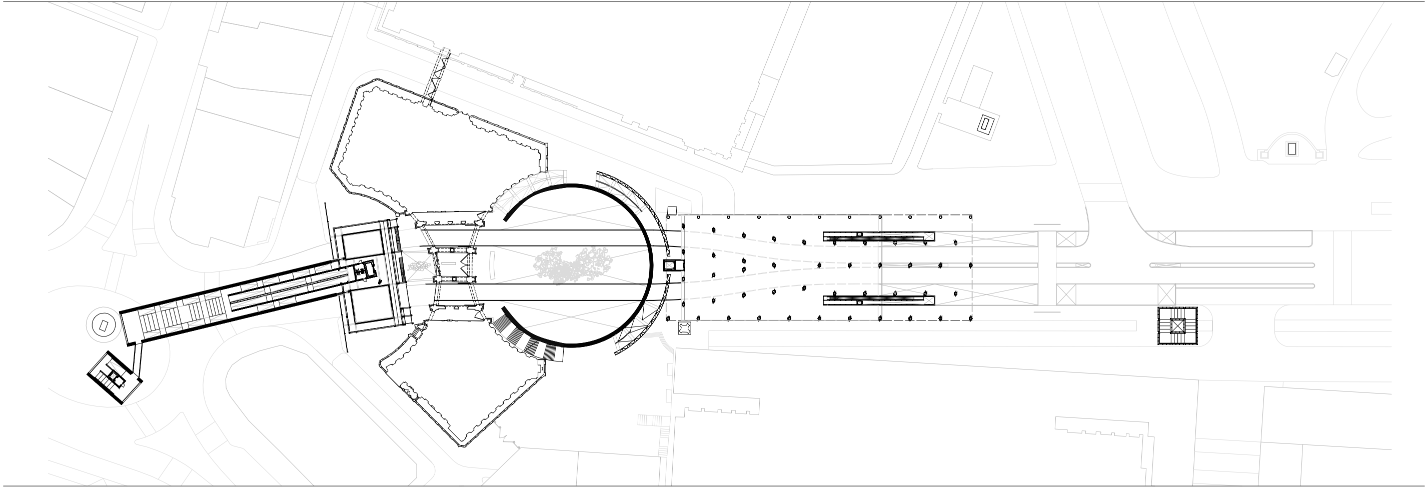

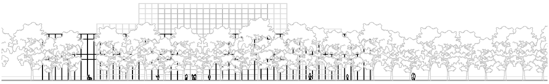

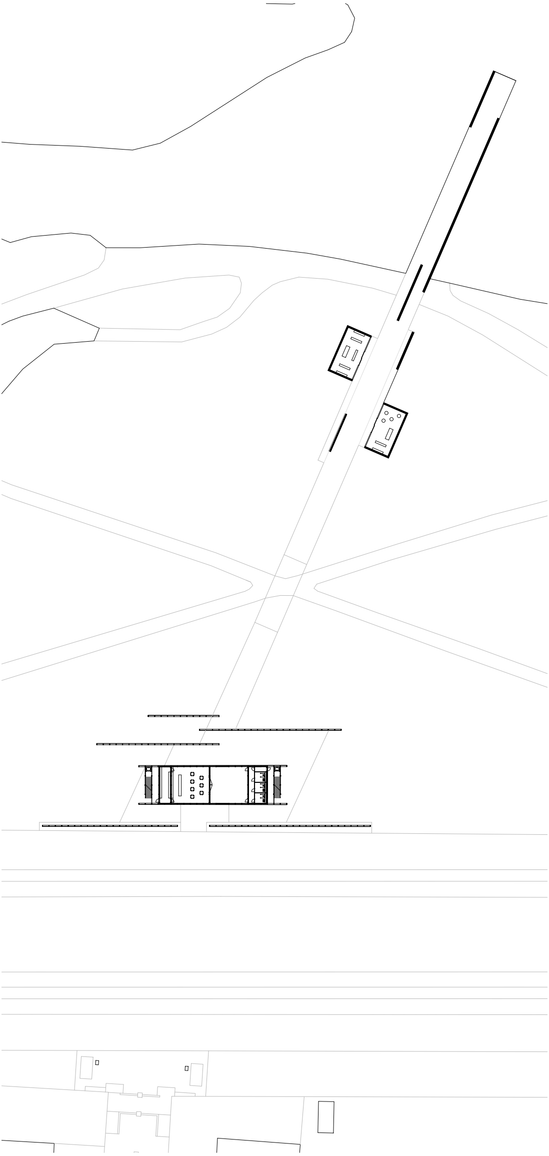

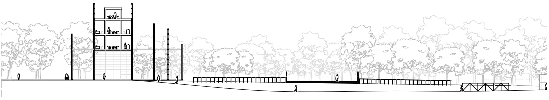

Segment Overview [Romantic Power of Nature] **Scale 1:200**

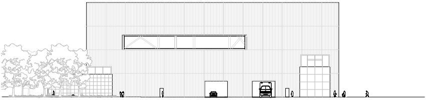

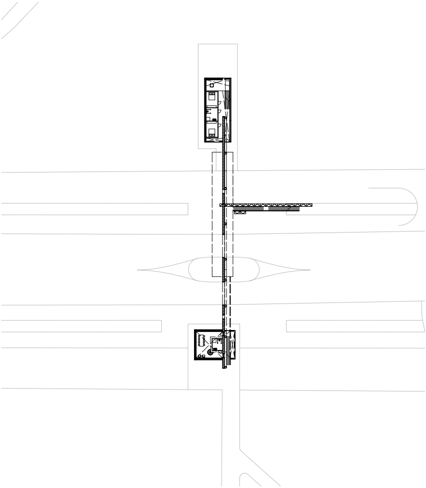

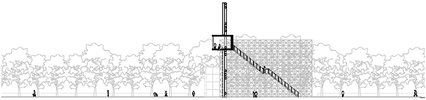

Segment Overview [De] **Scale 1:200**

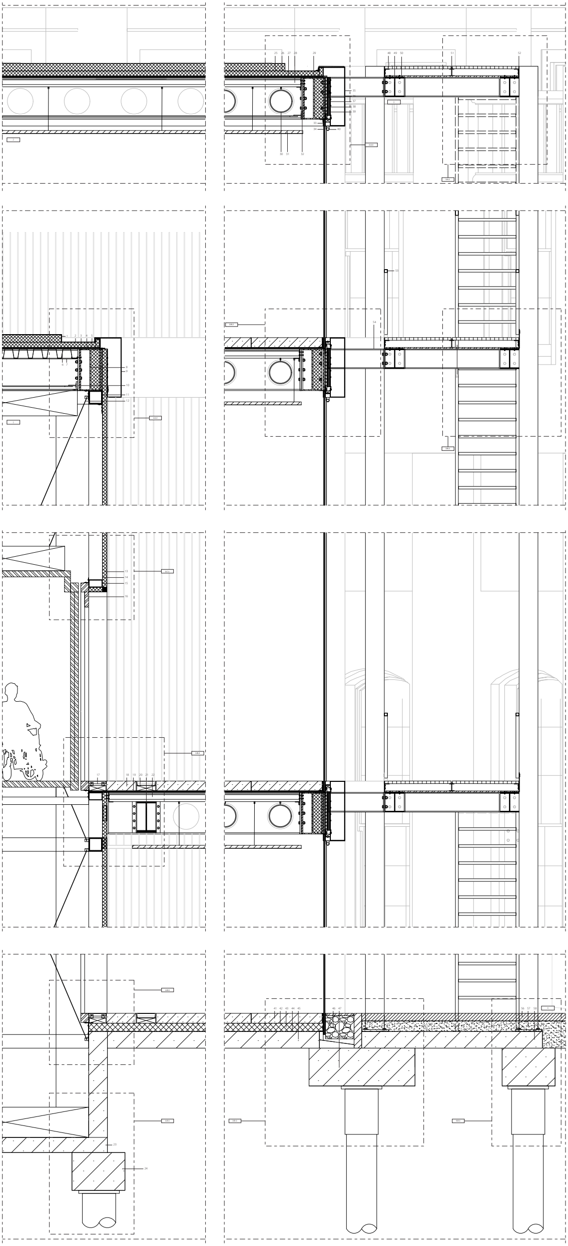

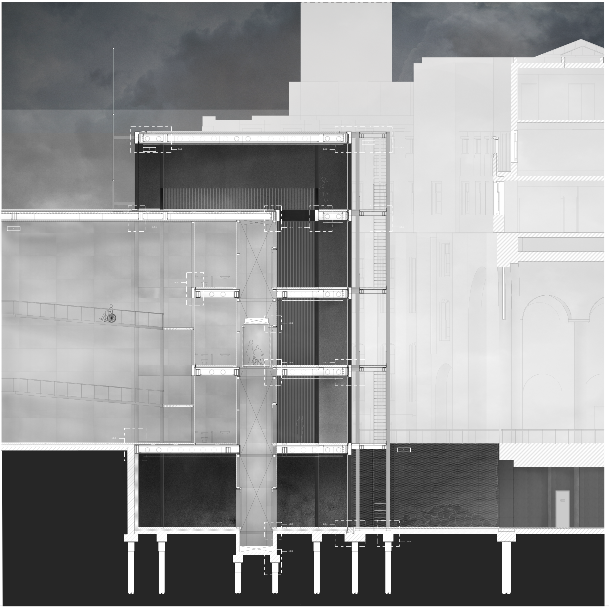

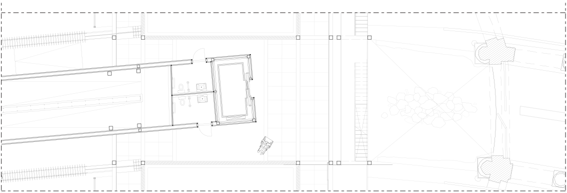

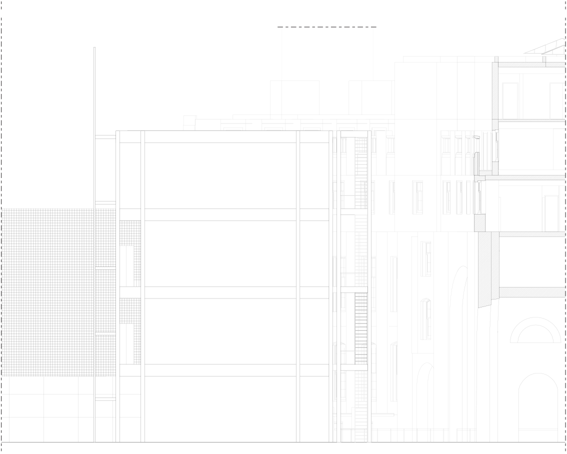

Overview Fragment [City within a City: Technical] **Scale 1:50**