



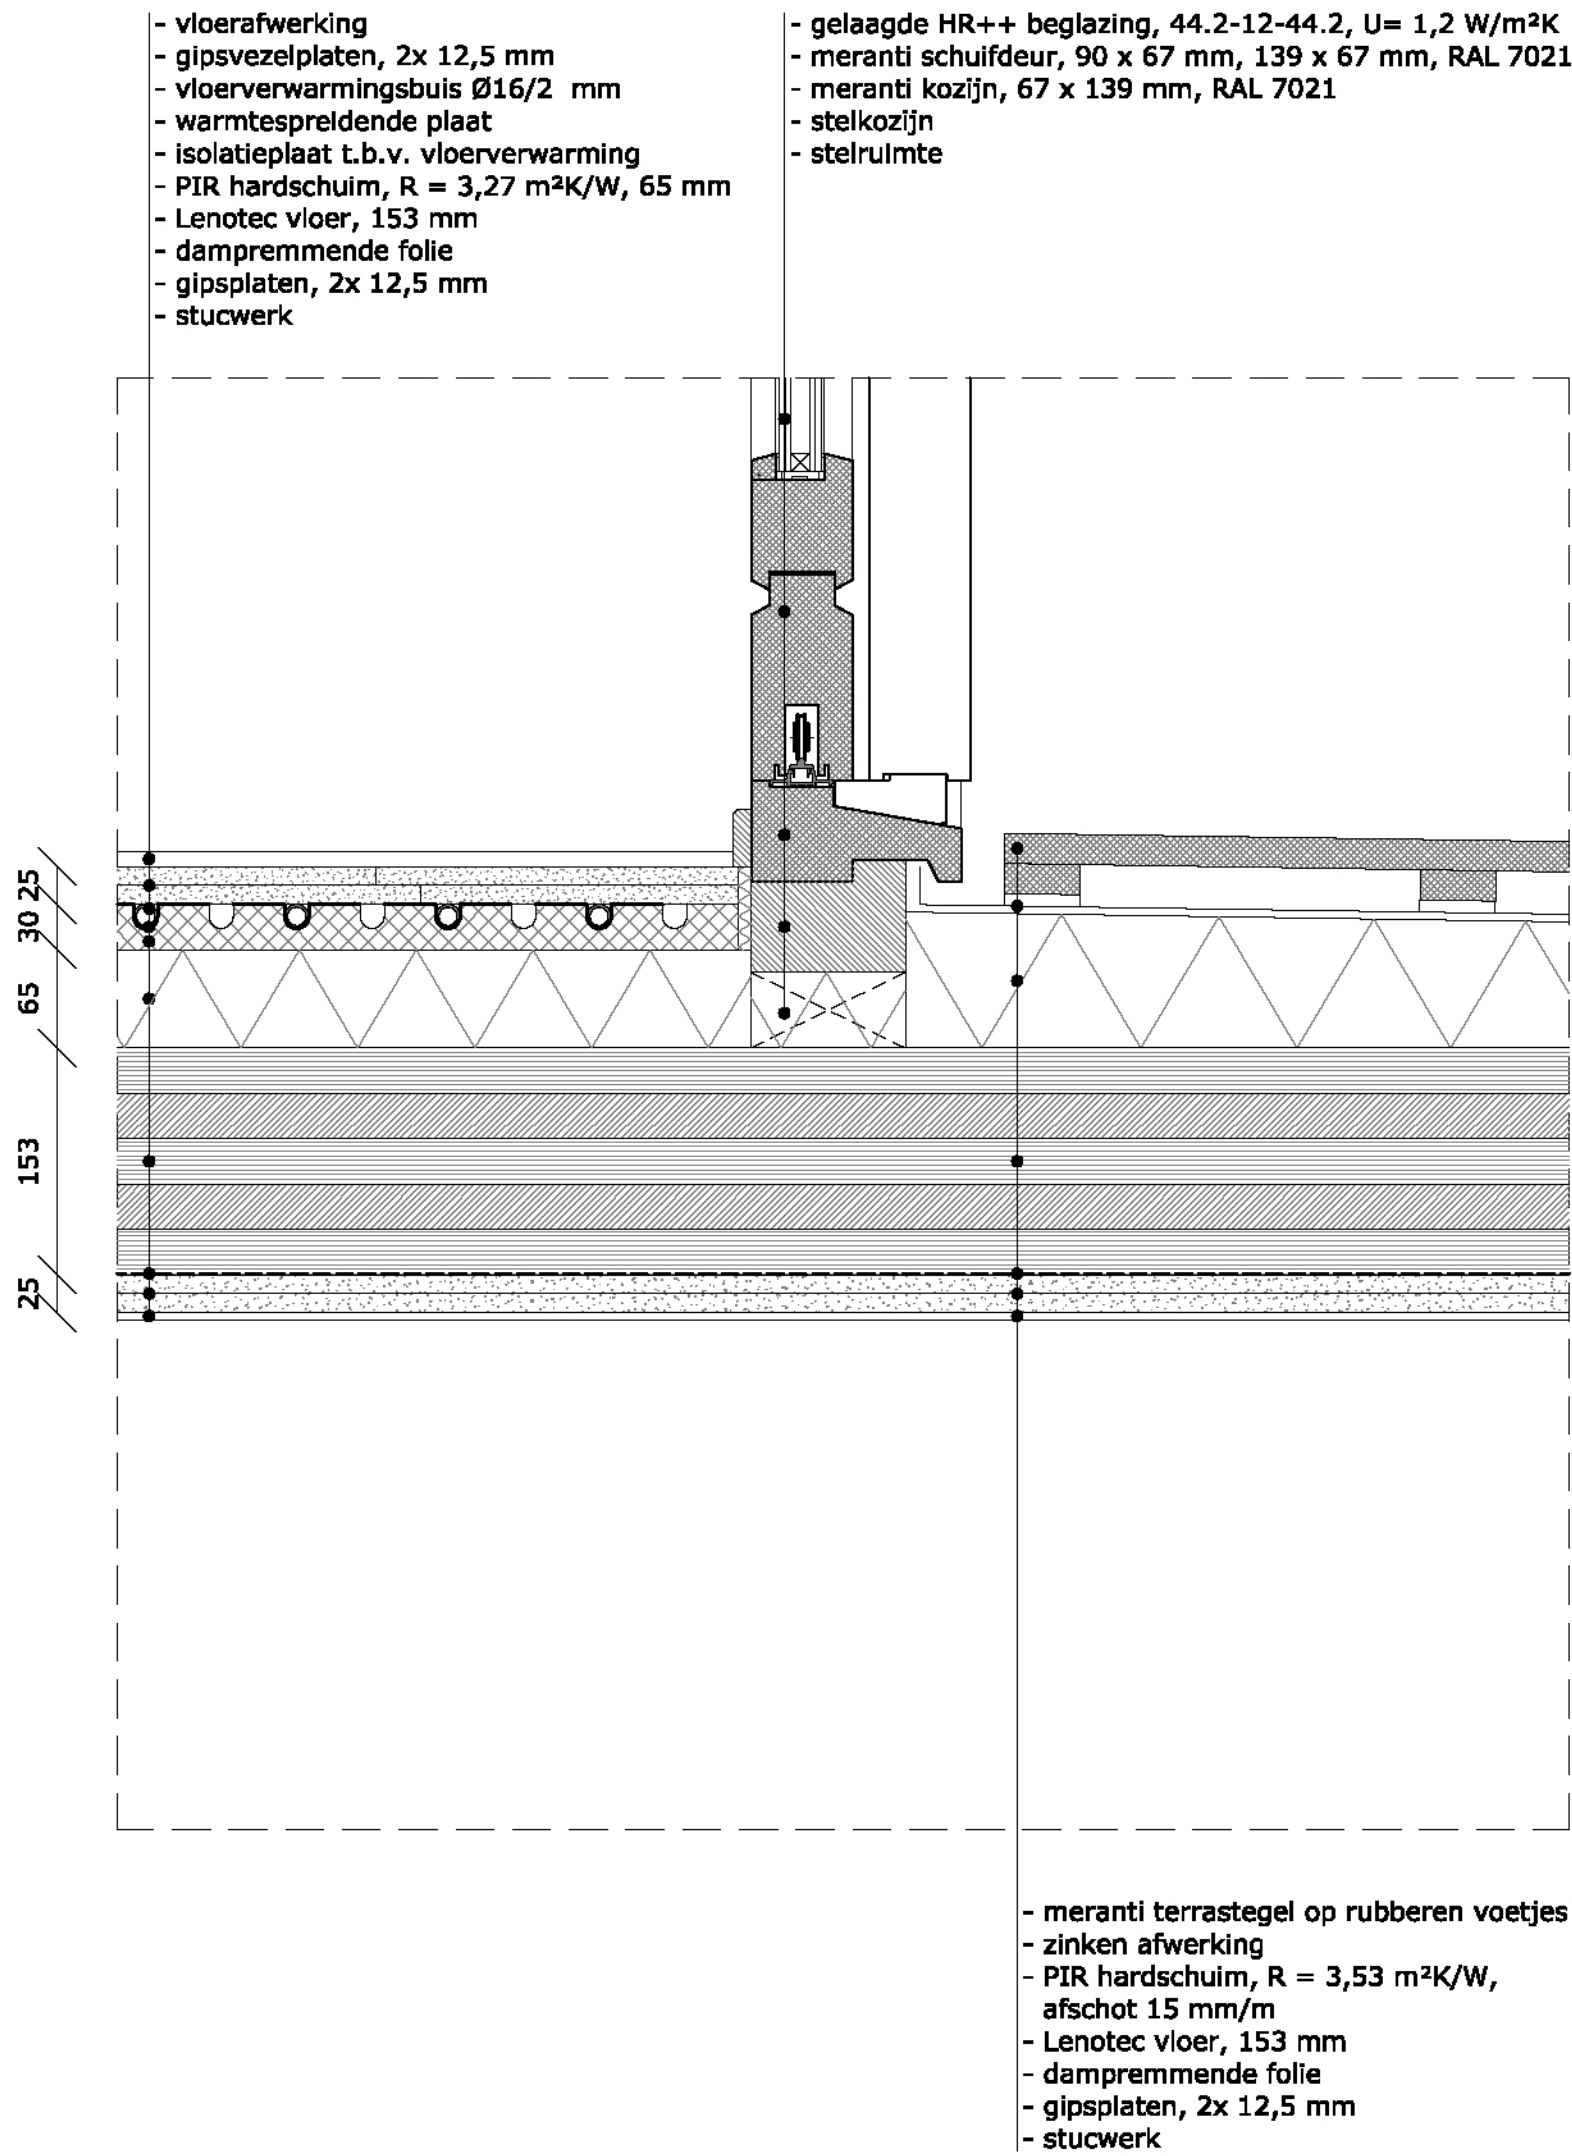


2e verdieping
+ 6000


detail V1 1:5

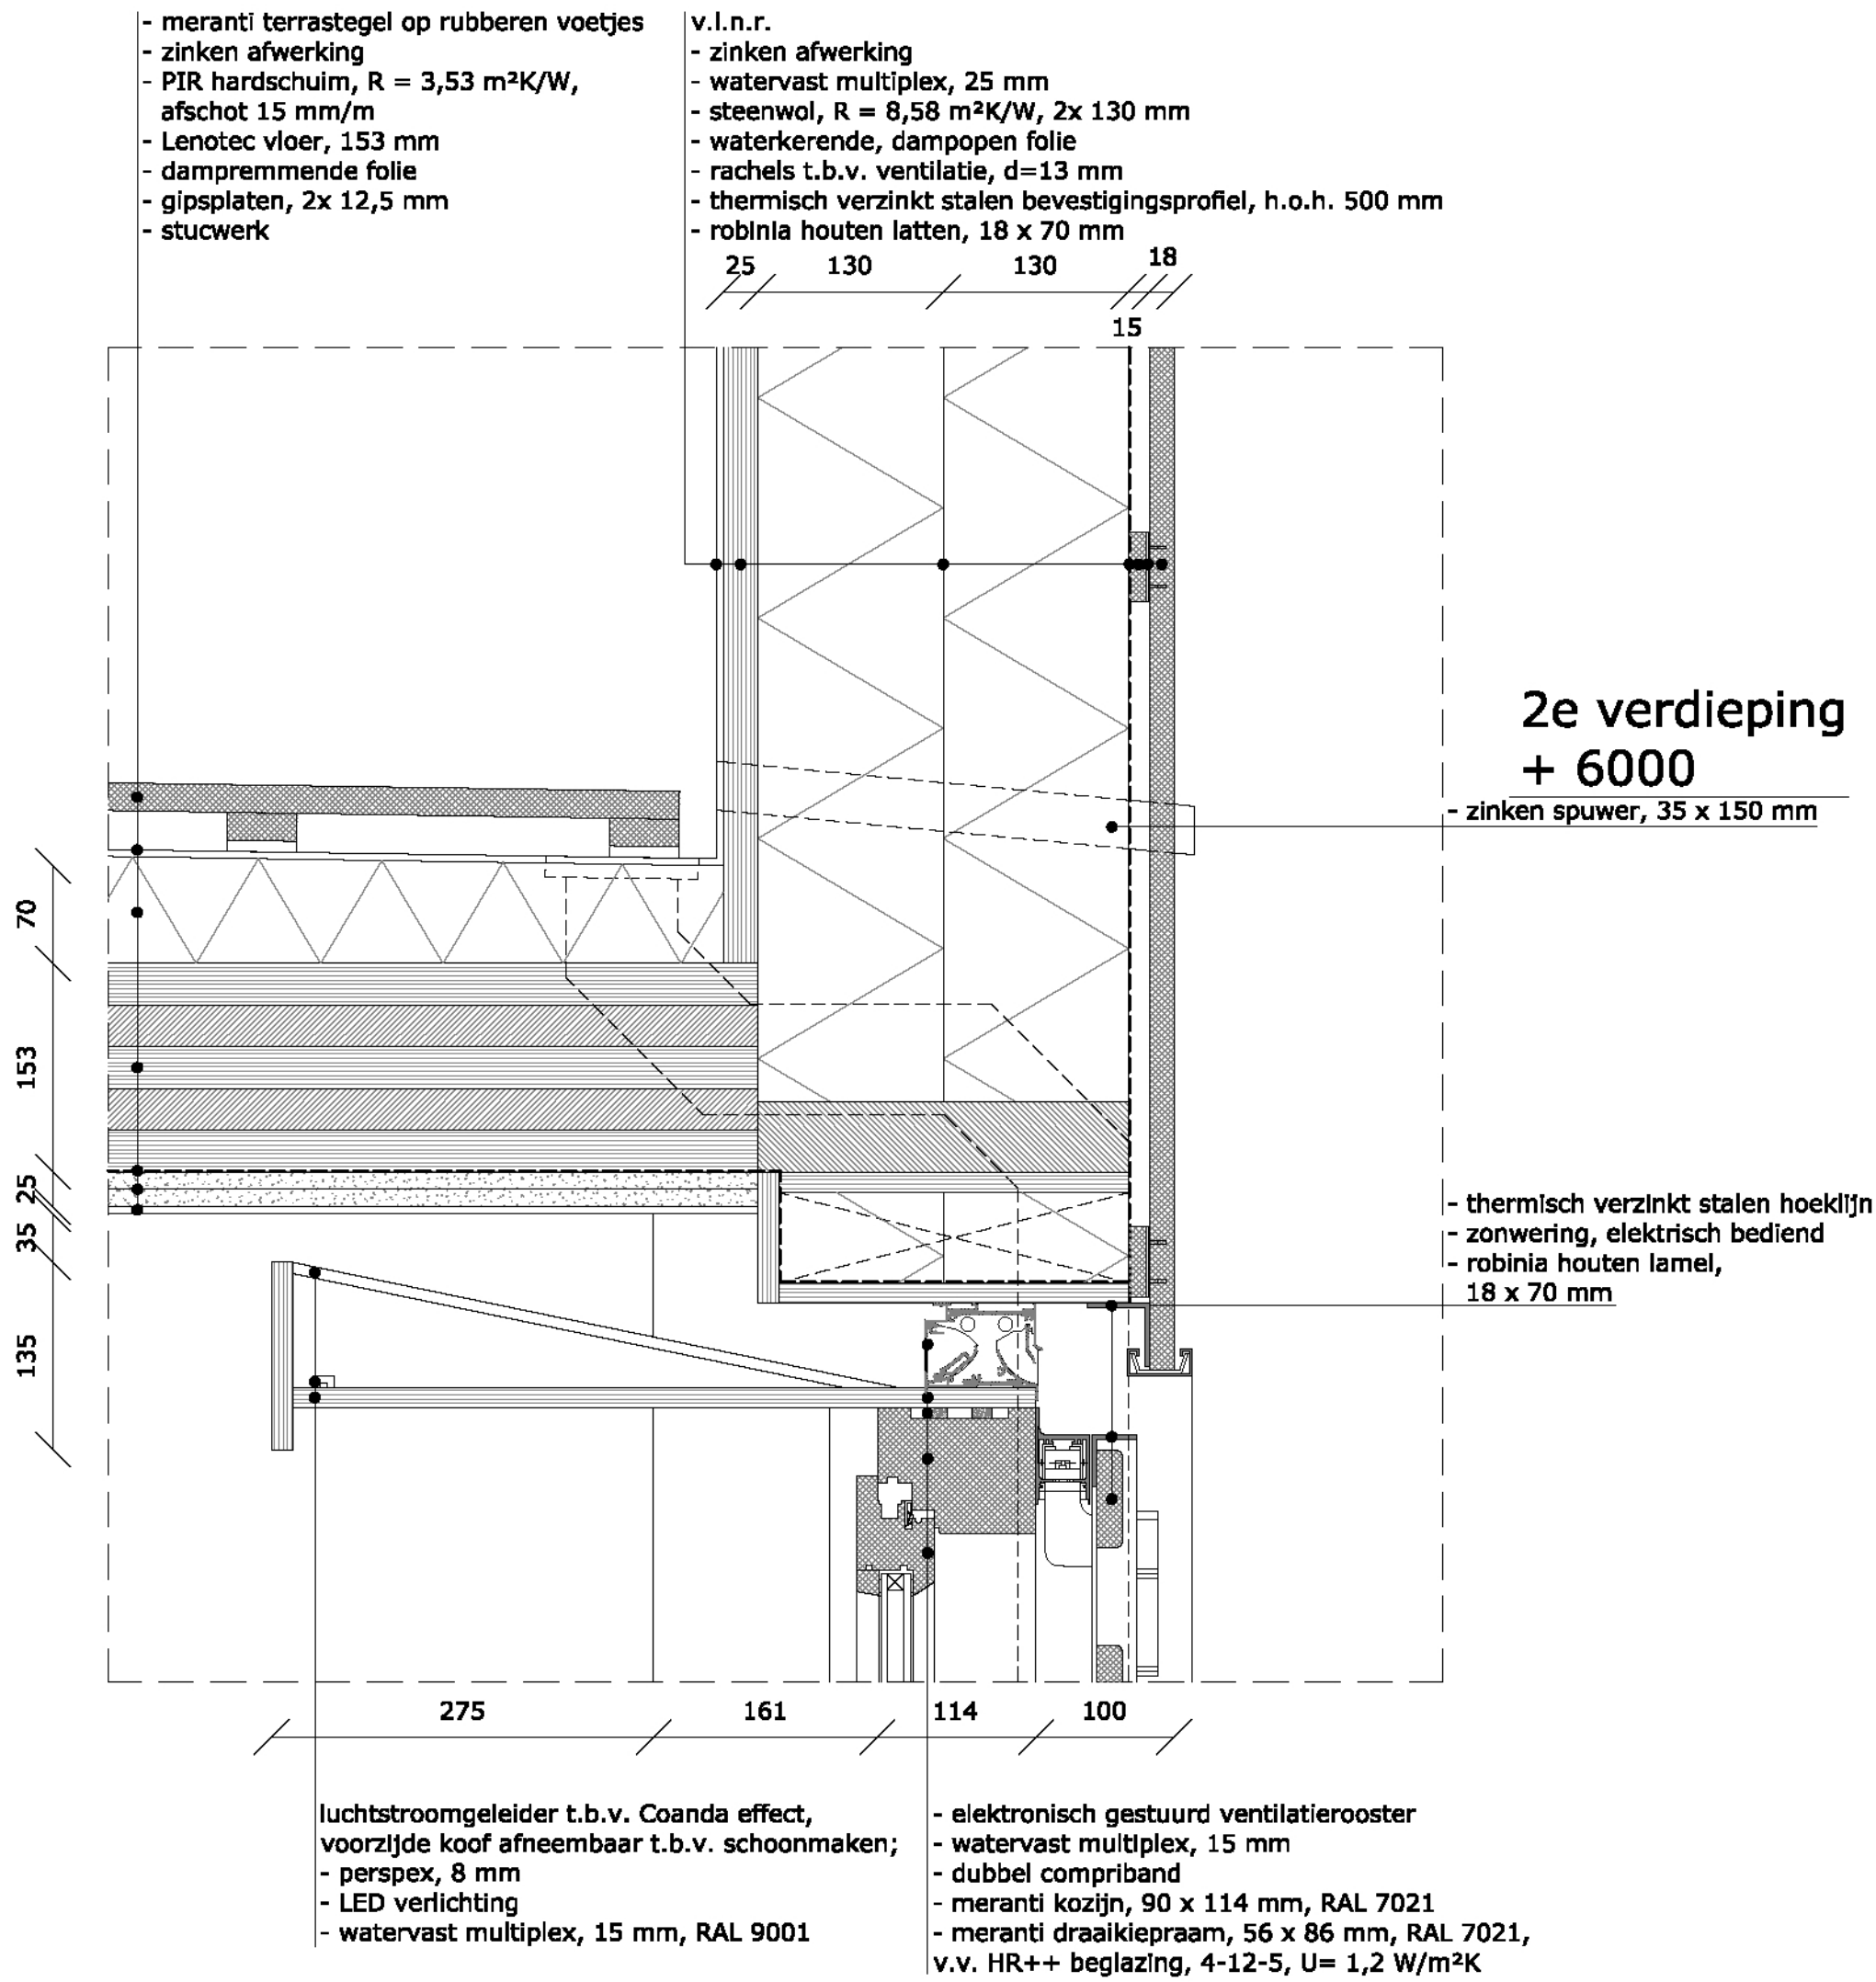

detail V2 1:5

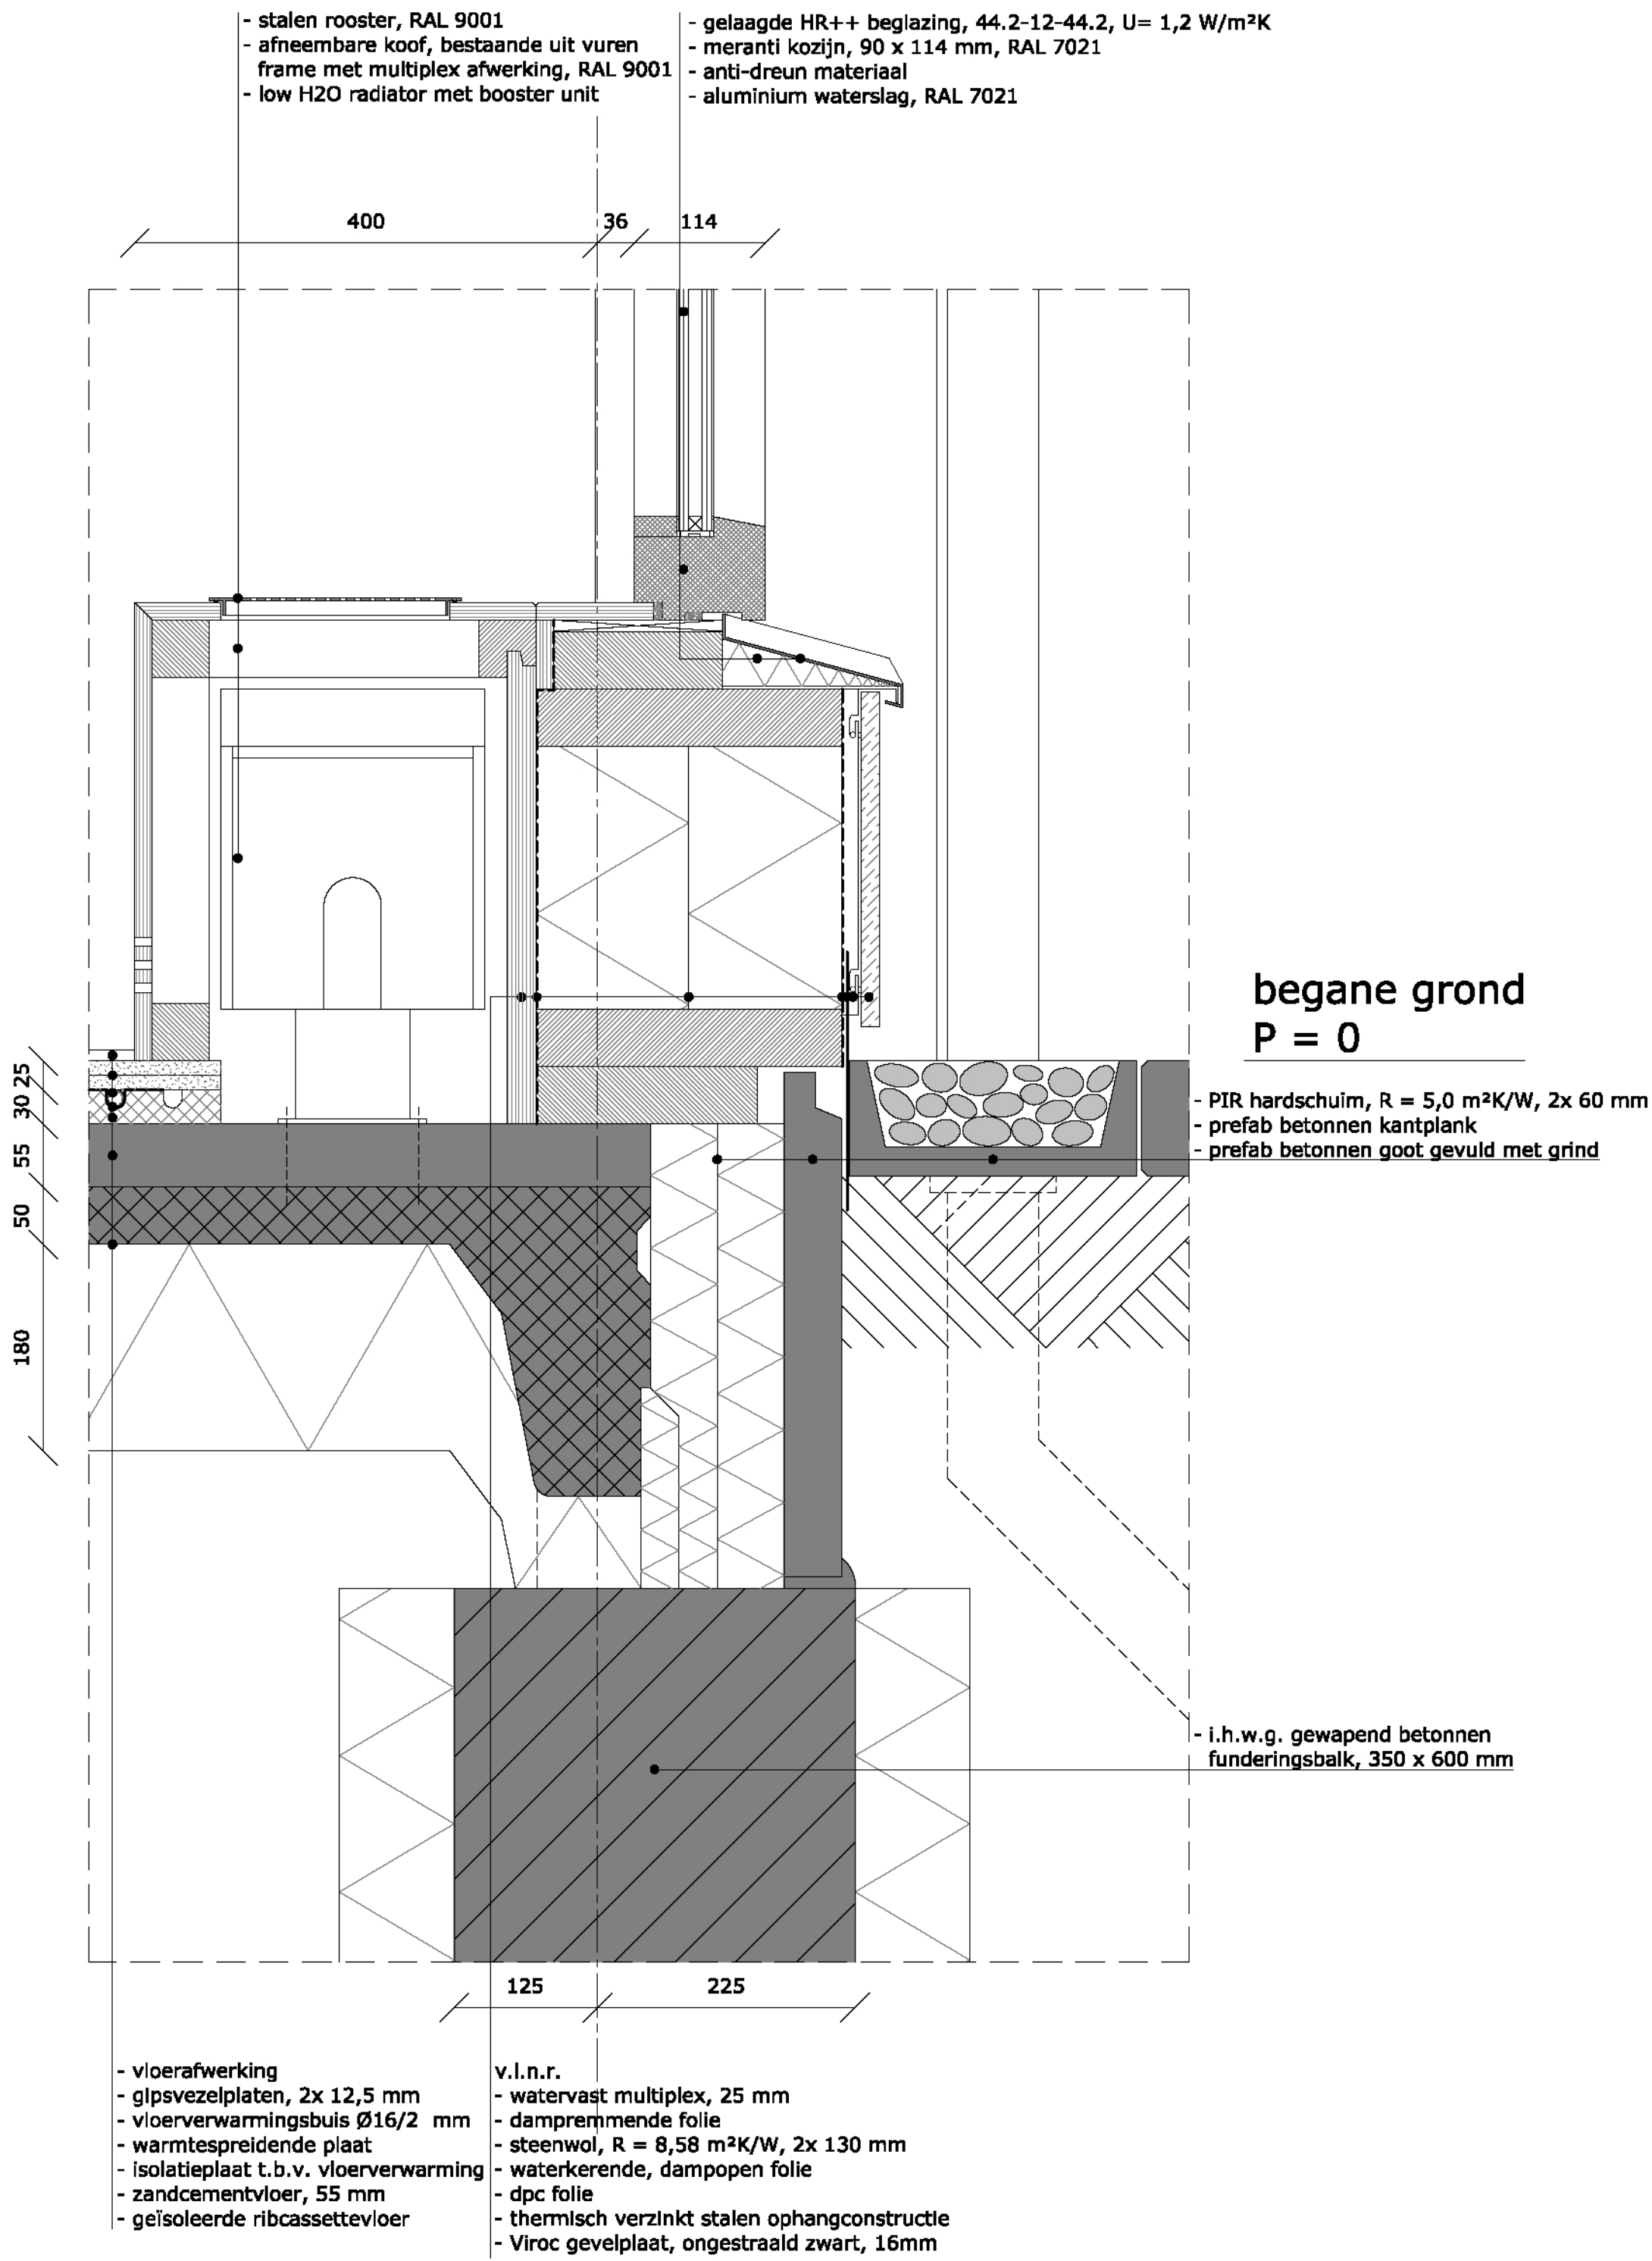

detail V4 1:5

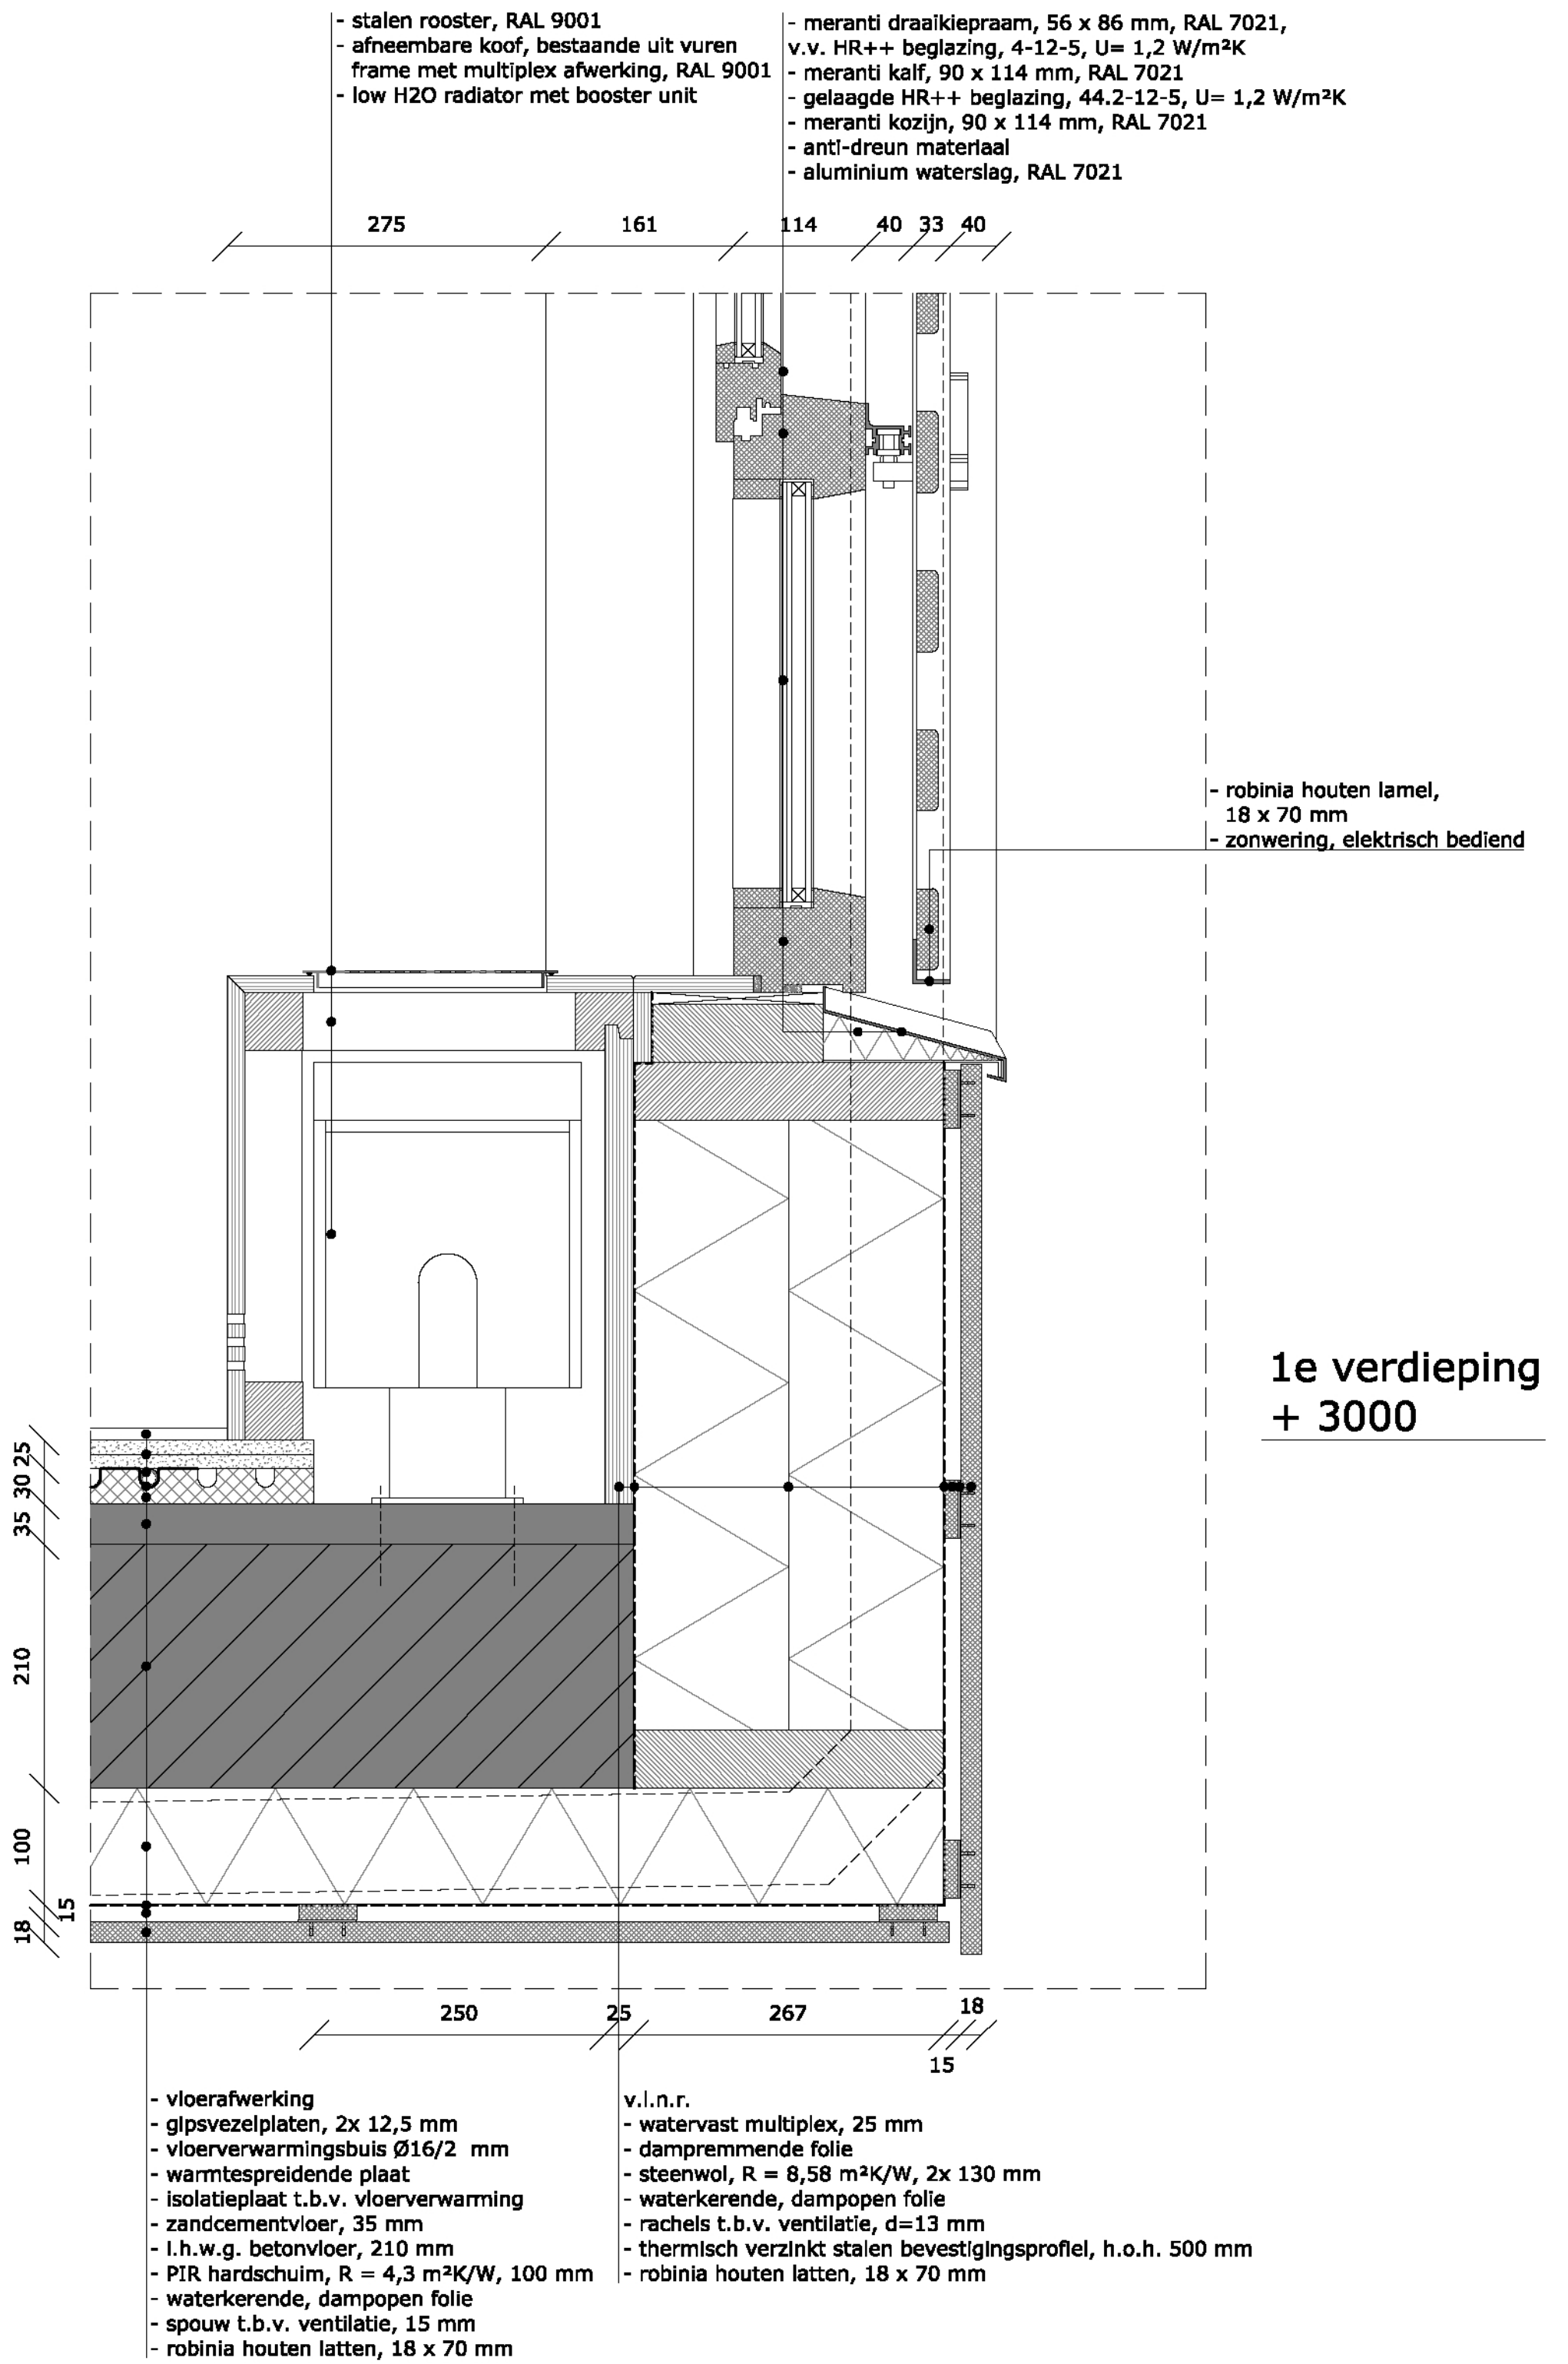

detail V3 1:5