Detailing

1-20 Façade Desinfection Building

1-20 Vertical section façade Desinfection Building

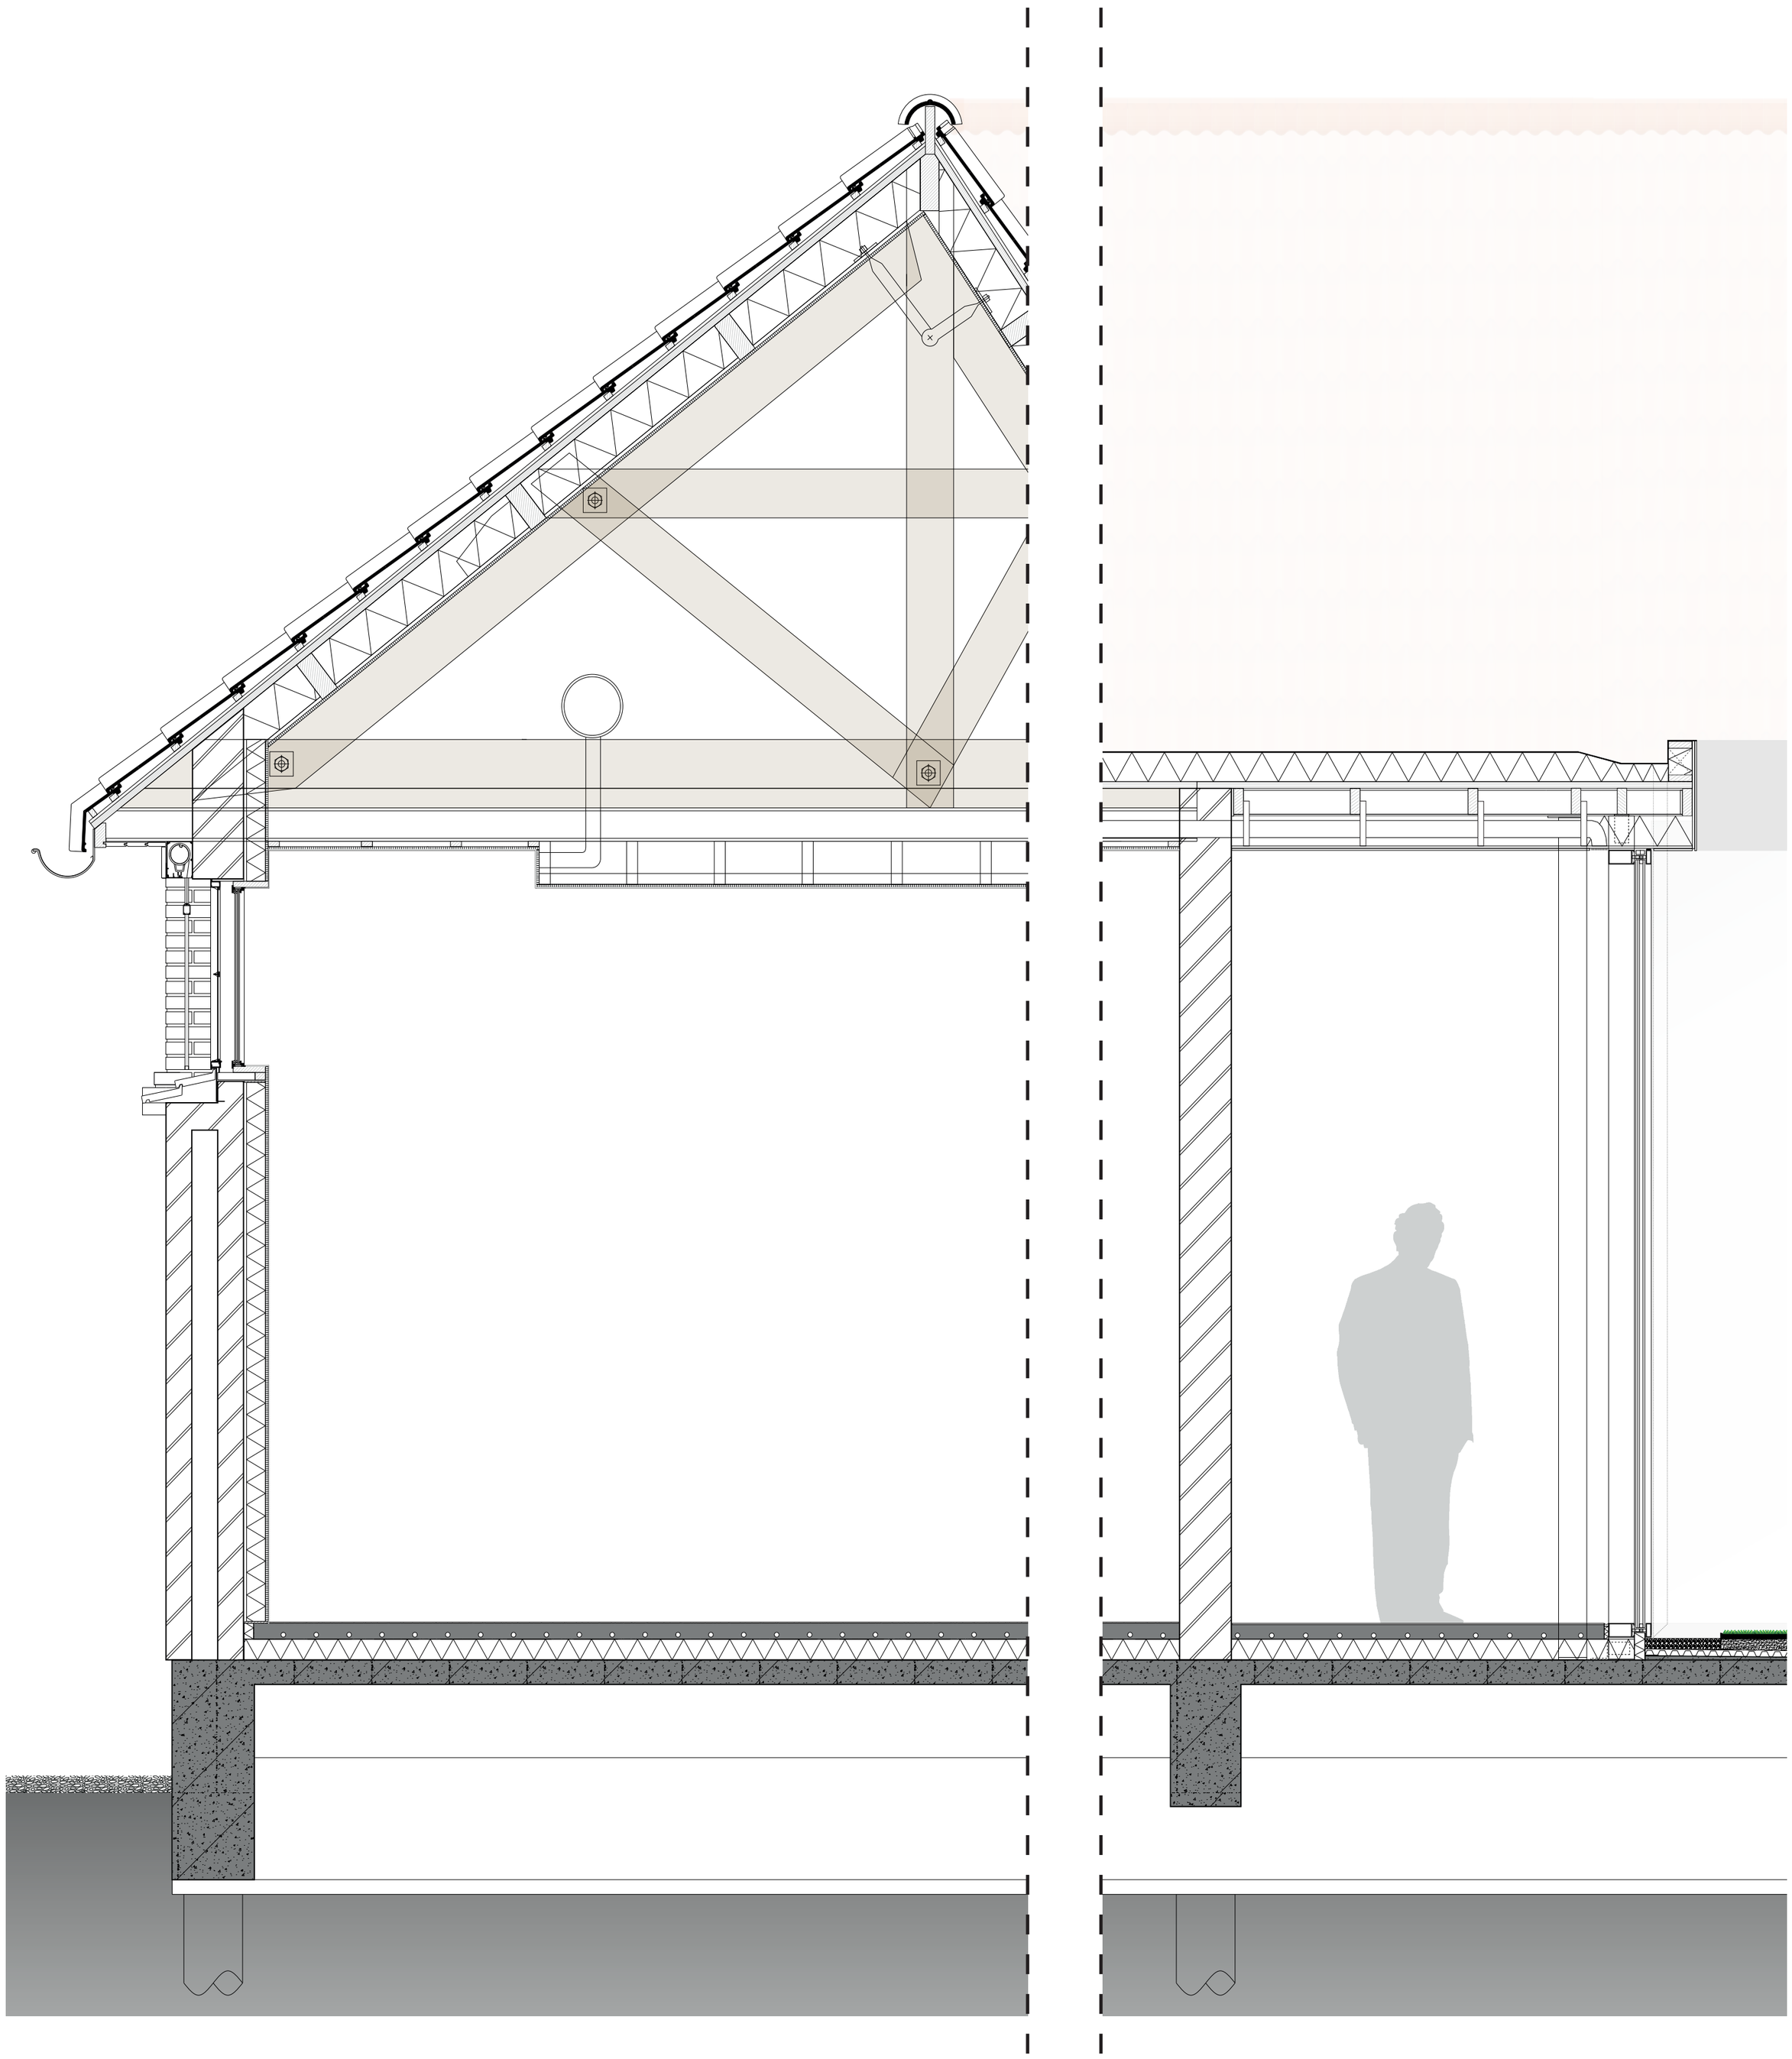

1-5 Roof edge & window frame Desinfection Building

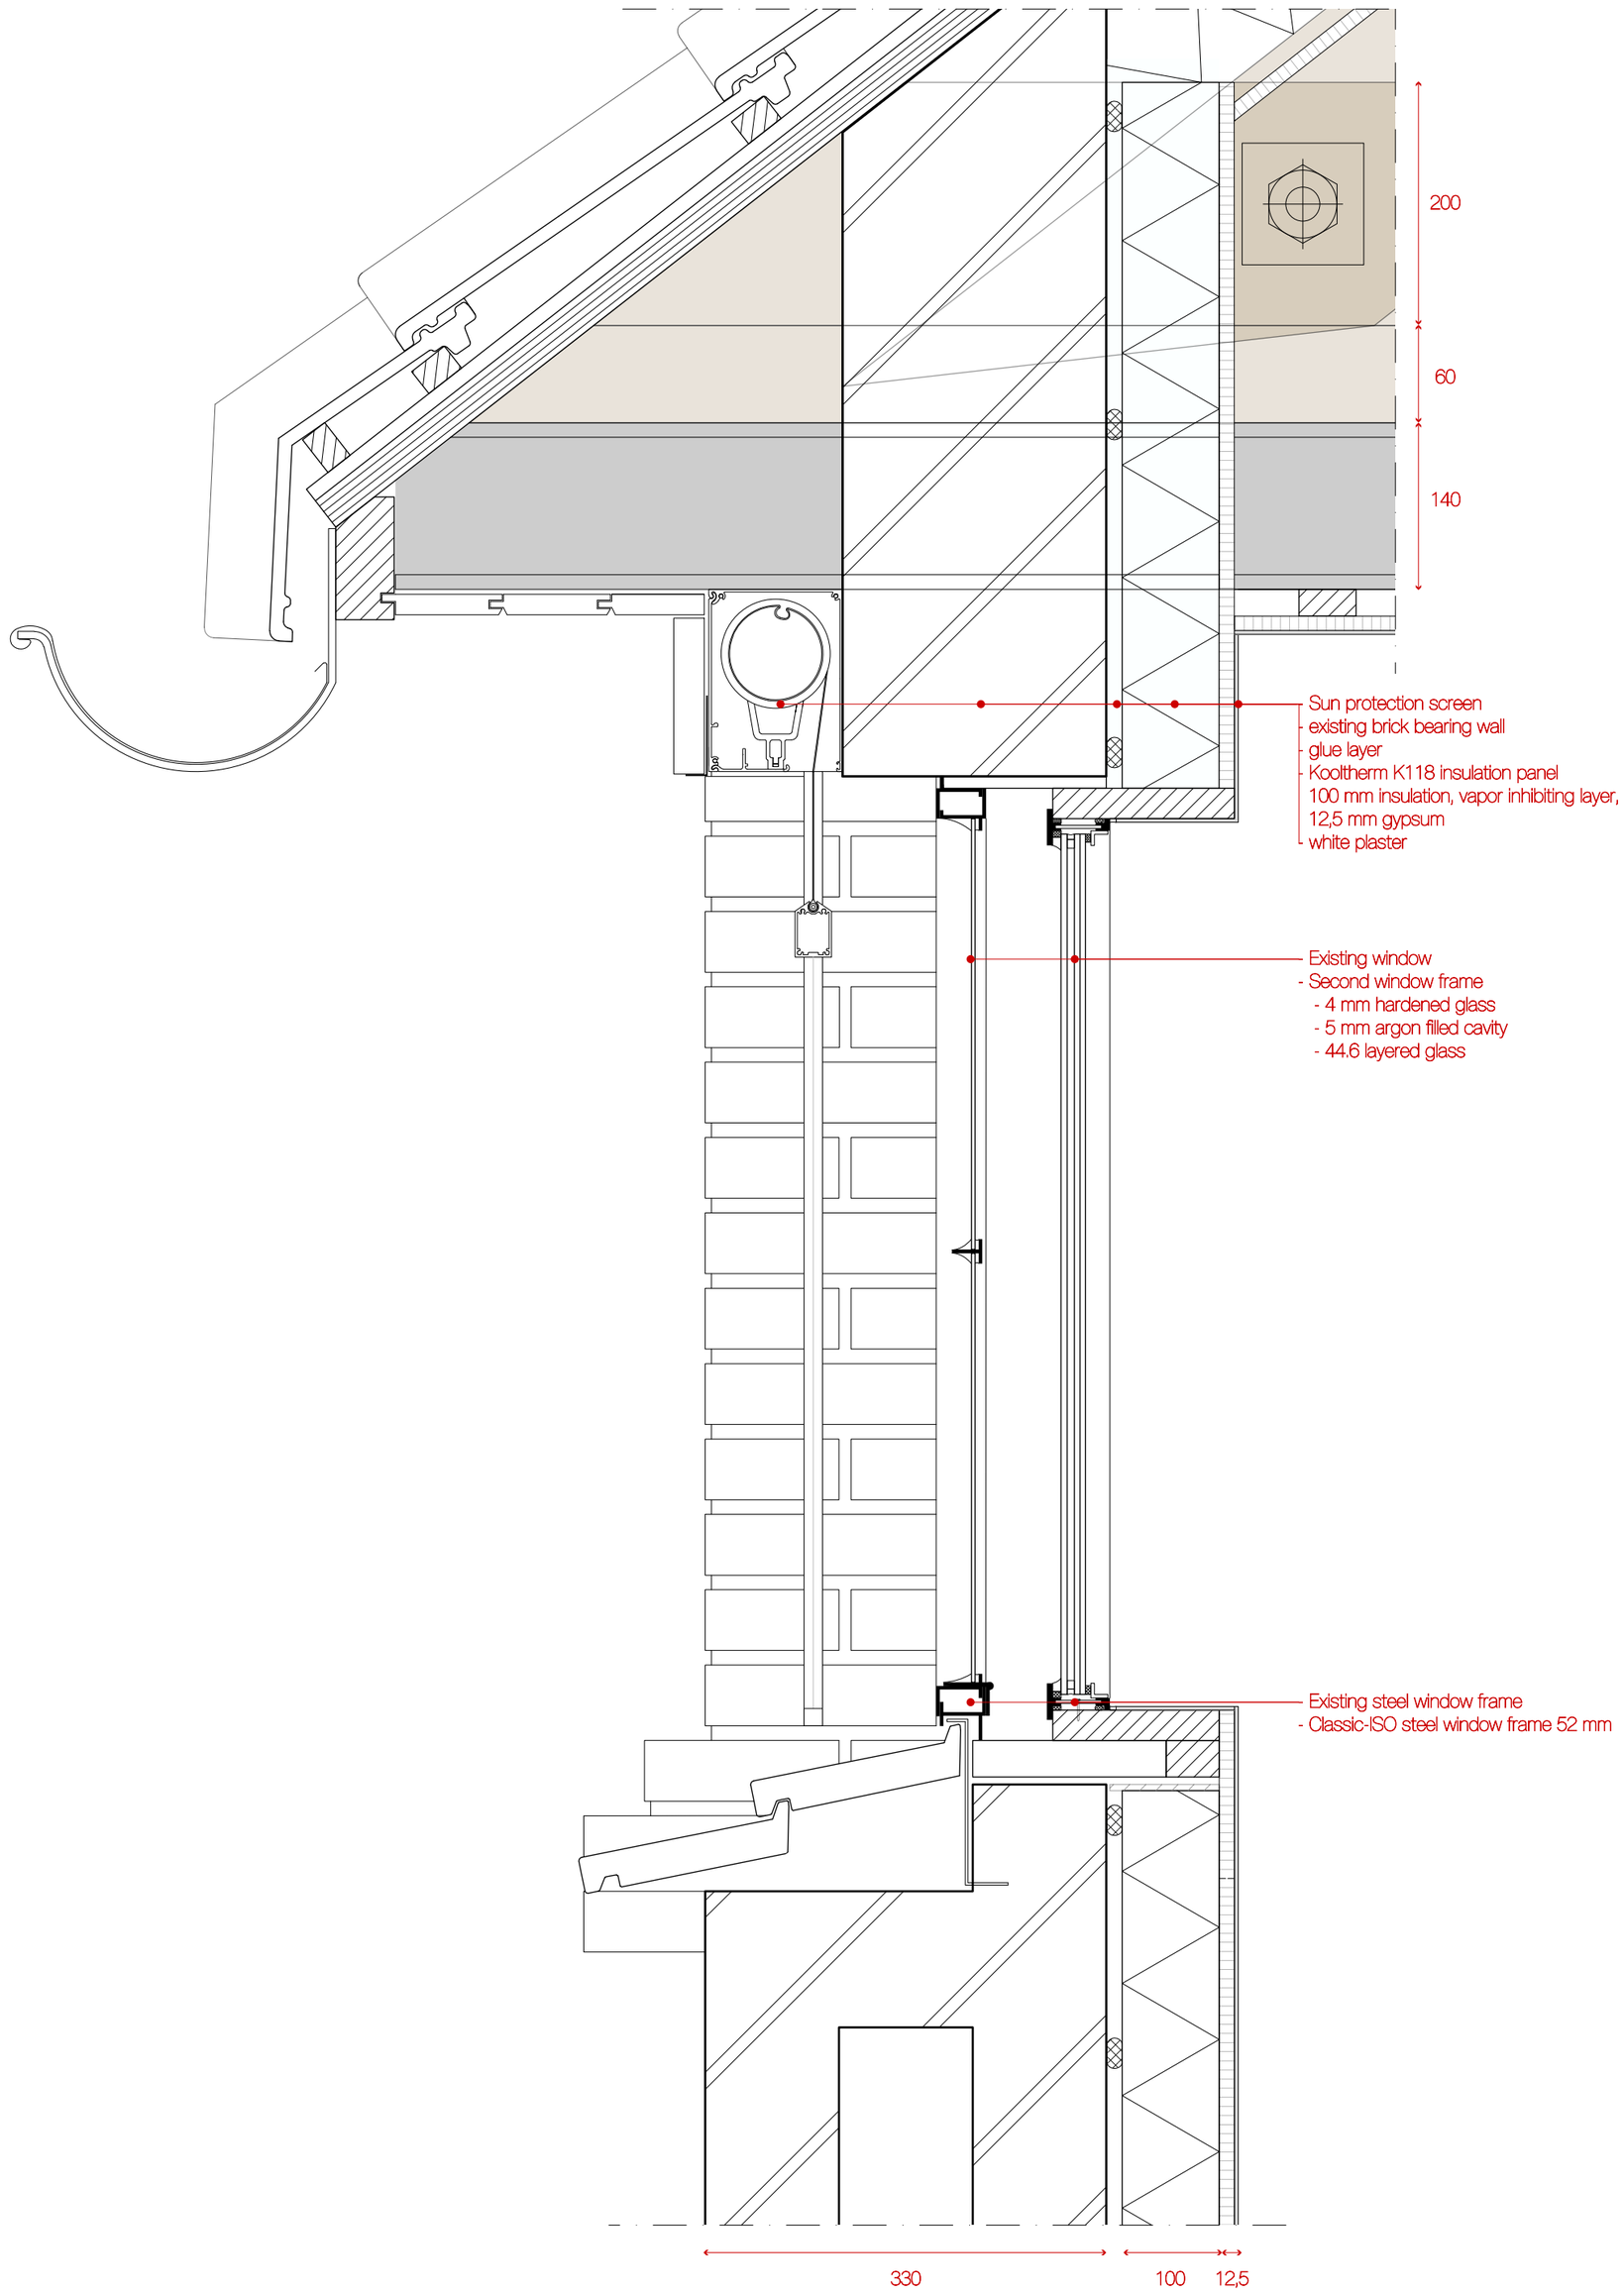

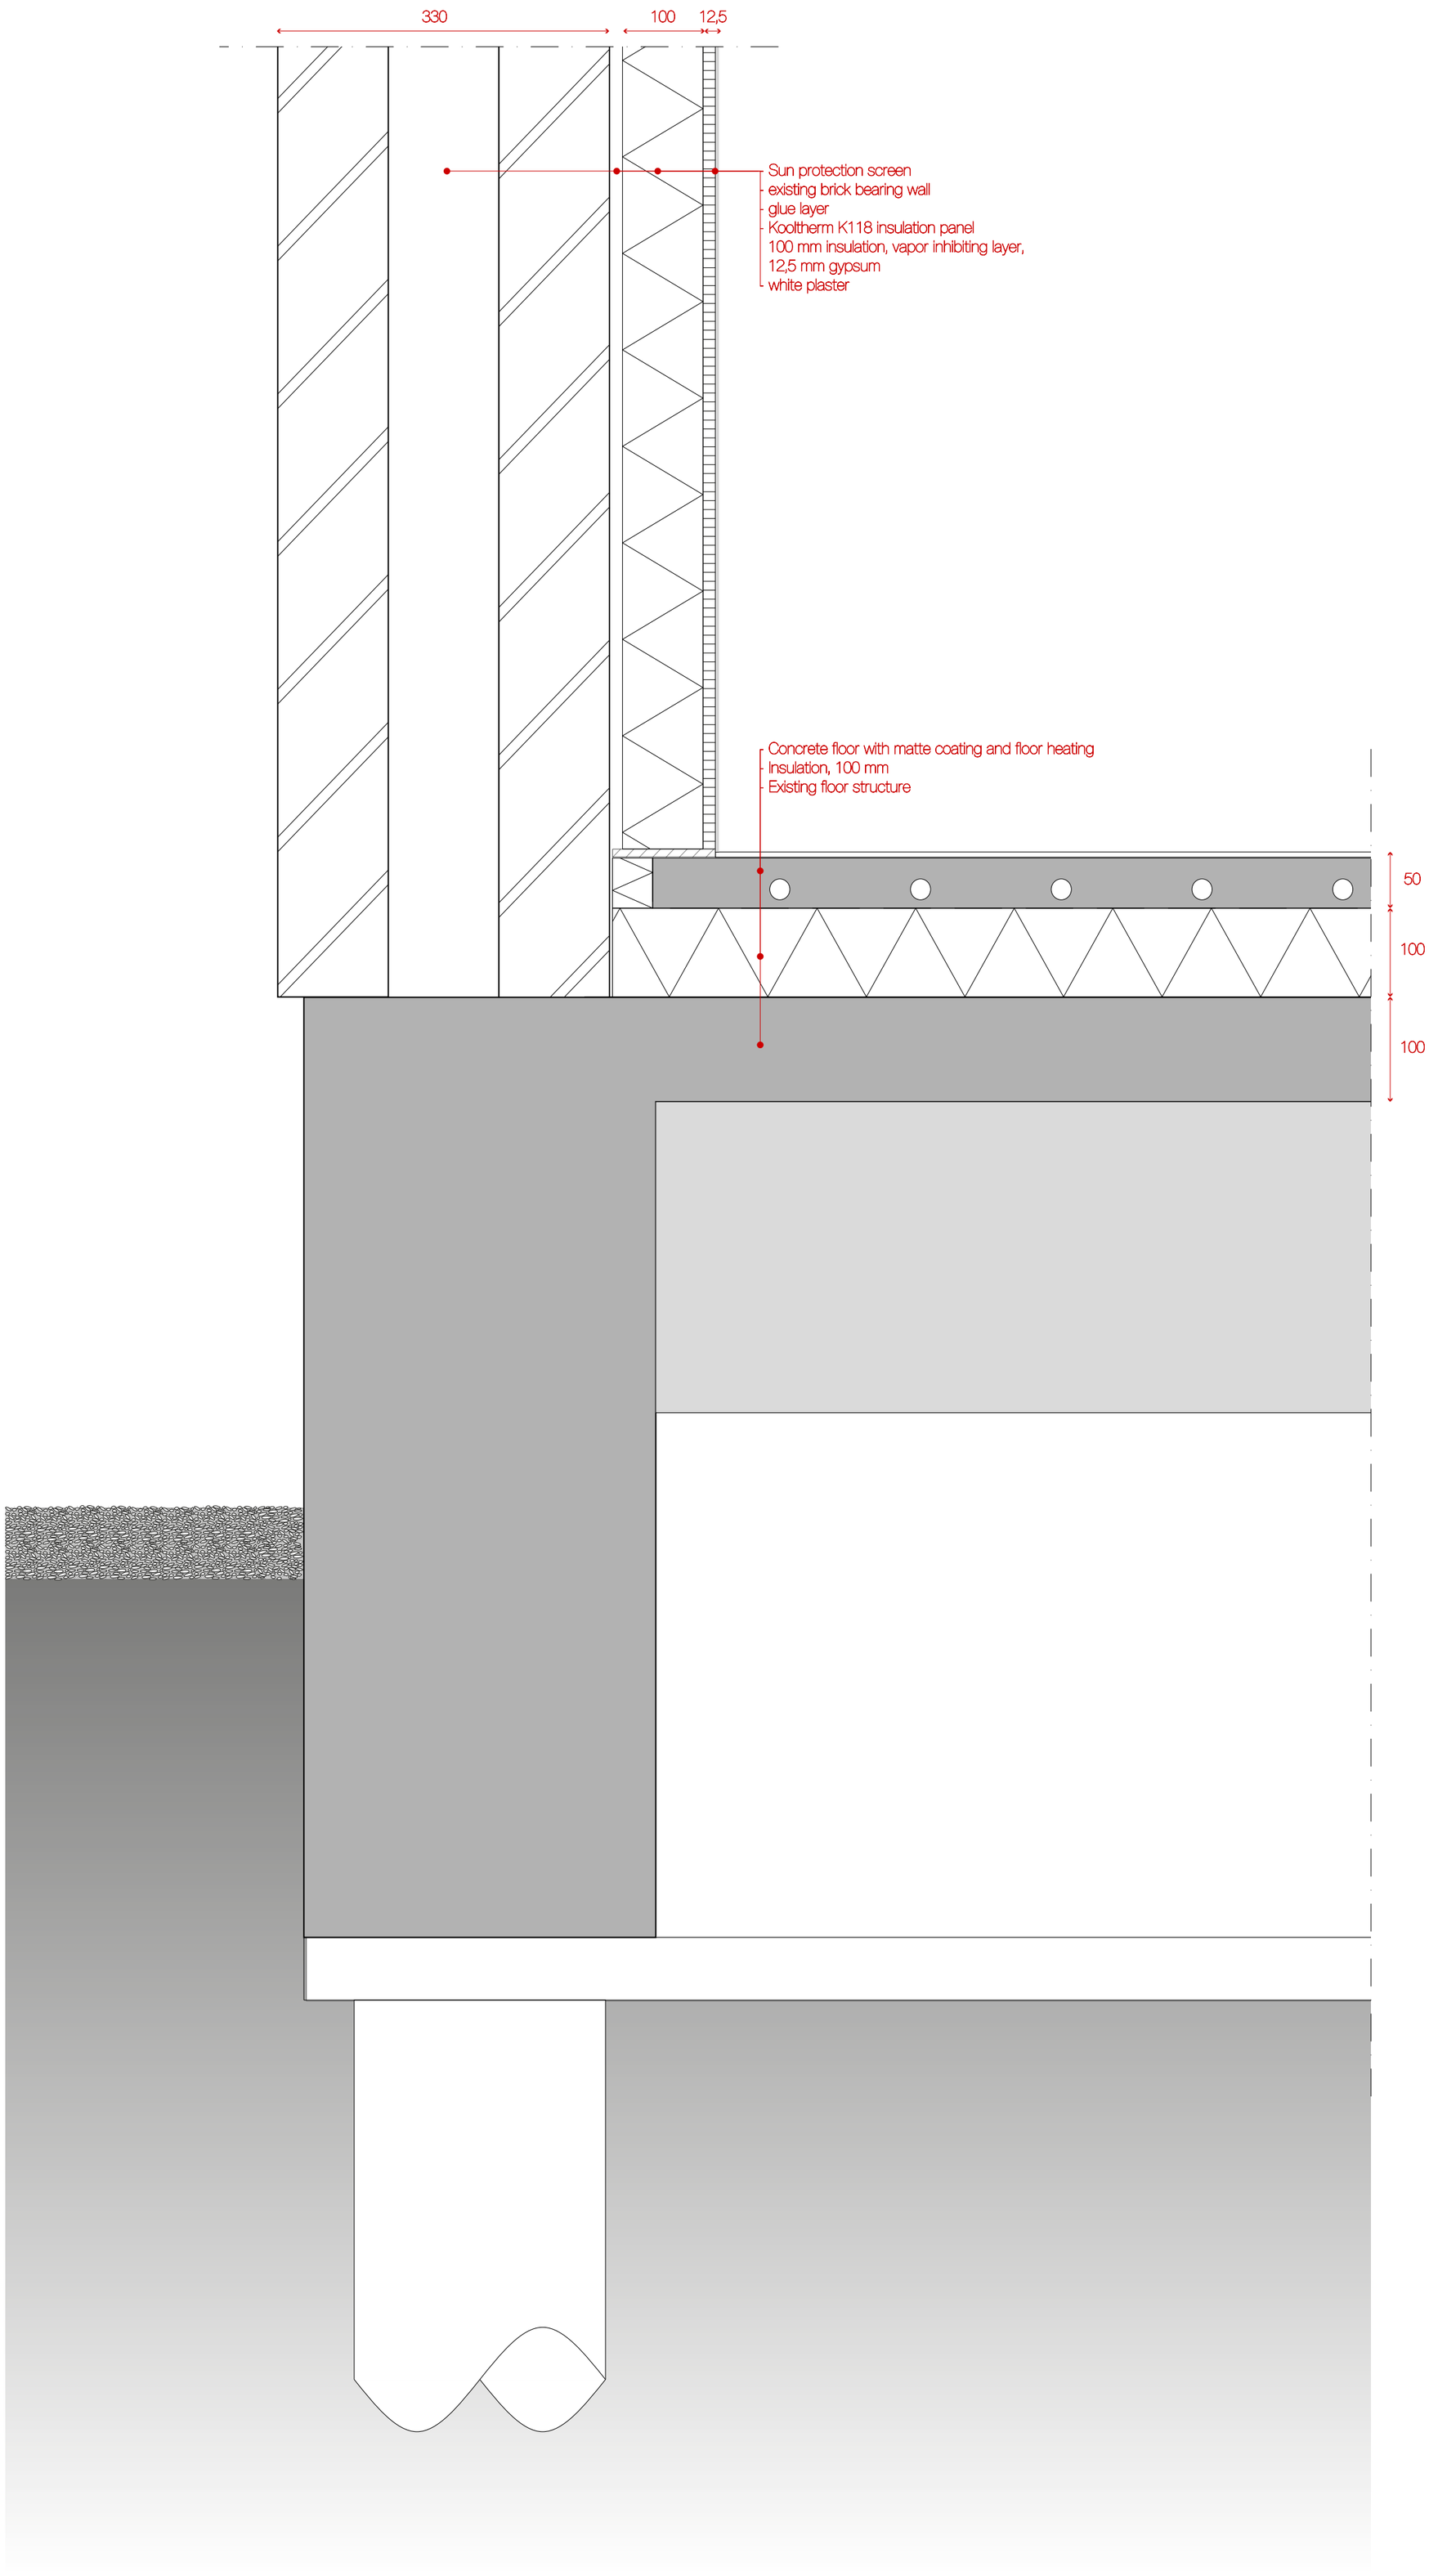
330
100
12,5
Sun protection screen
existing brick bearing wall
glue layer
Kooltherm K118 insulation panel
100 mm insulation, vapor inhibiting layer,
12,5 mm gypsum
white plaster
Concrete floor with matte coating and floor heating
Insulation, 100 mm
Existing floor structure
50
100
100

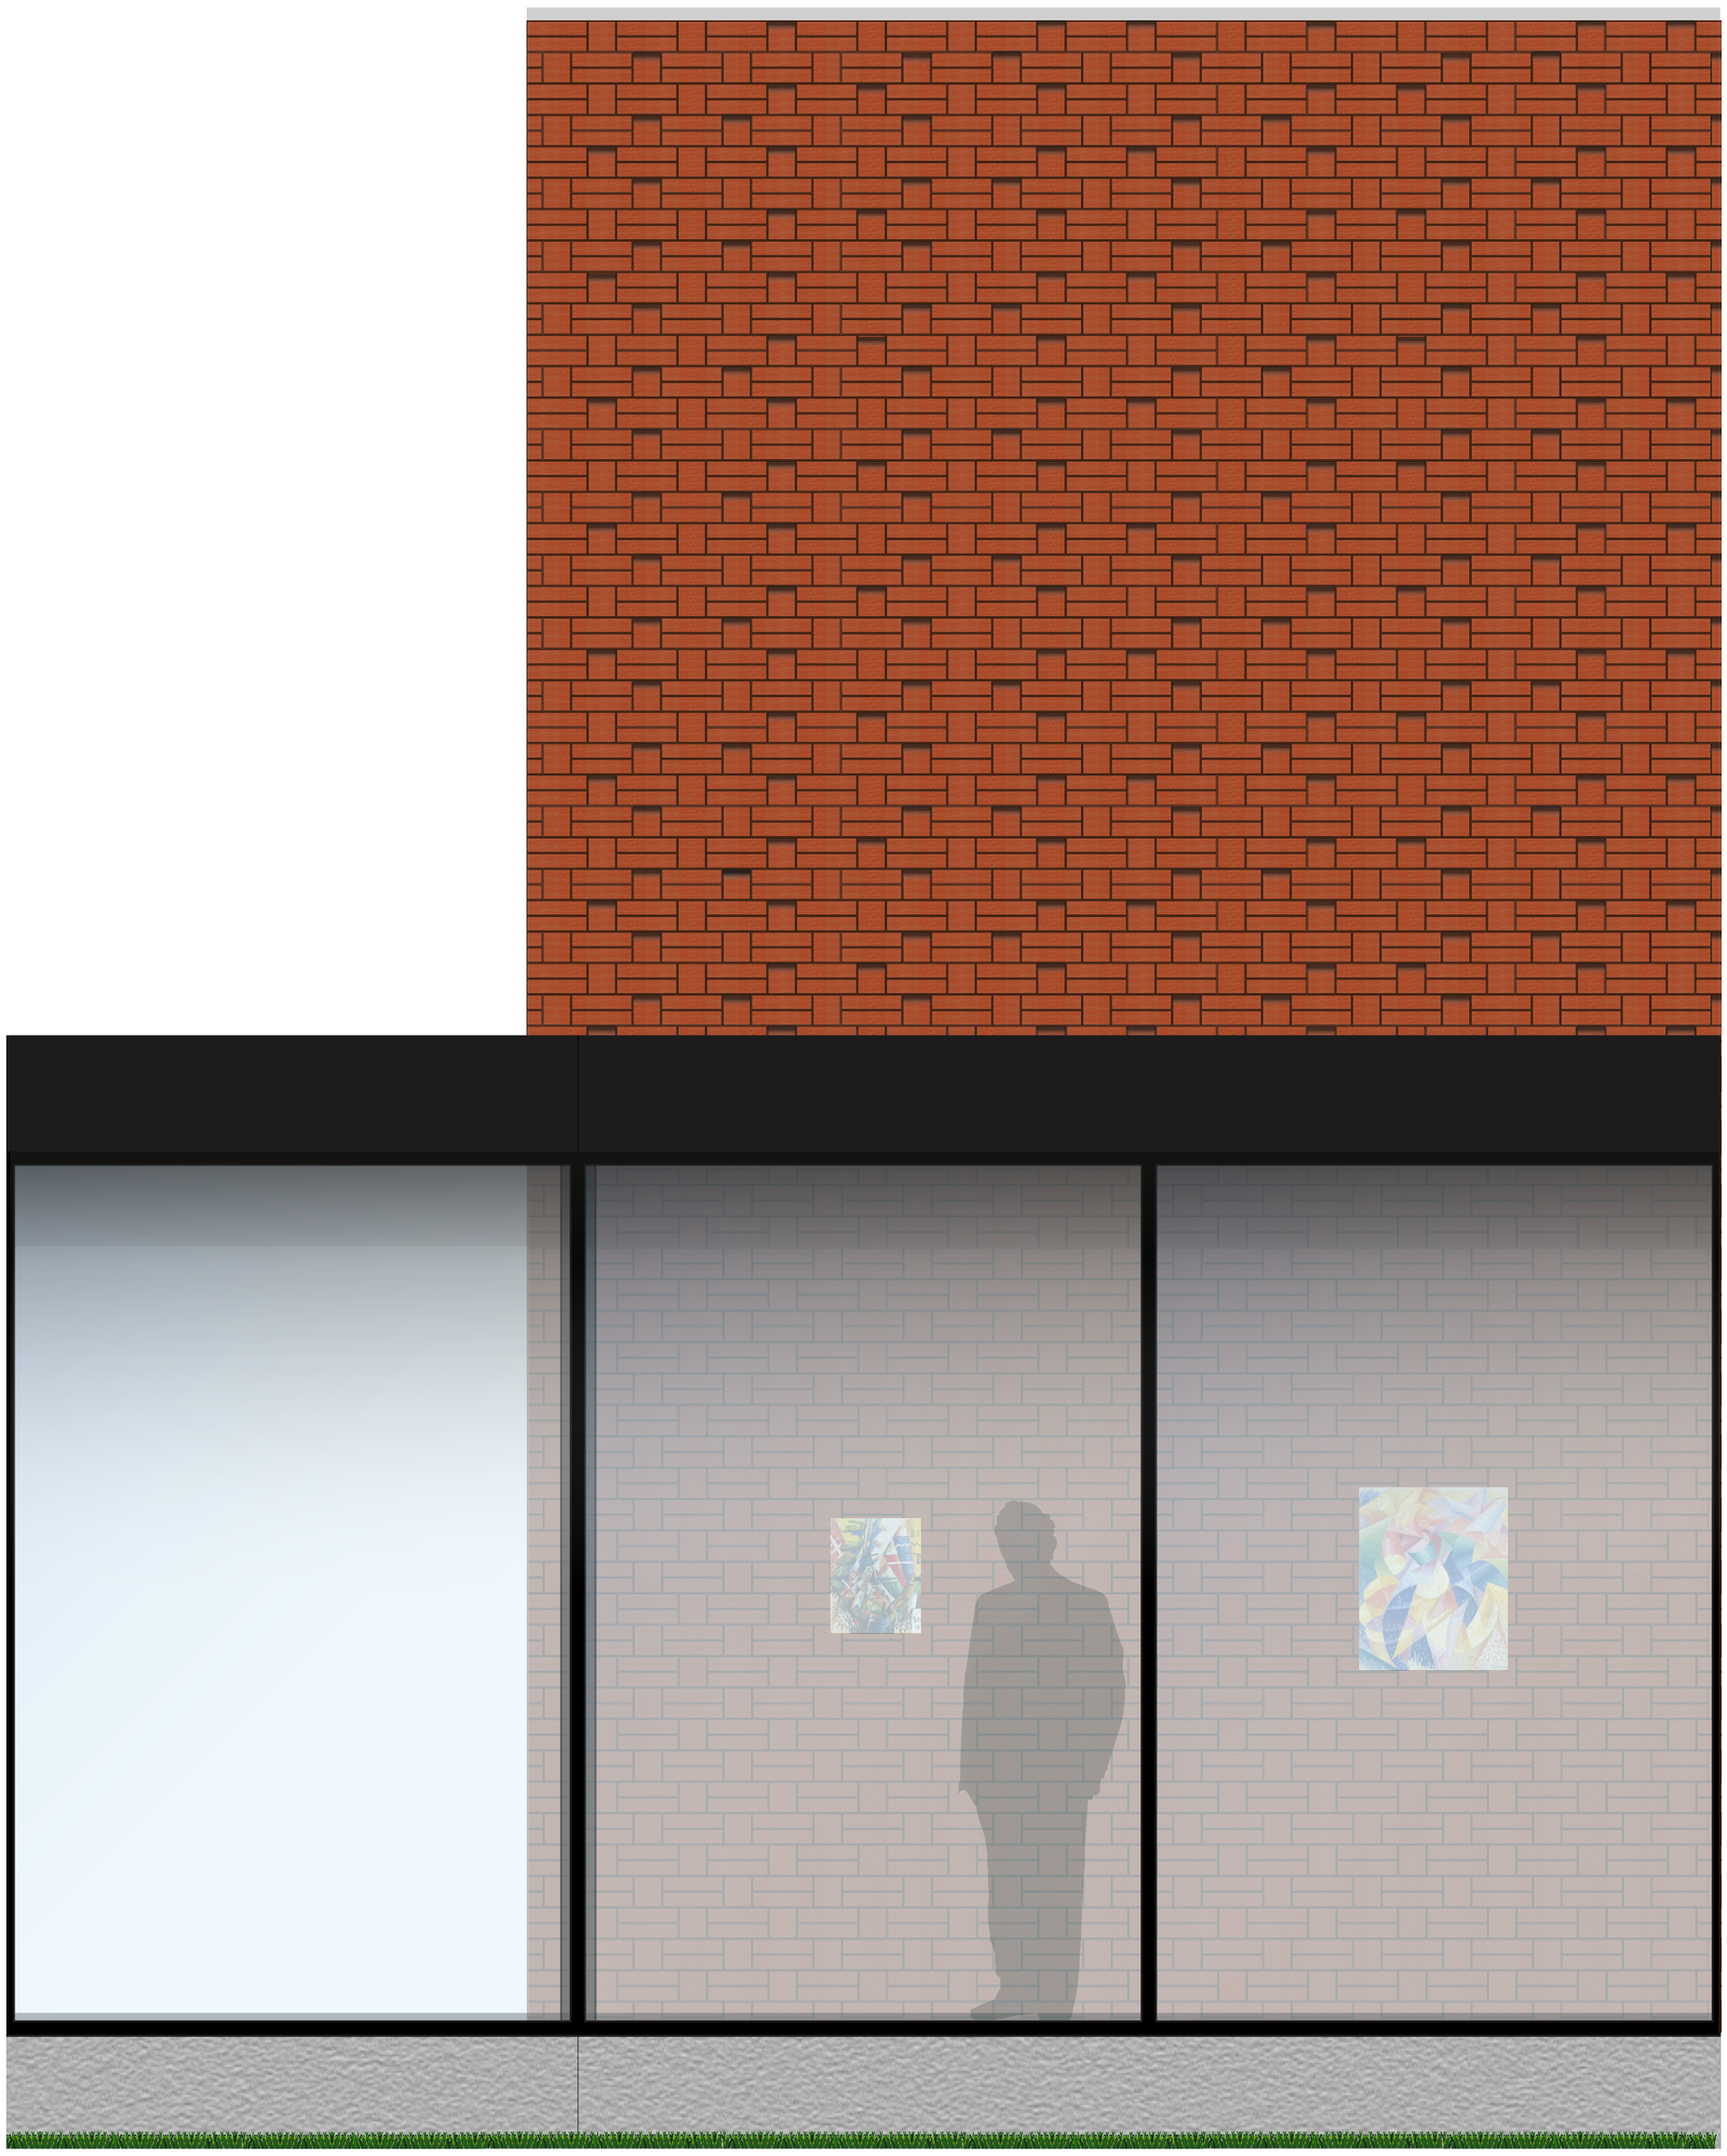

1-20 Vertical section façade Depot Building

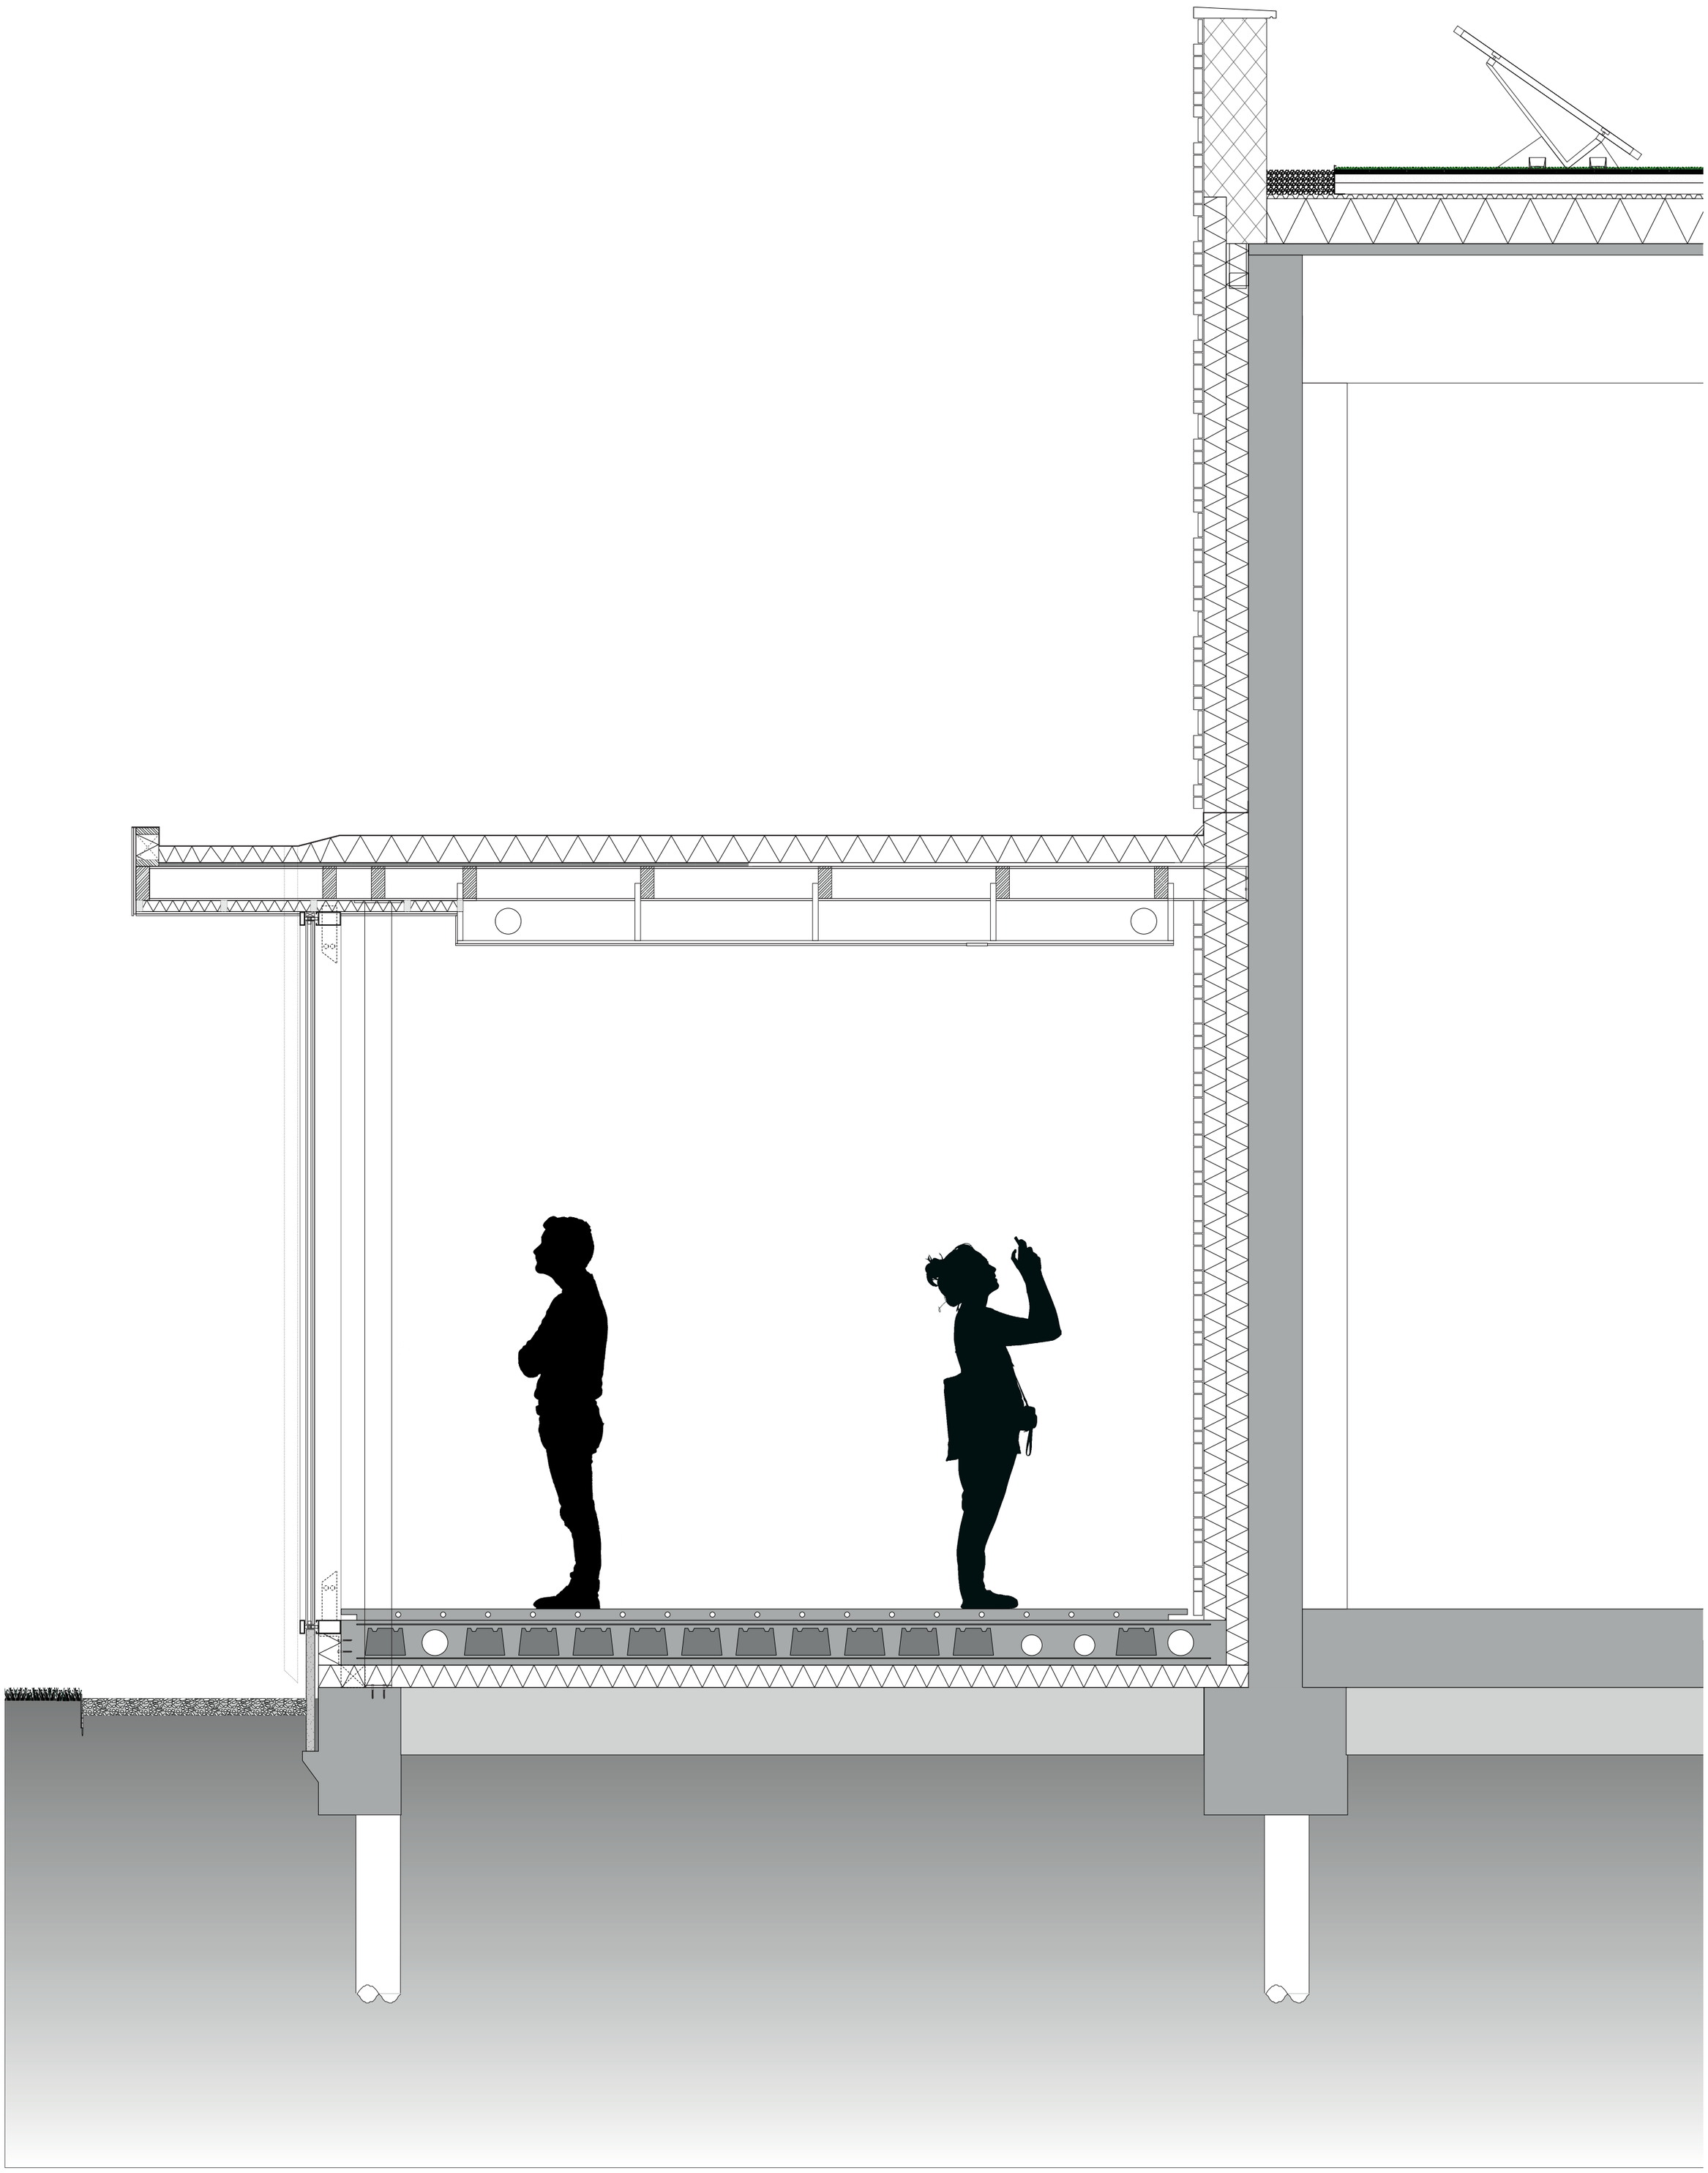

1-20 Horizontal section façade Depot Building

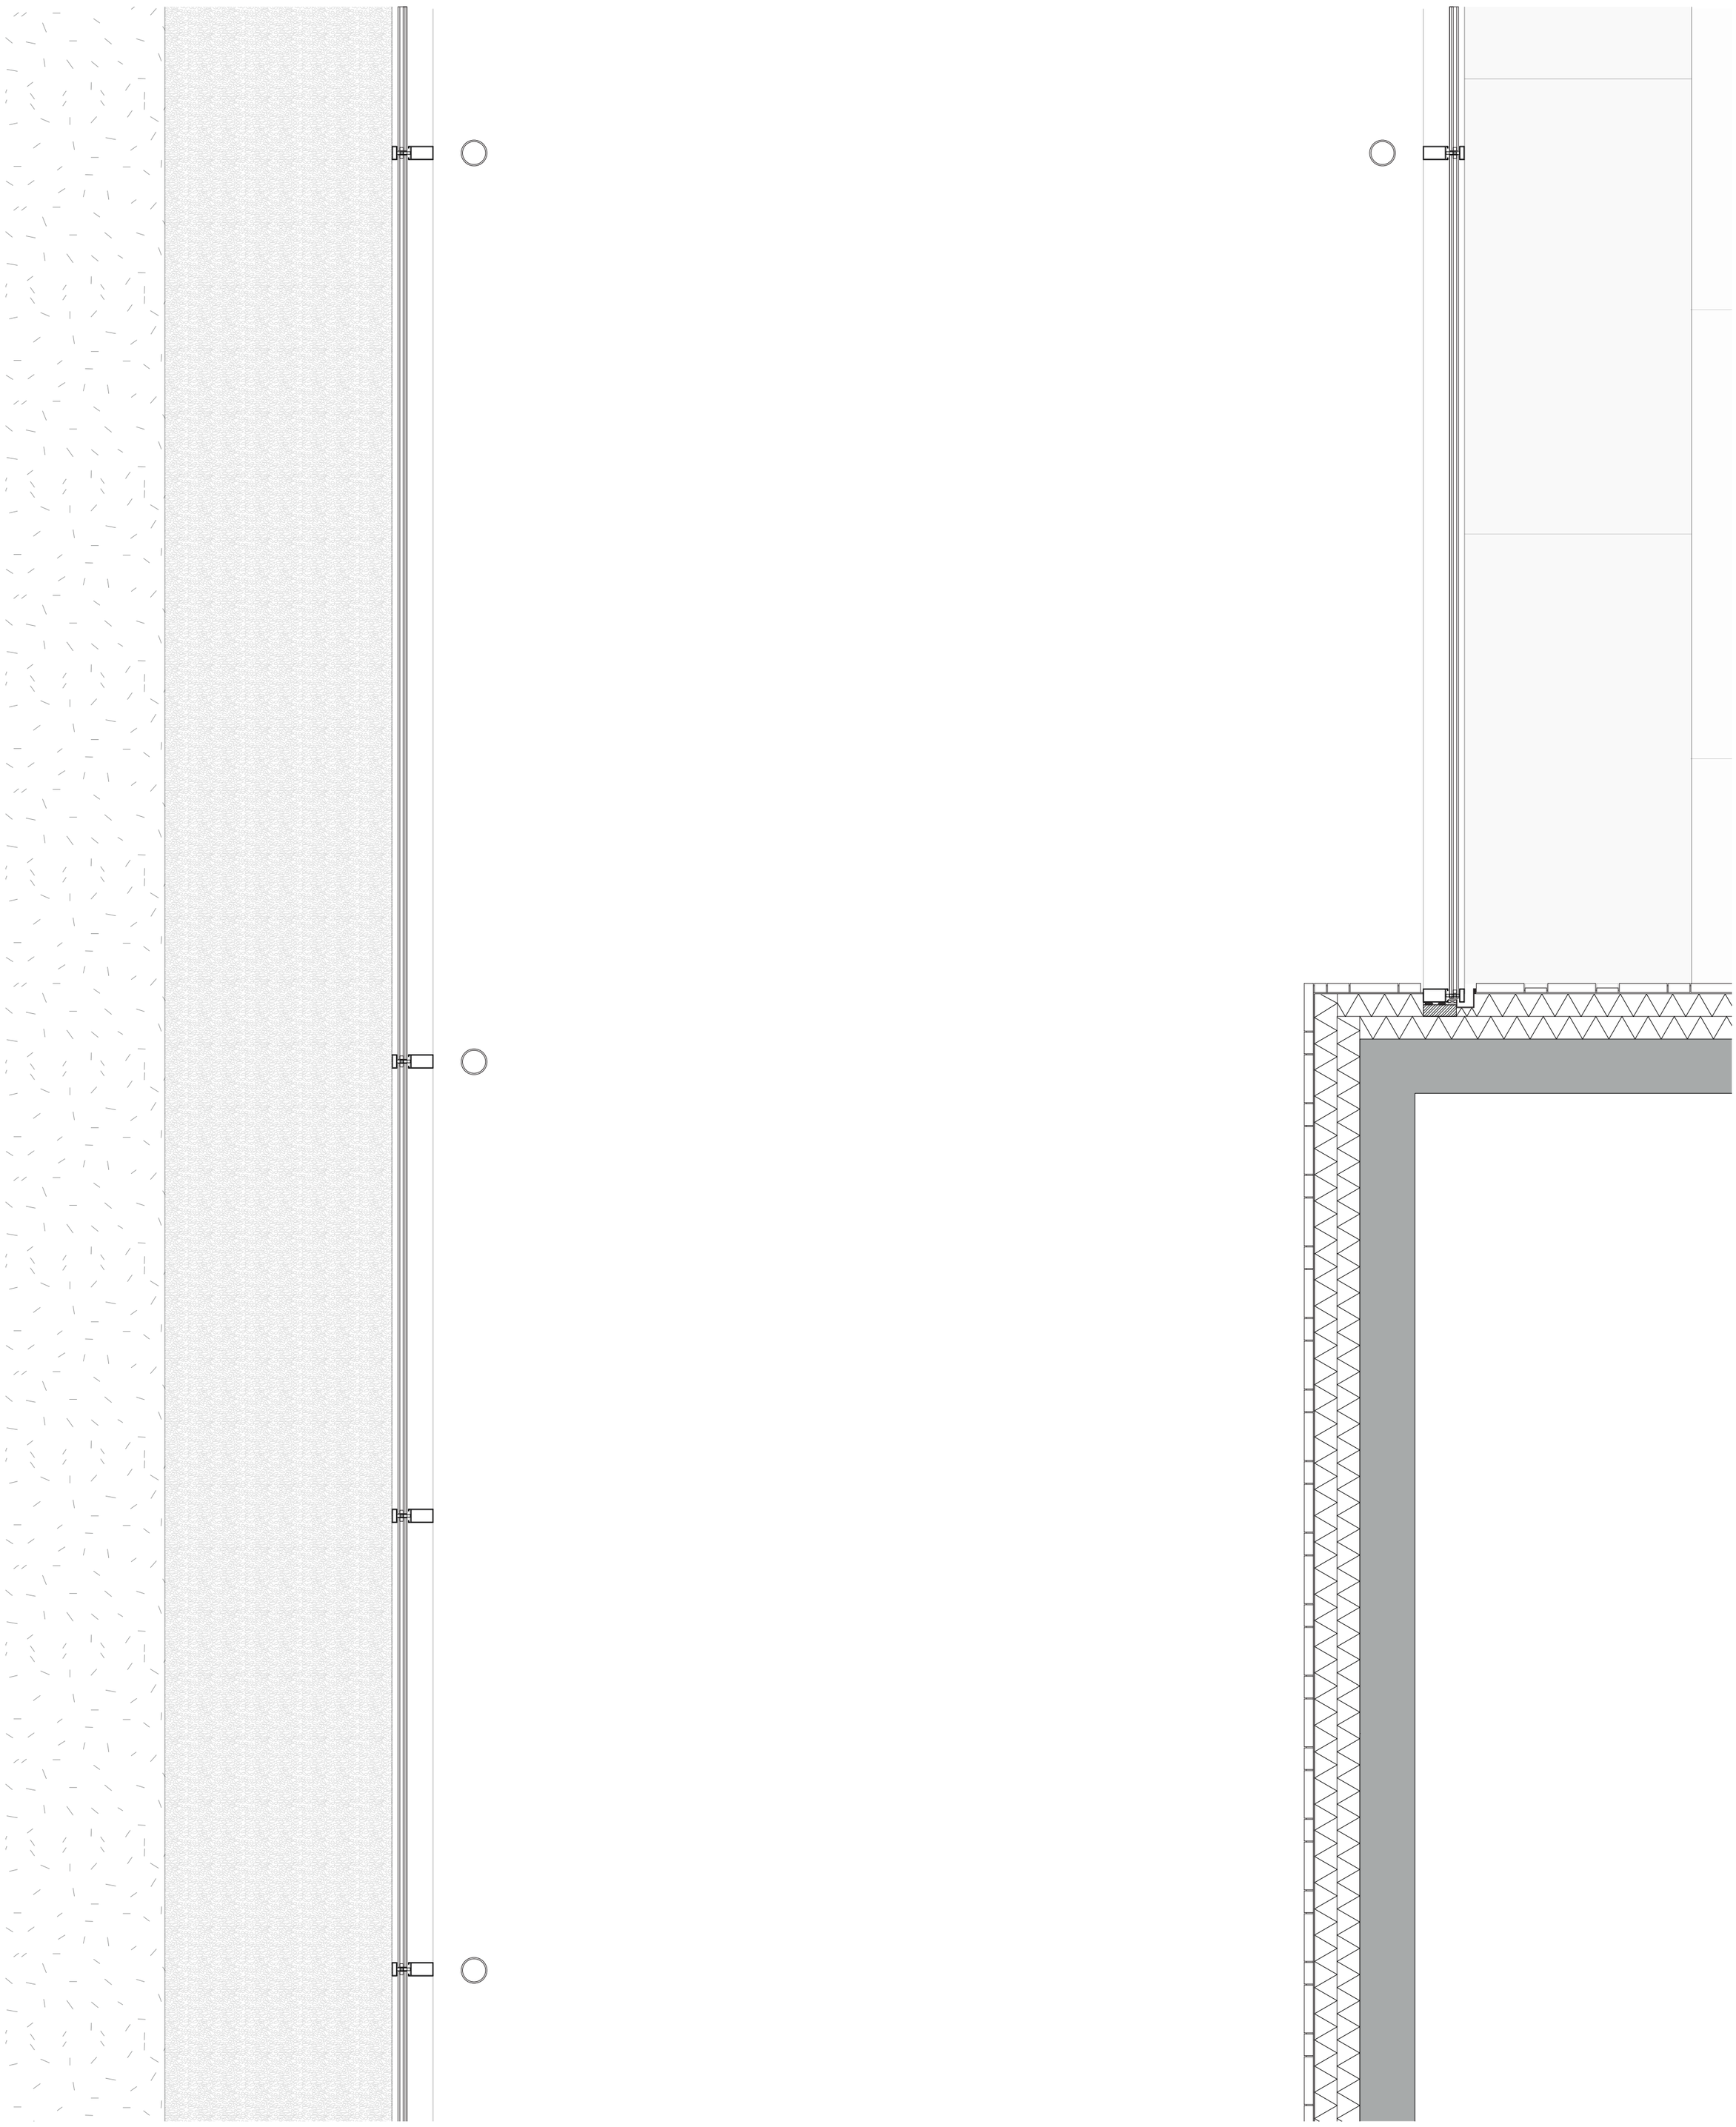

1-5 Roof edge Depot Building

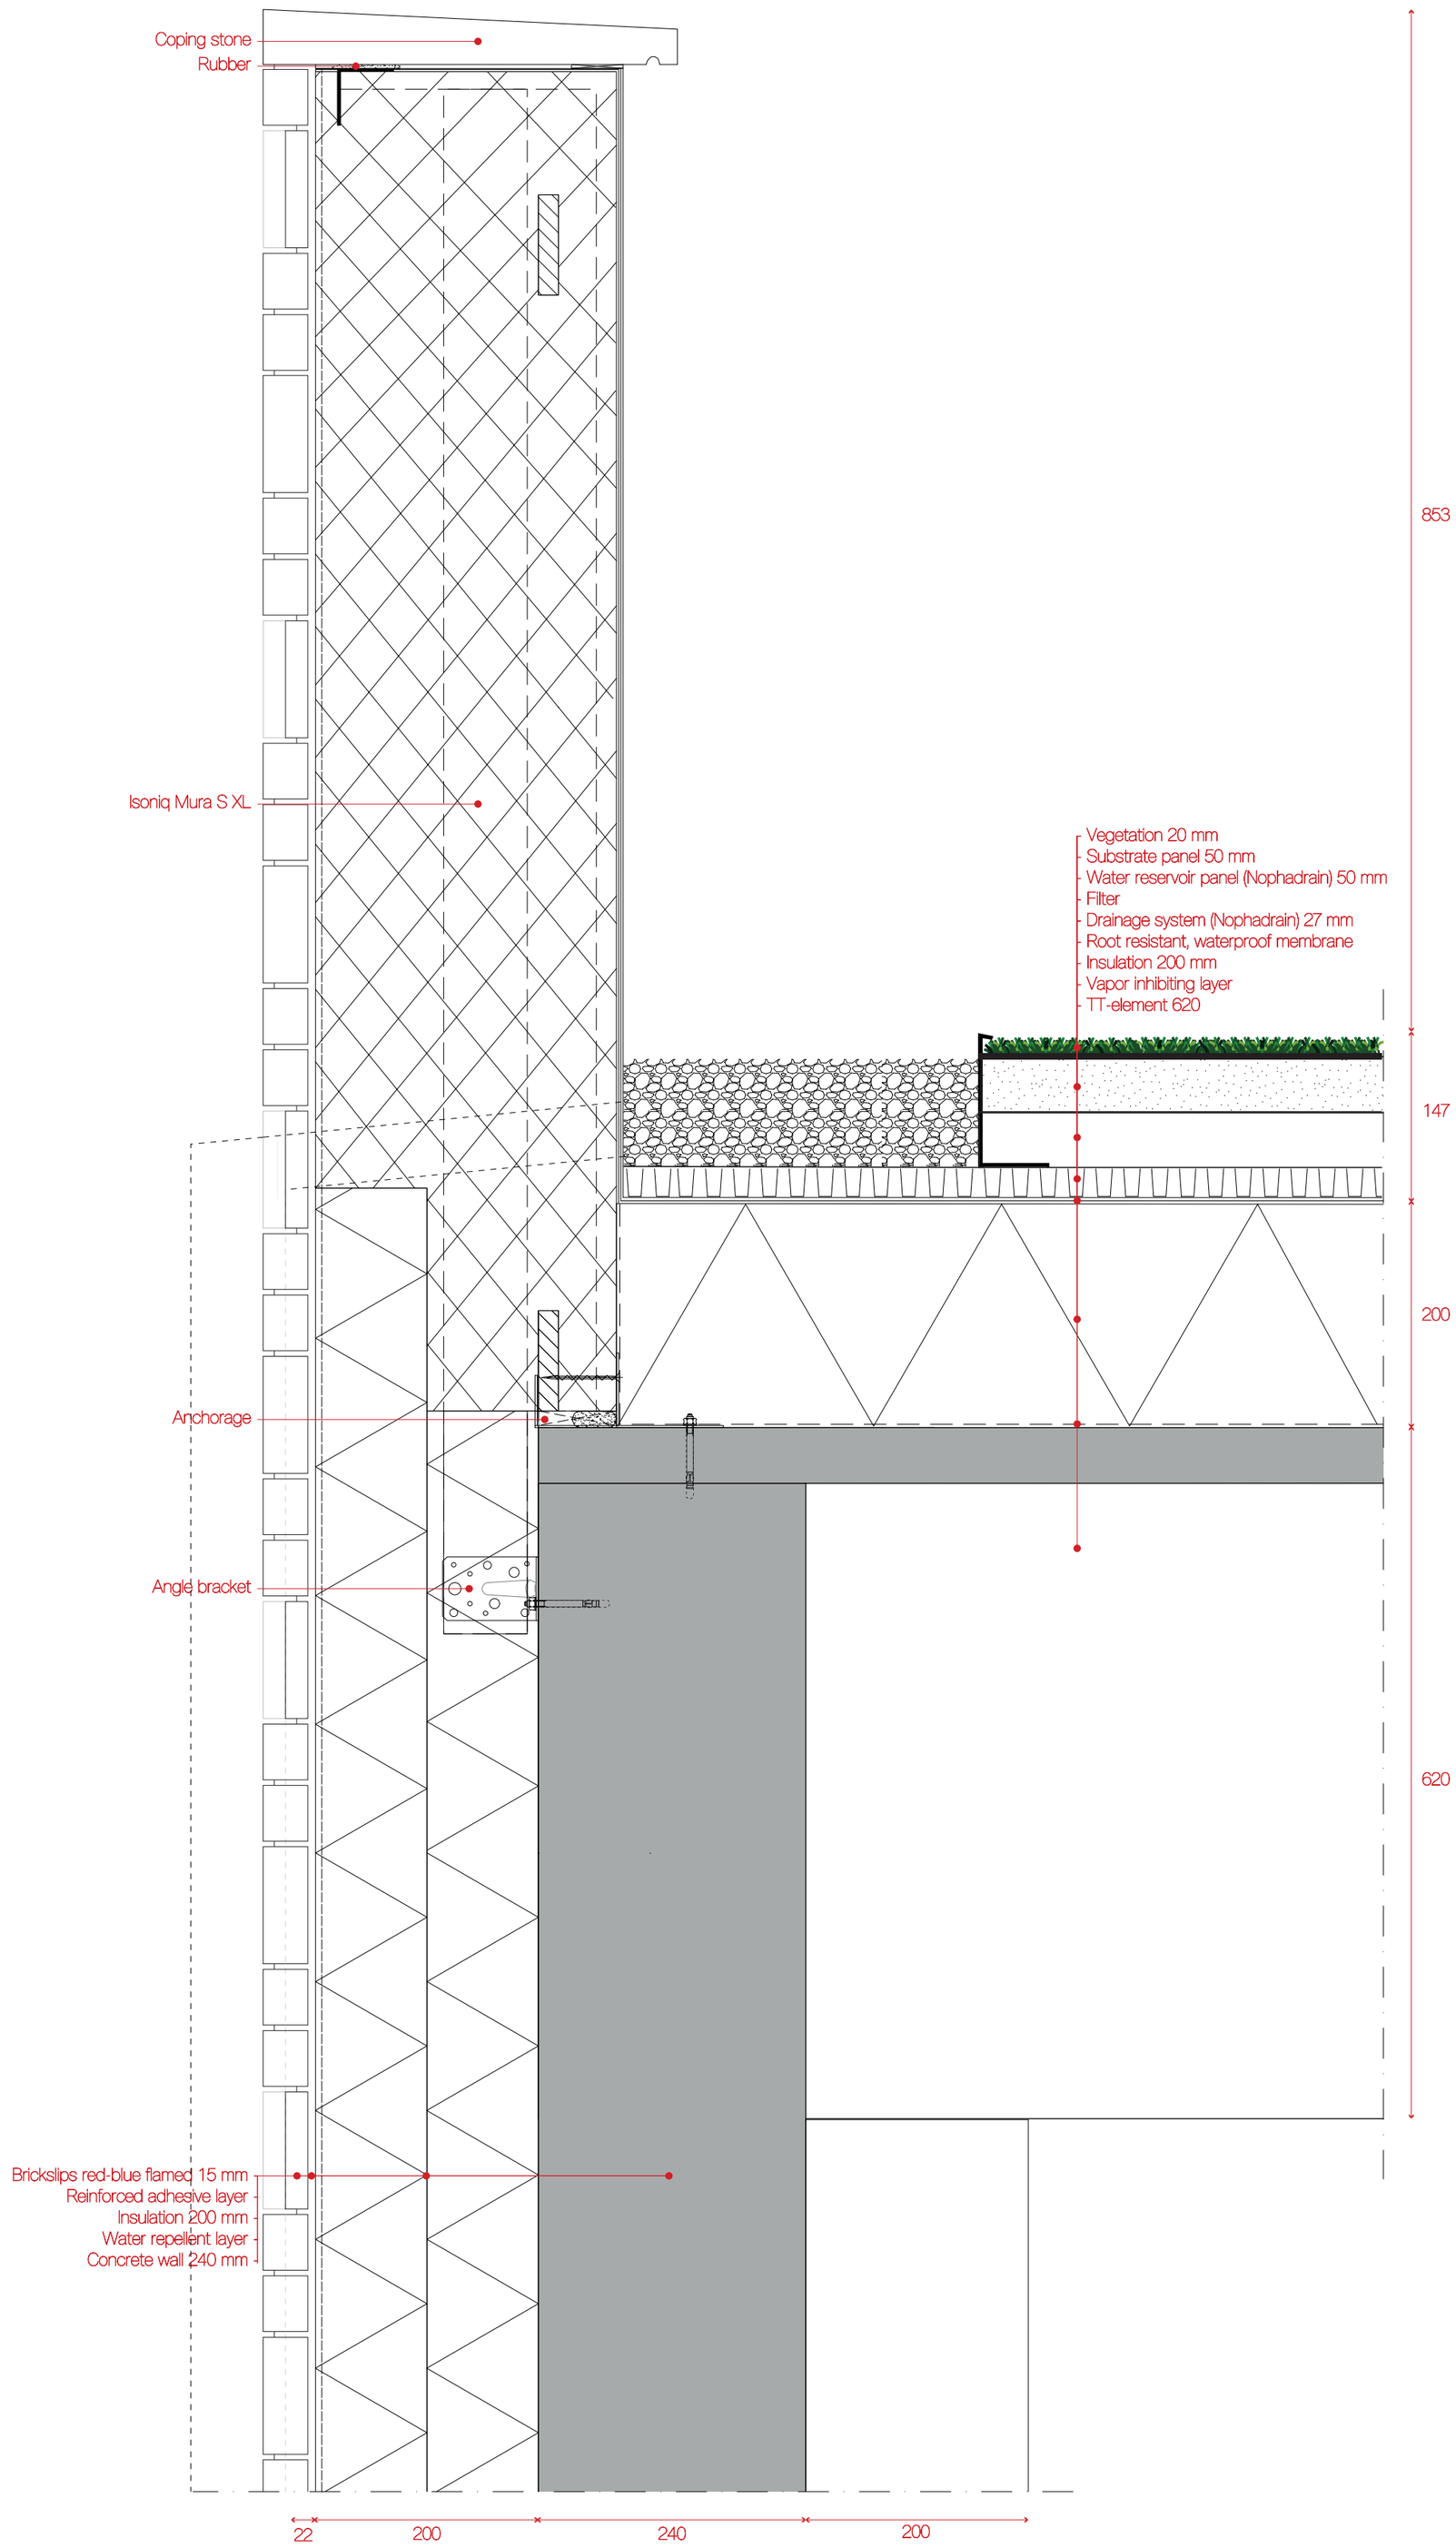

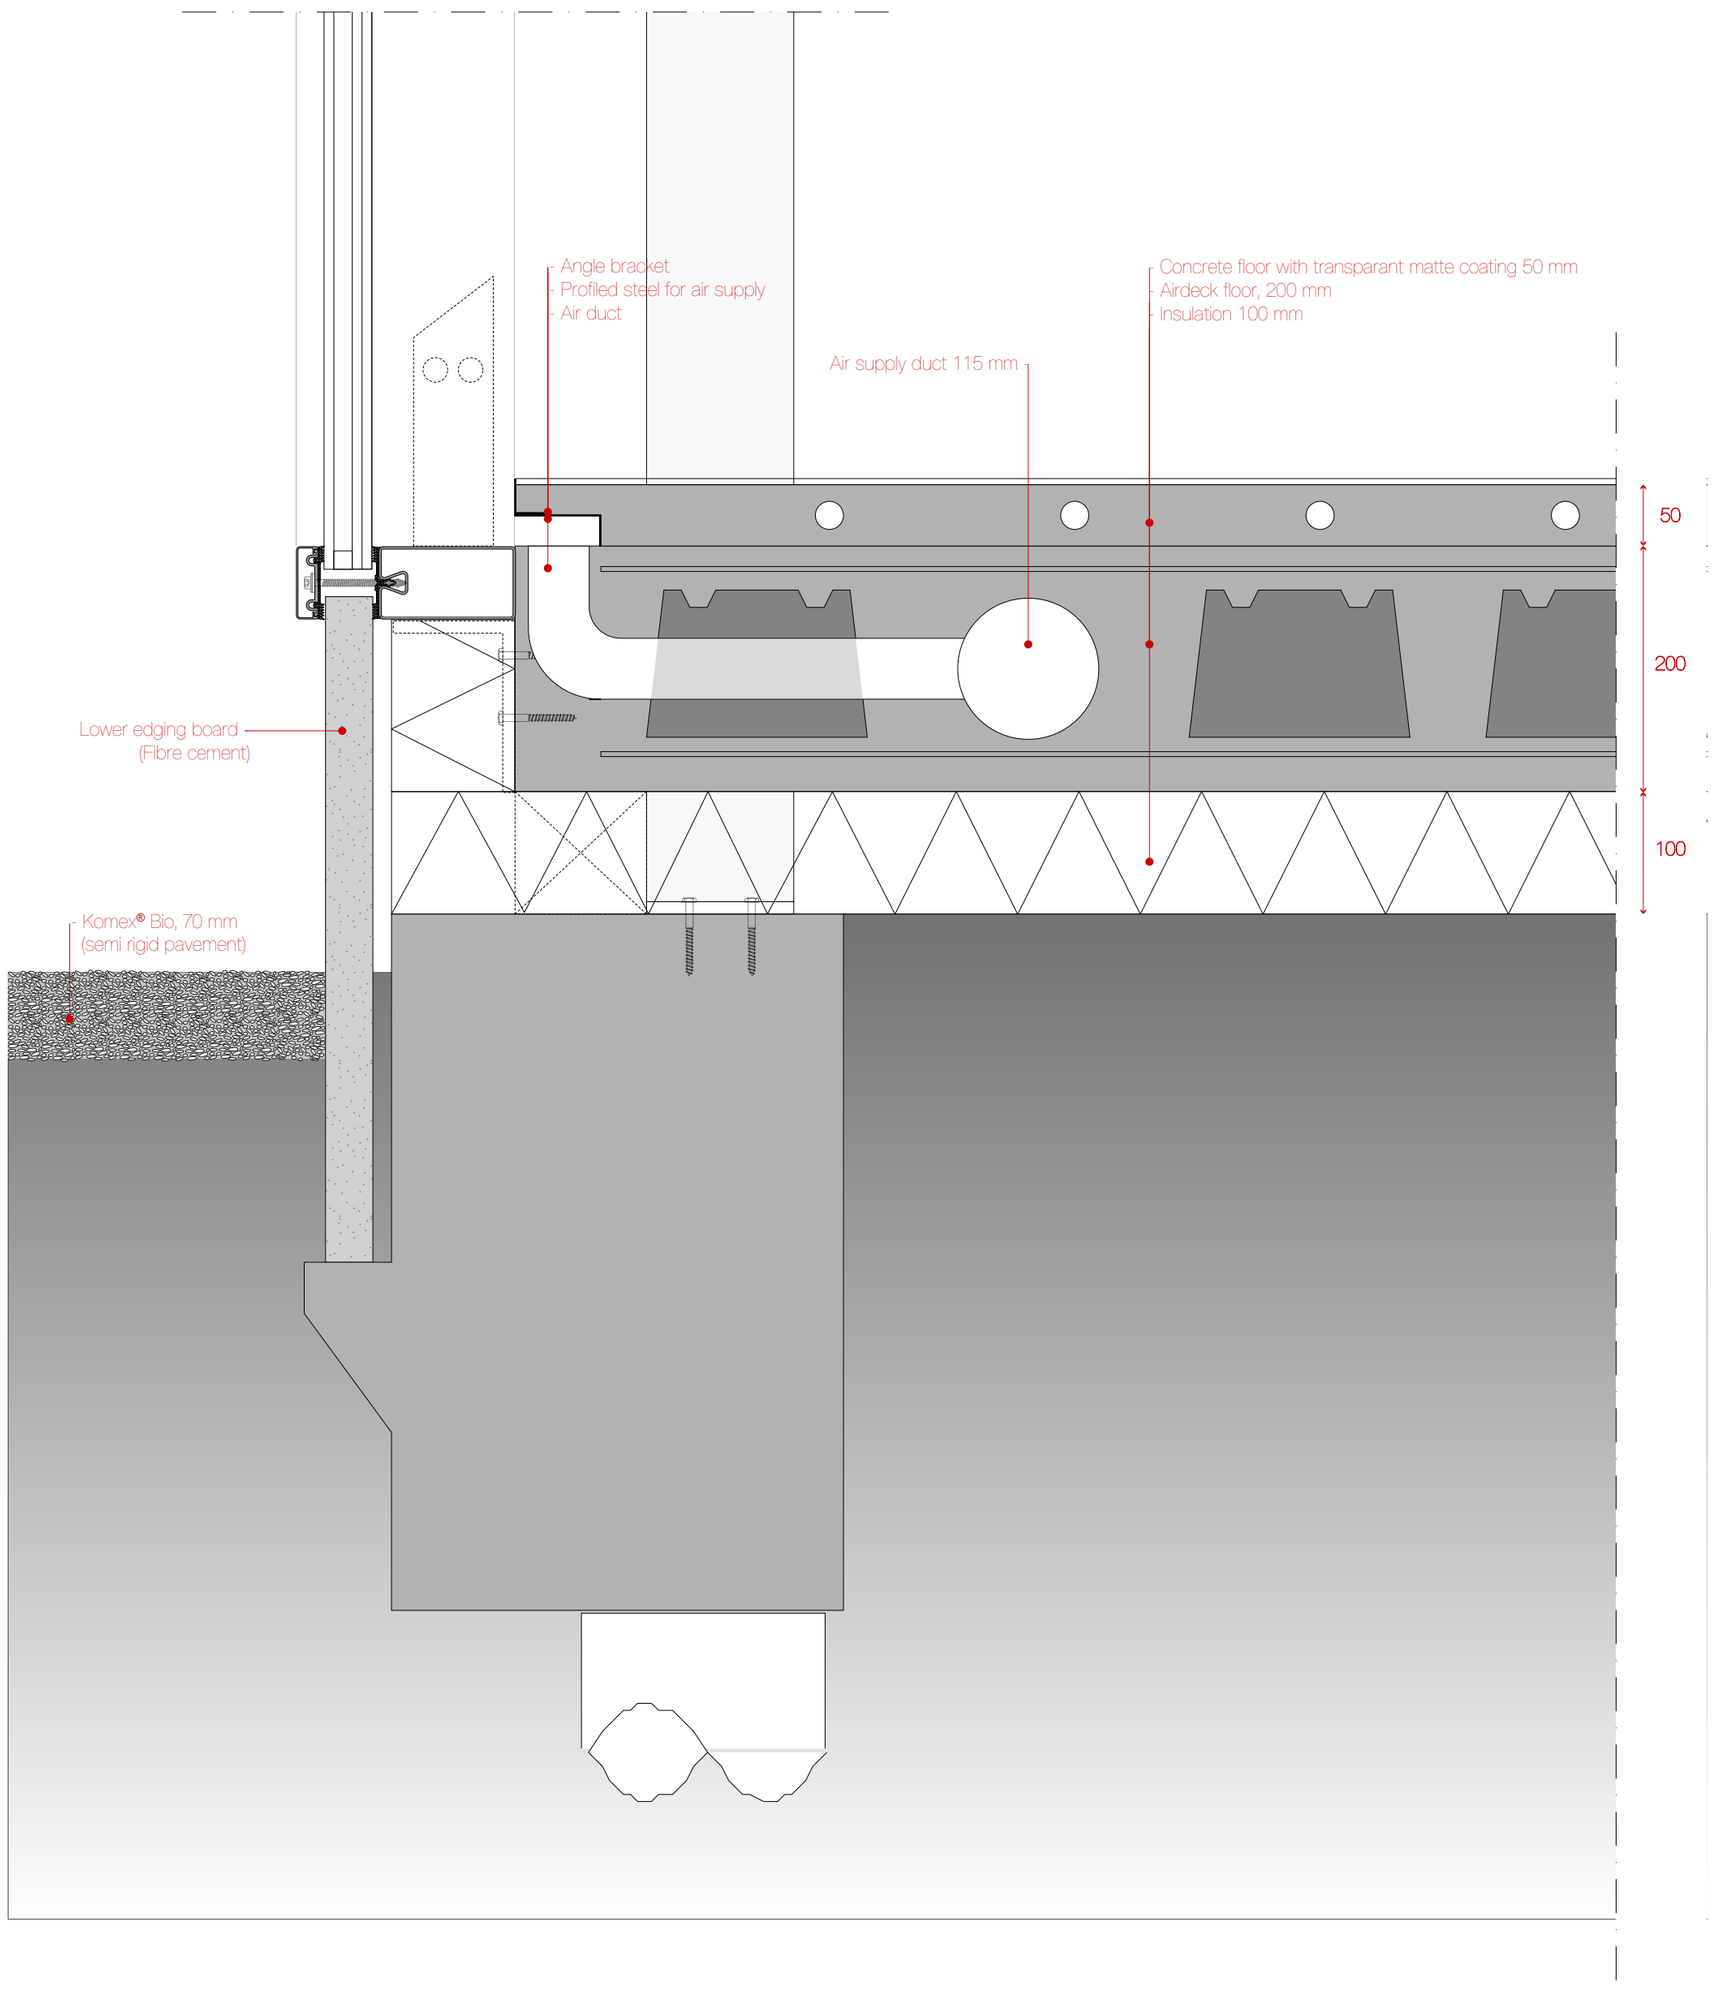
- Angle bracket
- Profiled steel for air supply
- Air duct
Air supply duct 115 mm
- Concrete floor with transparant matte coating 50 mm
- Airdeck floor, 200 mm
- Insulation 100 mm
50
200
100
Lower edging board
(Fibre cement)
- Komex® Bio, 70 mm
(semi rigid pavement)

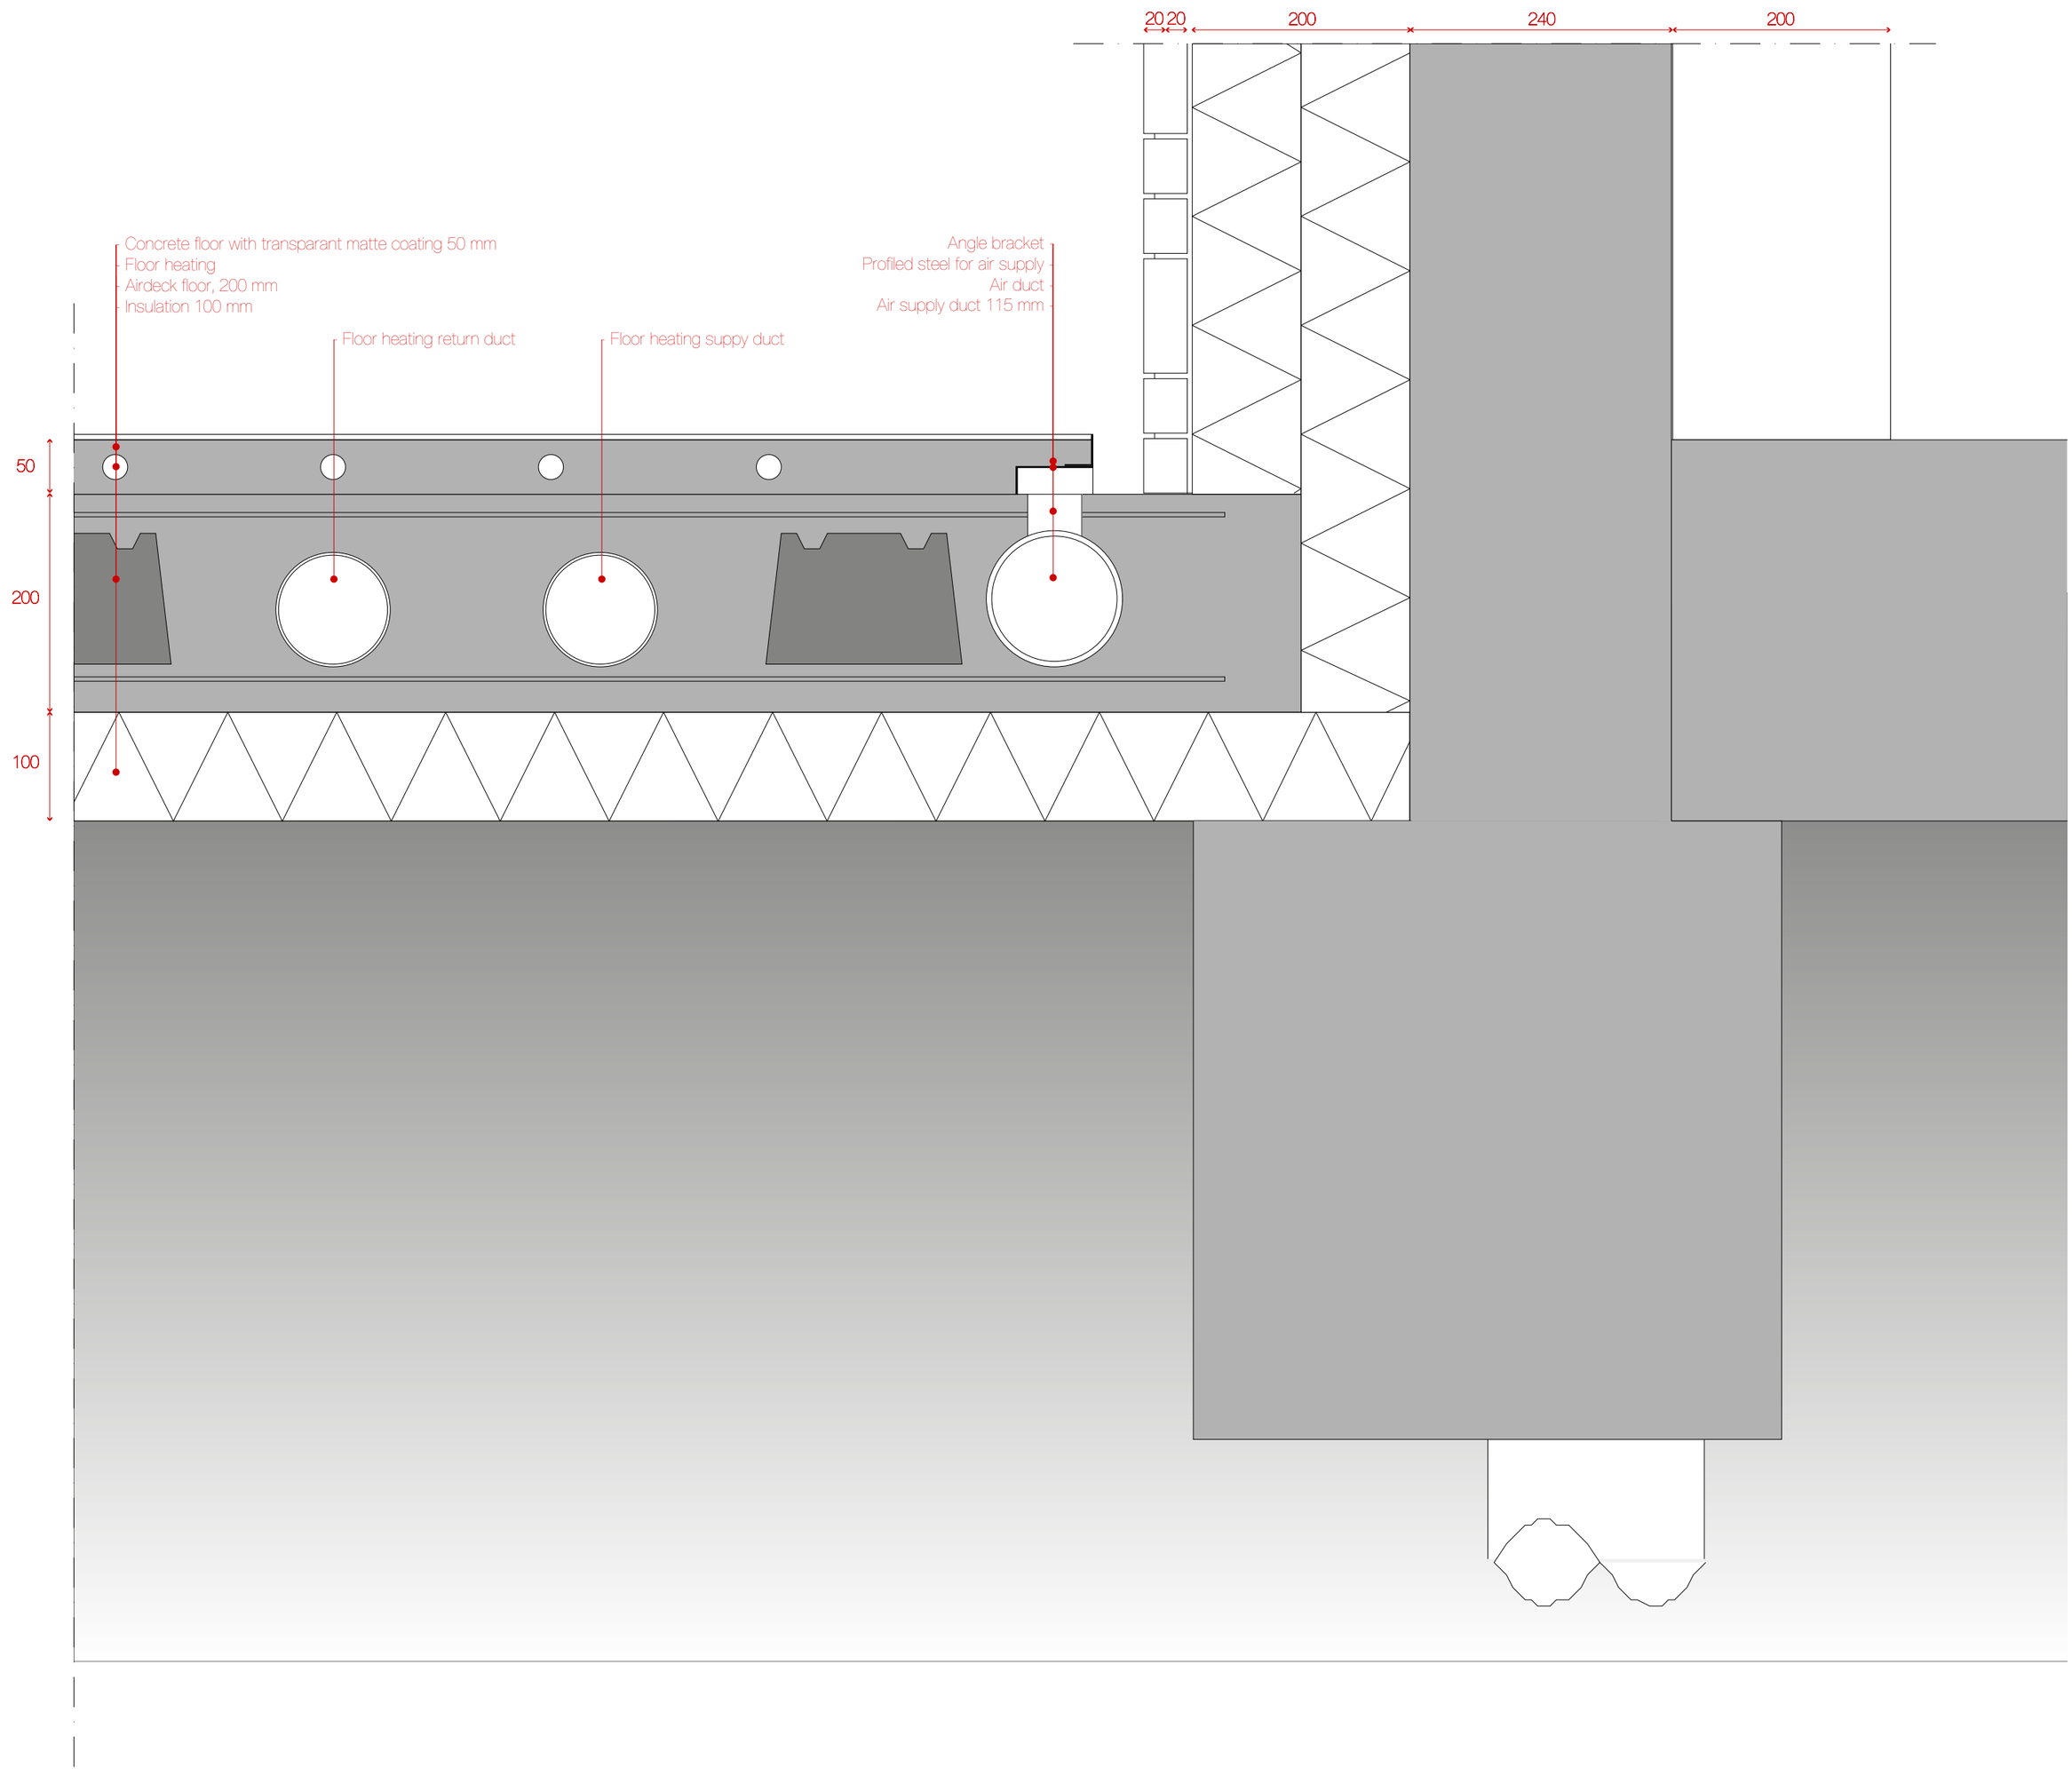
20 20
200
240
200
Concrete floor with transparant matte coating 50 mm
Floor heating
Airdeck floor, 200 mm
Insulation 100 mm
Floor heating return duct
Floor heating suppy duct
Angle bracket
Profiled steel for air supply
Air duct
Air supply duct 115 mm
50
200
100