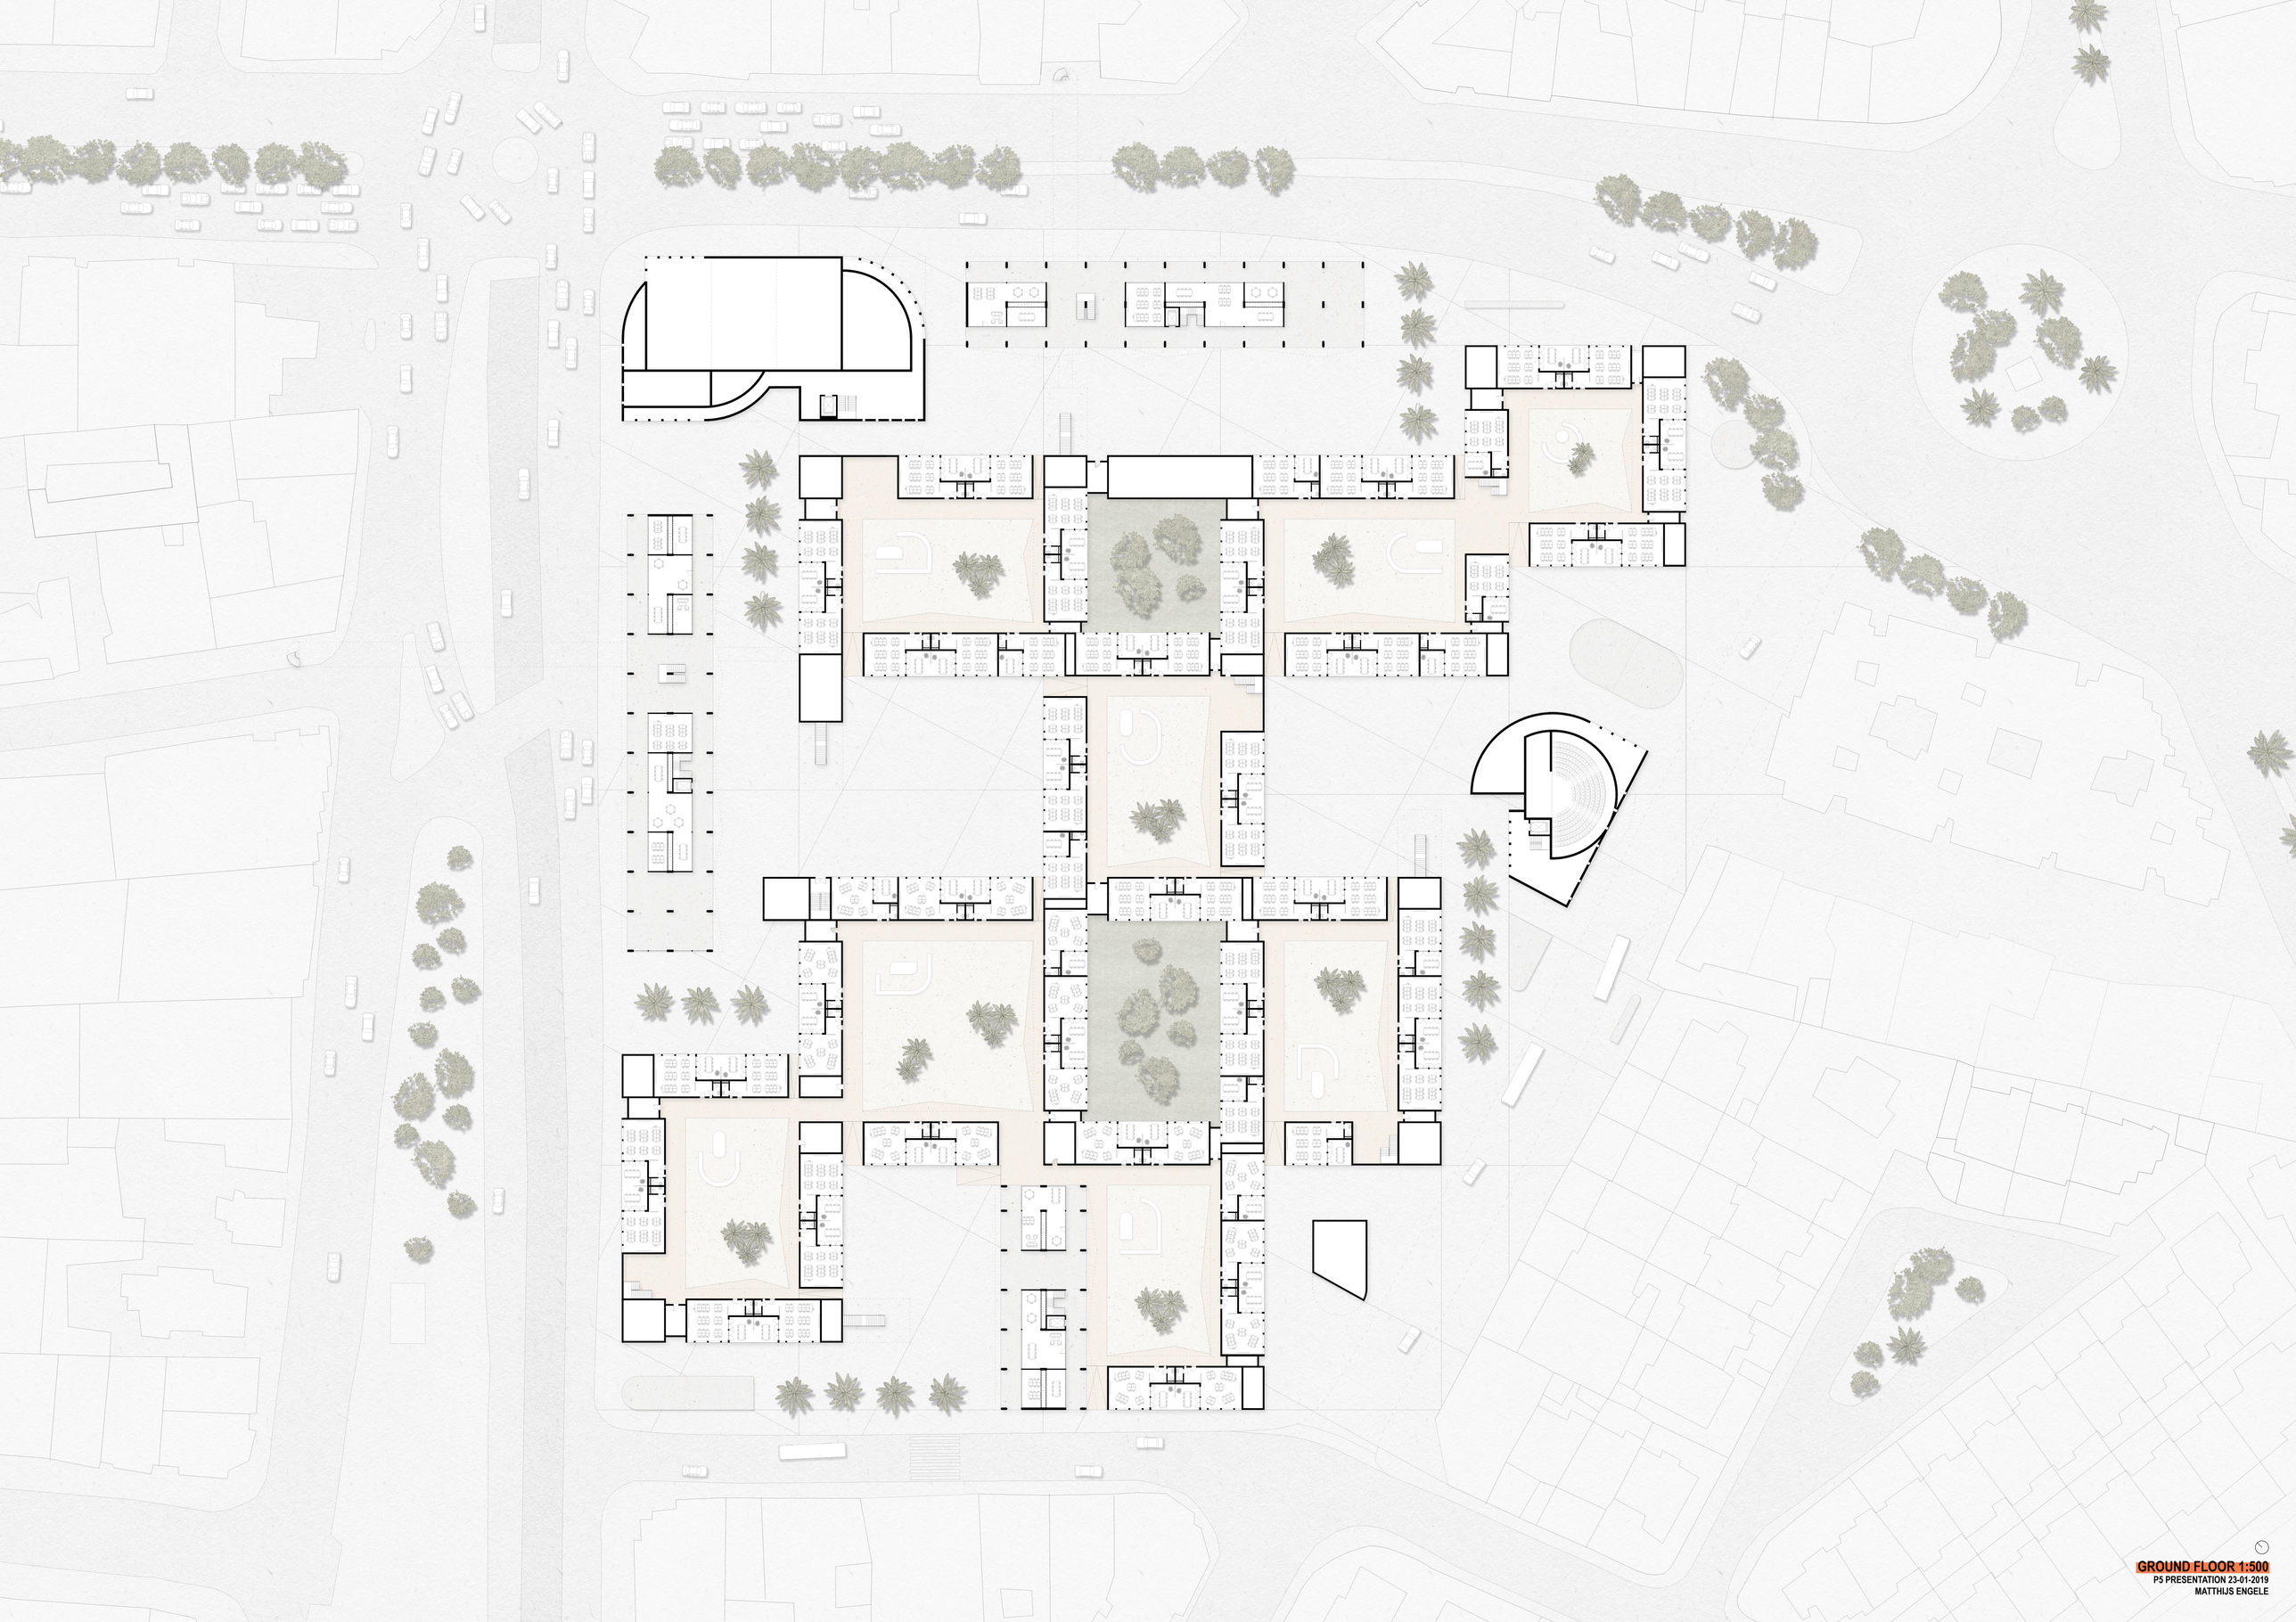

GROUND FLOOR 1:500

P5 PRESENTATION 23-01-2019

MATTHIJS ENGELE

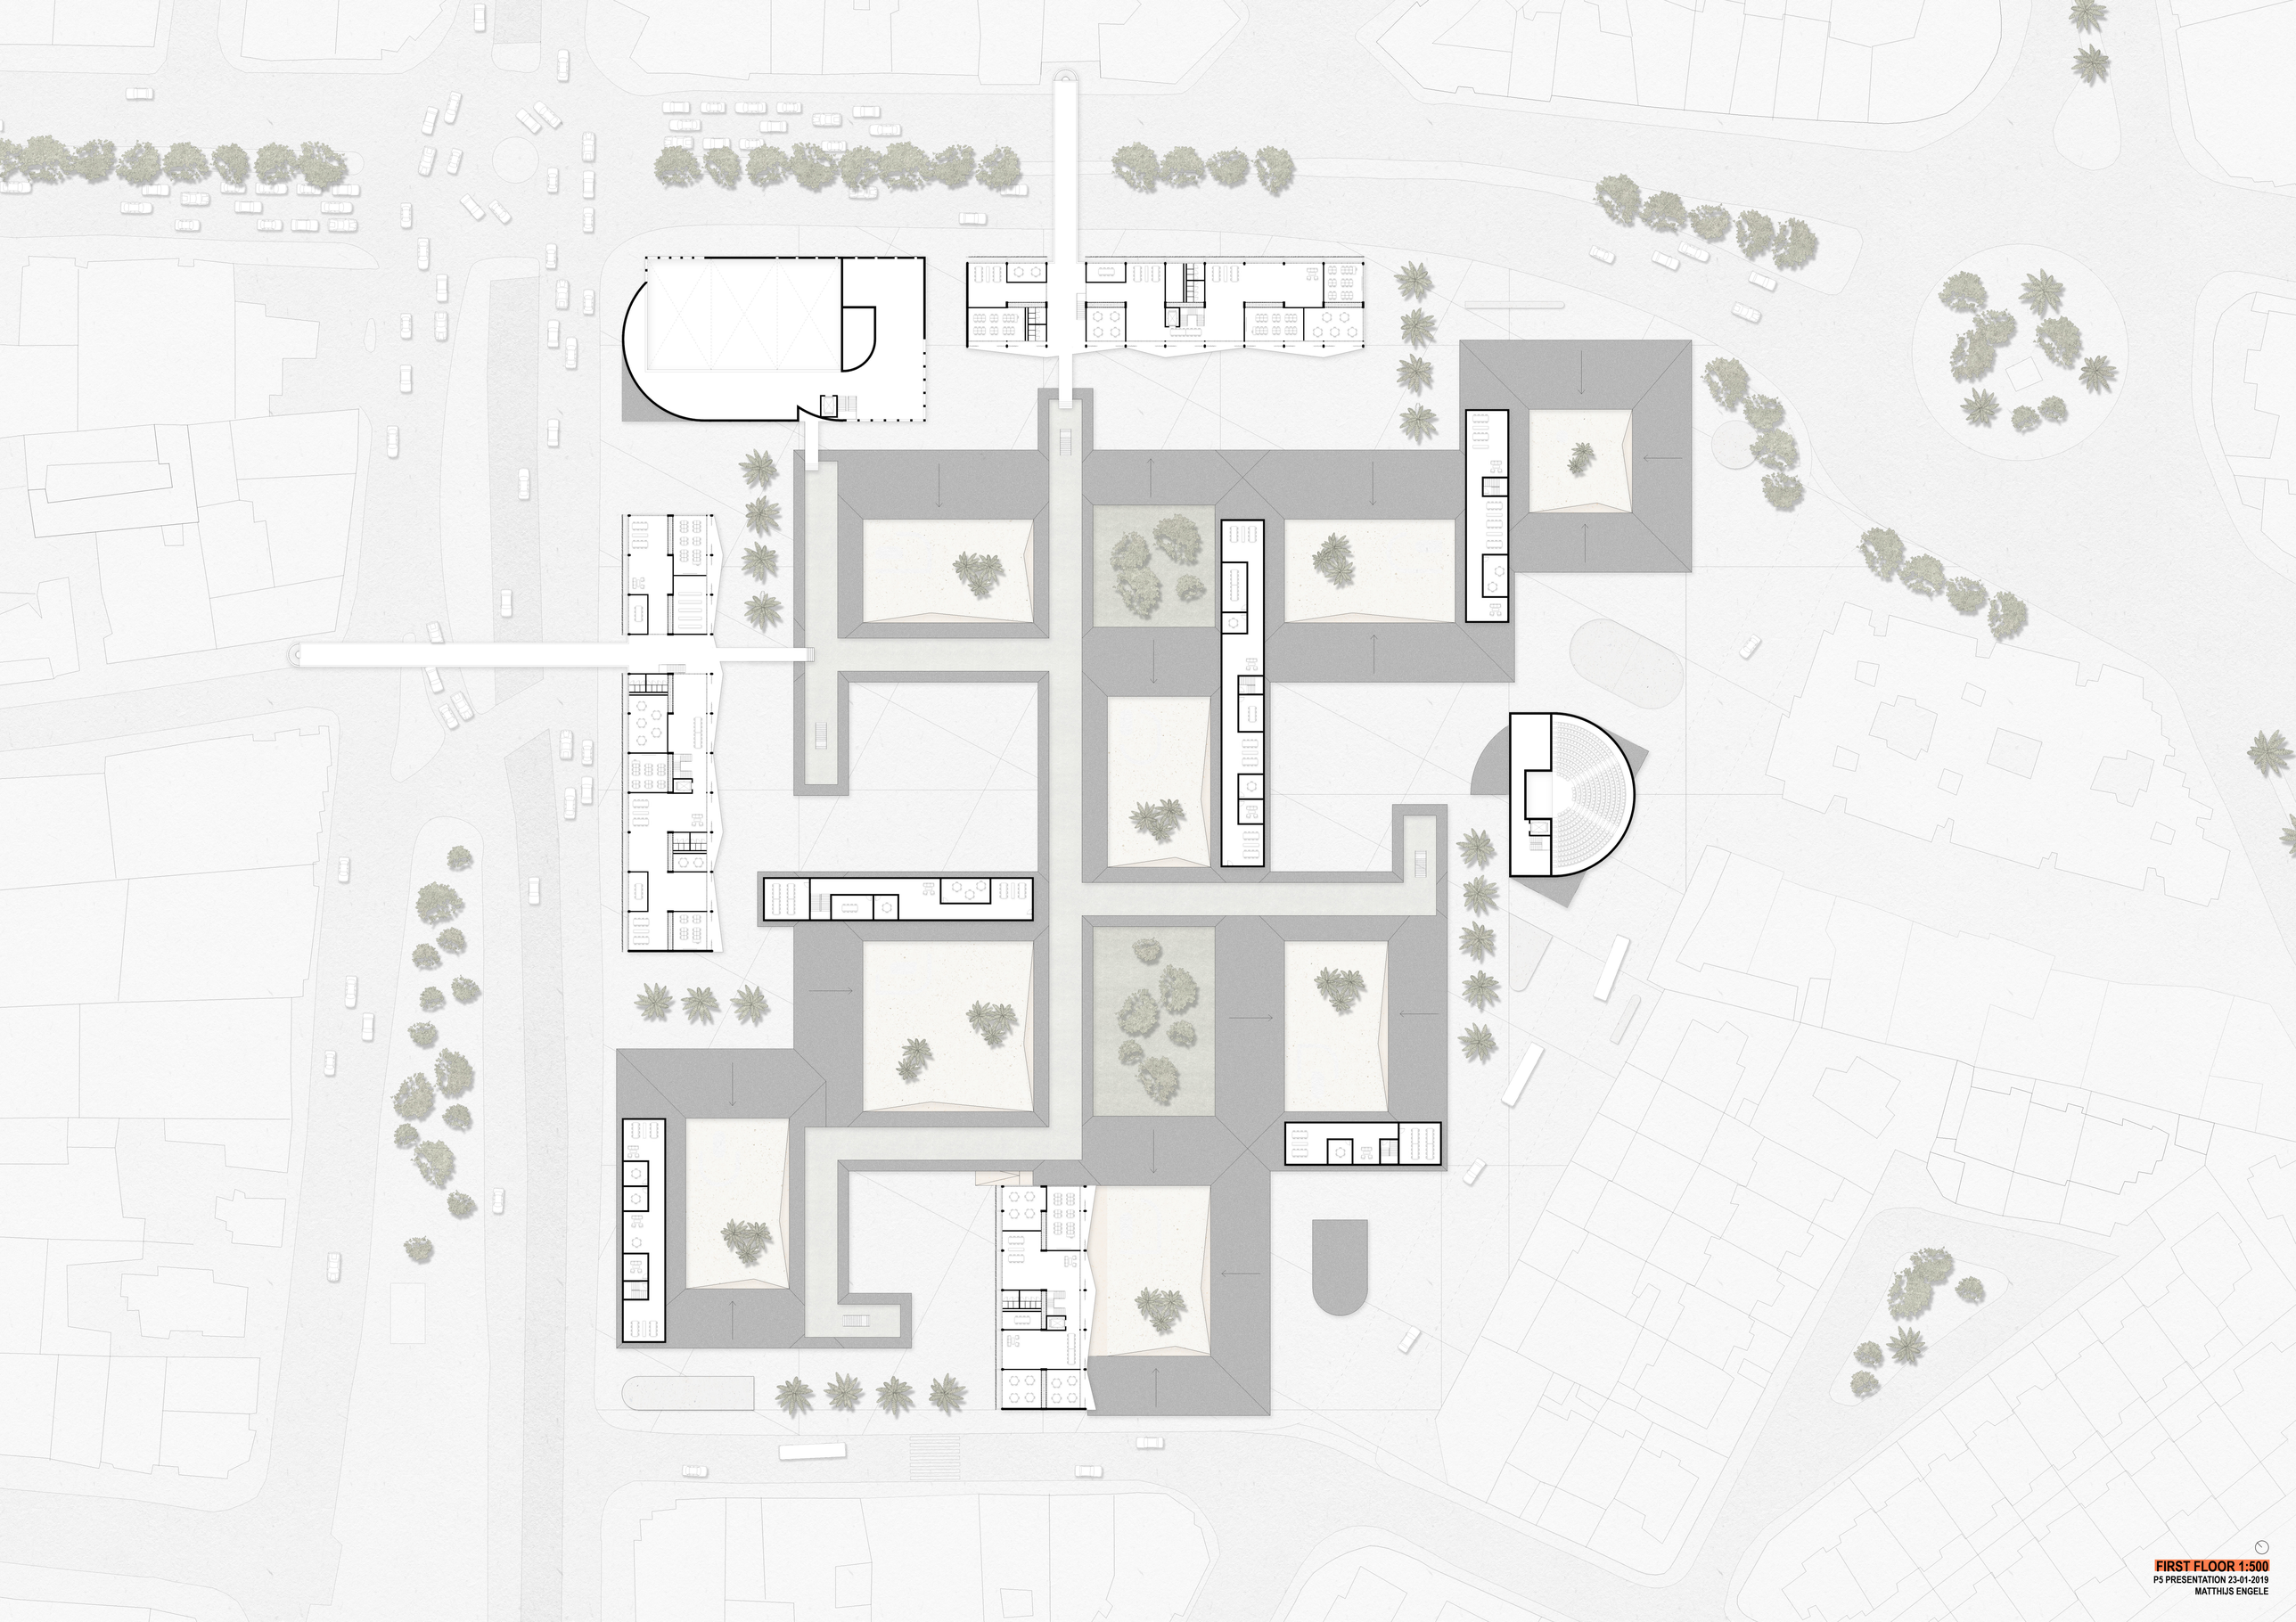

FIRST FLOOR 1:500

P5 PRESENTATION 23-01-2019

MATTHIJS ENGELE

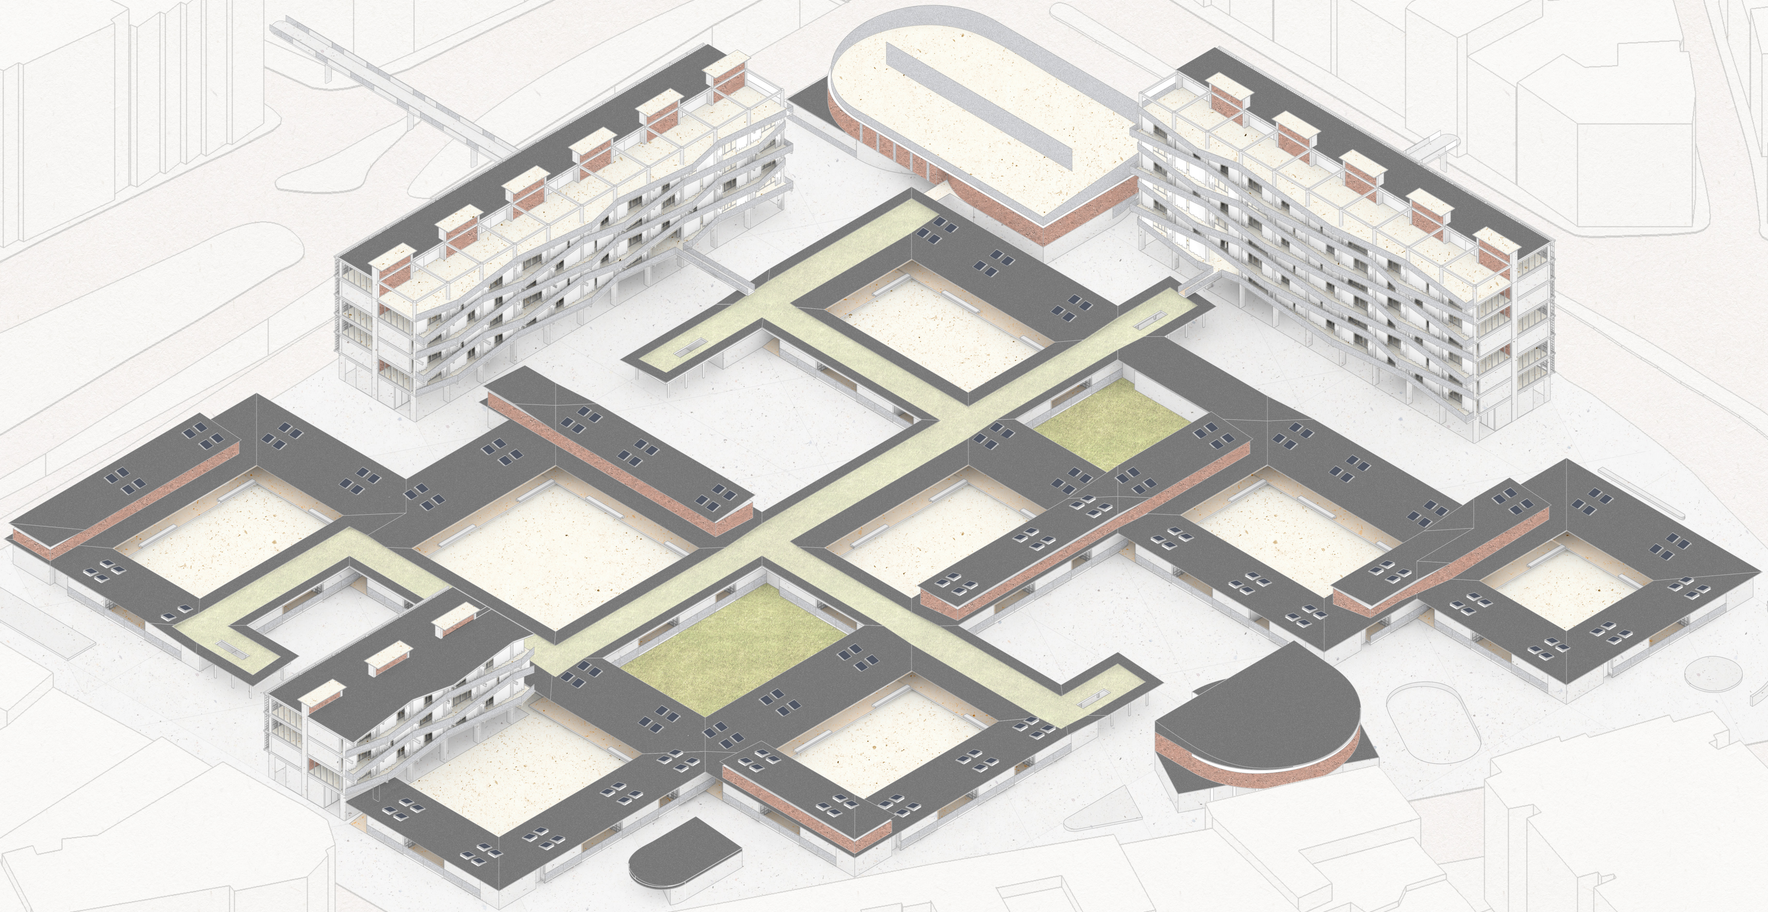

AXONOMETRIC PROJECTION 1:500

P5 PRESENTATION 23-01-2019

MATTHIJS ENGELE