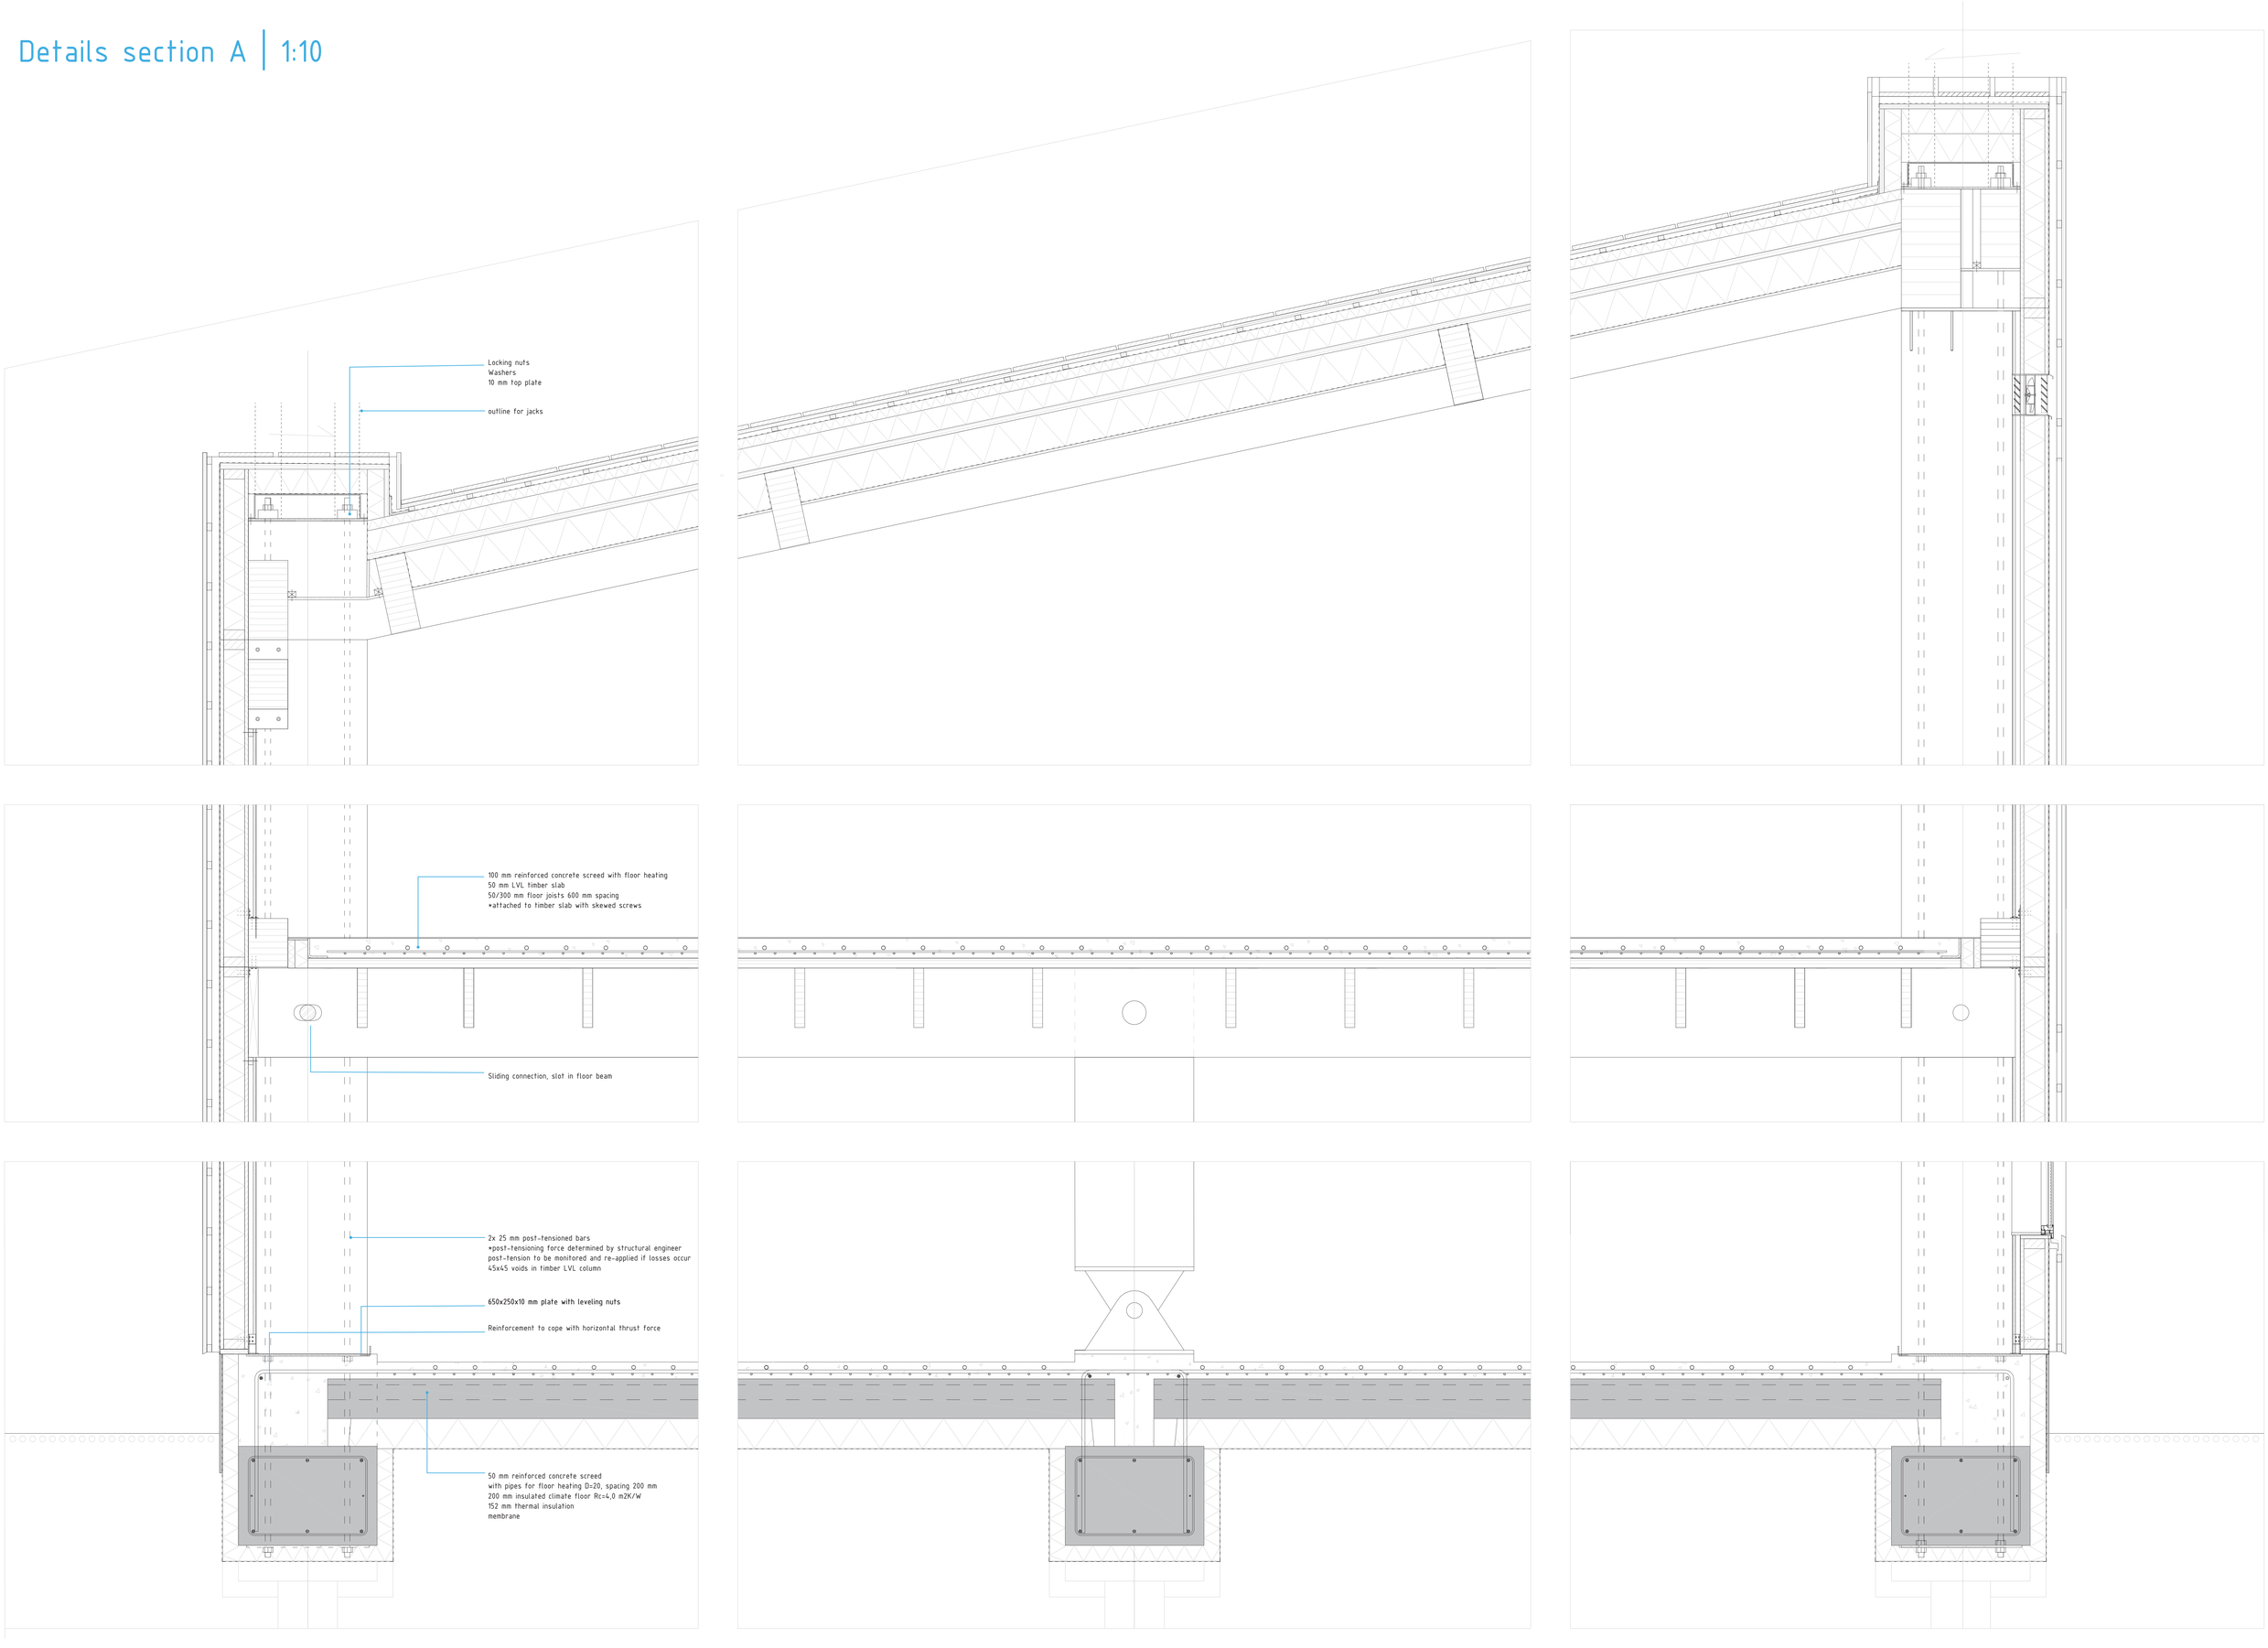Details section A | 1:10