


Imagination of research

II

I

Urban plan
Scale 1:500

Bird view urban plan

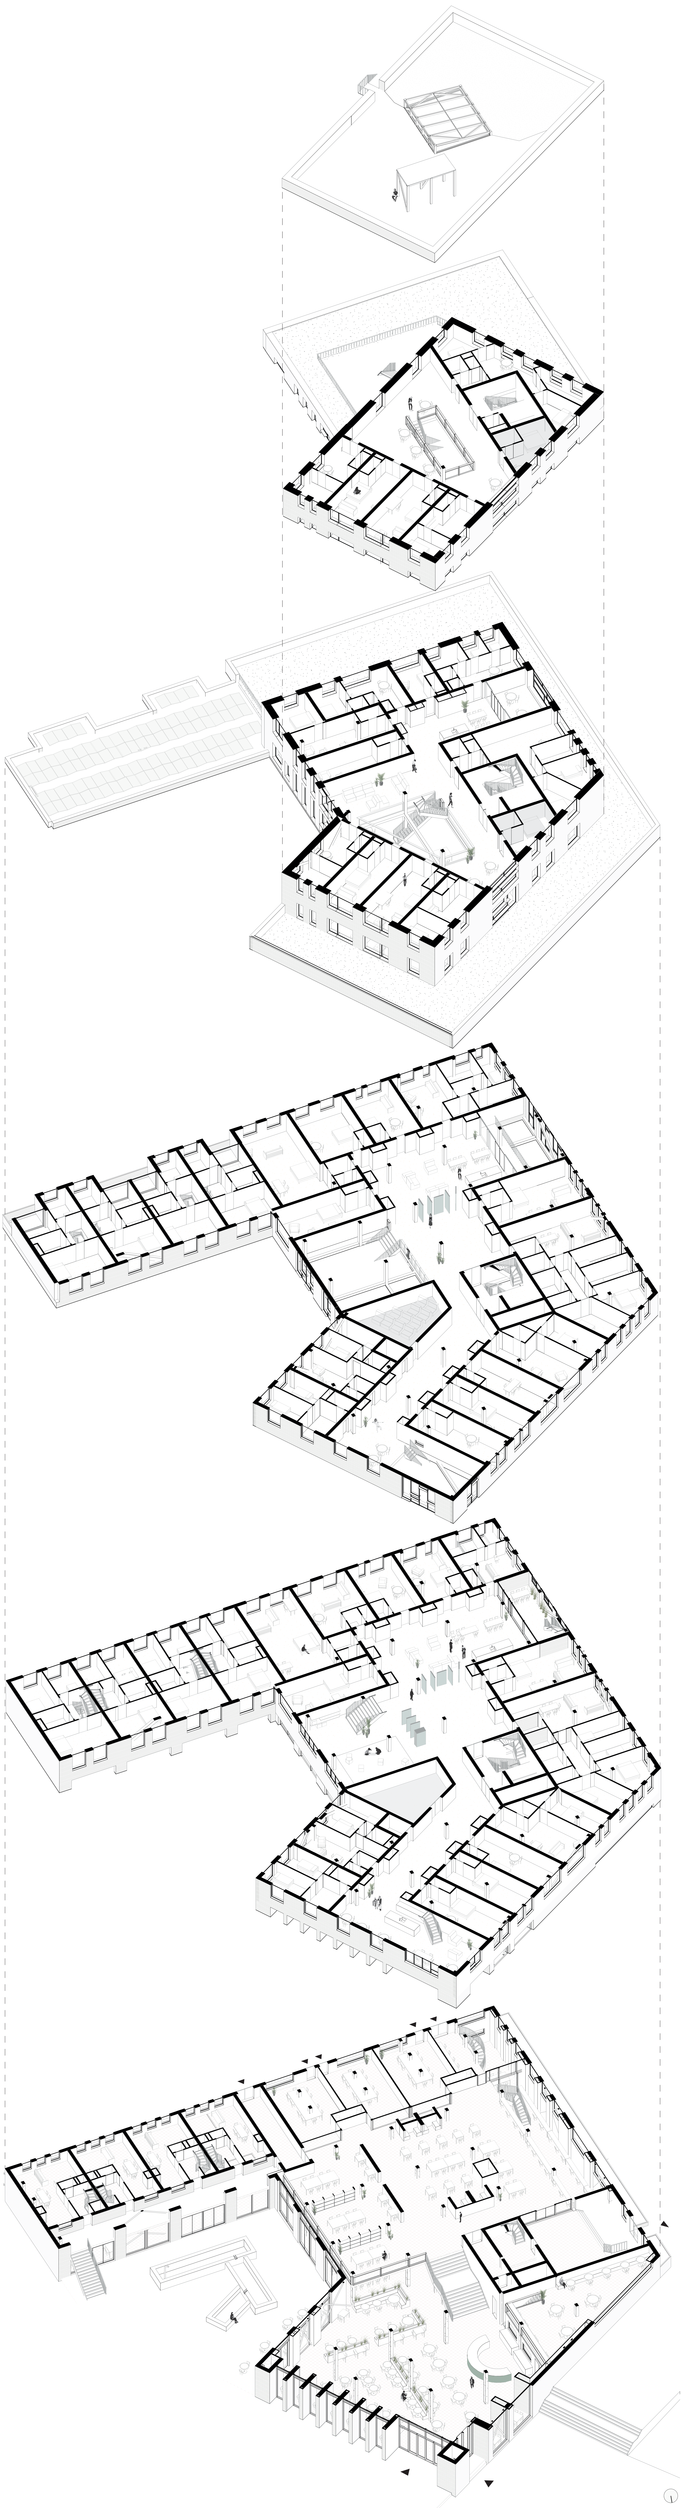





Cross section scale 1:100
















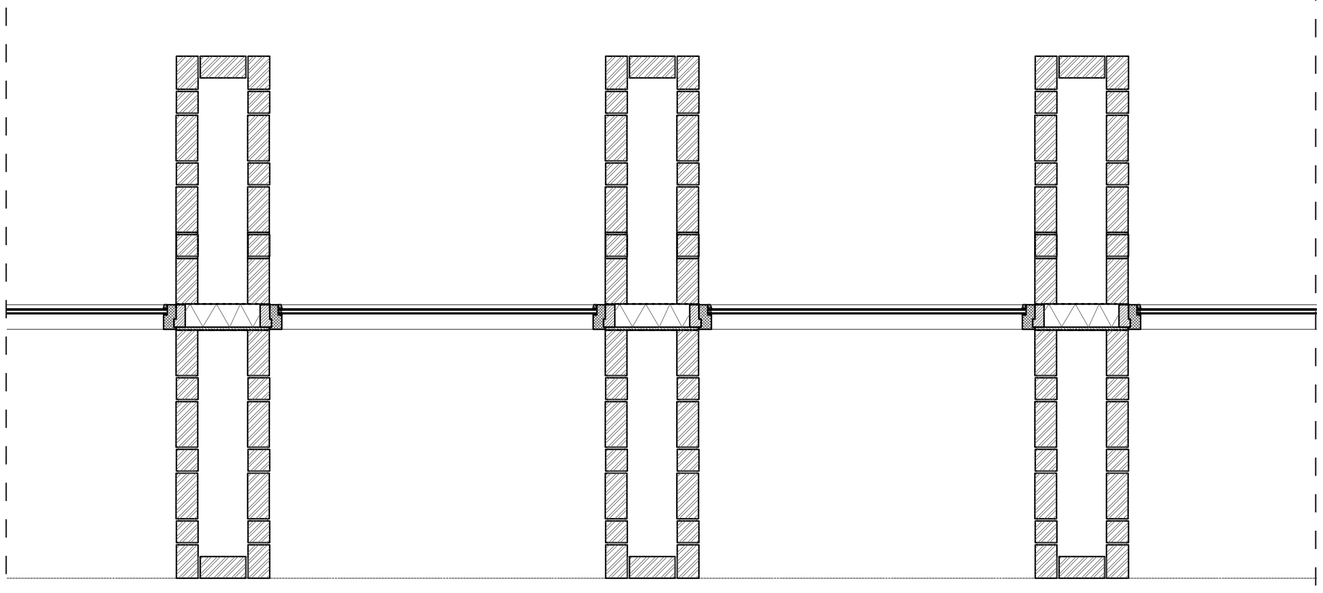

1:20 facade fragment