

010 Greenrise

A Sustainably Optimized Highrise Concept

Building Overview 1:2000



Elevations 1:1000

North Elevation



East Elevation



South Elevation



West Elevation




Interior Renders 1:1000



Exterior Renders 1:1000



Context Floorplan 1:1000

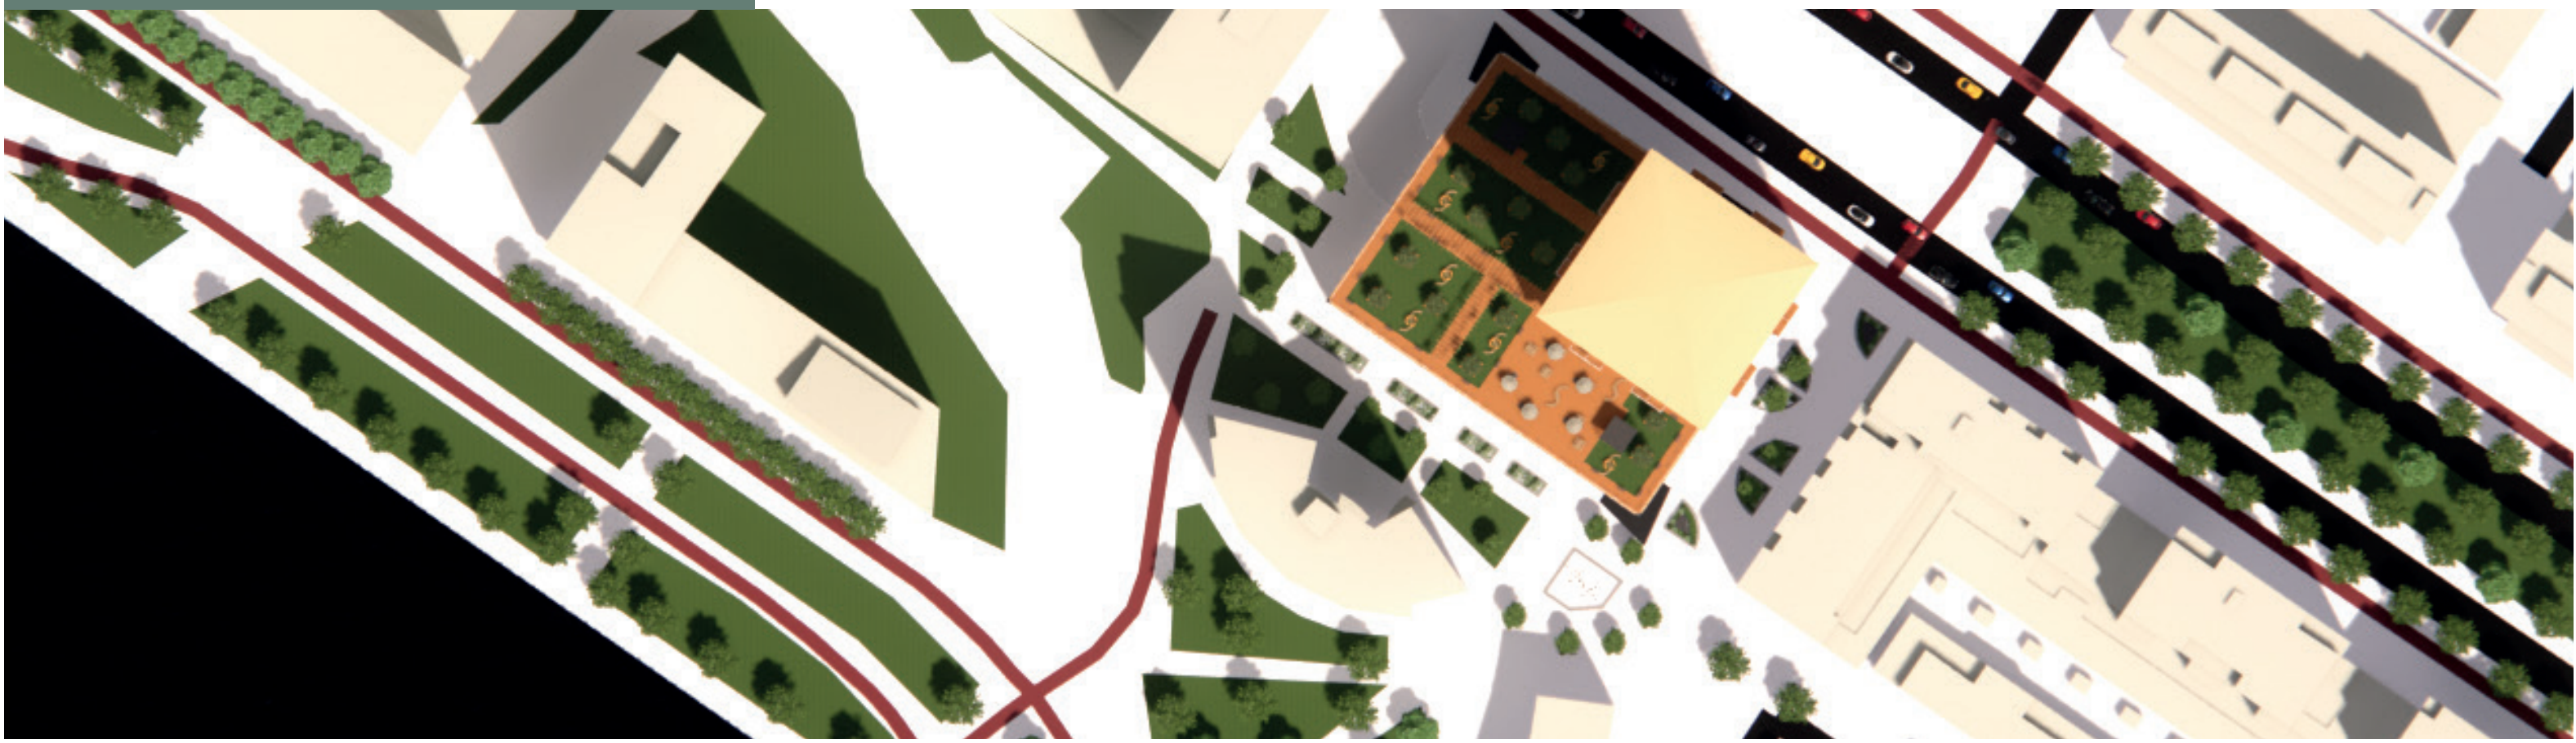


010 Greenrise

A Sustainably Optimized Highrise Concept

Leisure Floorplans 1:200

1st Floor

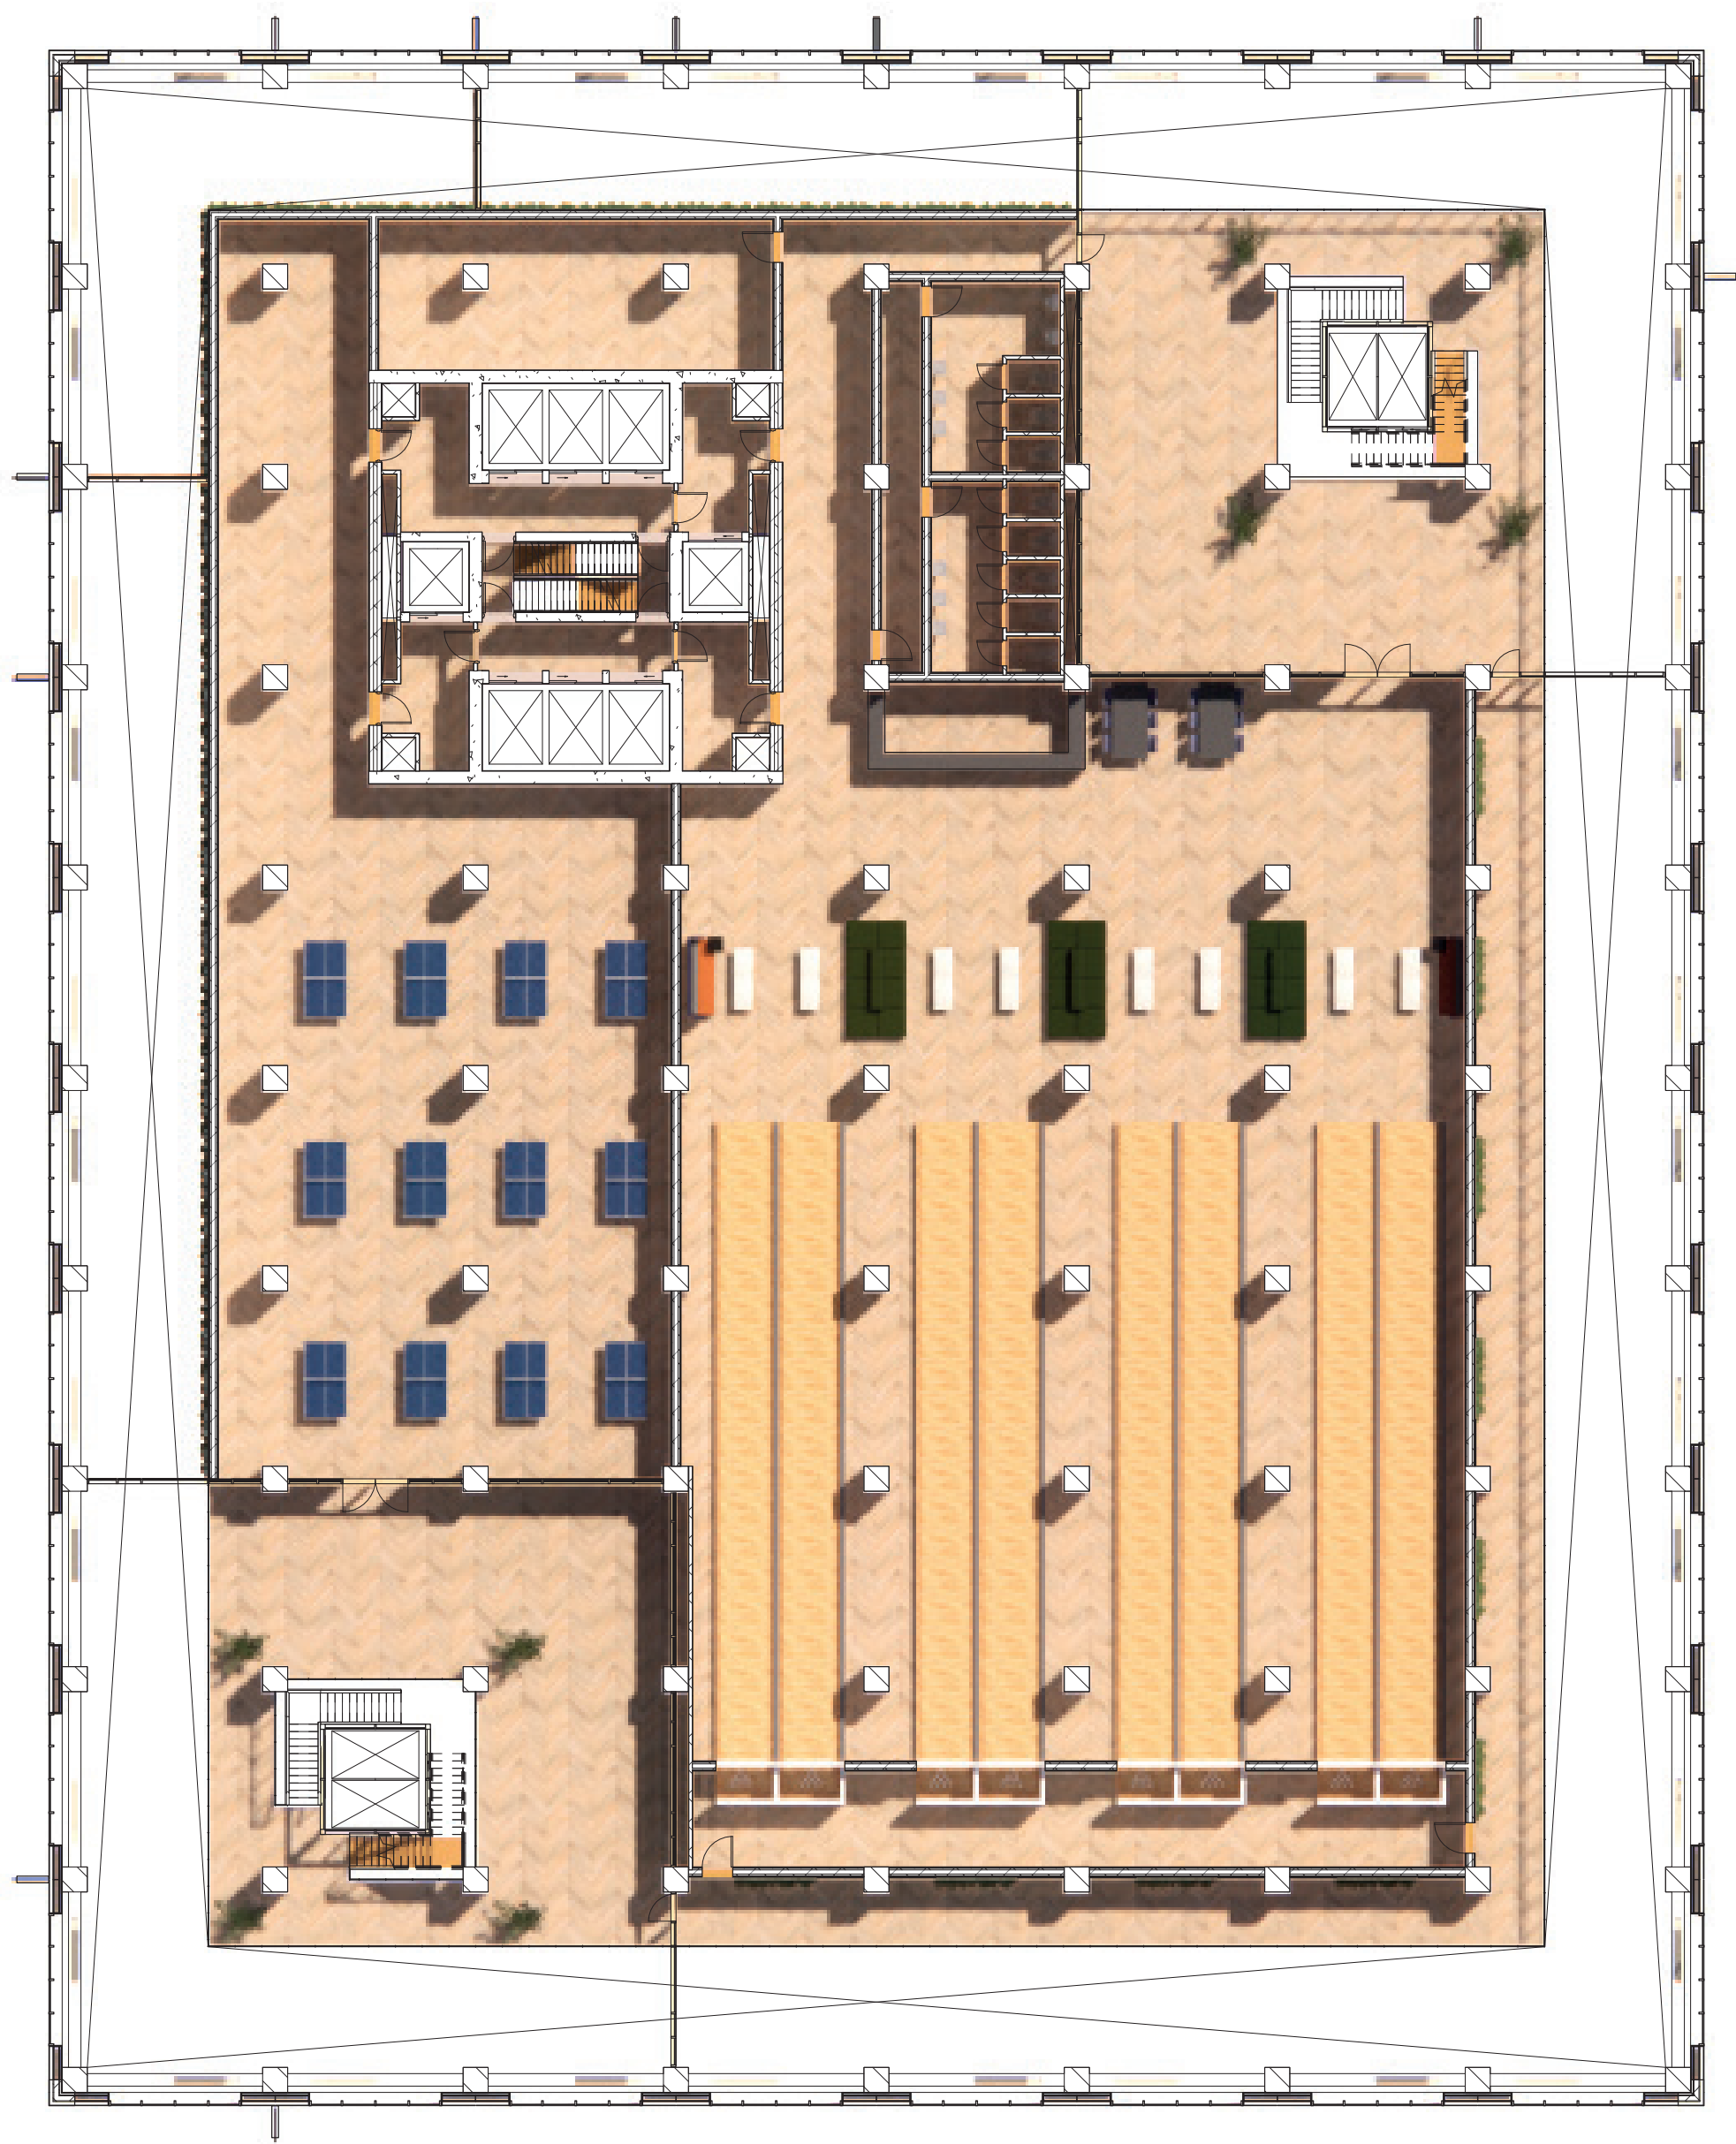


4th Floor



Ground Floor




2nd Floor

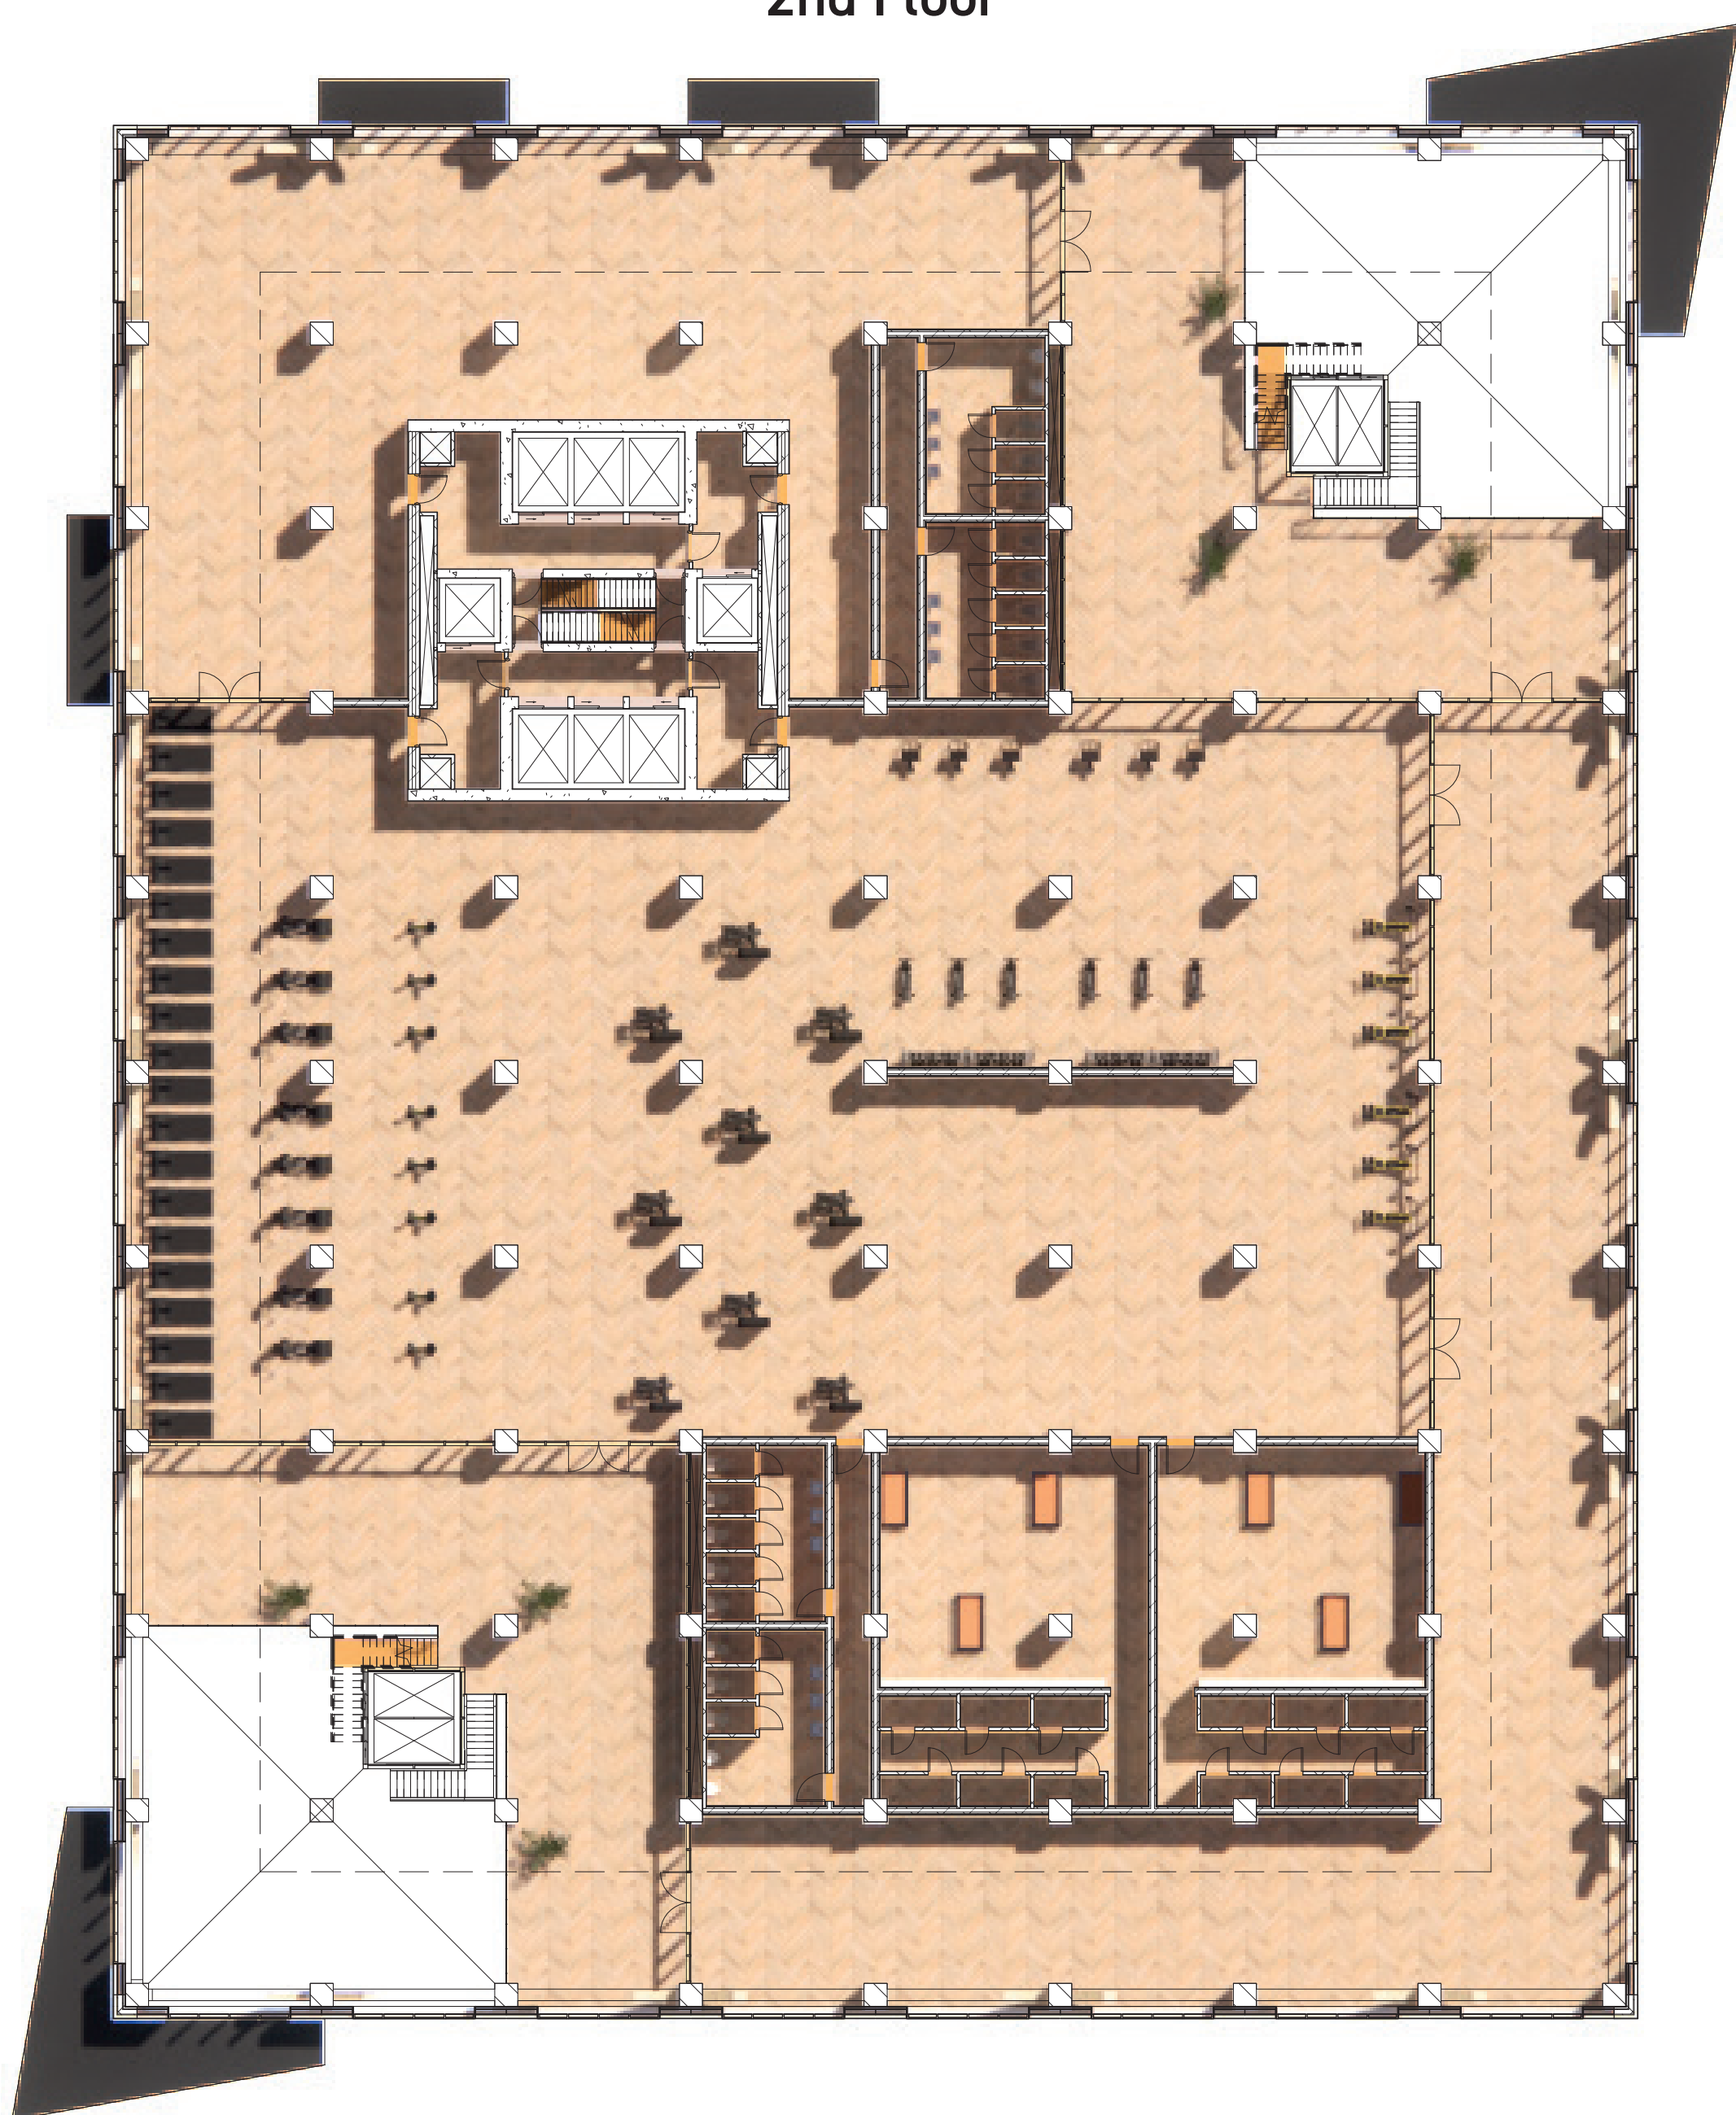

010 Greenrise

A Sustainably Optimized Highrise Concept

Housing Floorplan 1:150

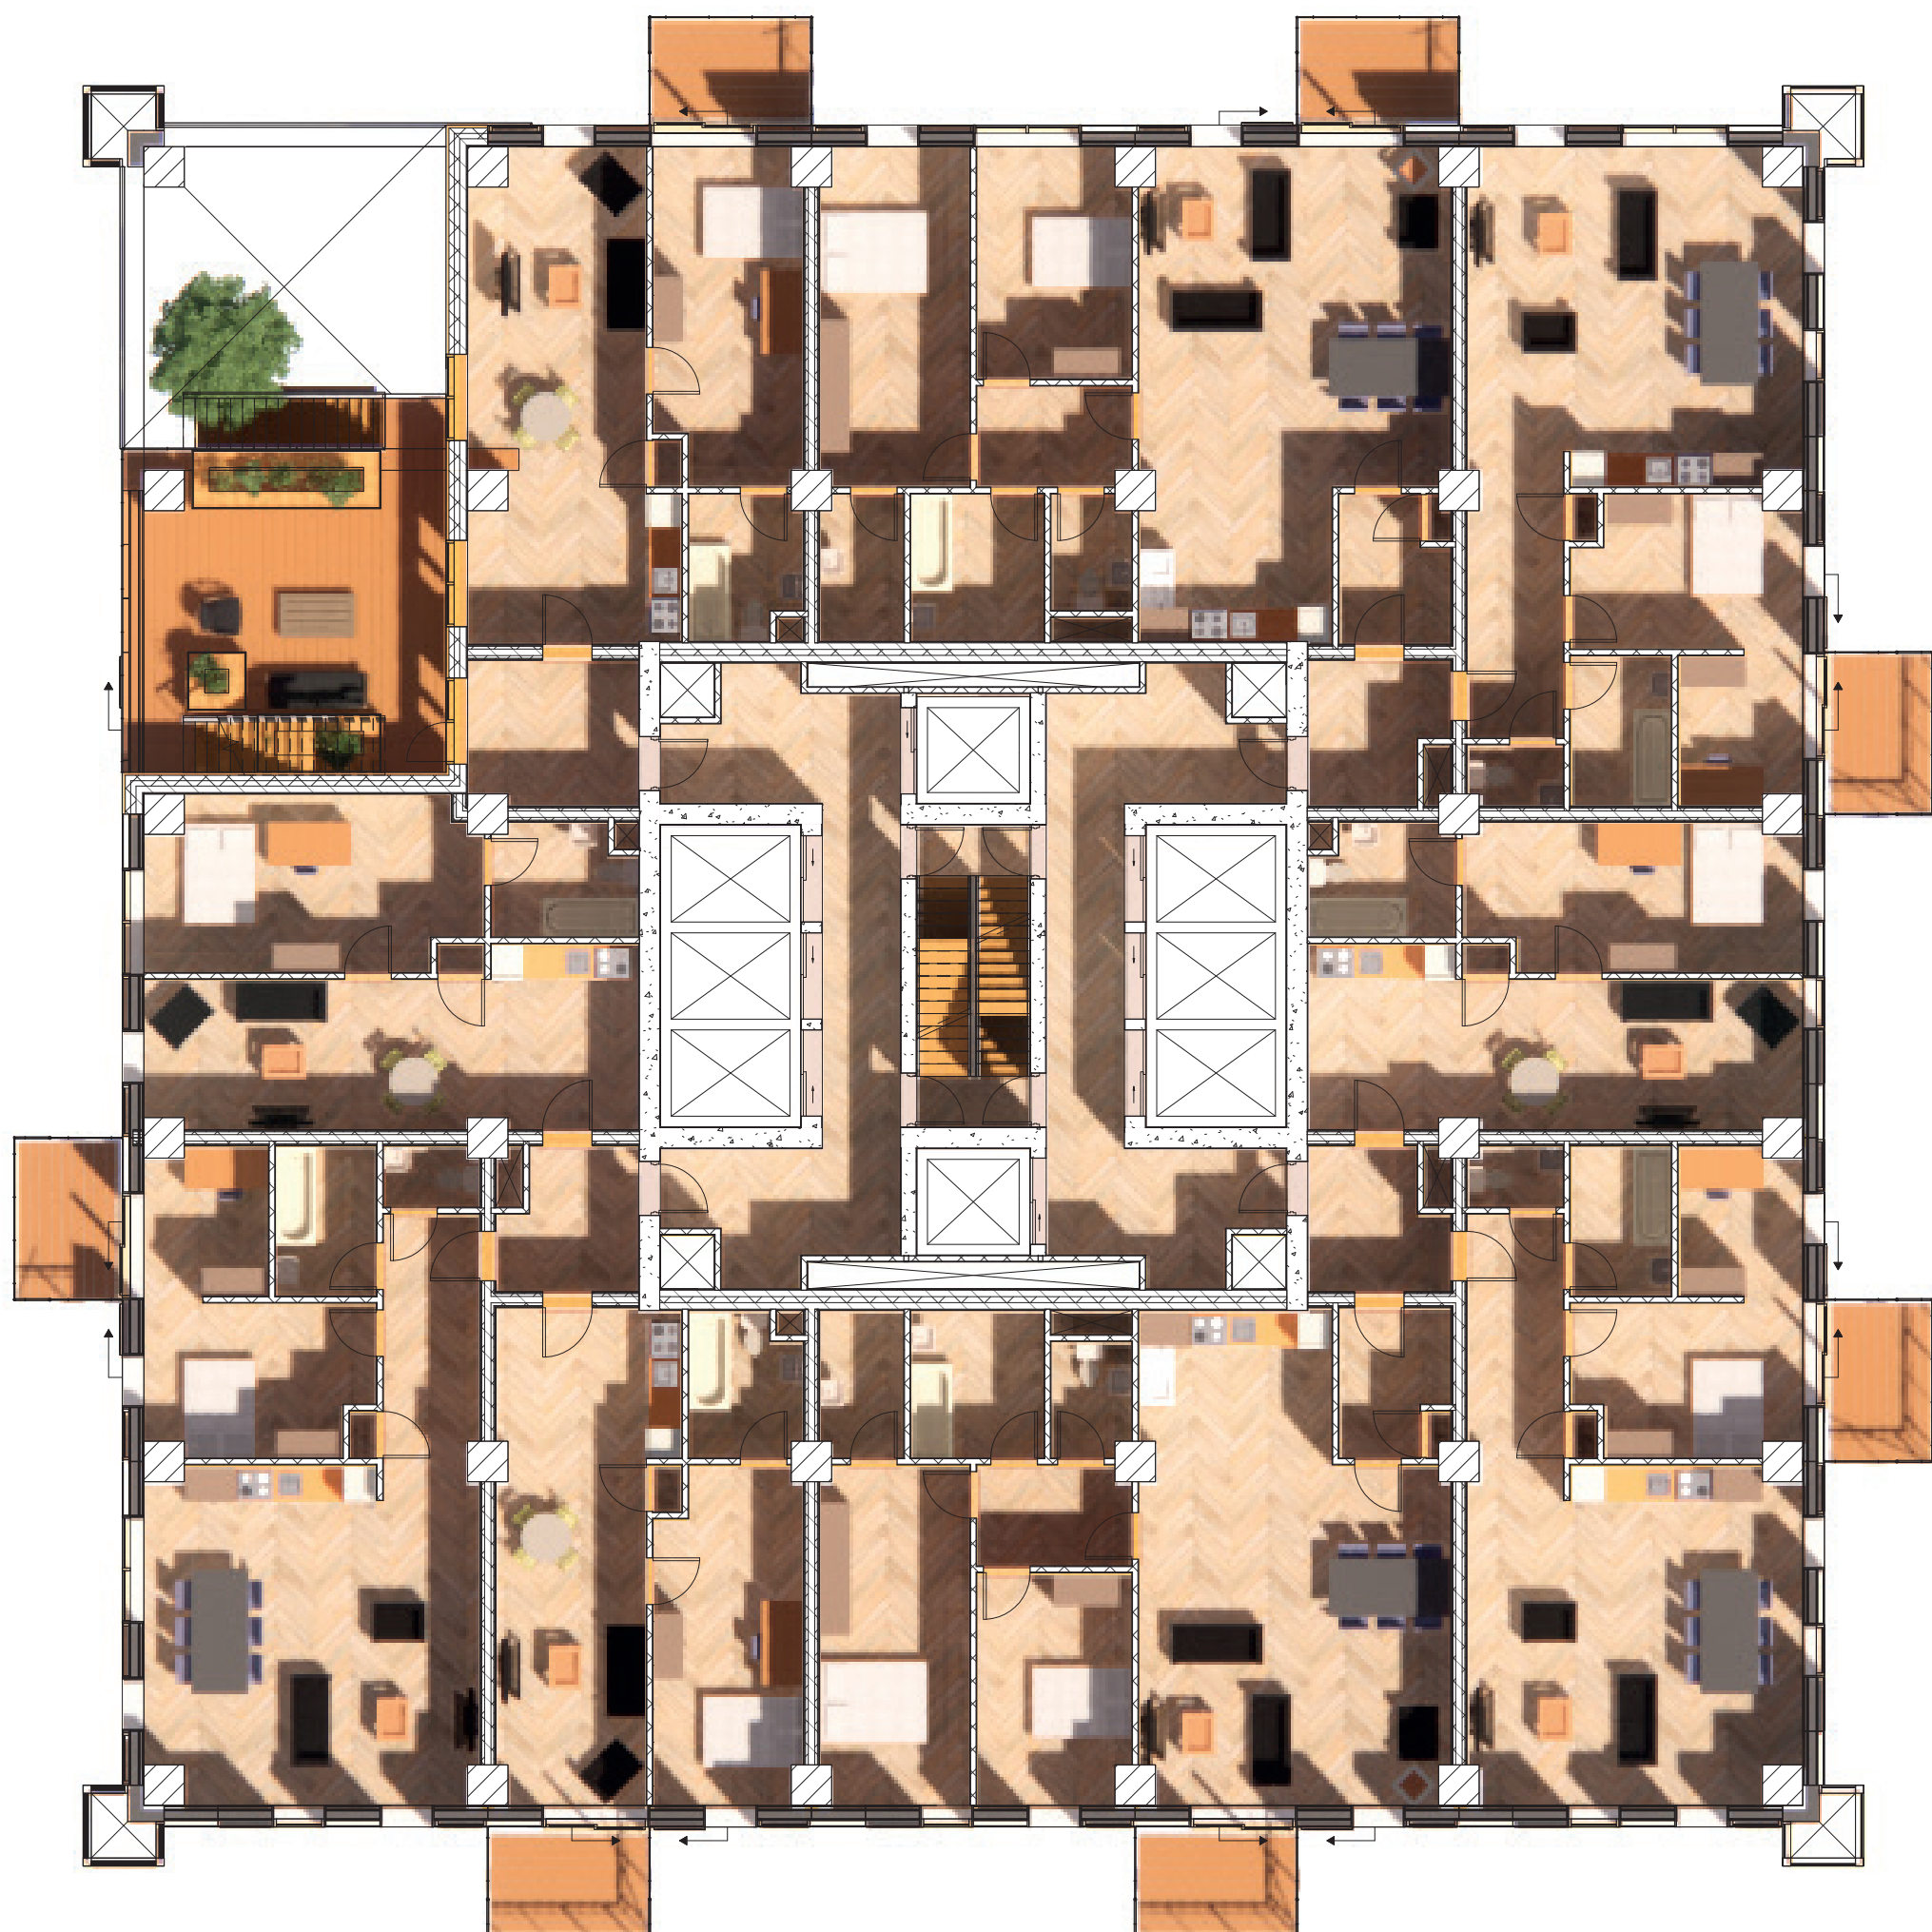


Housing Floorplan

Office Floorplan 1:150




Office Floorplan


Housing Units 1:100

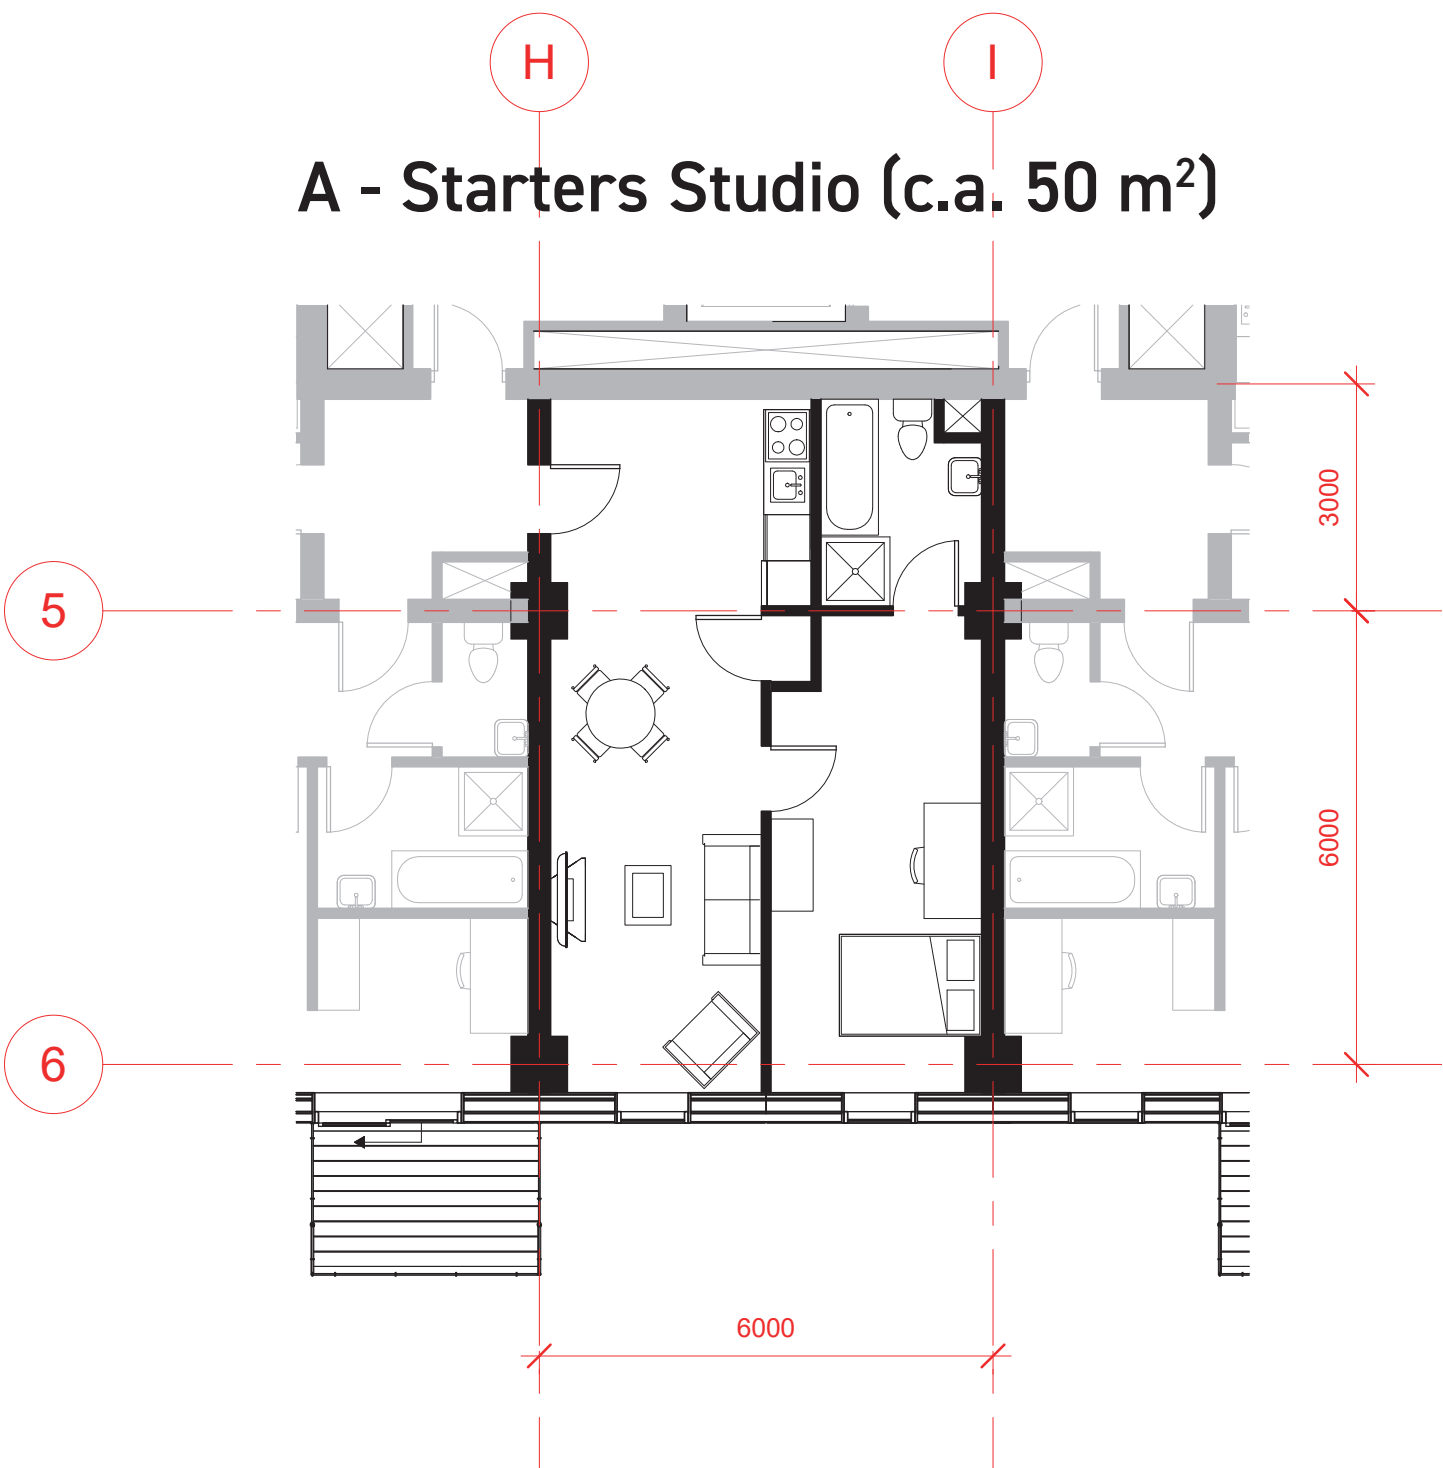


A - Starters Studio (c.a. 50 m²)

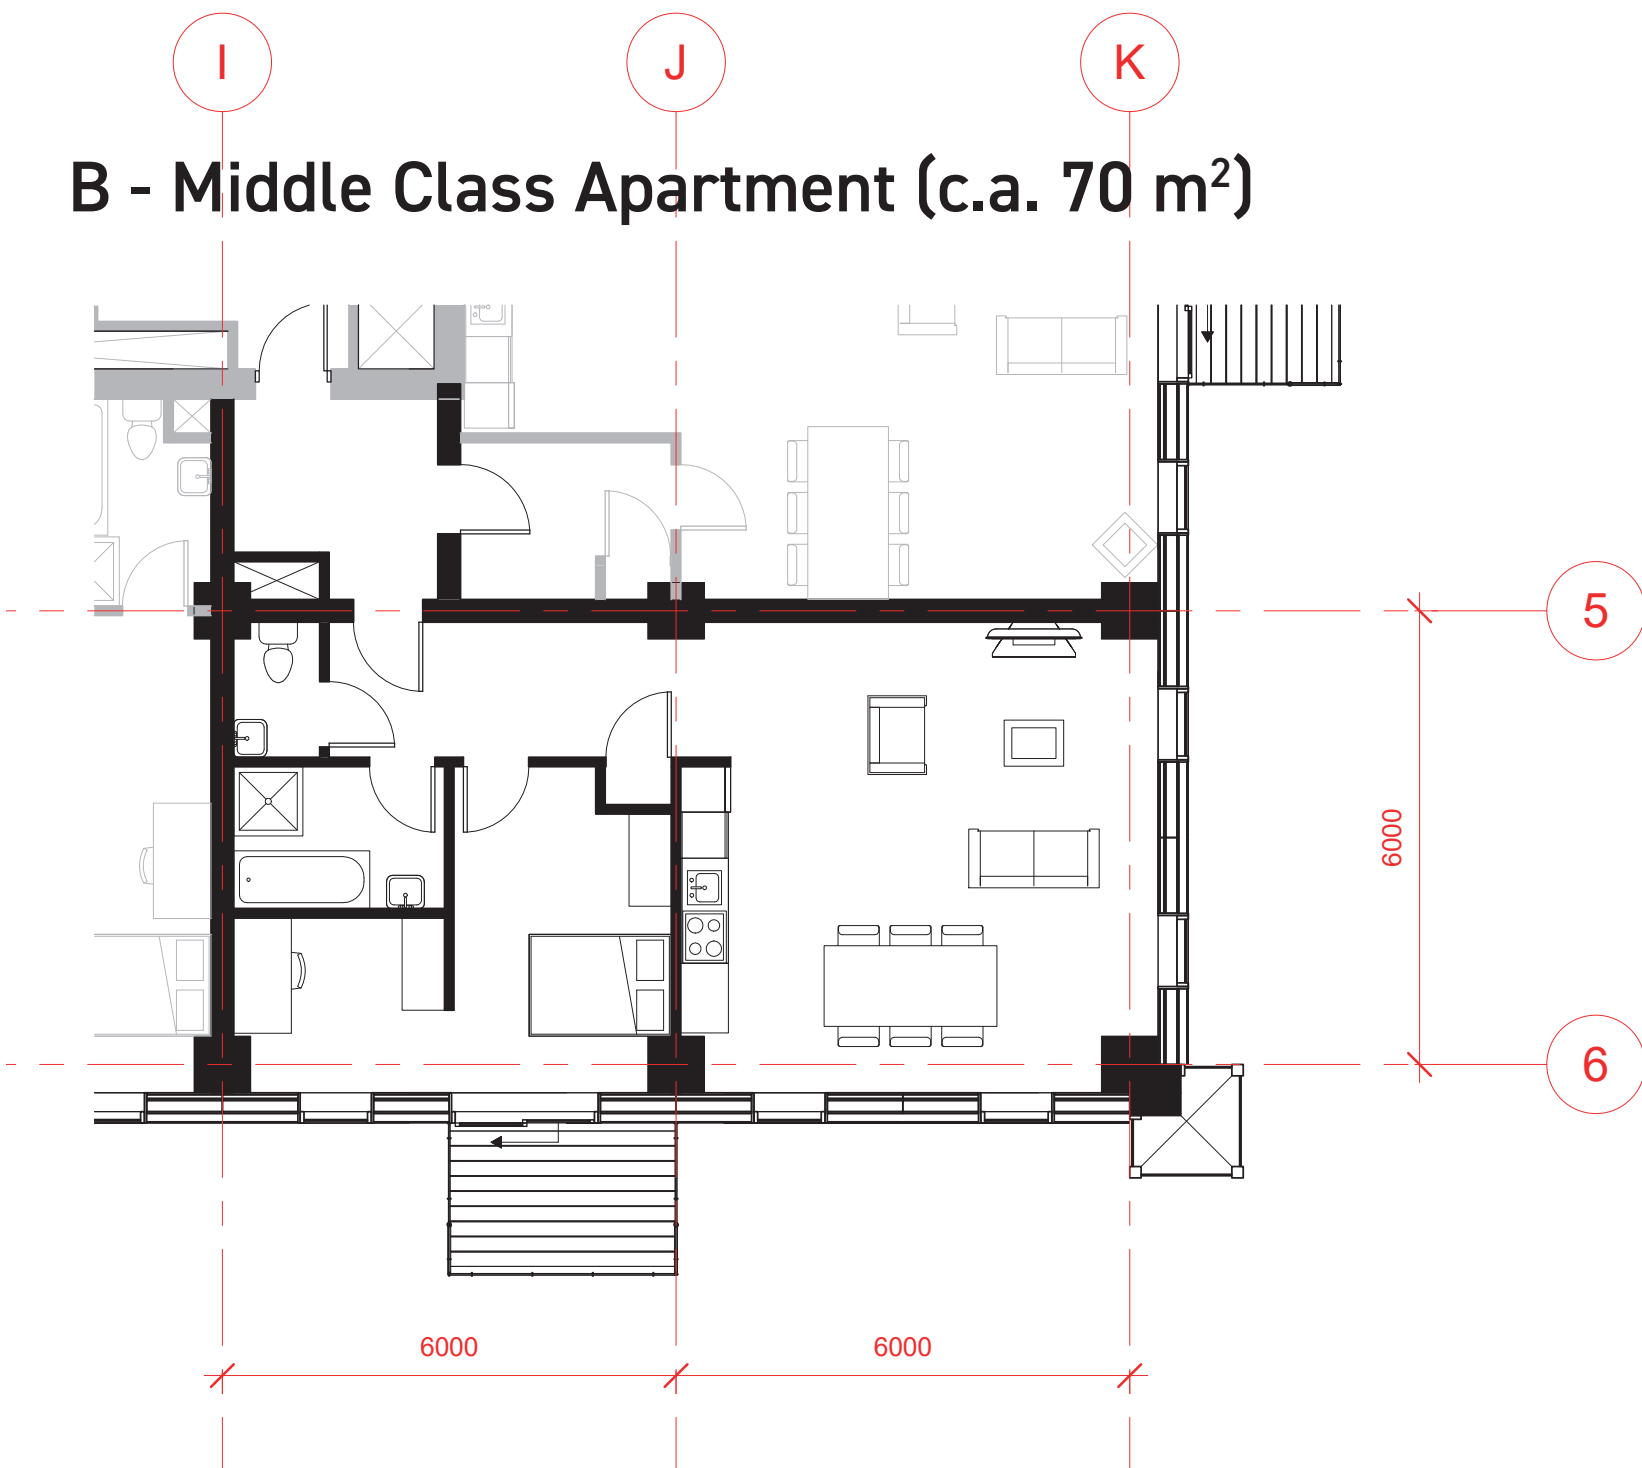

B - Middle Class Apartment (c.a. 70 m²)

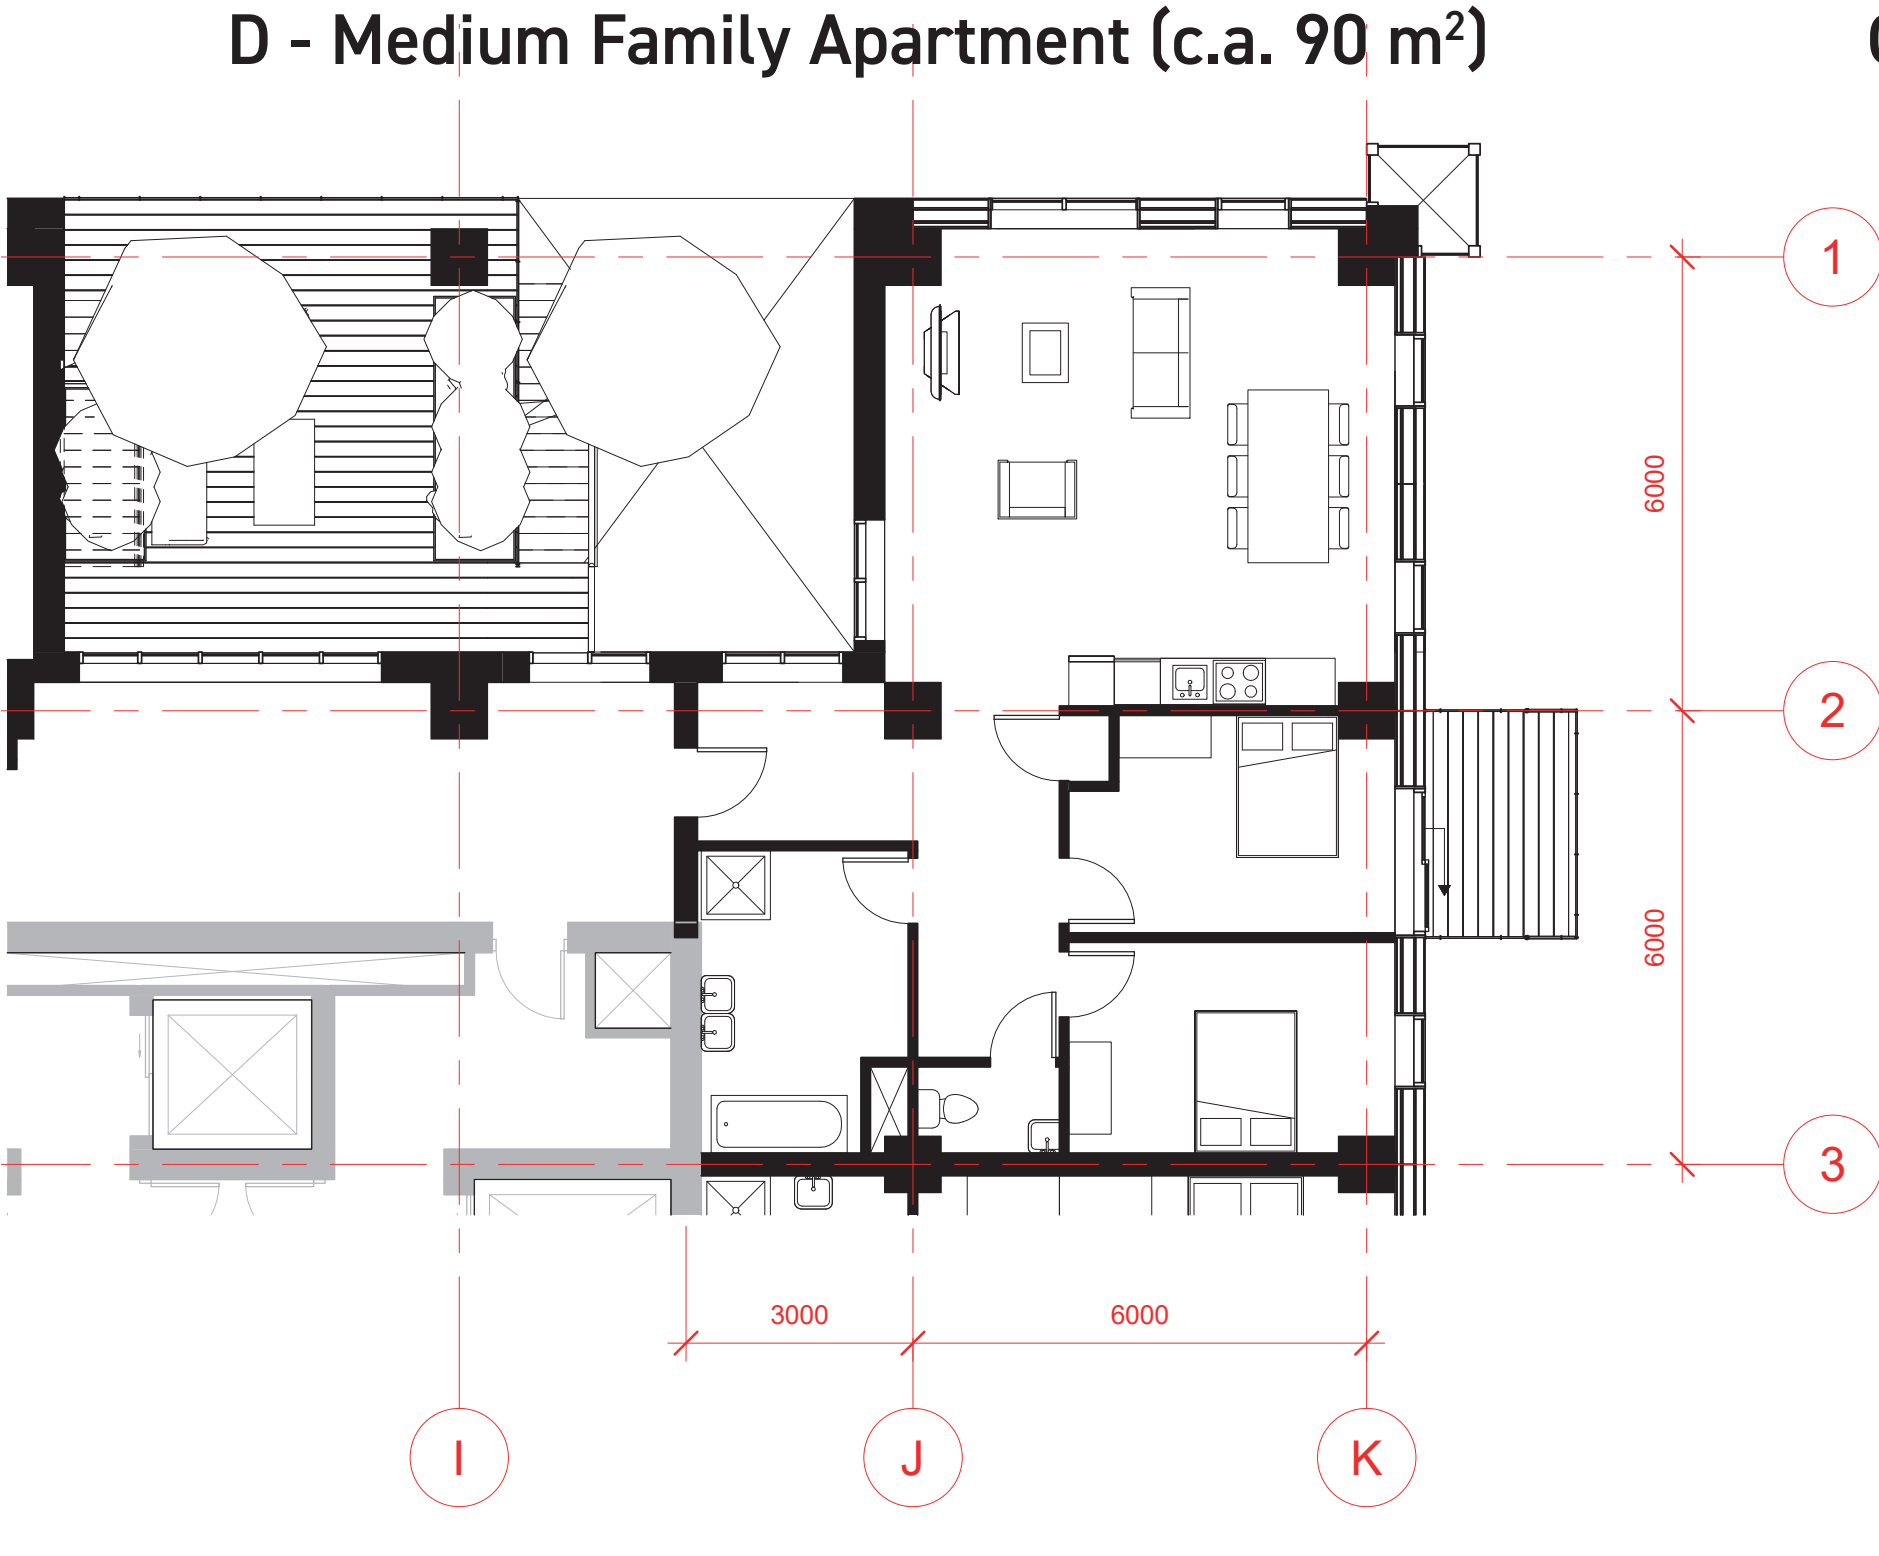


D - Medium Family Apartment (c.a. 90 m²)

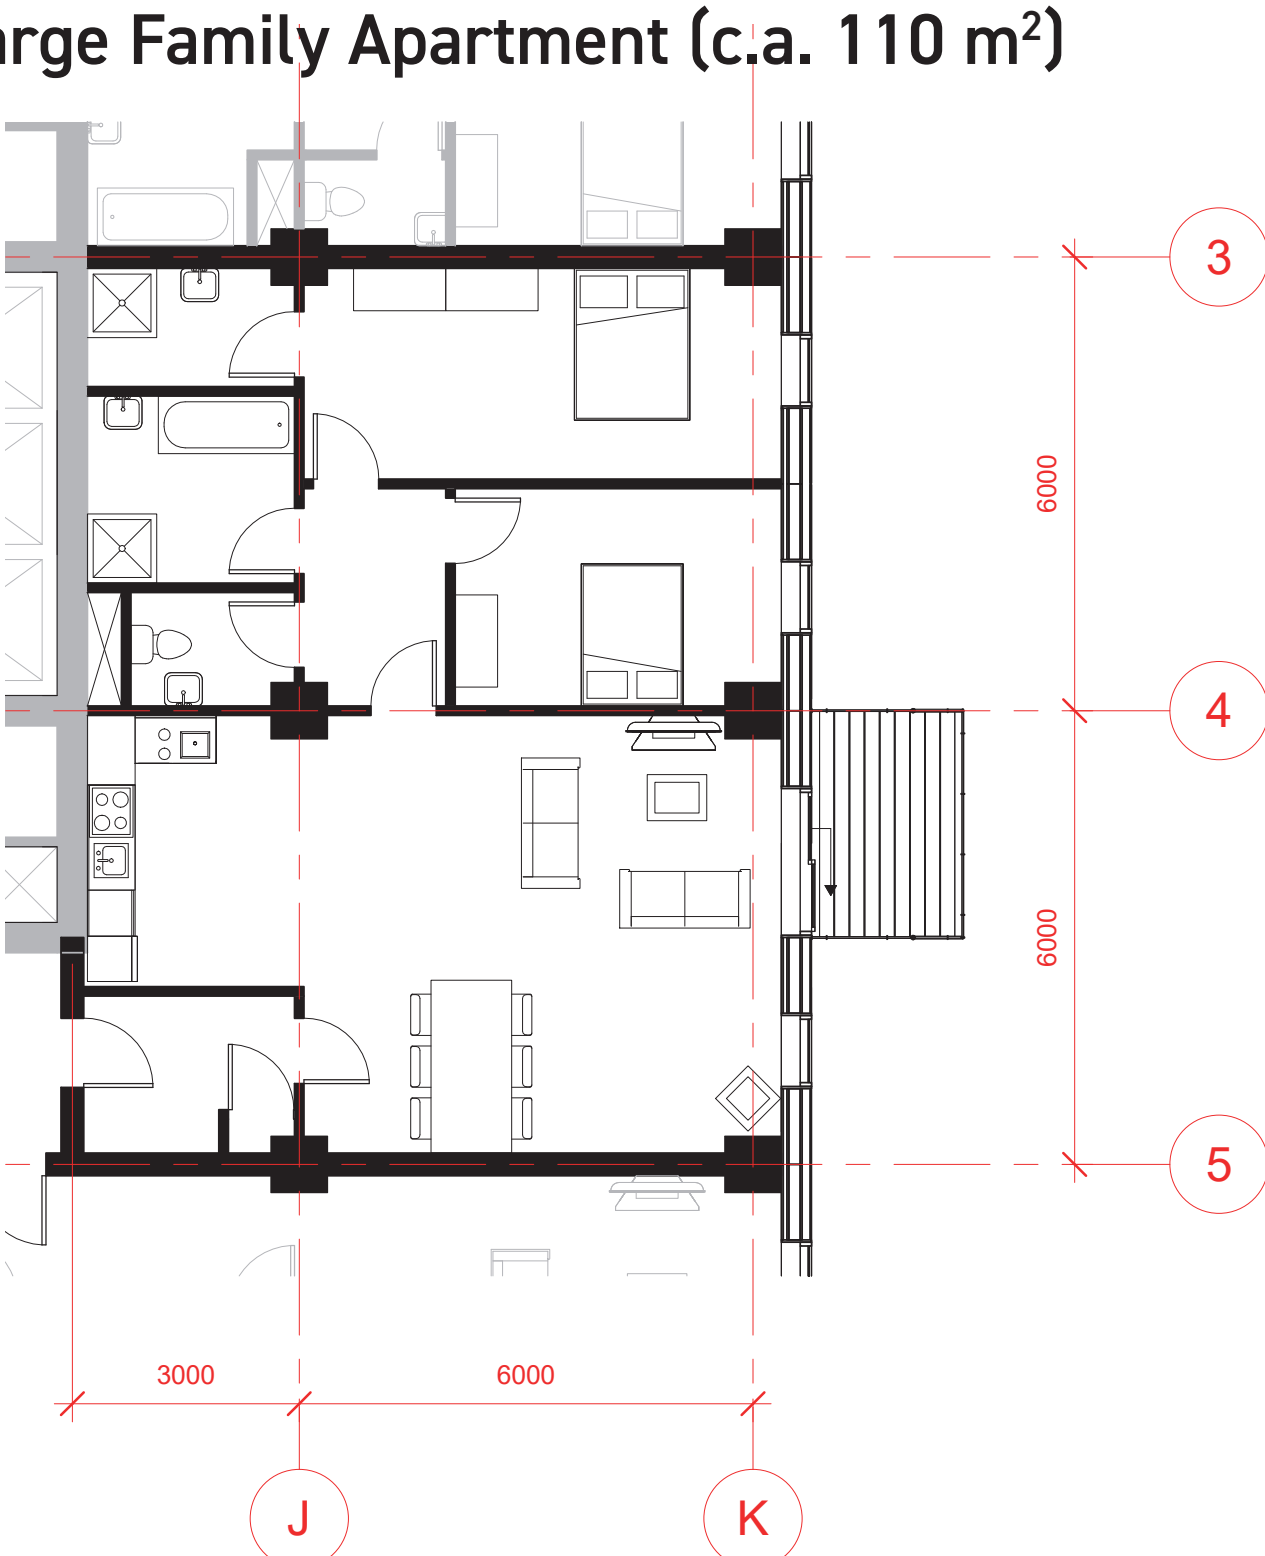

C - Large Family Apartment (c.a. 110 m²)


Housing sequence 1:500

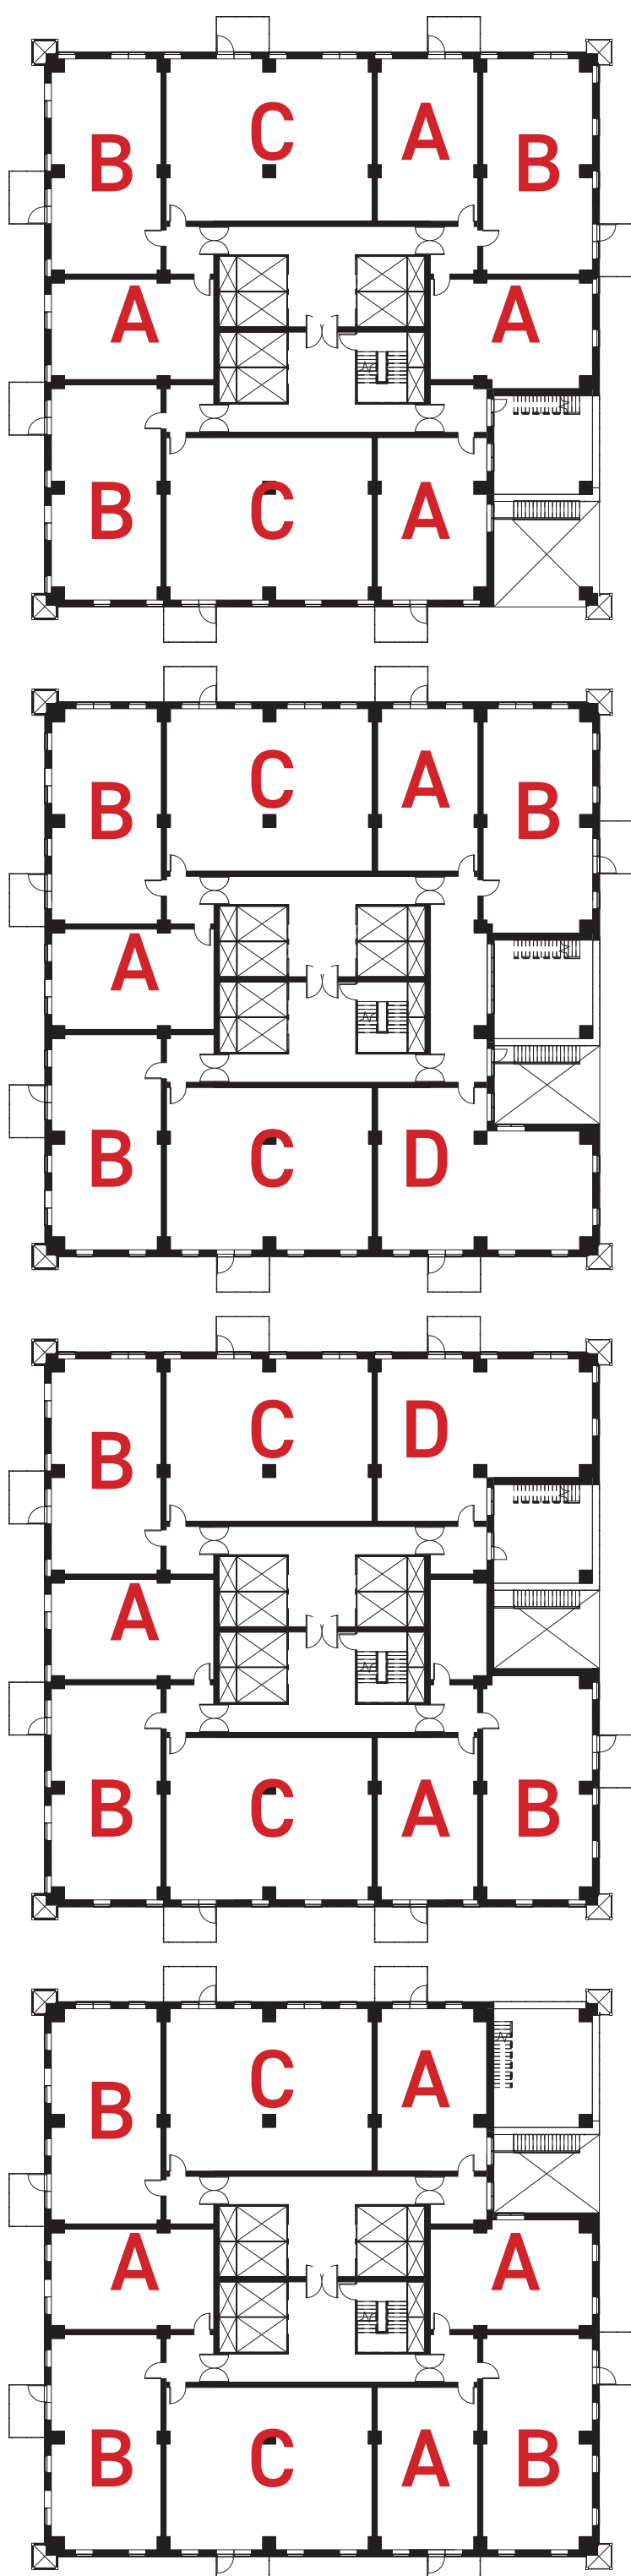


010 Greenrise

A Sustainably Optimized Highrise Concept


3D Axo of the Structure 1:500

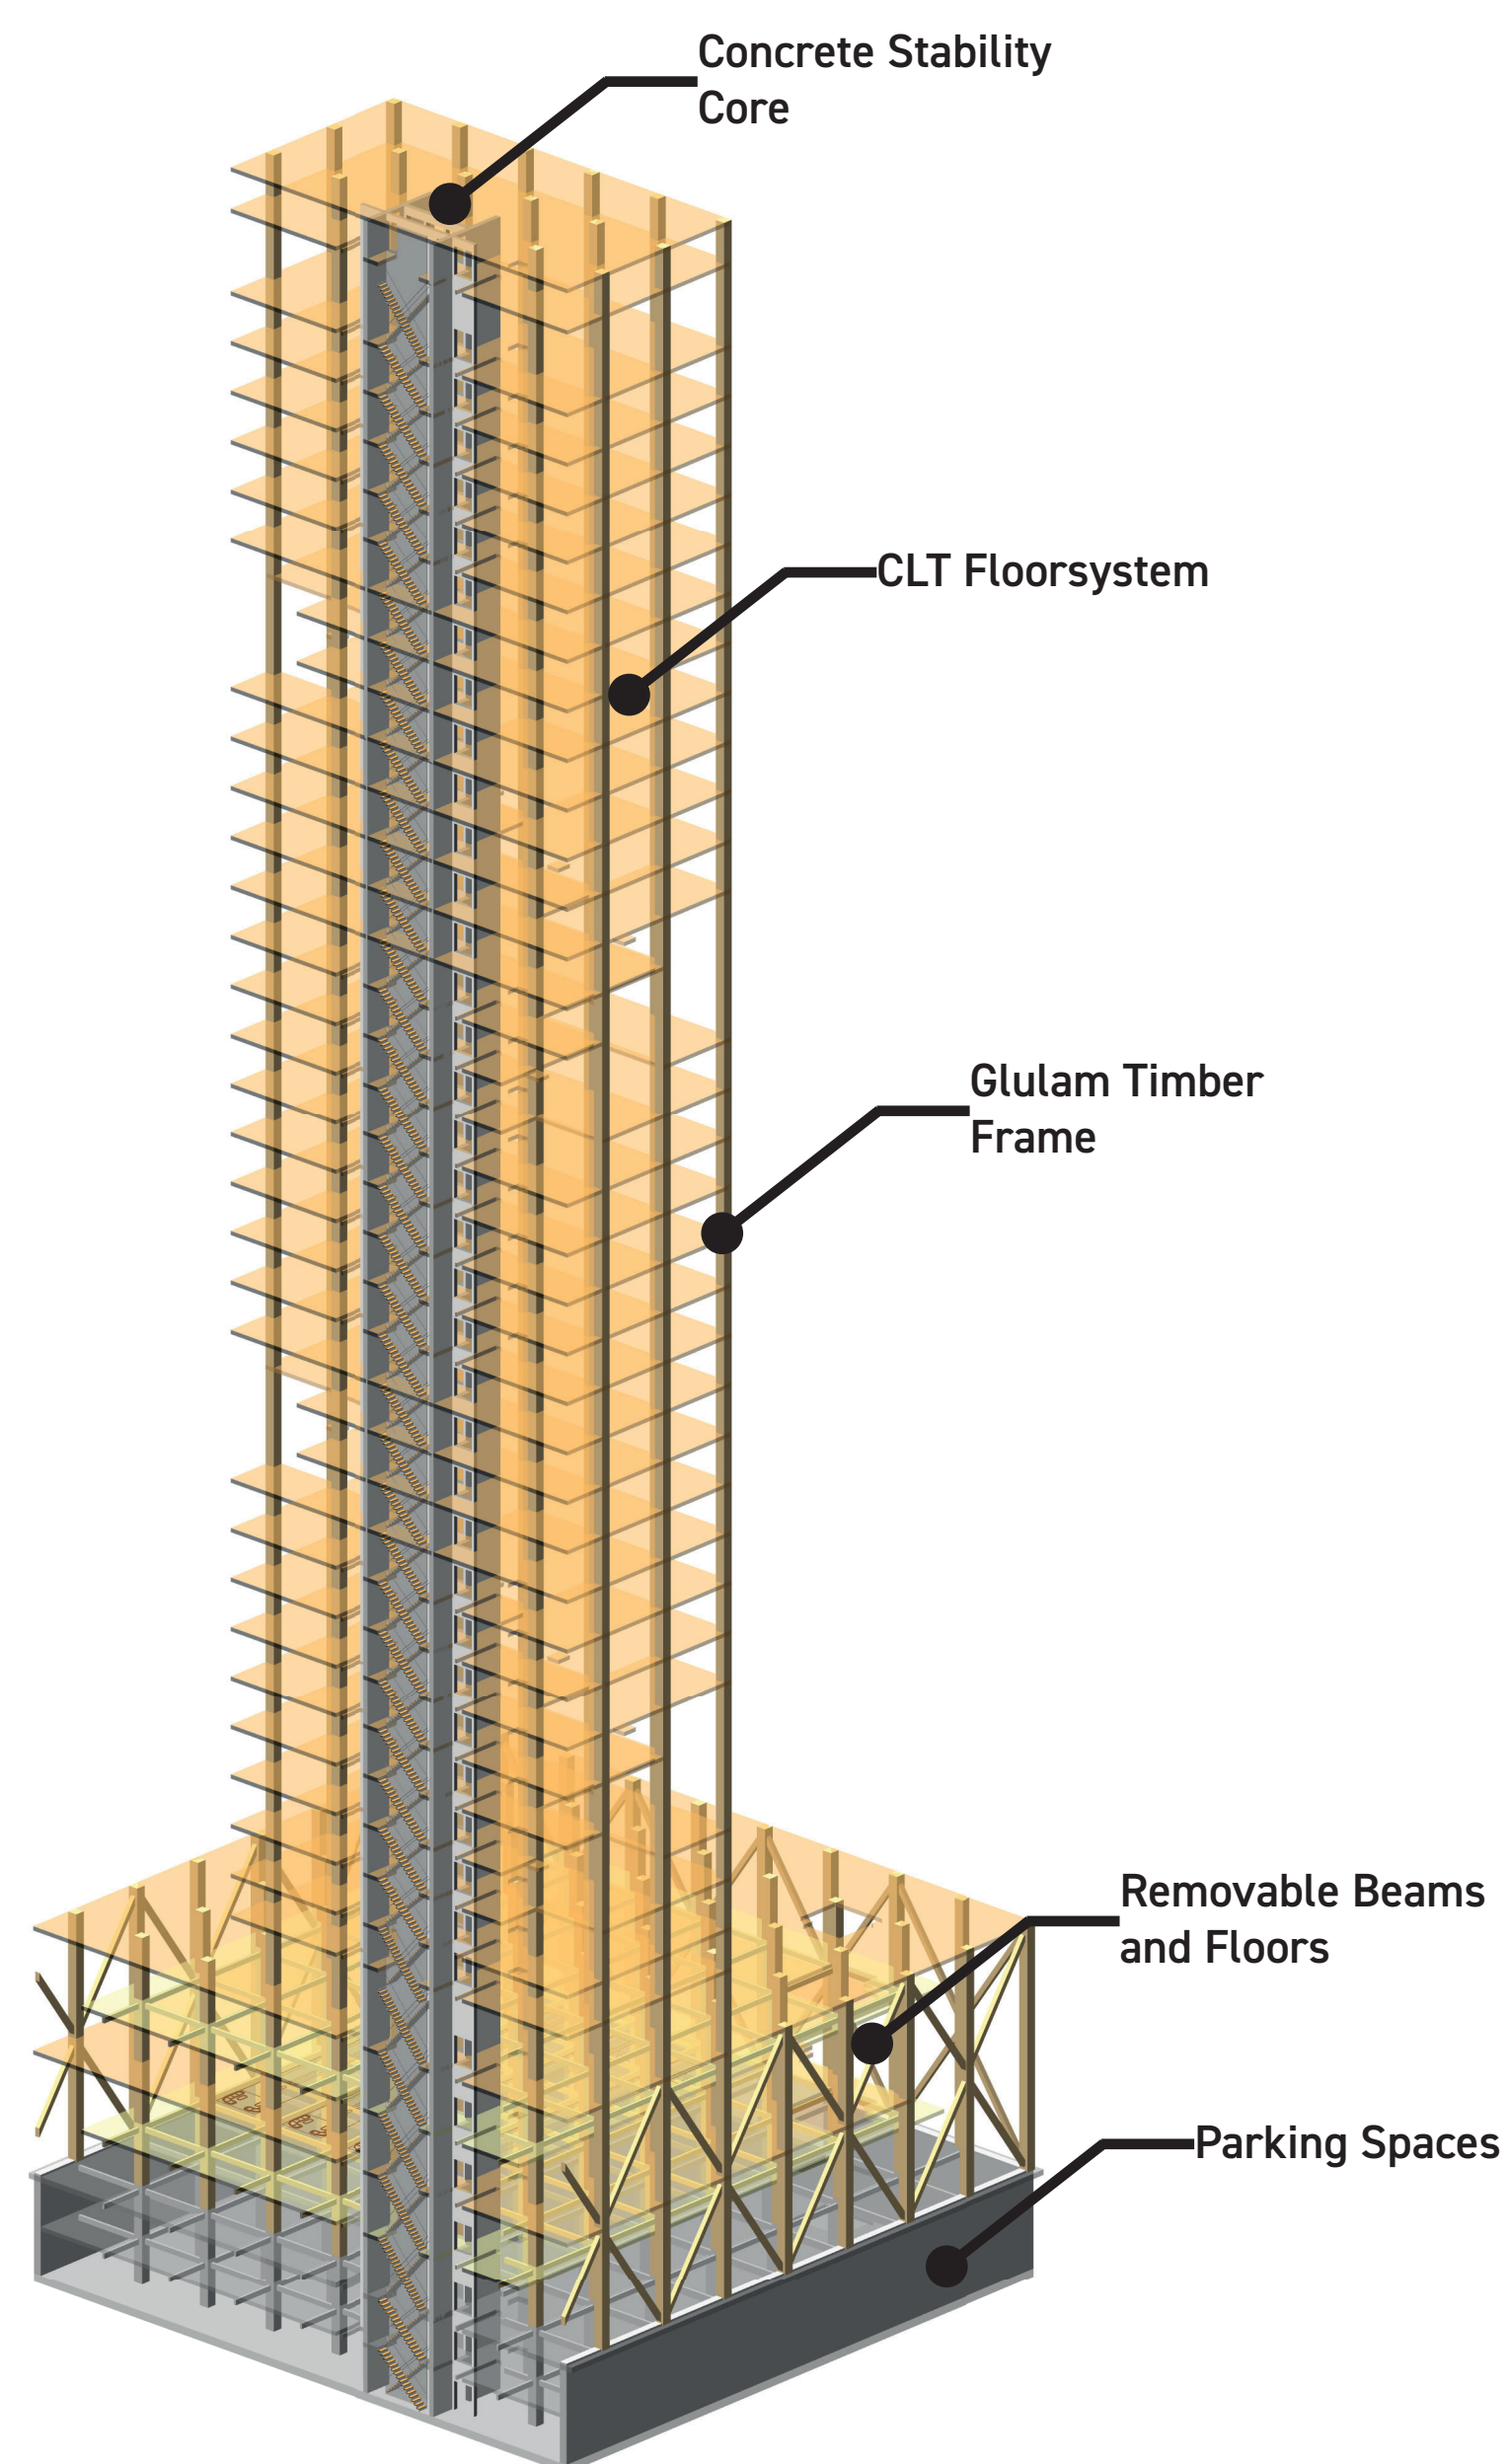


Section 1:500

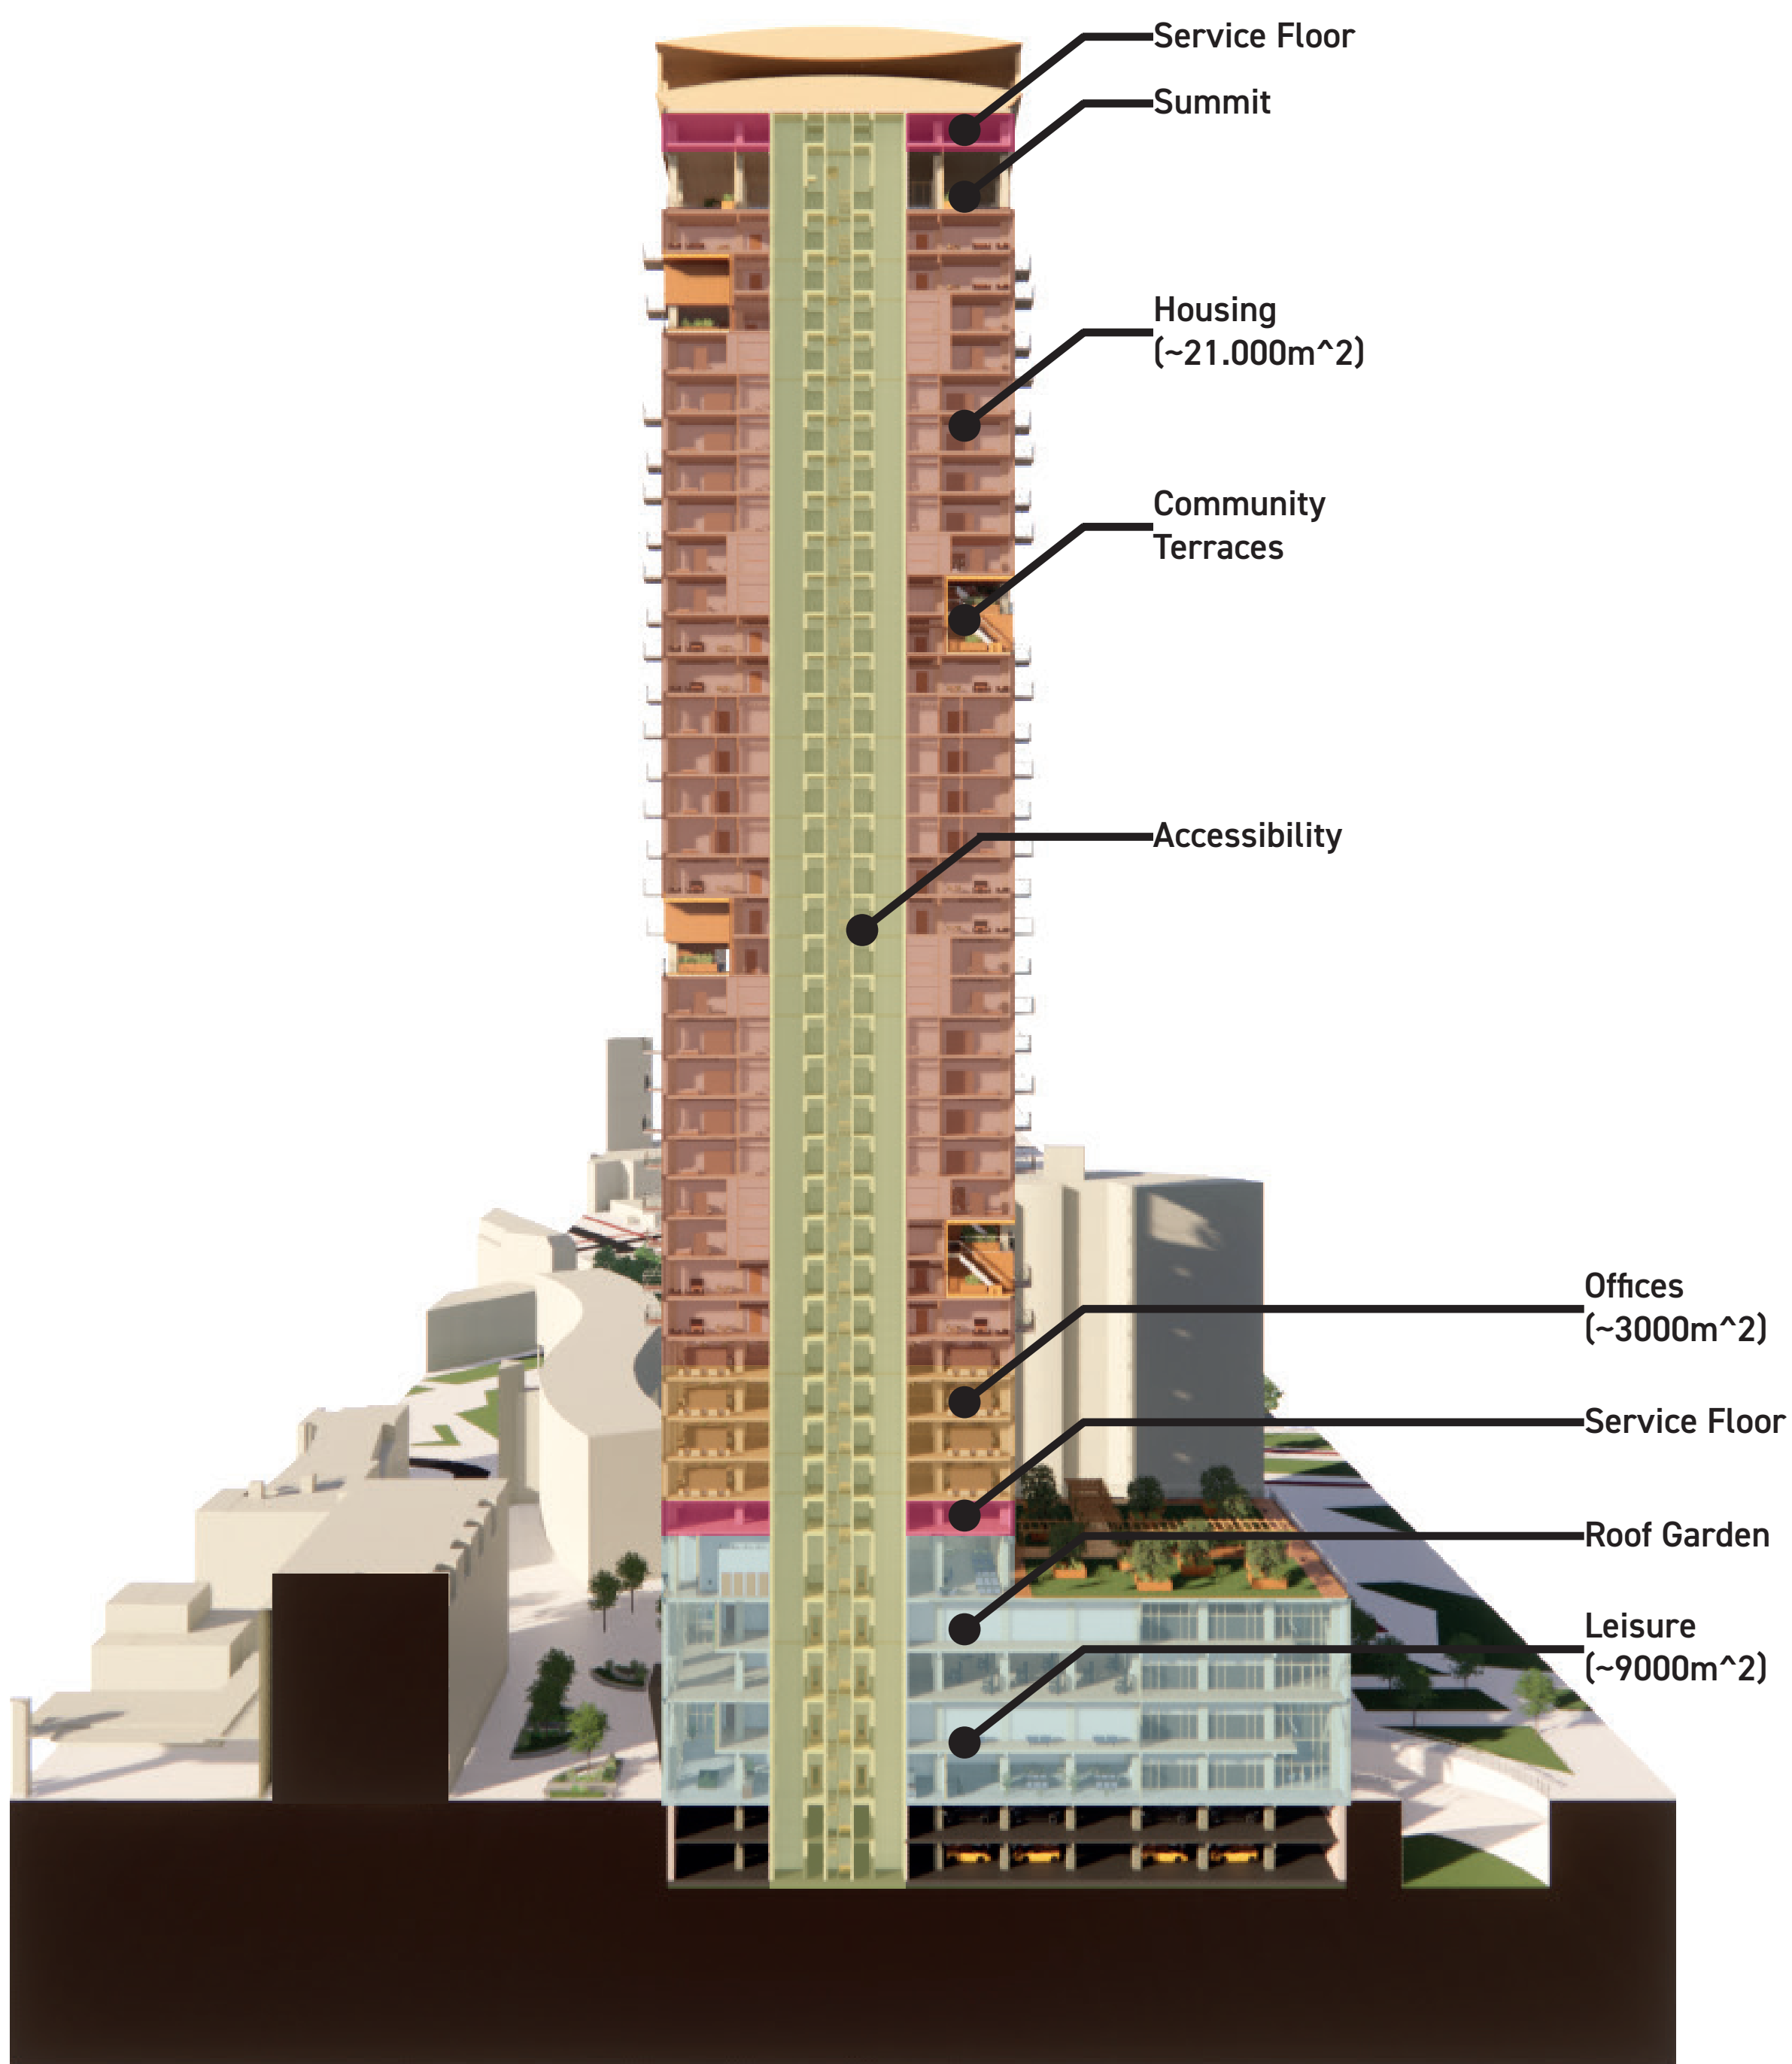

Structural Details

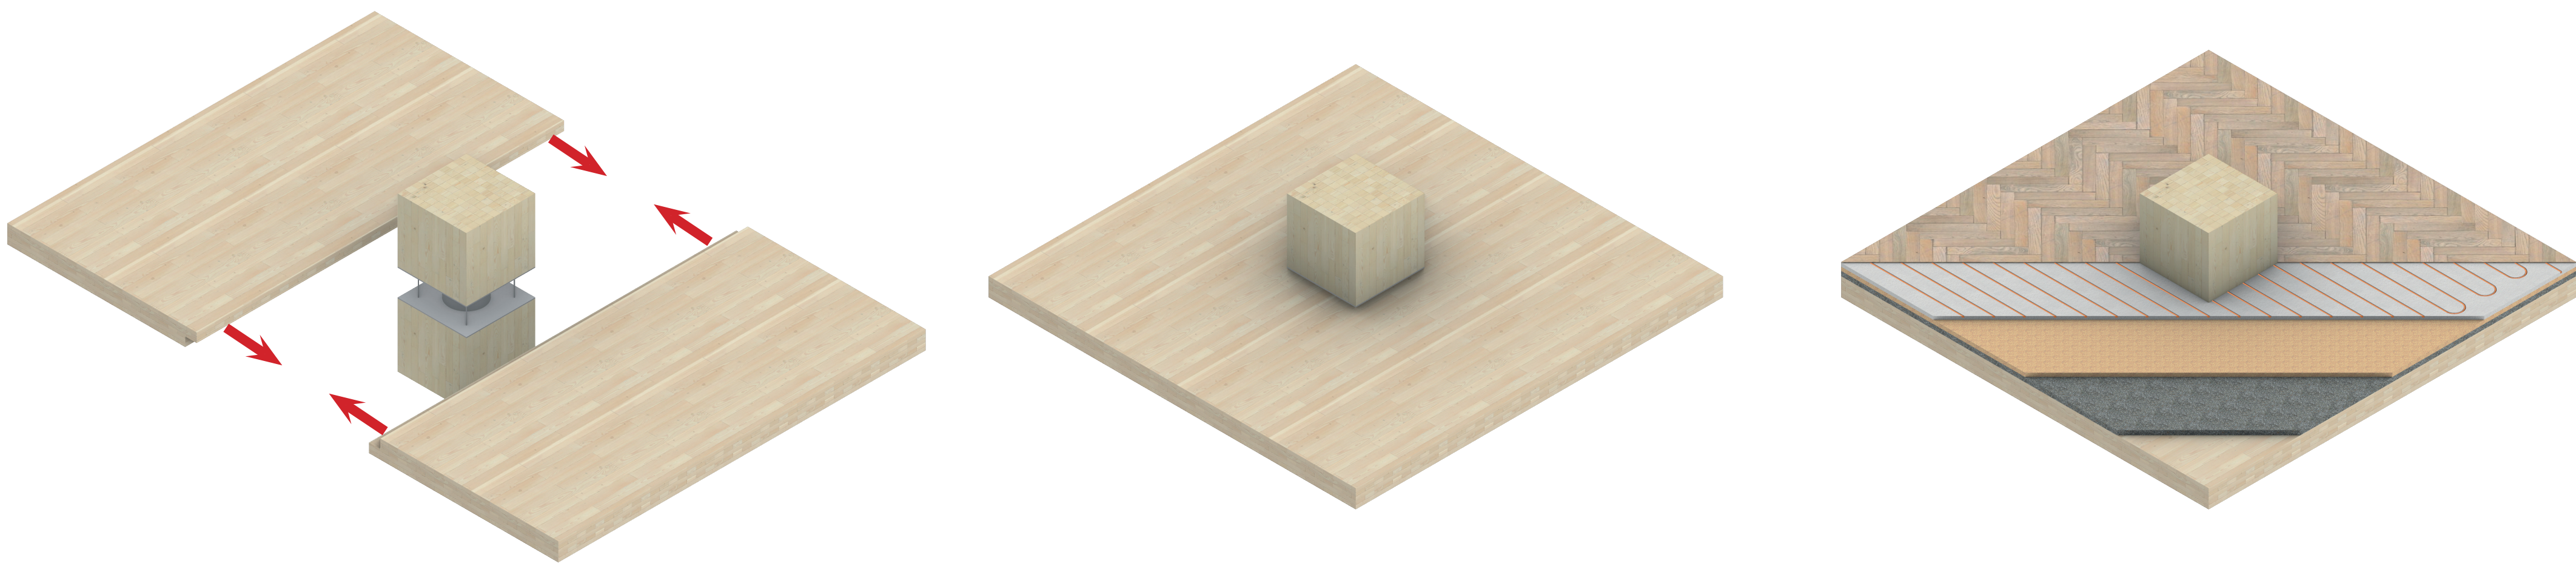


Climate Design 1:250, 1:500

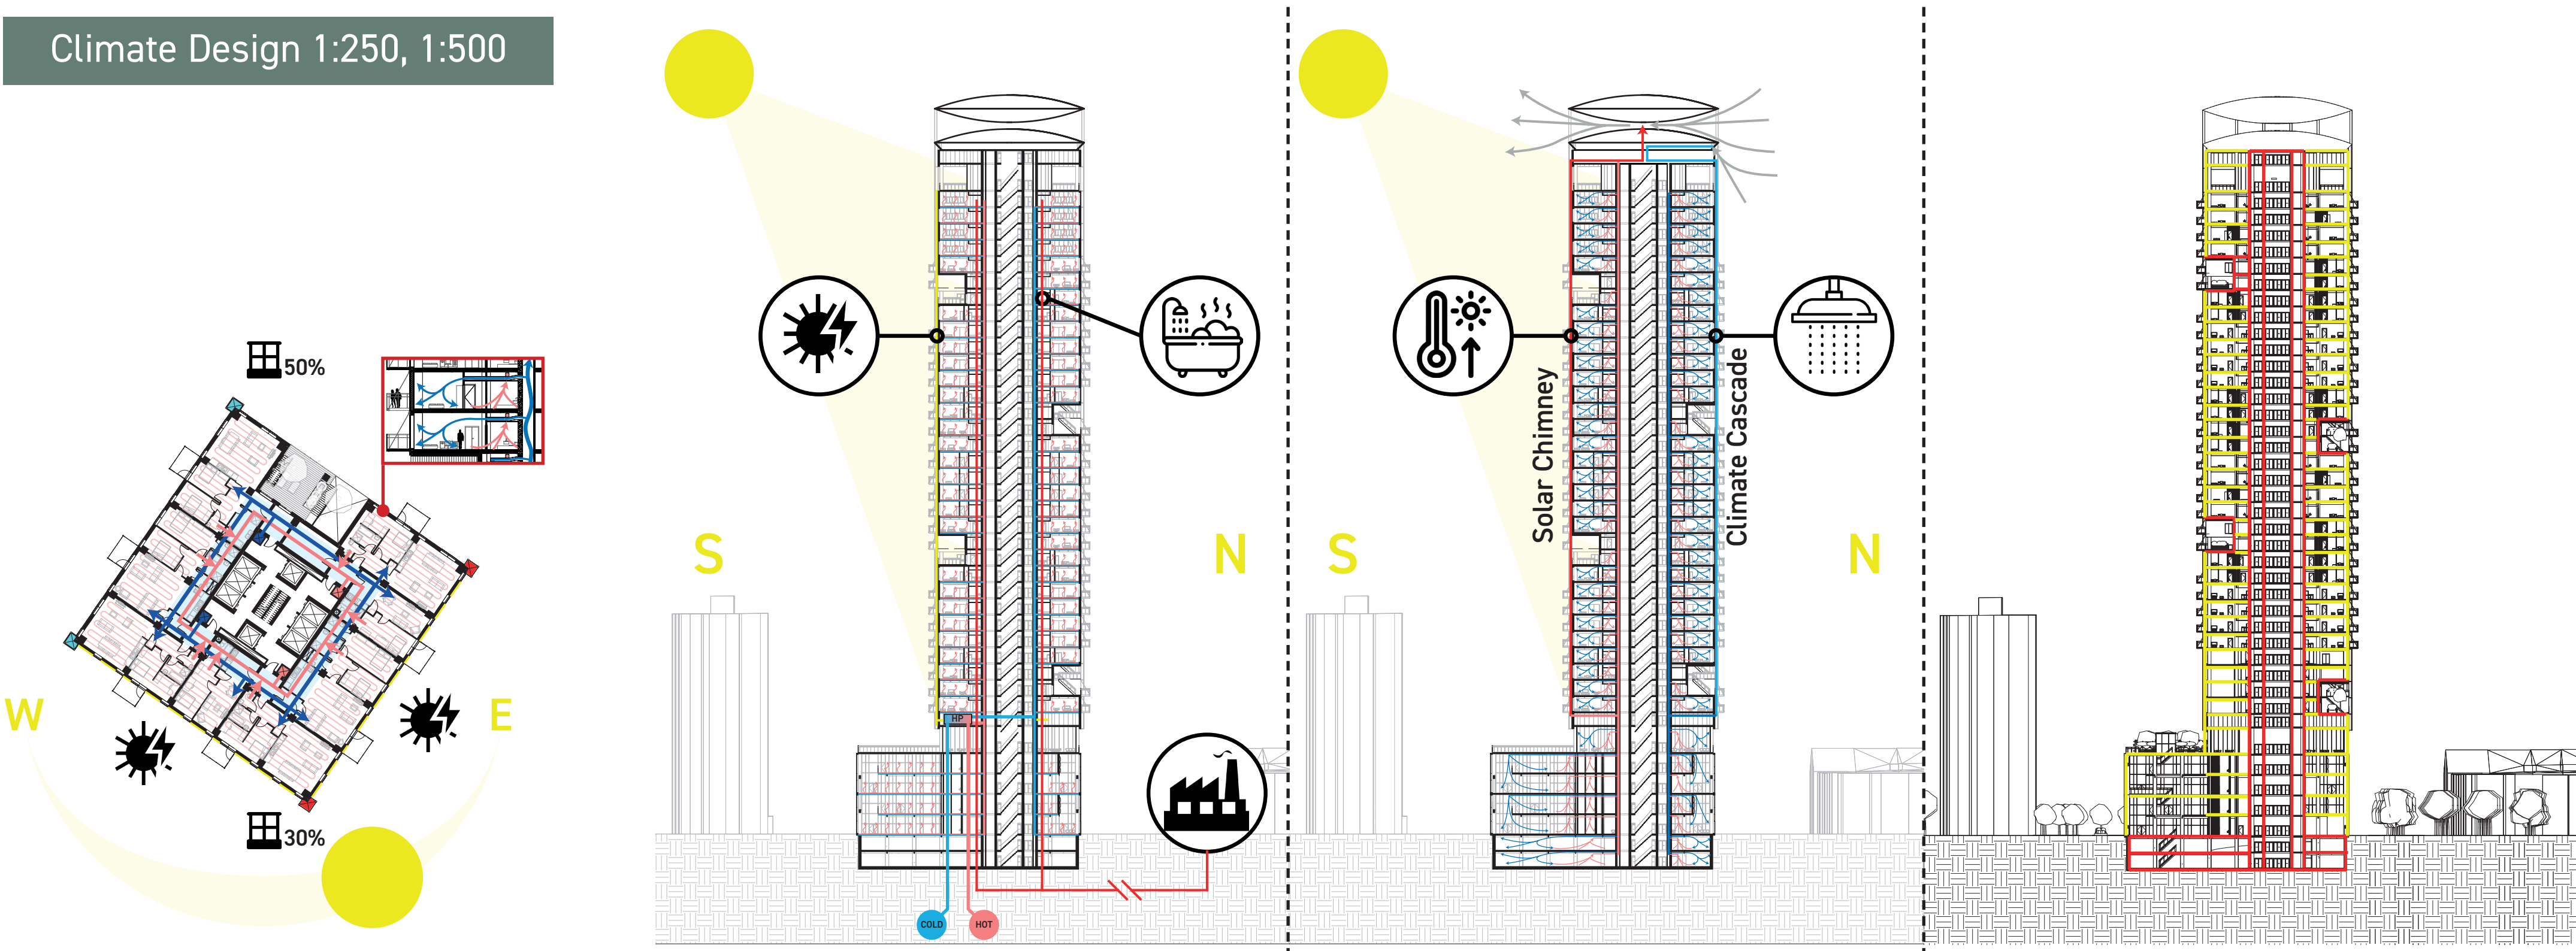



010 Greenrise

A Sustainably Optimized Highrise Concept

Facade Fragment 1:50

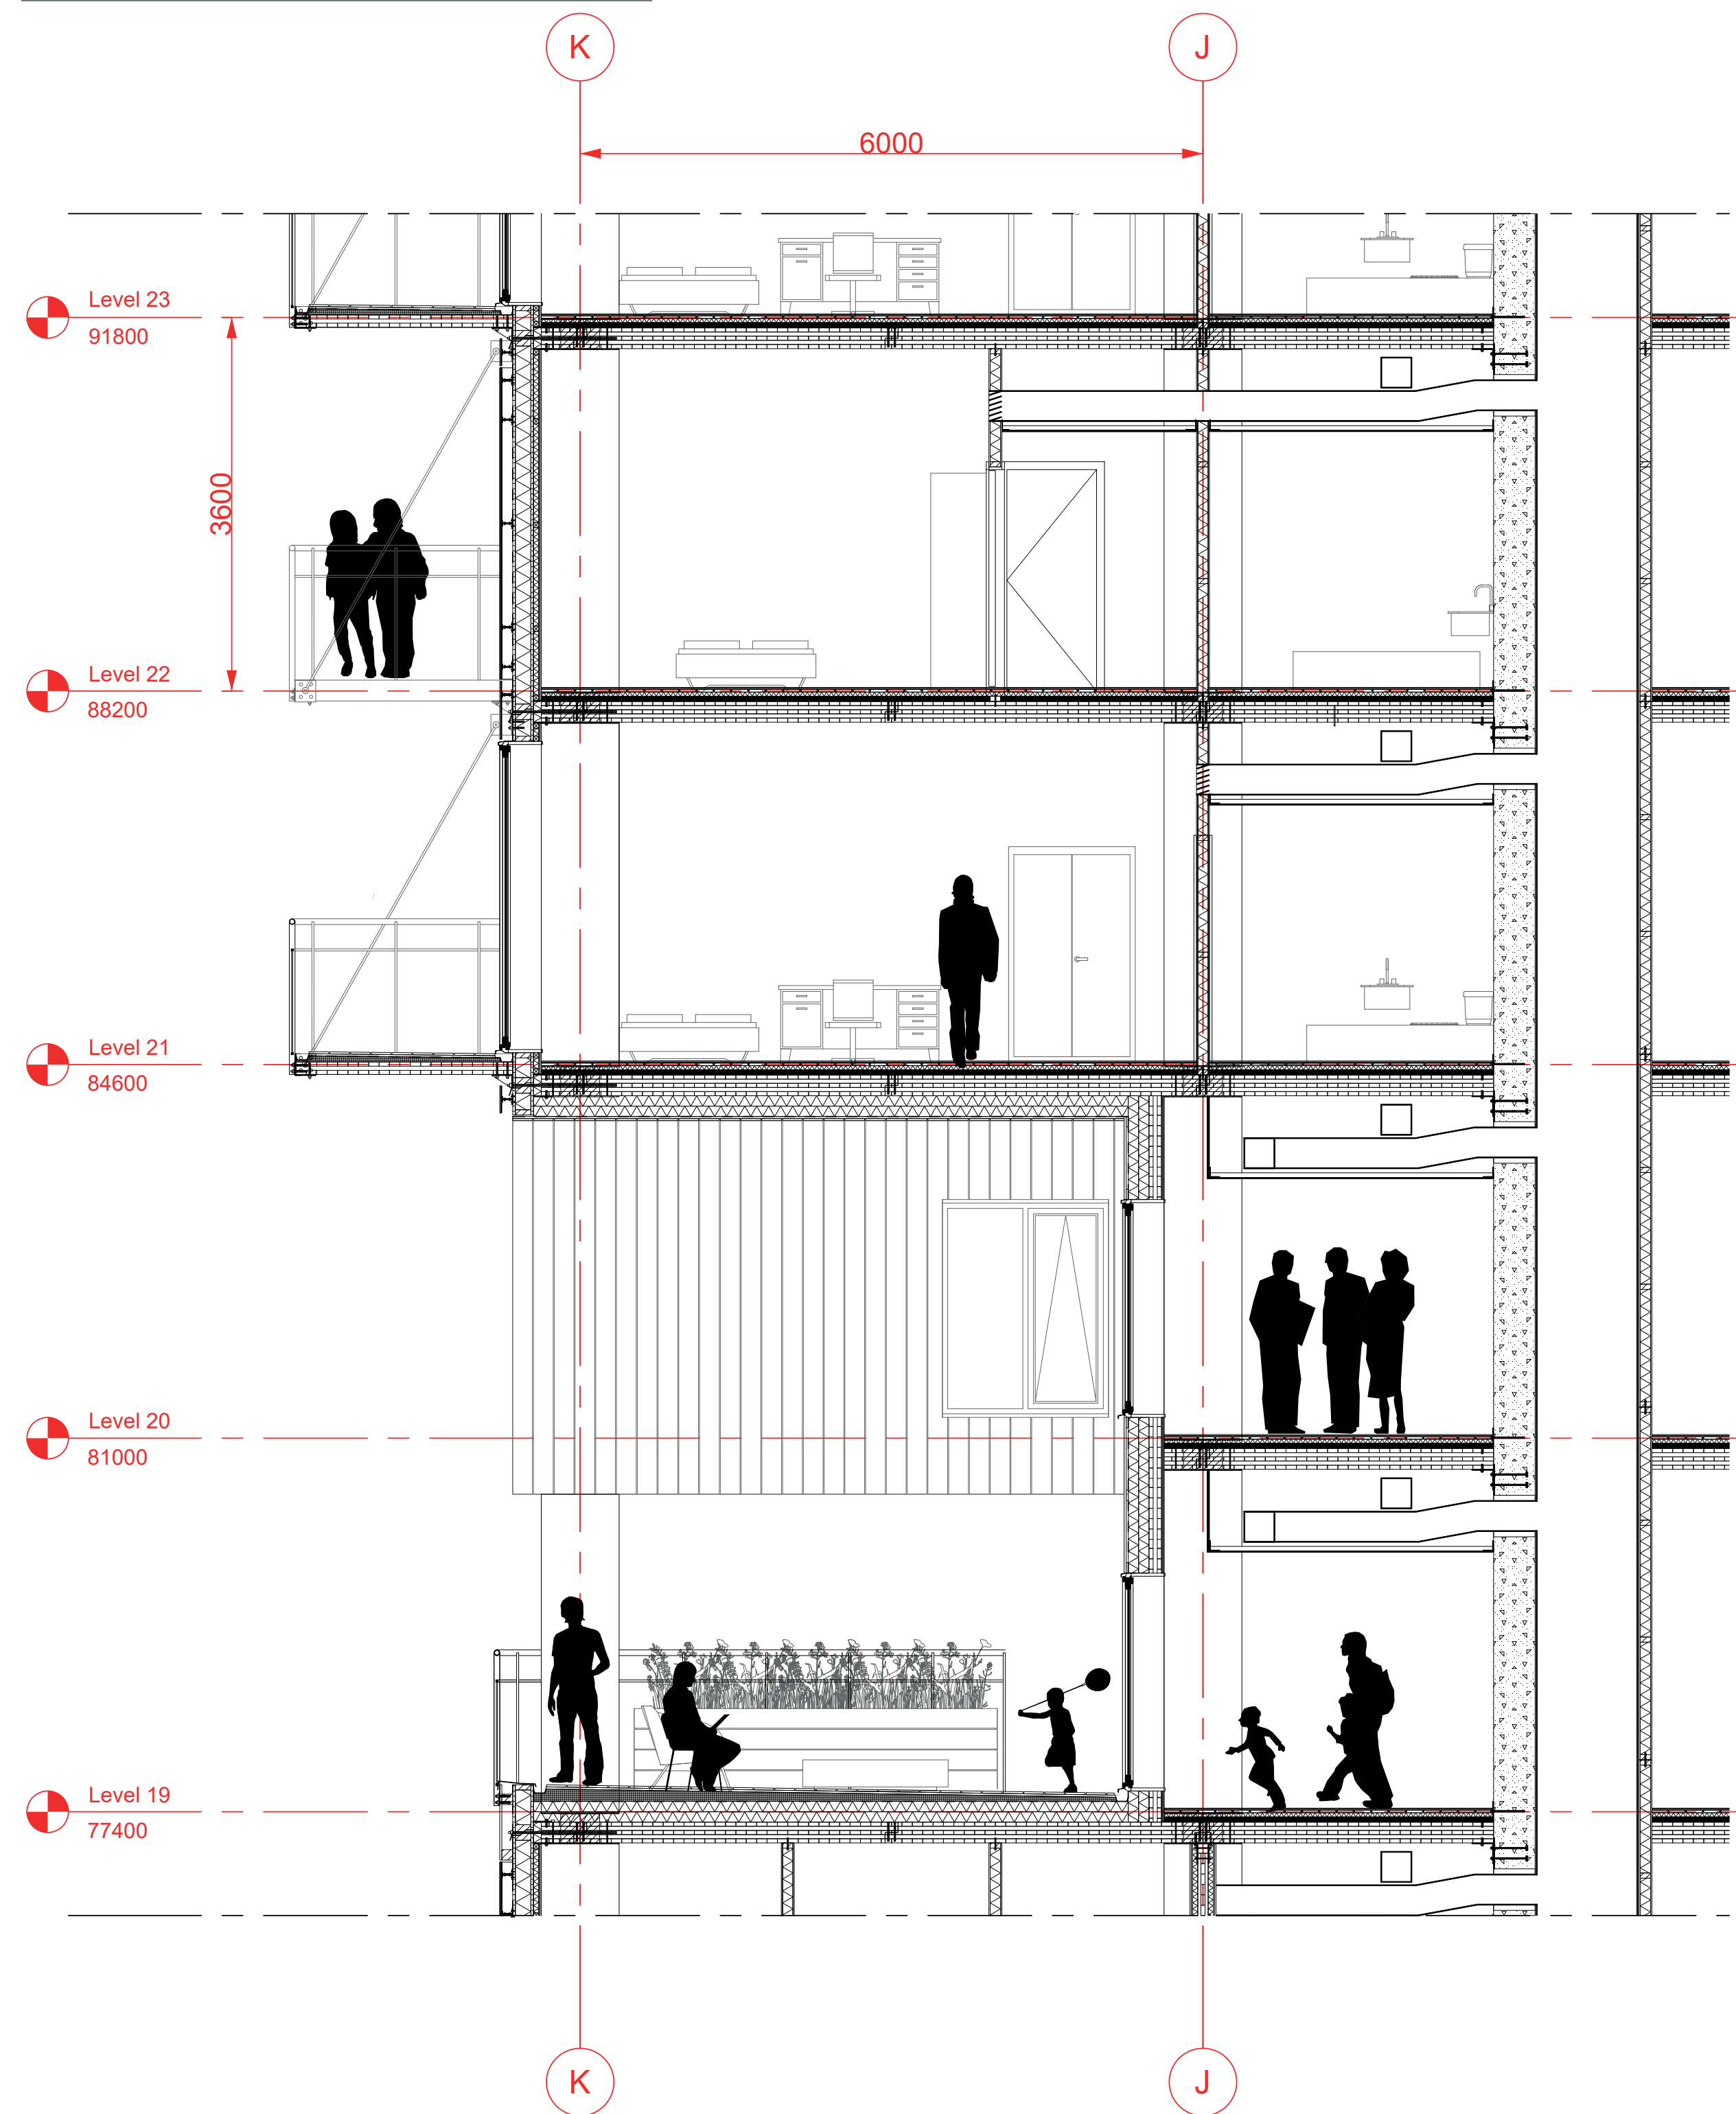

Facade Details 1:10

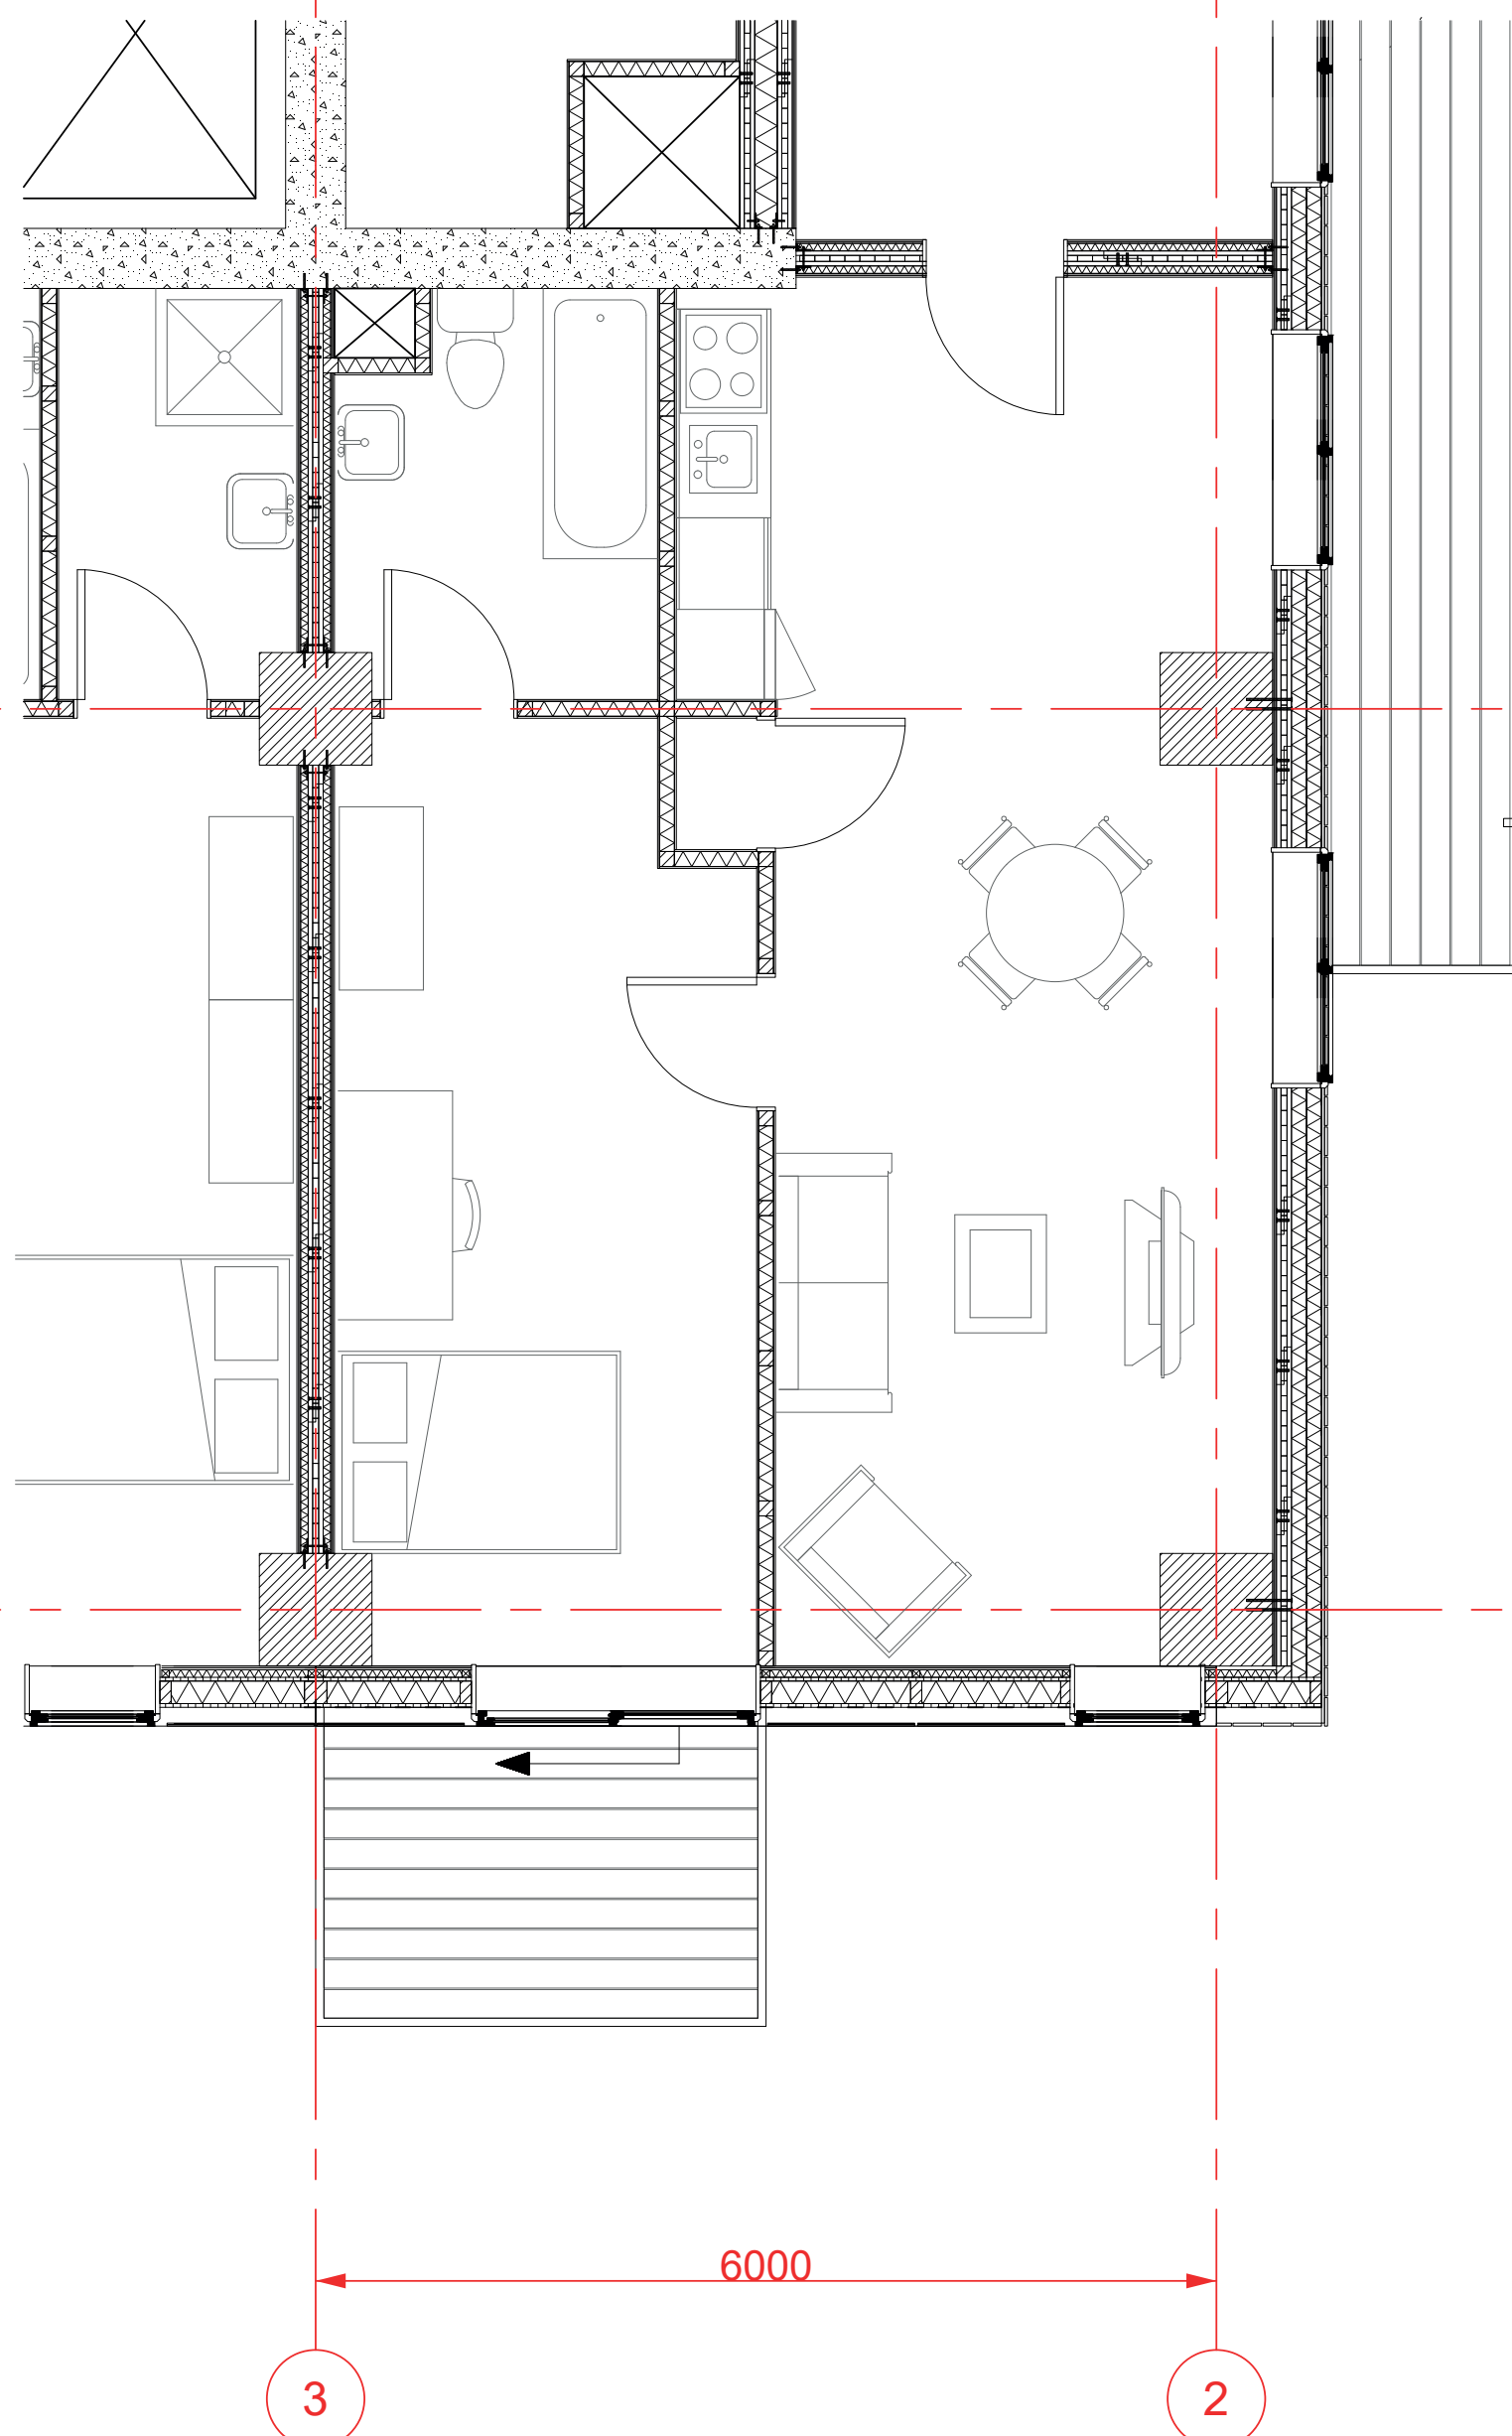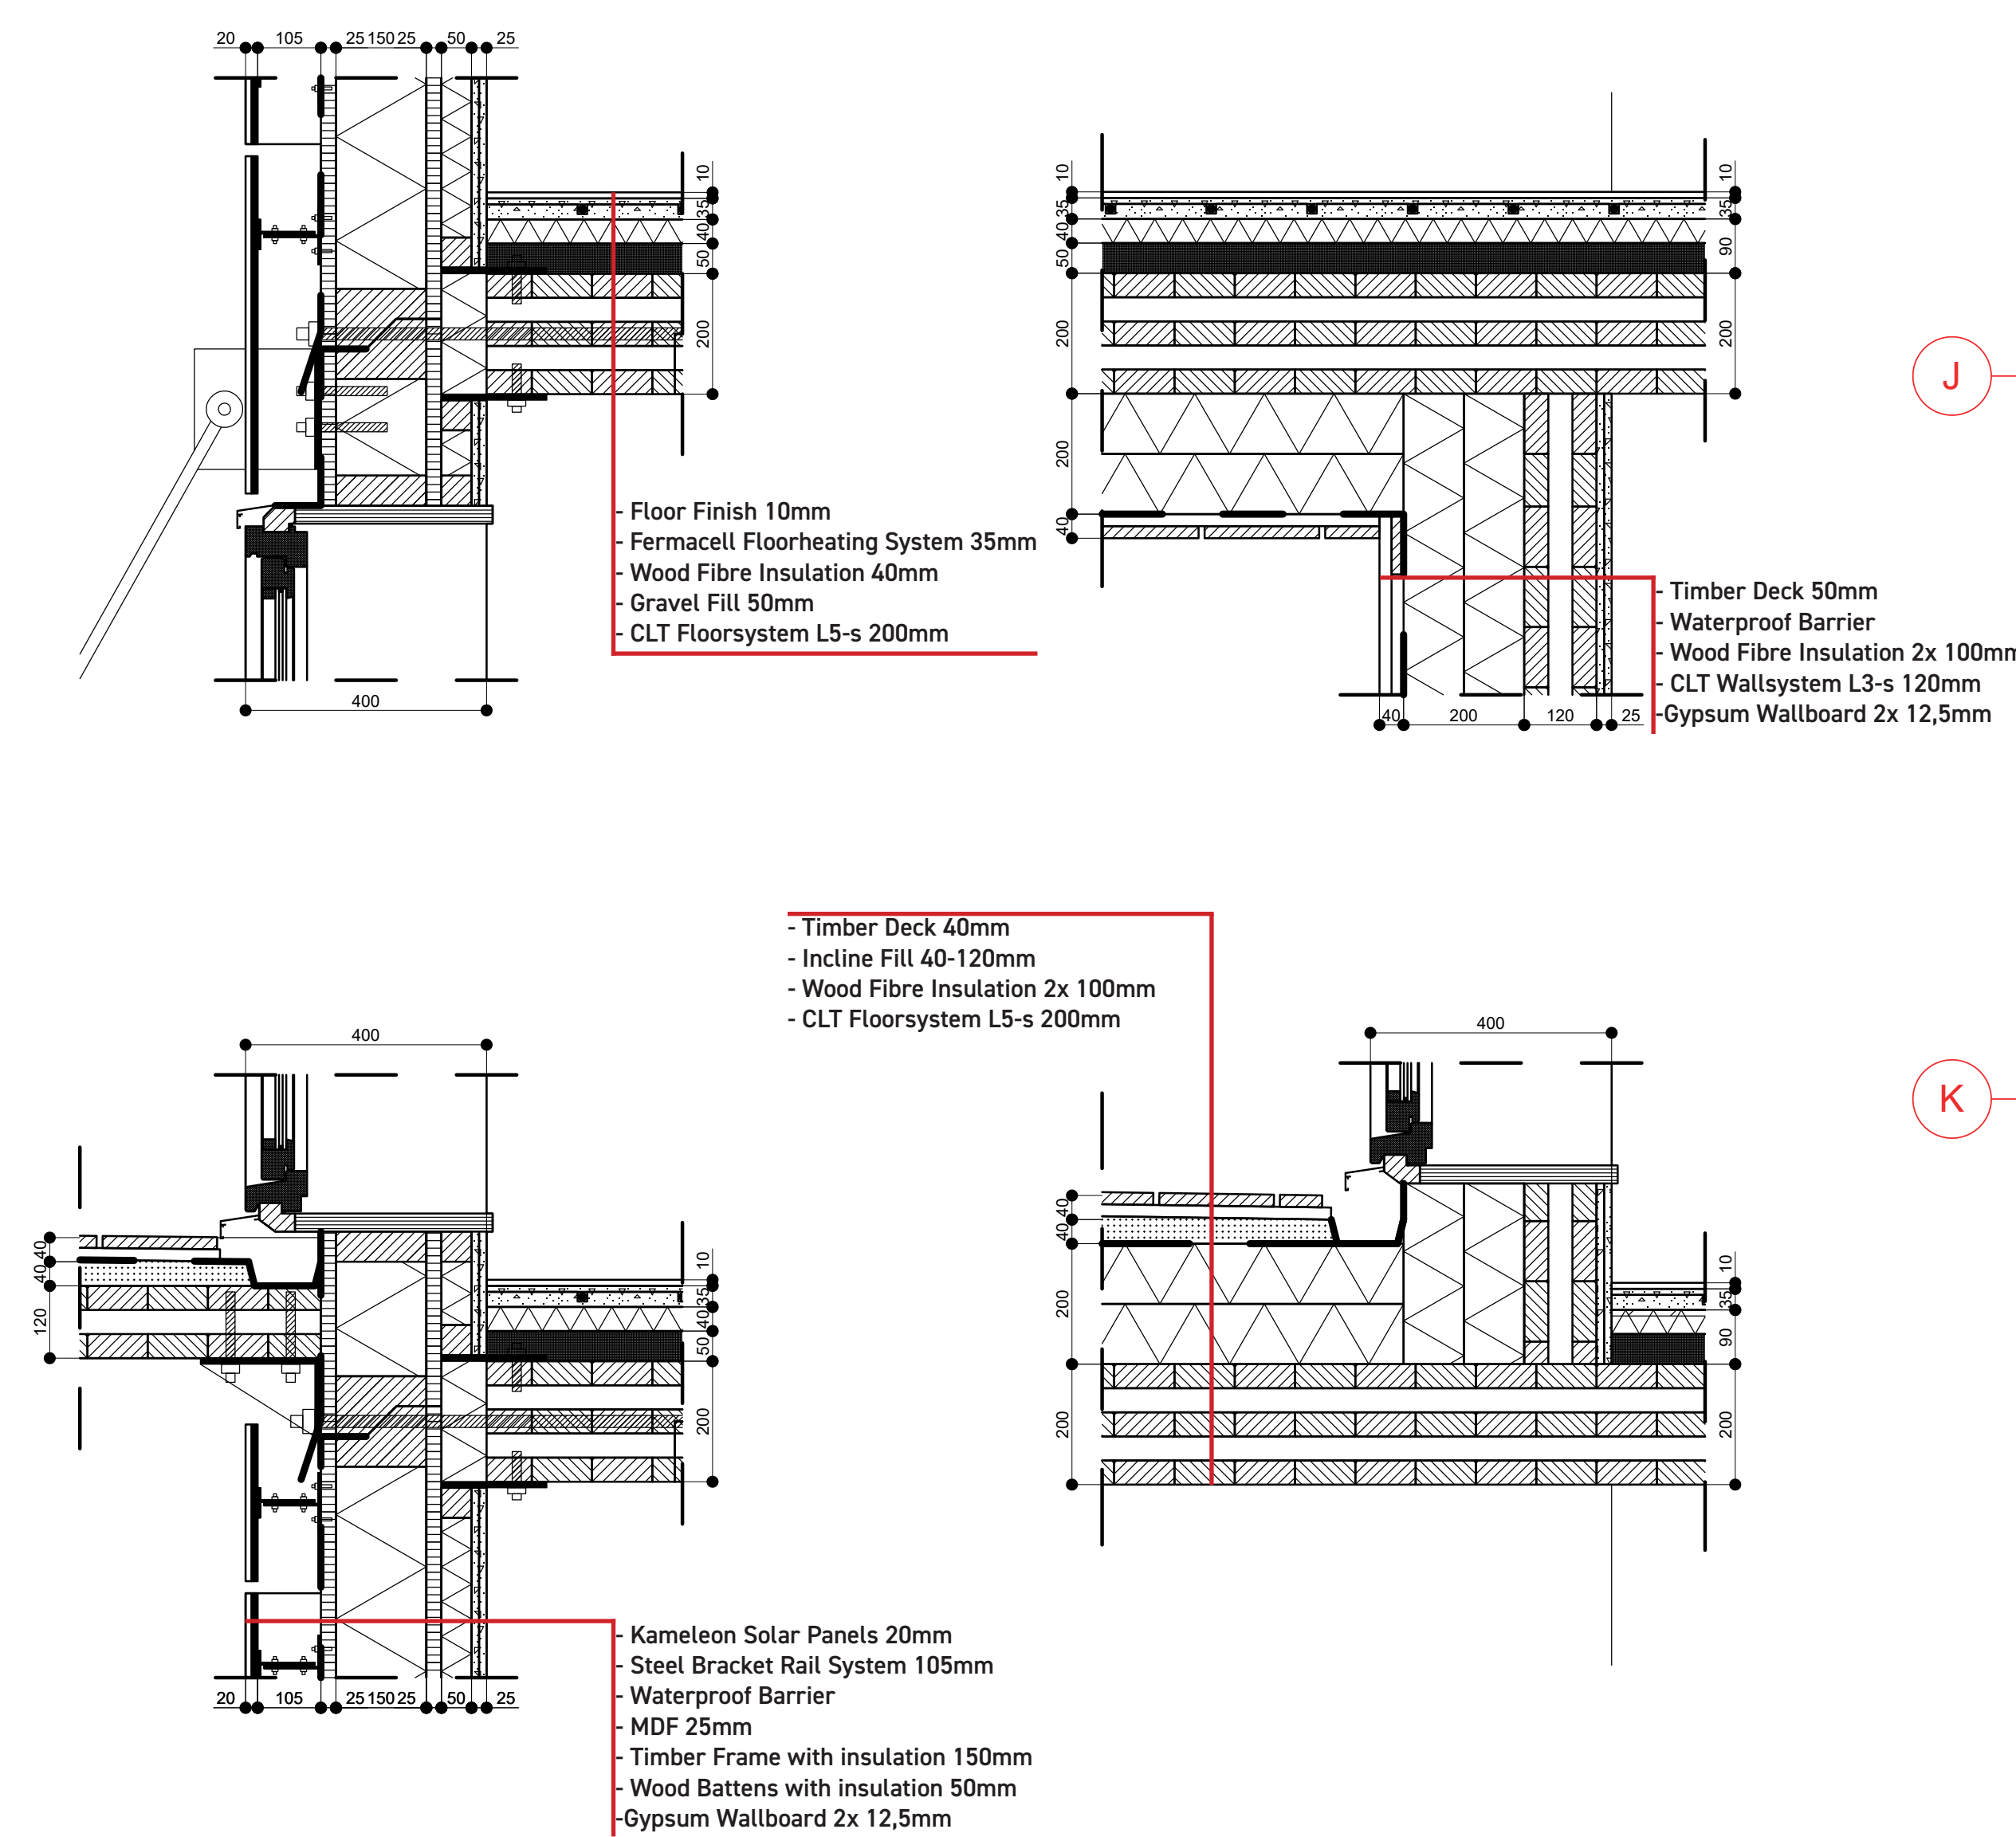

010 Greenrise

A Sustainably Optimized Highrise Concept

Assembly Sequence

