



Architecture: Ground floor

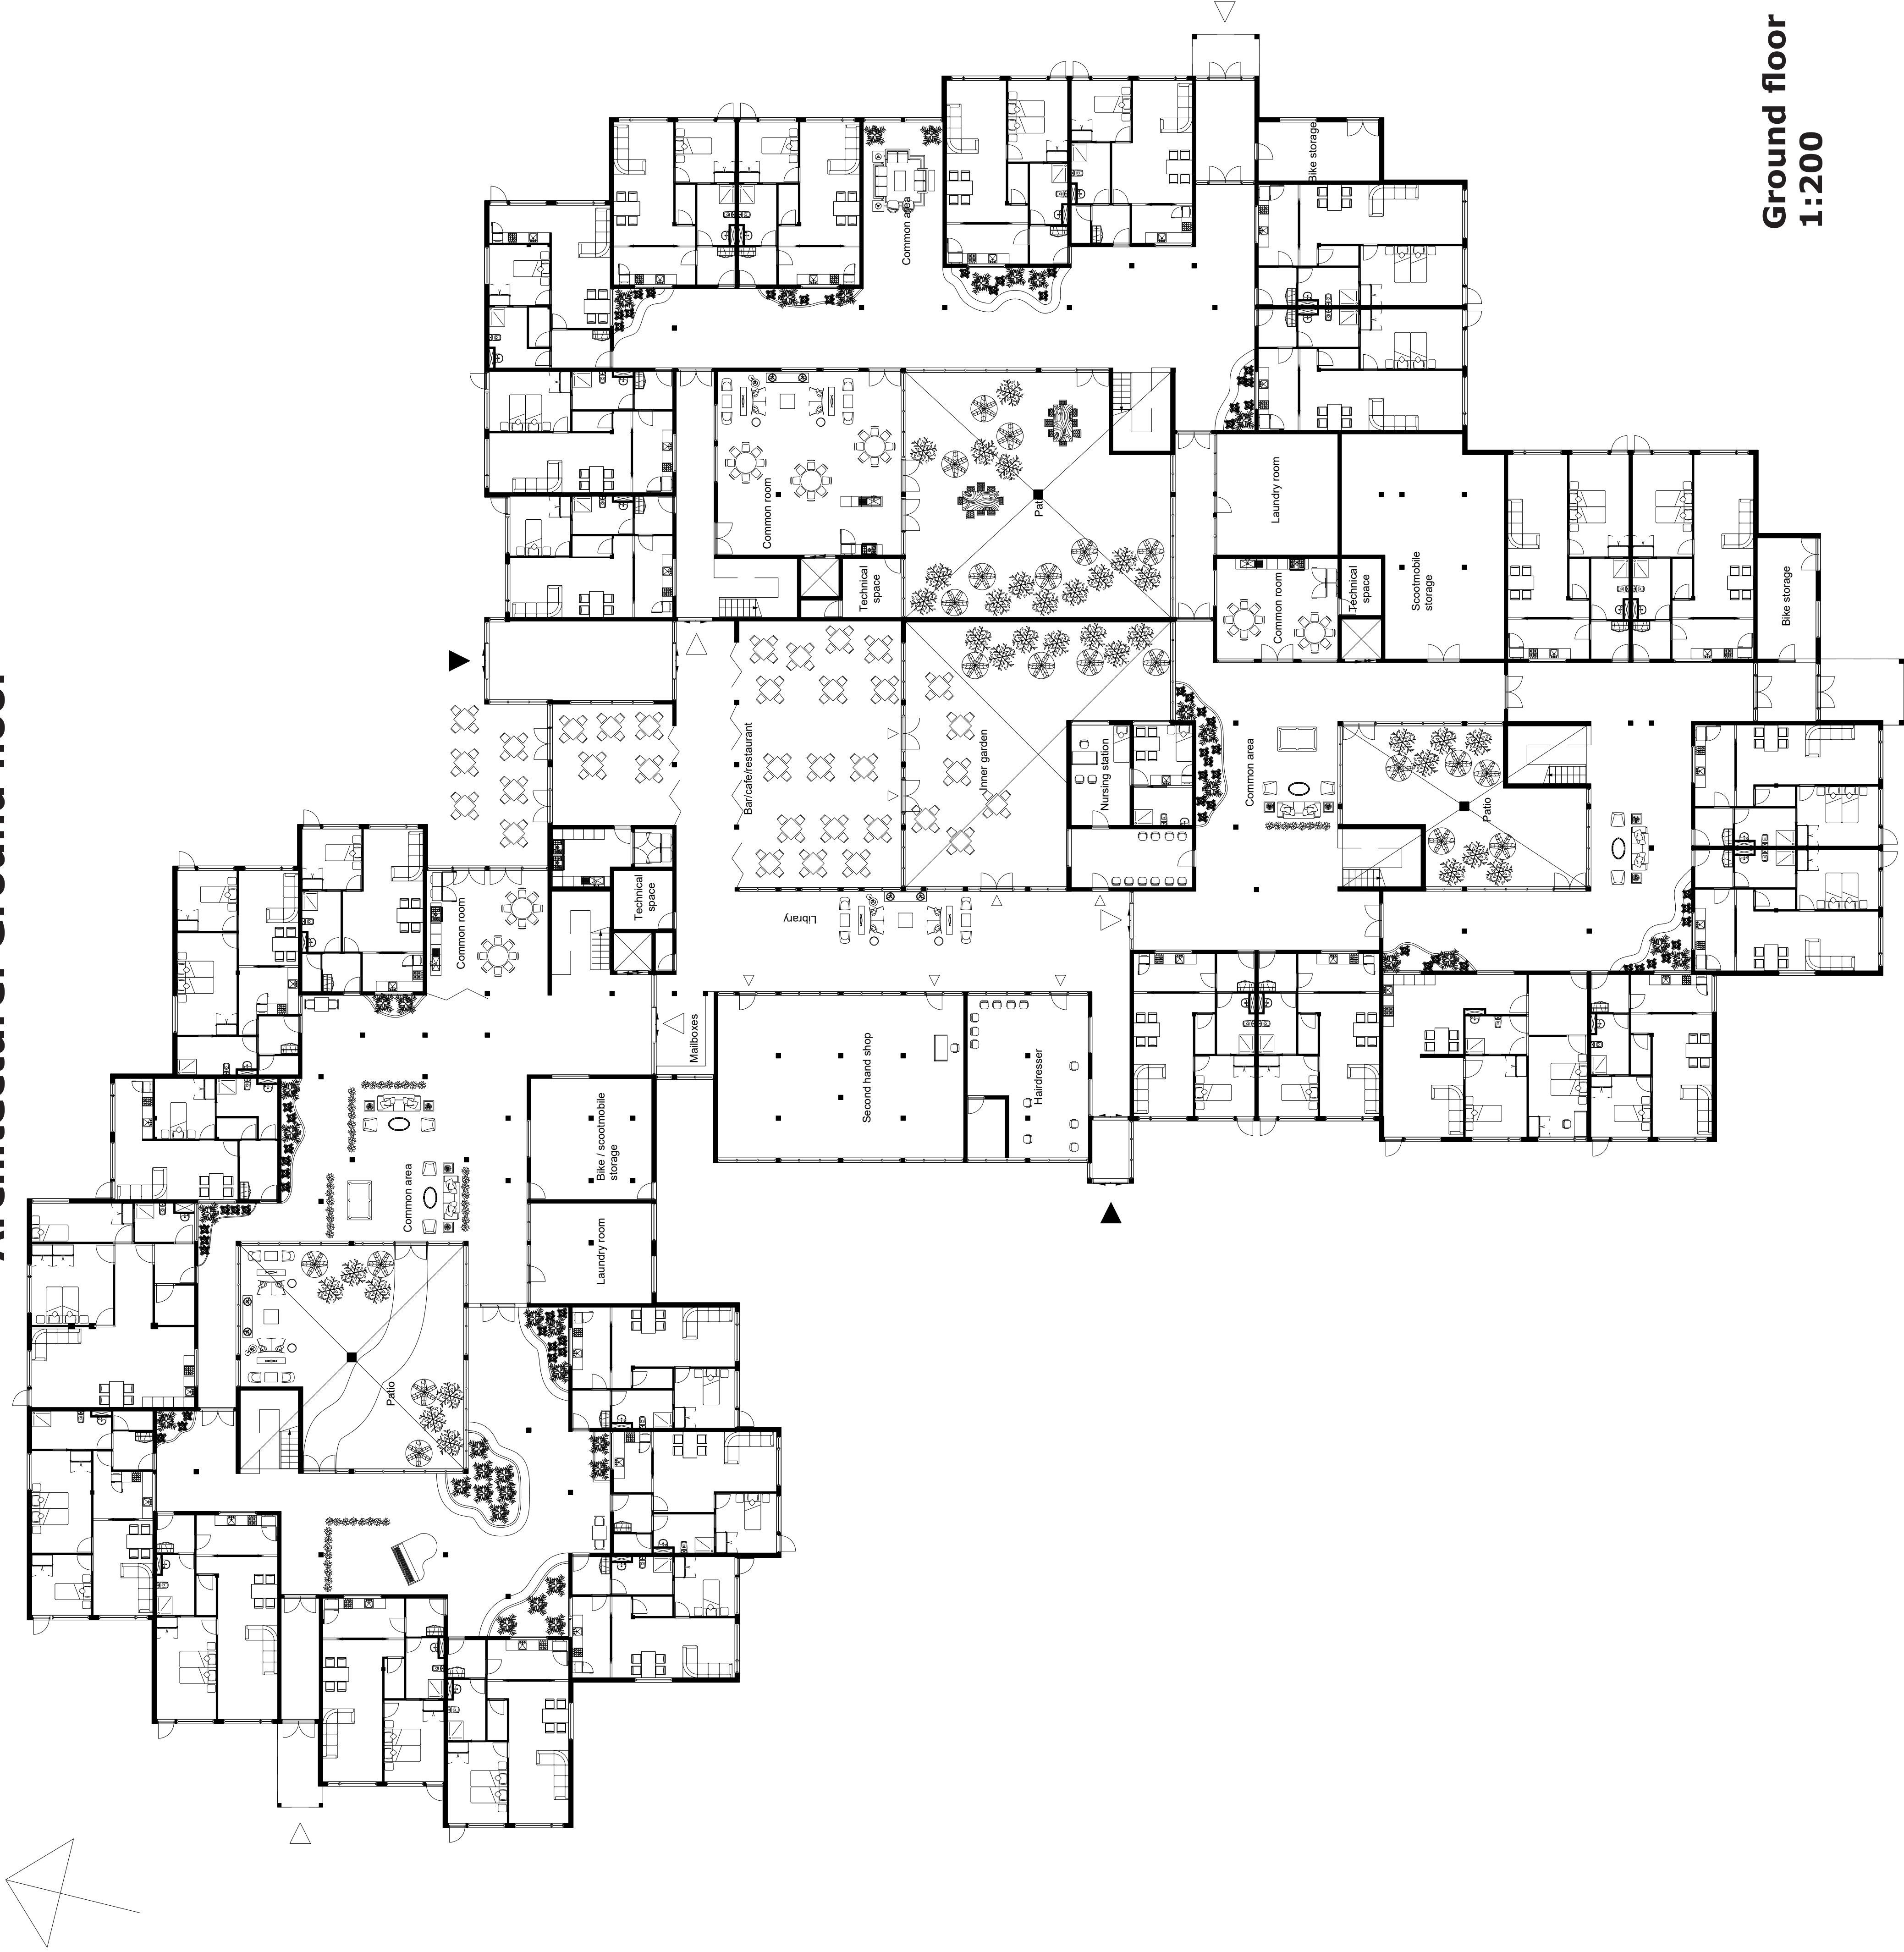


Ground floor
1:200

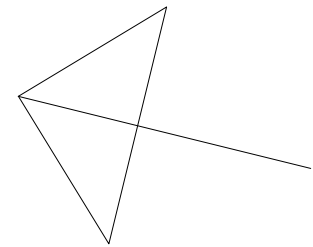





Architecture: First floor

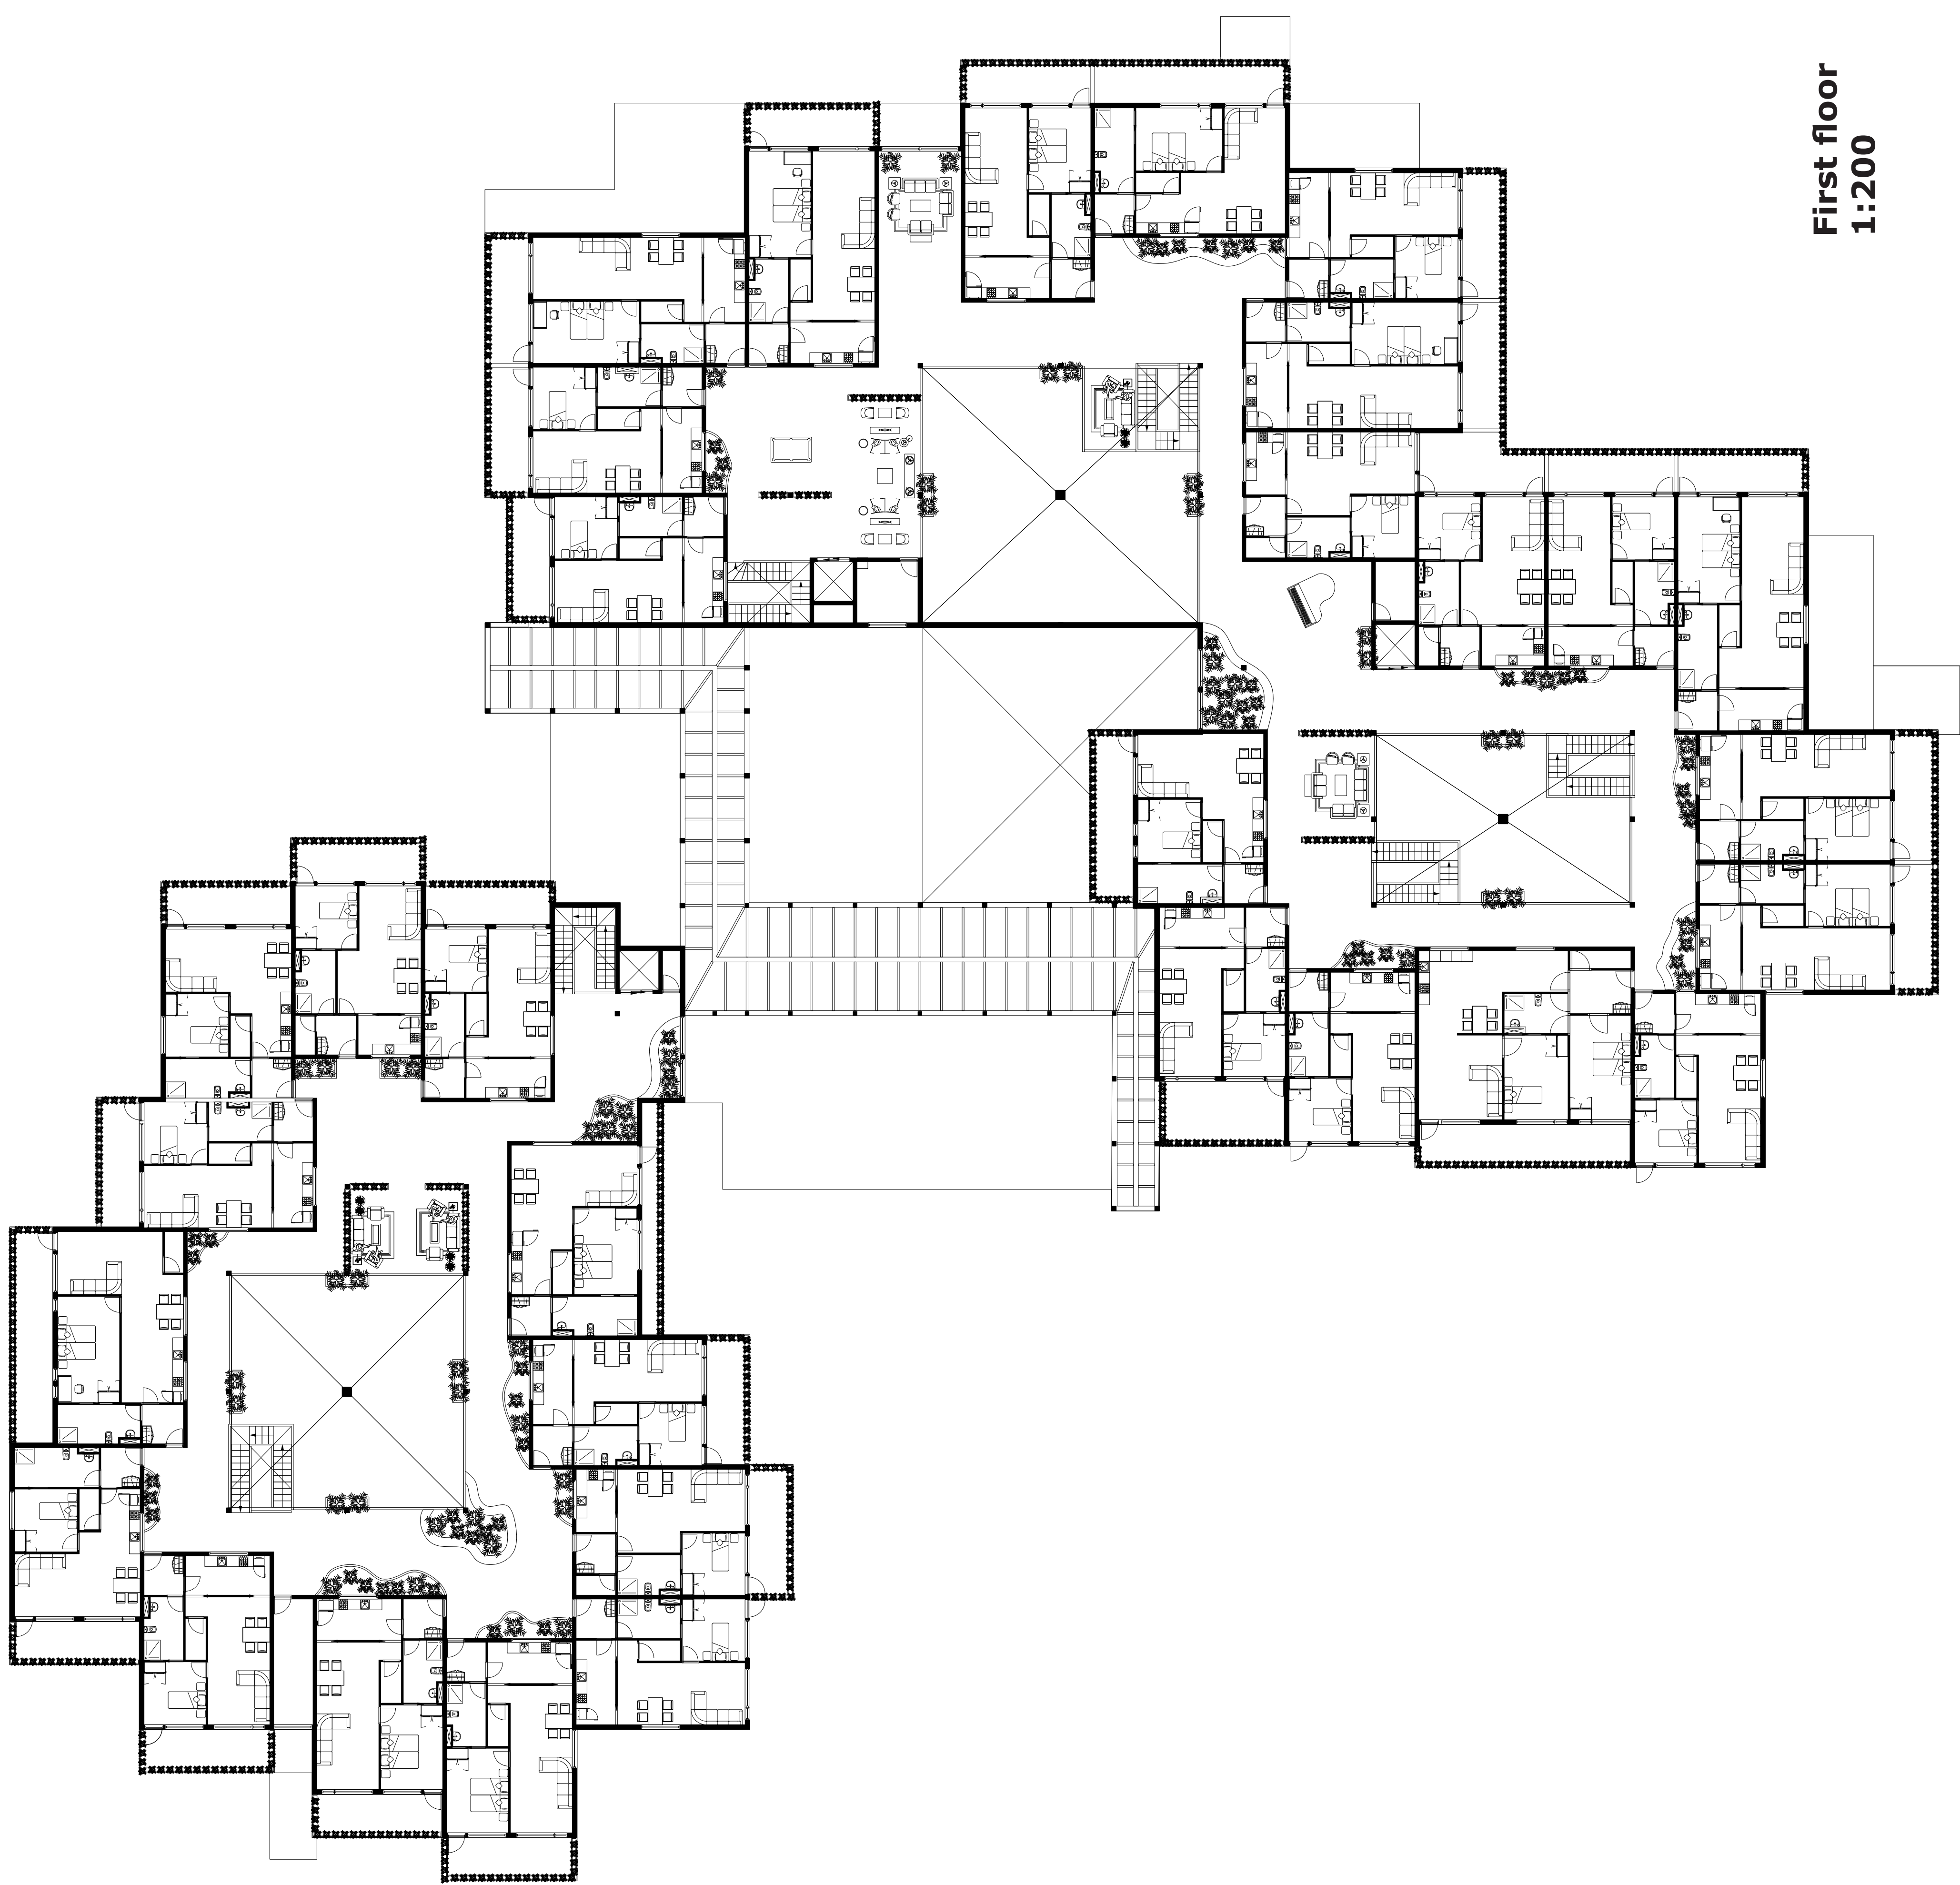

First floor
1:200




Architecture: Dwellings

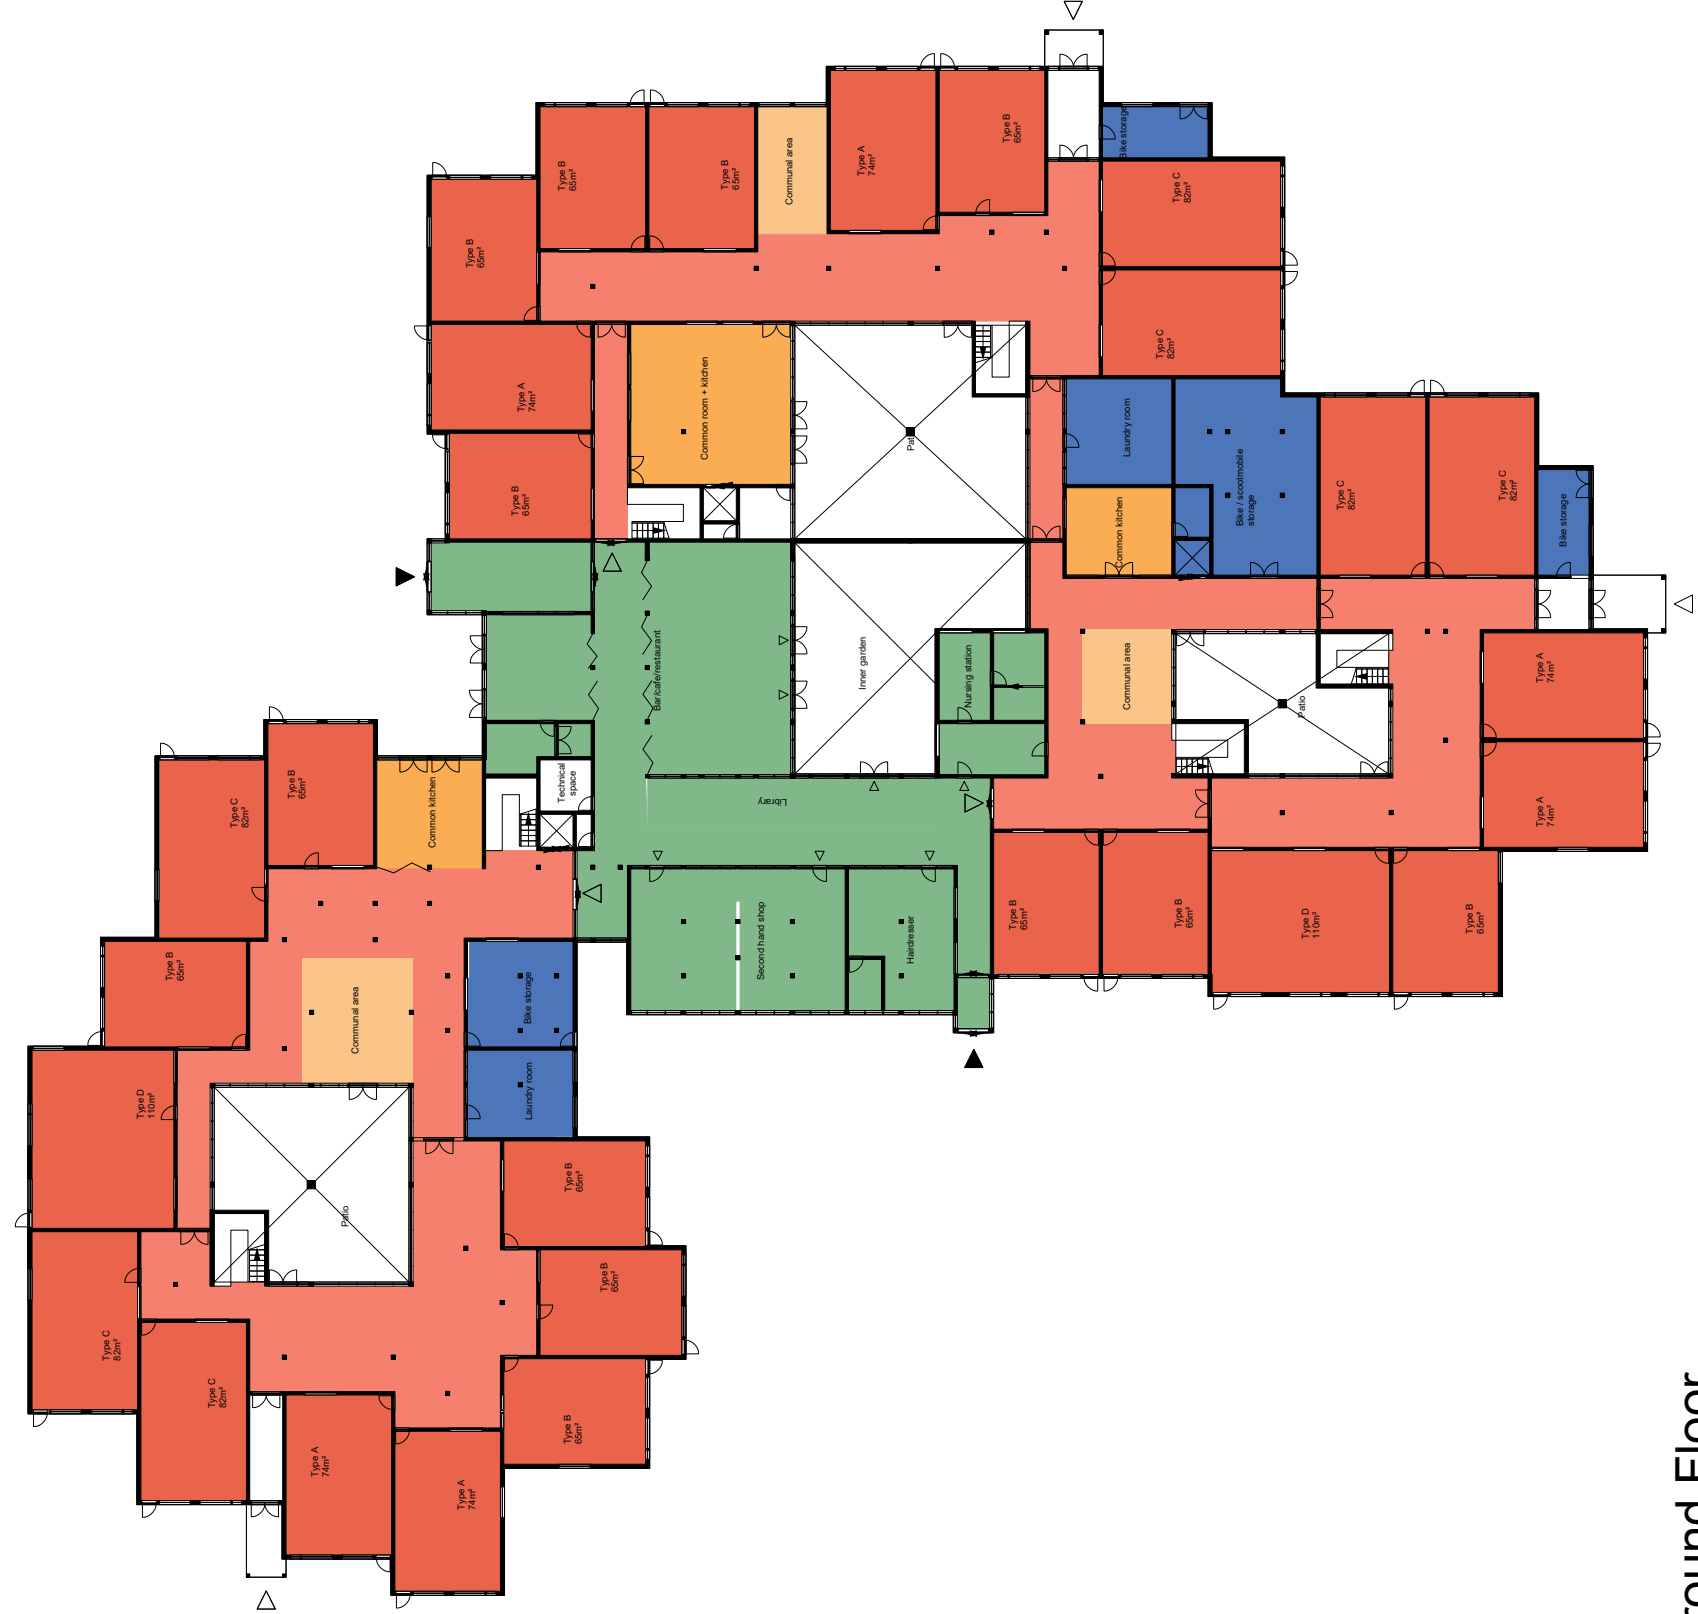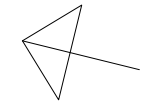


Ground Floor
1:500




First Floor
1:500

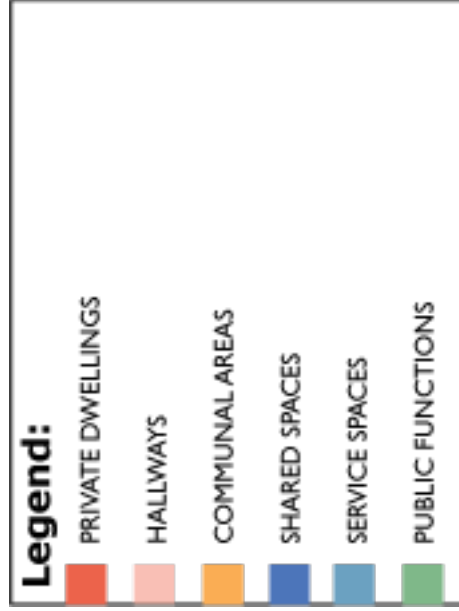


Type A (32 dwellings)
65m²

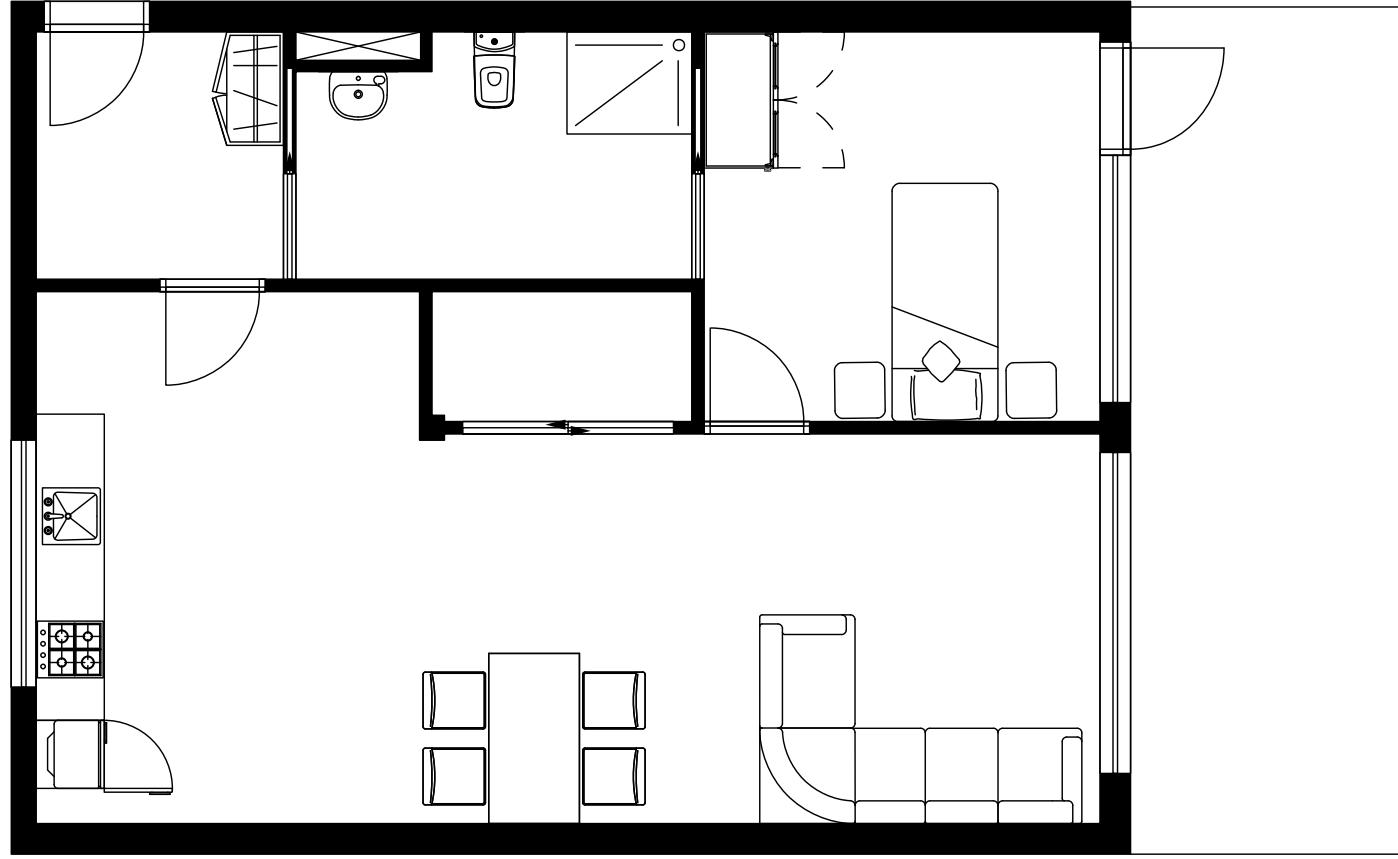


Type B (13 dwellings)
74m²

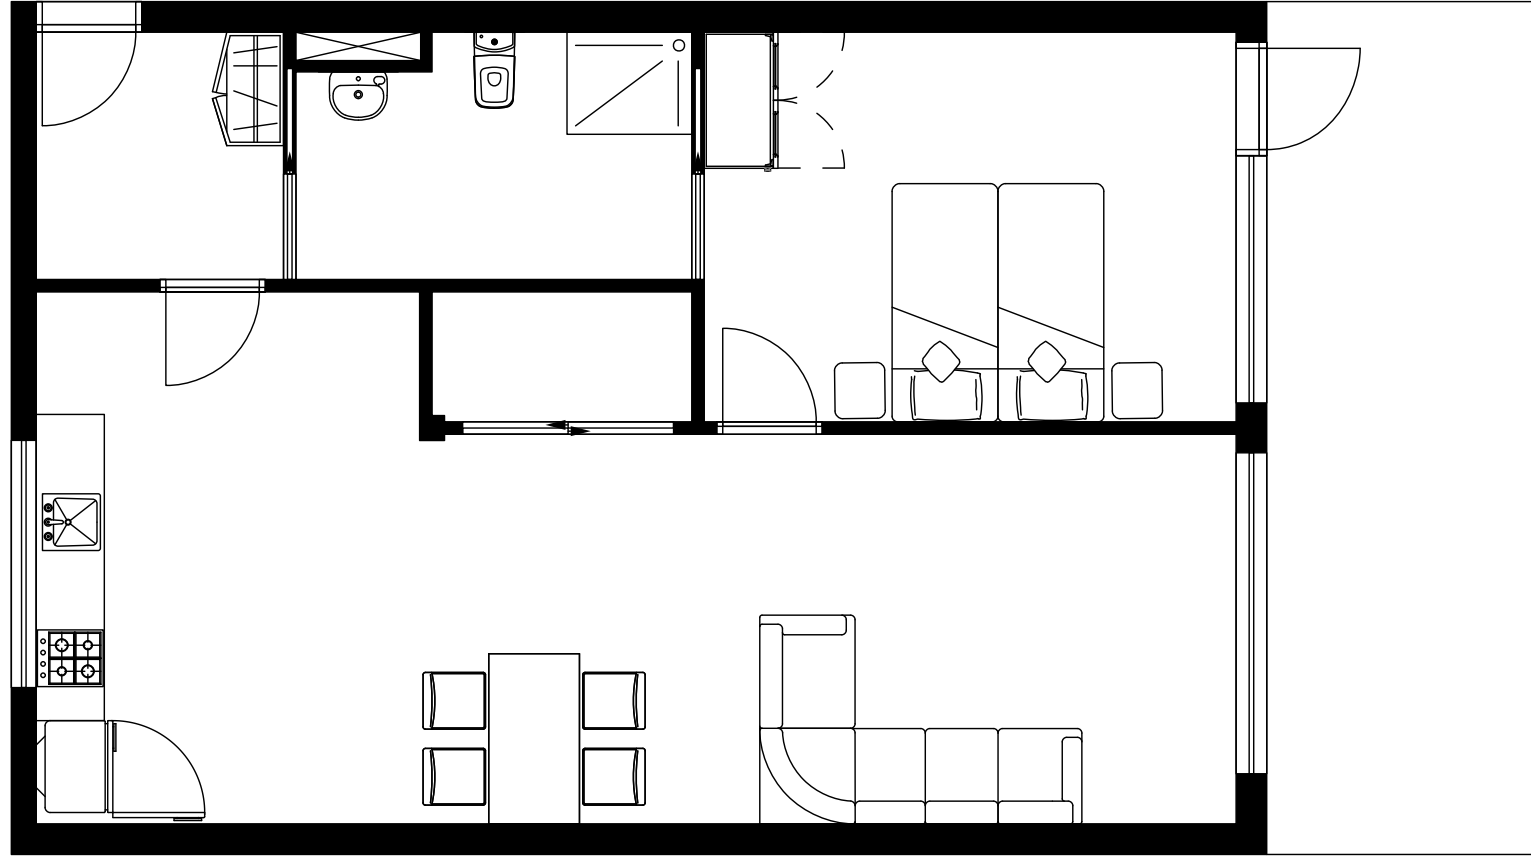


Type C (12 dwellings)
82m²

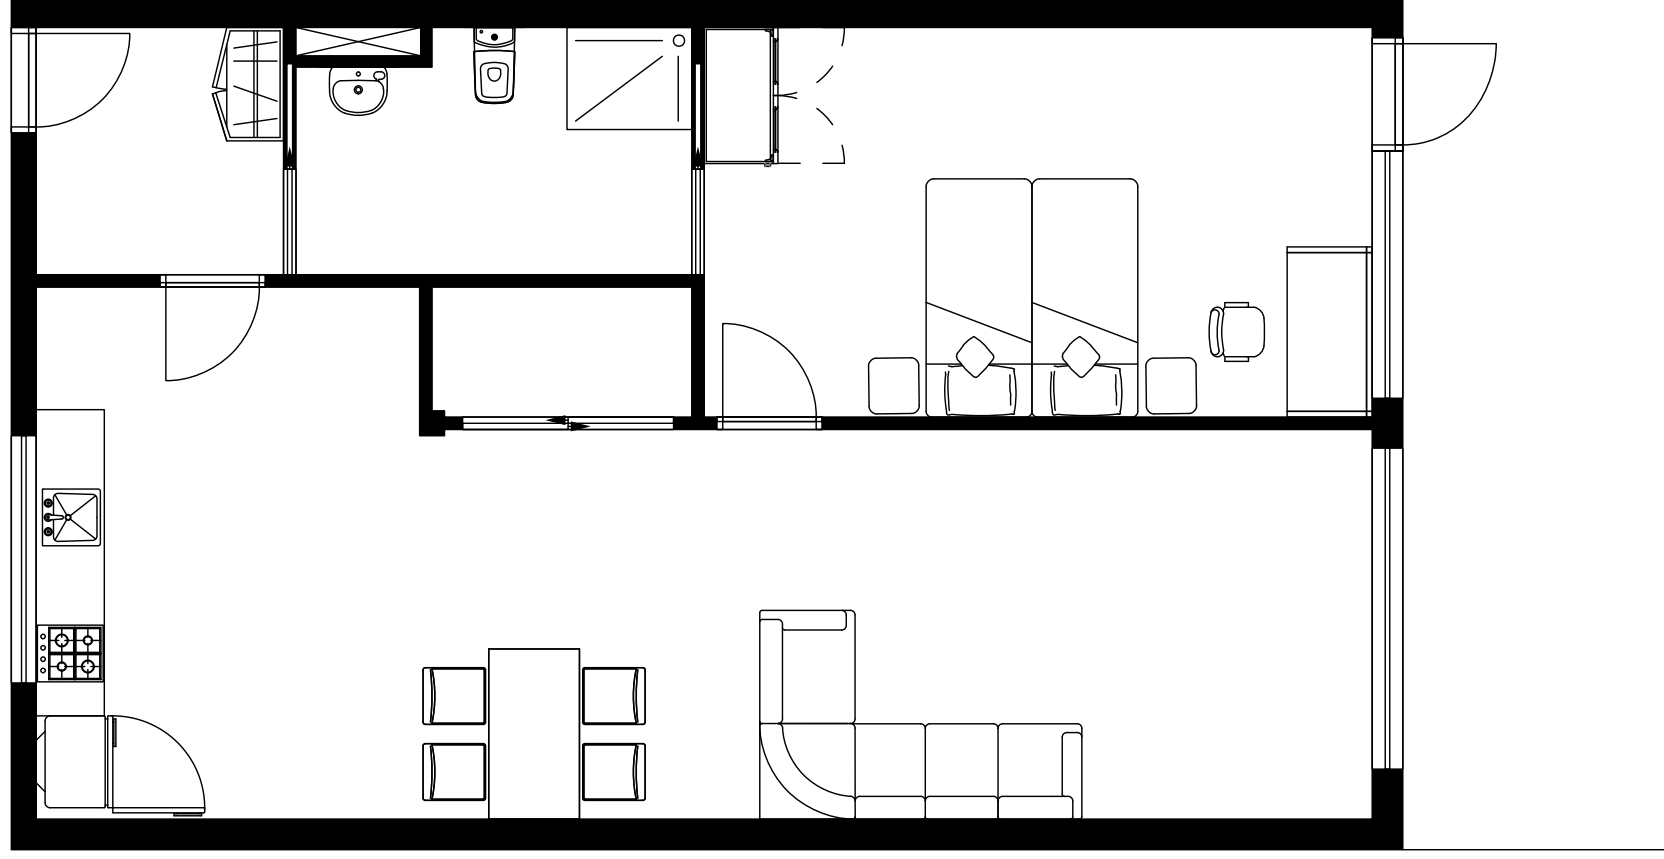


Type D (3 dwellings)
110m²

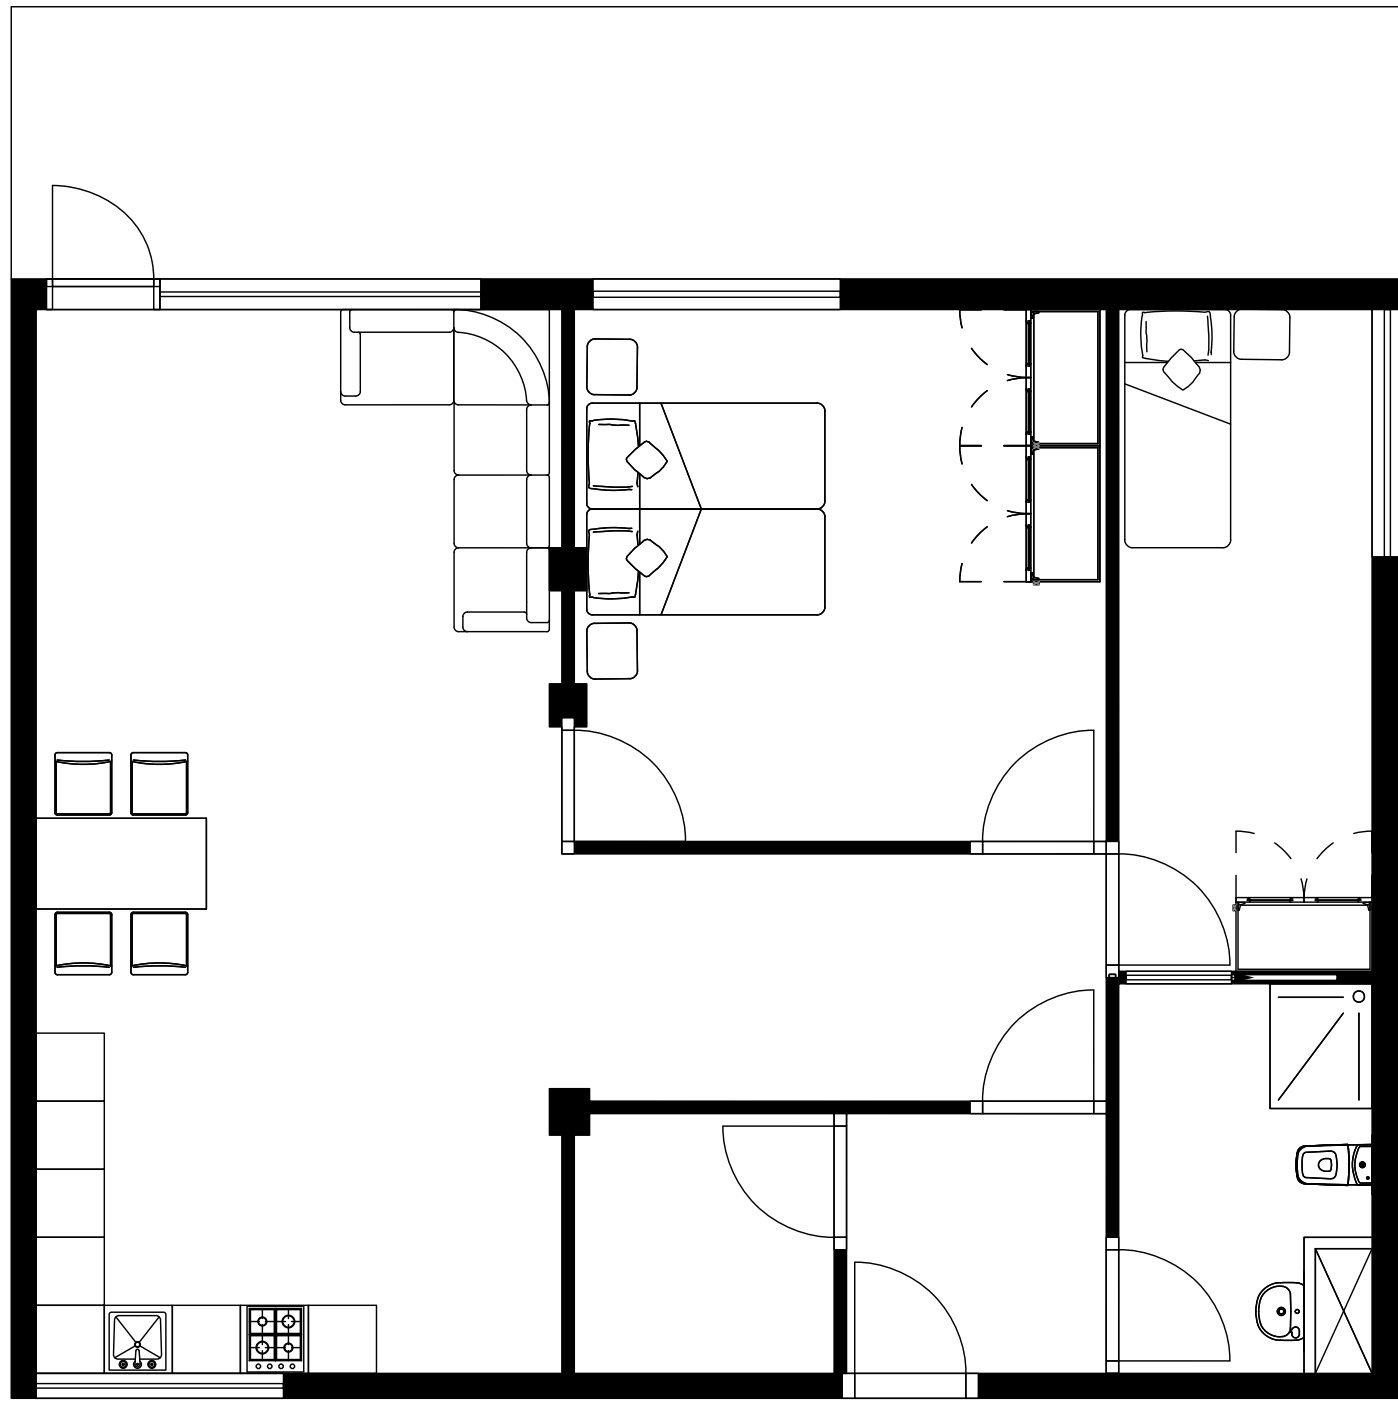


Architecture: Exterior Design

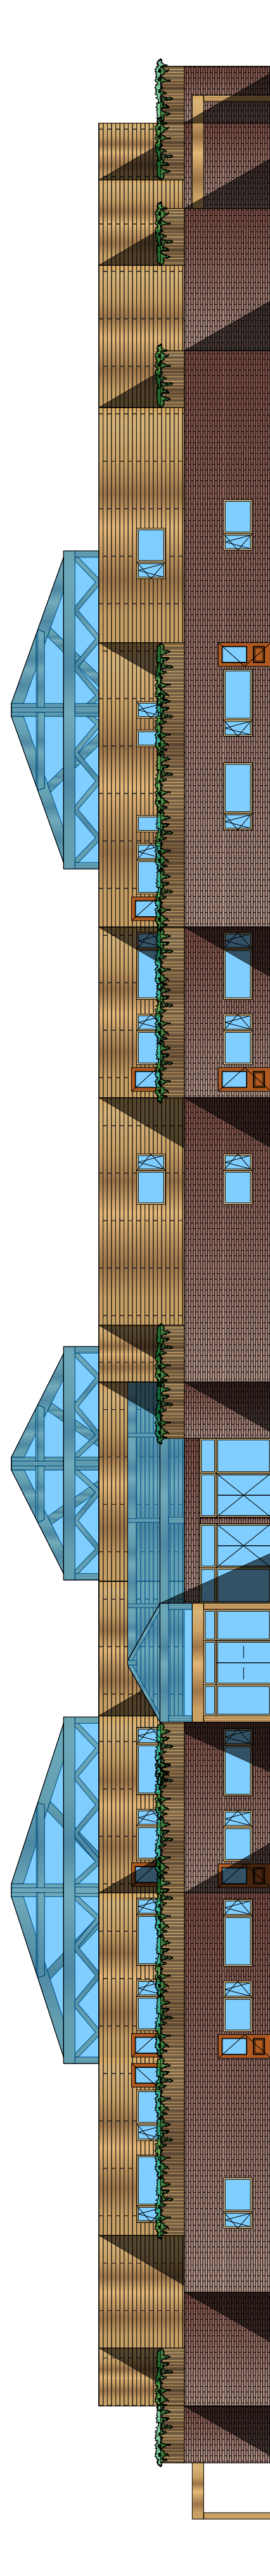


North Elevation
1:200

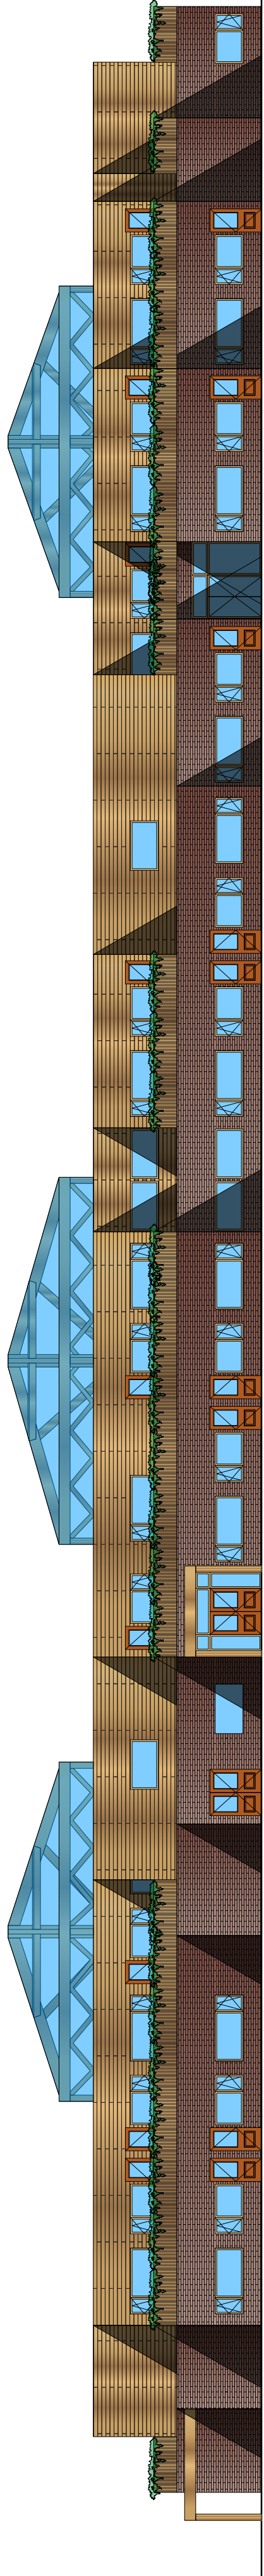


East Elevation
1:200

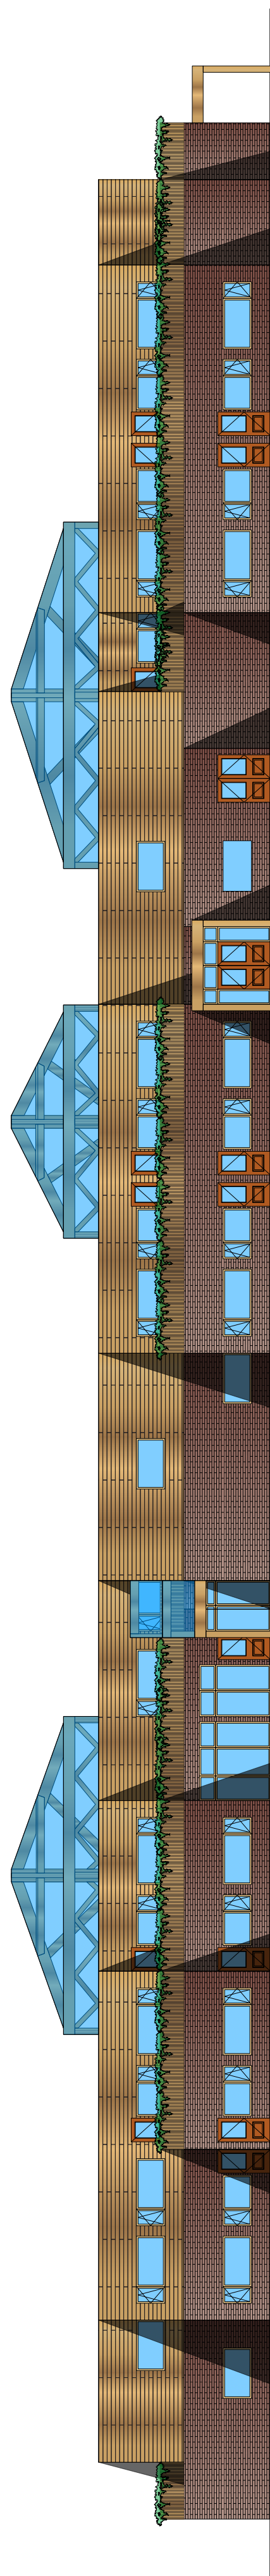

West Elevation
1:200

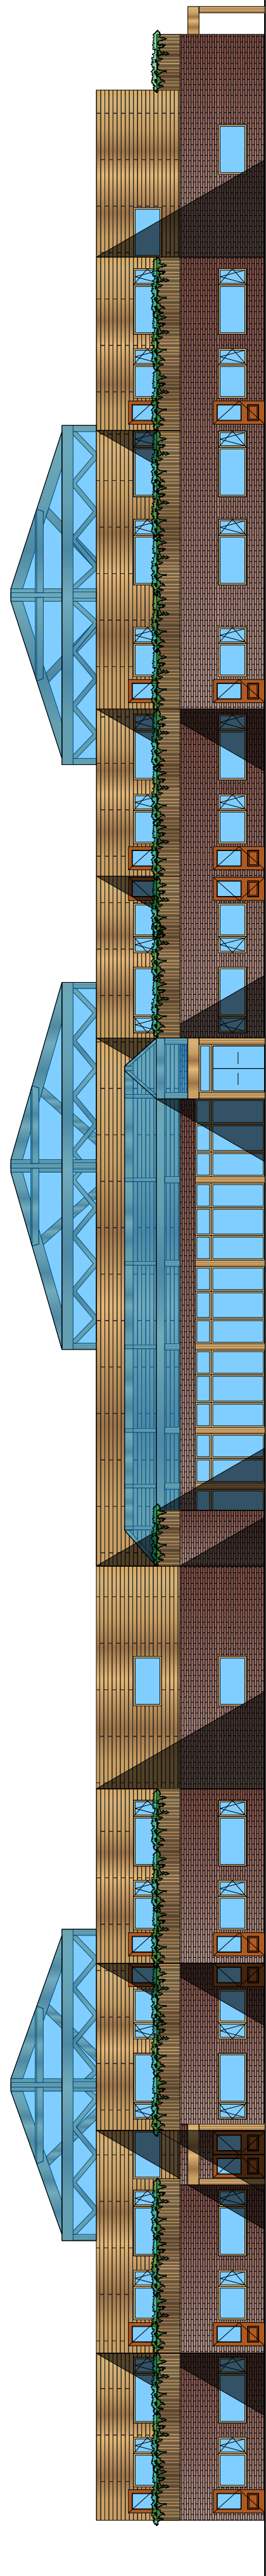






















South Elevation
1:200

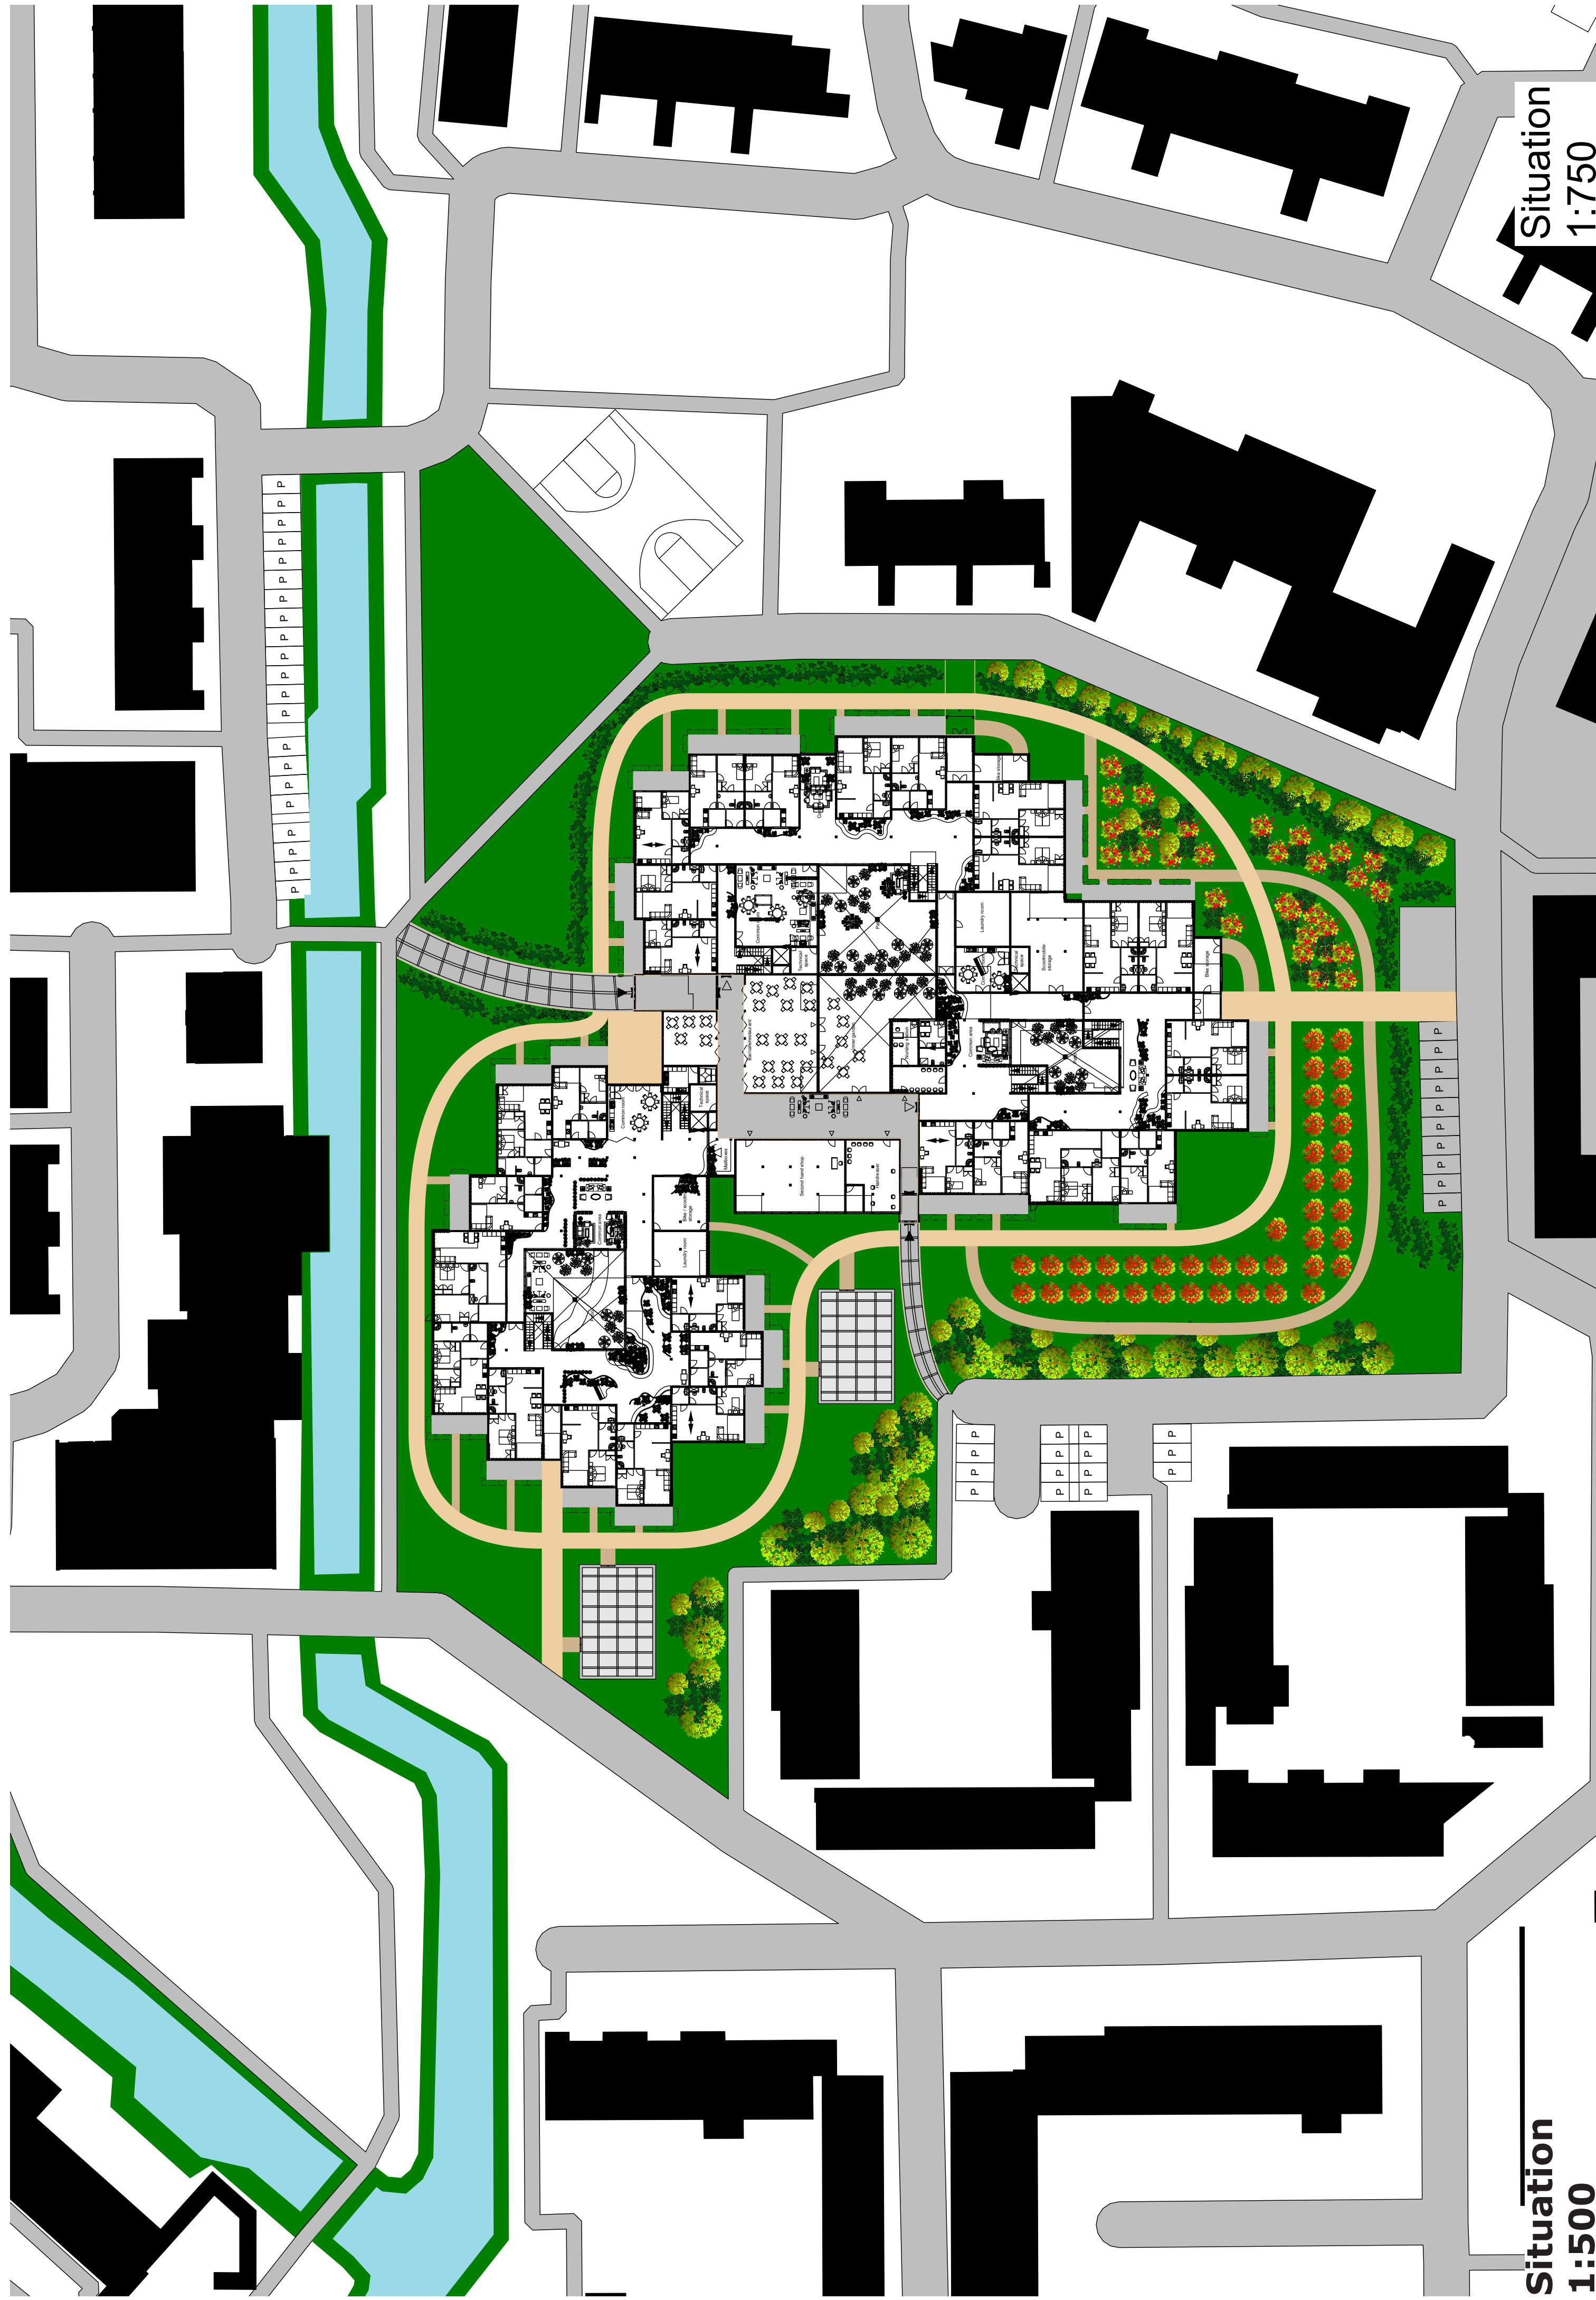


Situation
1:500

Situation
1:750


Building Facade

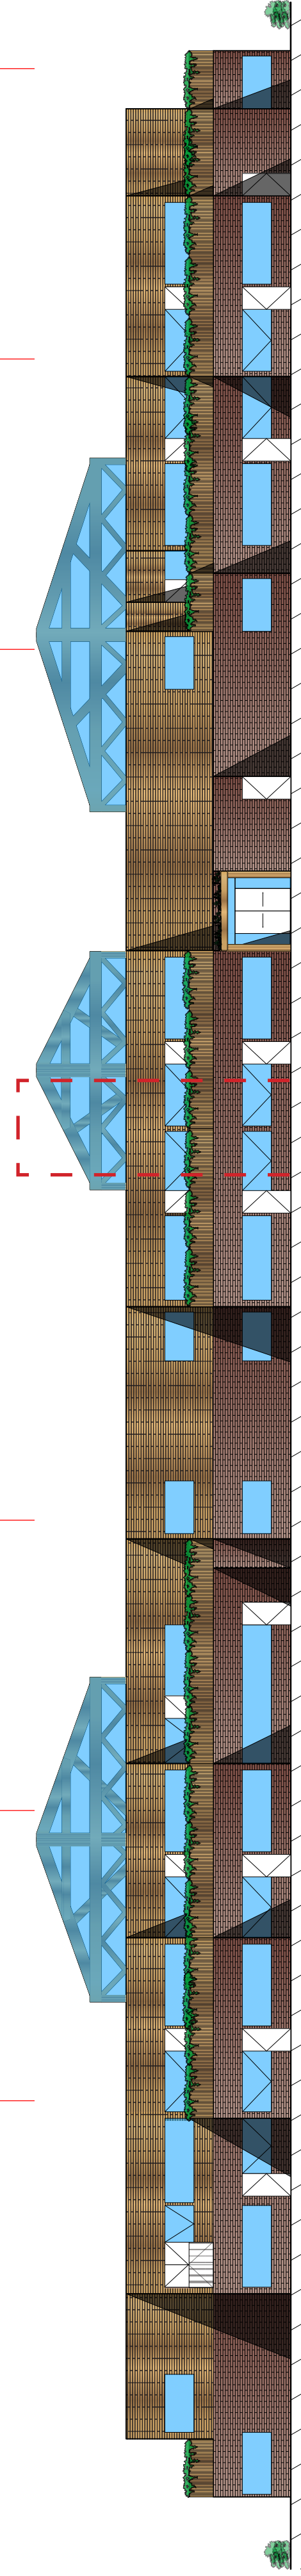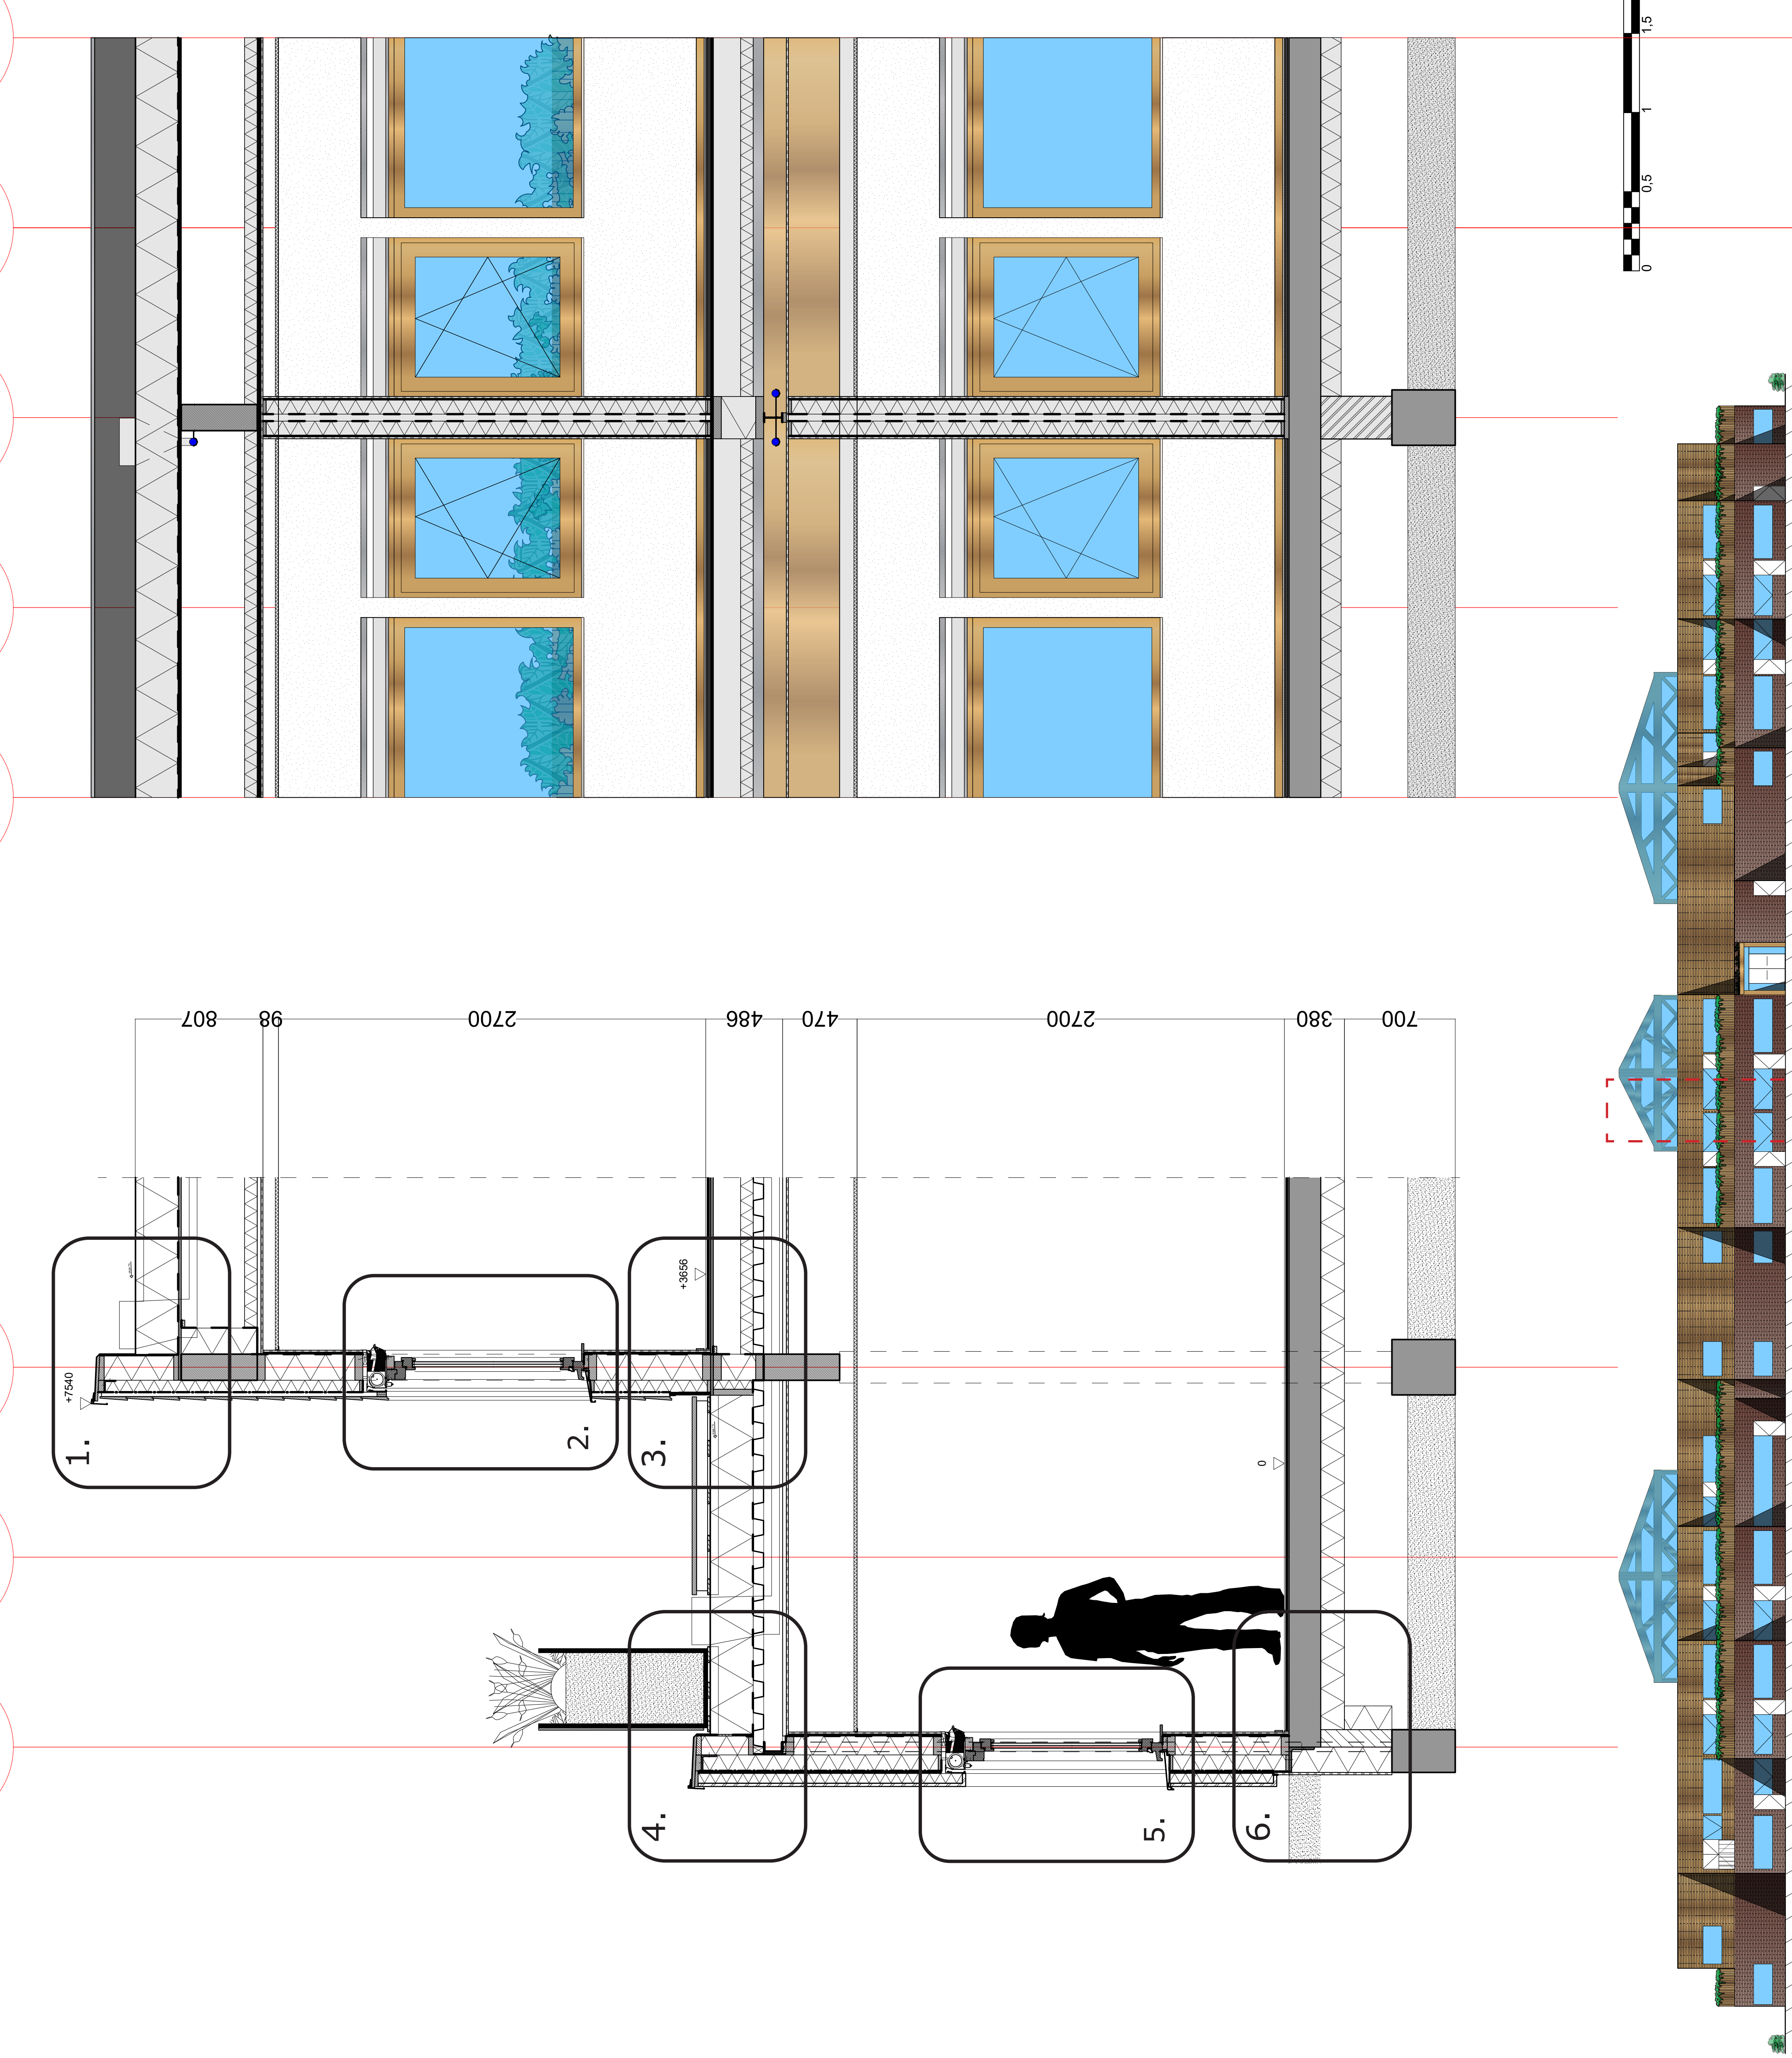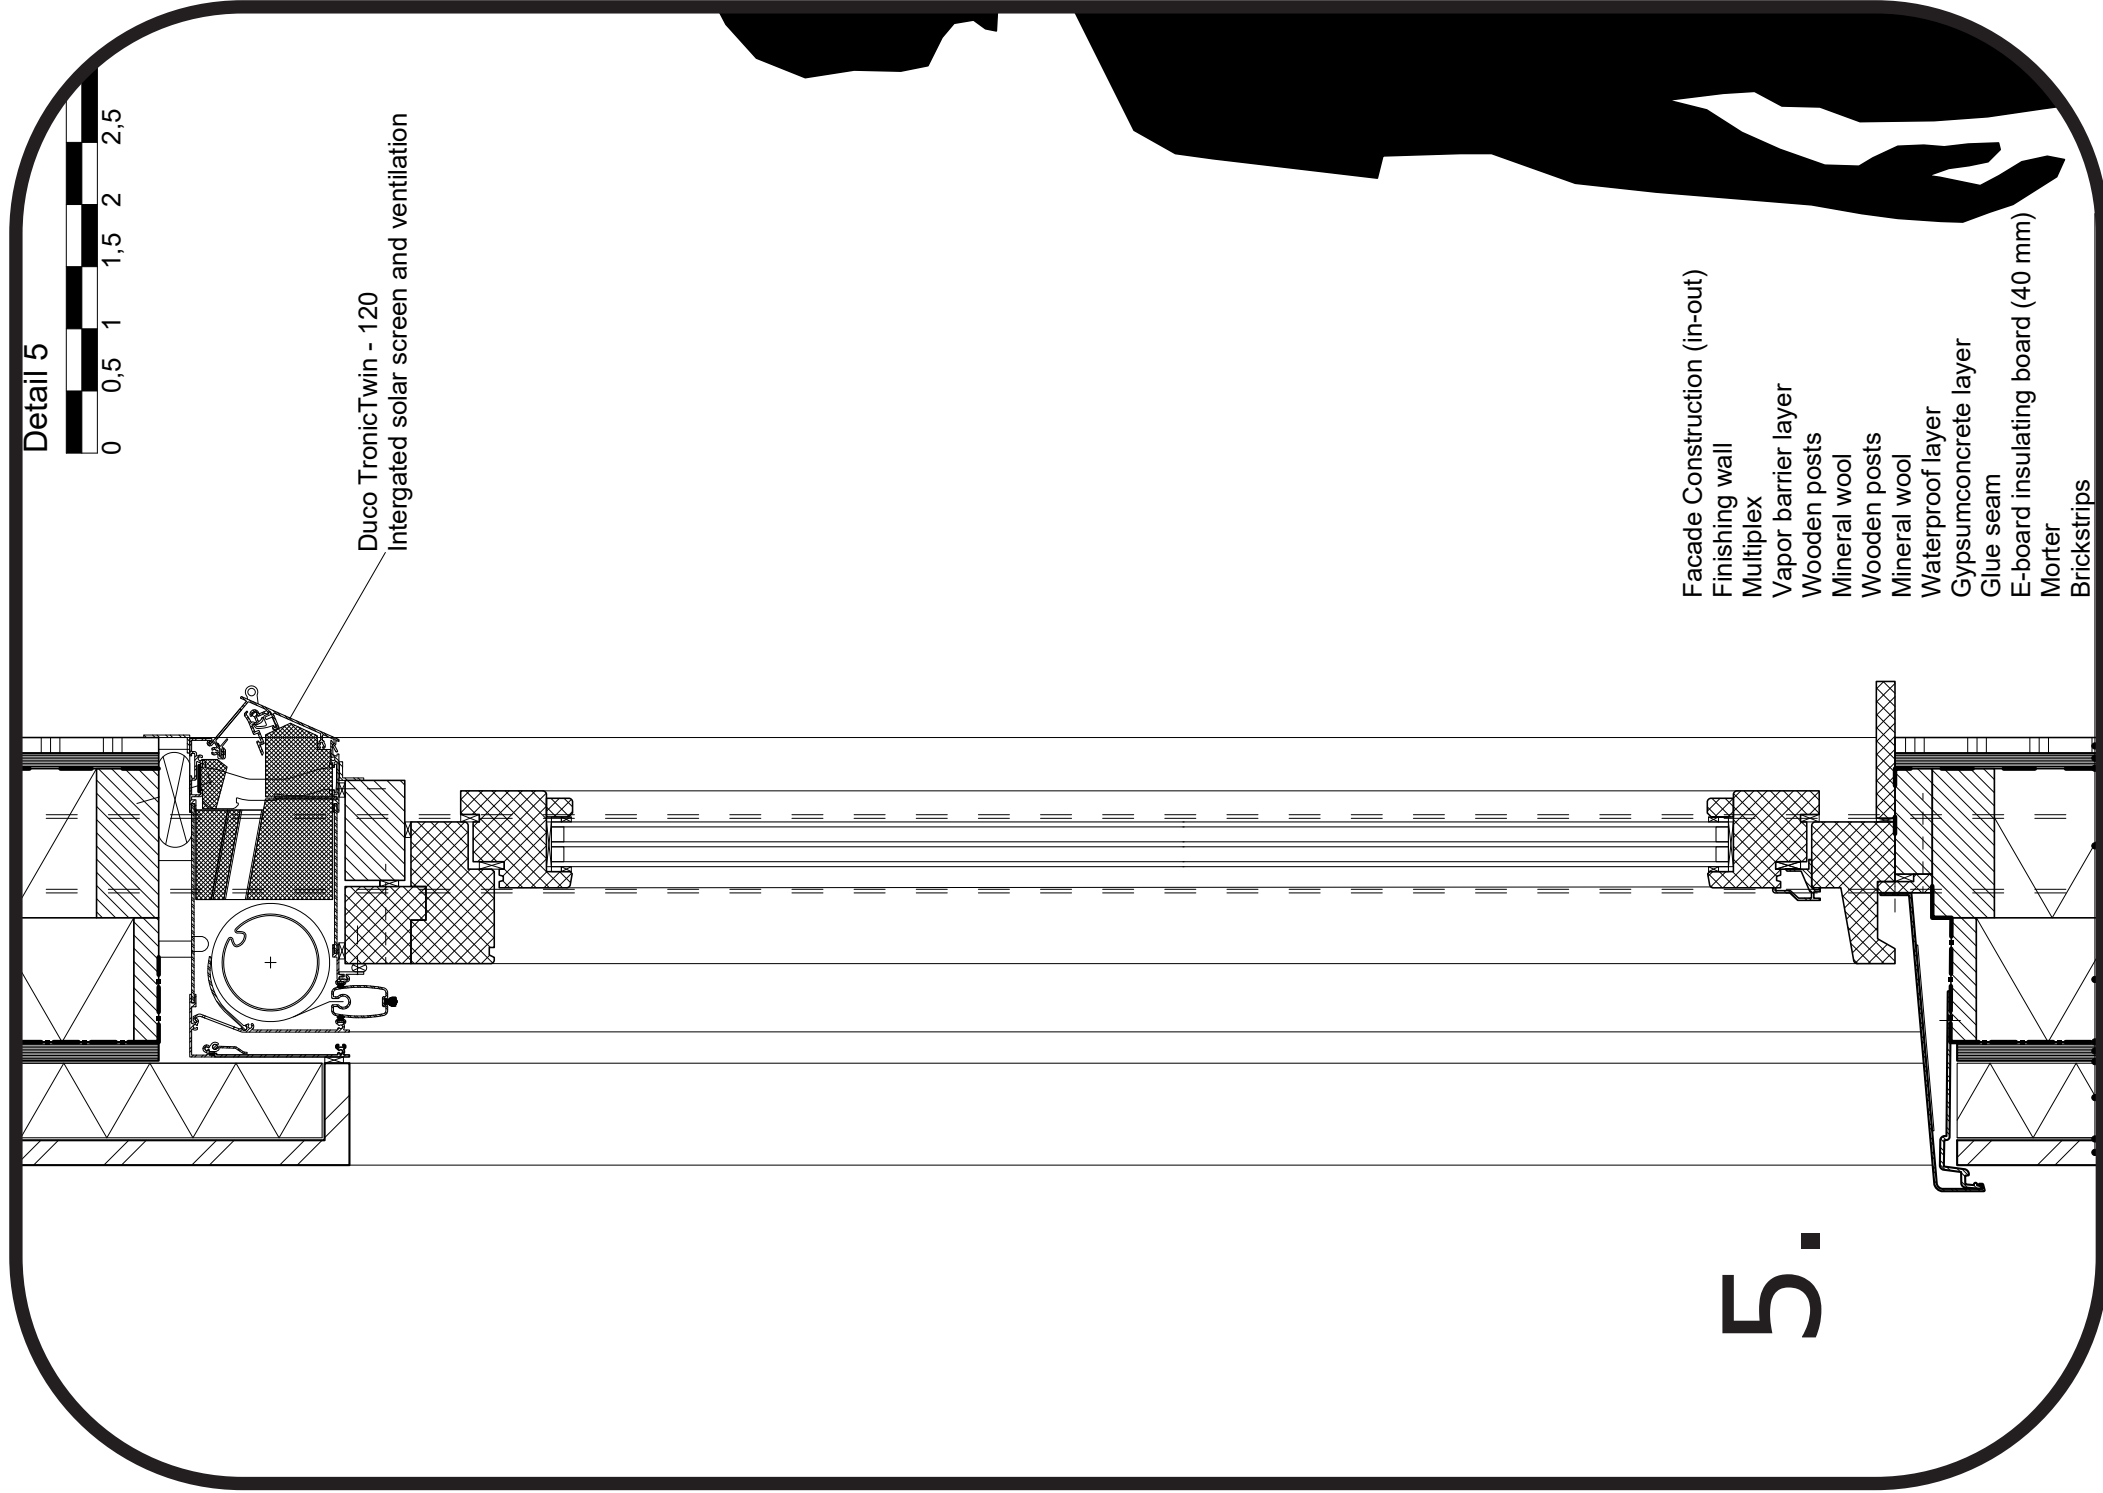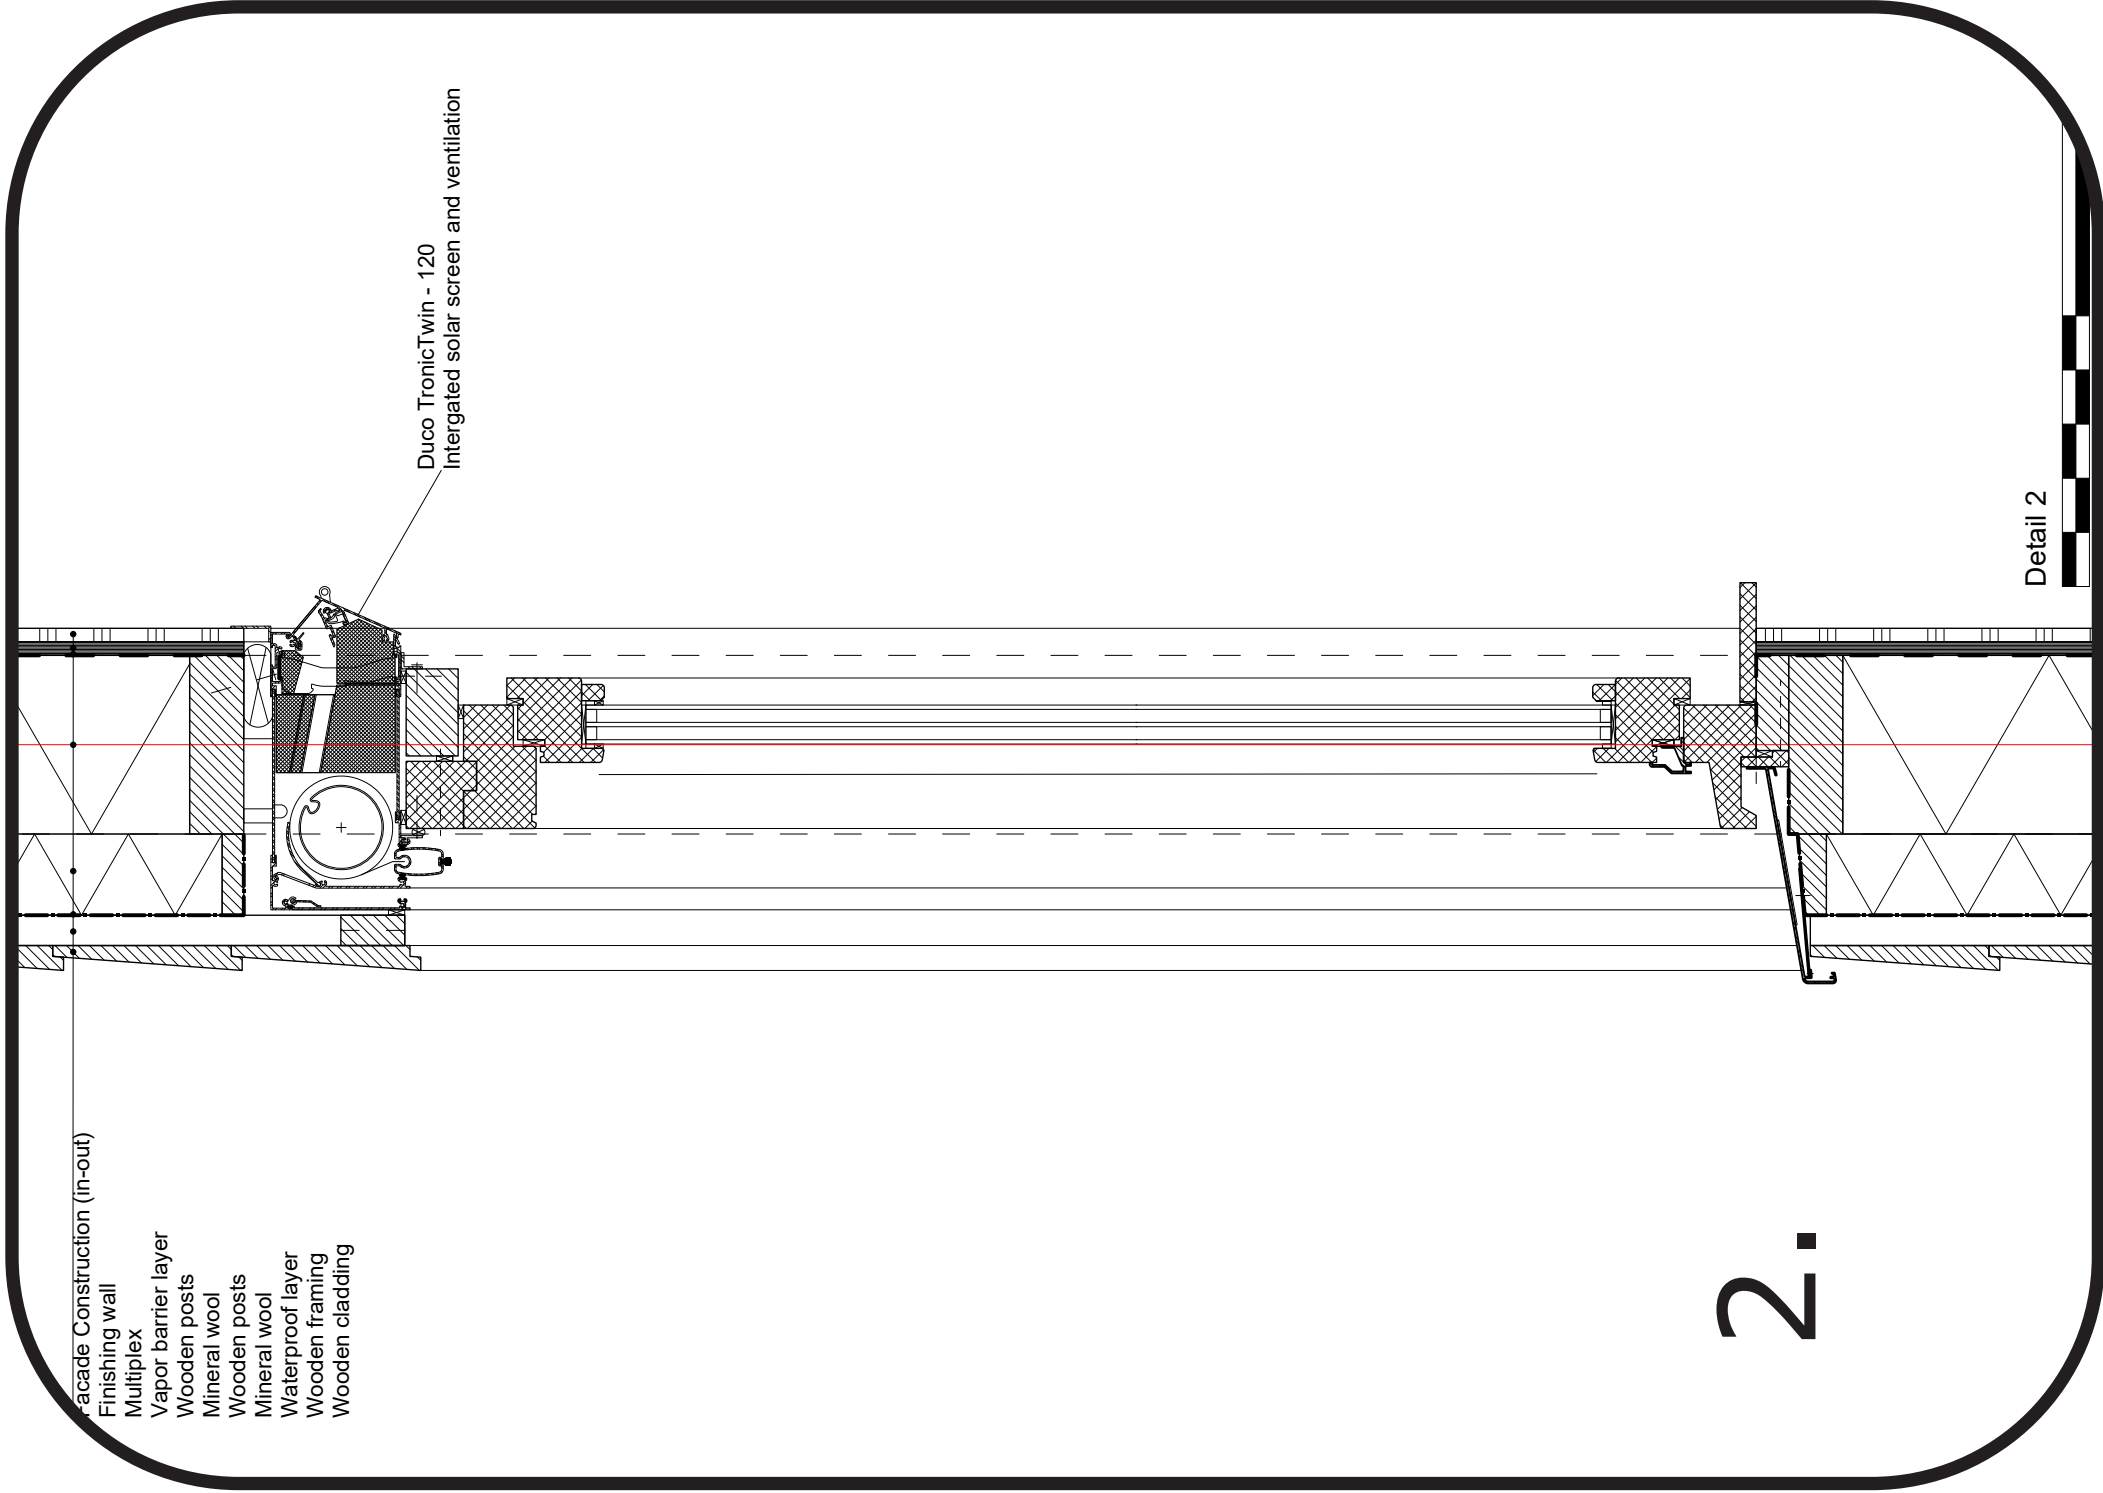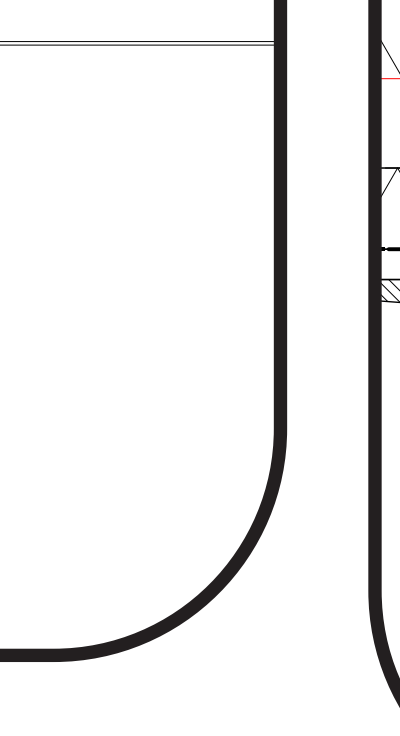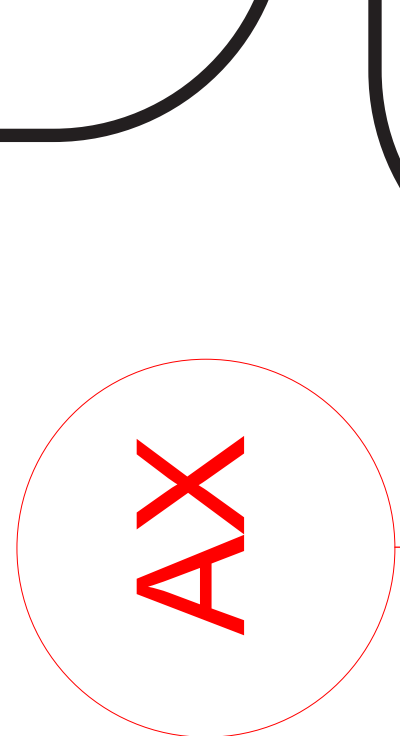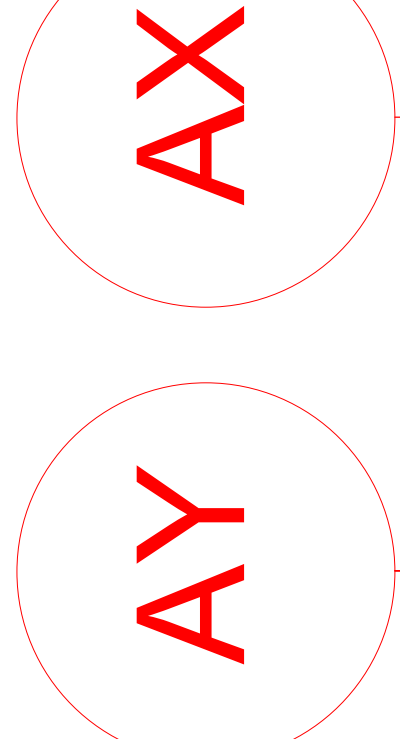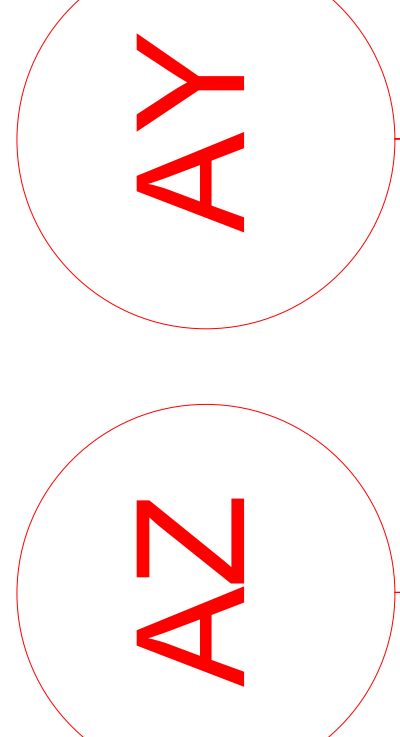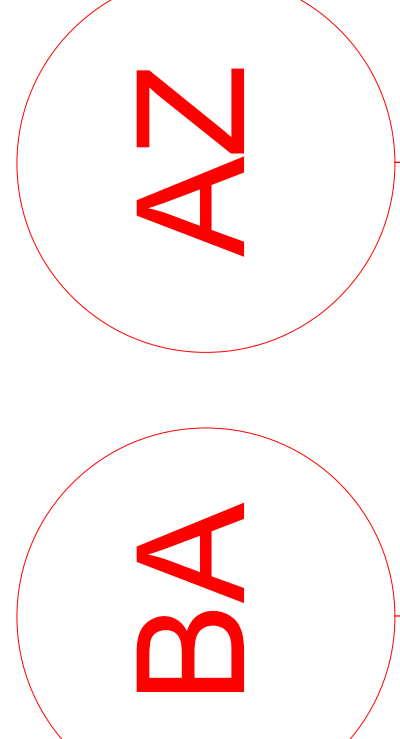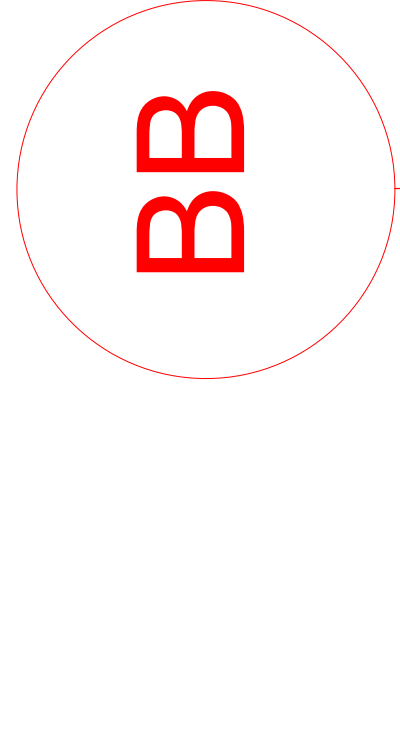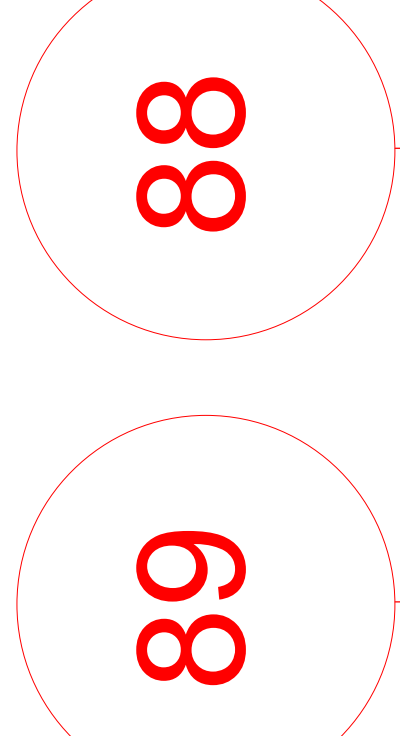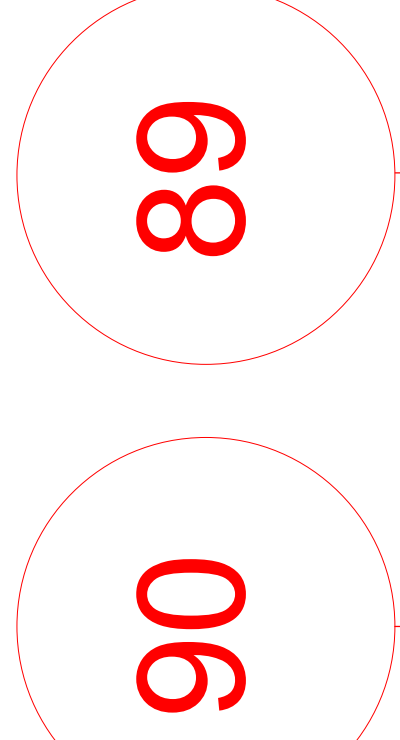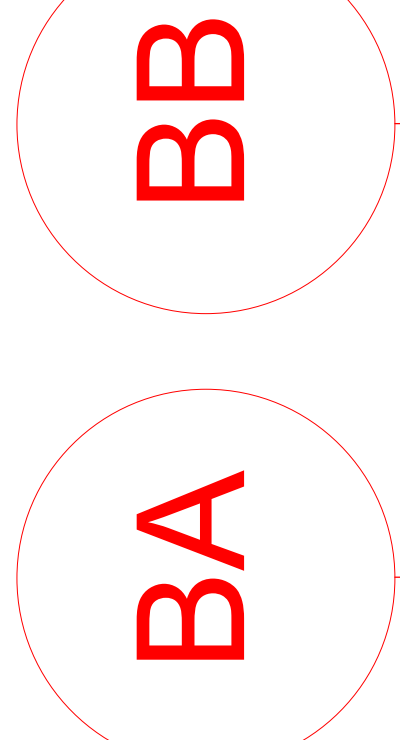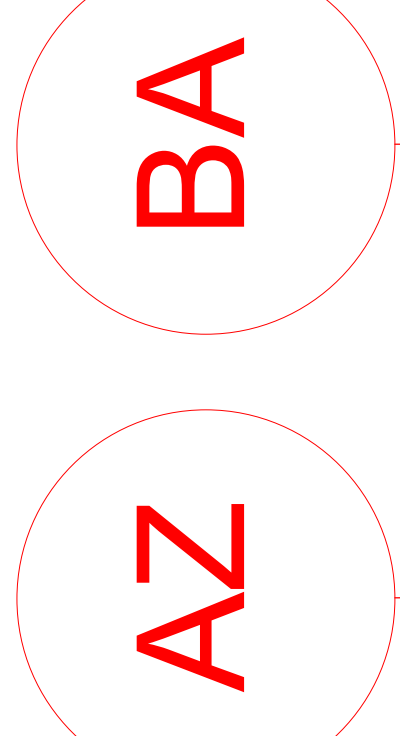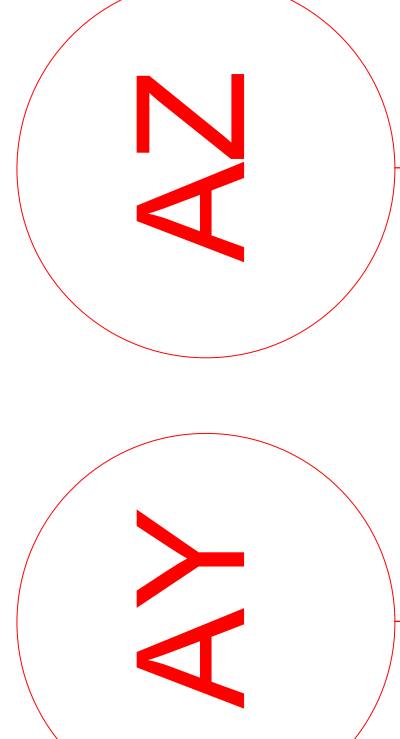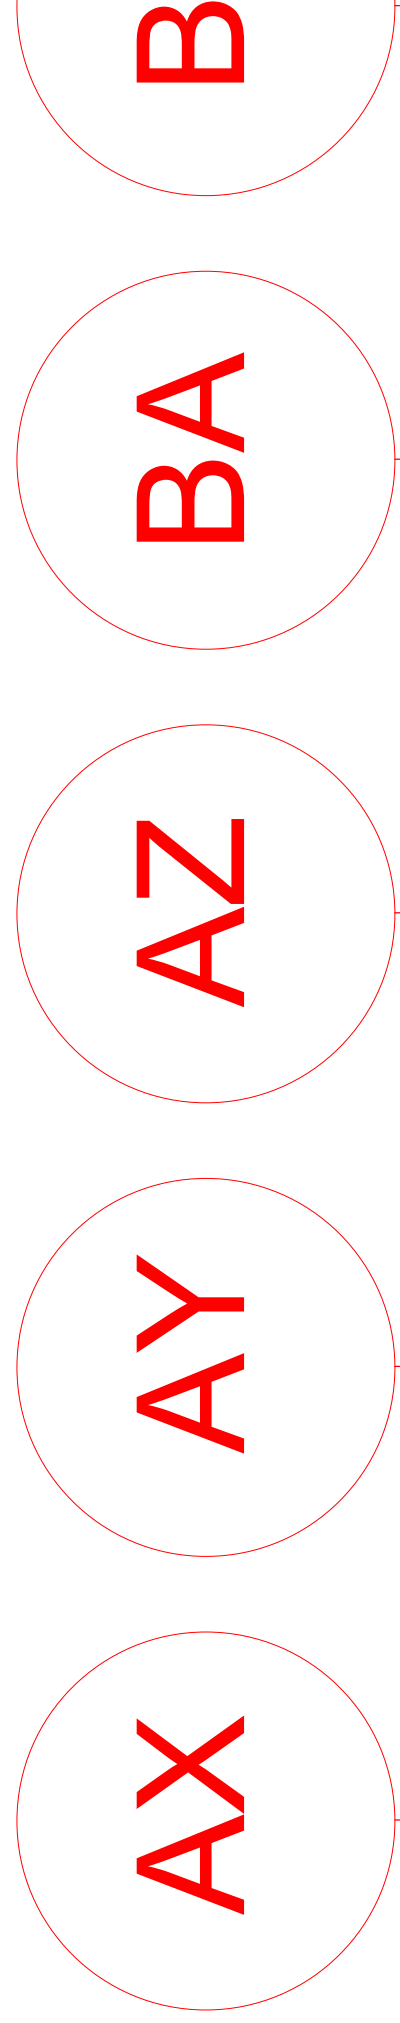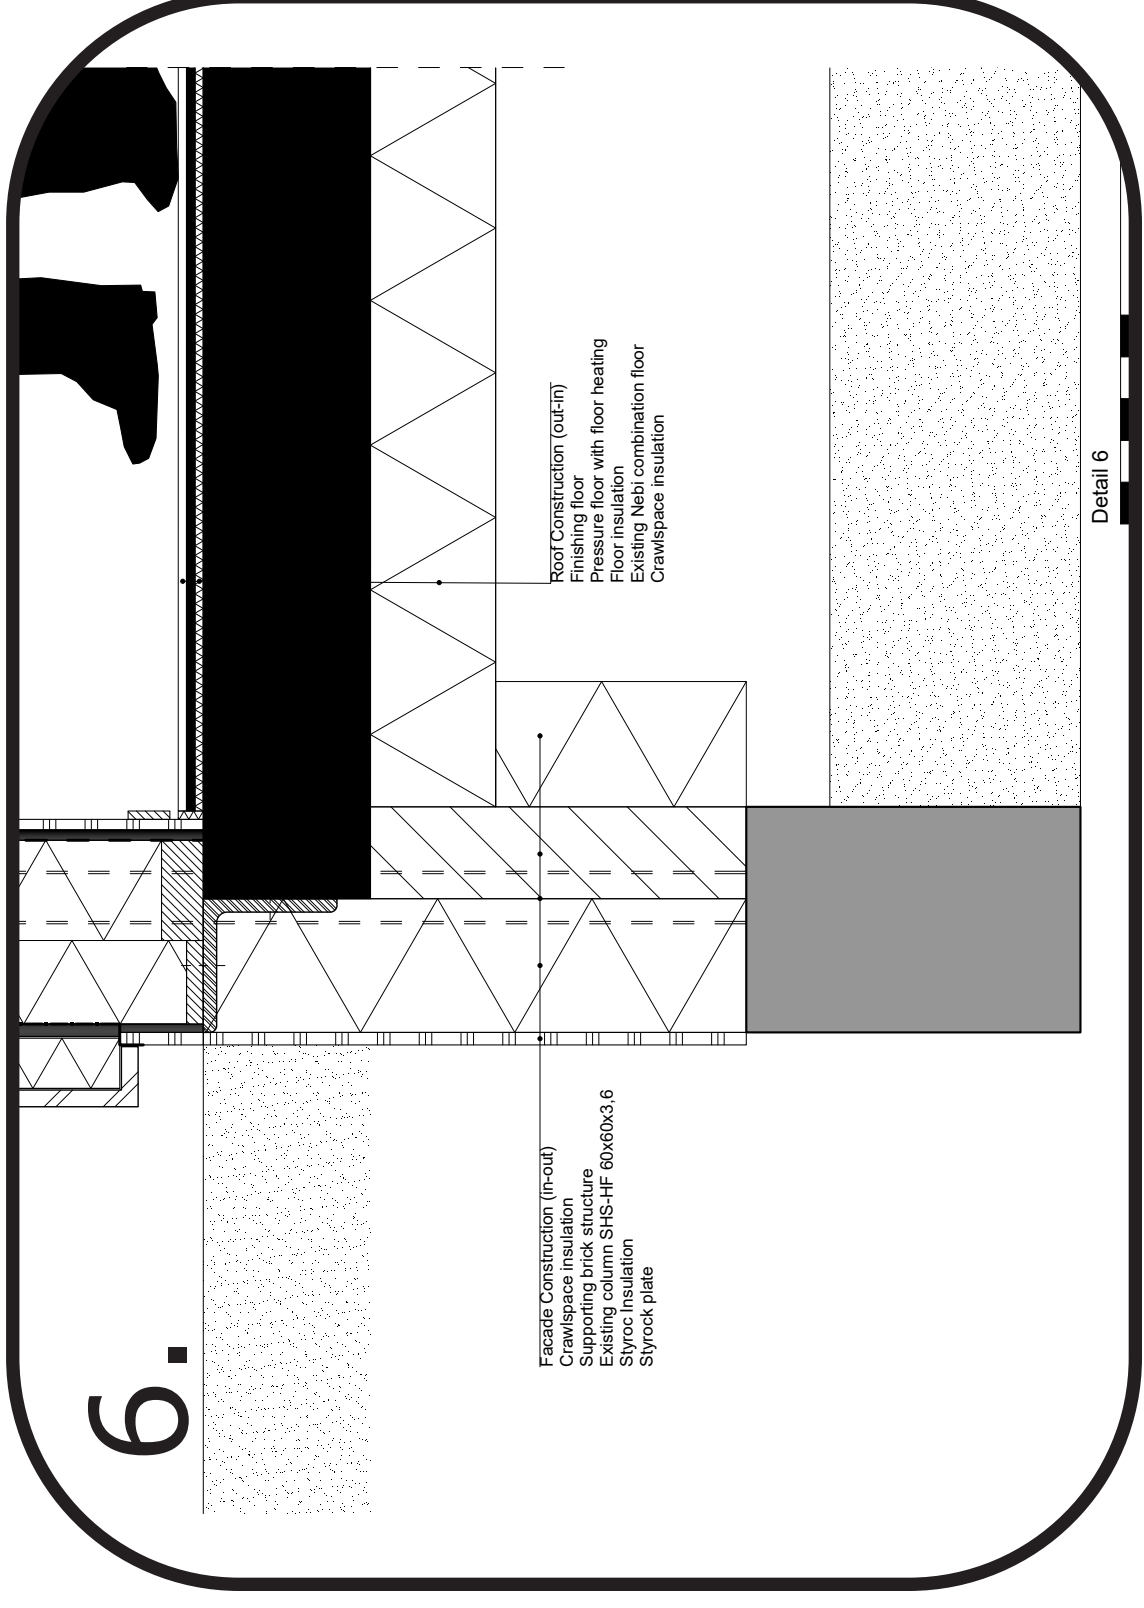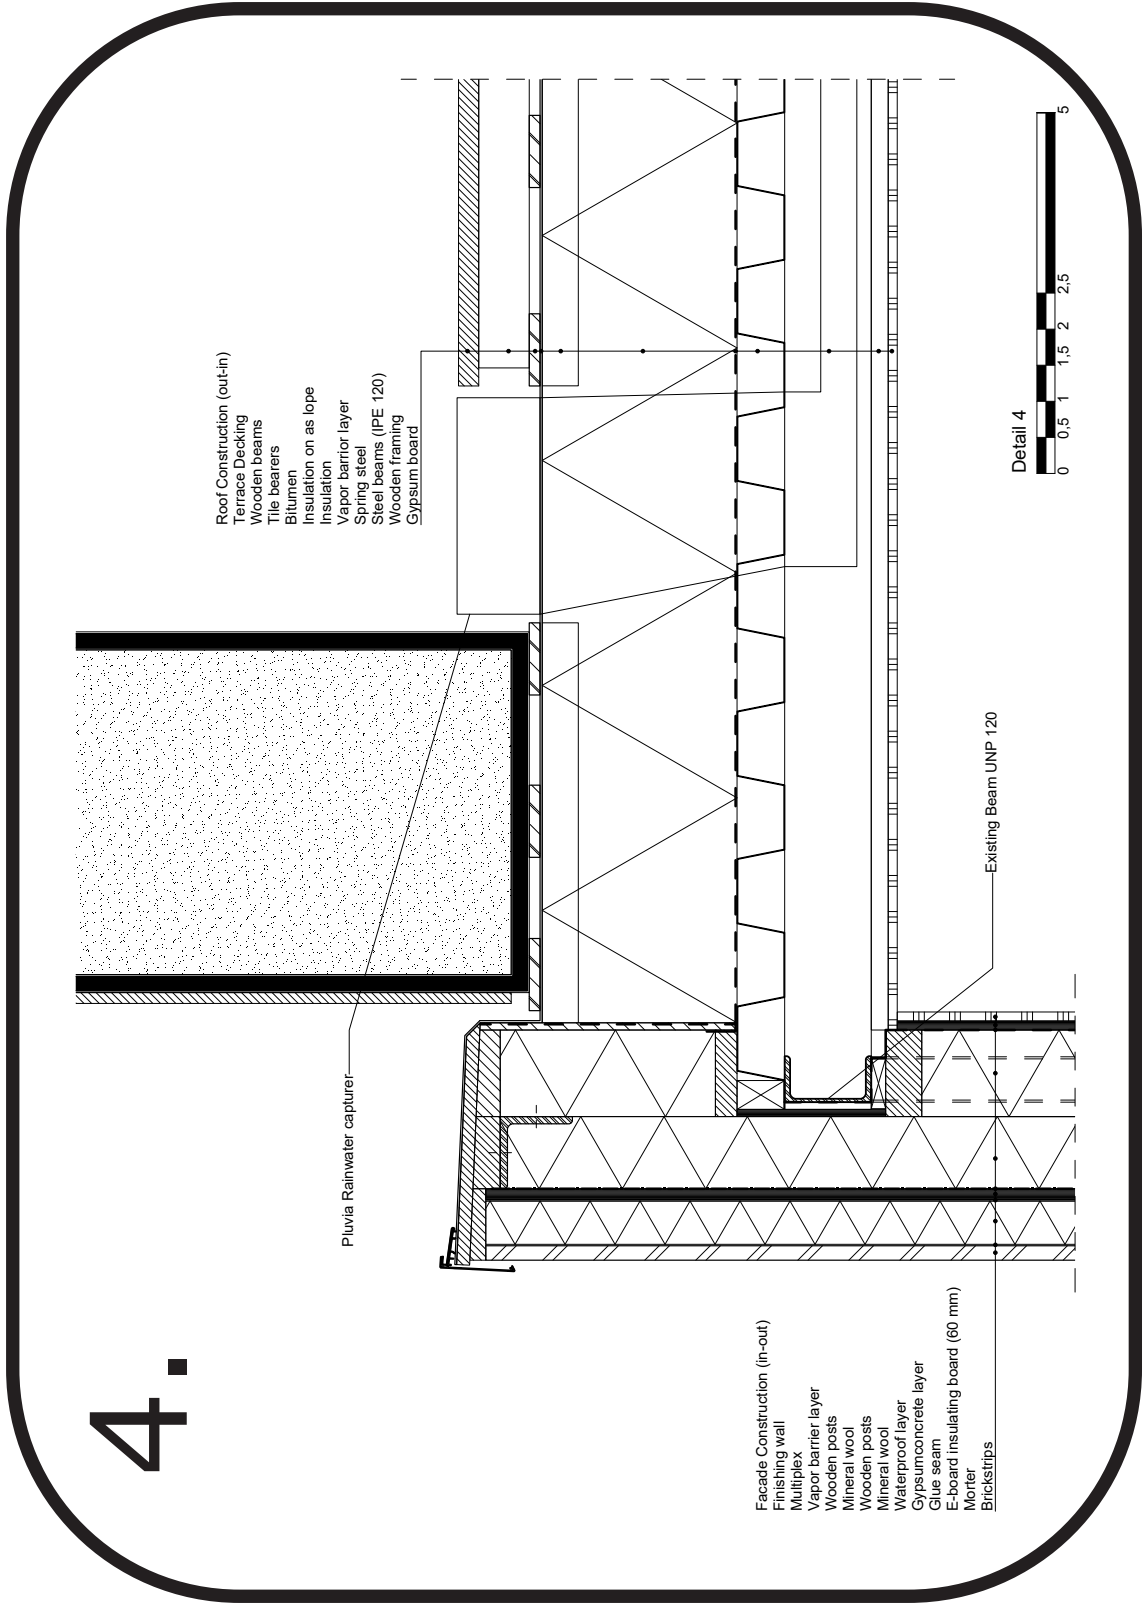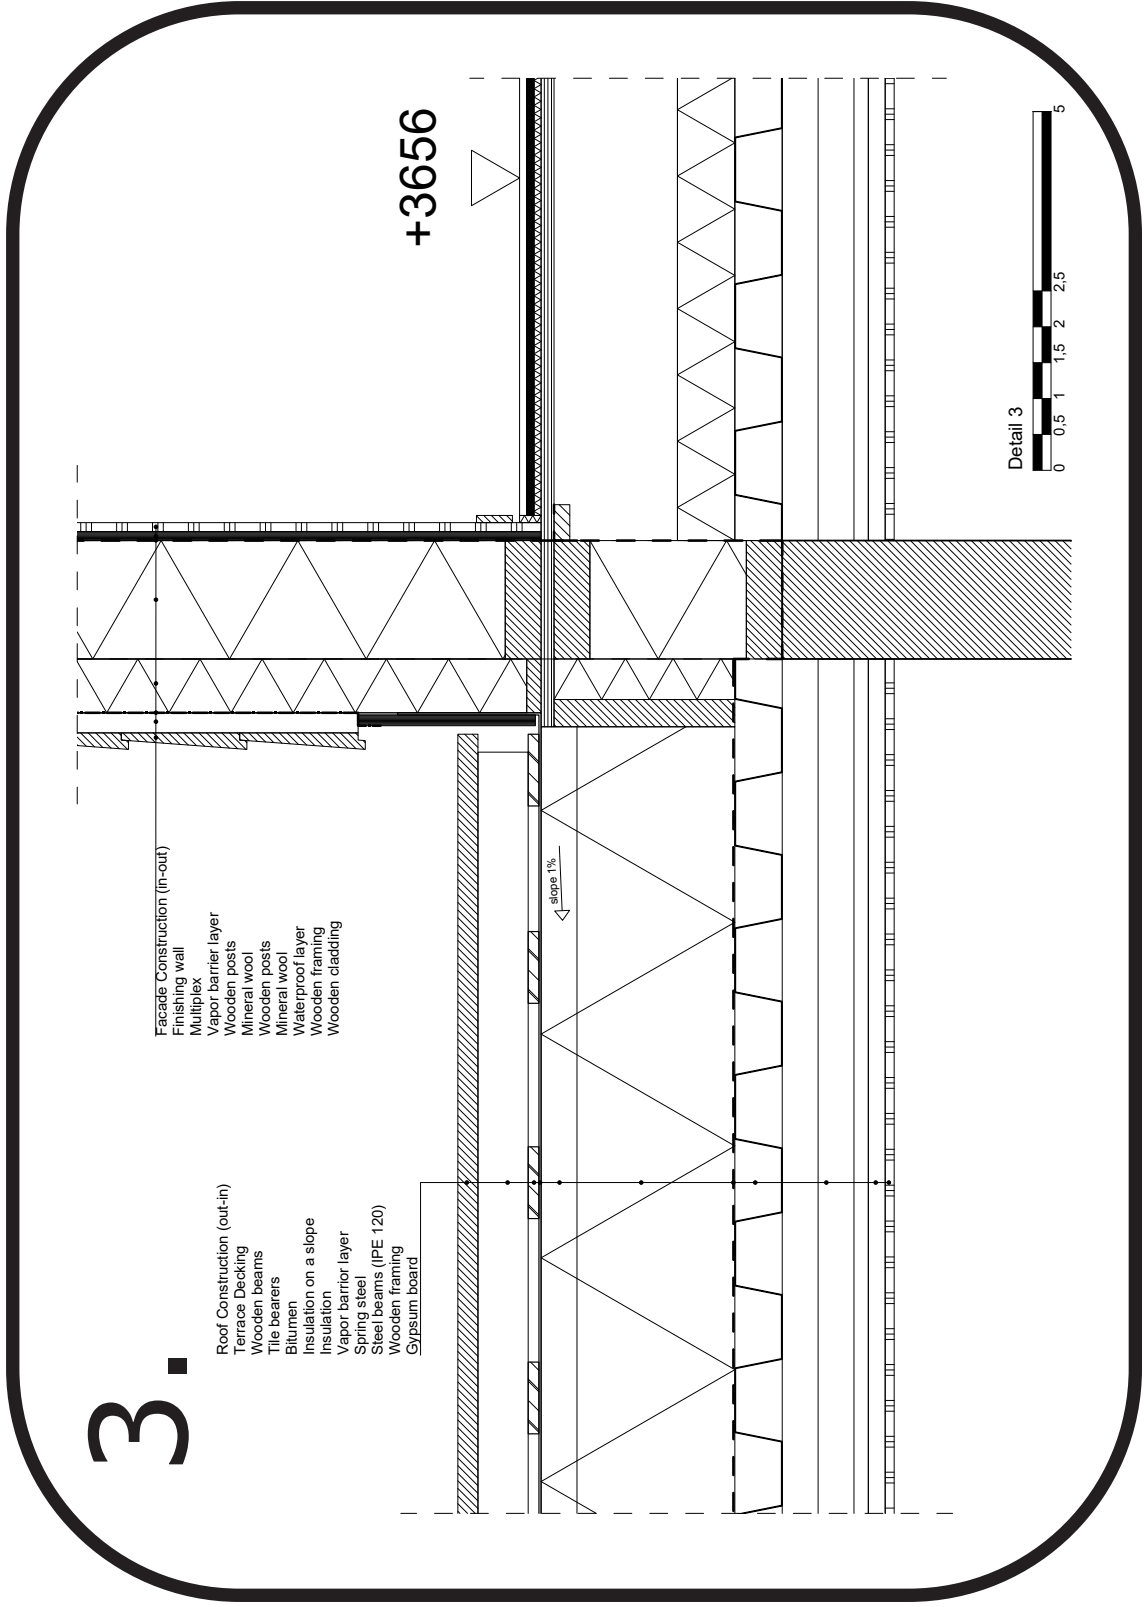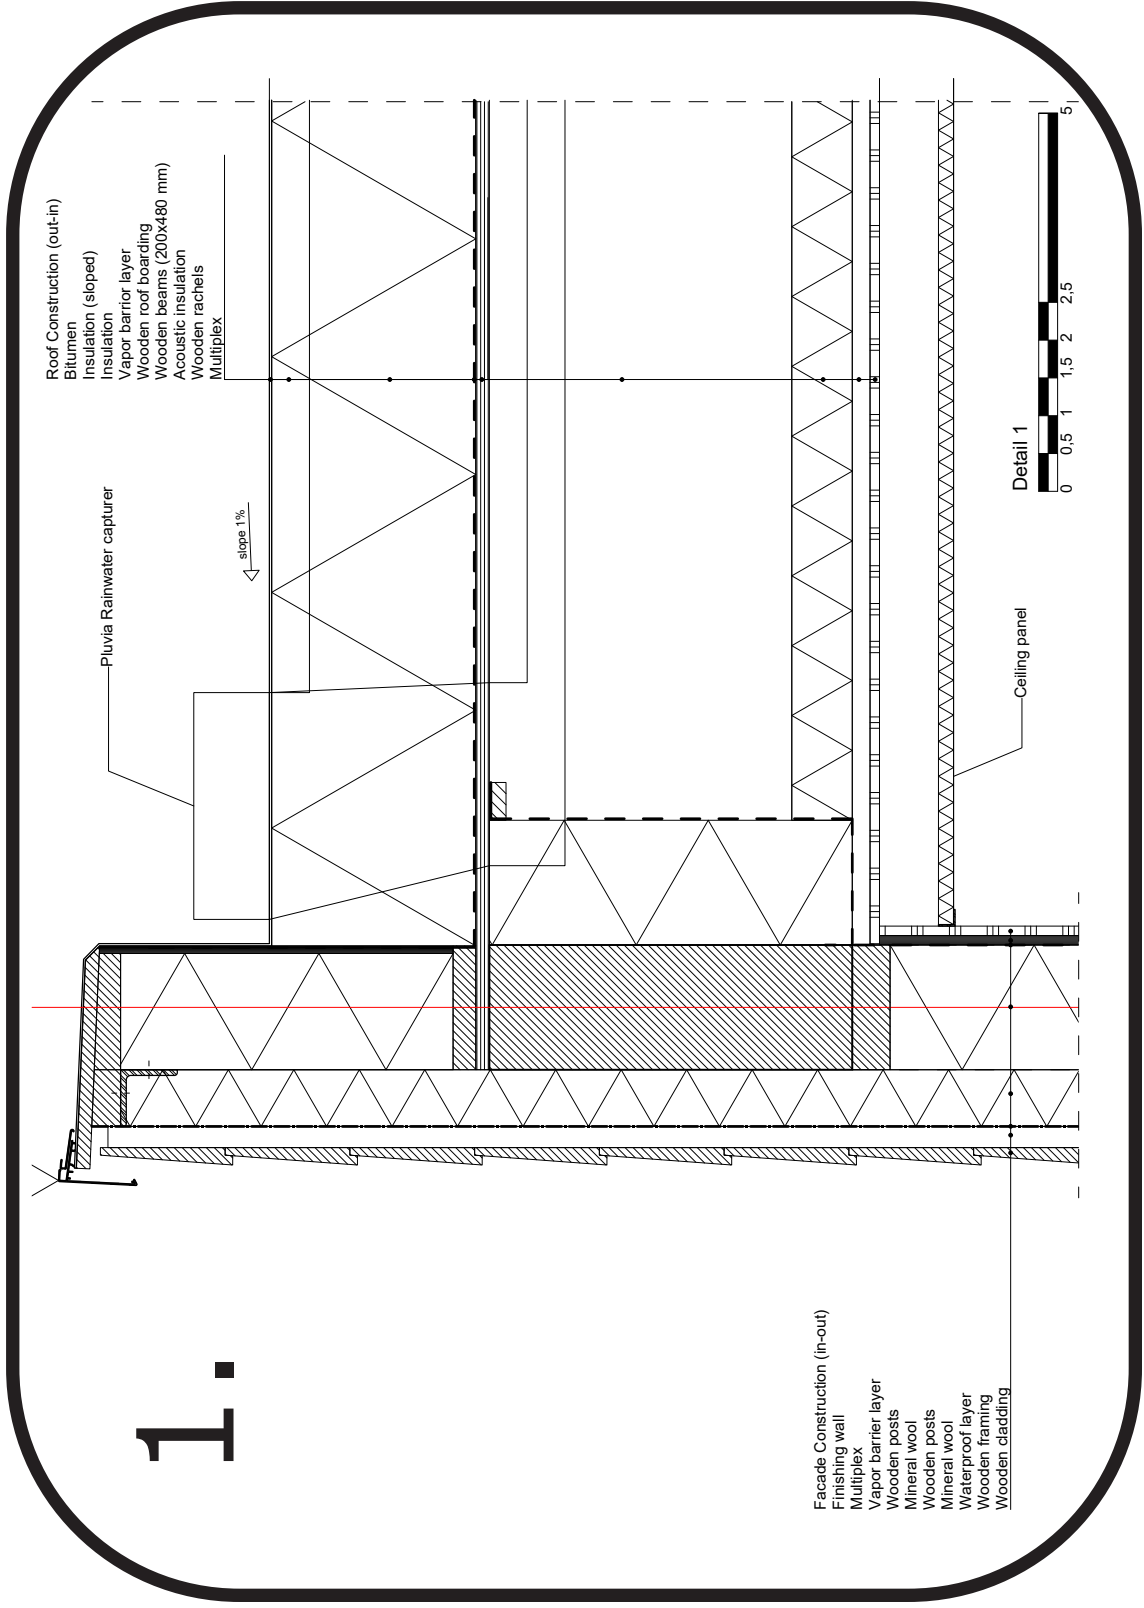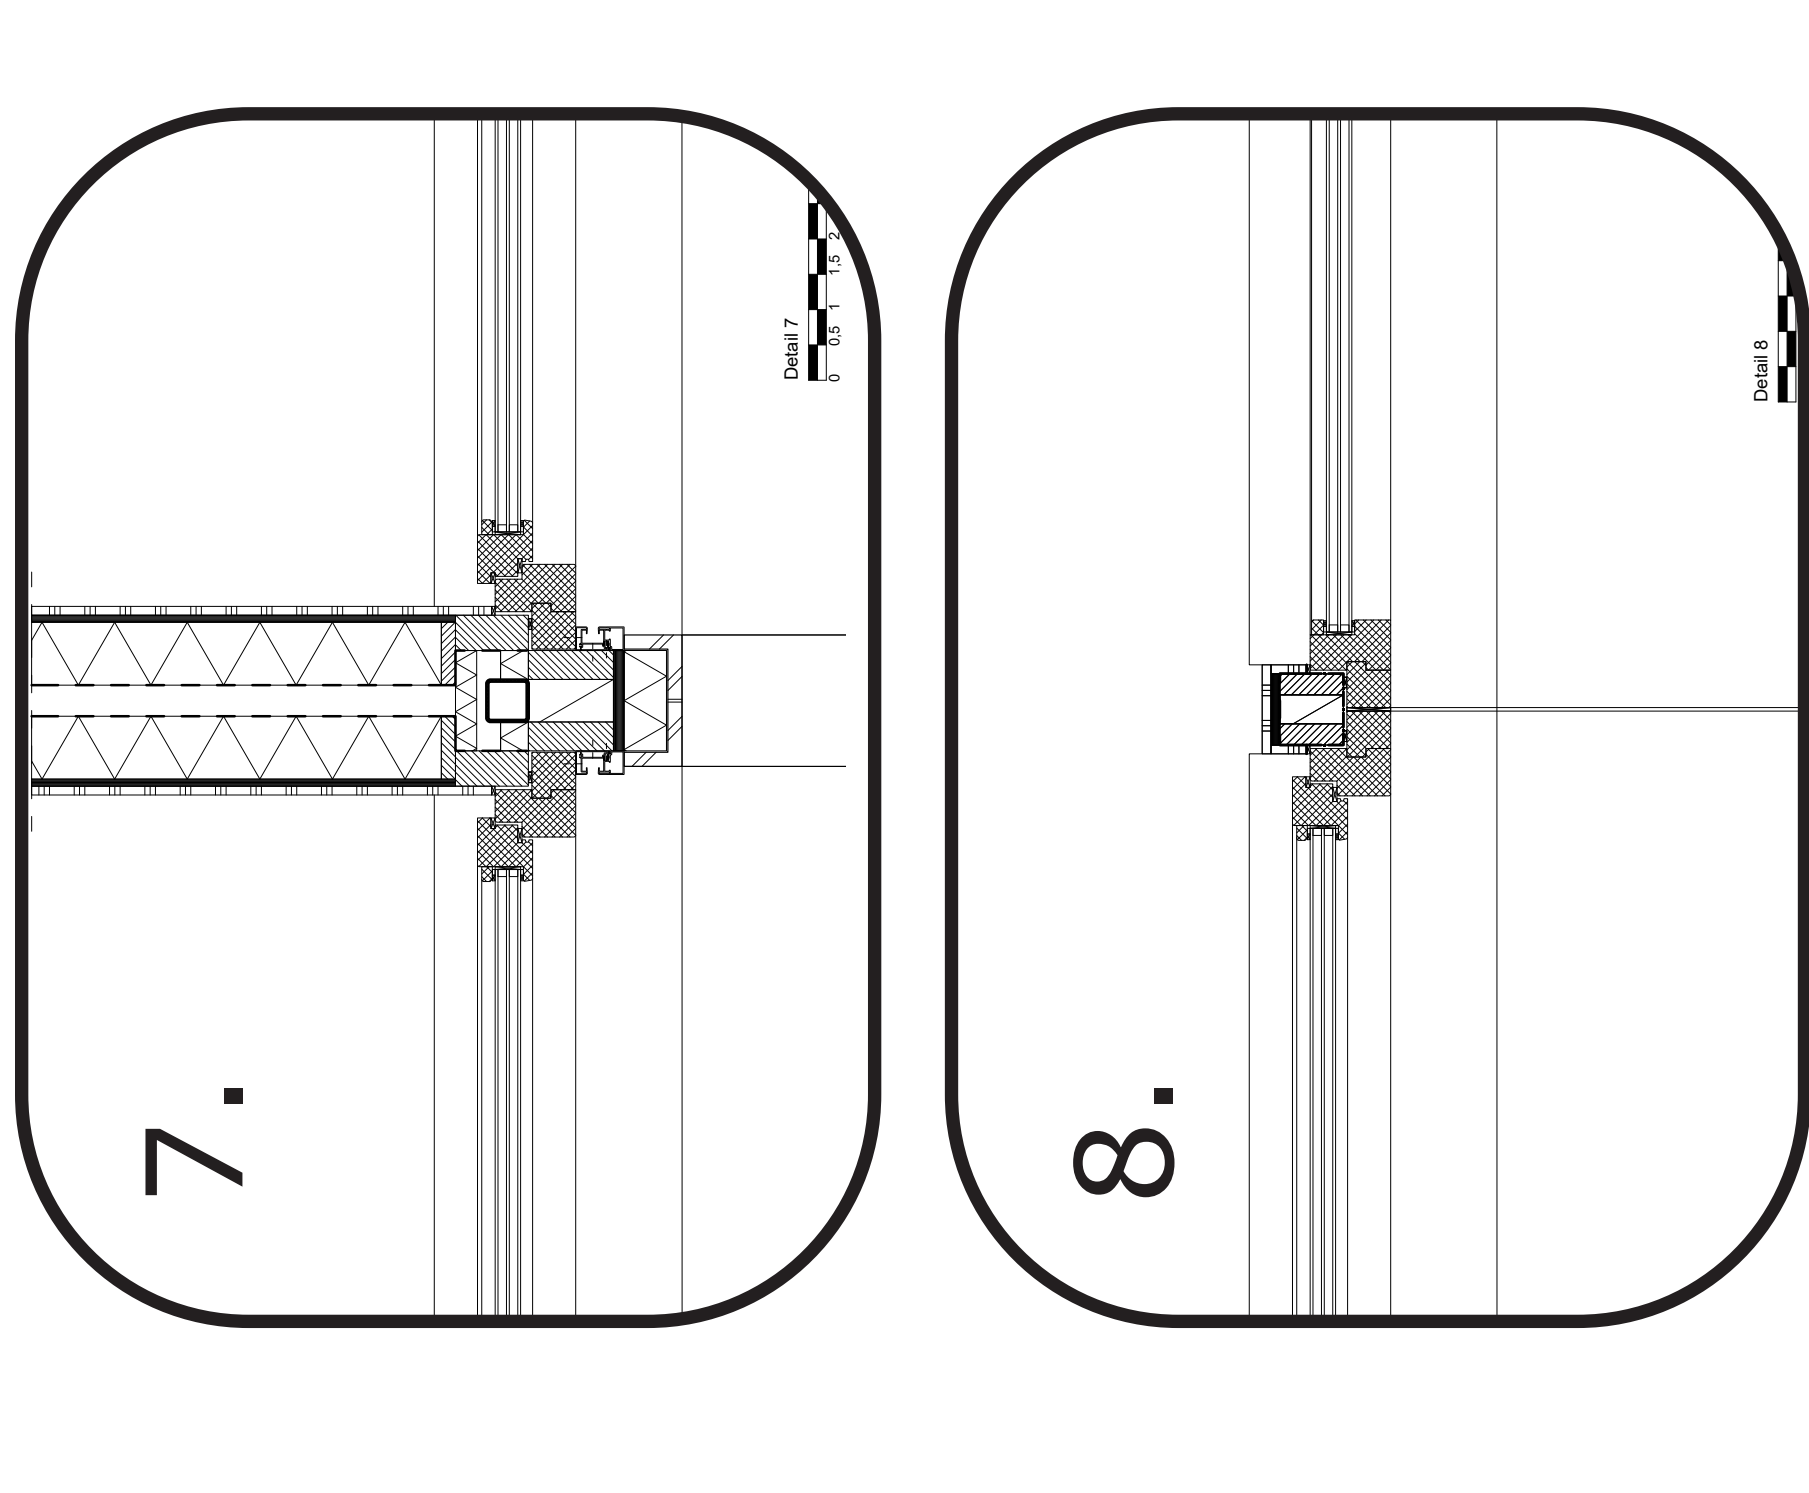



Atrium Fragment

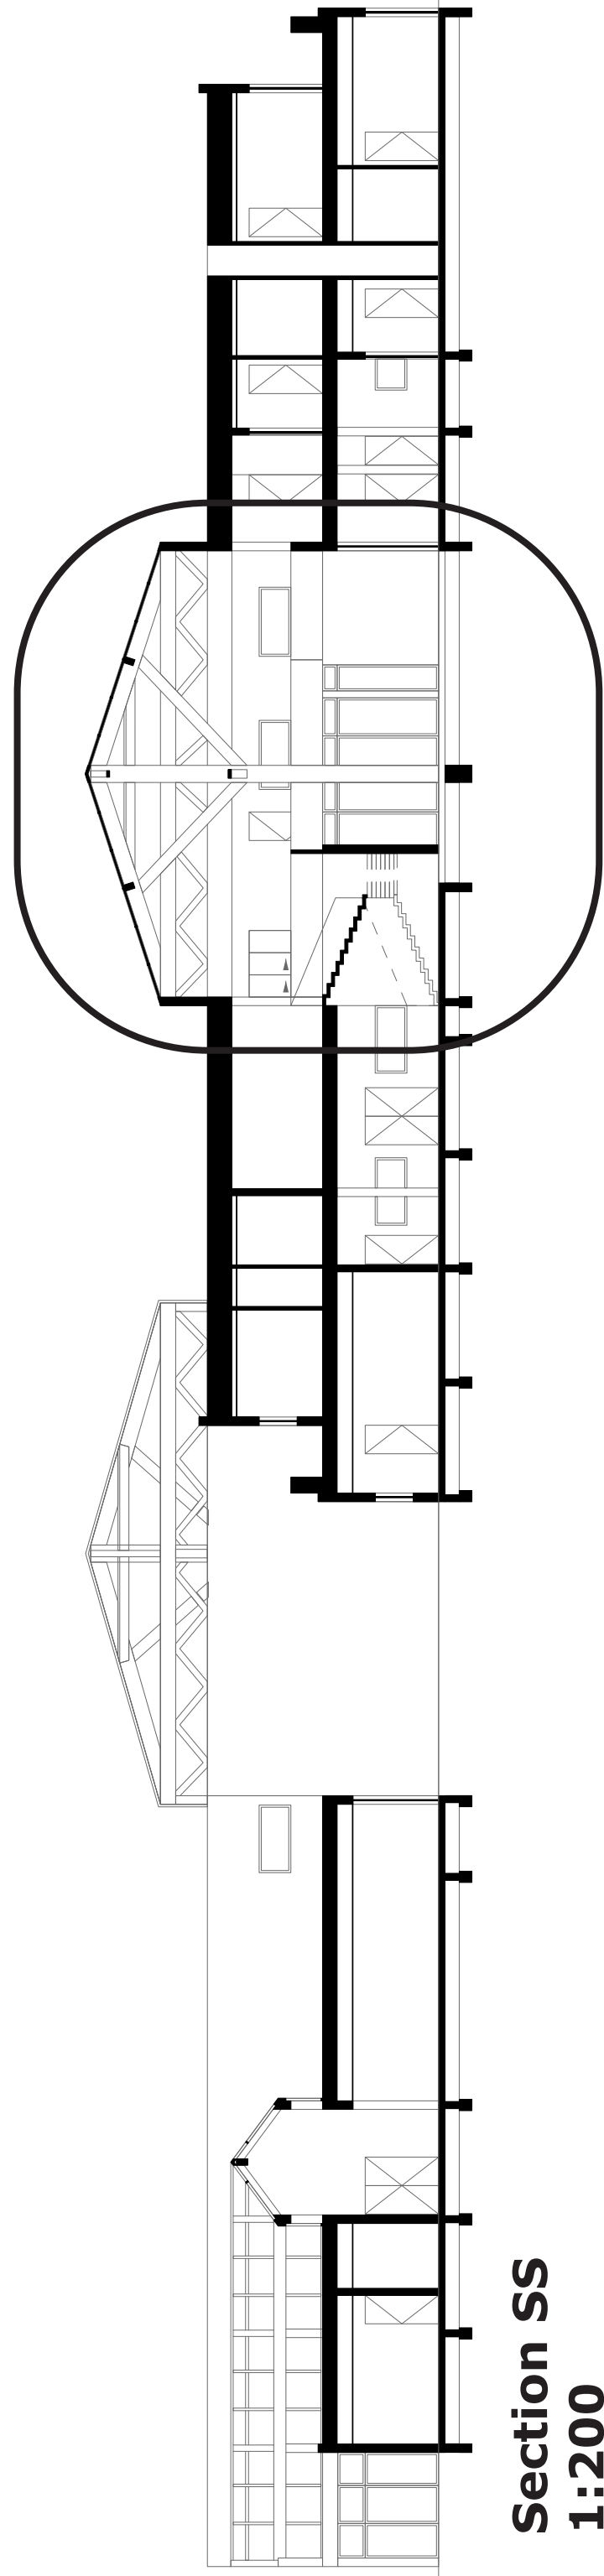









Section SS
1:200

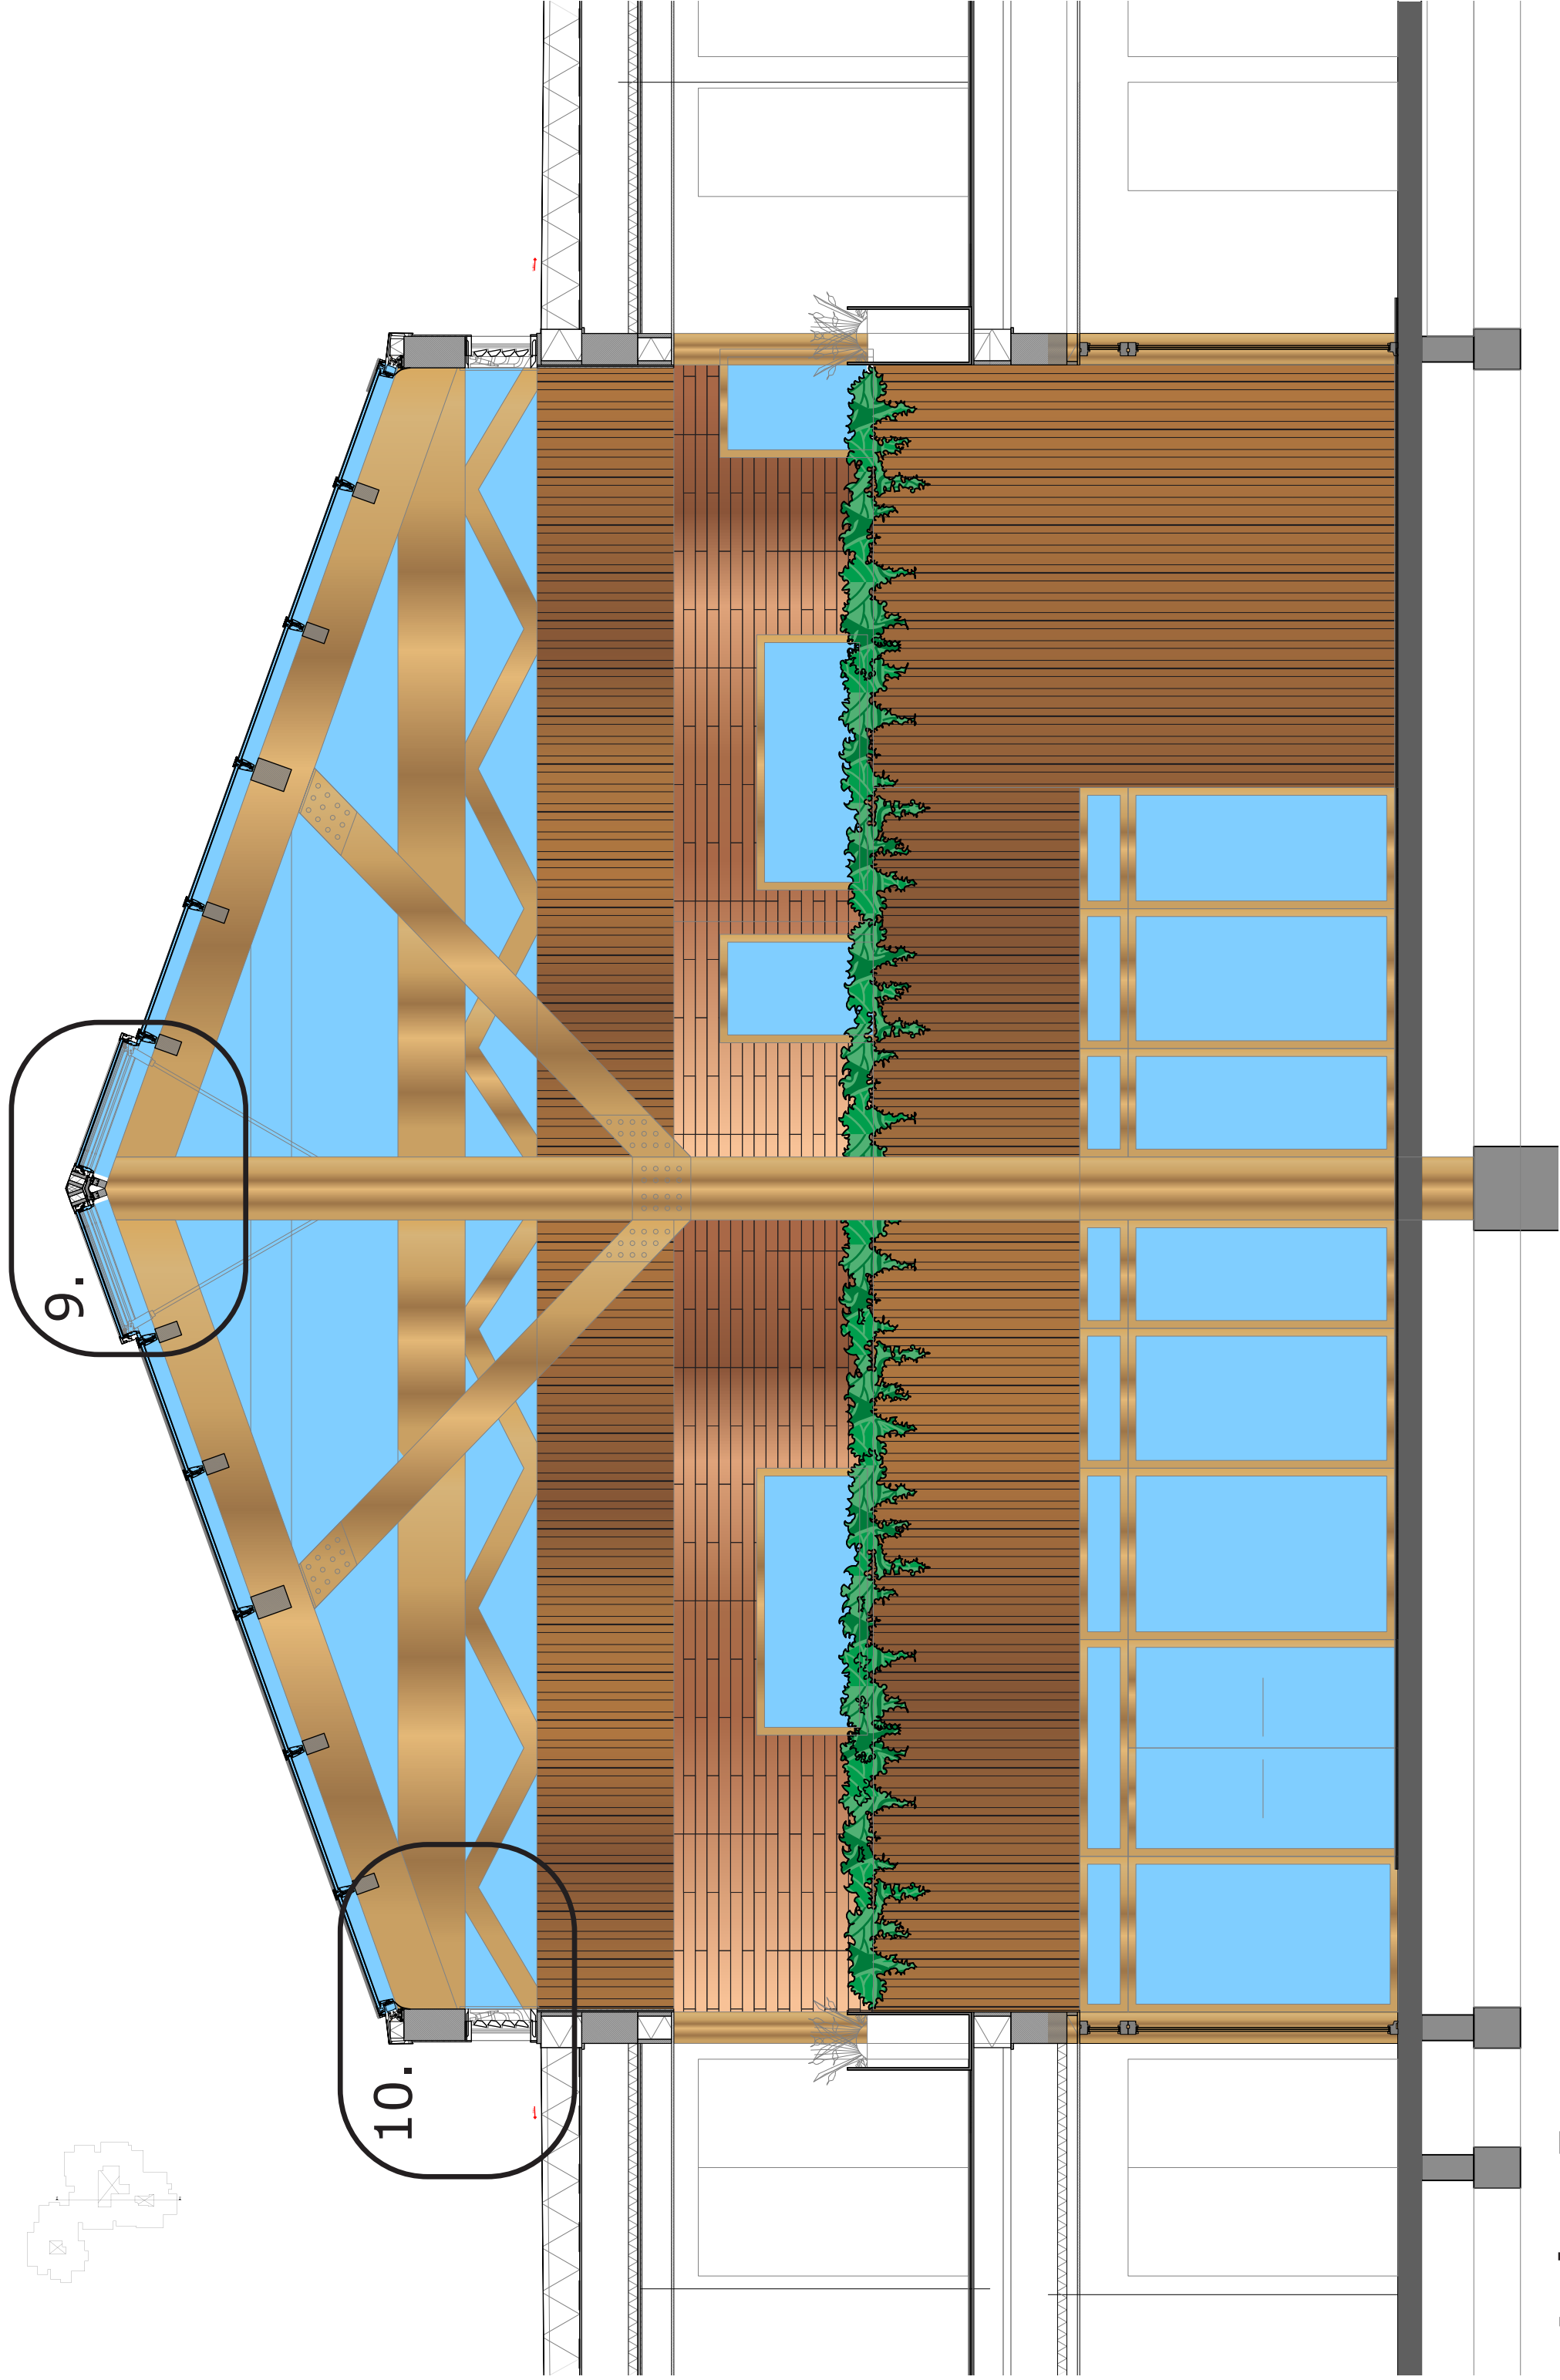



Atrium Fragment
1:50

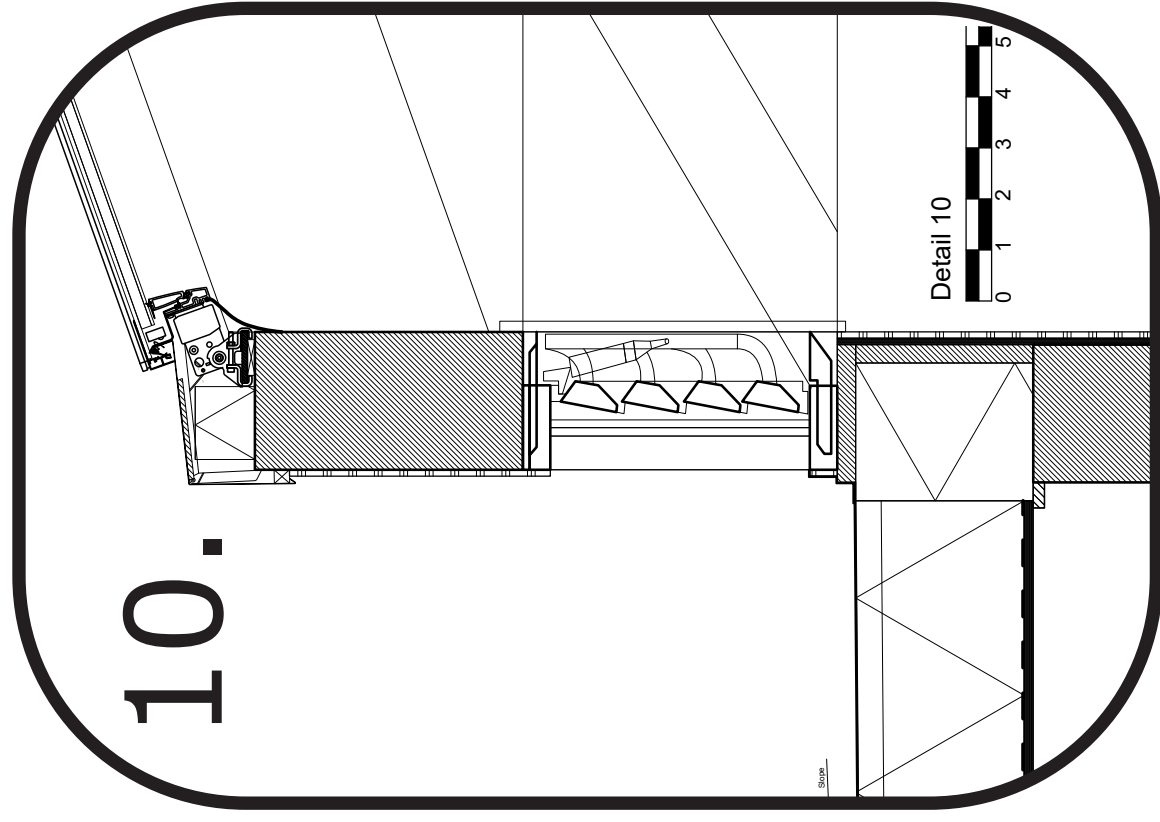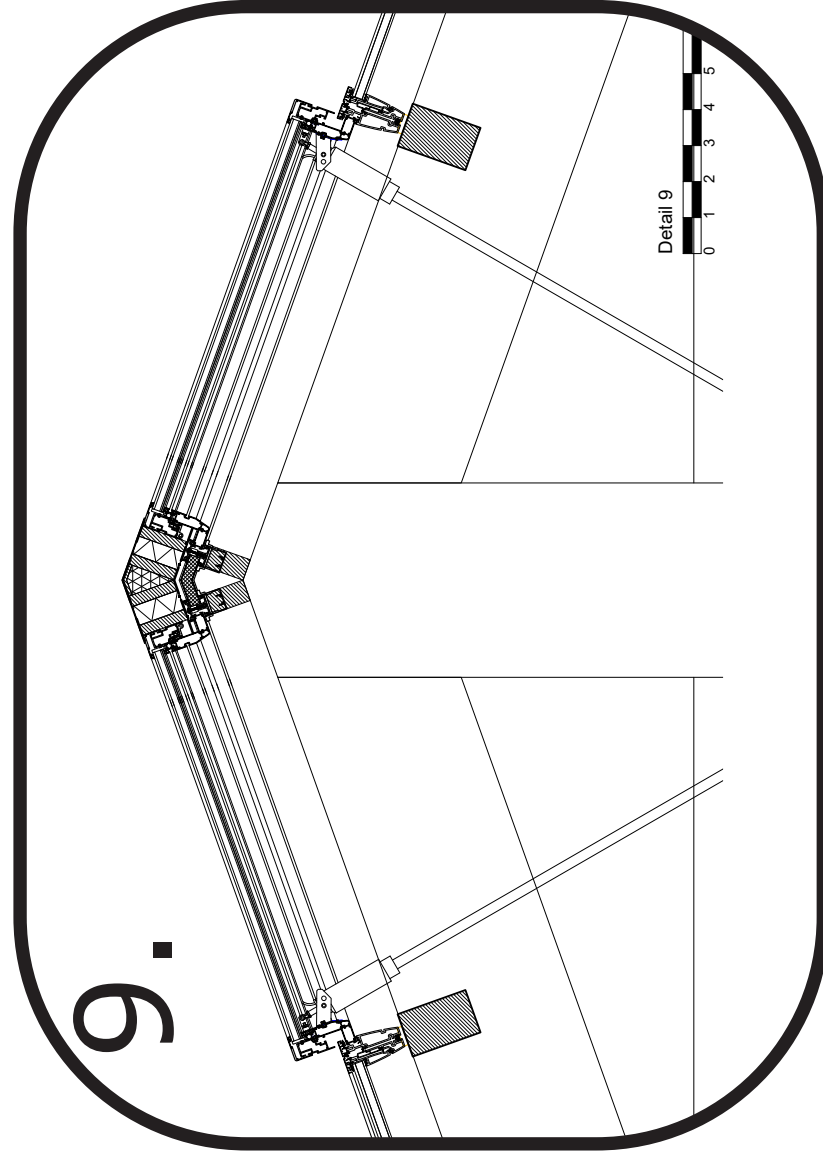


Building Structure

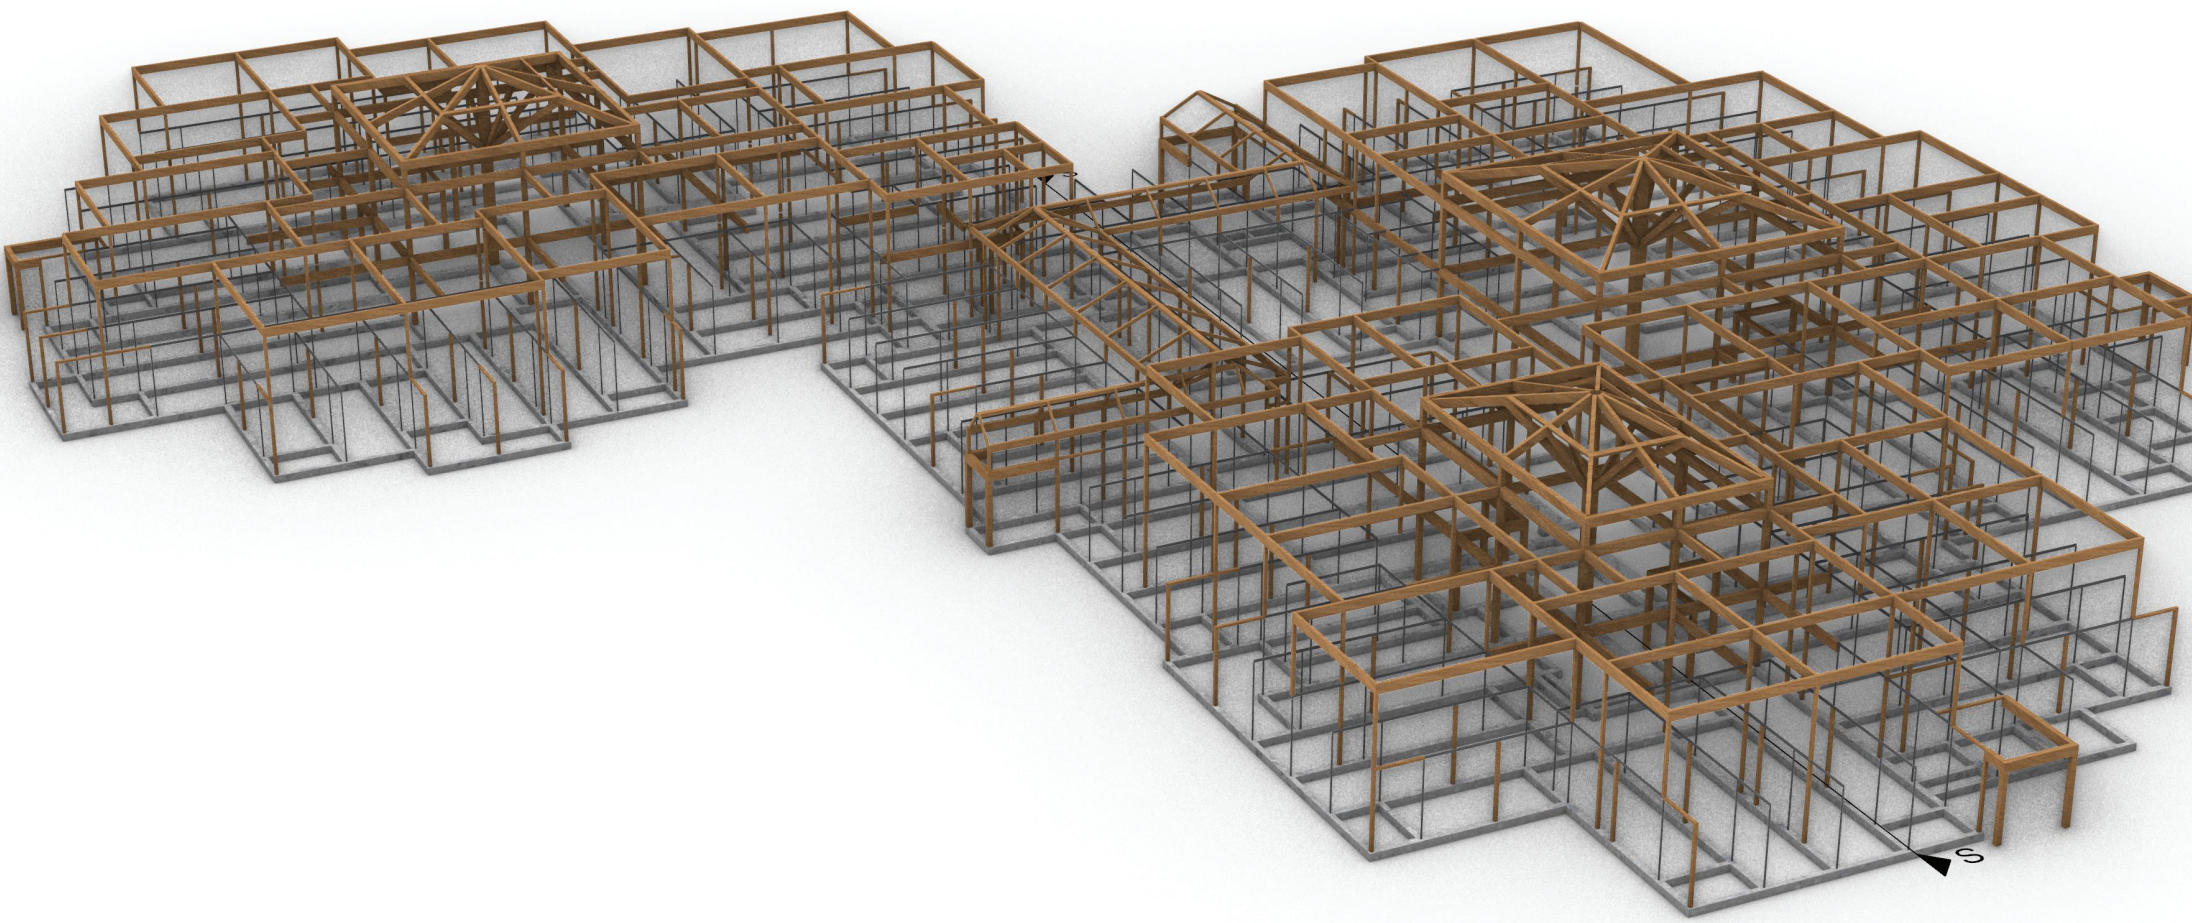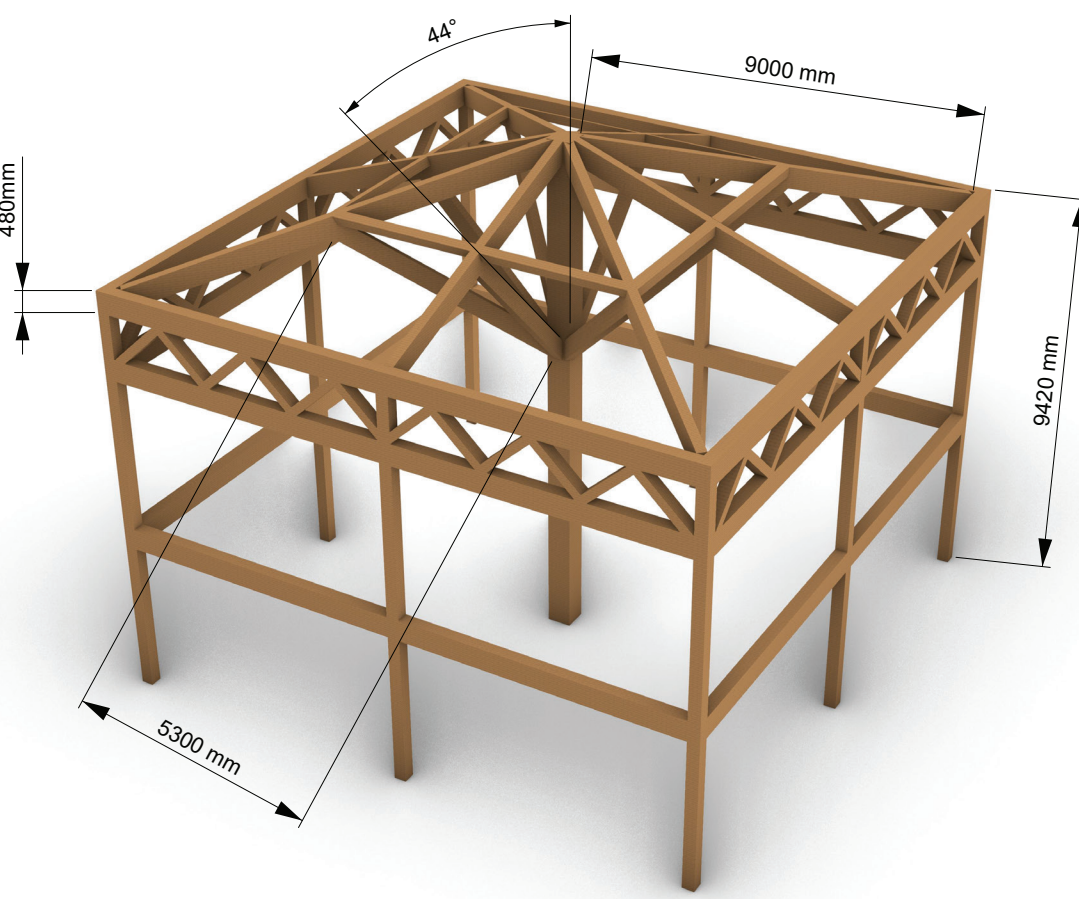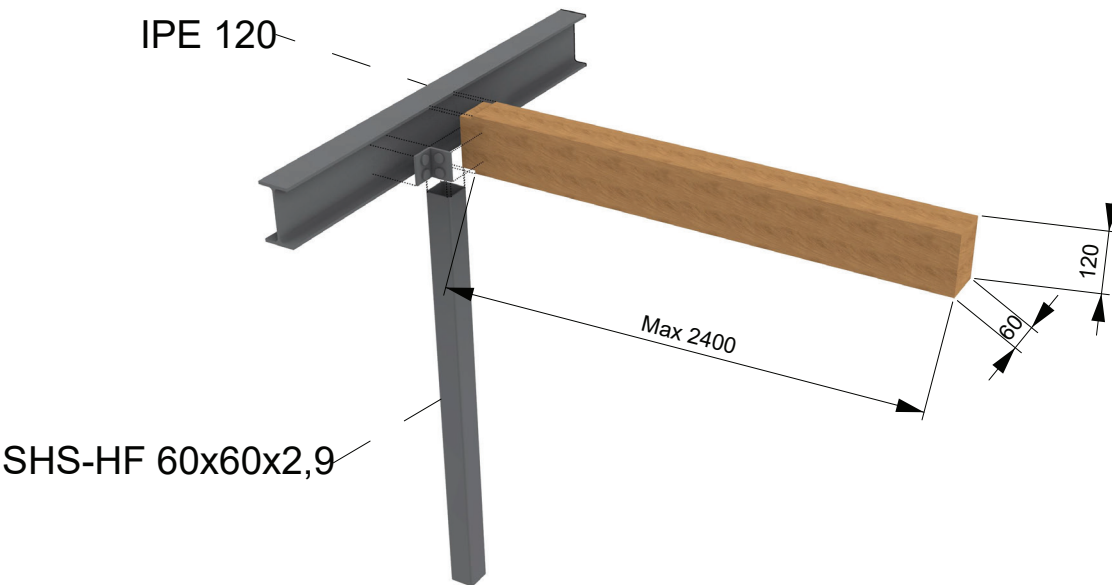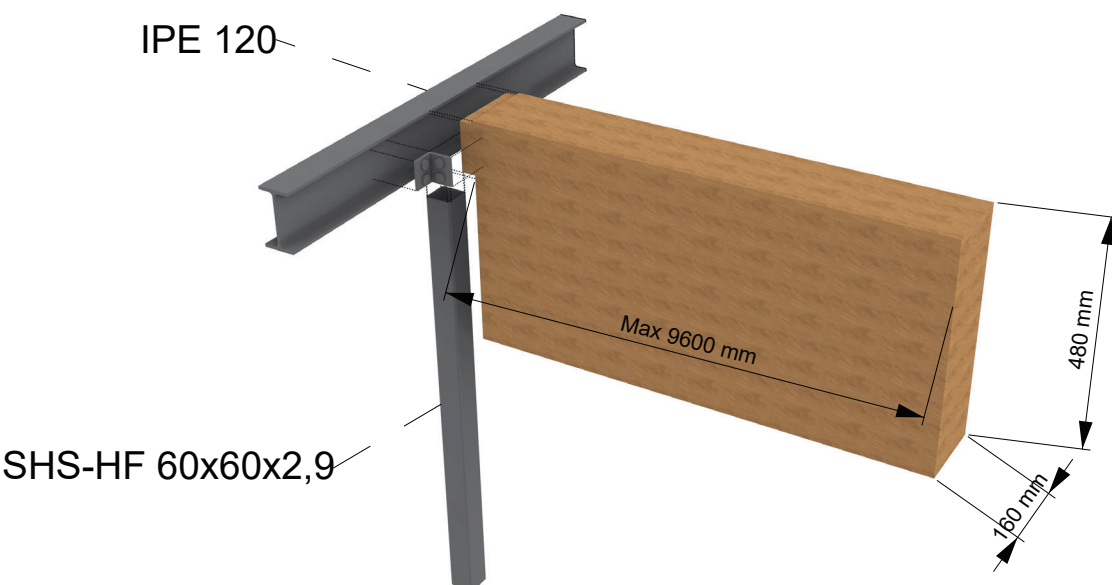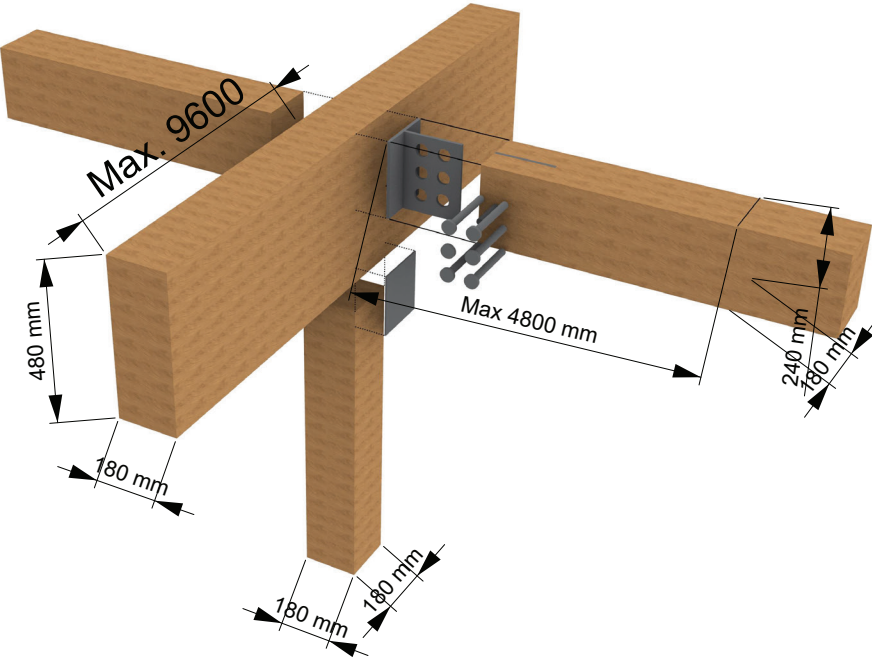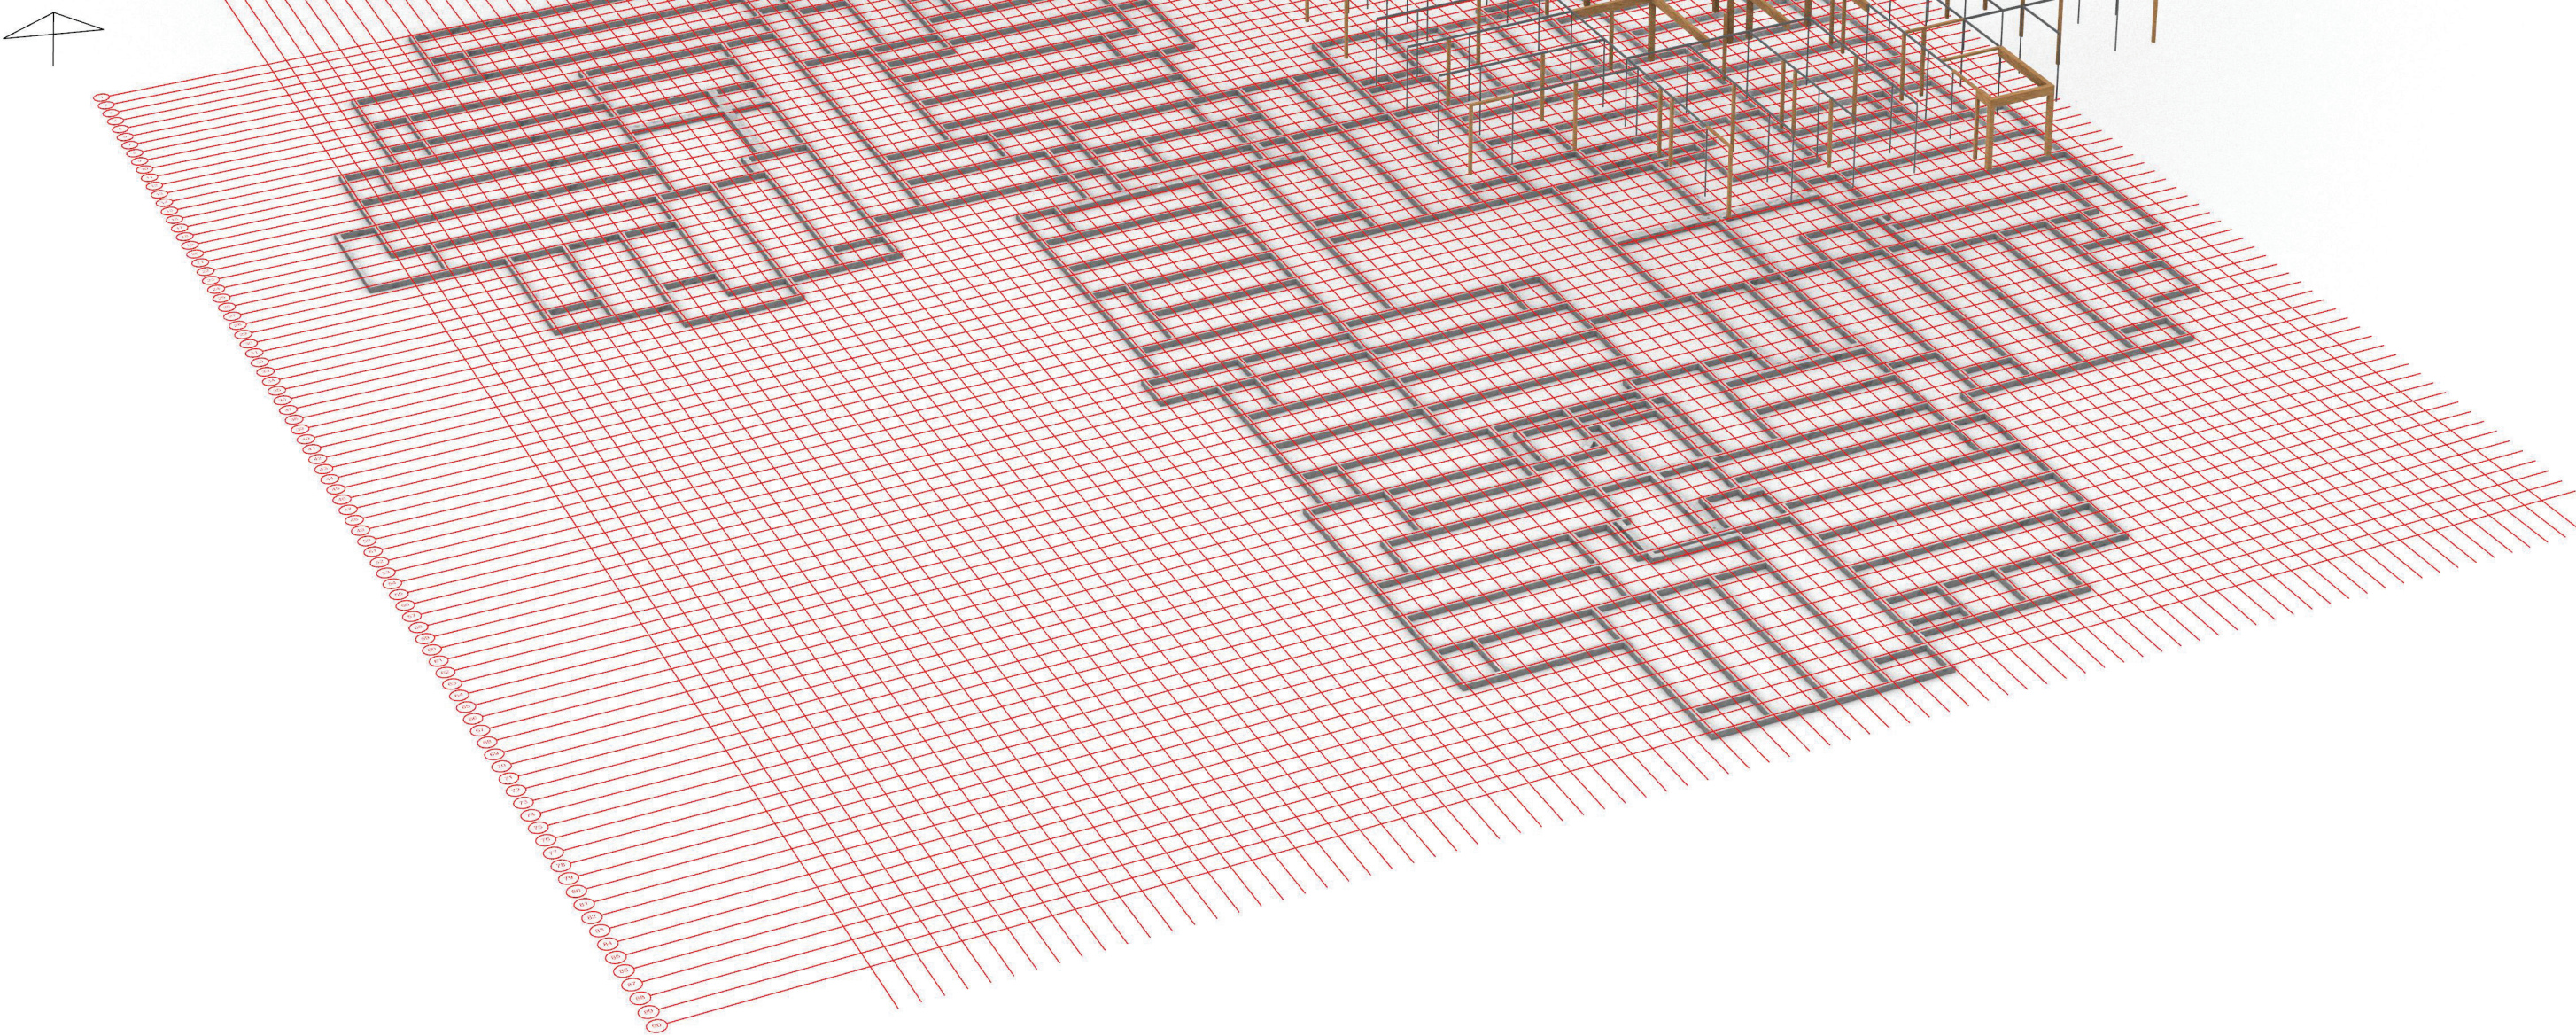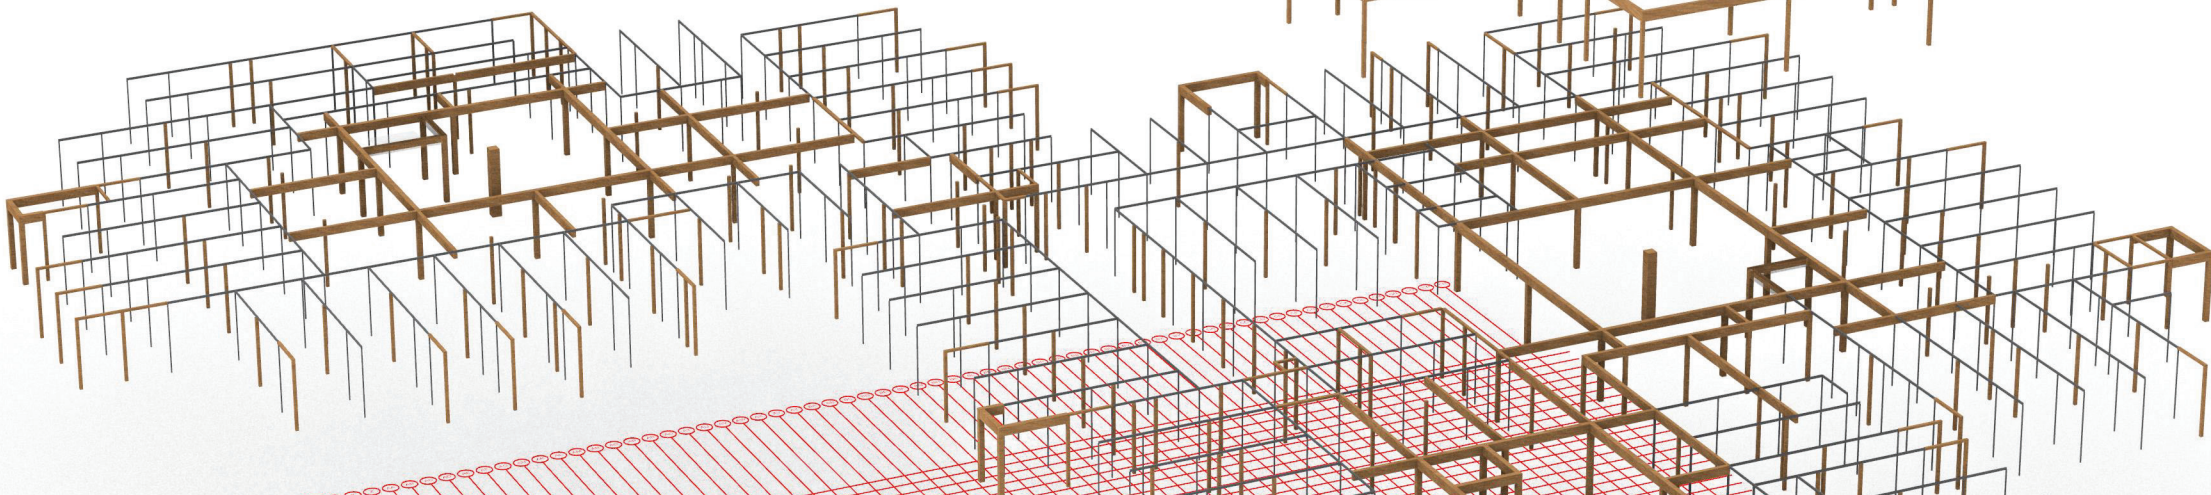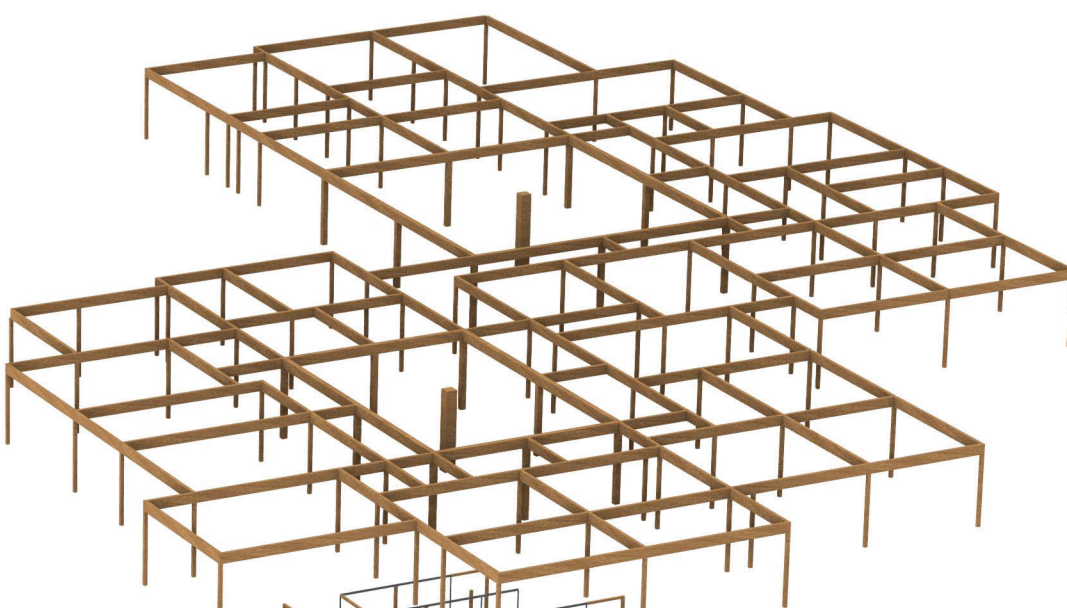


Climate design

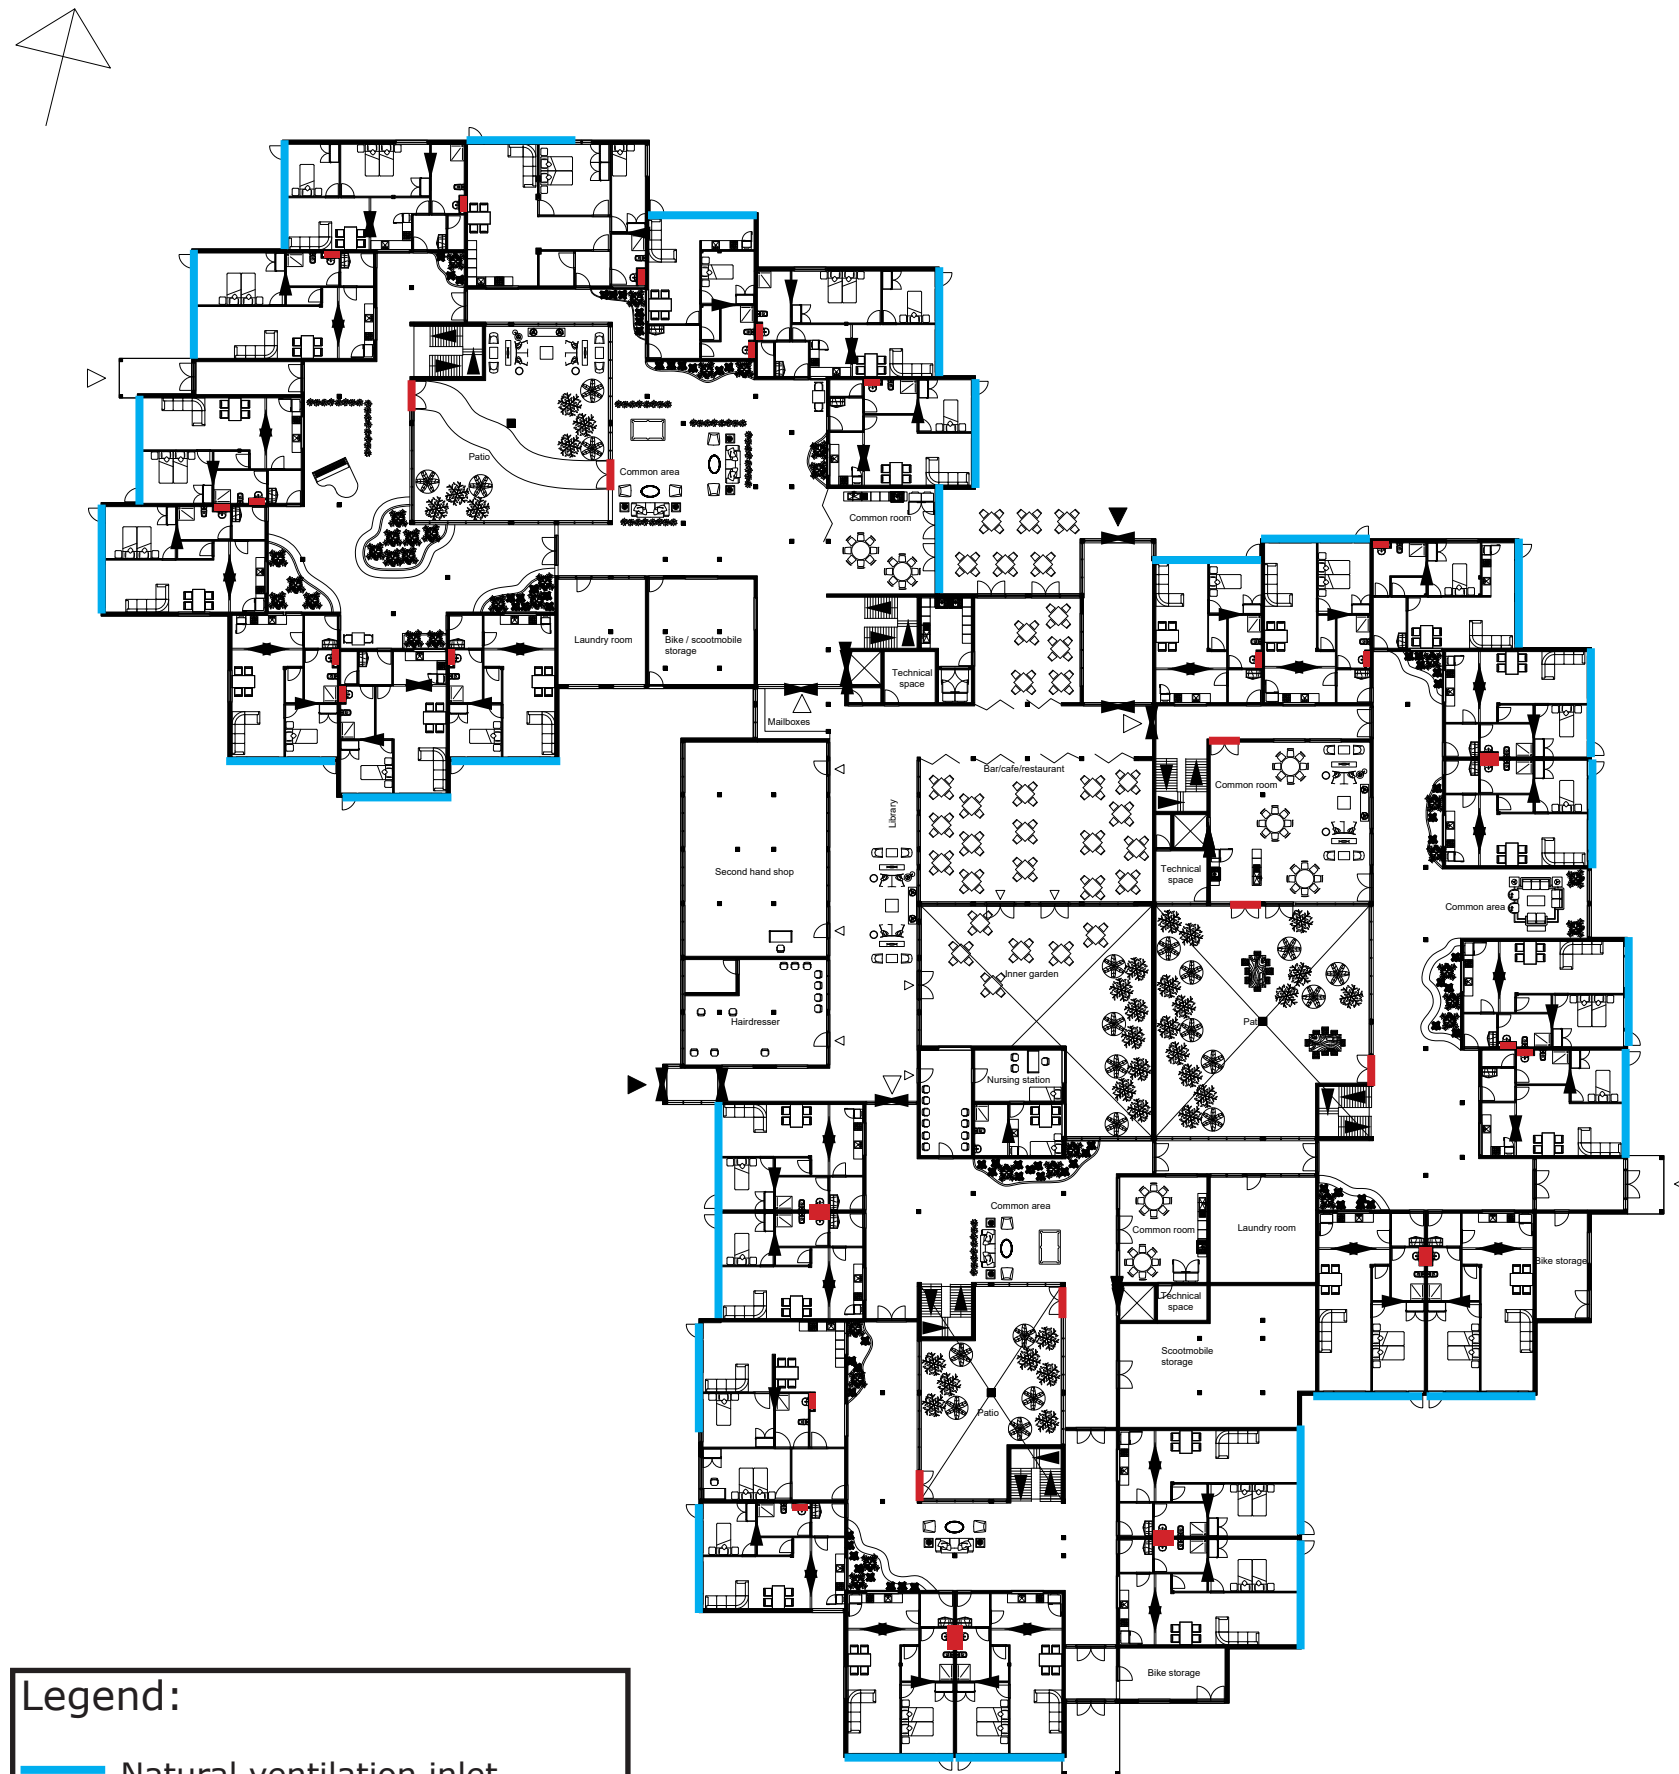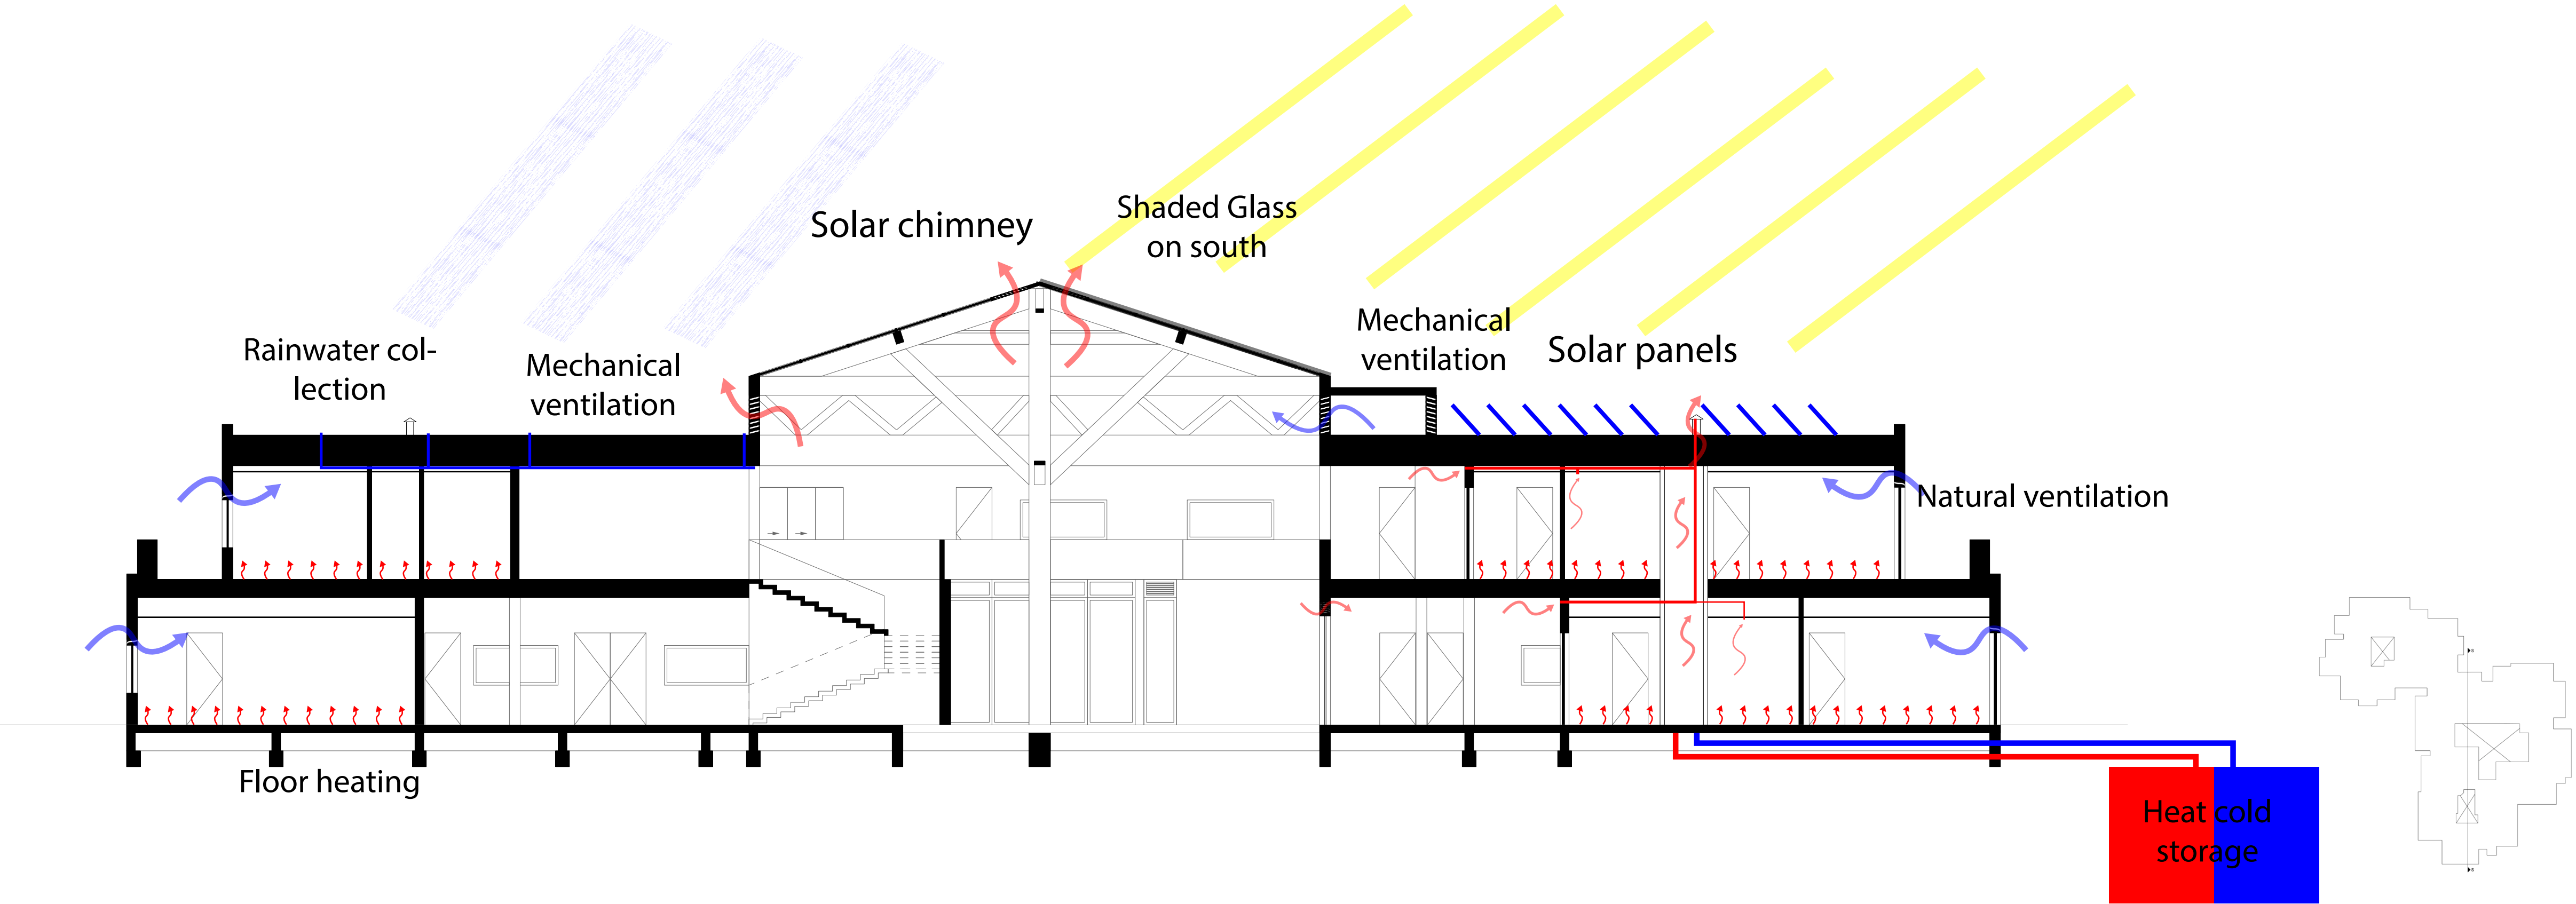

Ground floor
1:500

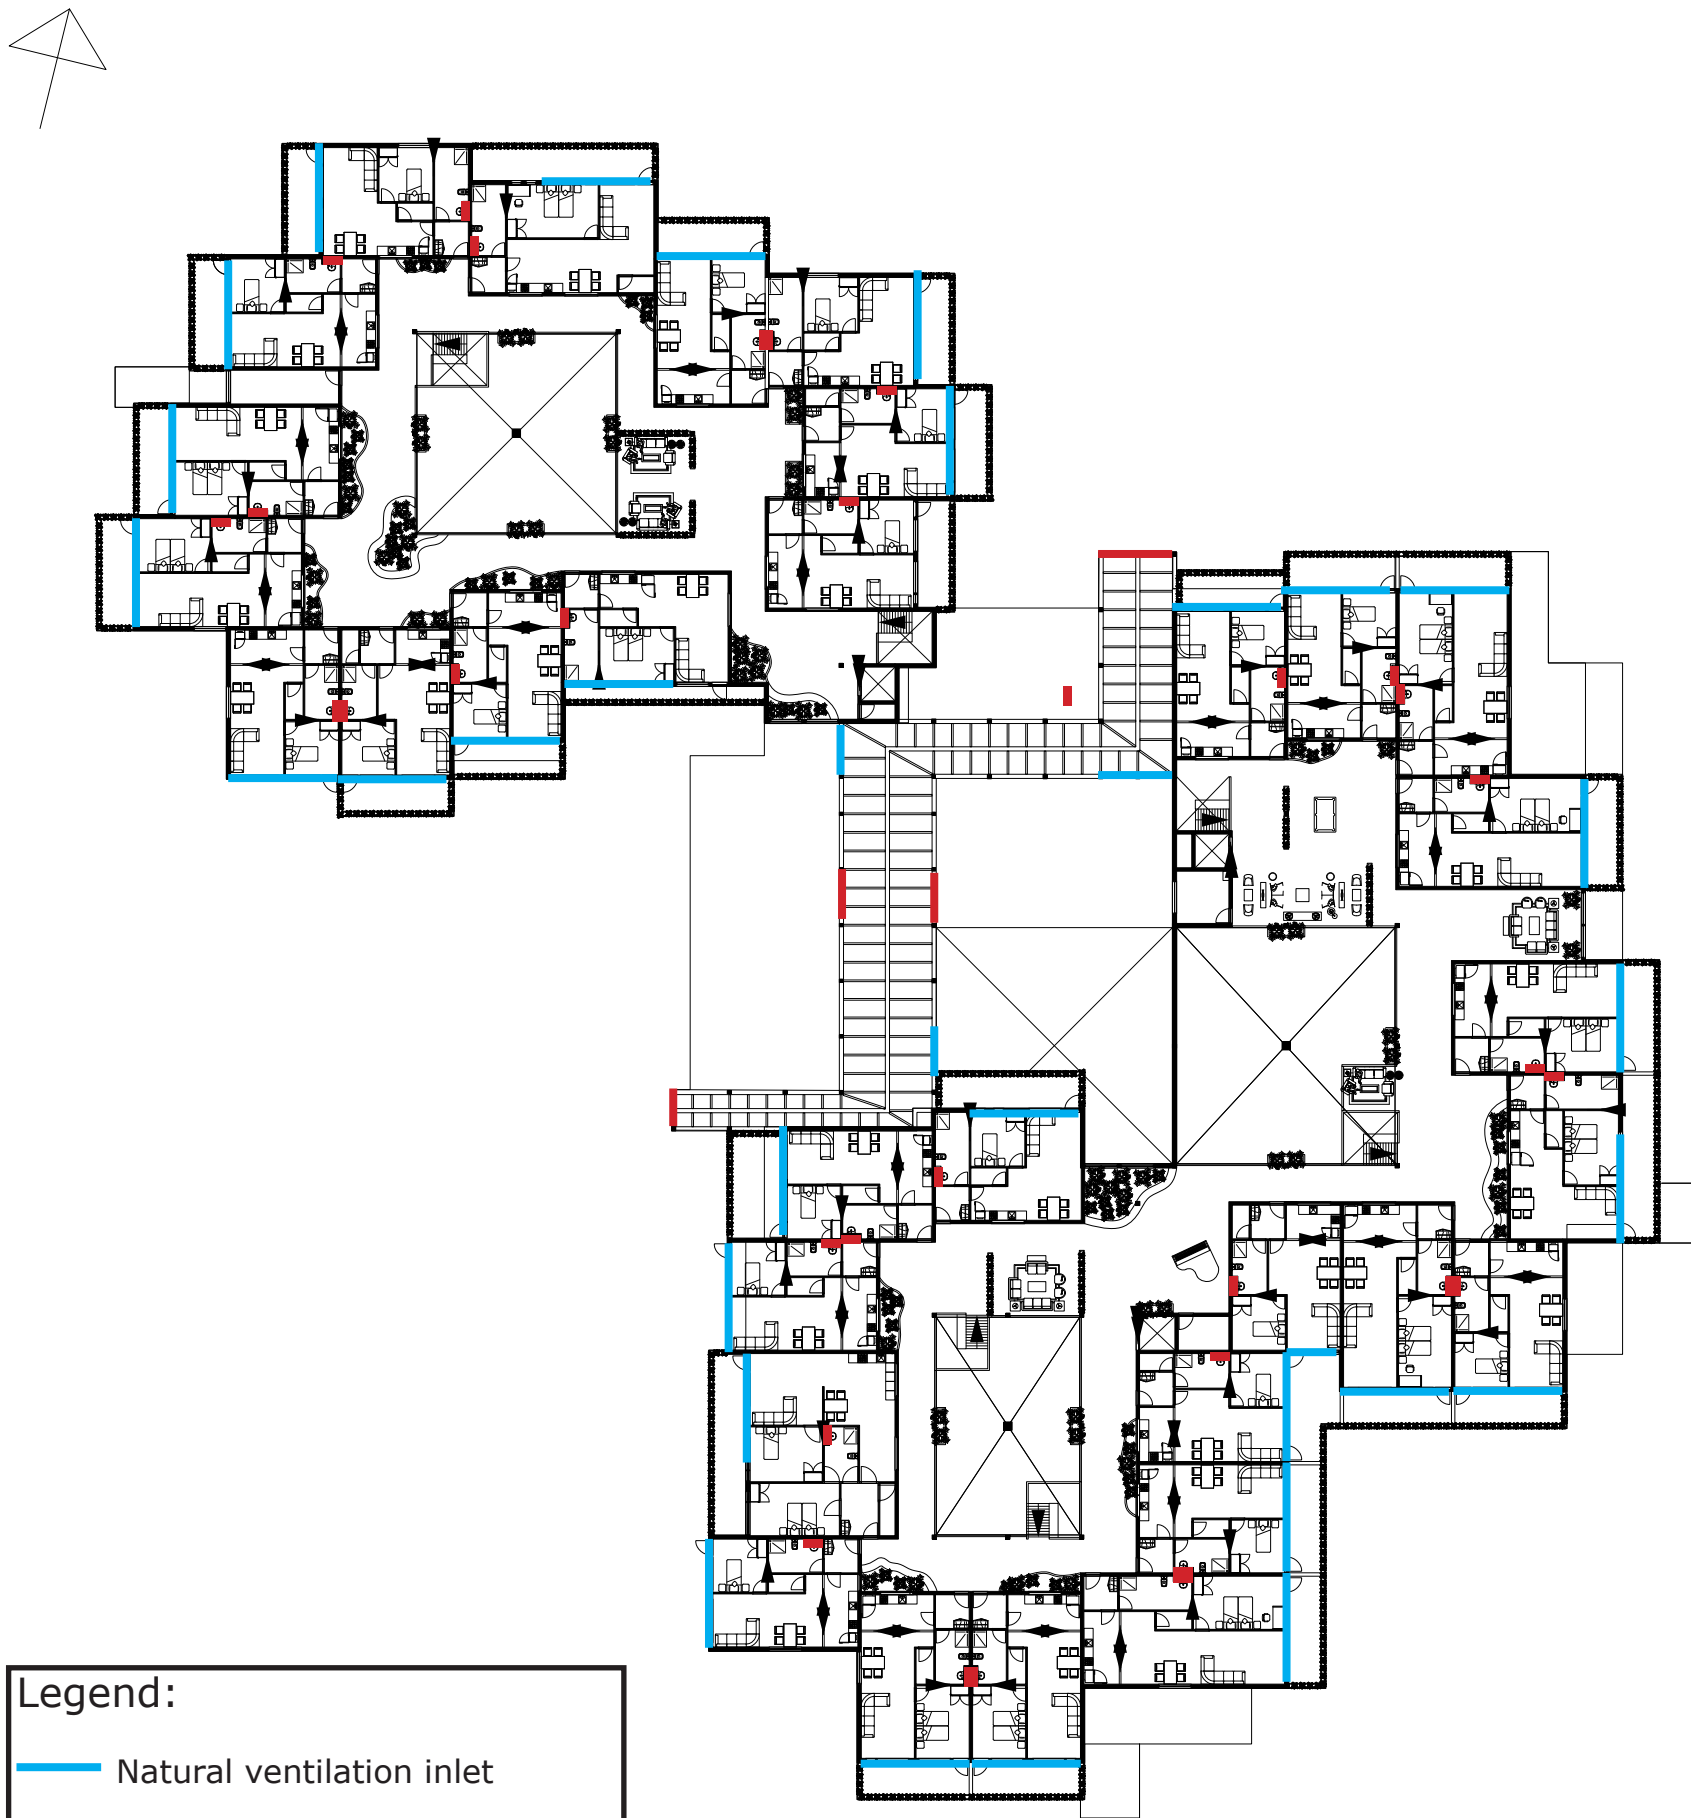

First floor
1:500

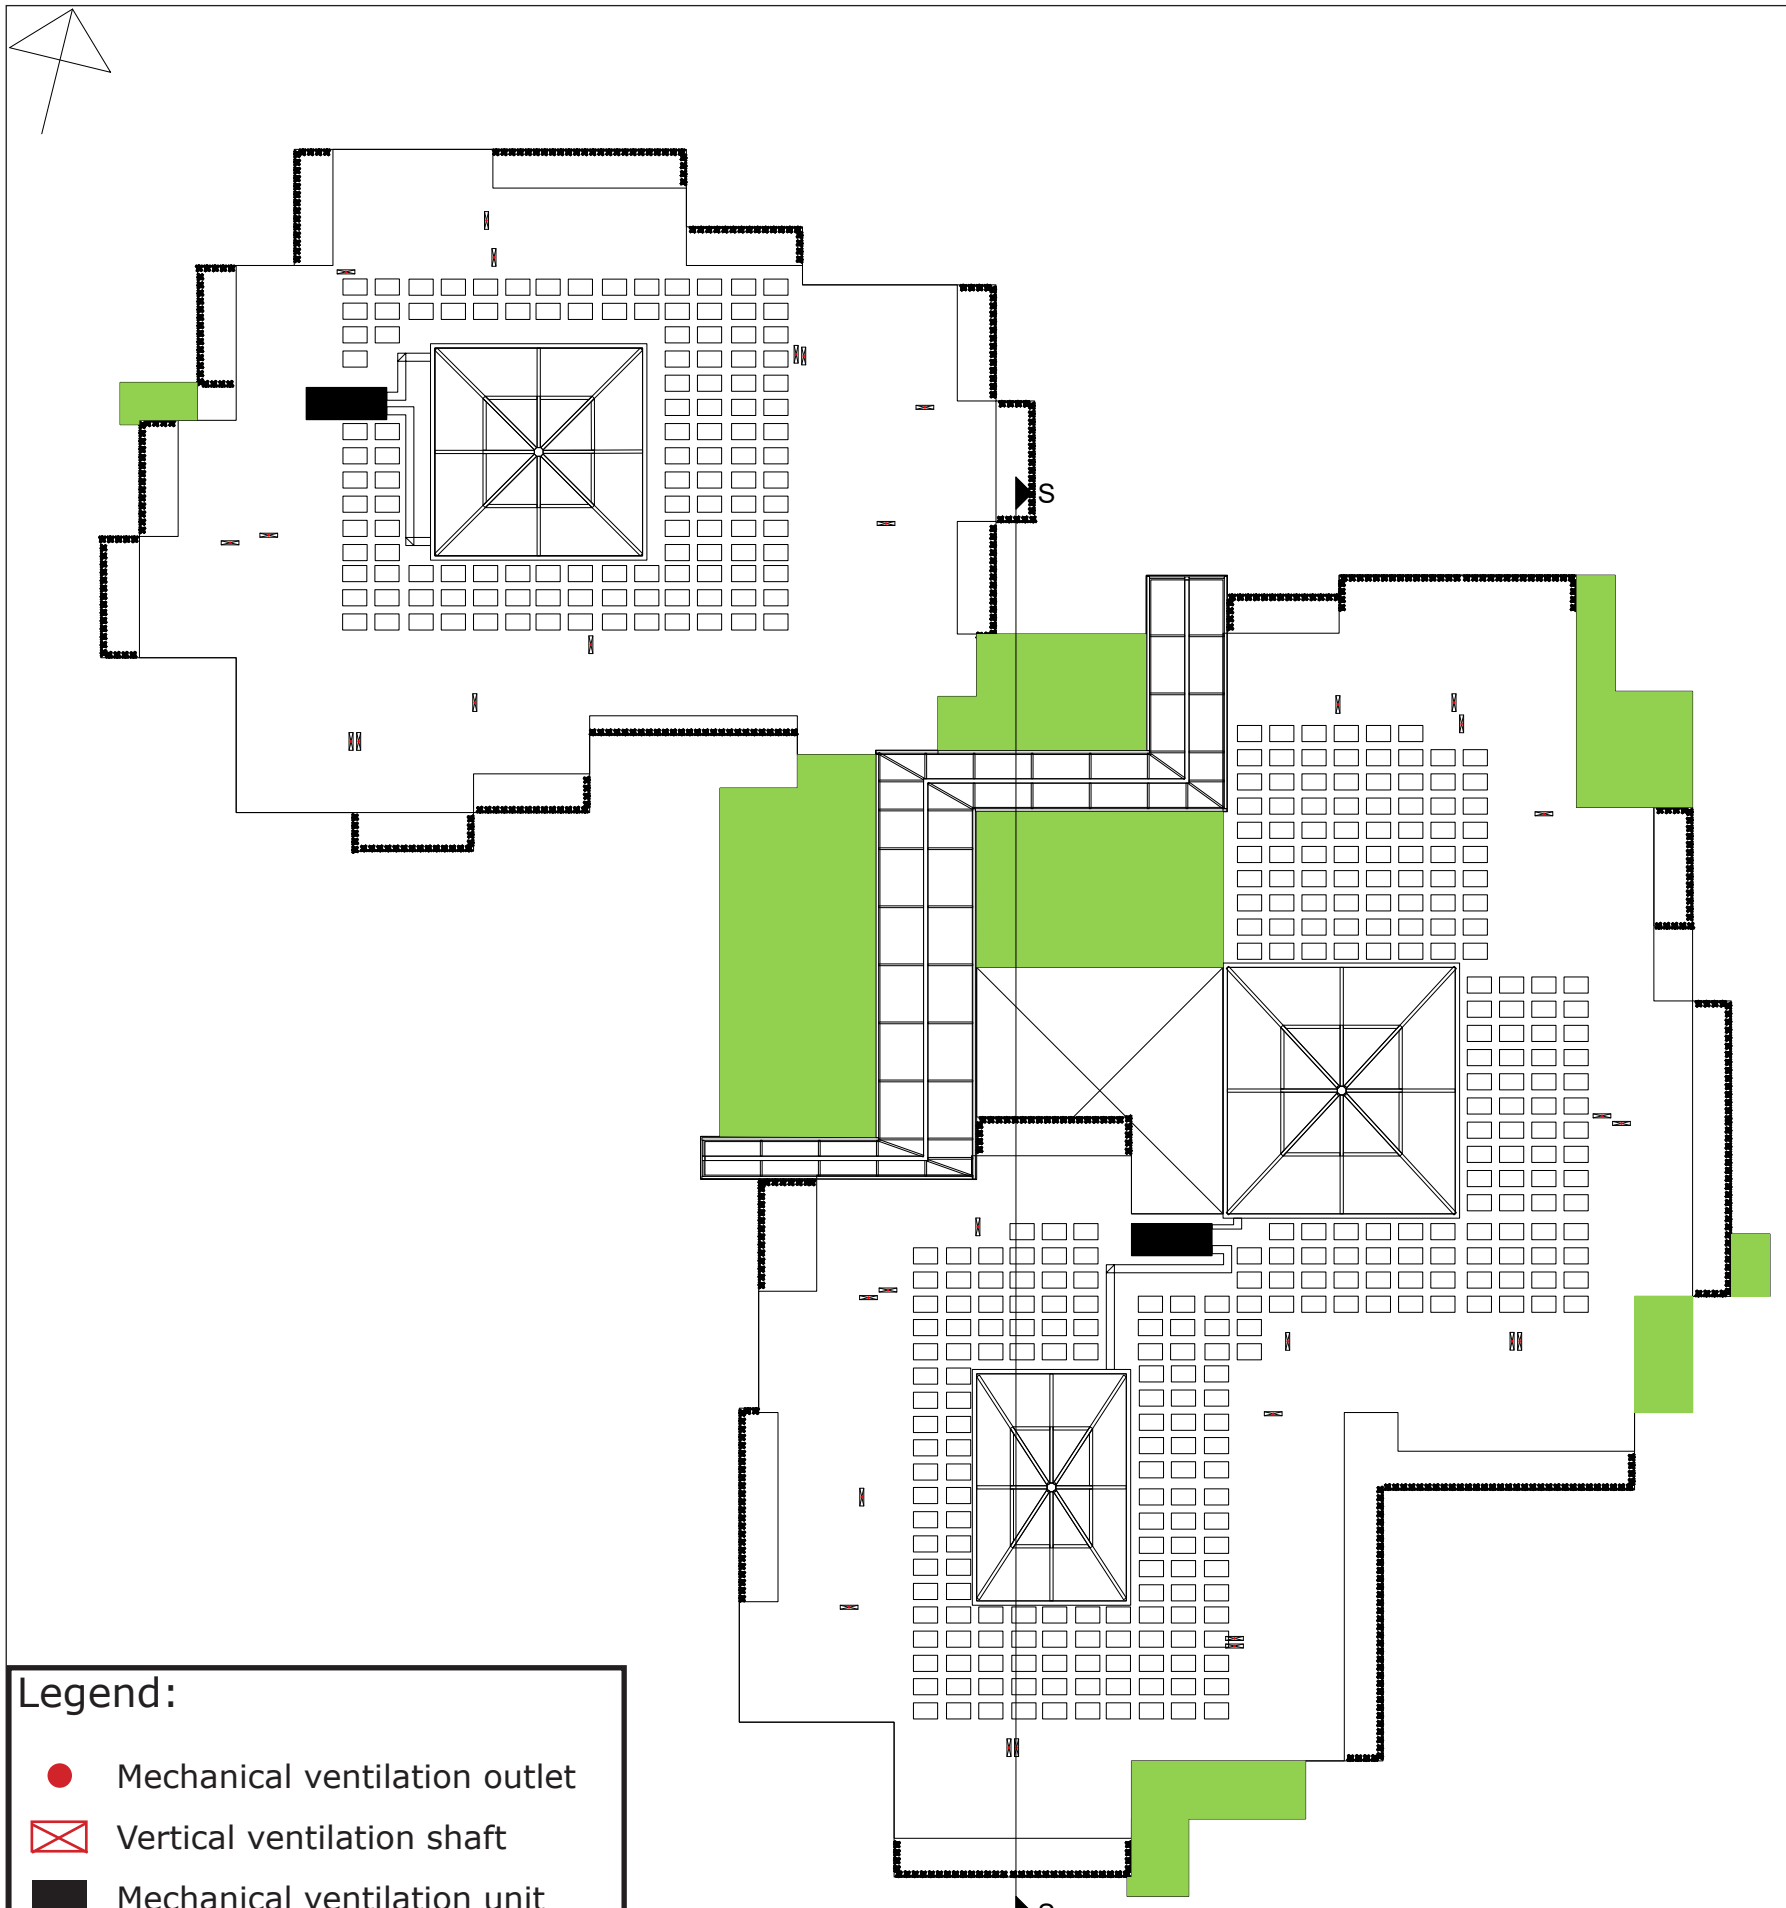

Roof
1:500

Legend:

- Natural ventilation inlet
- Natural ventilation flow
- Vertical ventilation shaft
- Technical space

Legend:

- Natural ventilation inlet
- Natural ventilation flow
- Vertical ventilation shaft
- Technical space

Legend:

- Mechanical ventilation outlet
- Vertical ventilation shaft
- Mechanical ventilation unit
- PV-panel
- Green roof