













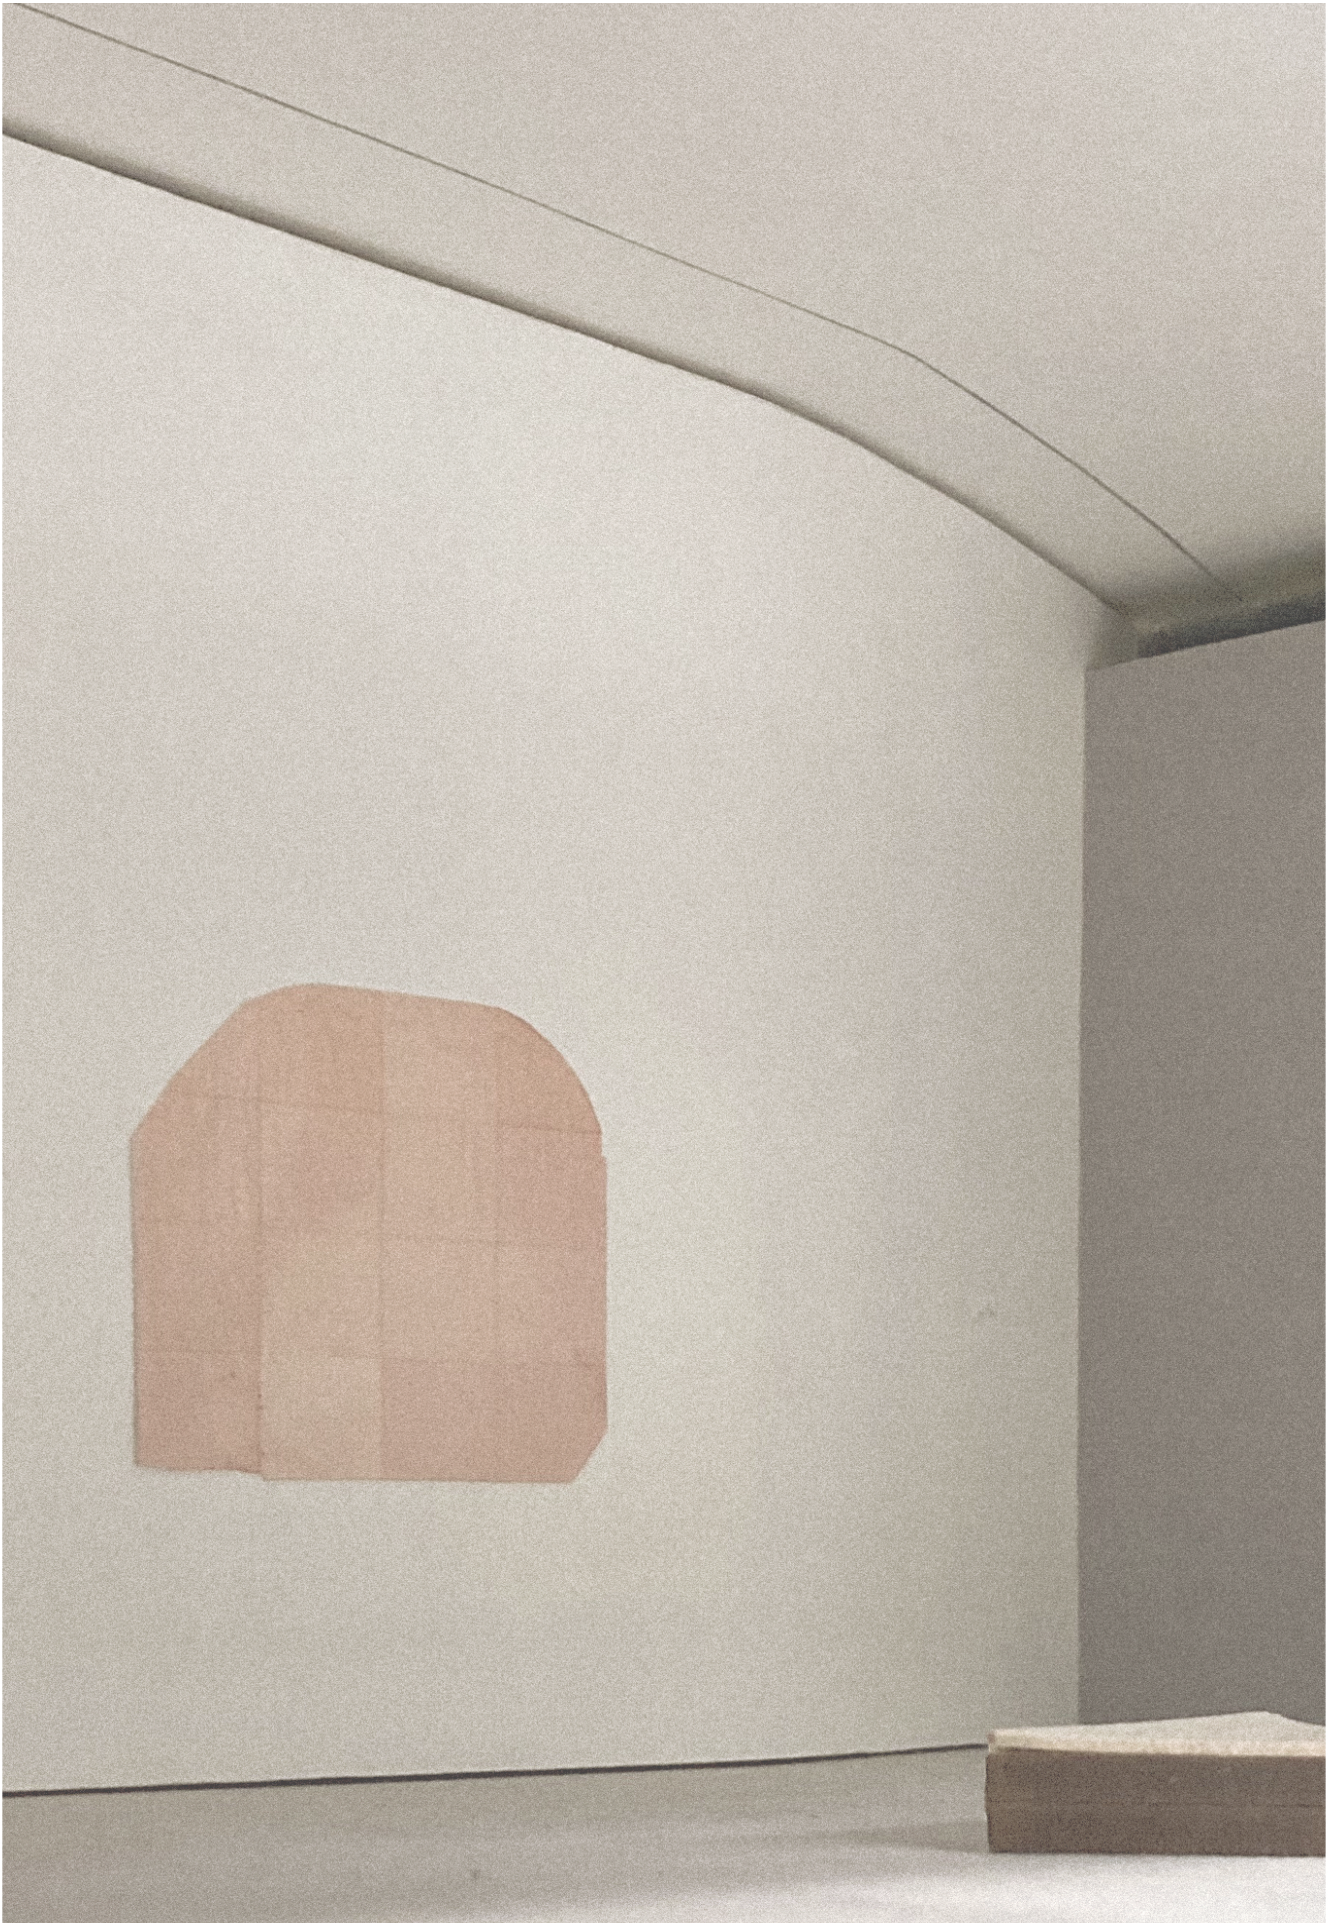









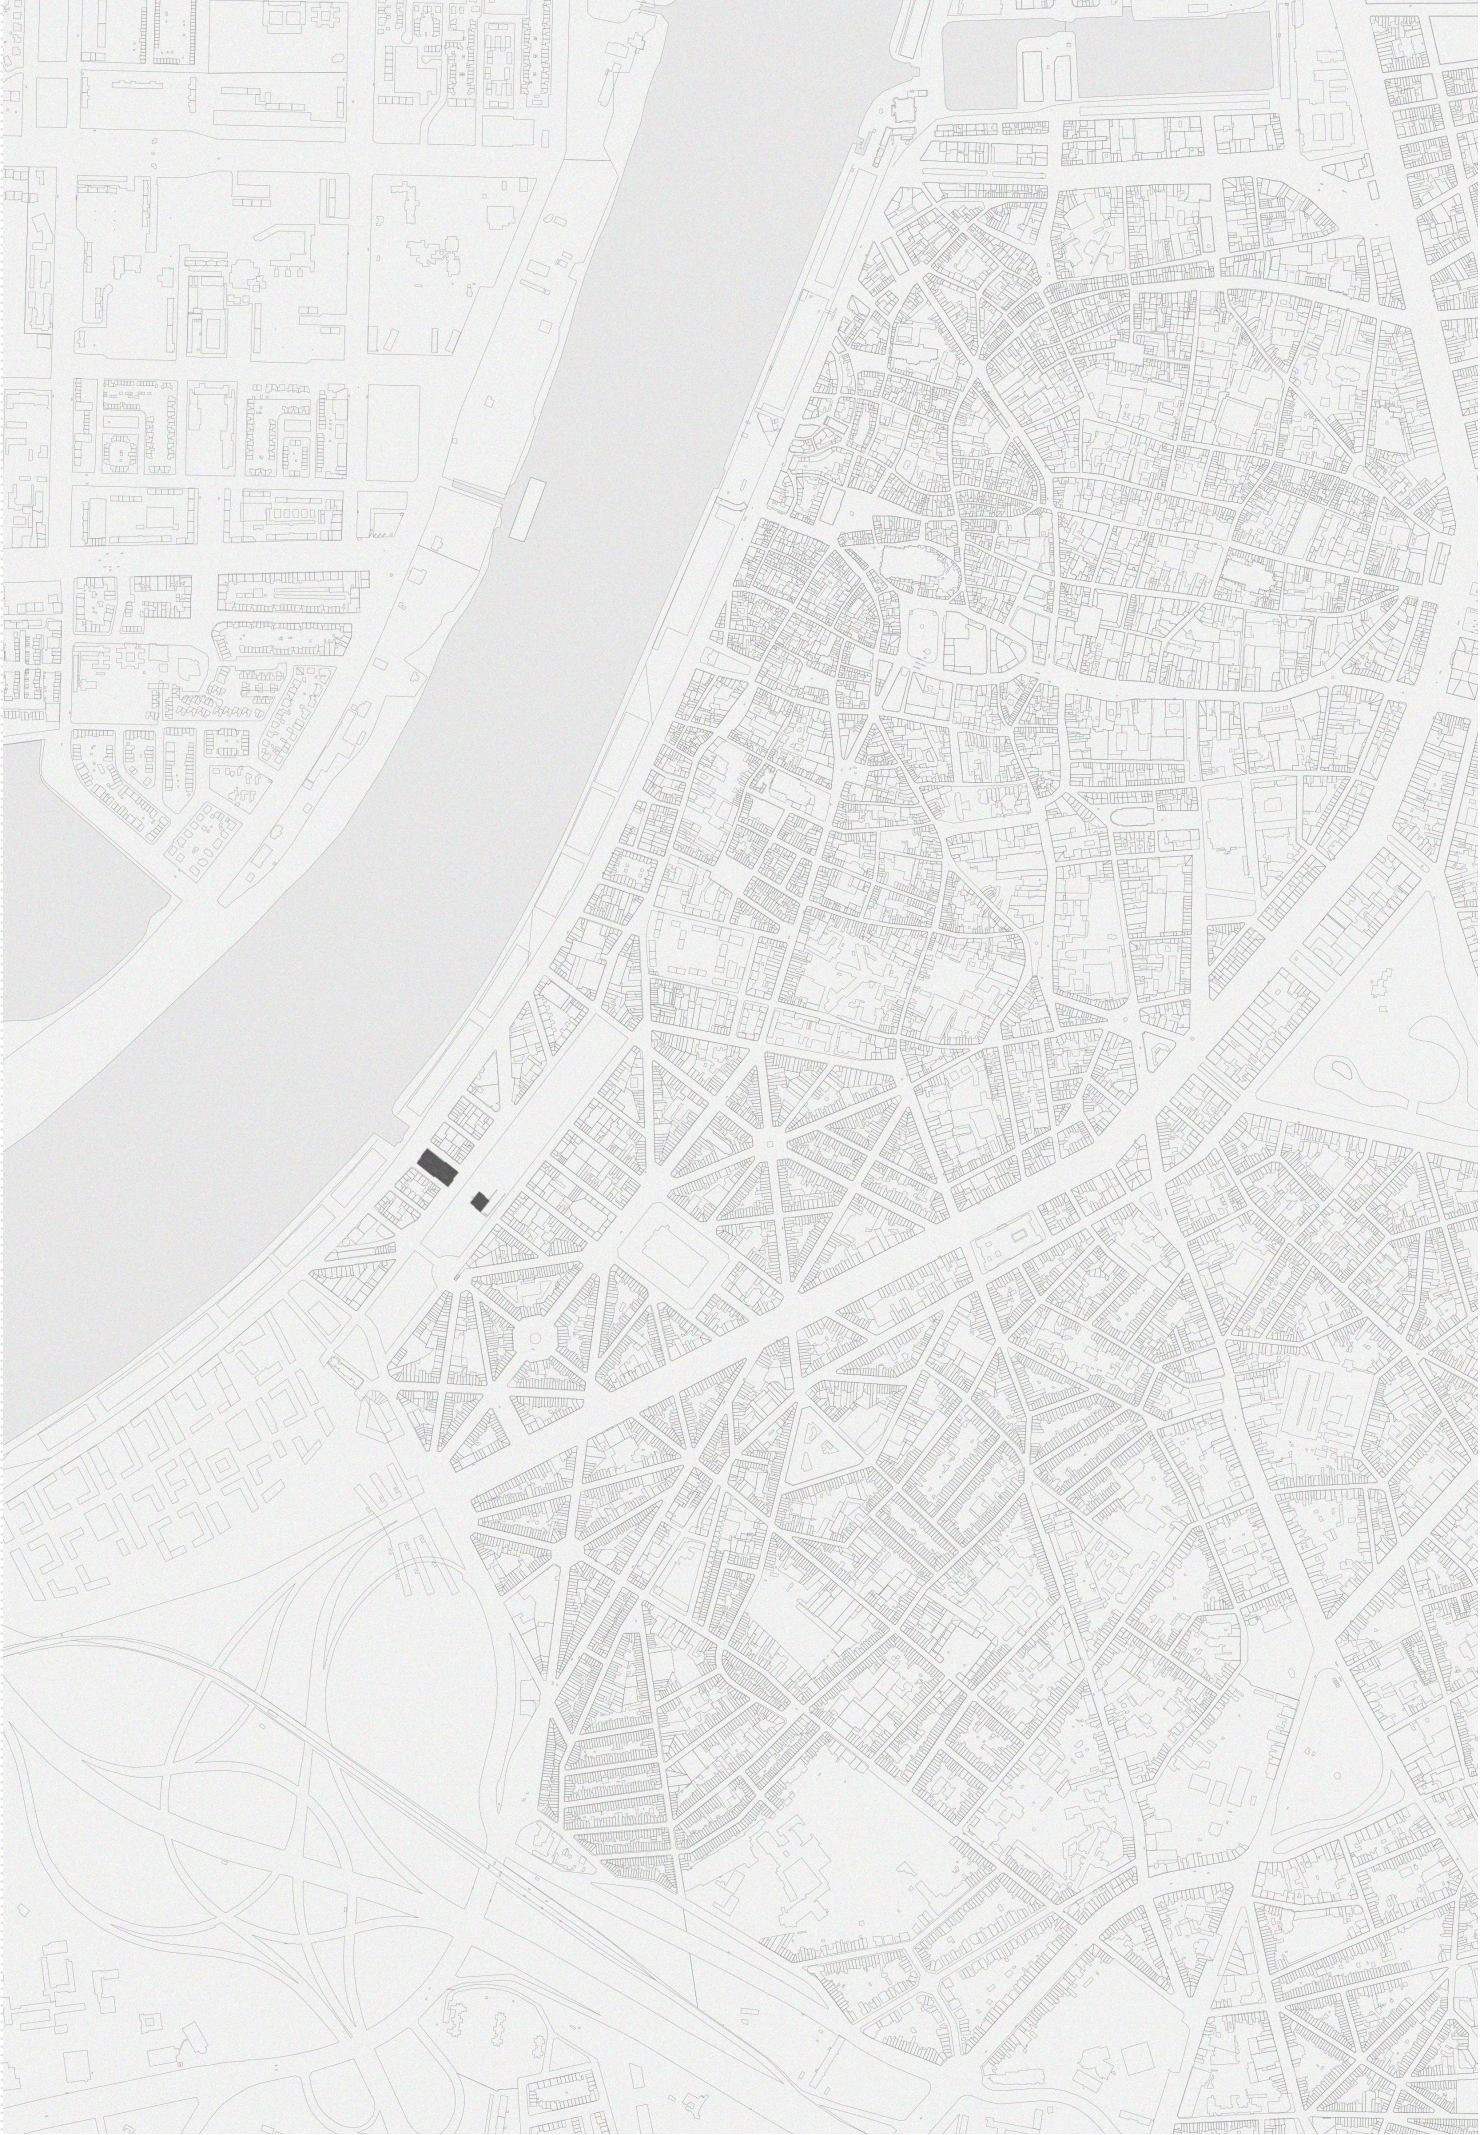



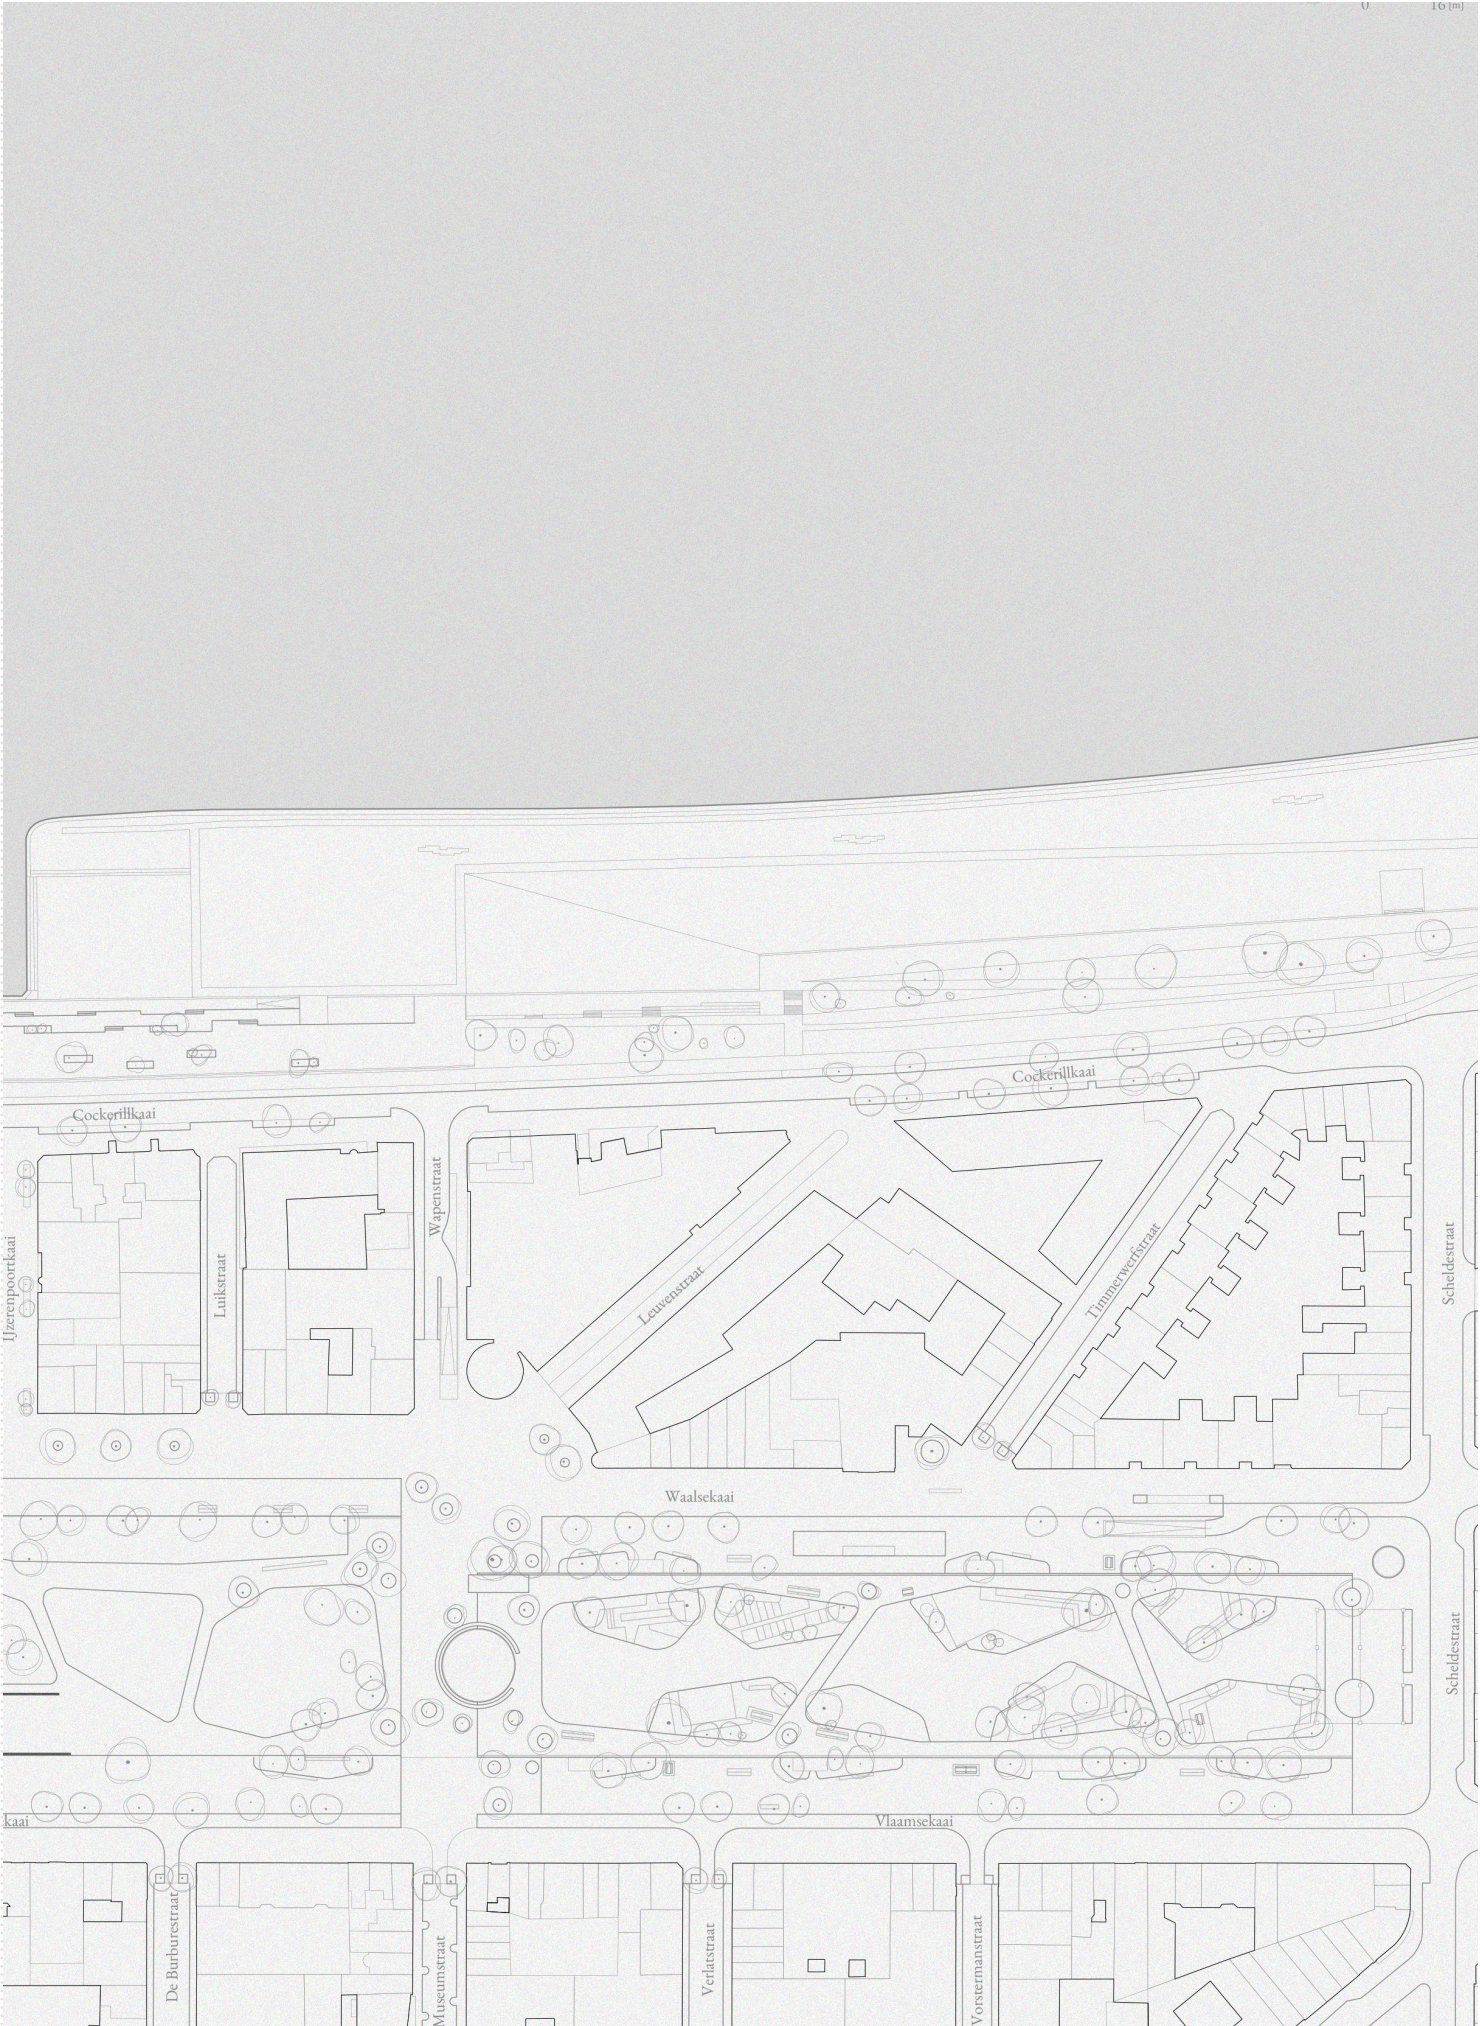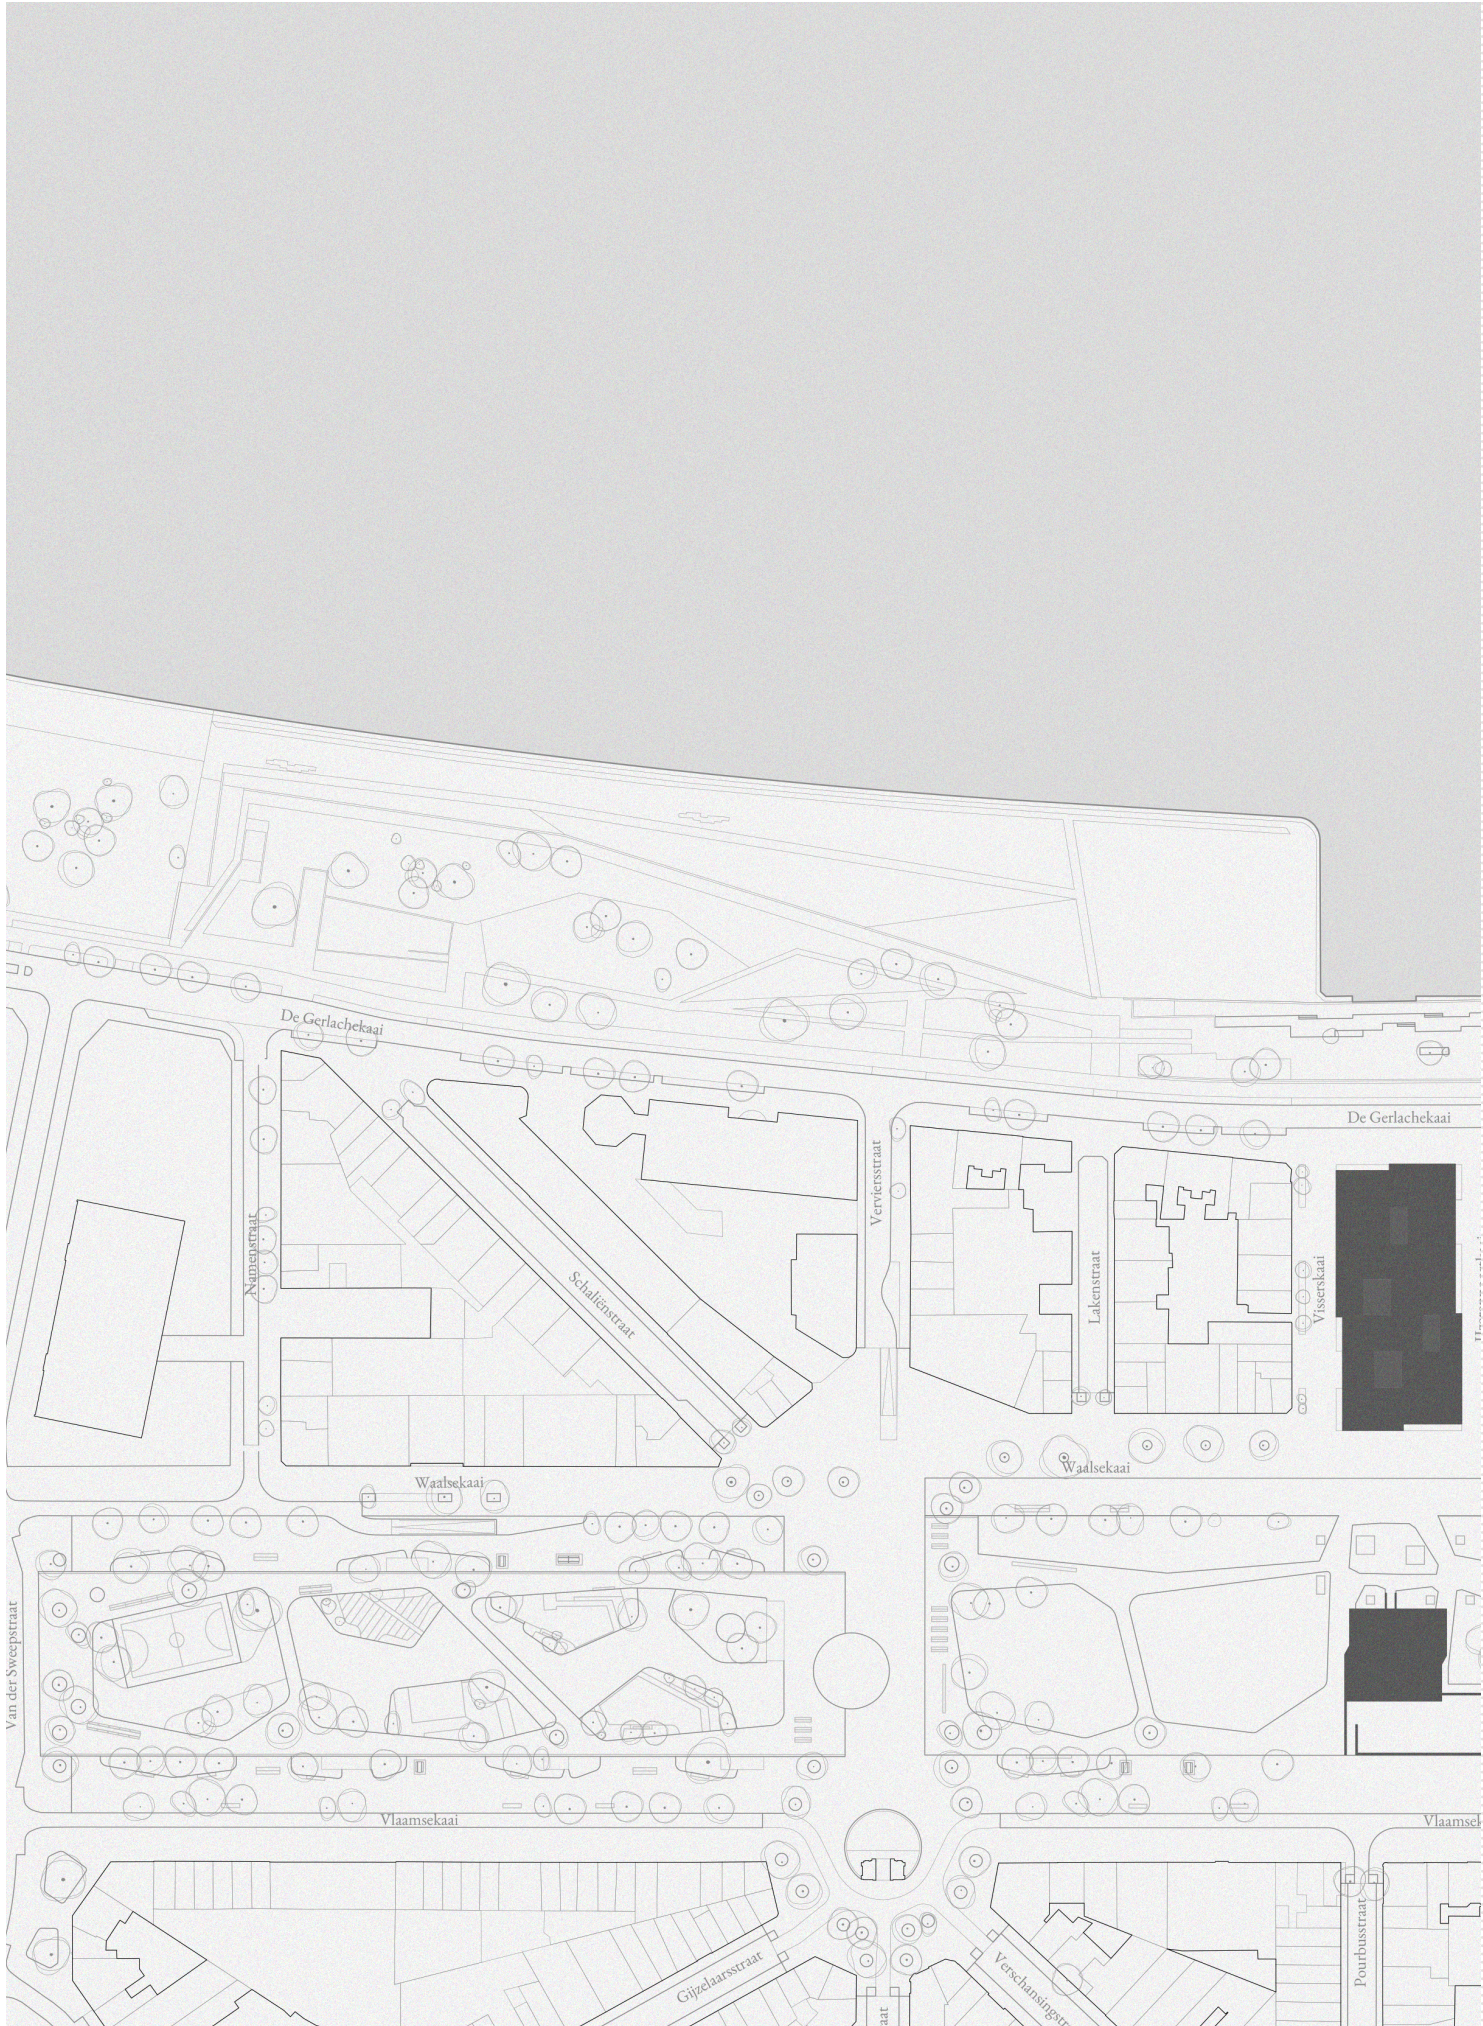























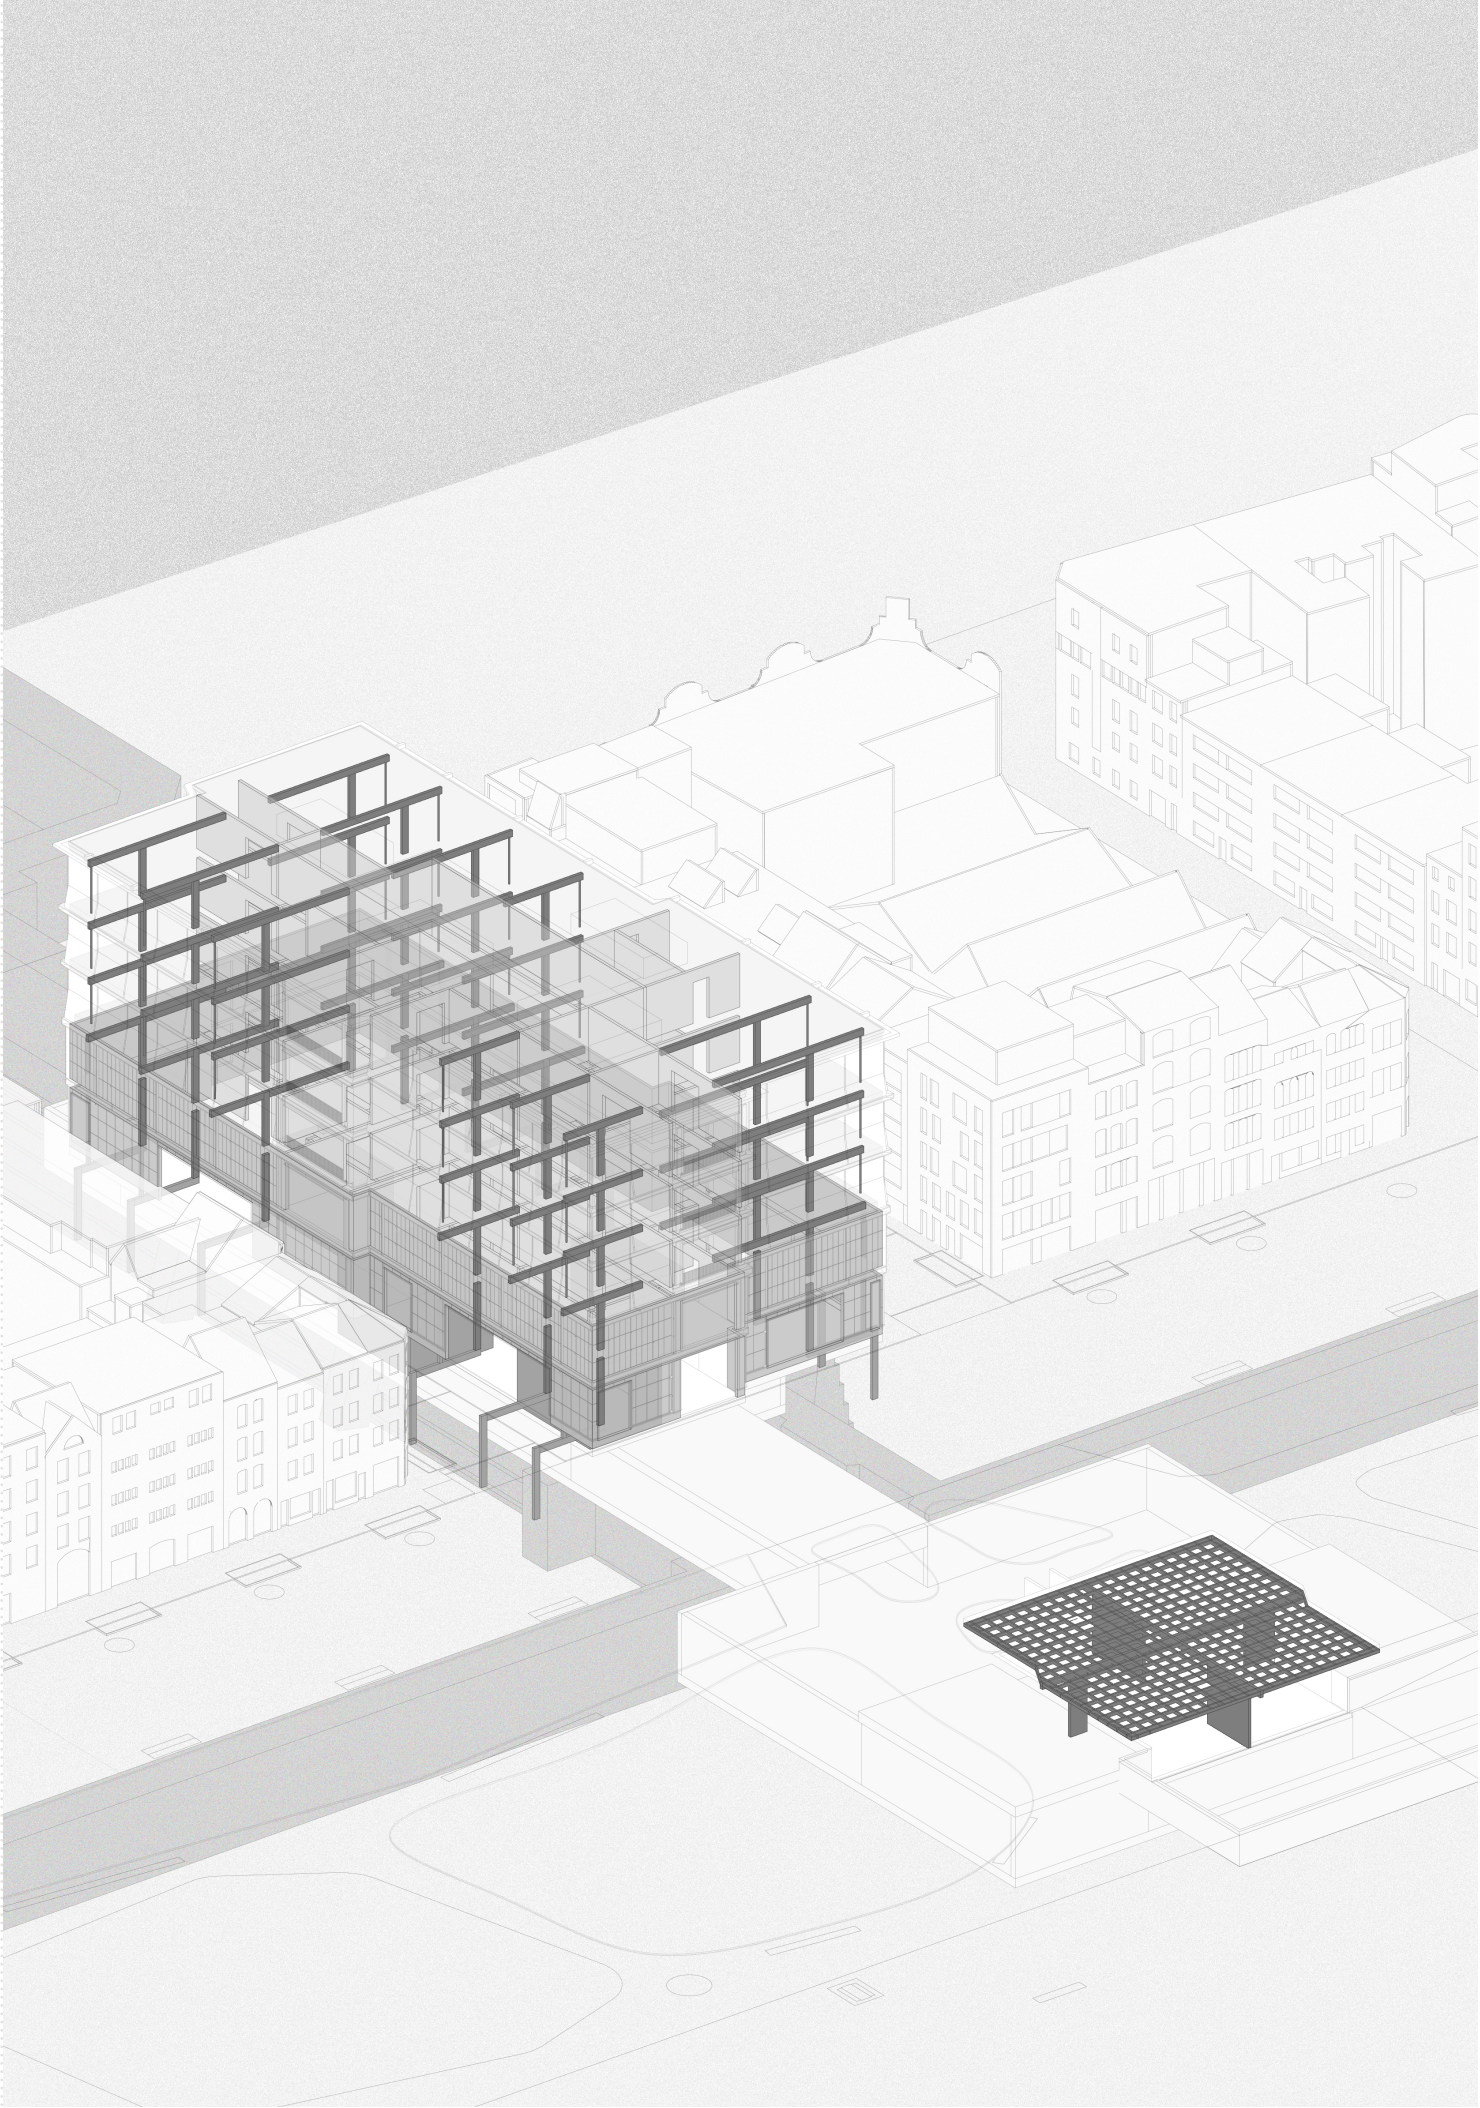








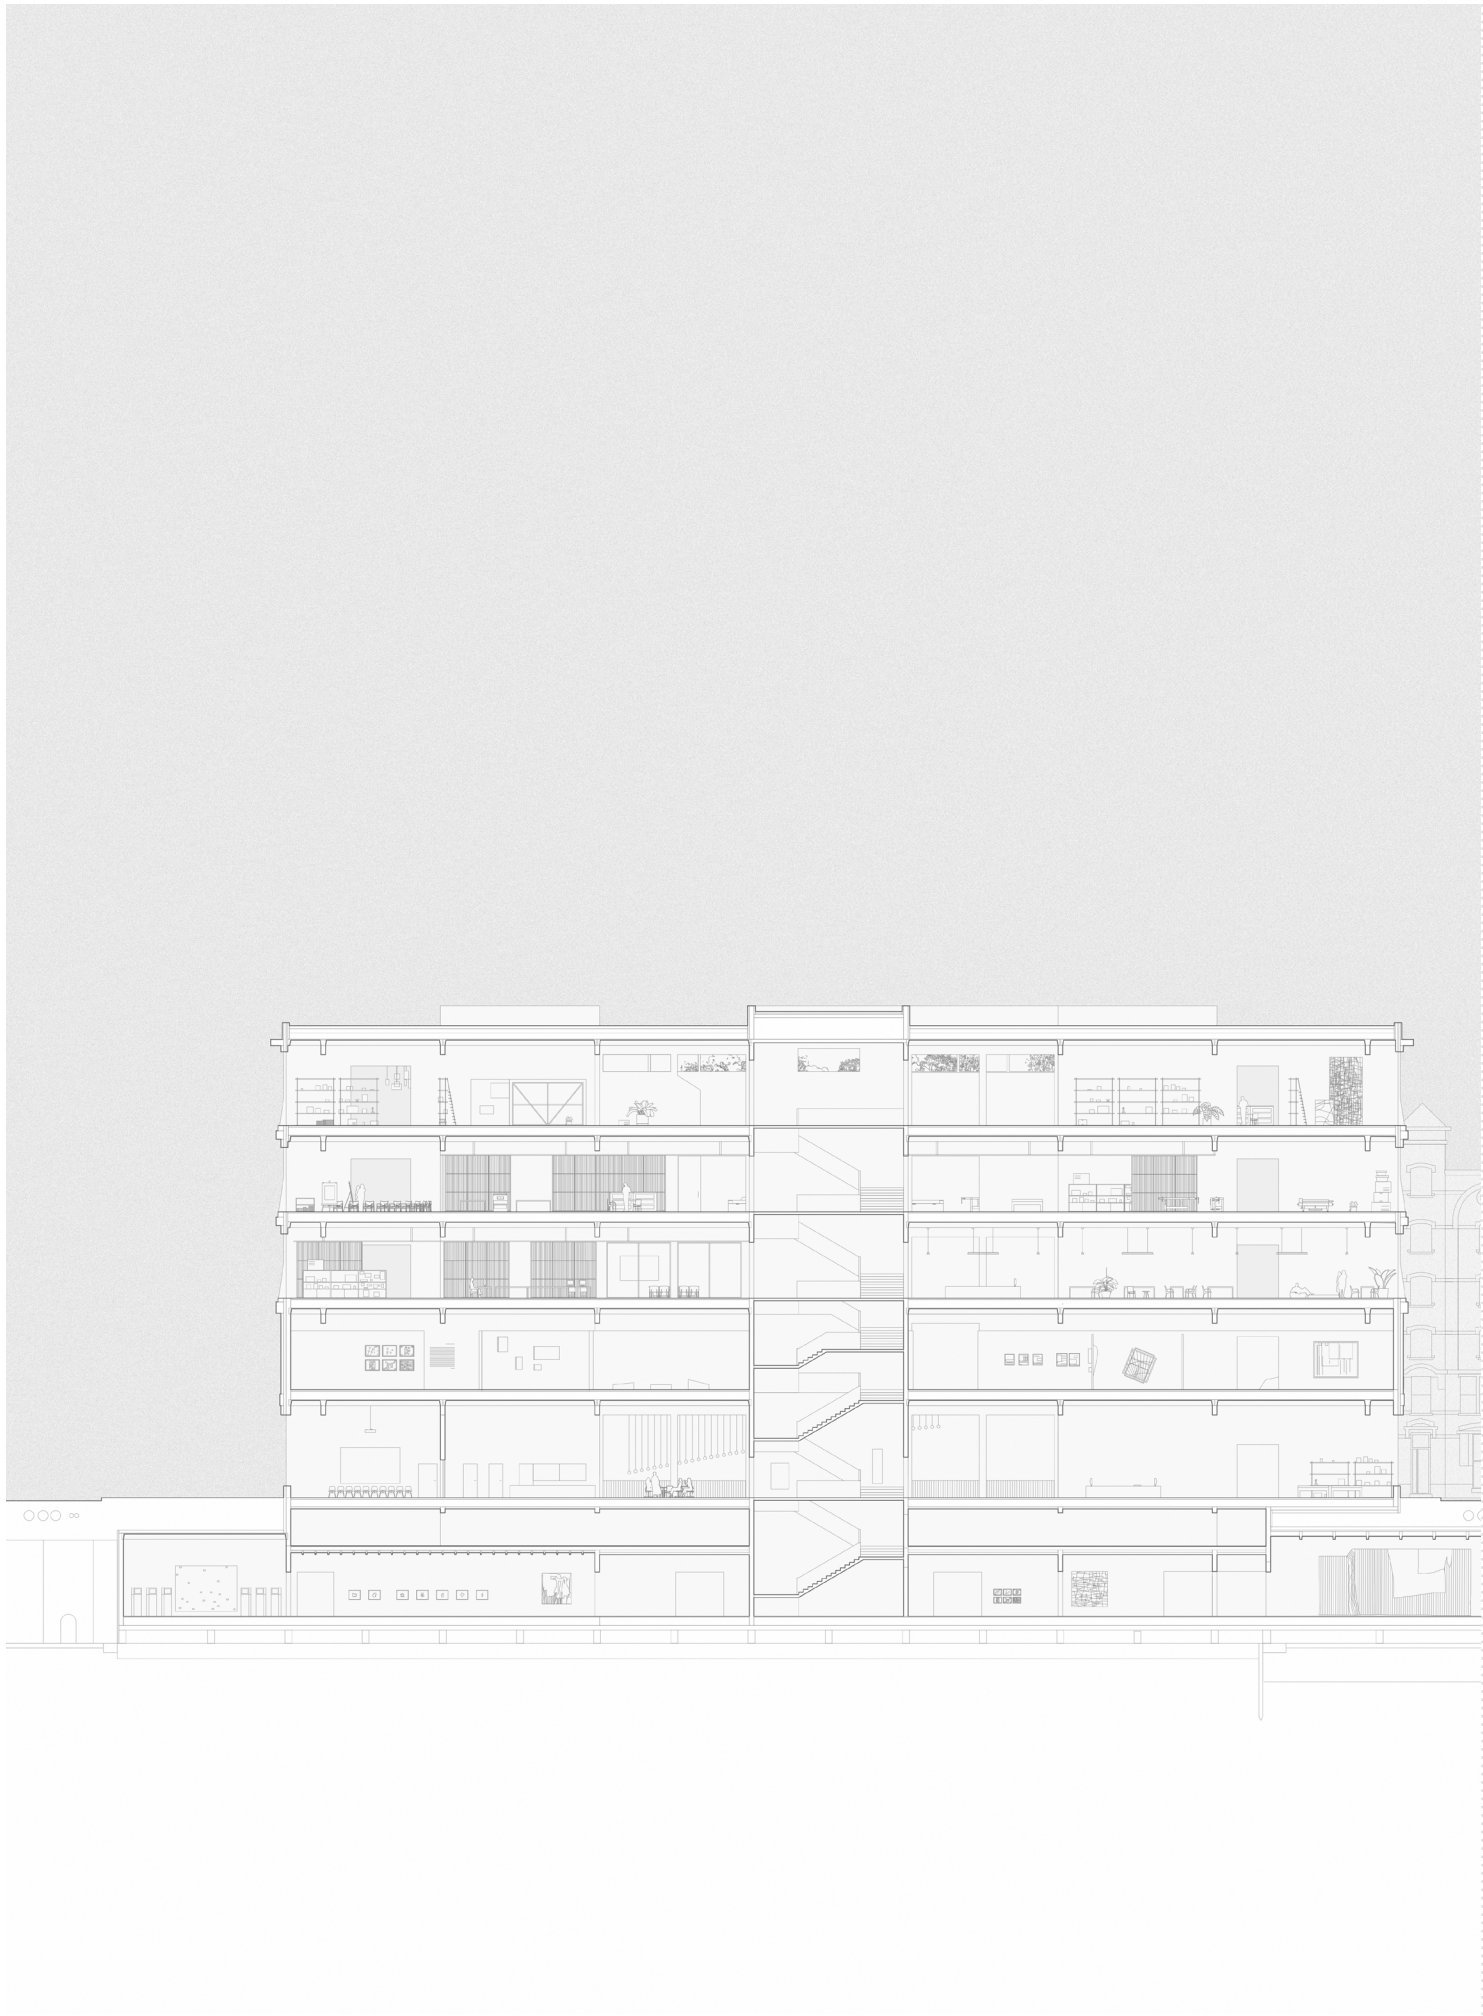



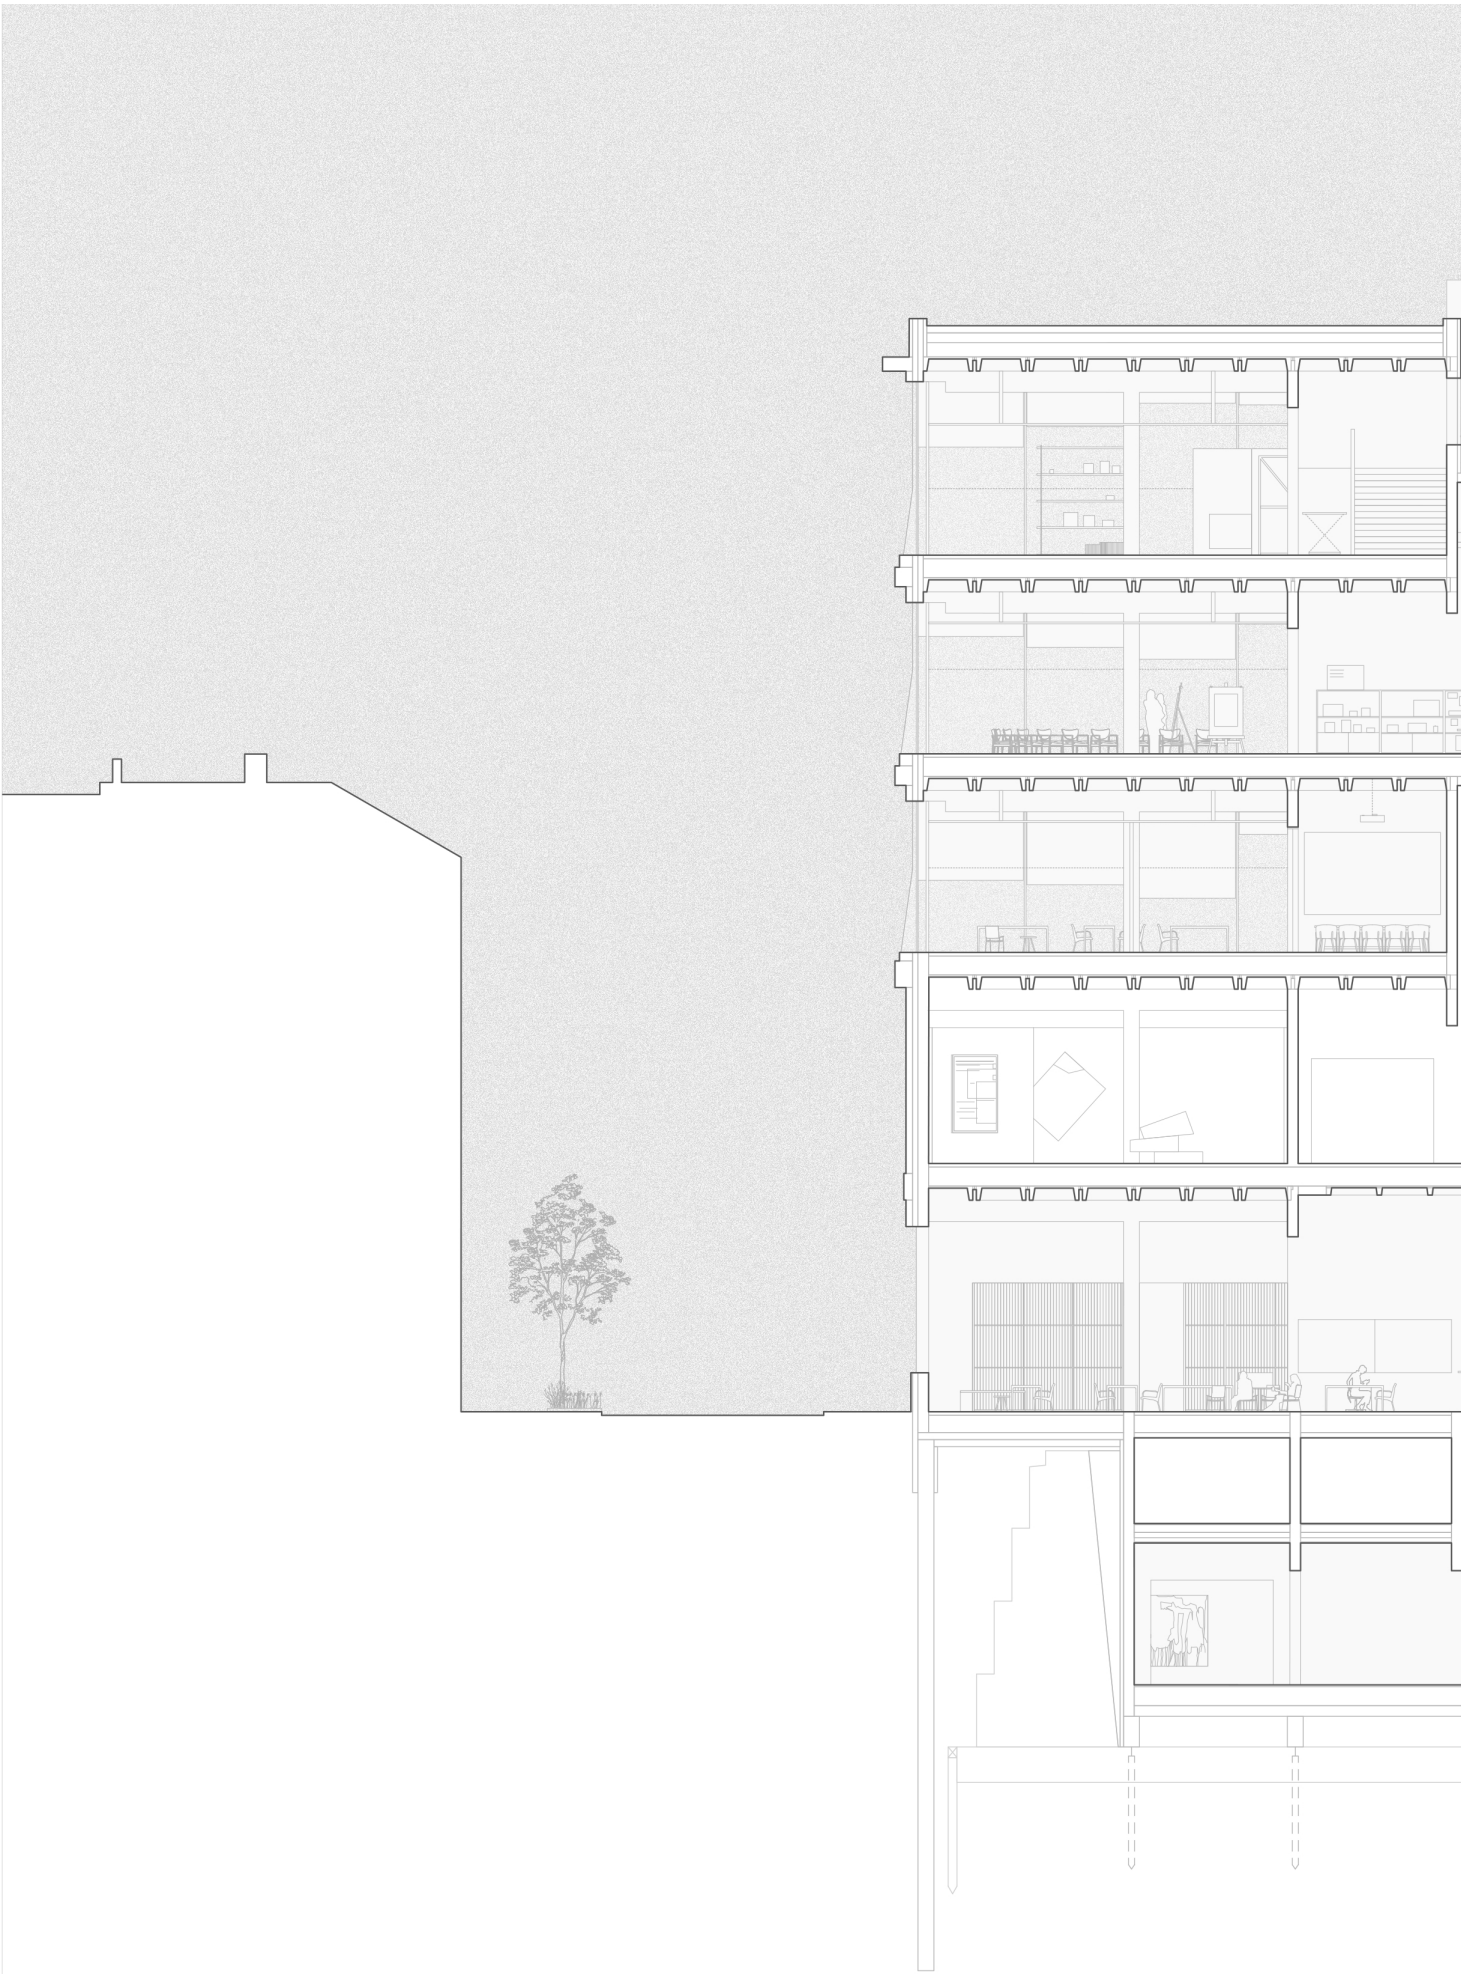

section B-B



1:200



















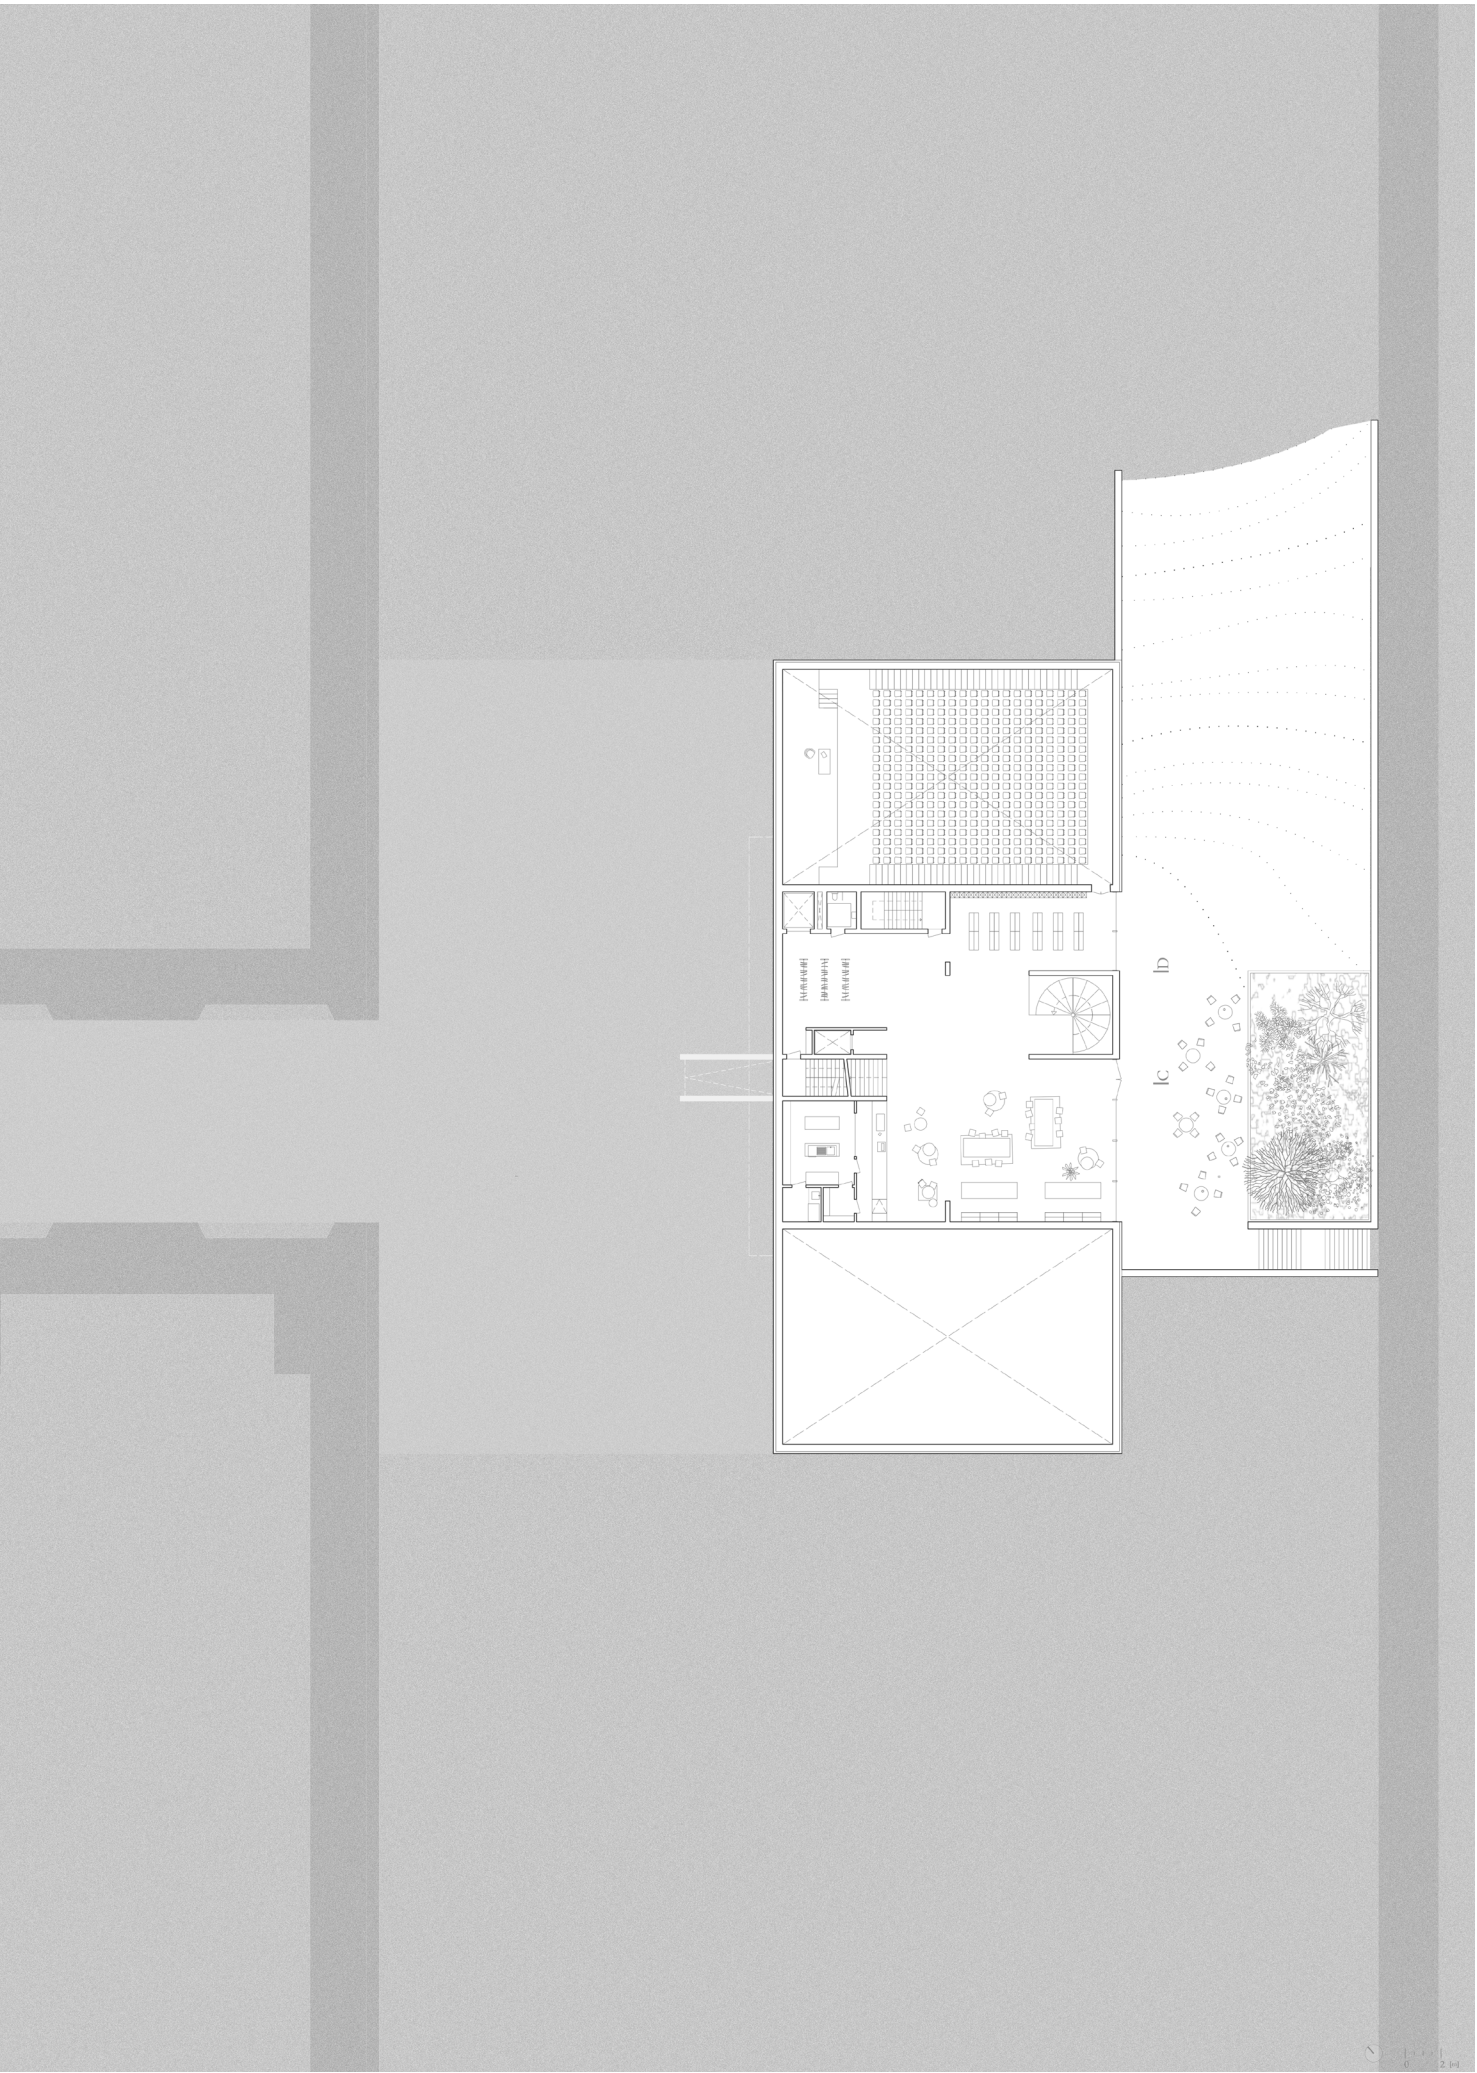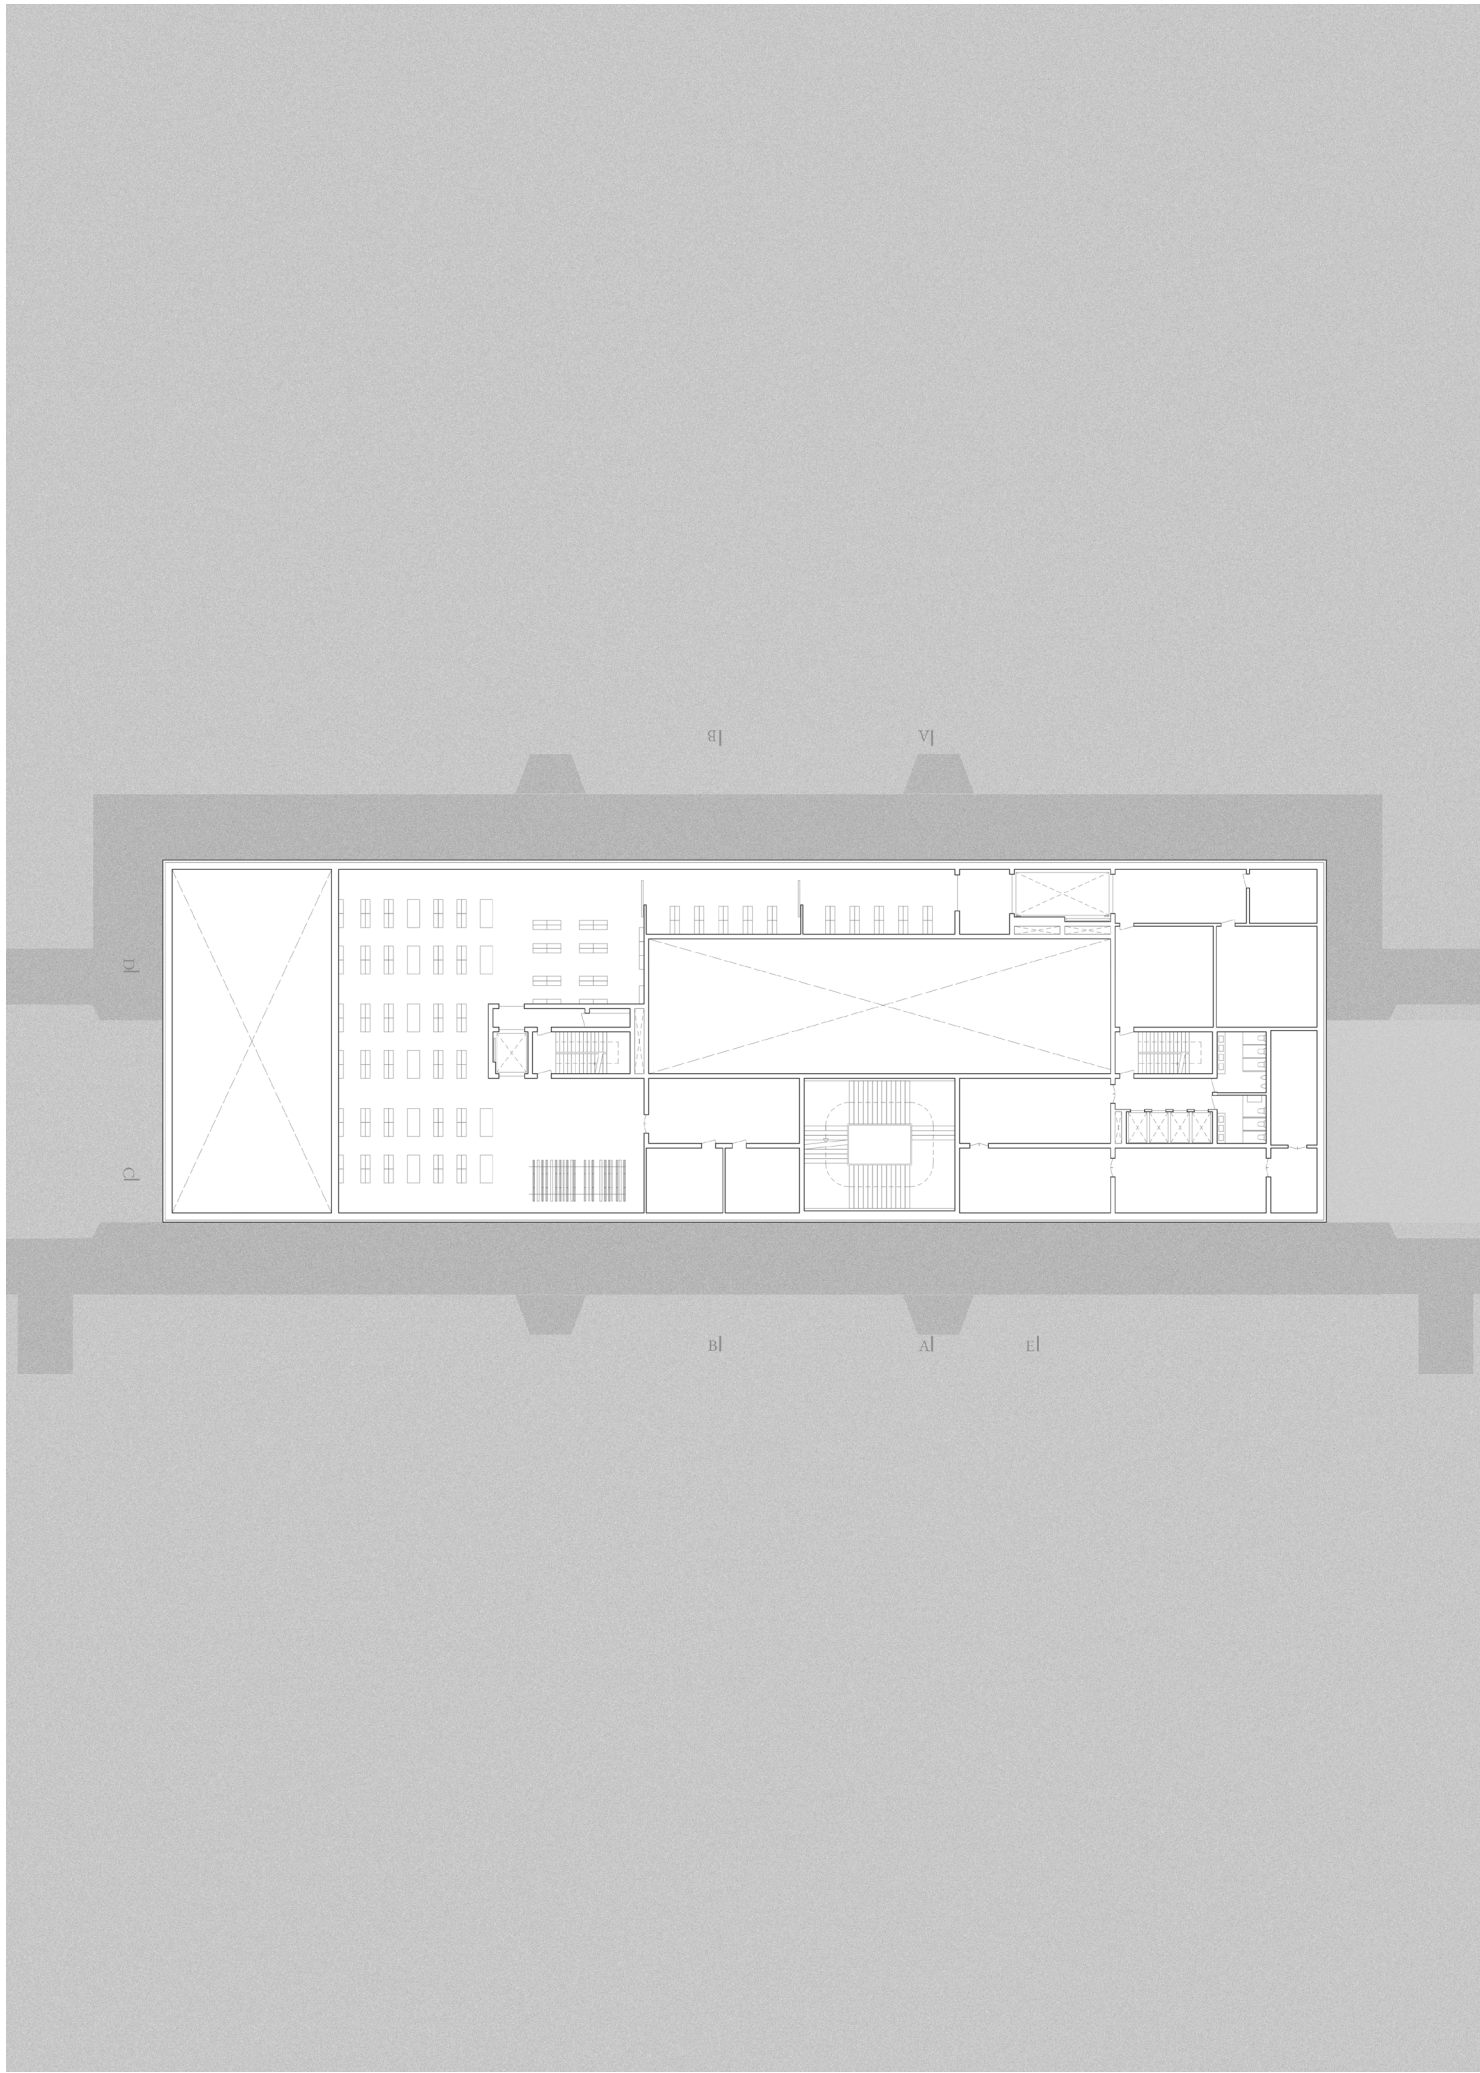



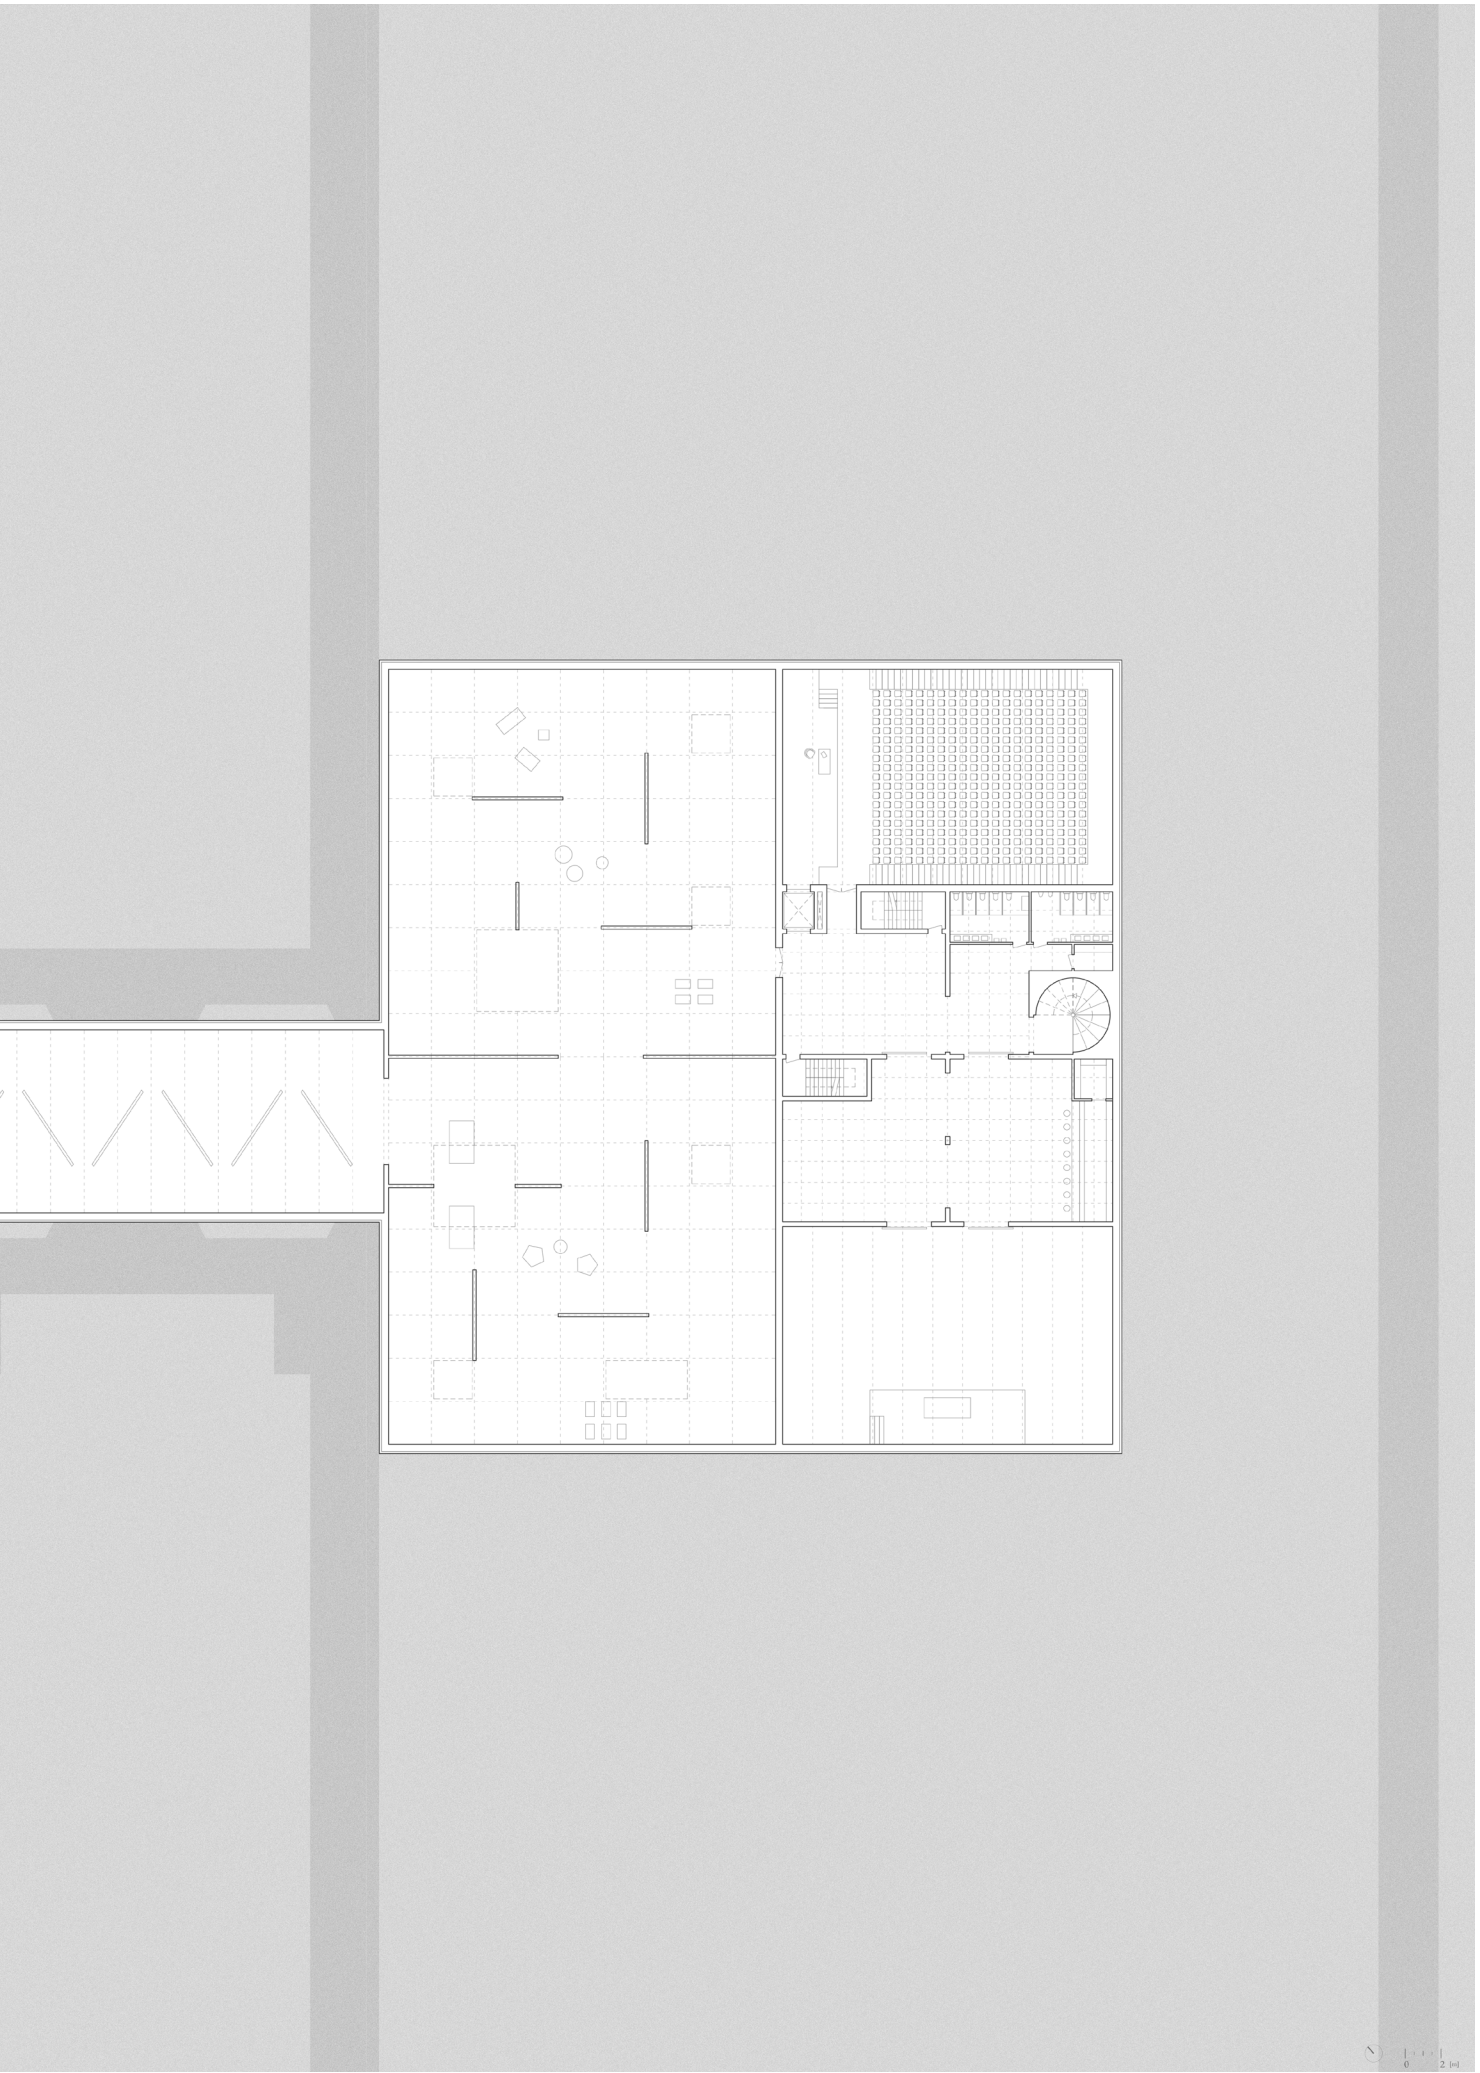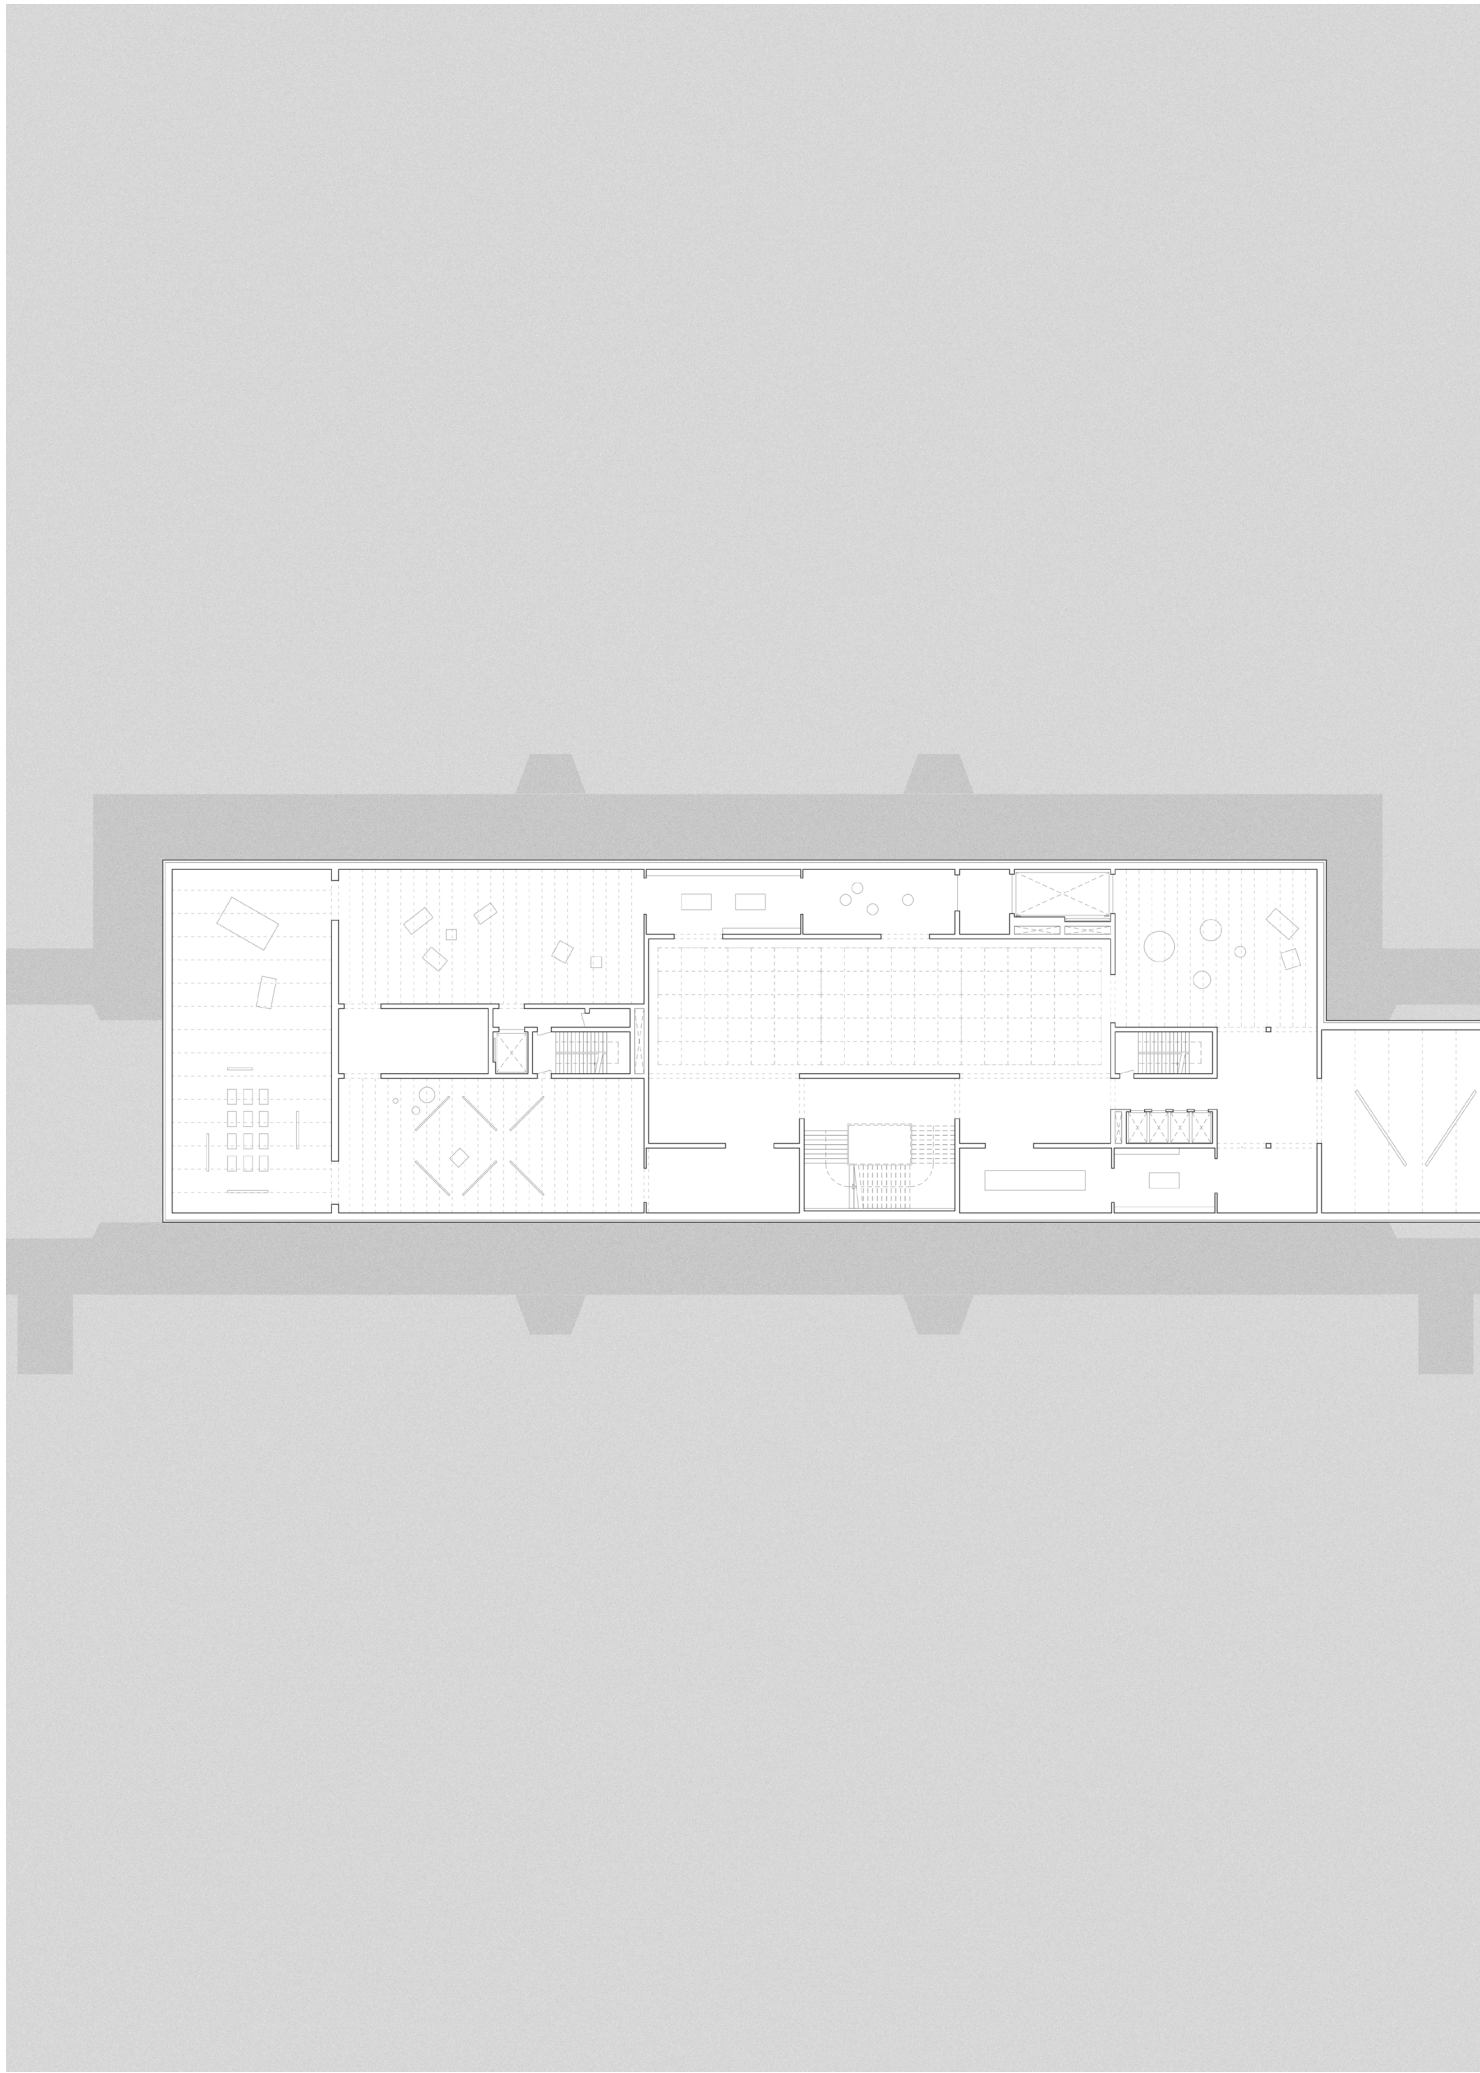






view from the pavilion











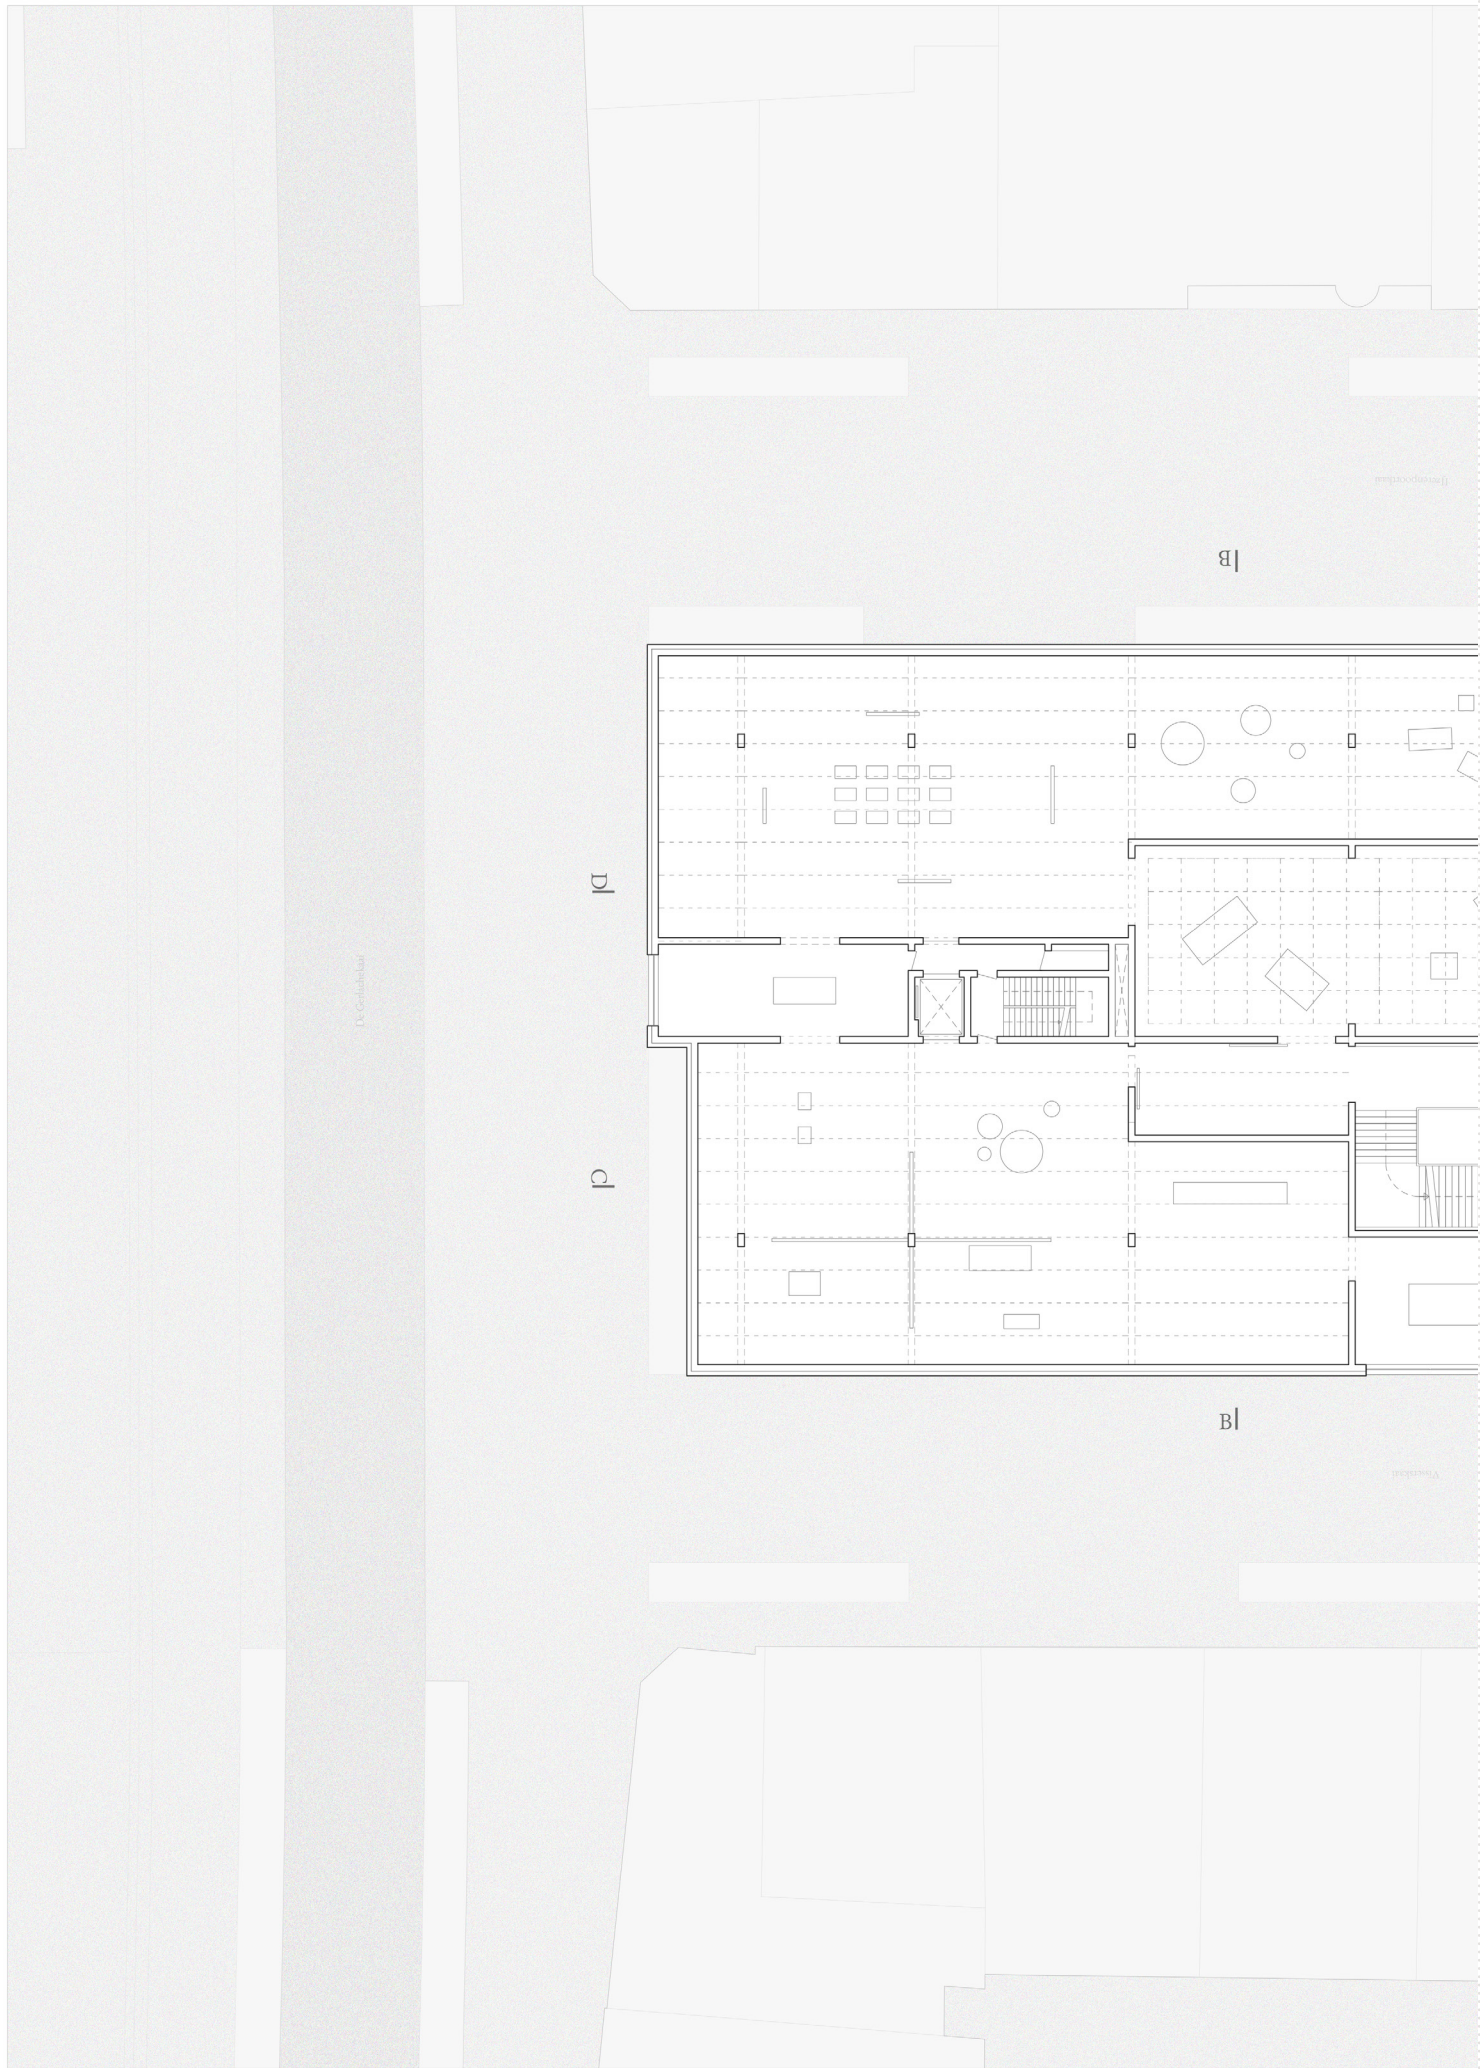




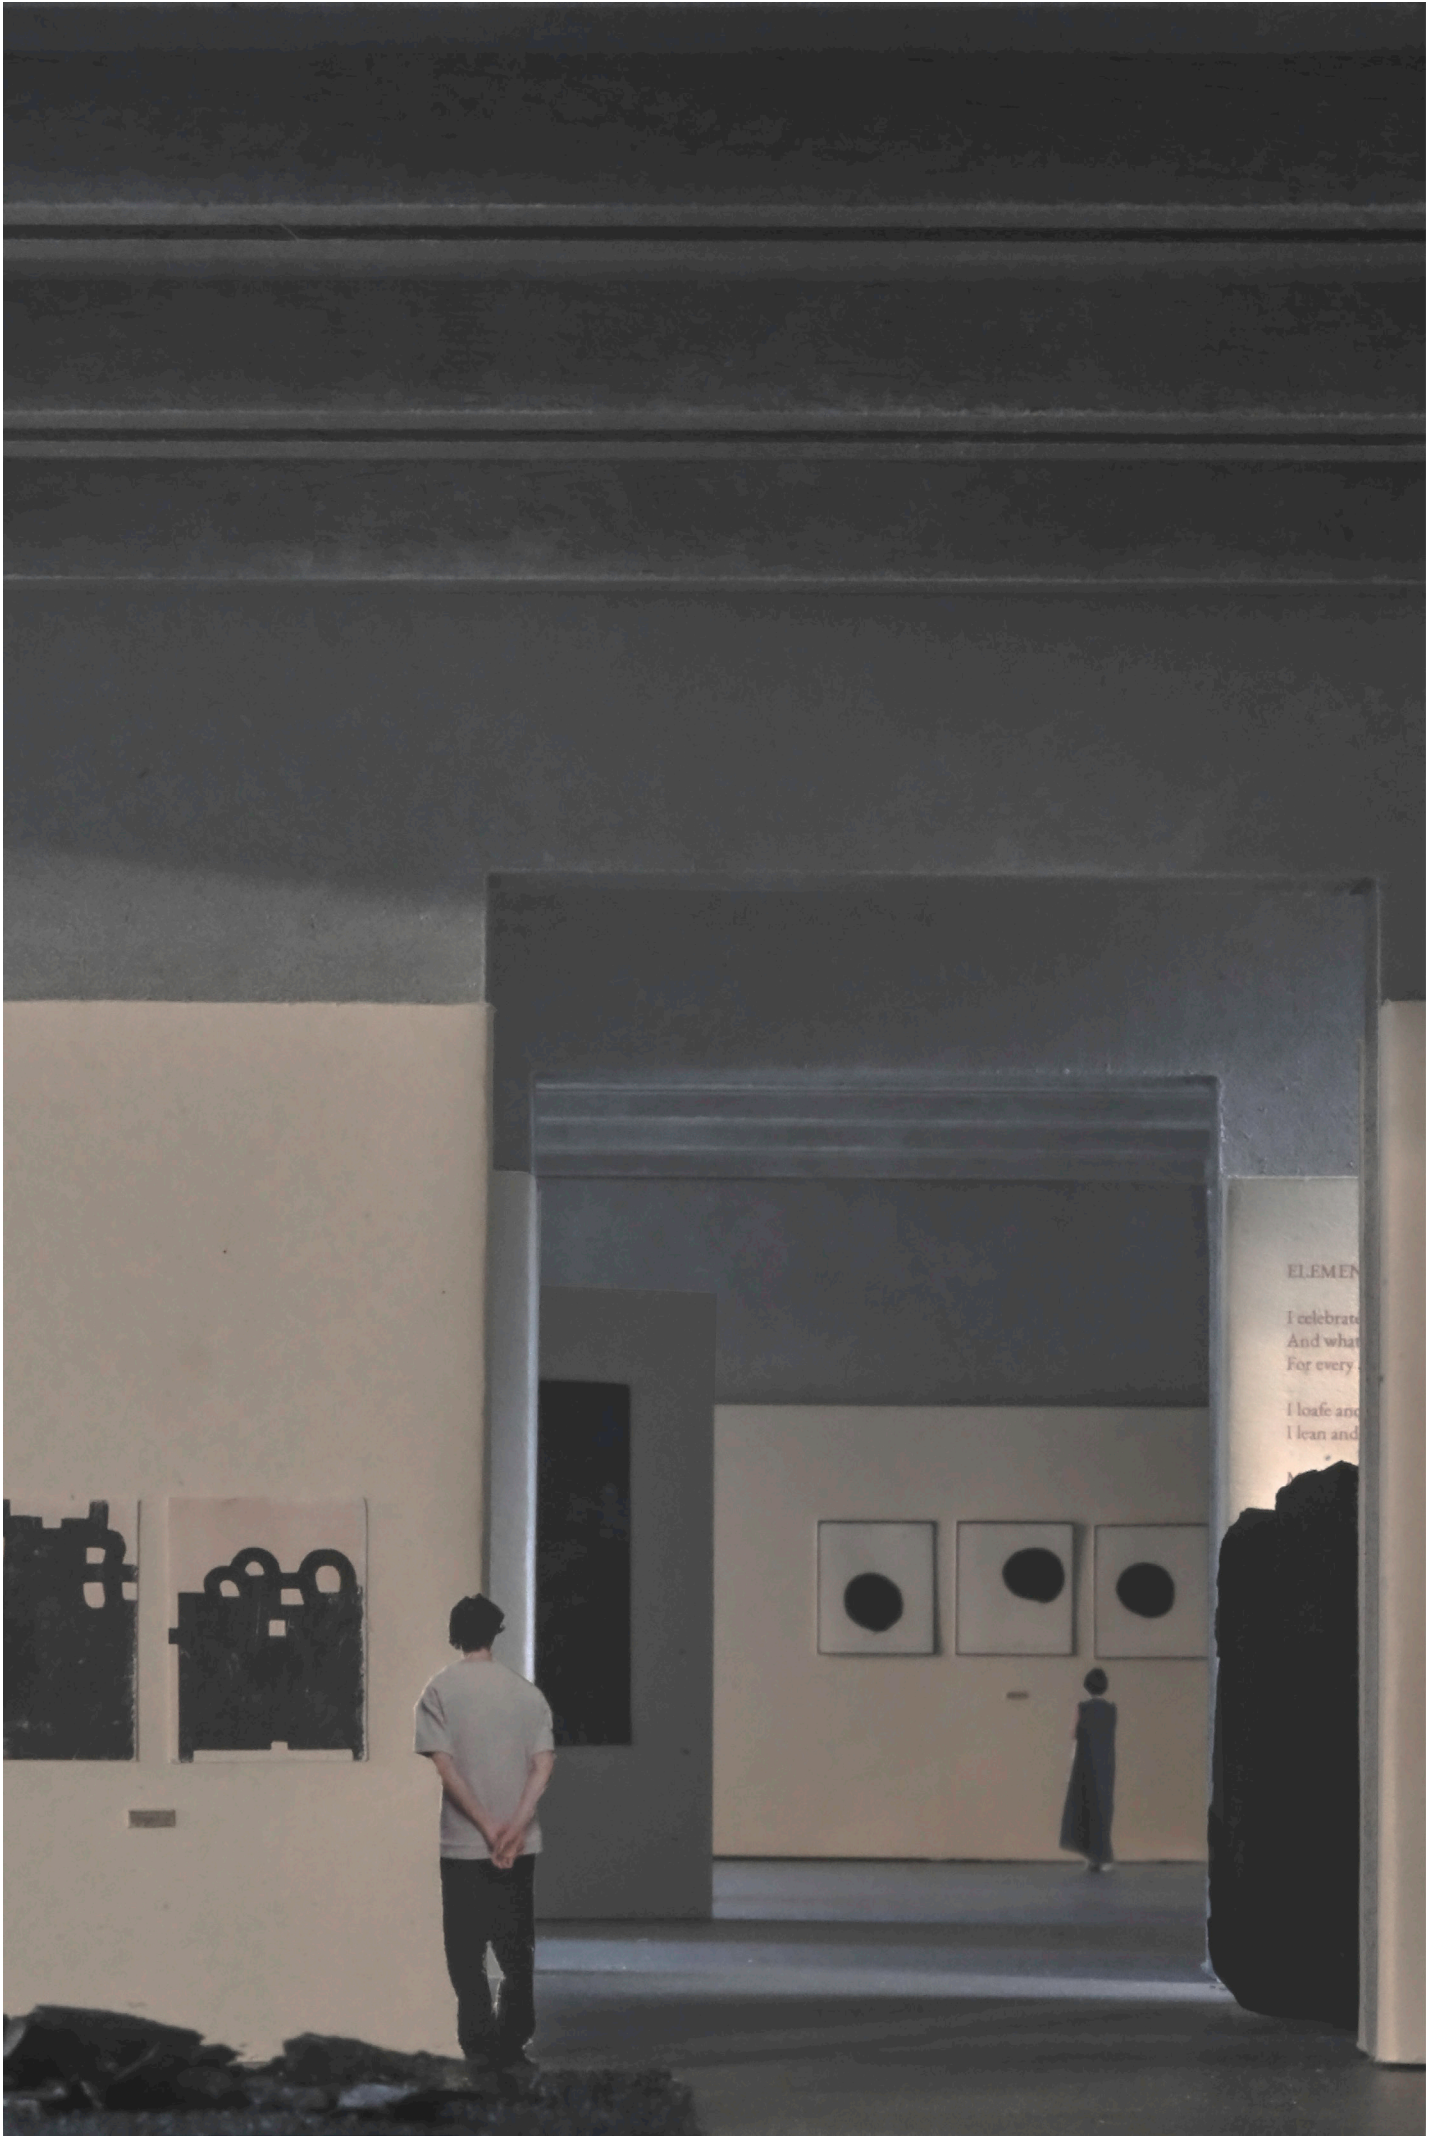



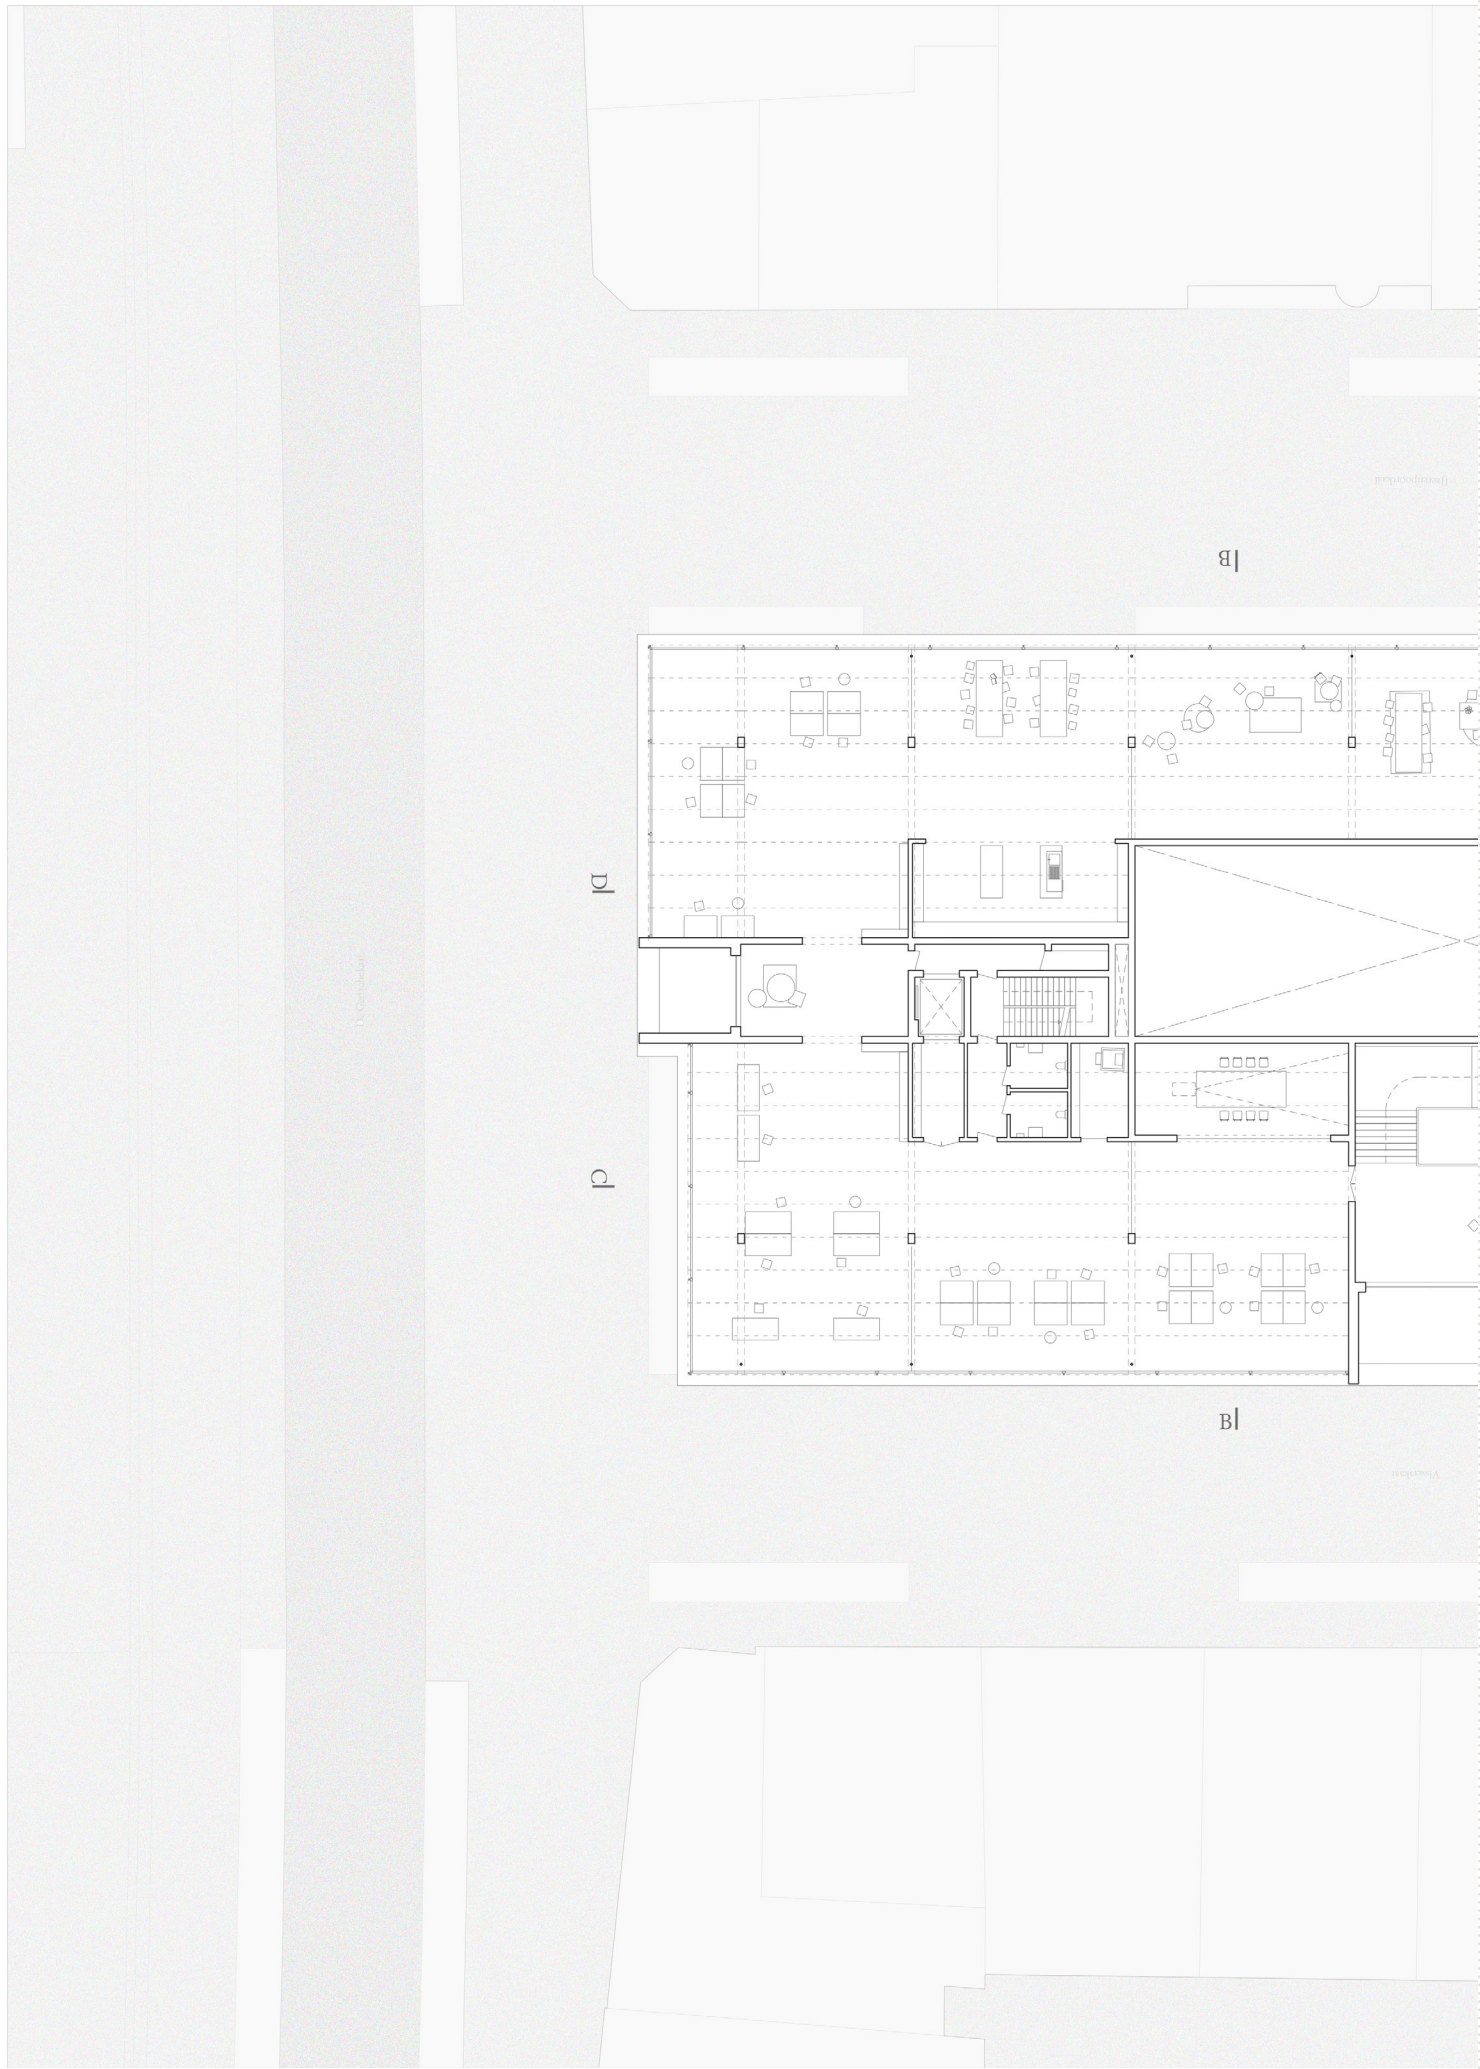


plan level +2

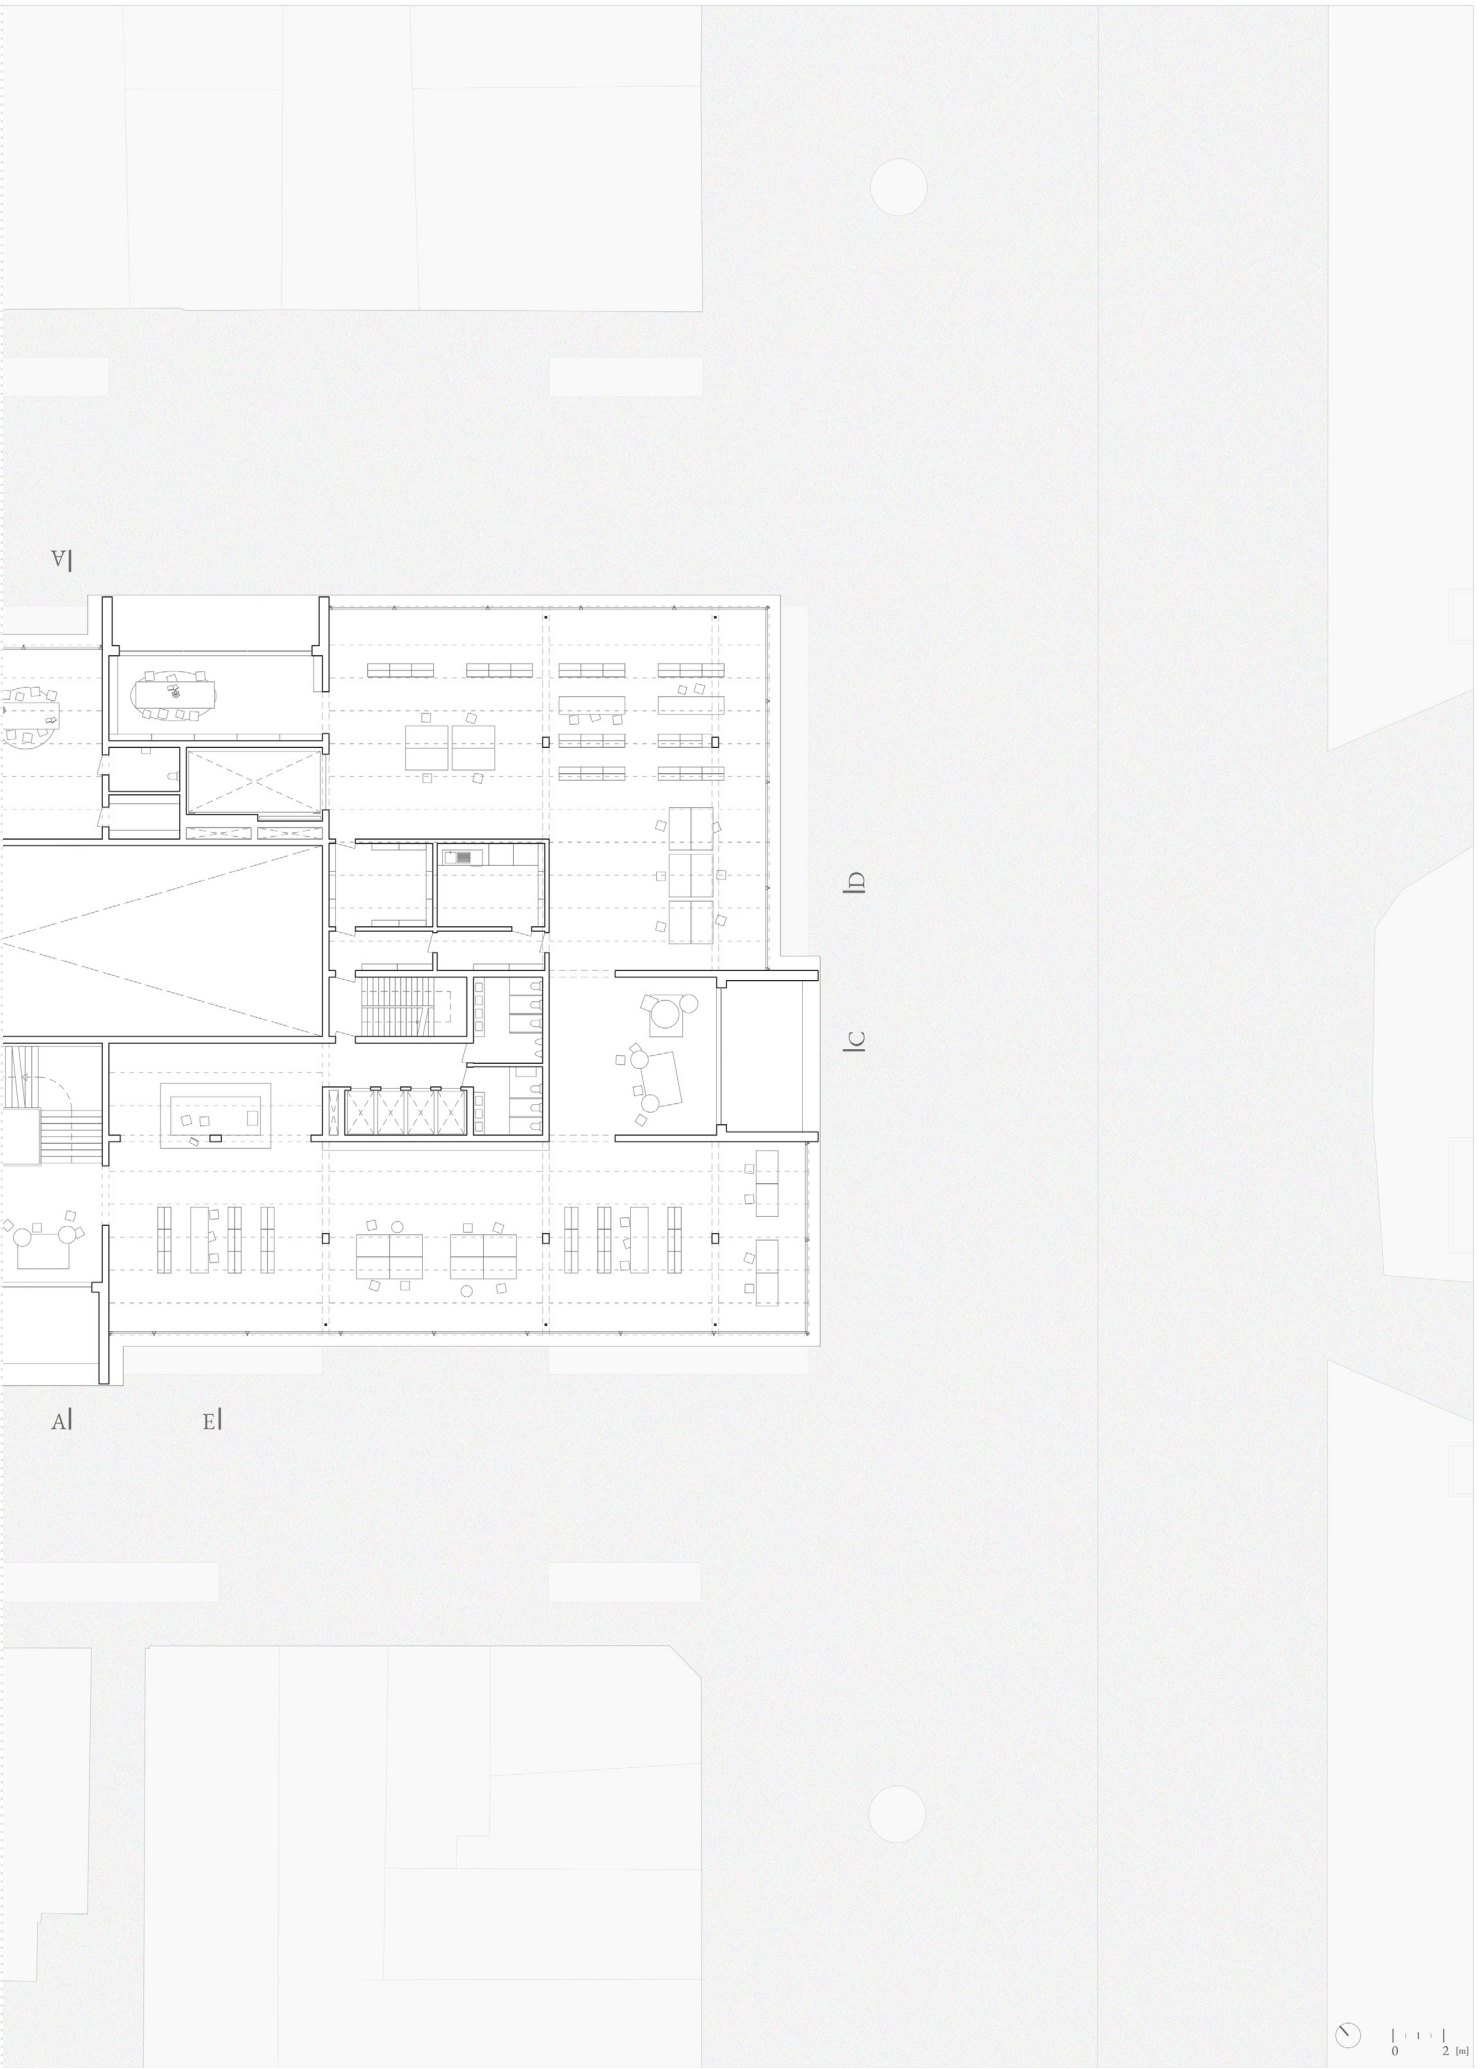


1:200



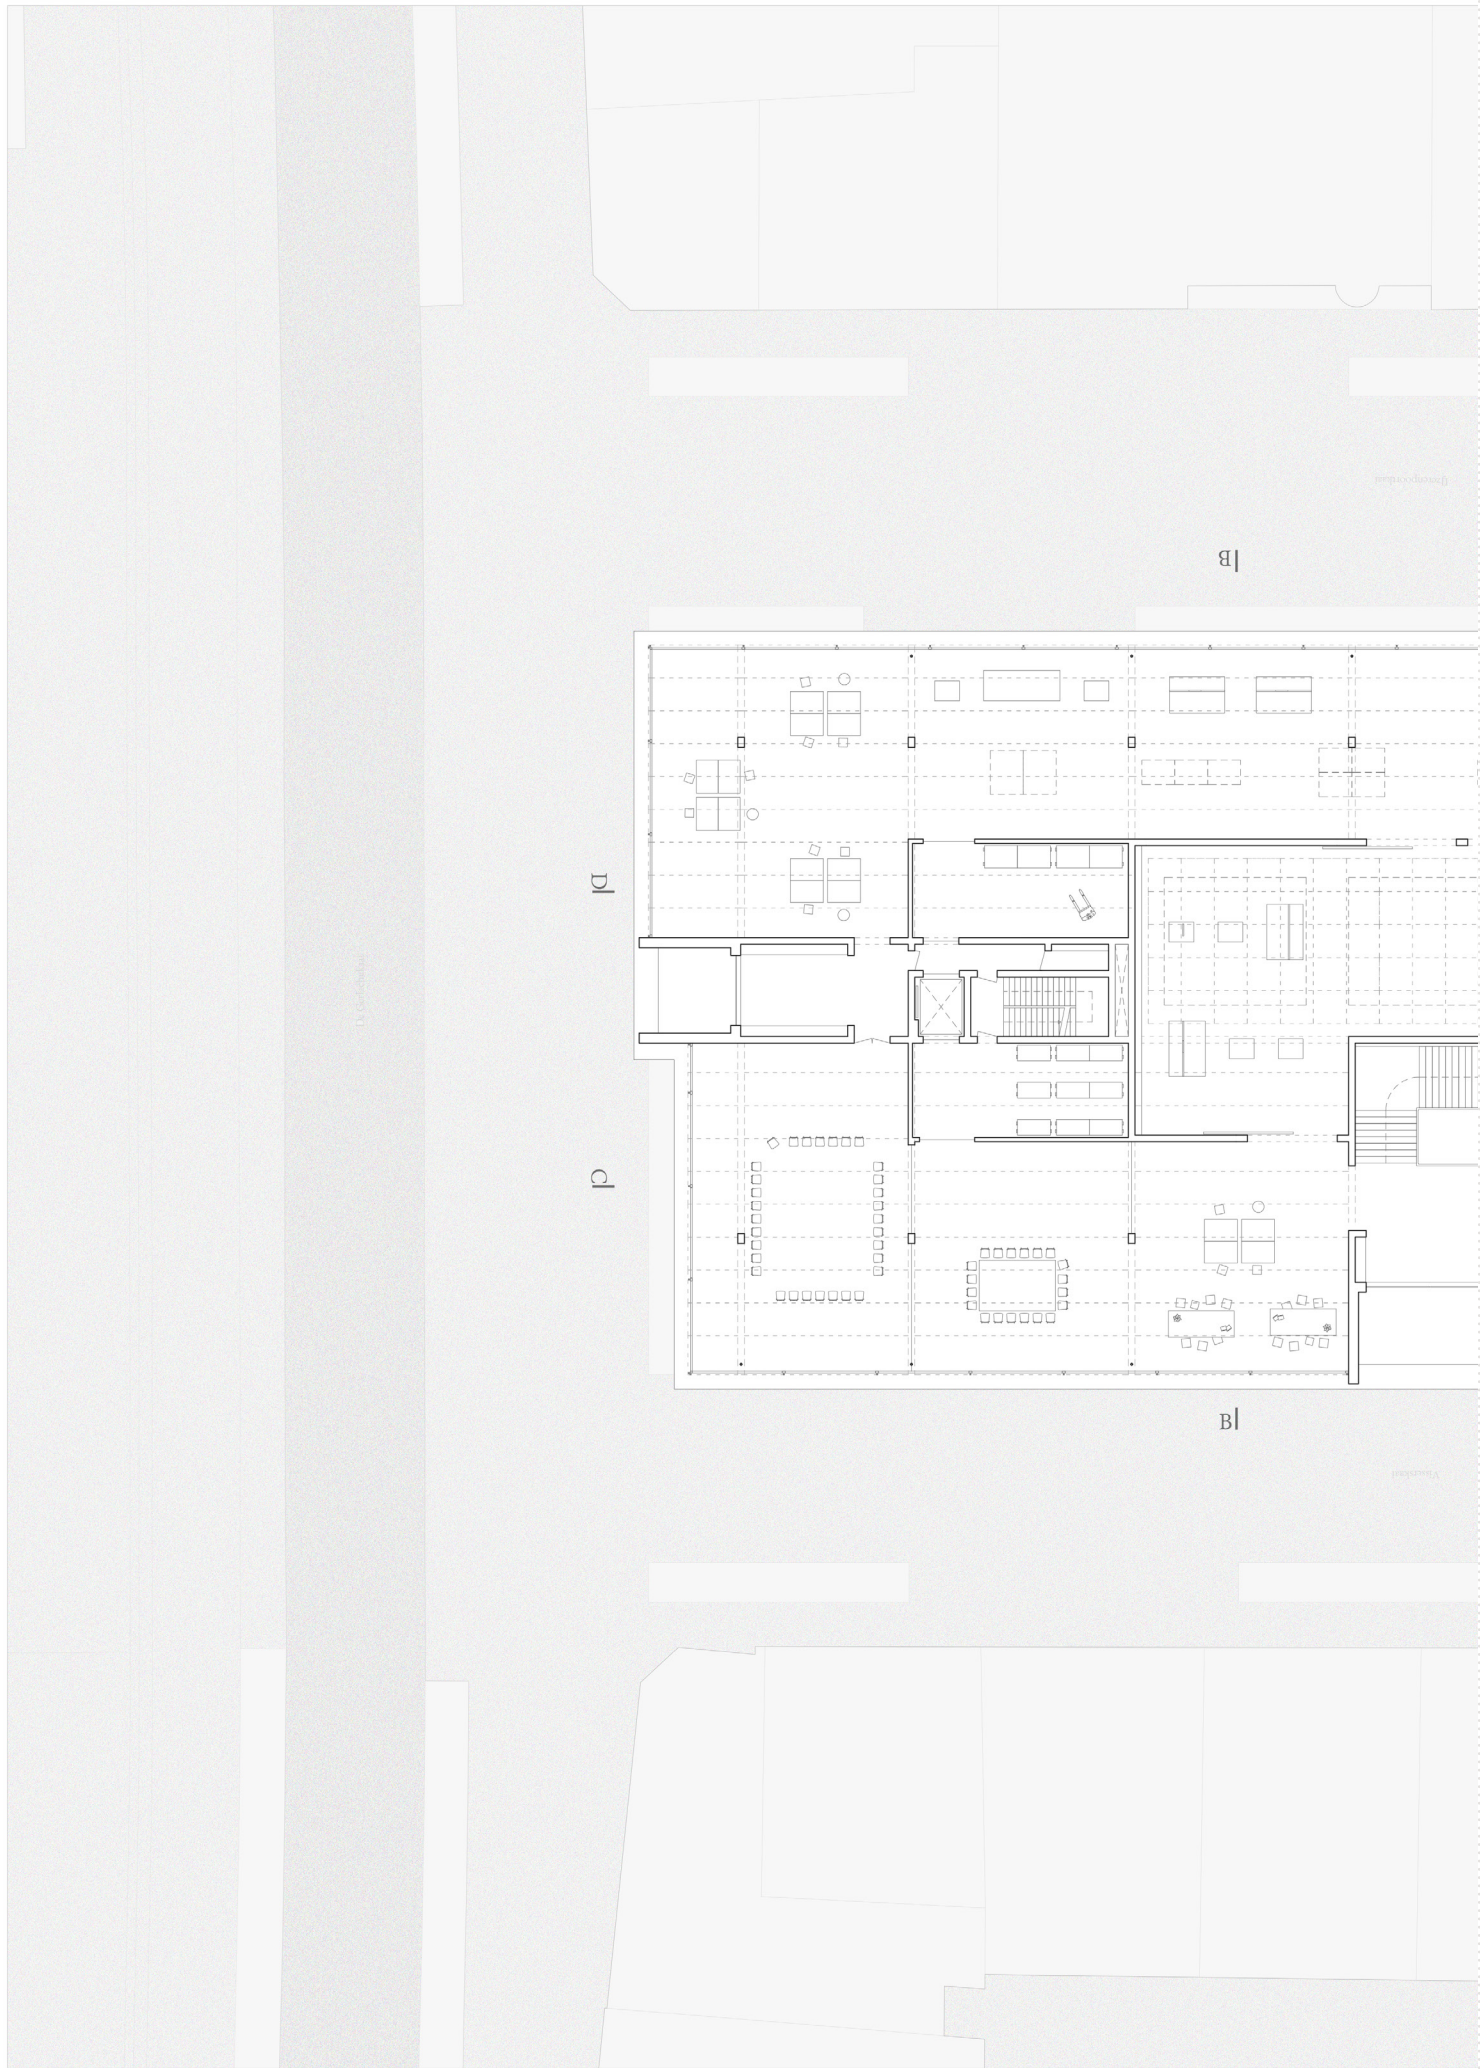

plan level +3

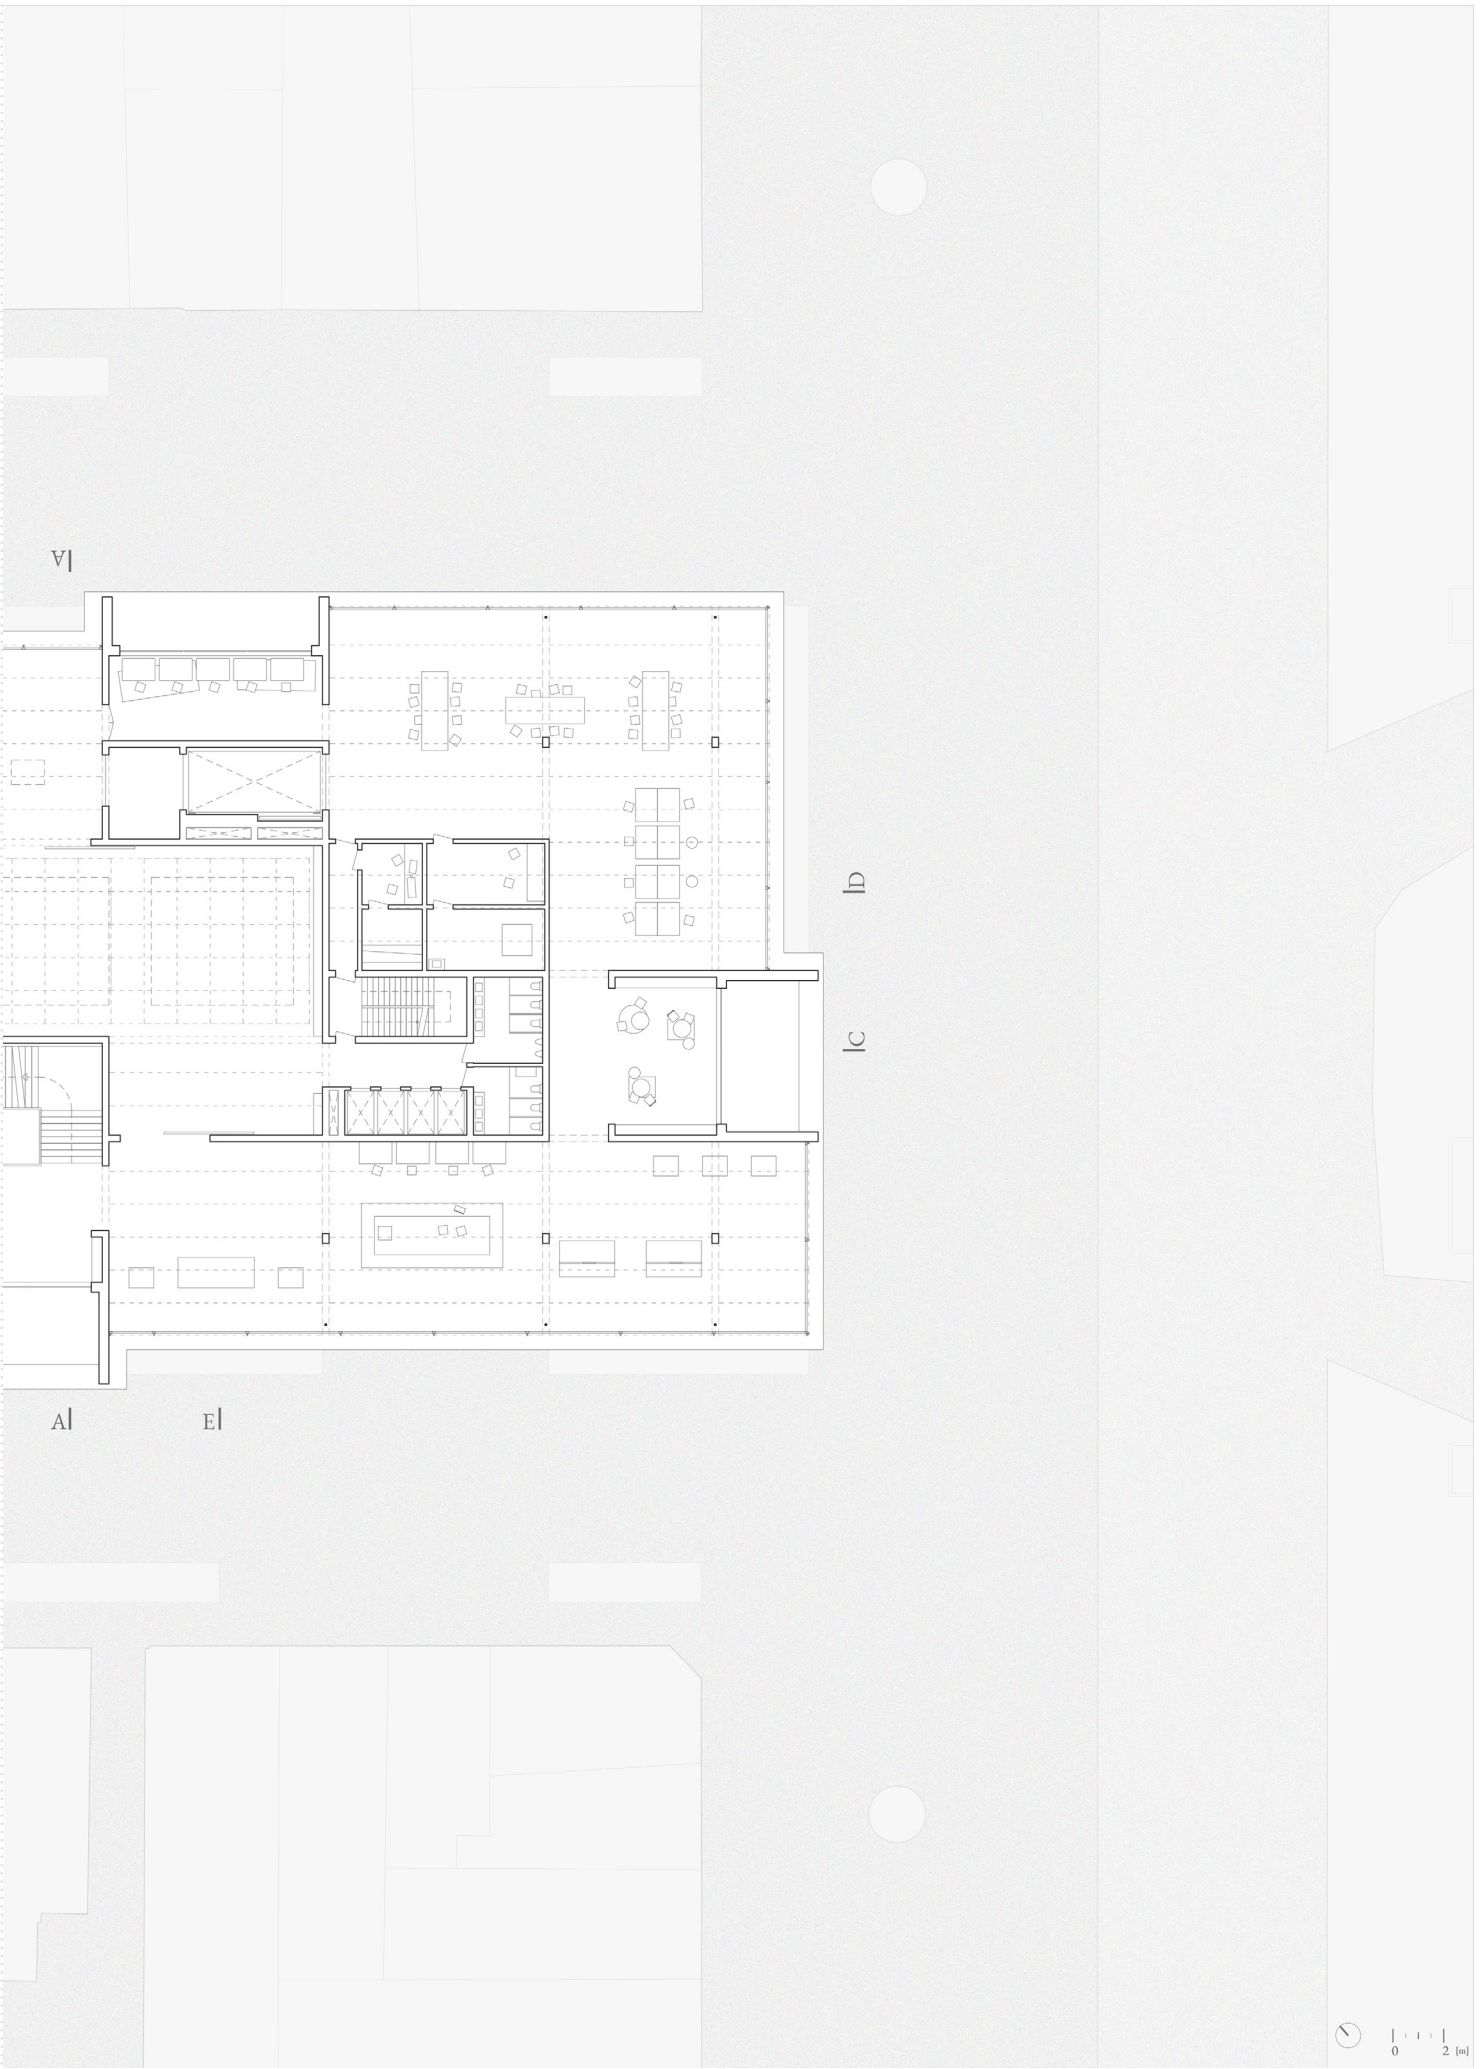

1:200












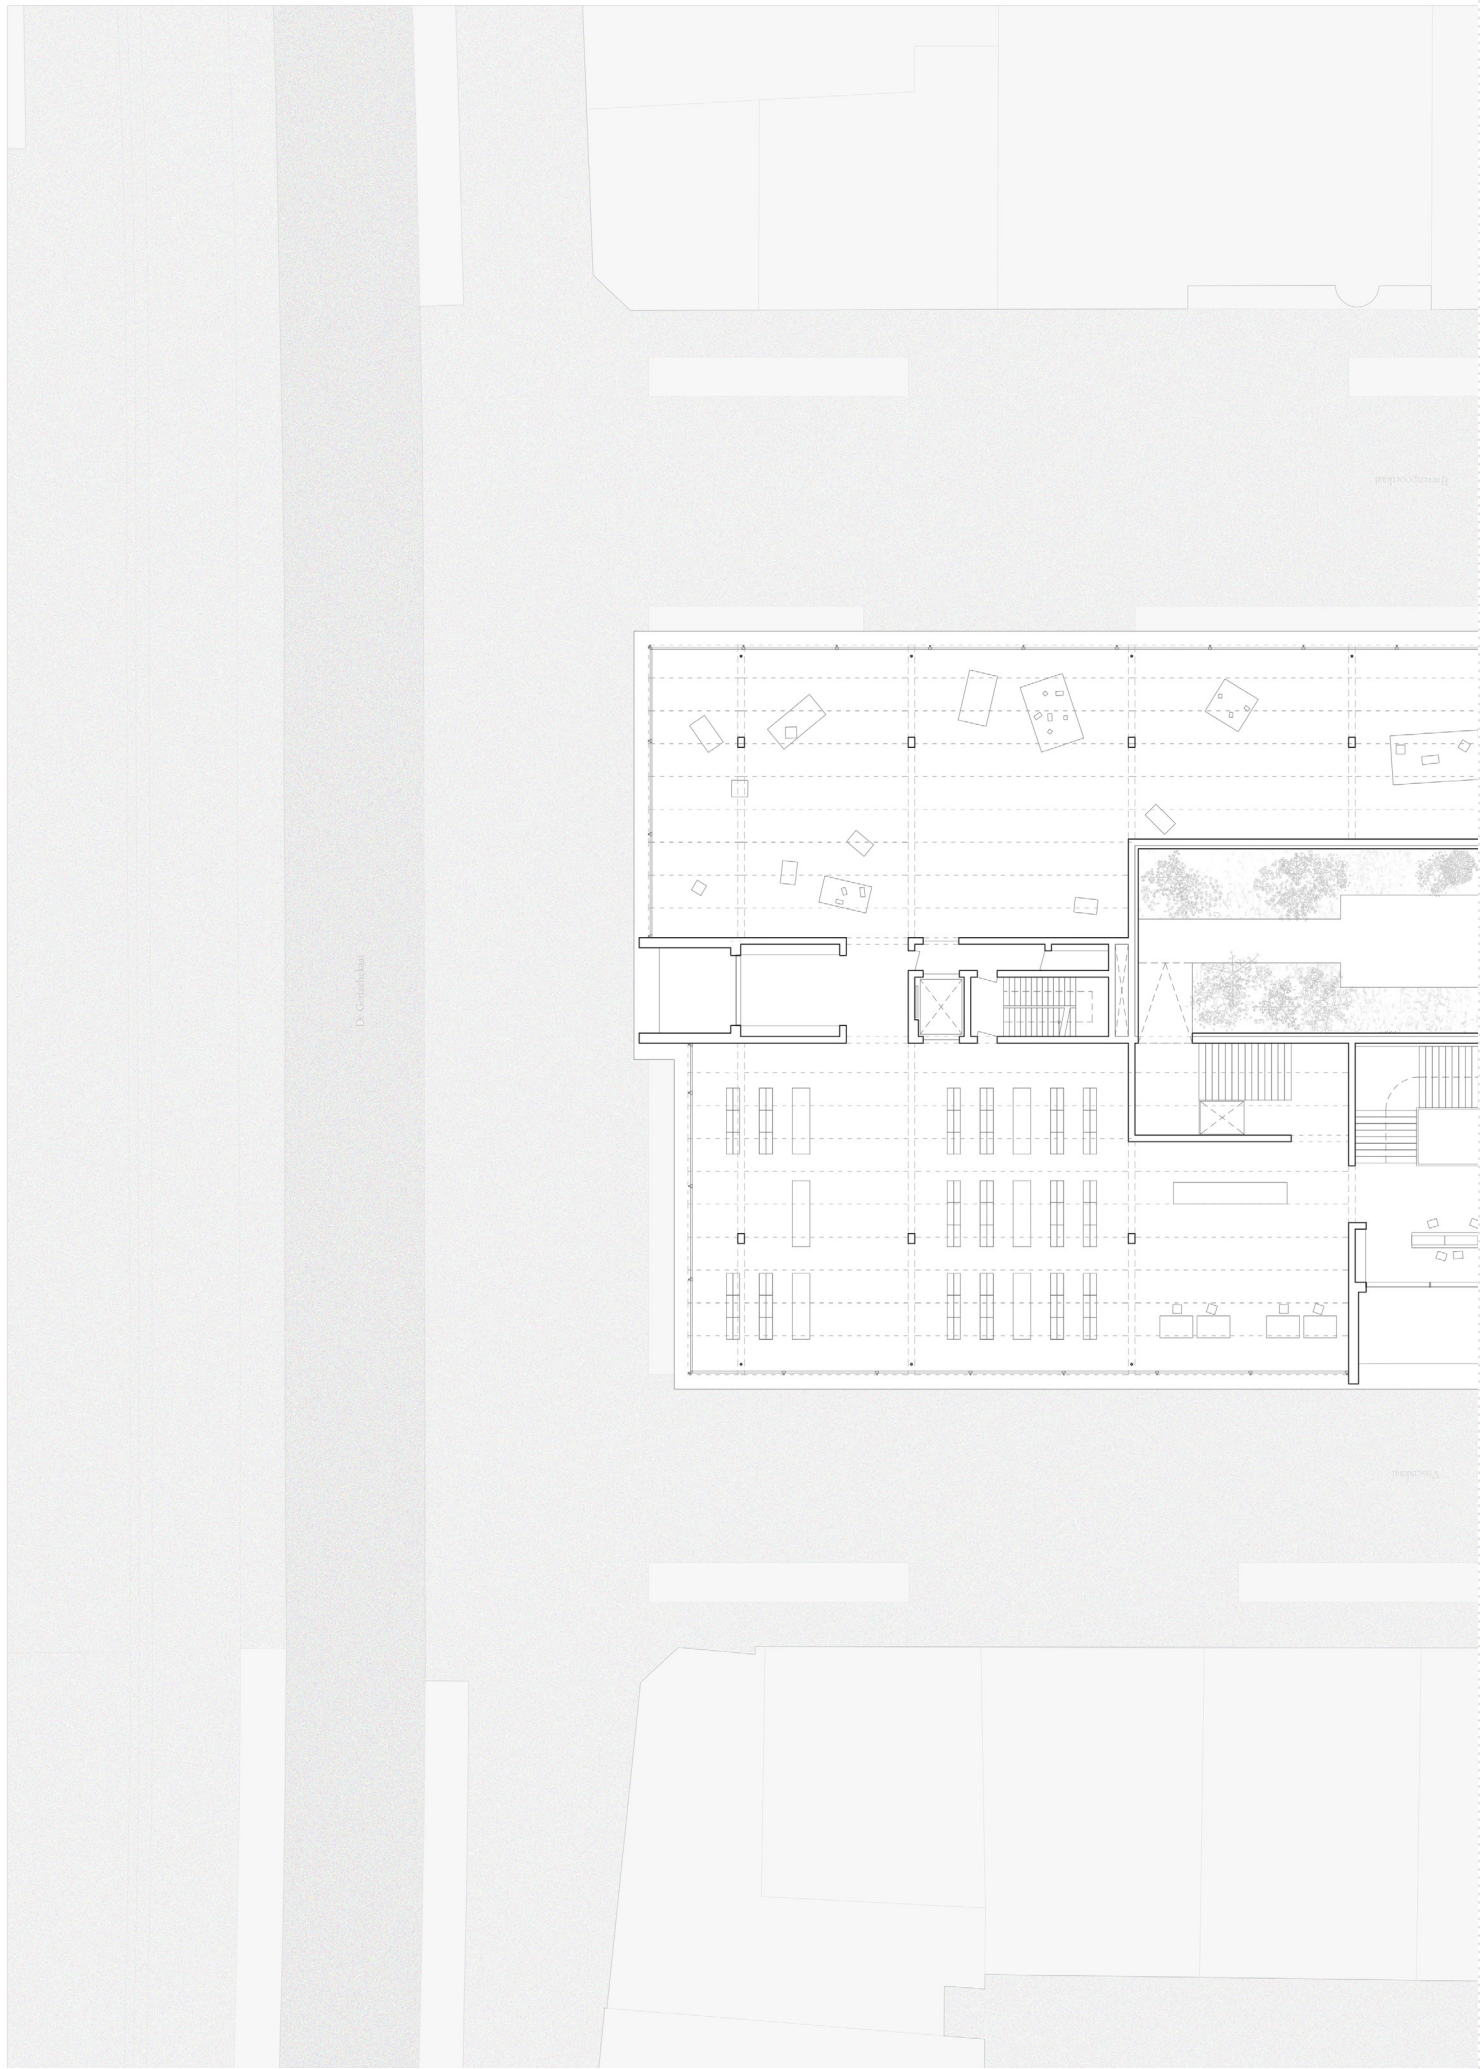

plan level =4



1:200














pavilion section




1:50




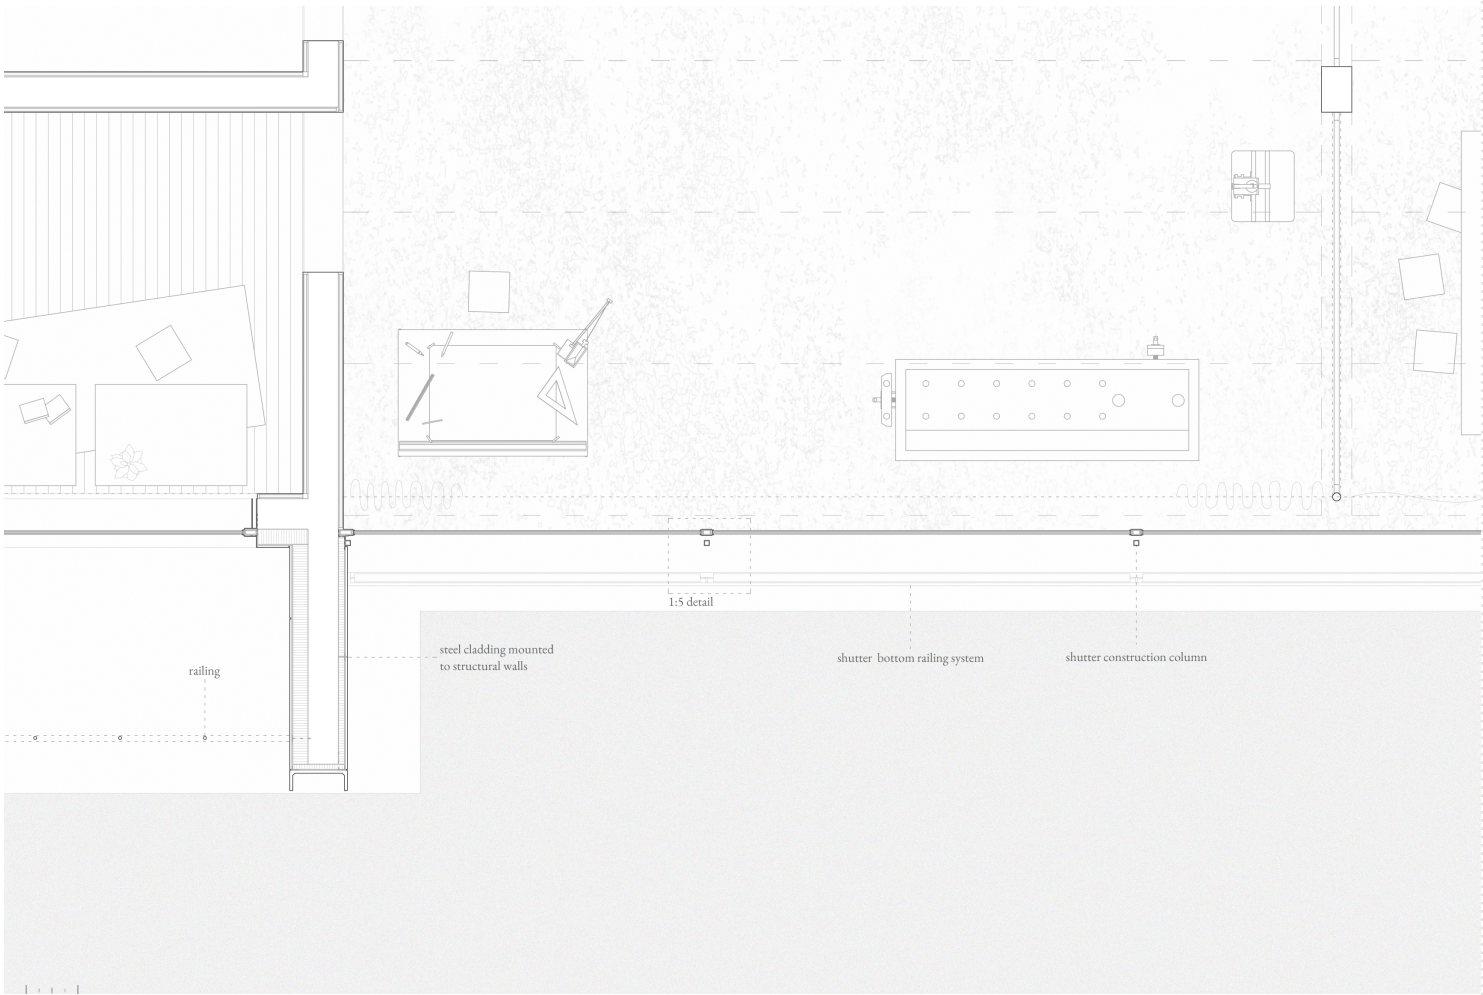









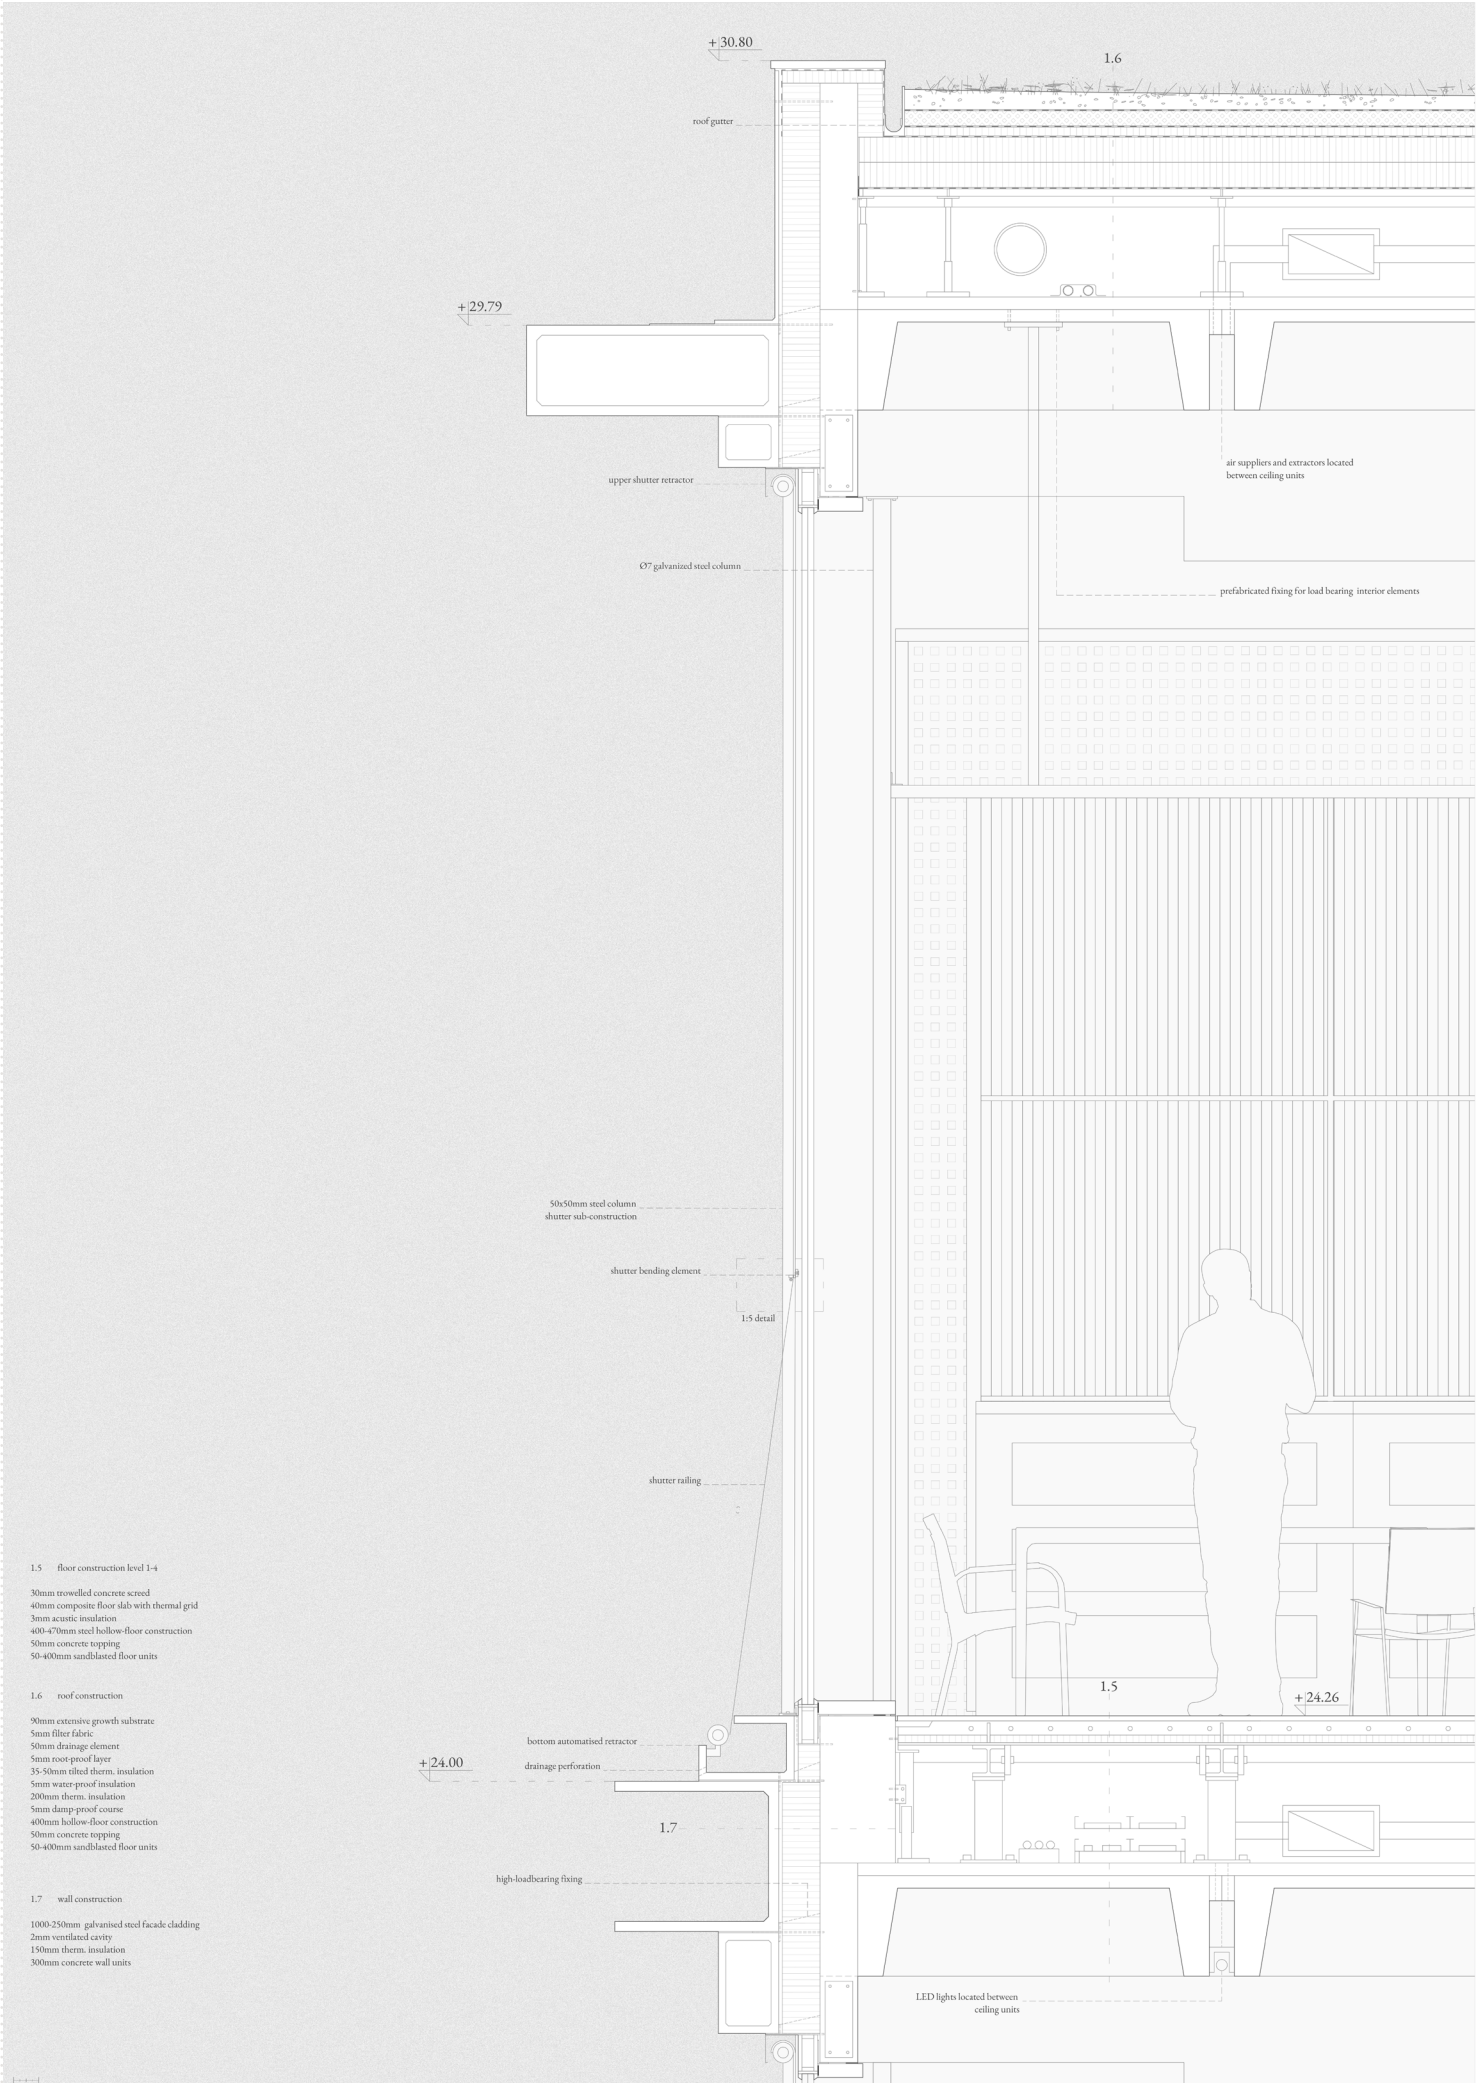





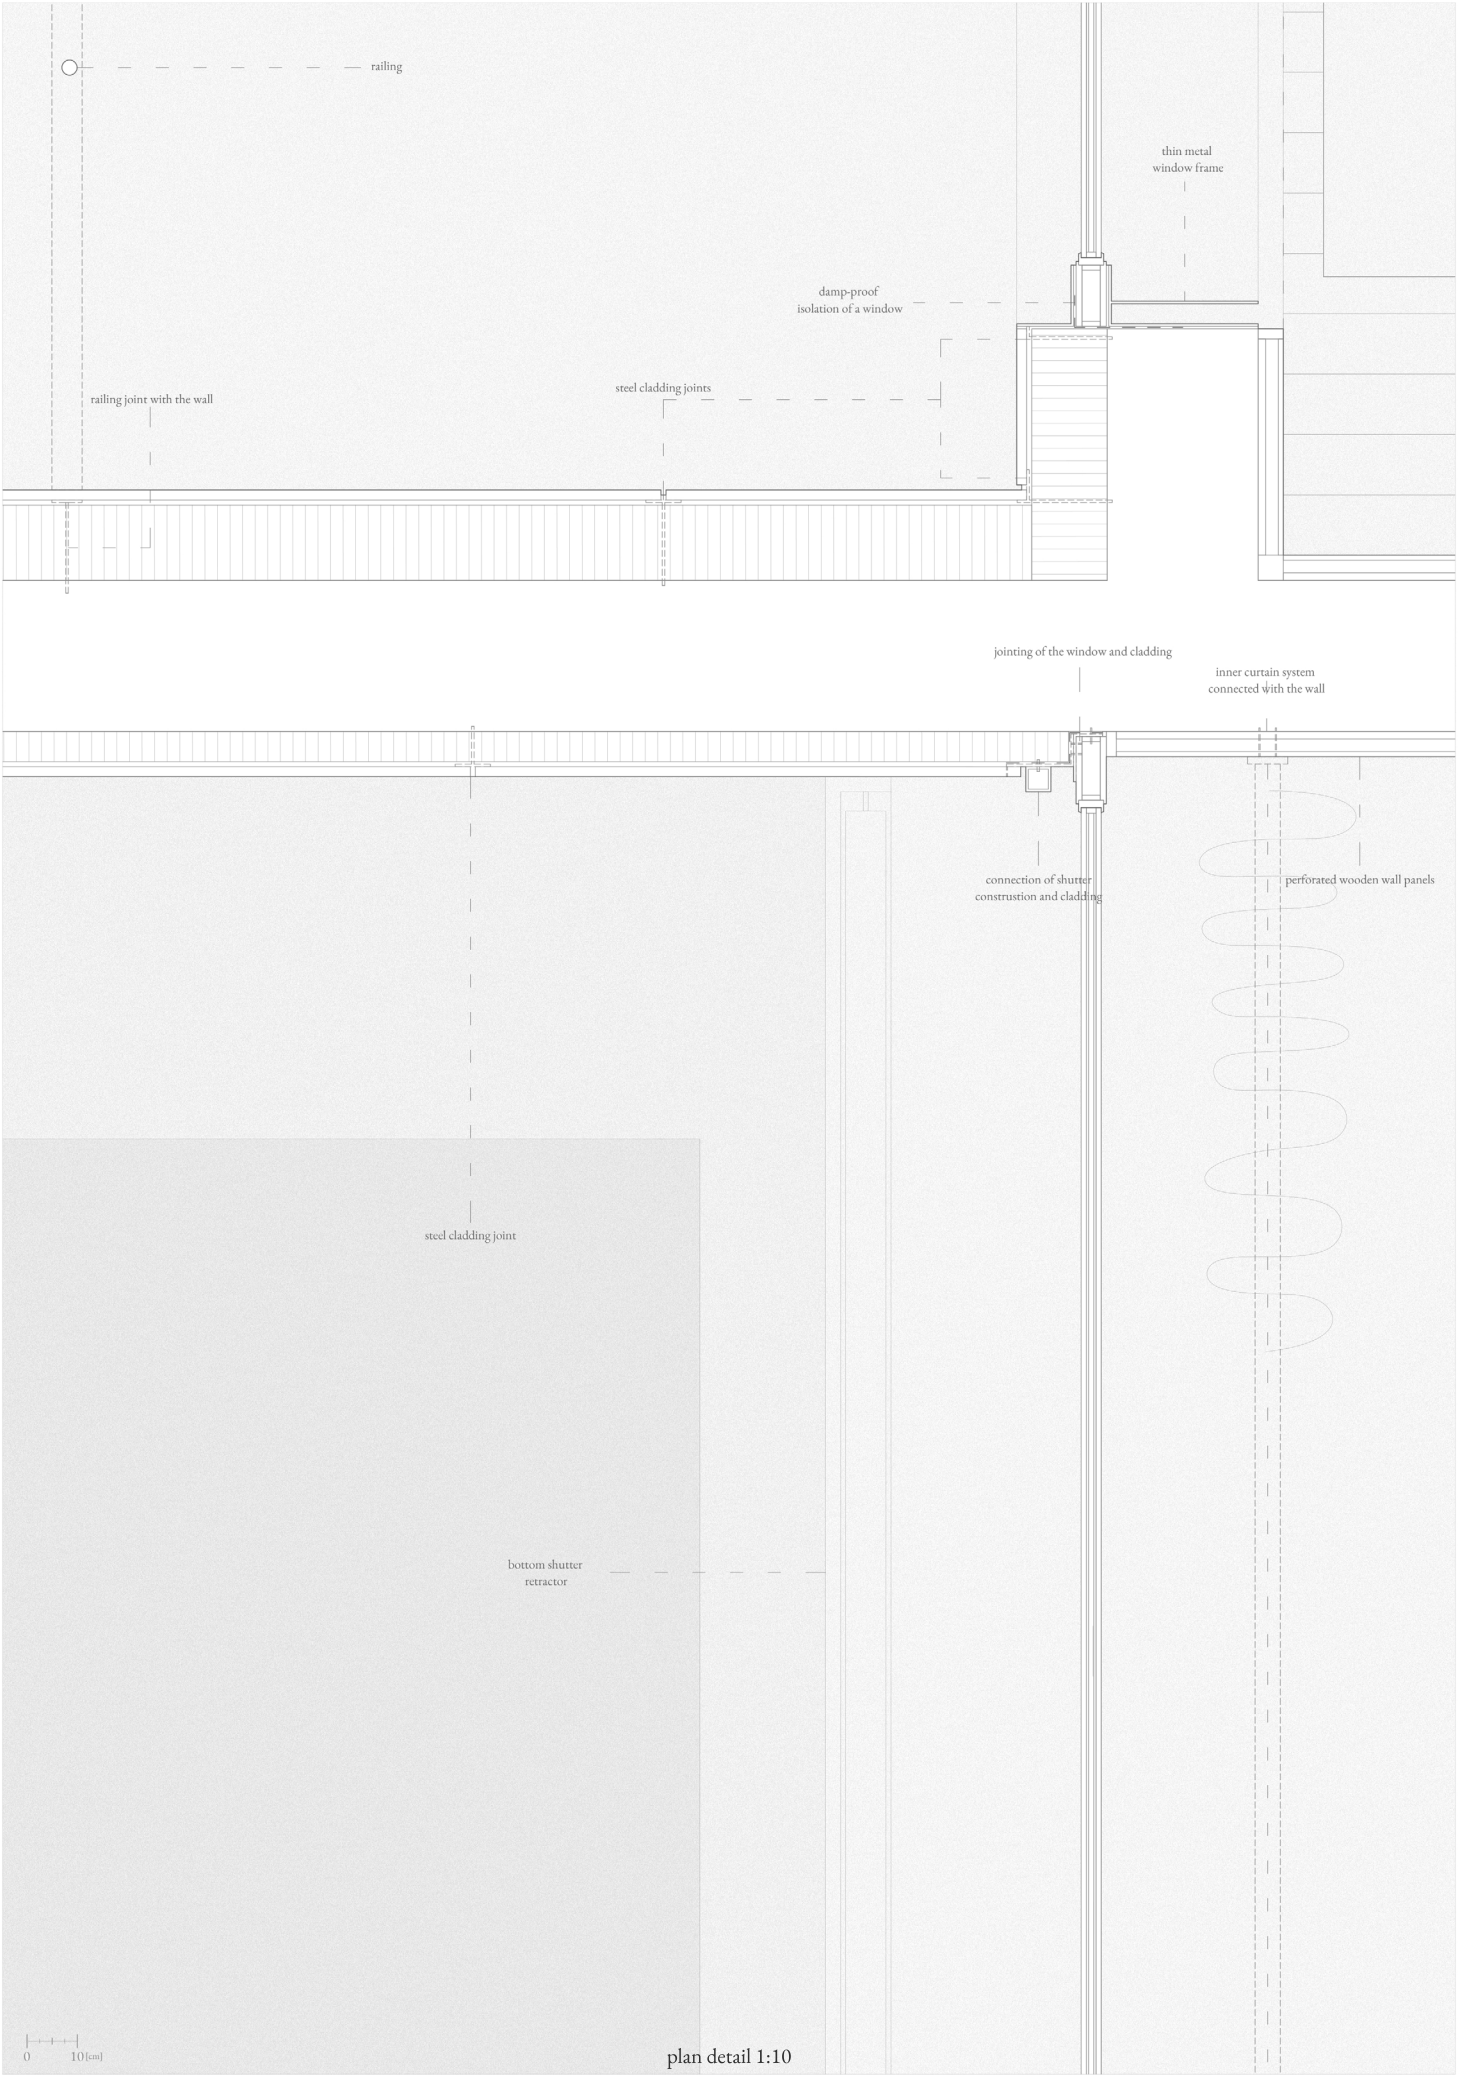





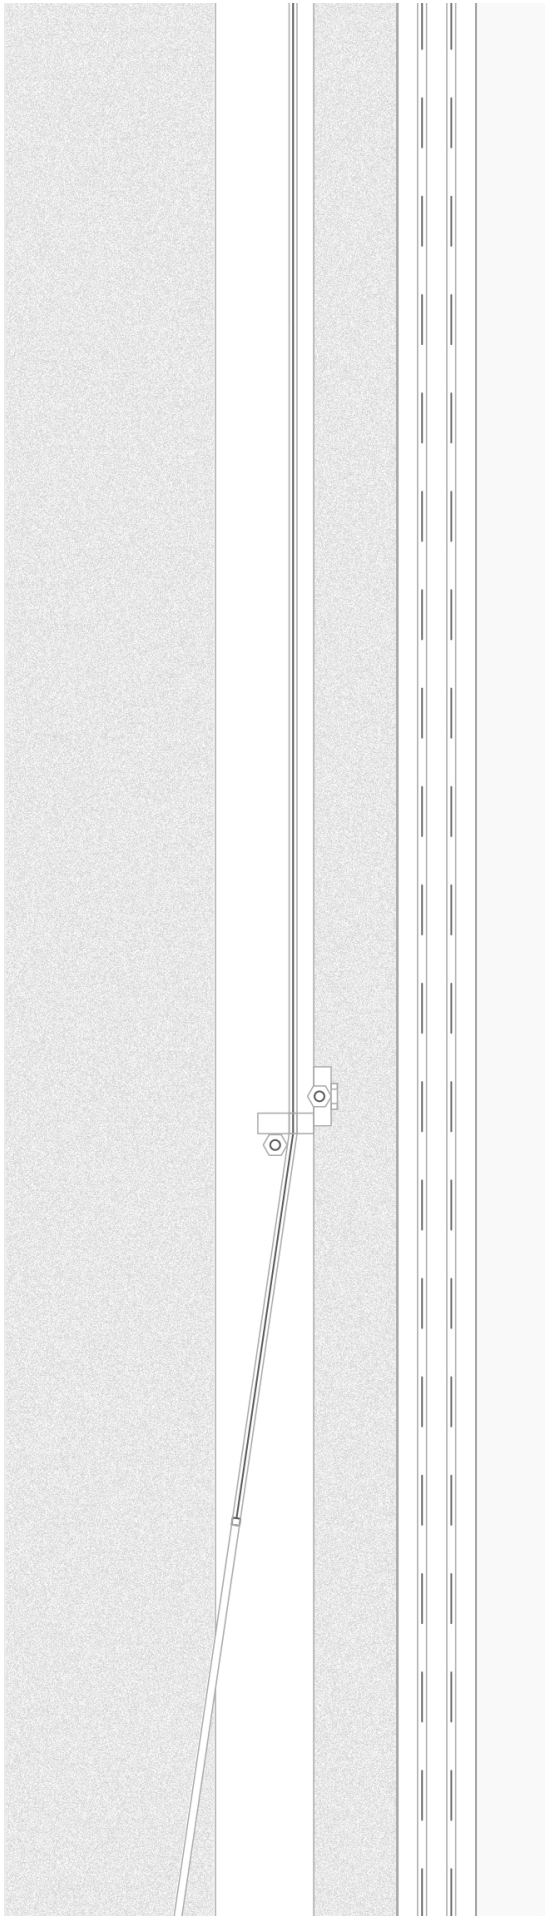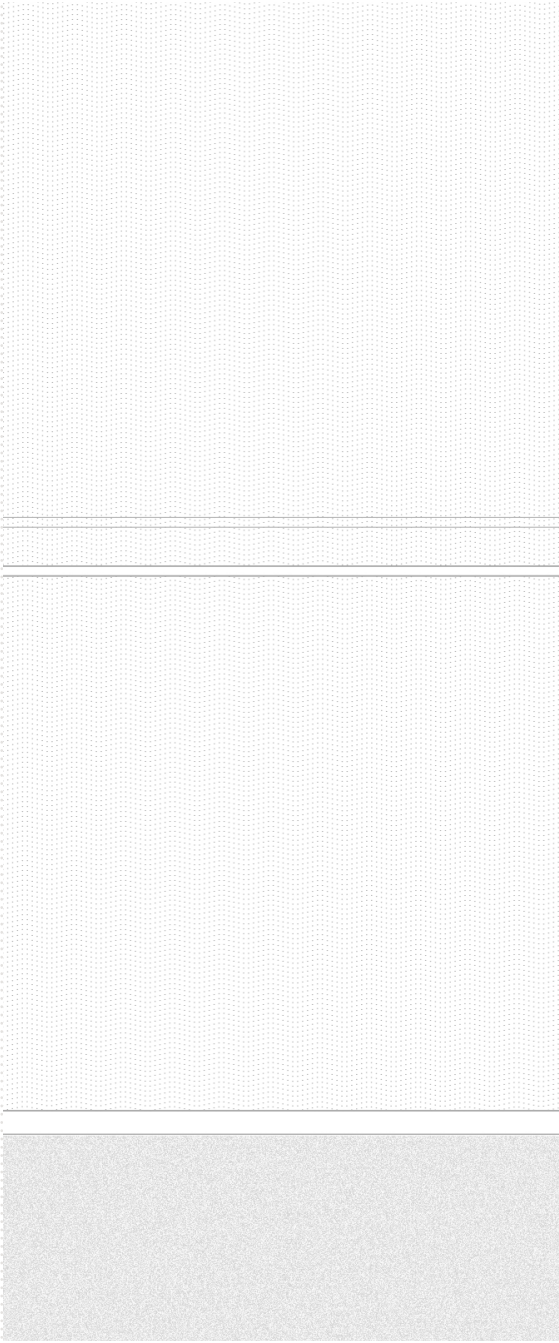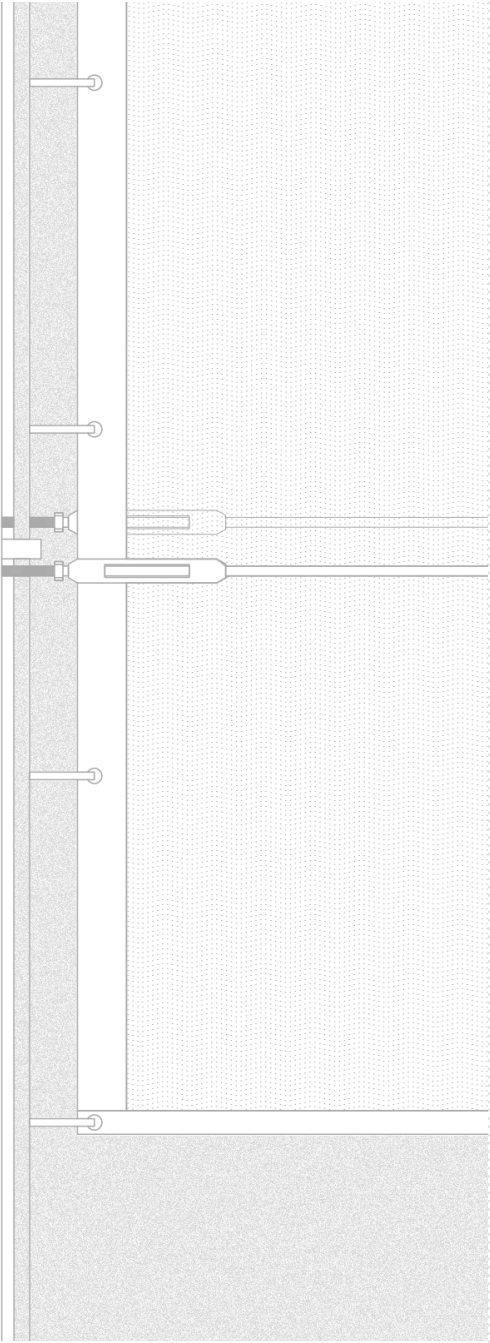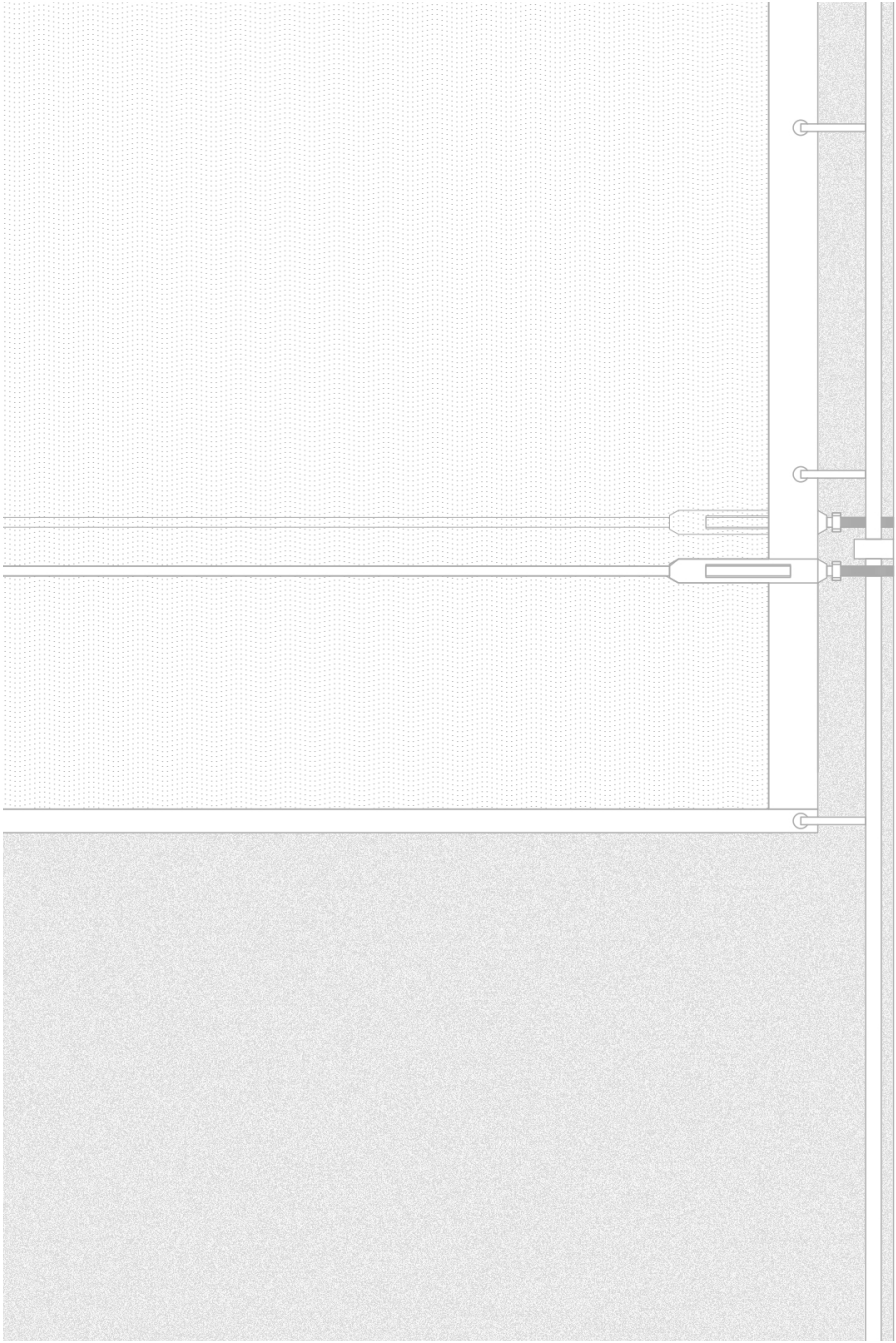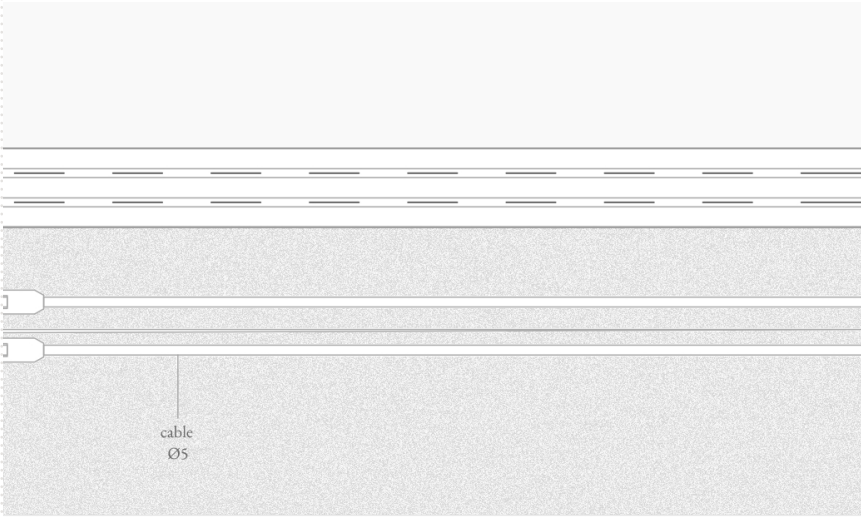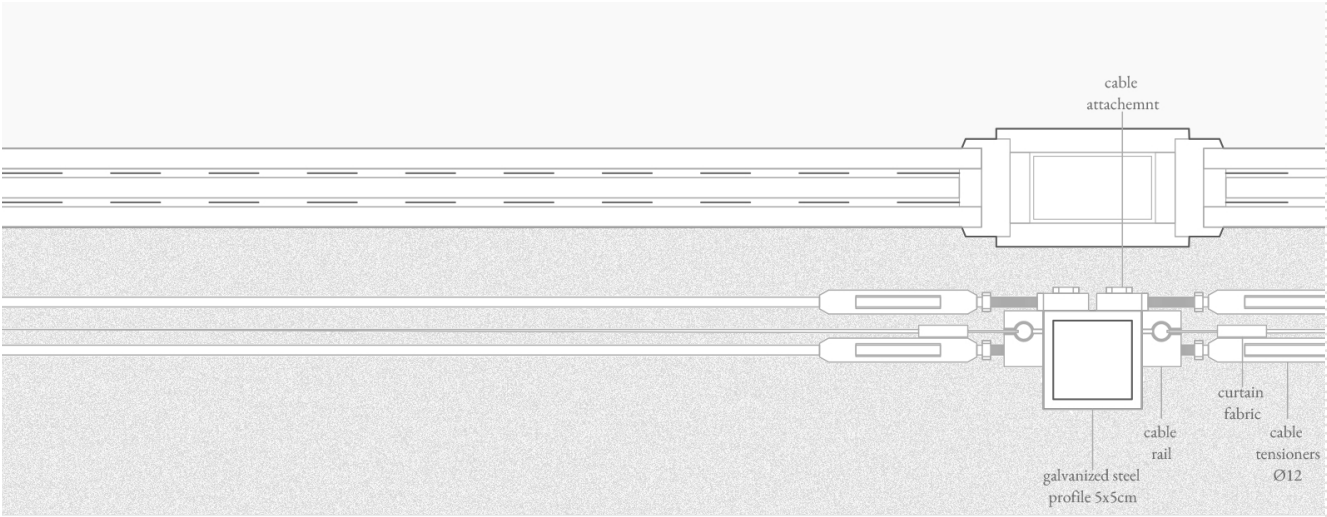




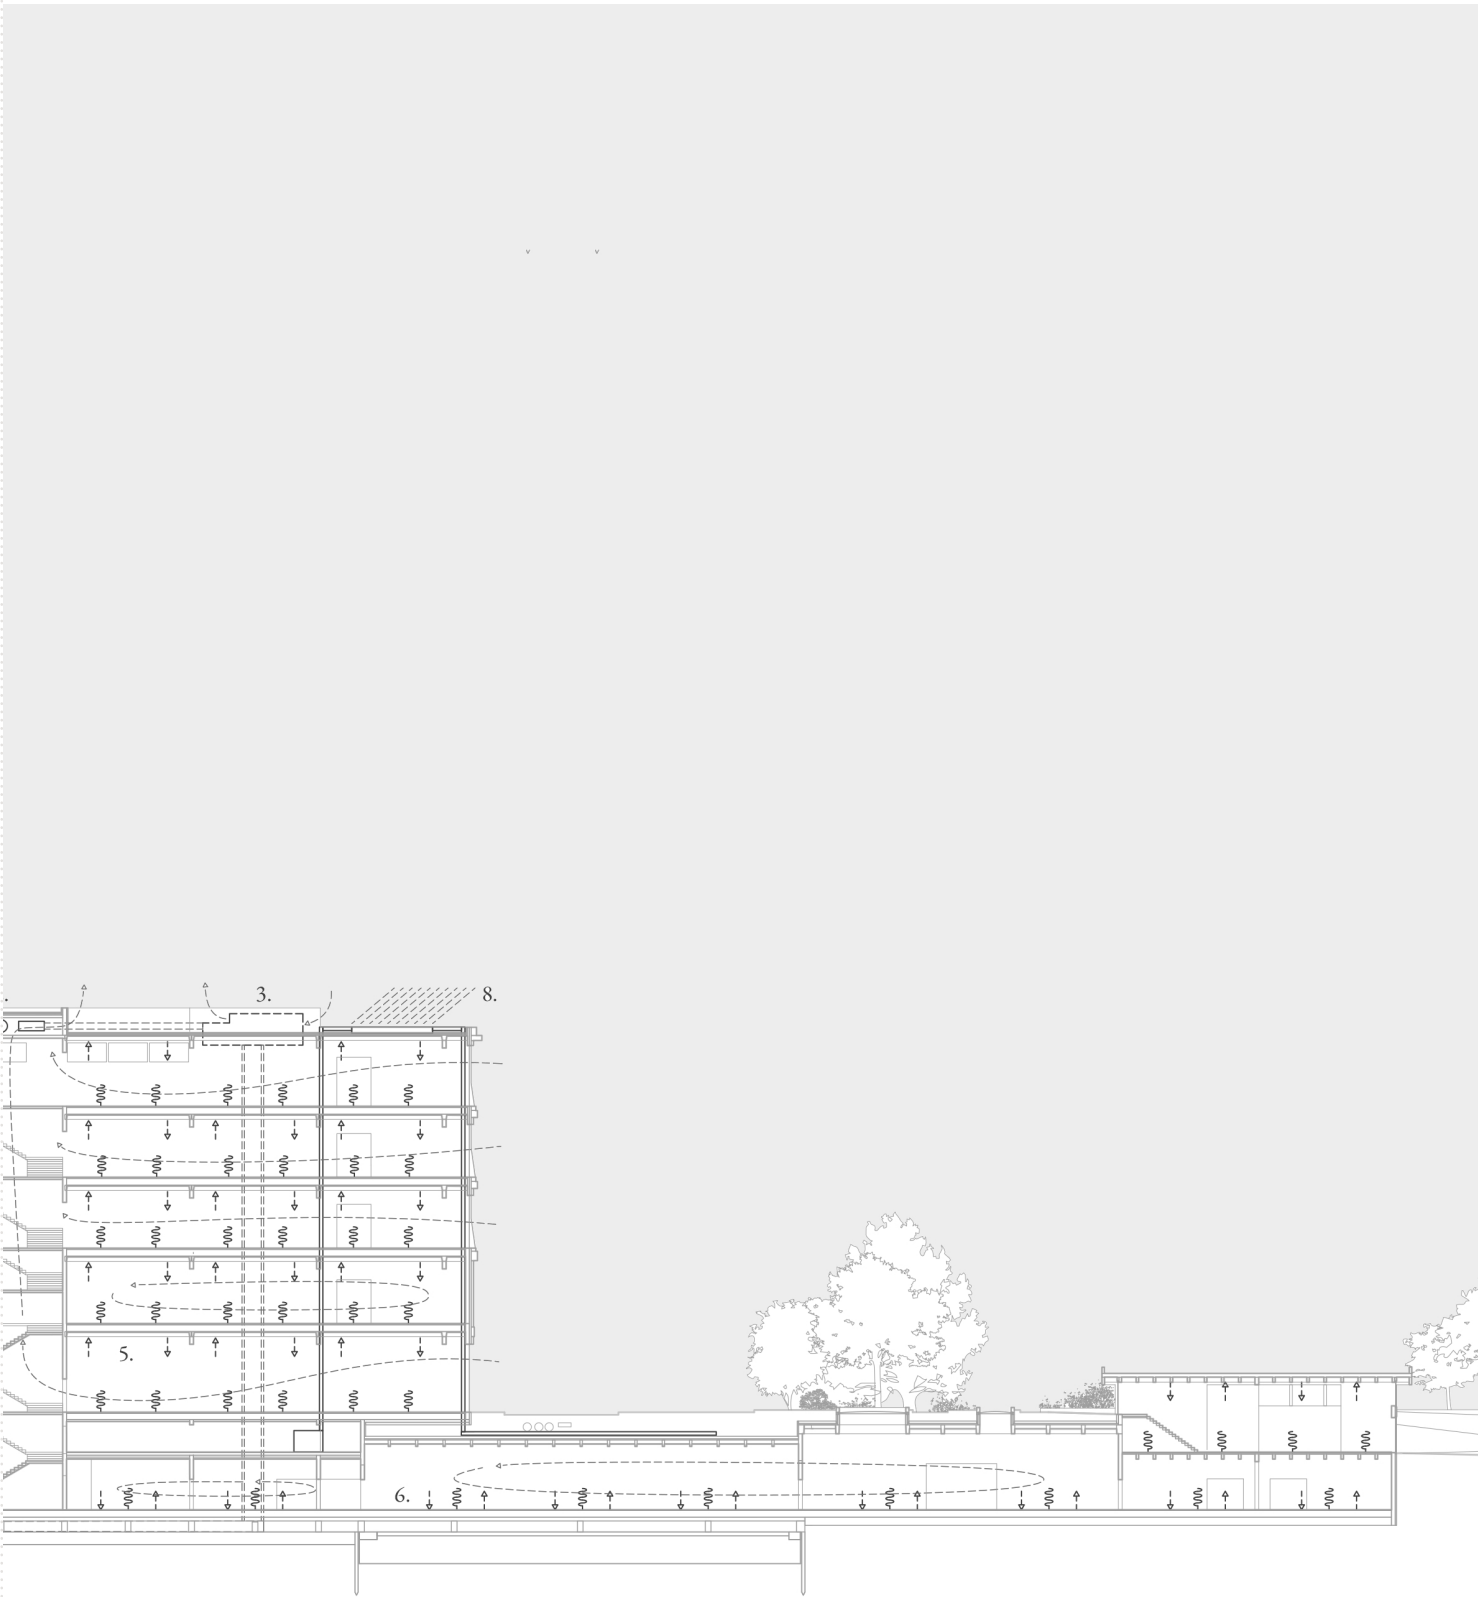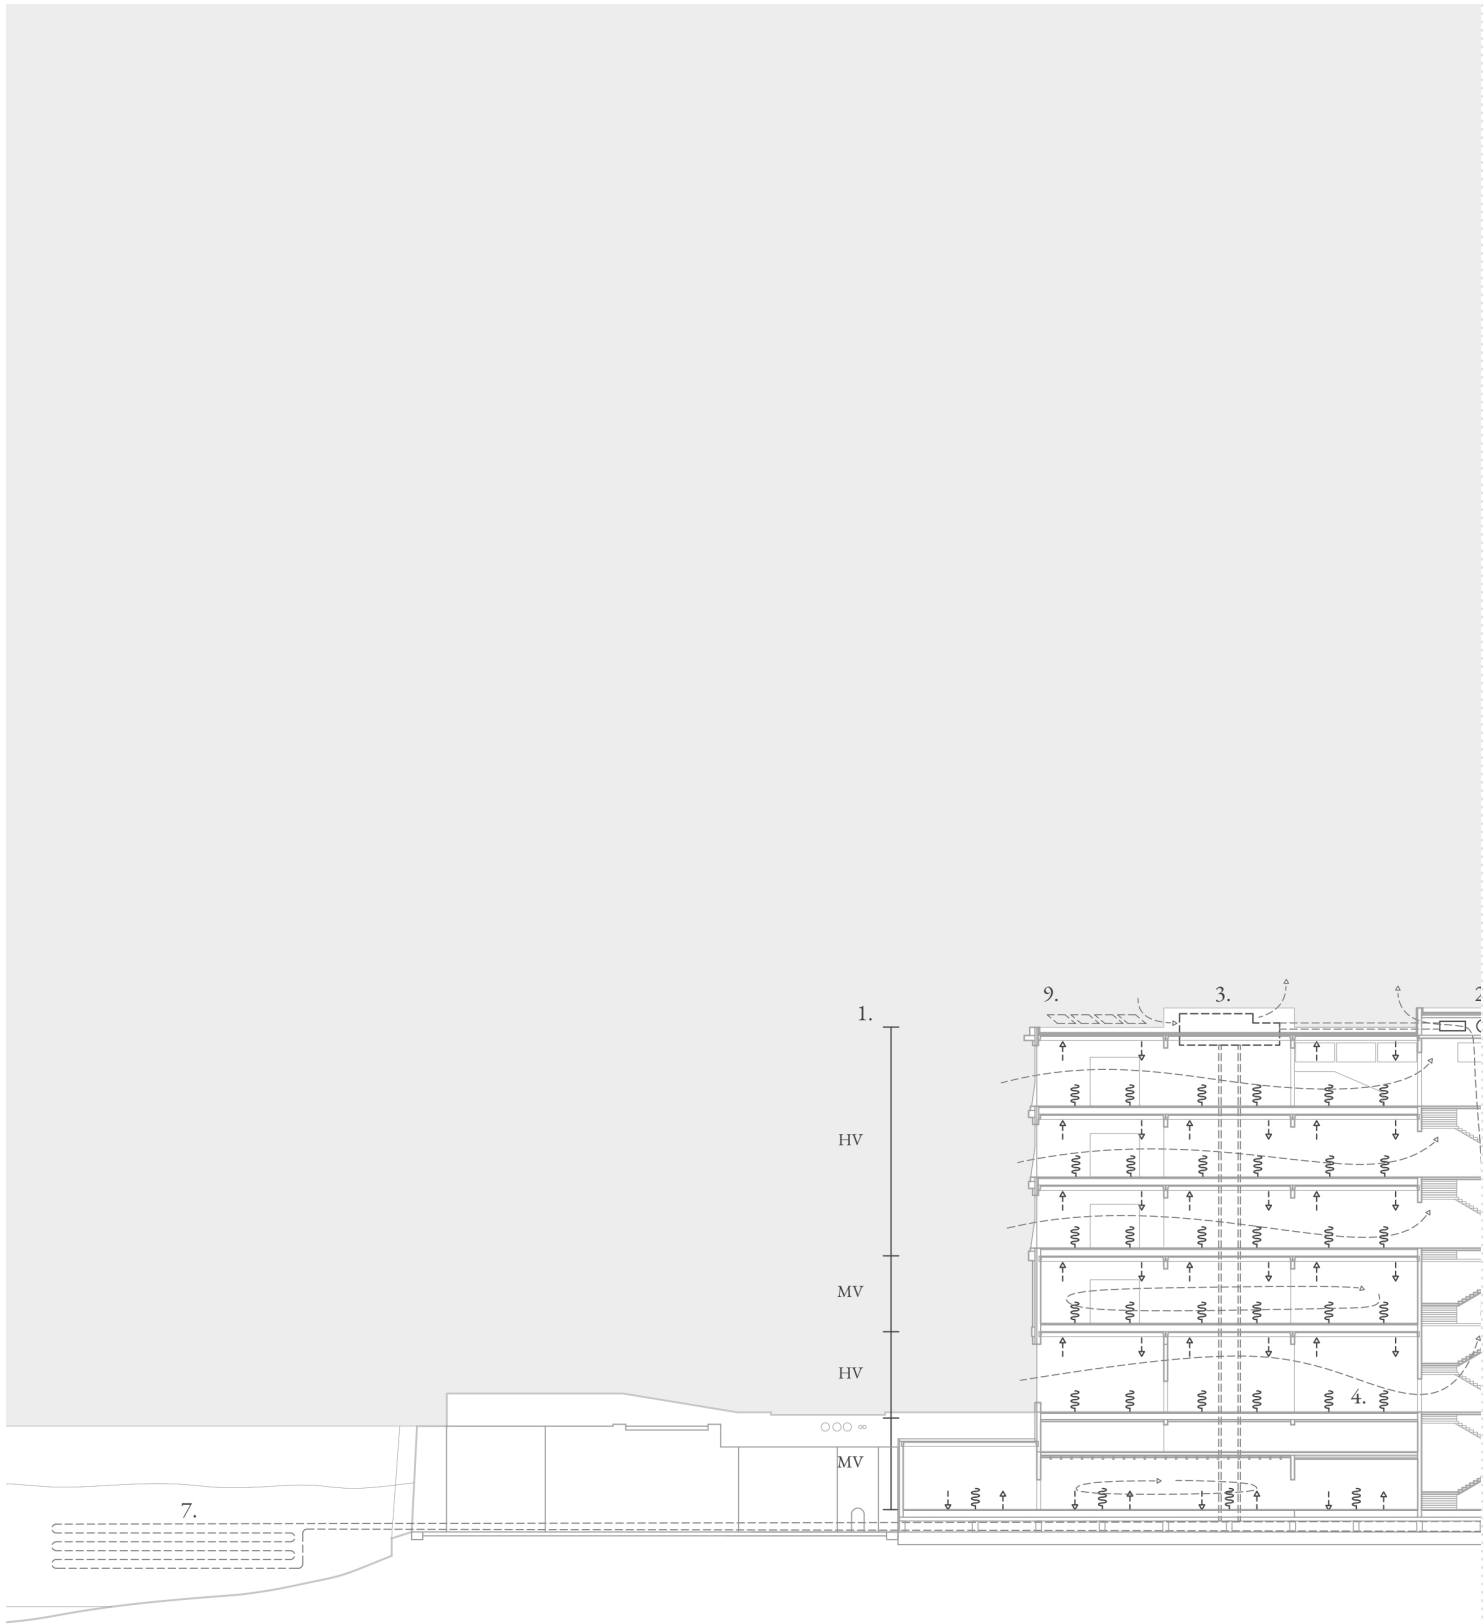



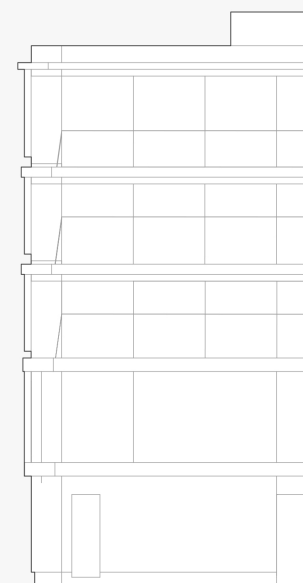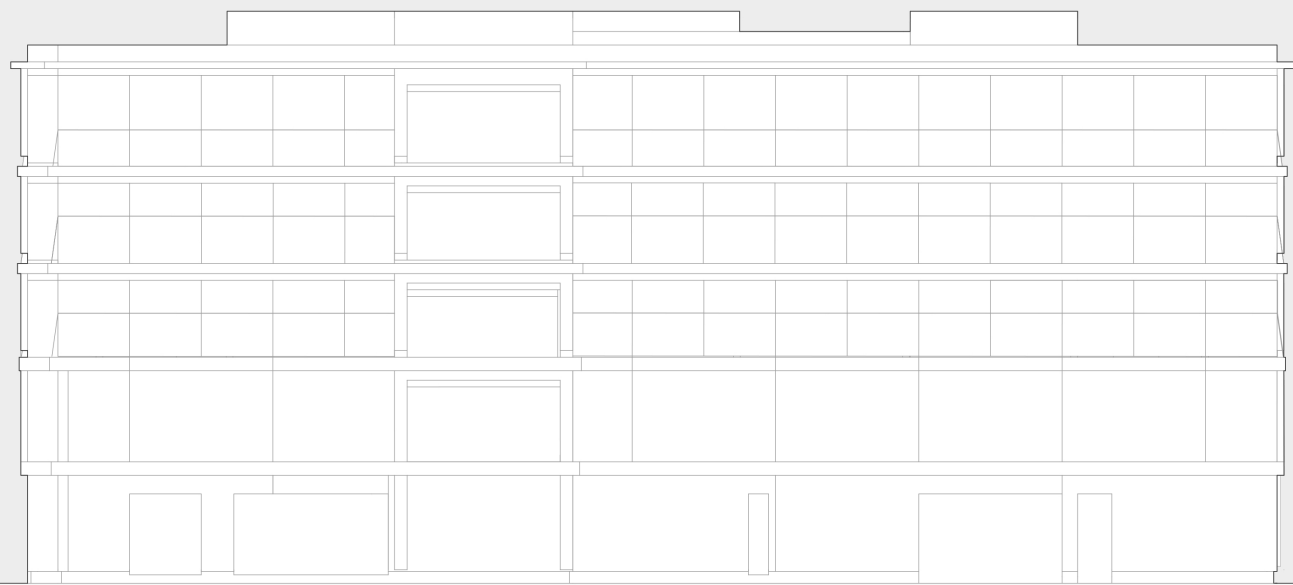

facades N-W

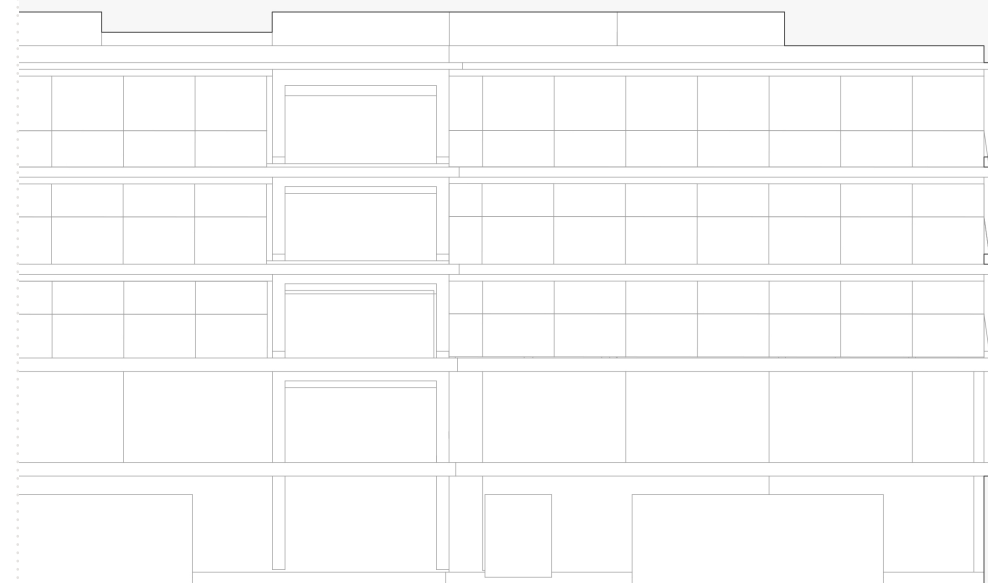

1:200



