
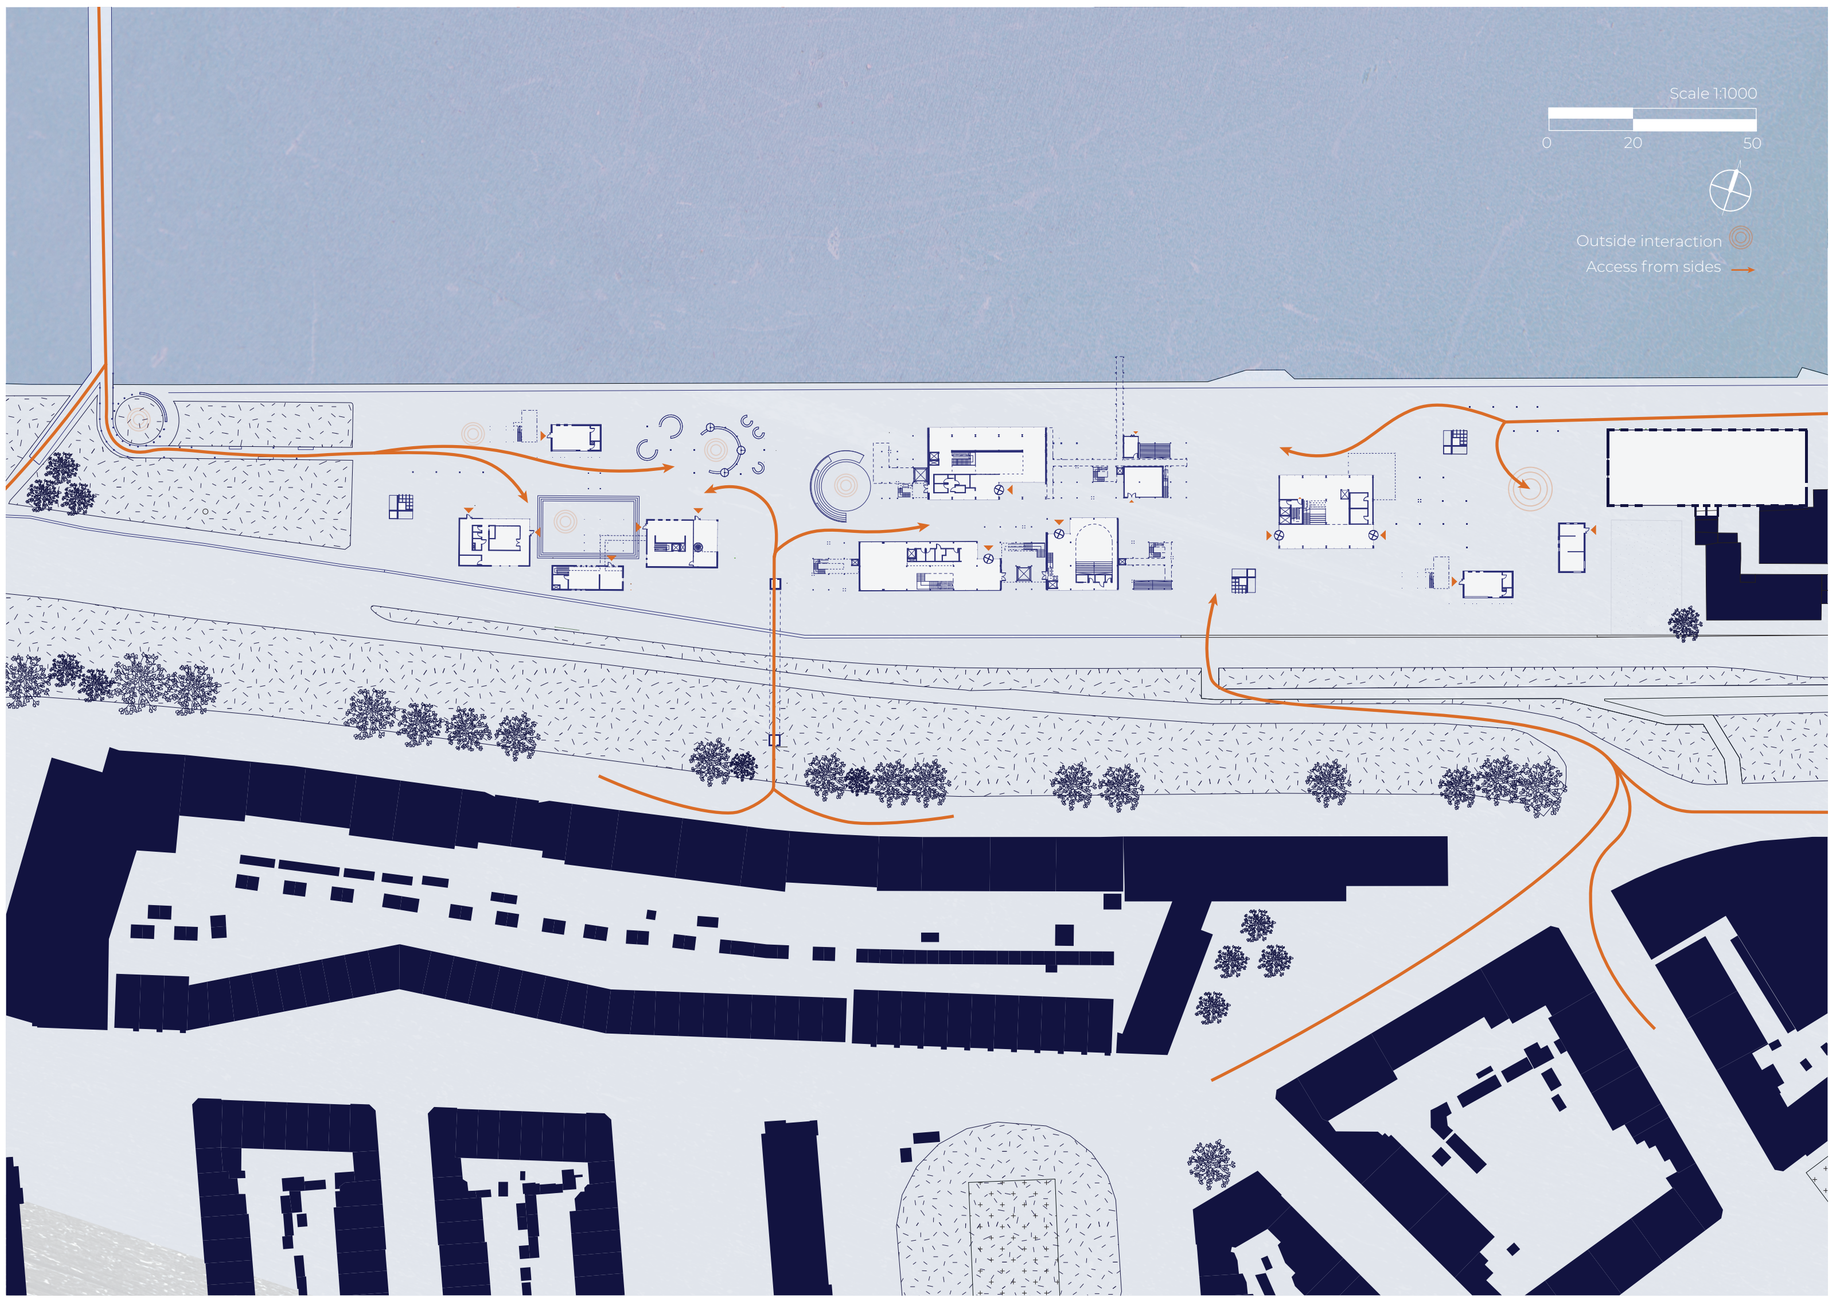



modus museum

AR3AP100 | Public Building
THE NEW MUSEUM: Re-wiring the Art + City

Başak Günalp
5091888

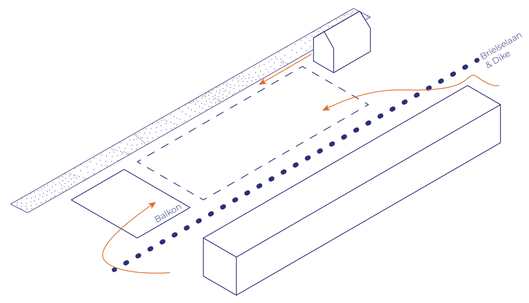


The site

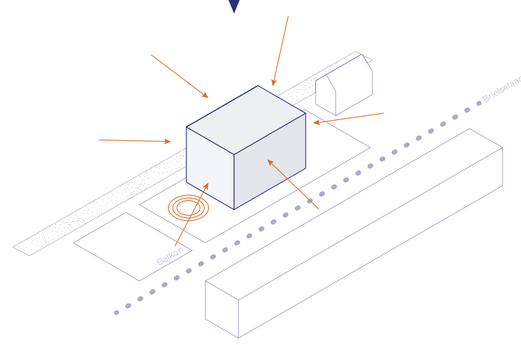


Generic Museum - Box
Public space not integrated

Integration of spontaneity and everyday life into museum
Connection of vibrant public space with masses

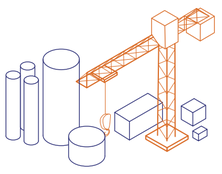

Industrial character-istics of the site
Rotterdam as a port city


Multiplicity of
context
use
program
users
materialty

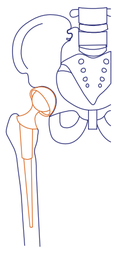

Idea of prosthesis
Enhancing the function of the museum






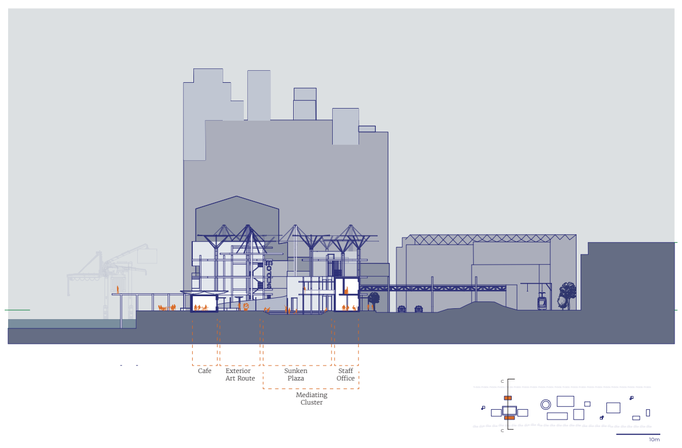






Section AA

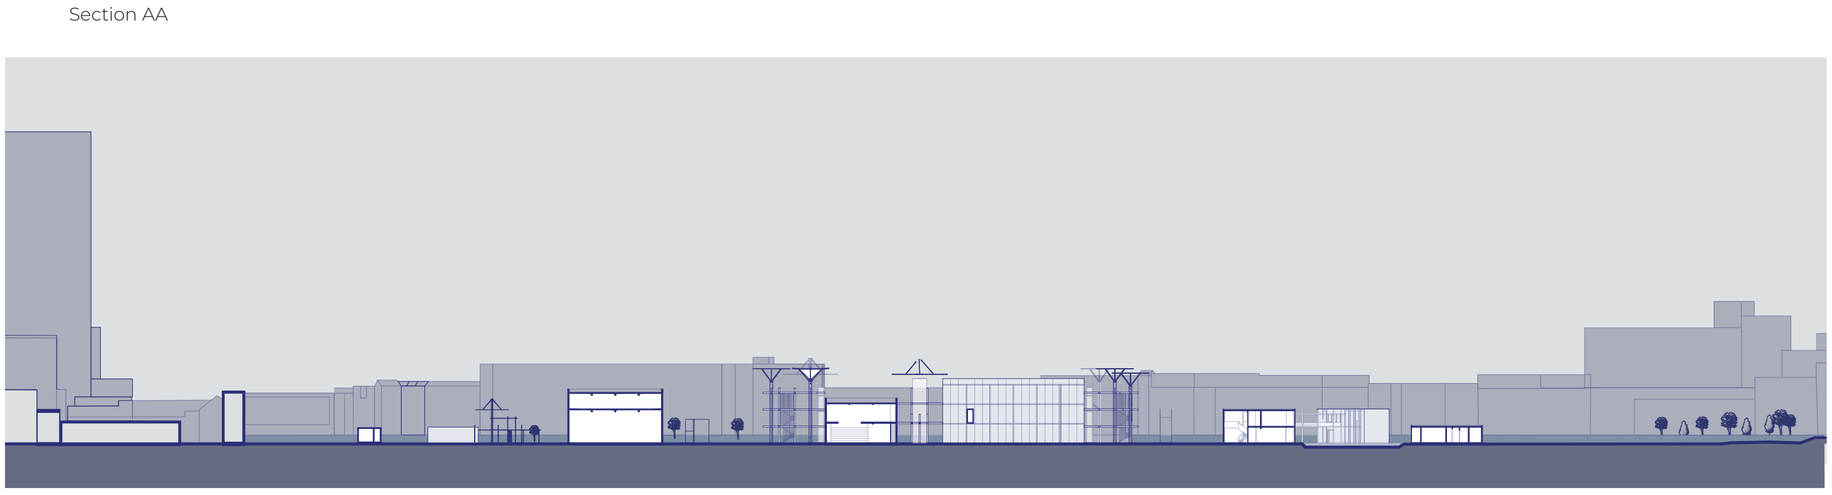


Section BB

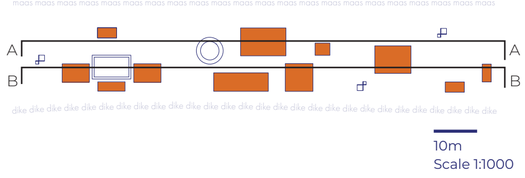

1- Online Reservation System
2- Storage for the materials
3- Information Points - access to the Cookbook
4- Building Consultation Office
5a&5b- Exterior & Interior Building Workshops
6- Transportation of elements from logistics area to prosthesis
7- Building on-site - mantling and dismantling of the elements

10m


Building Components

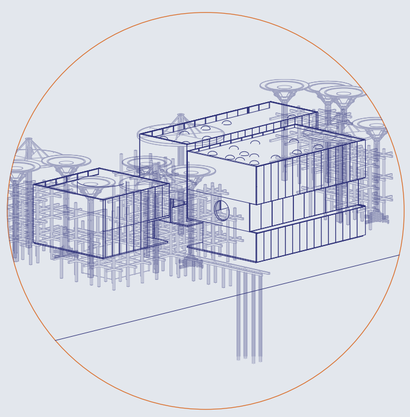

Mass



Interactive canopies

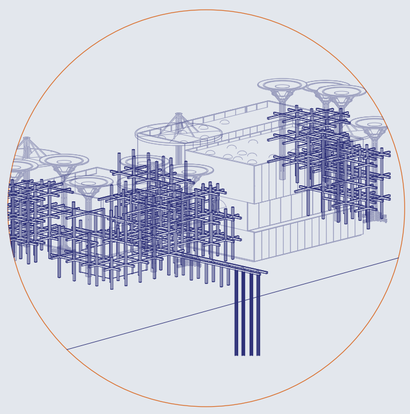

Prosthesis

cafe
info pt
building consultation
storage
logistics point
open event area

mediating cluster
- collaborative office
- staff office
- museum store & reservation-ticketing


exhibition
- theme art gallery
- sound art gallery and hang-out space
- participatory and collective art gallery
- open performance point

education hub
- conference hall
- common study
- library


10m

Mediating Cluster

- meeting room
- co-work office
- staff office
- museum store
- ticketing & reservation
- head office
- entrance
- emergency exit

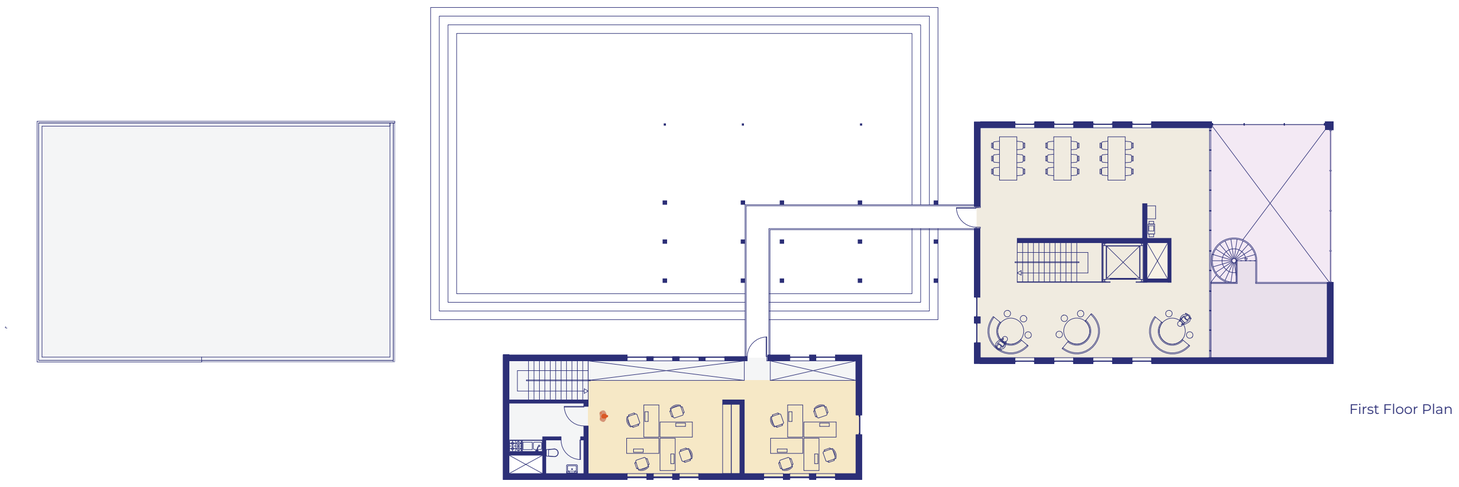

First Floor Plan

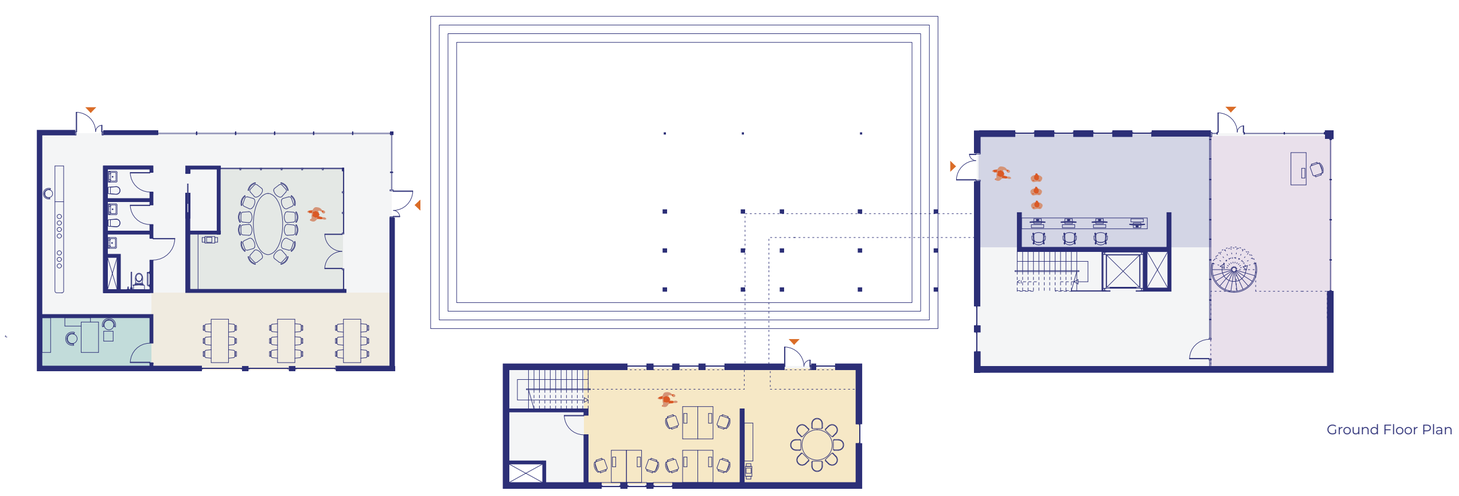


Ground Floor Plan

Gallery Cluster

- gallery
- info point
- lockers
- mechanical room
- building workshop
- ateliers
- coffee corner
- interaction stairs
- storage
- service elevators
- terrace
- performance stage
- entrance
- emergency exit


maas maas 

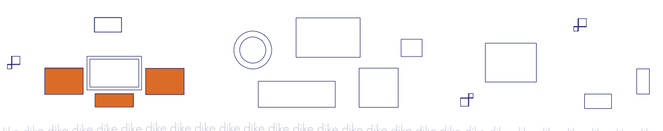


dike dike 

10m
Scale 1:200

Theme Art Gallery

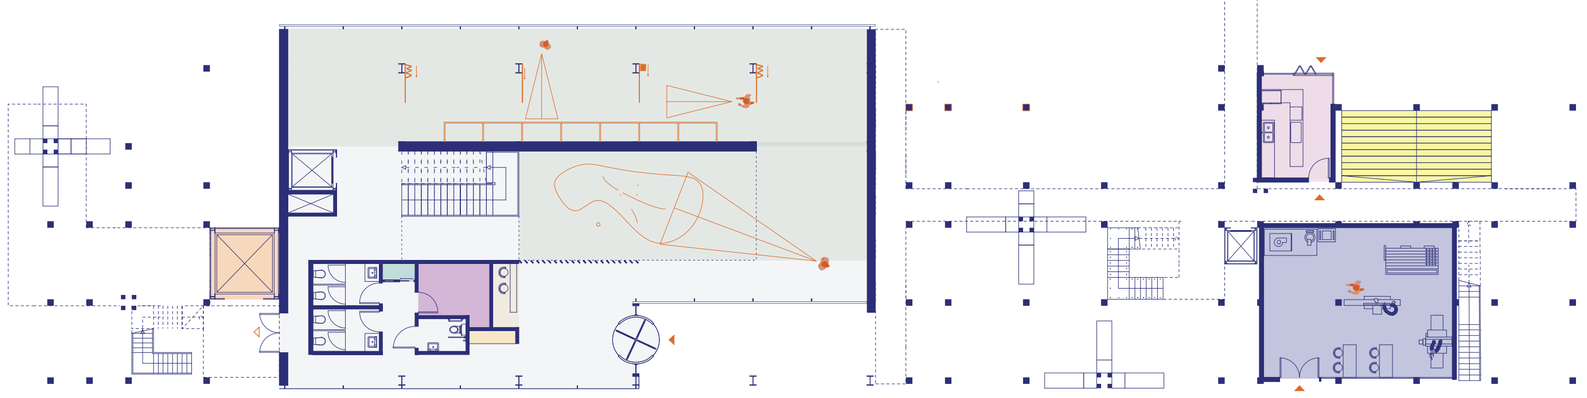


Ground Floor Plan

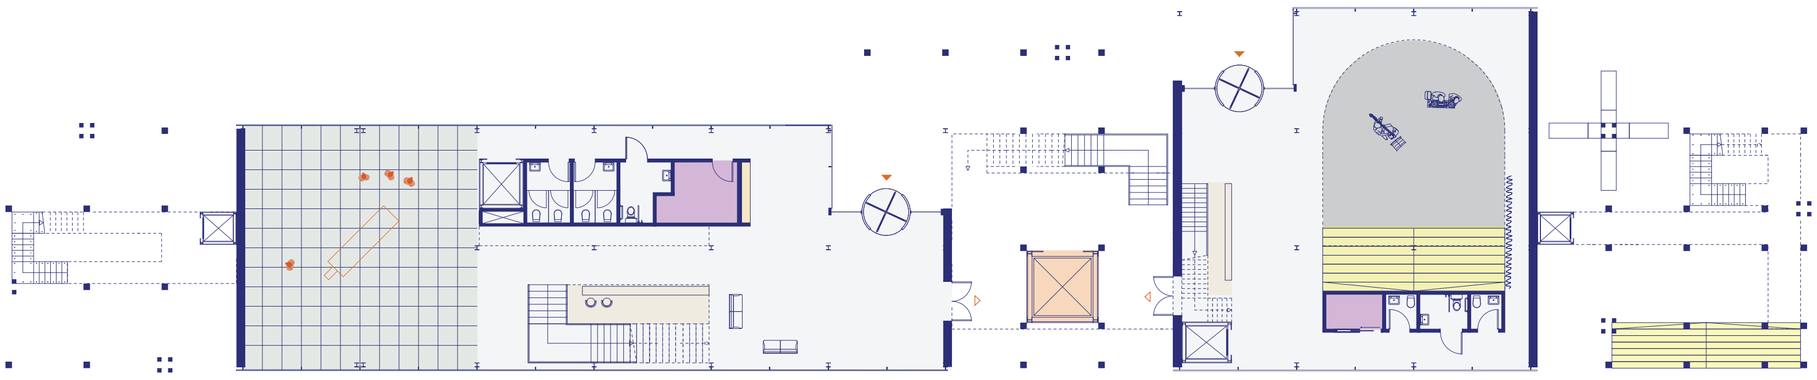

Participatory & Collective Art Gallery

Sound Art Gallery & Hang-out space

maas maas 

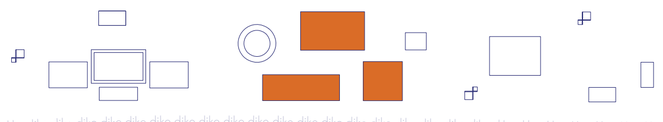

dike dike 


10m
Scale 1:200

Ground Floor Plan

- gallery
- info point
- lockers
- mechanical room
- building workshop
- ateliers
- coffee corner
- interaction stairs
- storage
- service elevators
- terrace
- black box
- entrance
- emergency exit




maas maas 

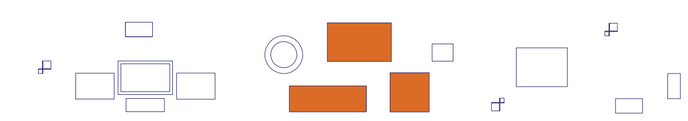


dike dike 

10m
Scale 1:200

First Floor Plan

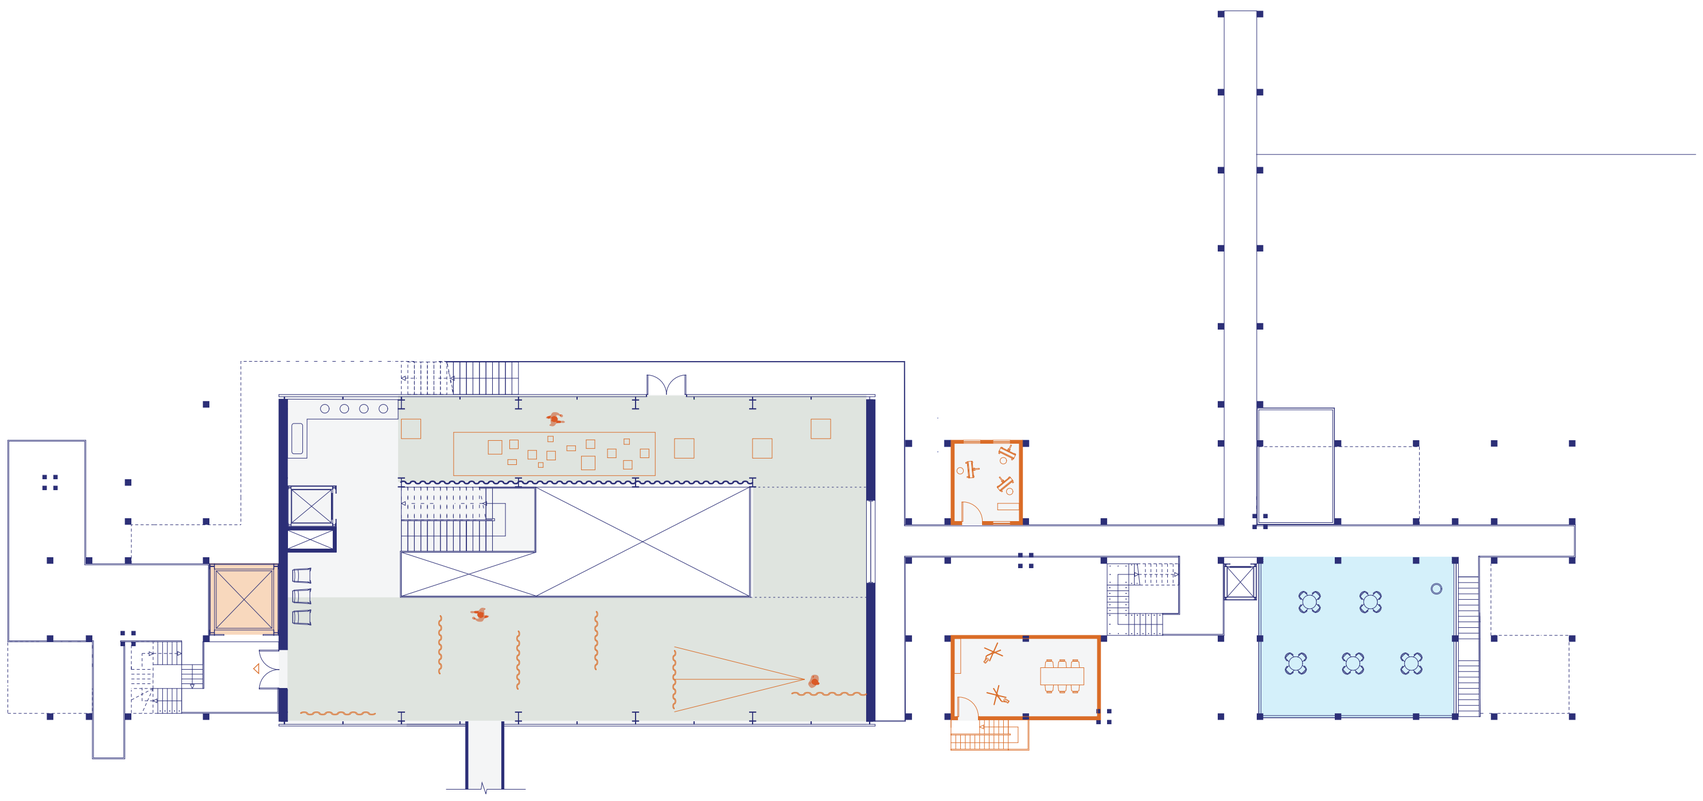

maas maas 

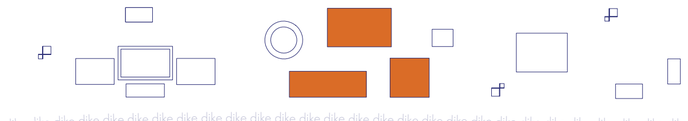

dike dike 

10m
Scale 1:200


Second Floor Plan

Education Hub | Cafe | Building Consultation Office

- lobby
- info point
- lockers
- mechanical room
- lecture room
- study space
- interaction stairs
- storage
- service elevators
- terrace
- library
- kitchen
- conference hall

- entrance
- emergency exit




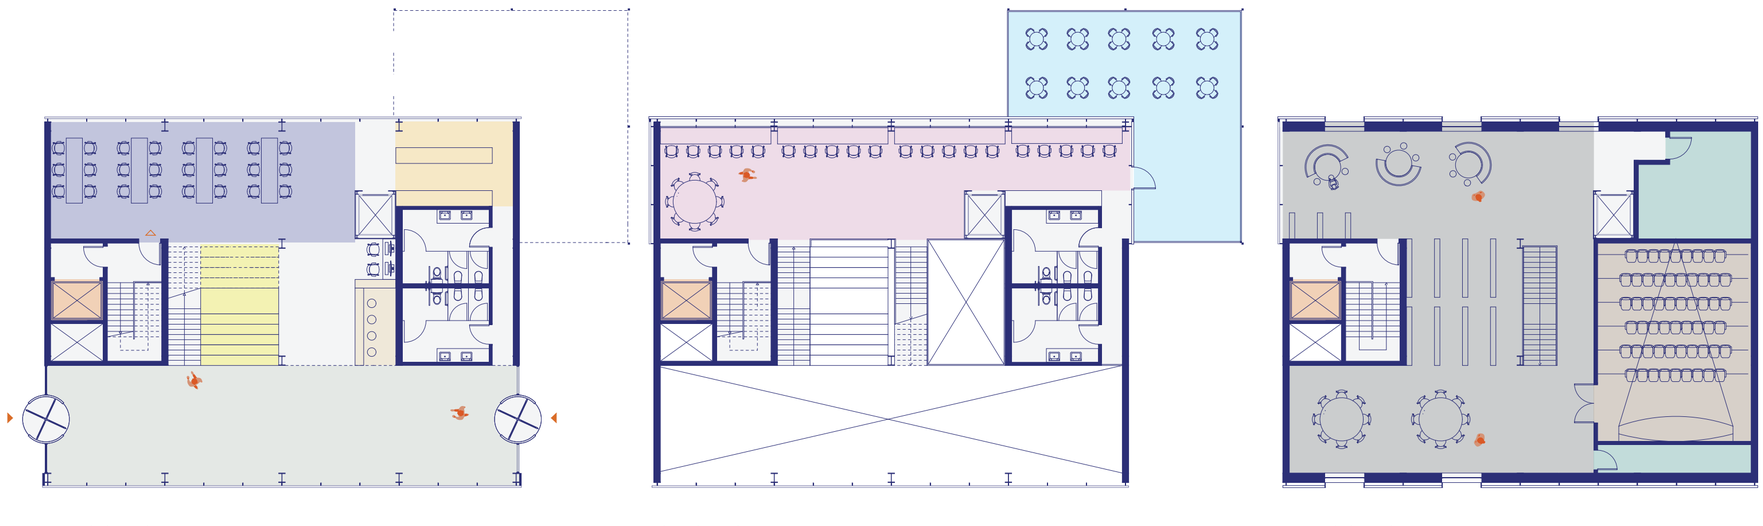



maas maas maas maas maas maas maas maas maas maas maas maas maas maas maas maas maas maas maas maas maas maas maas maas maas


dike dike dike dike dike dike dike dike dike dike dike dike dike dike dike dike dike dike dike dike dike dike dike dike dike dike


10m
Scale 1:200

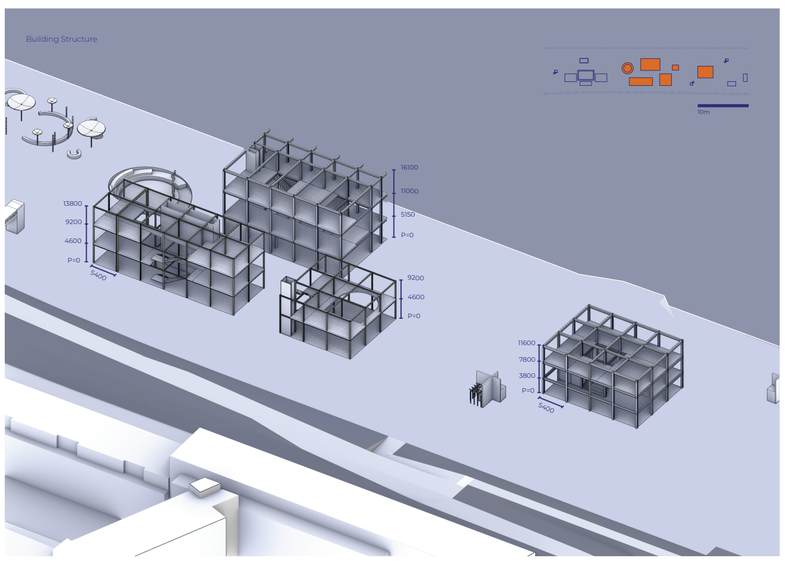


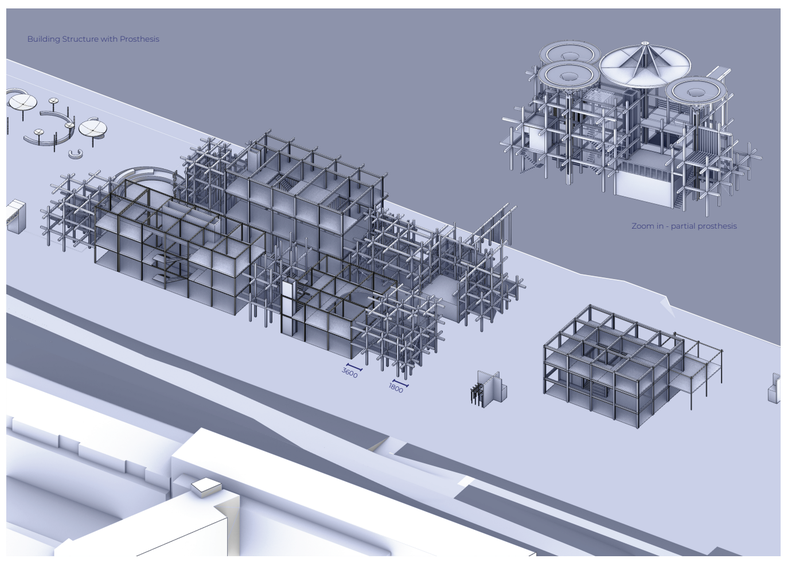

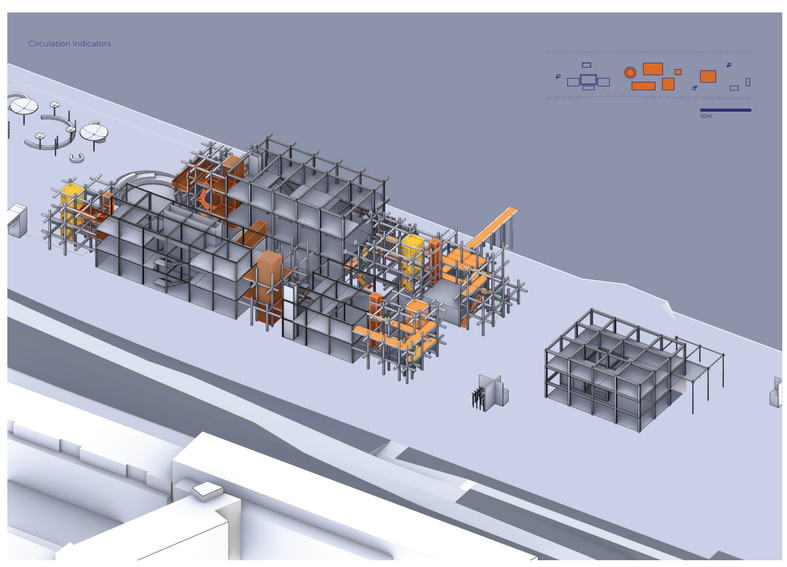

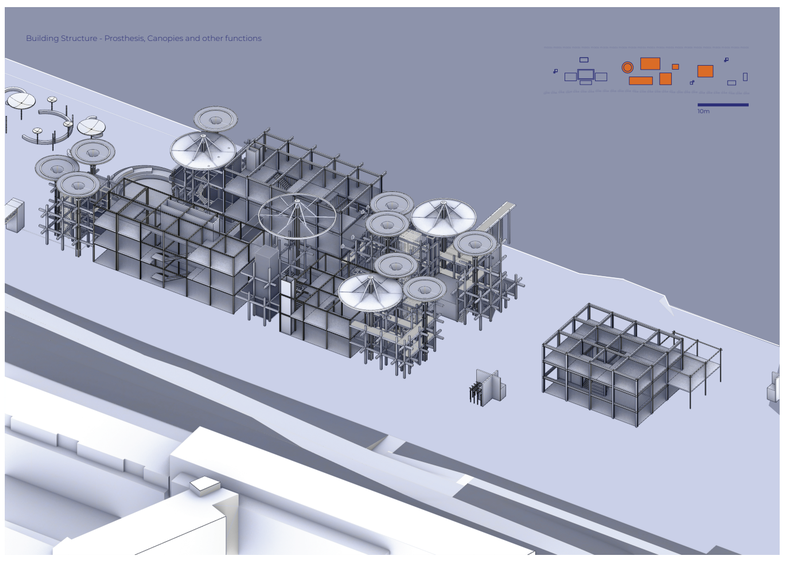

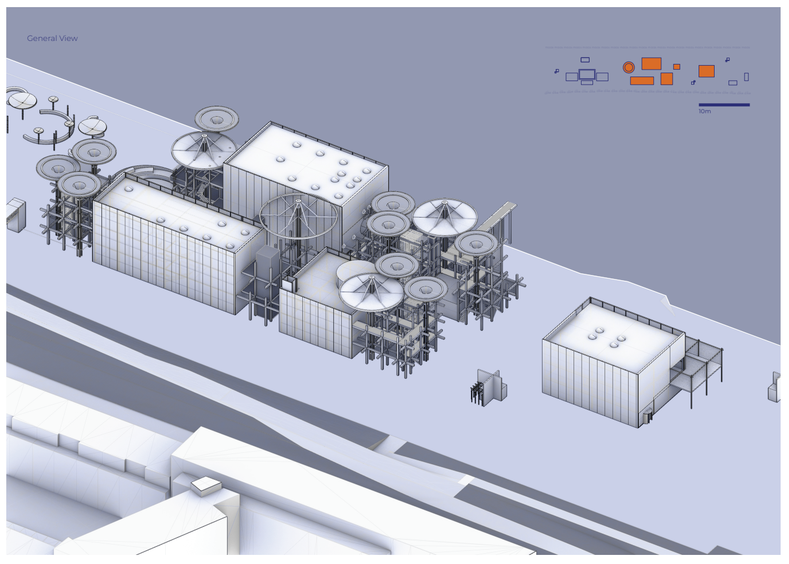

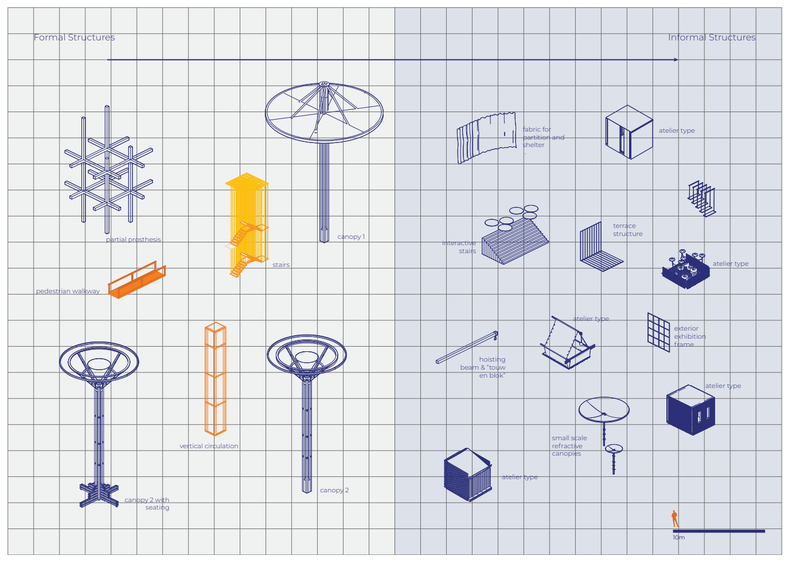





maas maas 


dike dike dike dike dike dike dike dike dike dike dike dike dike dike dike dike dike dike dike dike dike dike dike dike dike dike

10m
Scale 1:200

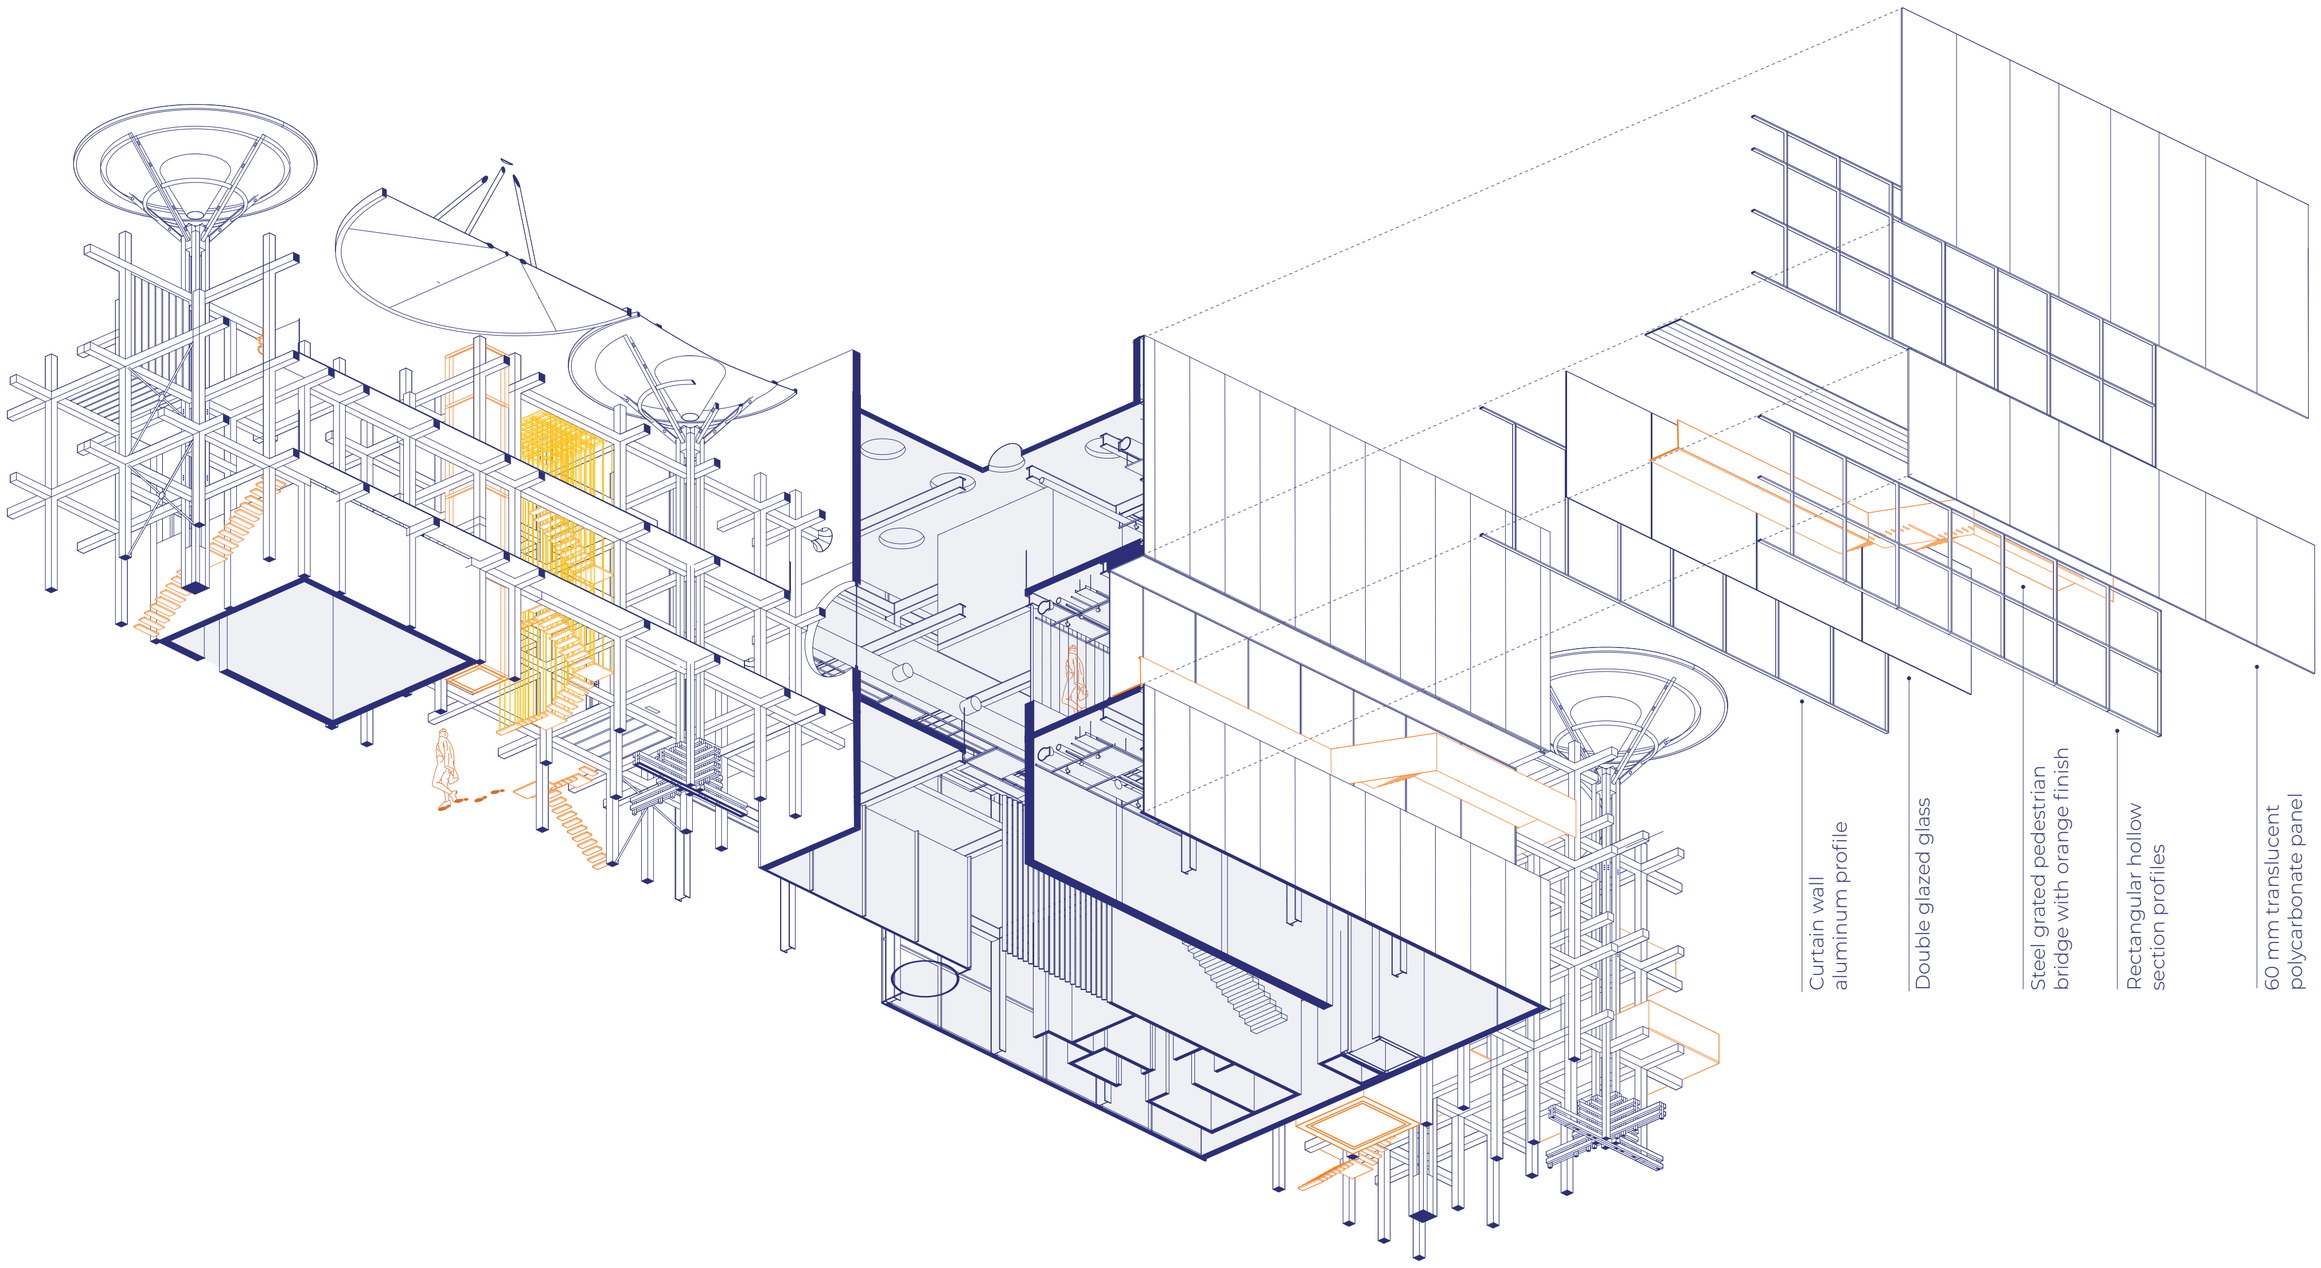


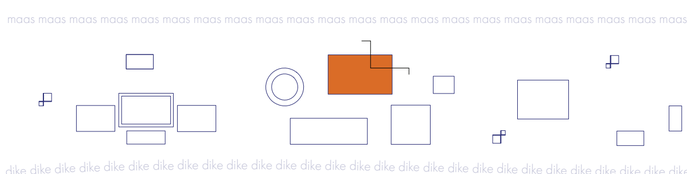


10m

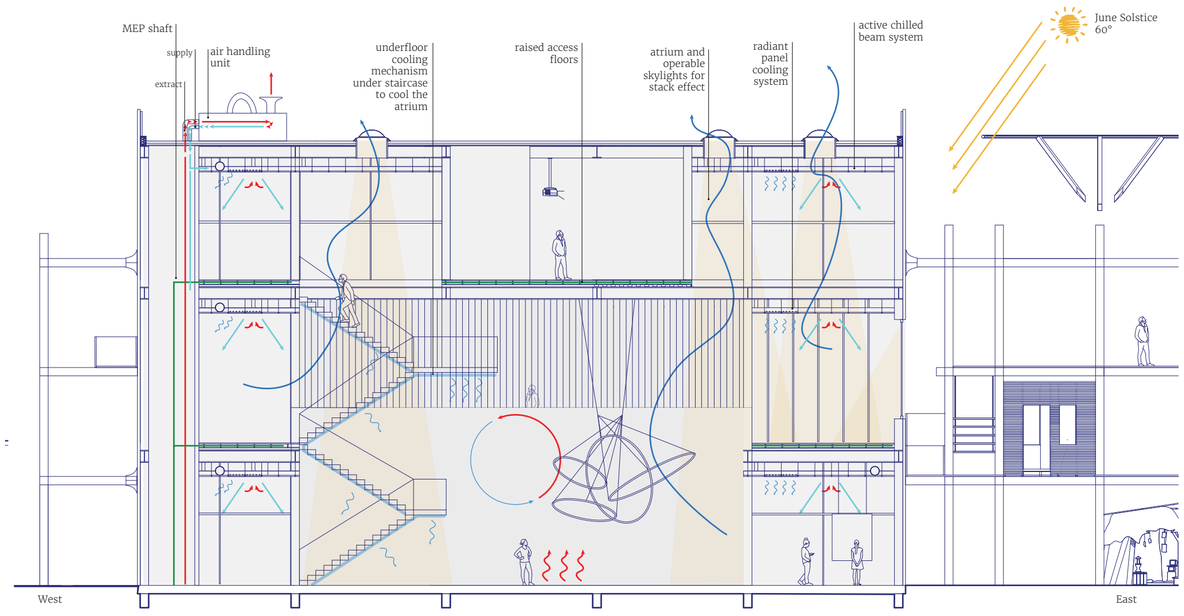


Summer: stack effect with the atrium
radiant panel cooling system on exposed ceiling supported with active chilled beam system
operable skylight to exhaust warm air

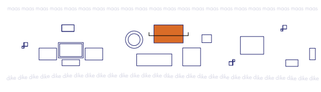


10m
Scale 1:200

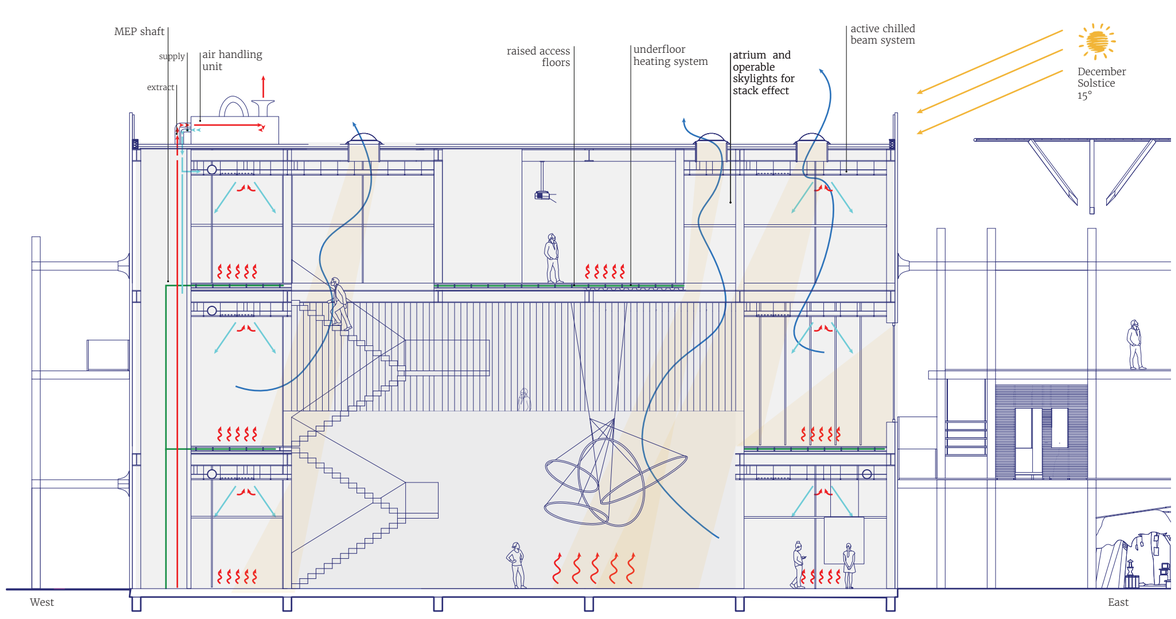


Winter: energy accumulation and radiation to interior
max insulation
stack effect with the atrium

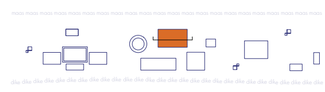


10m
Scale 1:200

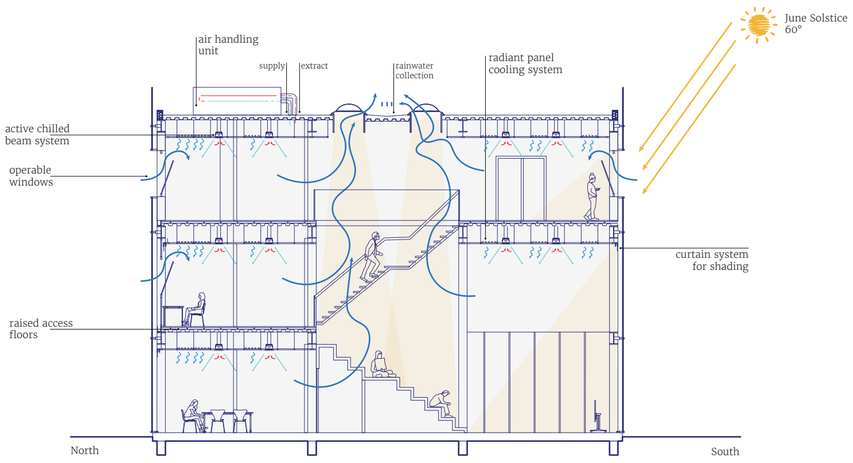


Summer: cross ventilation and natural ventilation
stack effect with the atrium
radiant panel cooling system on the exposed ceiling supported with active chilled beam system

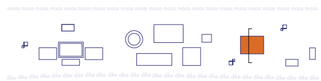


10m
Scale 1:200

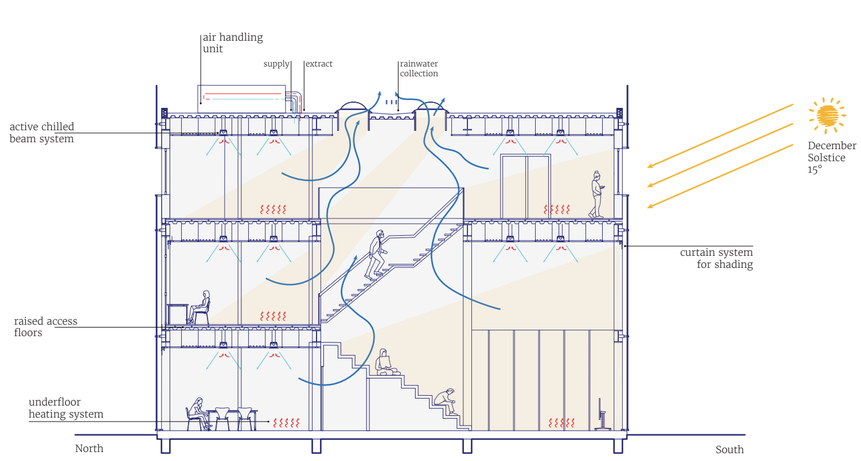


Winter: energy accumulation and radiation to interior
max insulation
stack effect with the atrium

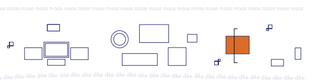

10m
Scale 1:200

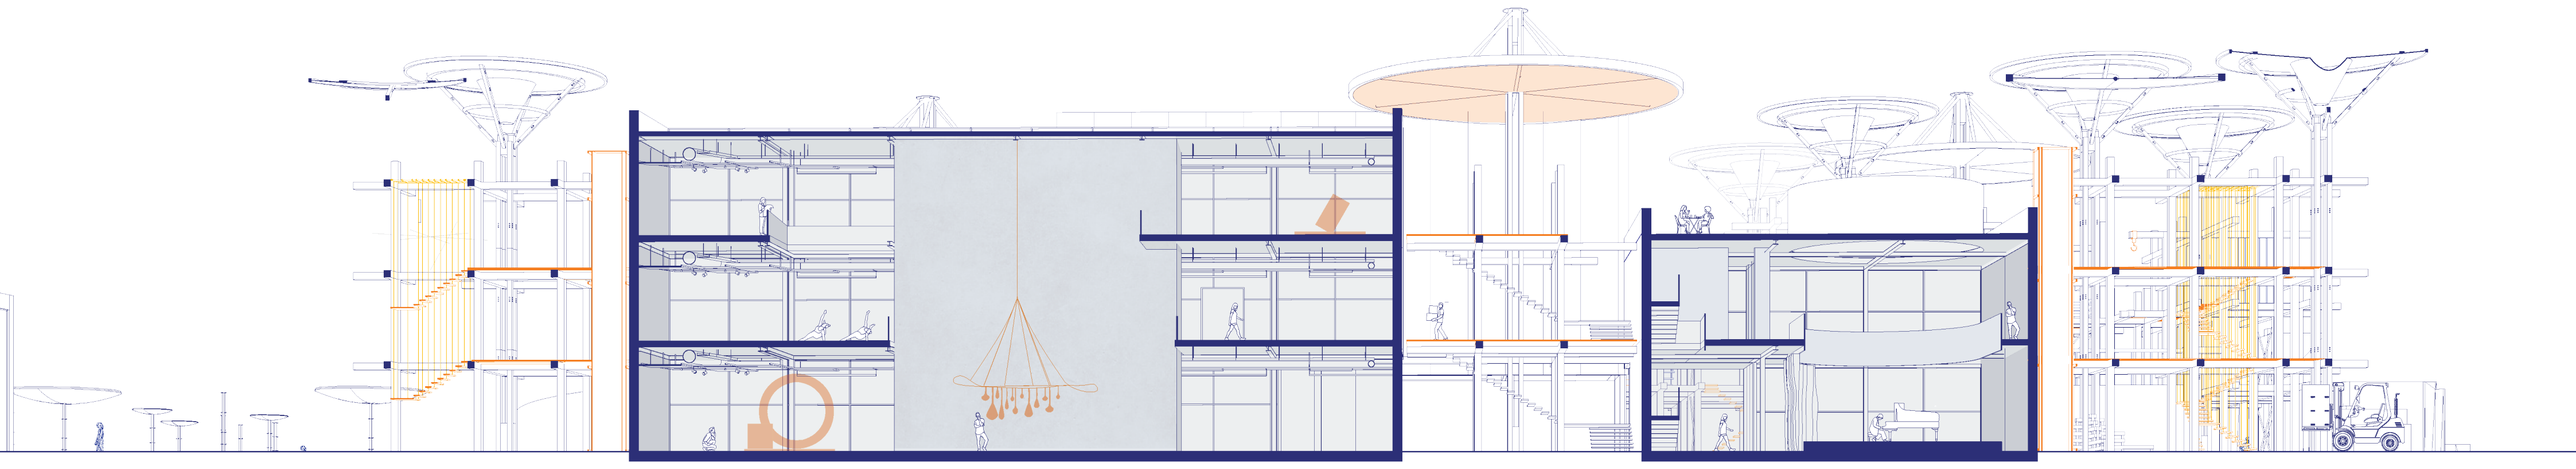

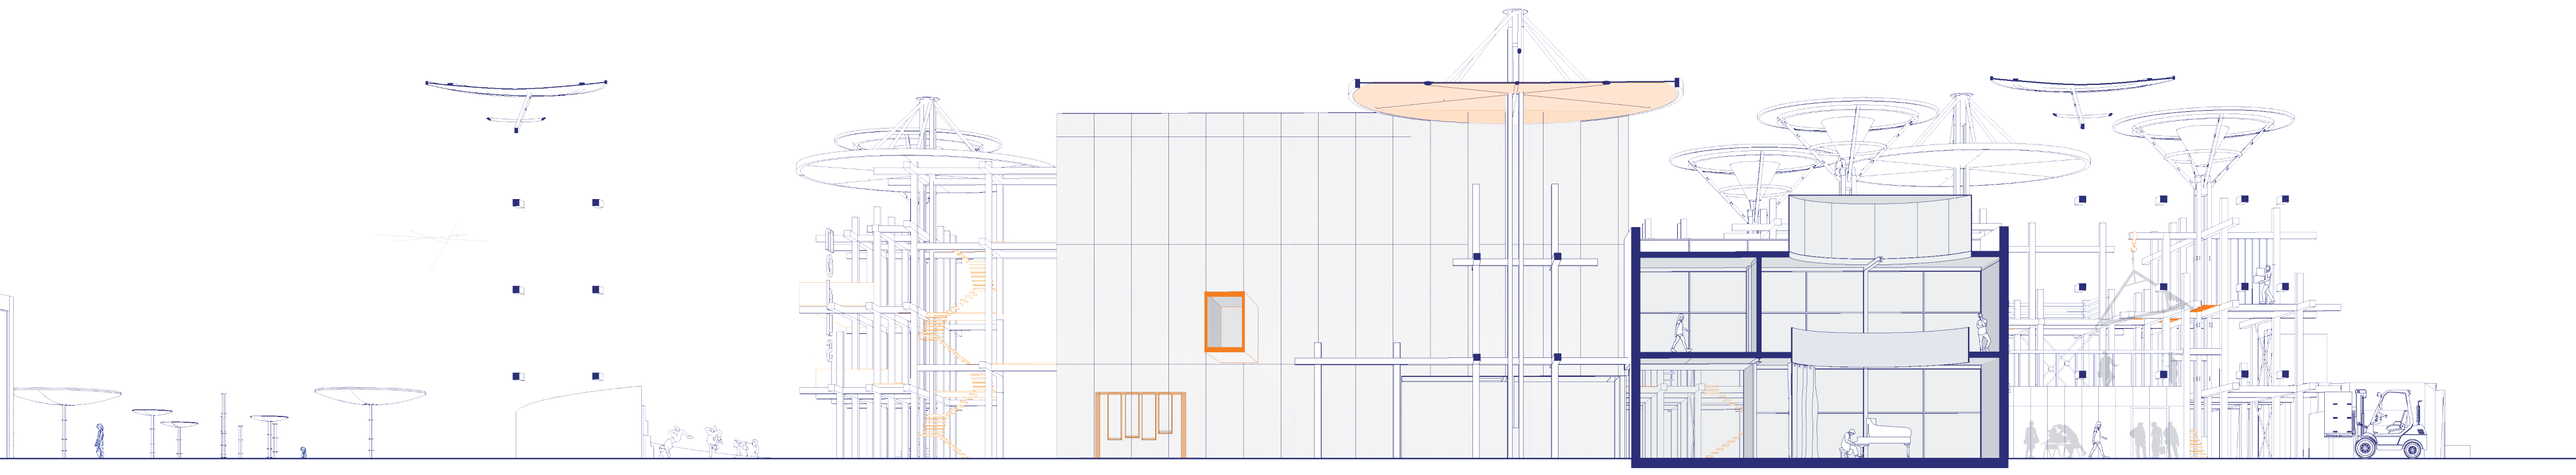



maas maas maas maas maas maas maas maas maas maas maas maas maas maas maas maas maas maas maas maas maas maas maas

dike dike dike dike dike dike dike dike dike dike dike dike dike dike dike dike dike dike dike dike dike dike dike dike

10m
Scale 1:200



