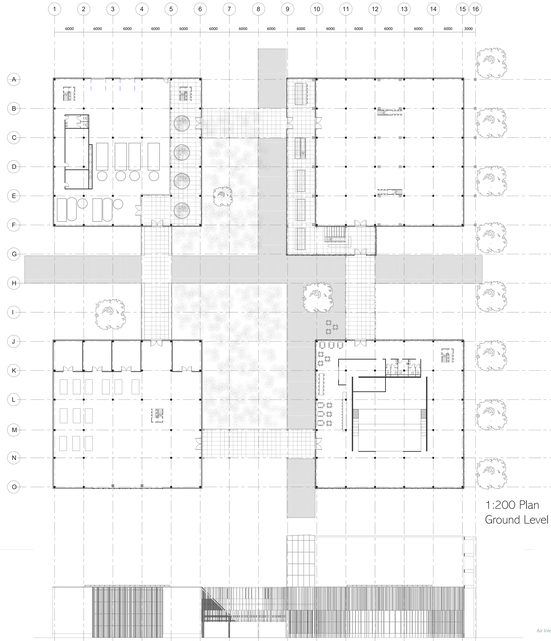

1:200 Plan
Ground Level

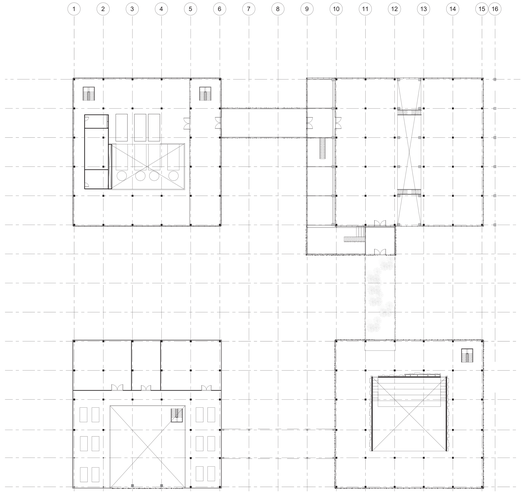

1:200 Plan
Level 1

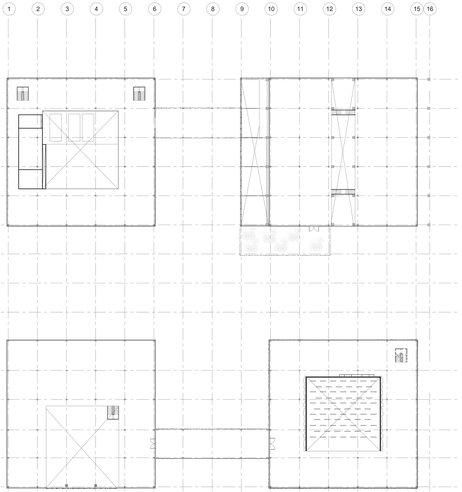

1:200 Plan
Level 2

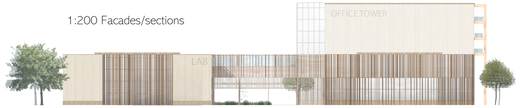

1:200 Facades/sections

East Facade

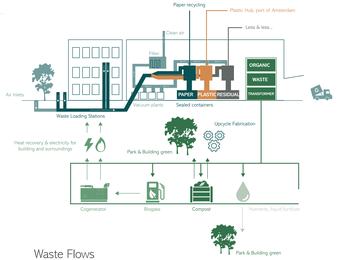

Waste Flows

Waste Flows Capacity

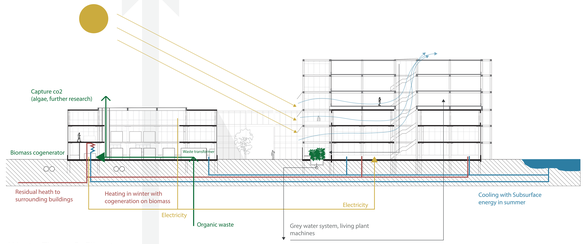

Waste Flows & Climate

1:50 Fragments

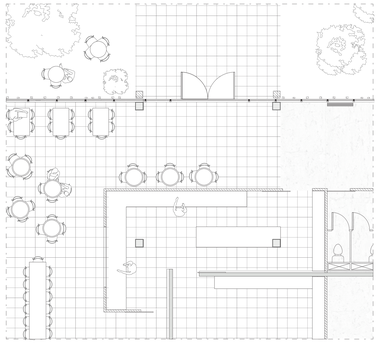

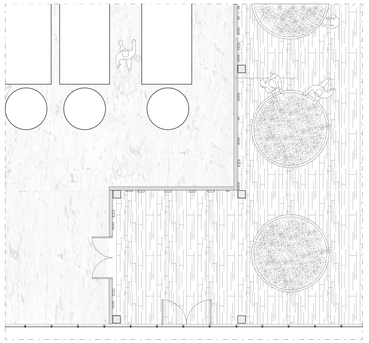

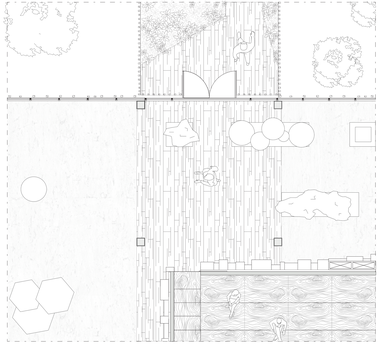

1:50 Ground Level & Level 1 Social Hub

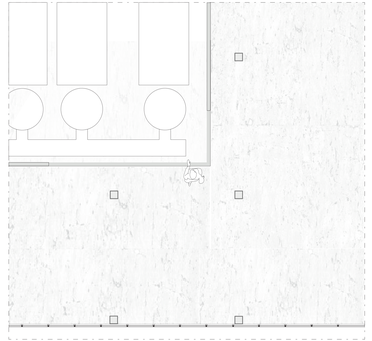

1:50 Ground Level & Level 1 Waste Collector

Section H

South Facade

Section 8

West Facade

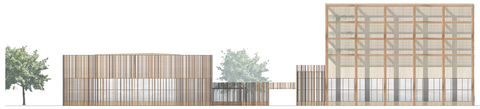

North Facade

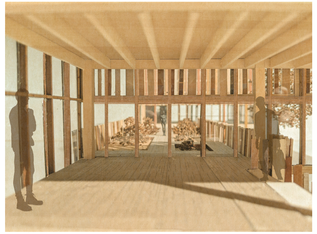

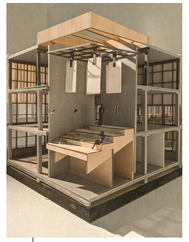

1:50 Model 3D Views

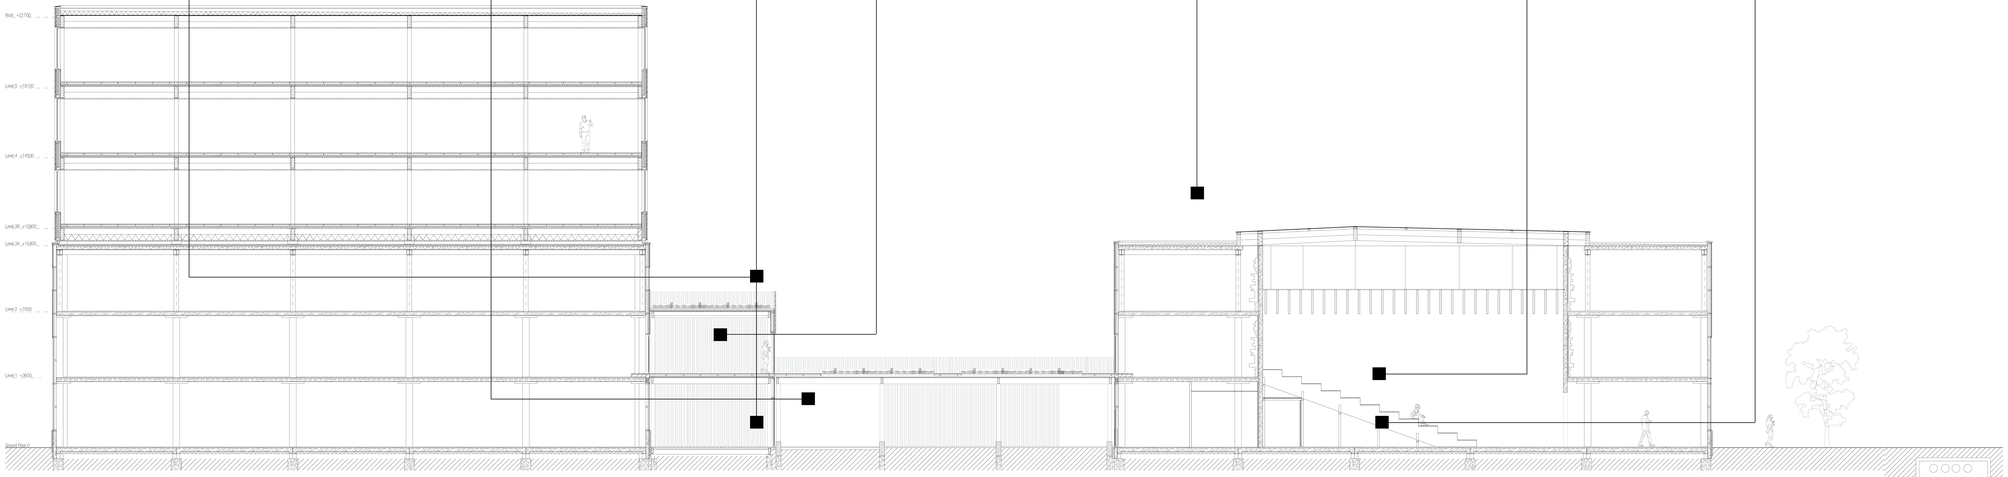

1:50 Section 12
Office & Social Hub