



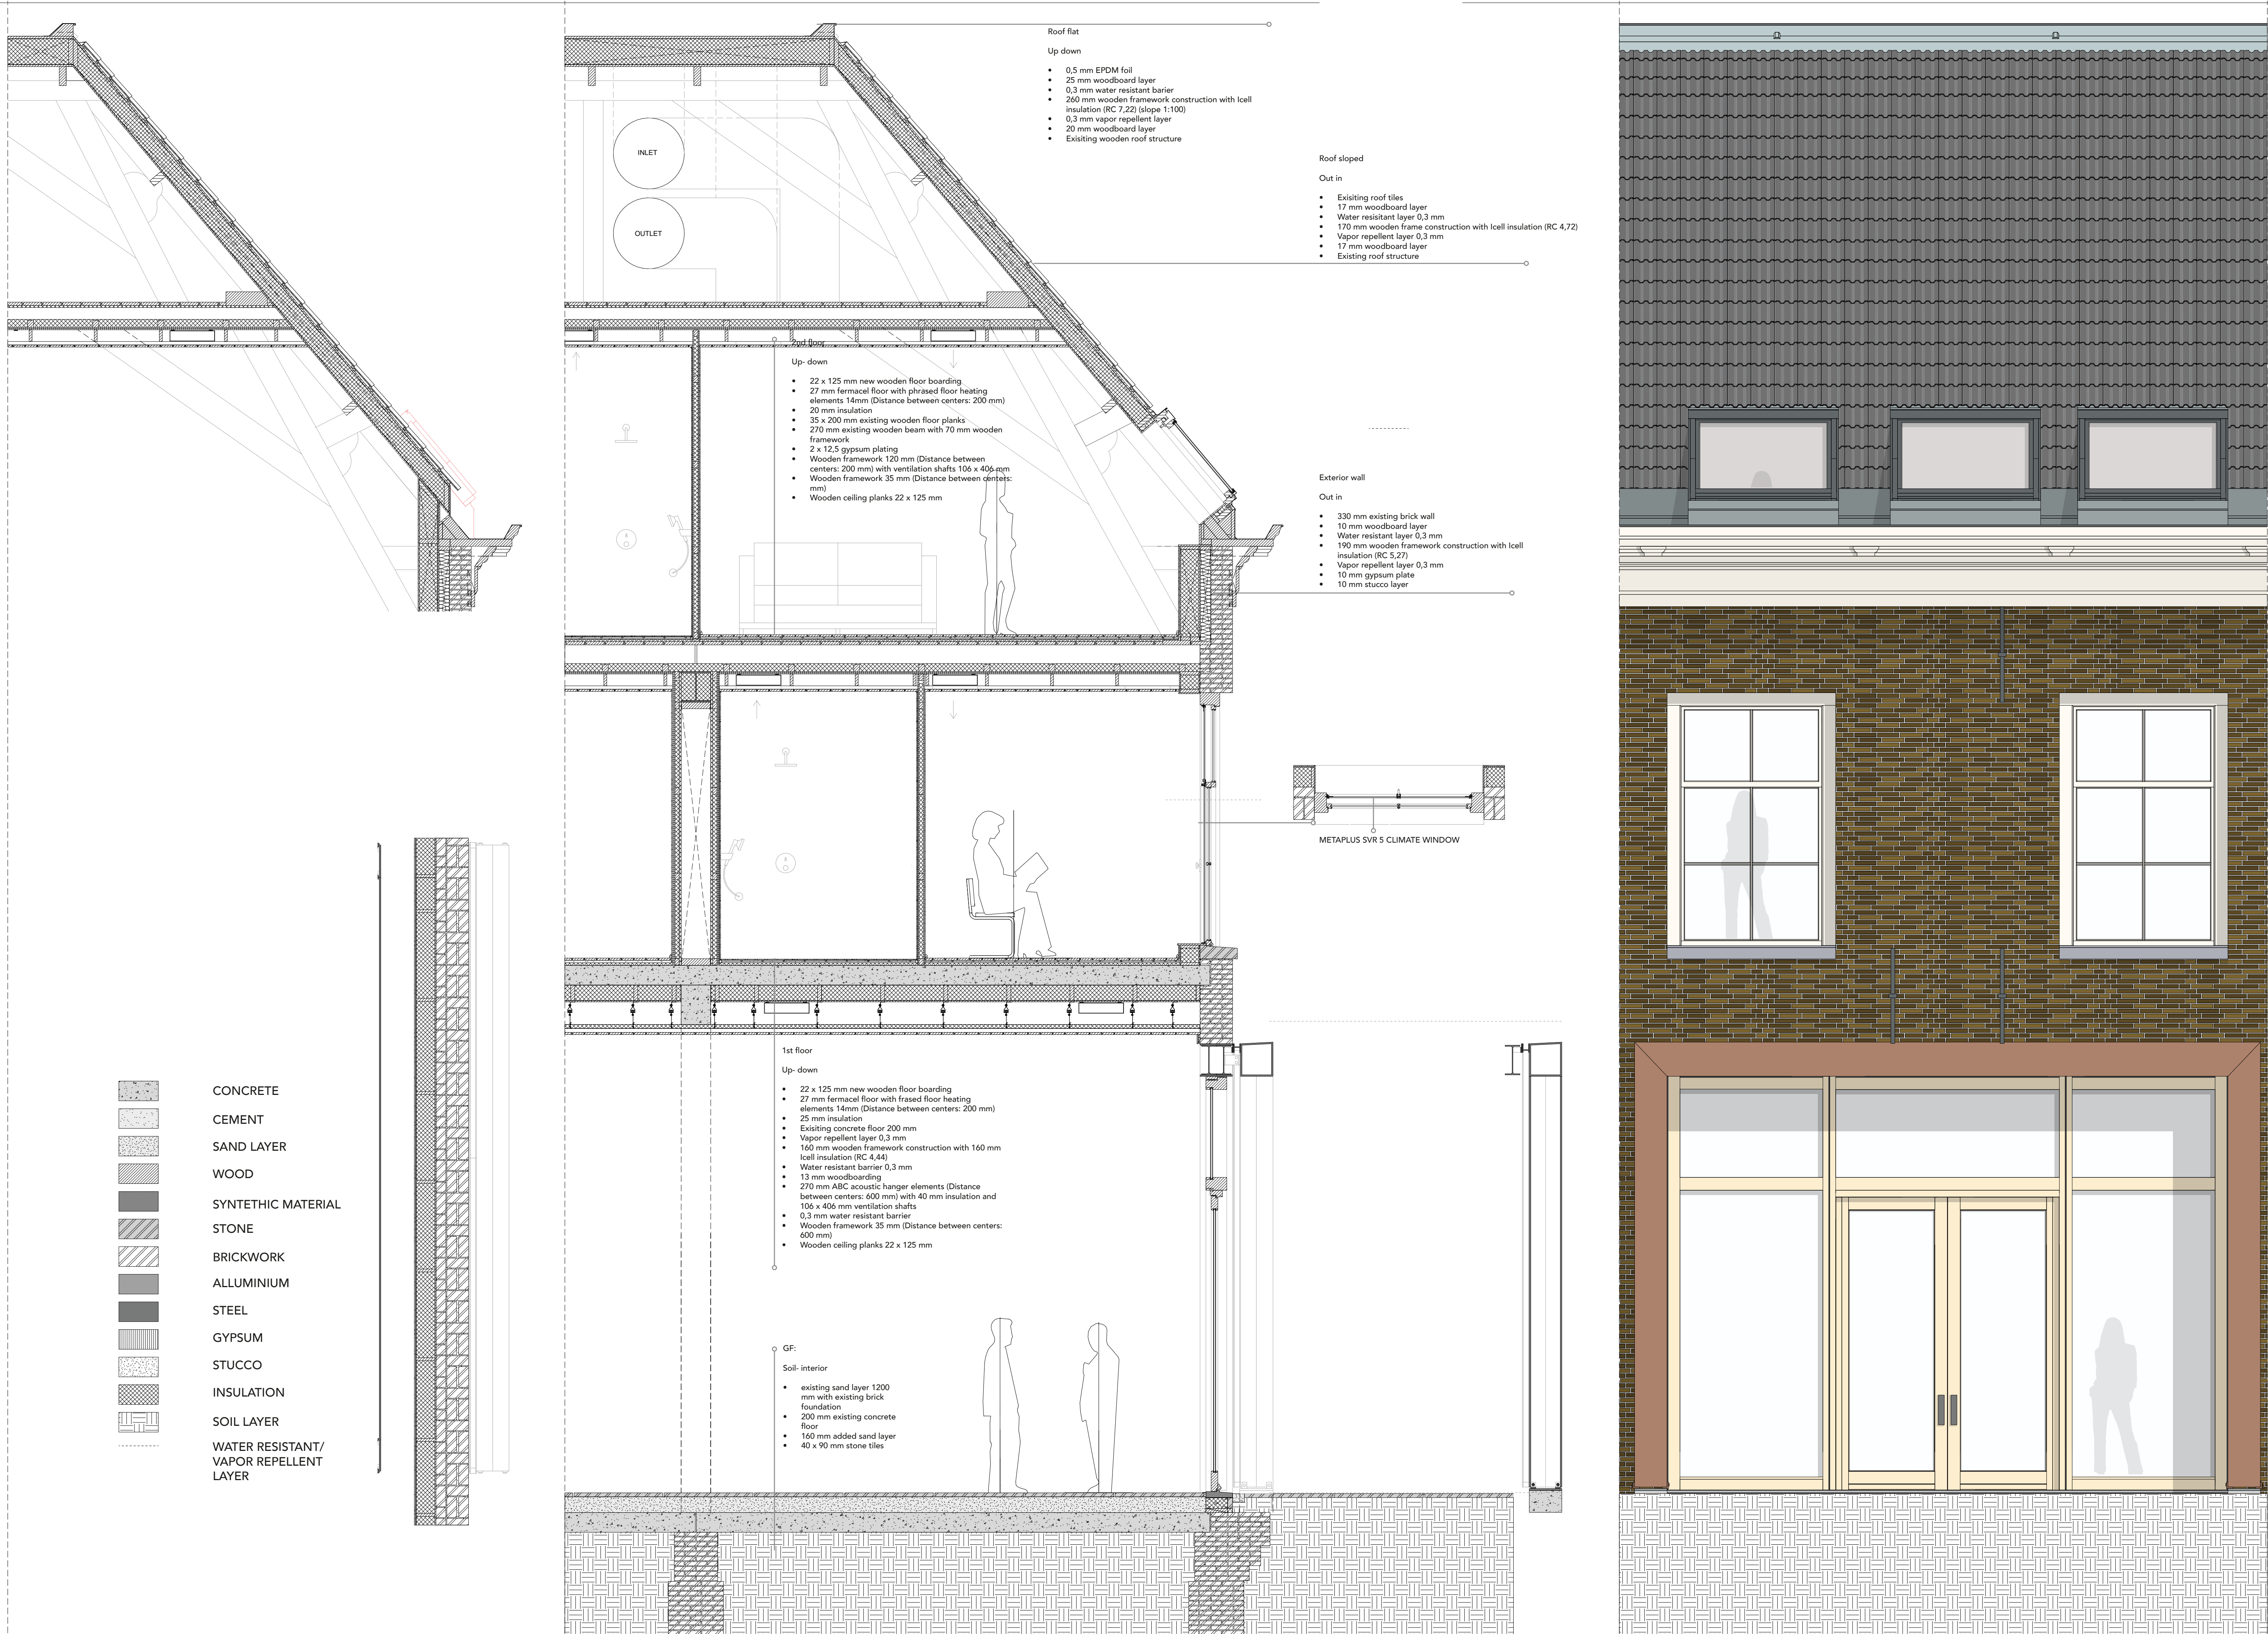
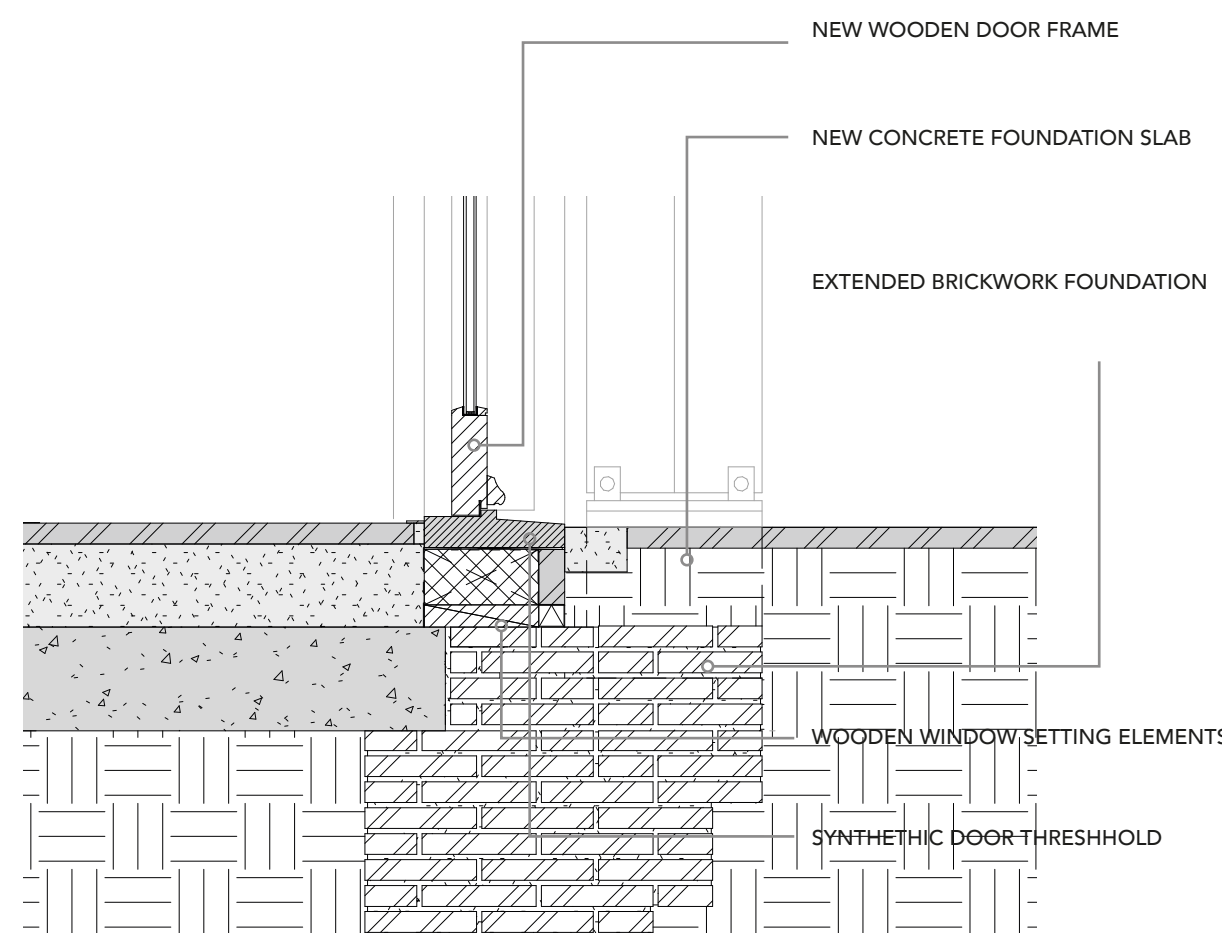


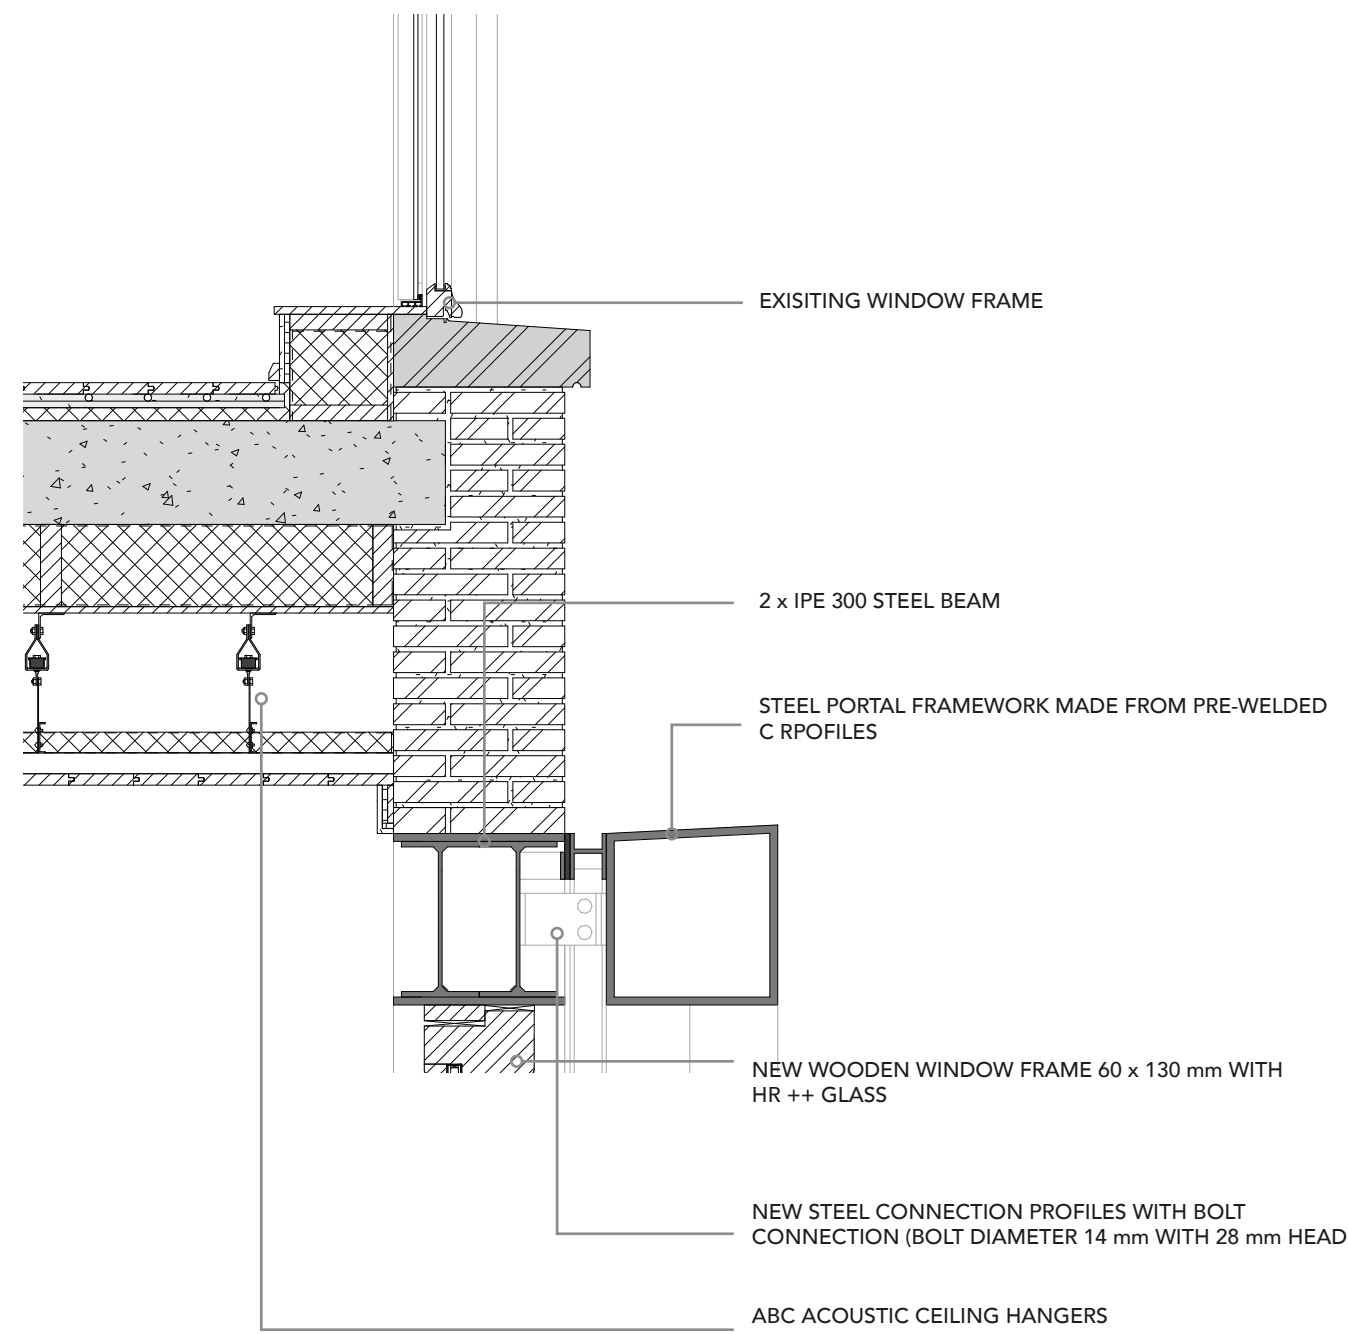

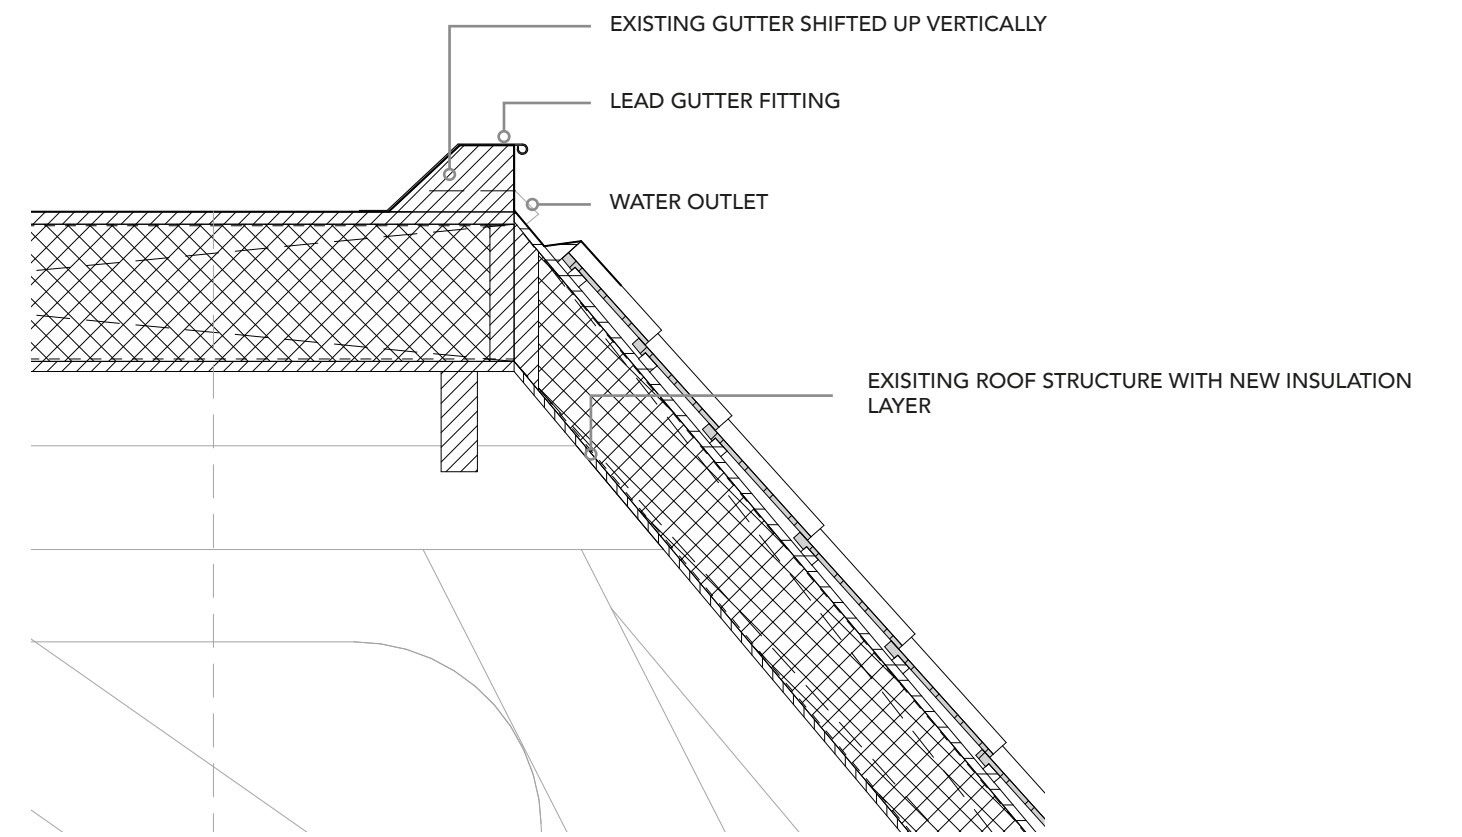

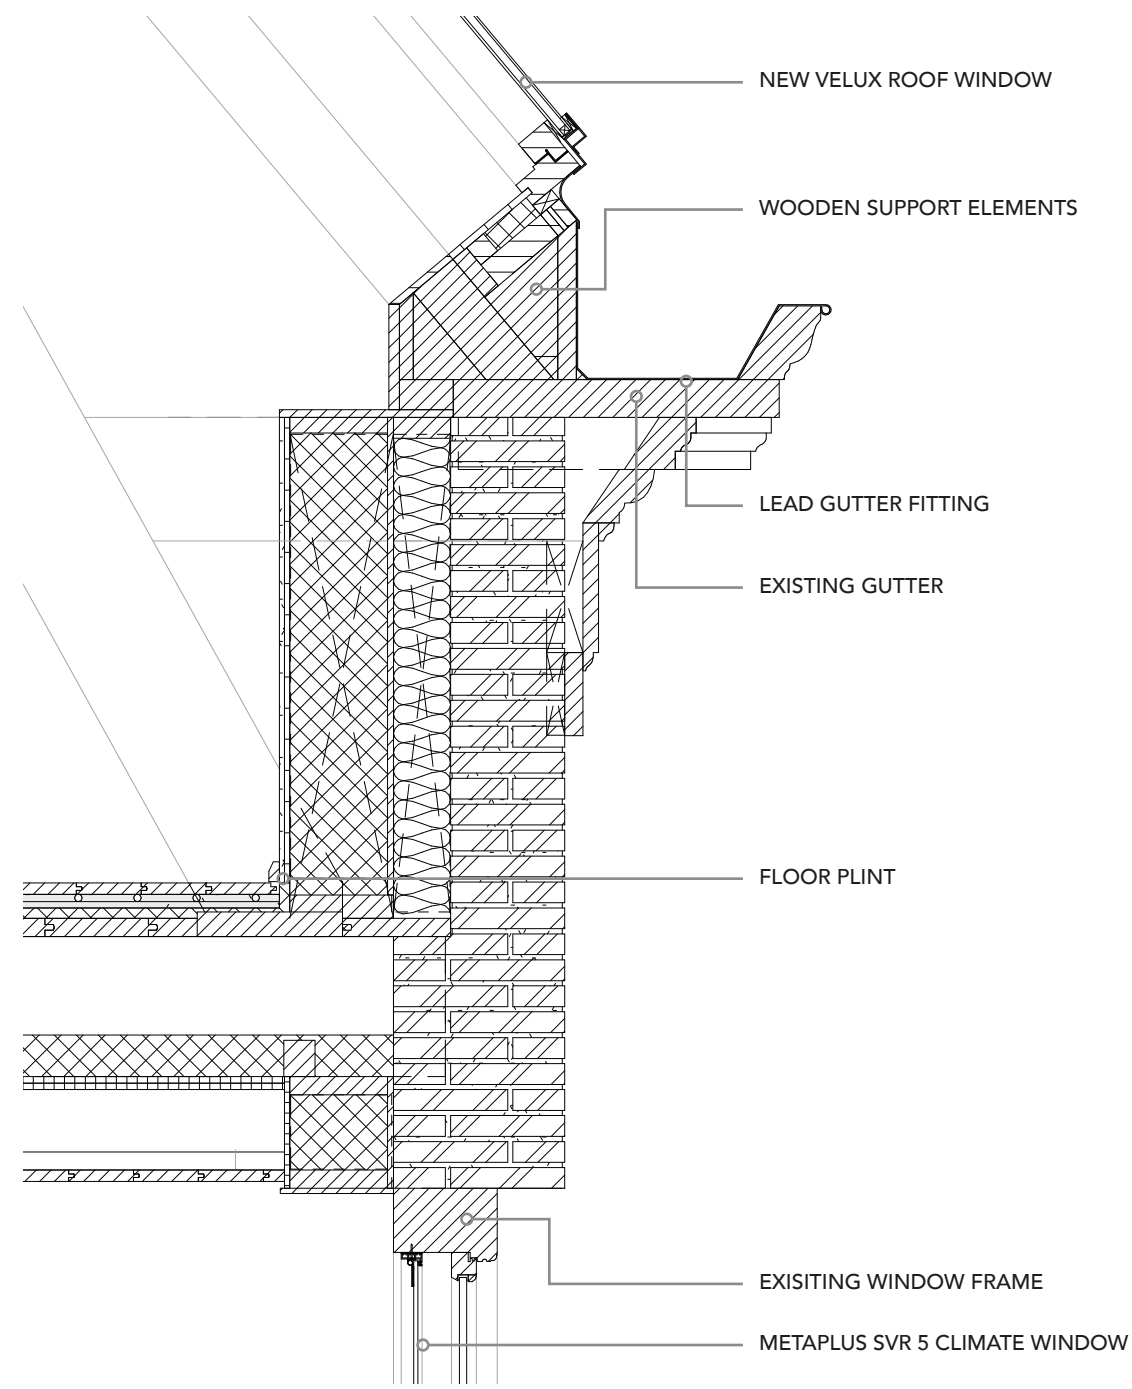


- CONCRETE
- CEMENT
- SAND LAYER
- WOOD
- SYNTETHIC MATERIAL
- STONE
- BRICKWORK
- ALLUMINIUM
- STEEL
- GYPSUM
- STUCCO
- INSULATION
- SOIL LAYER
- WATER RESISTANT/  
VAPOR REPELLENT  
LAYER

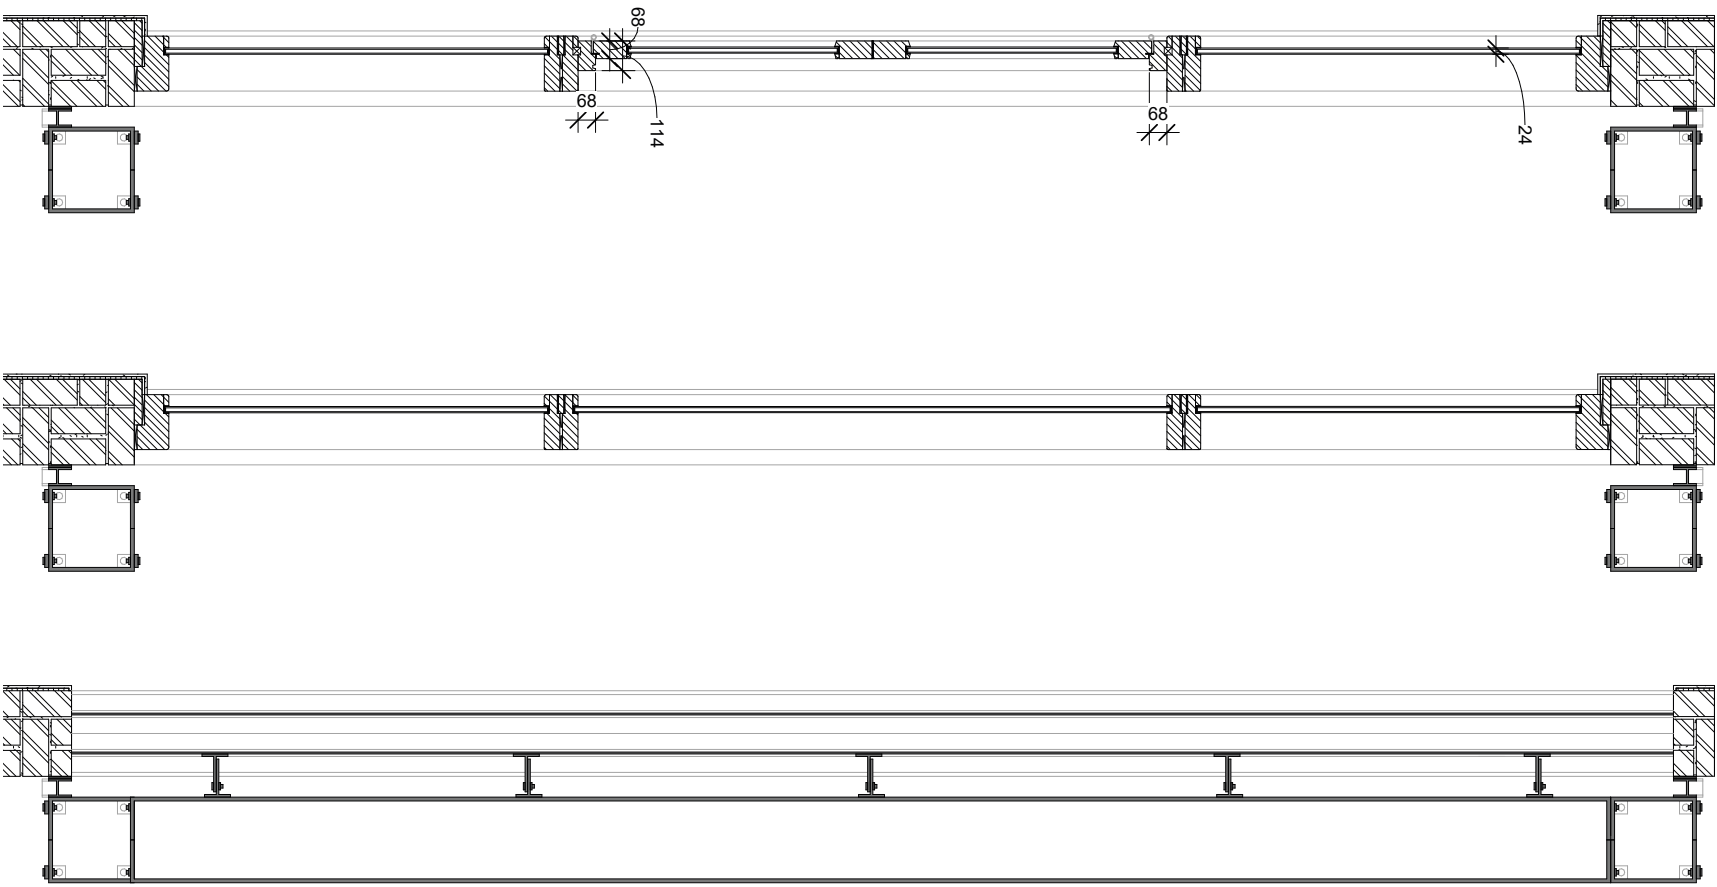





GROUND FLOOR

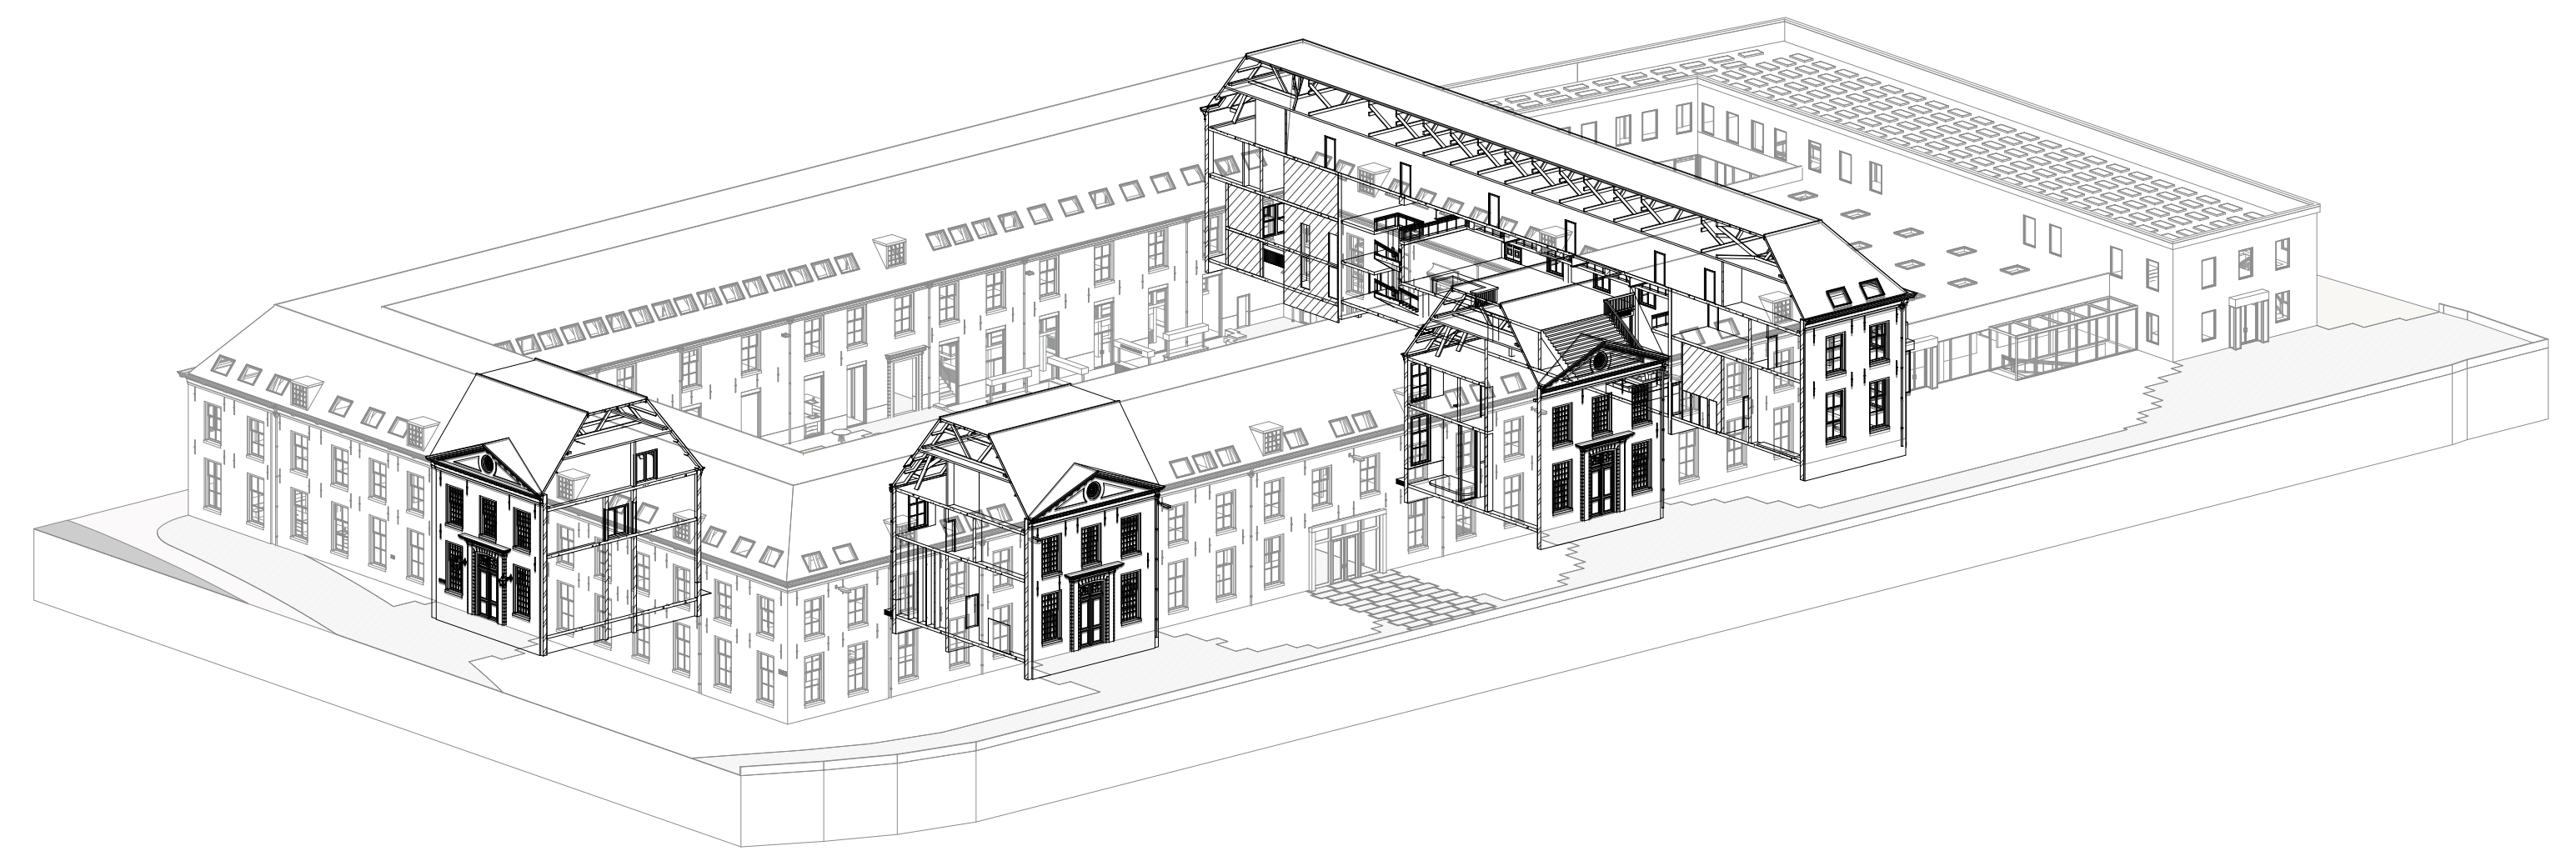


BUILDING PRINCIPLE

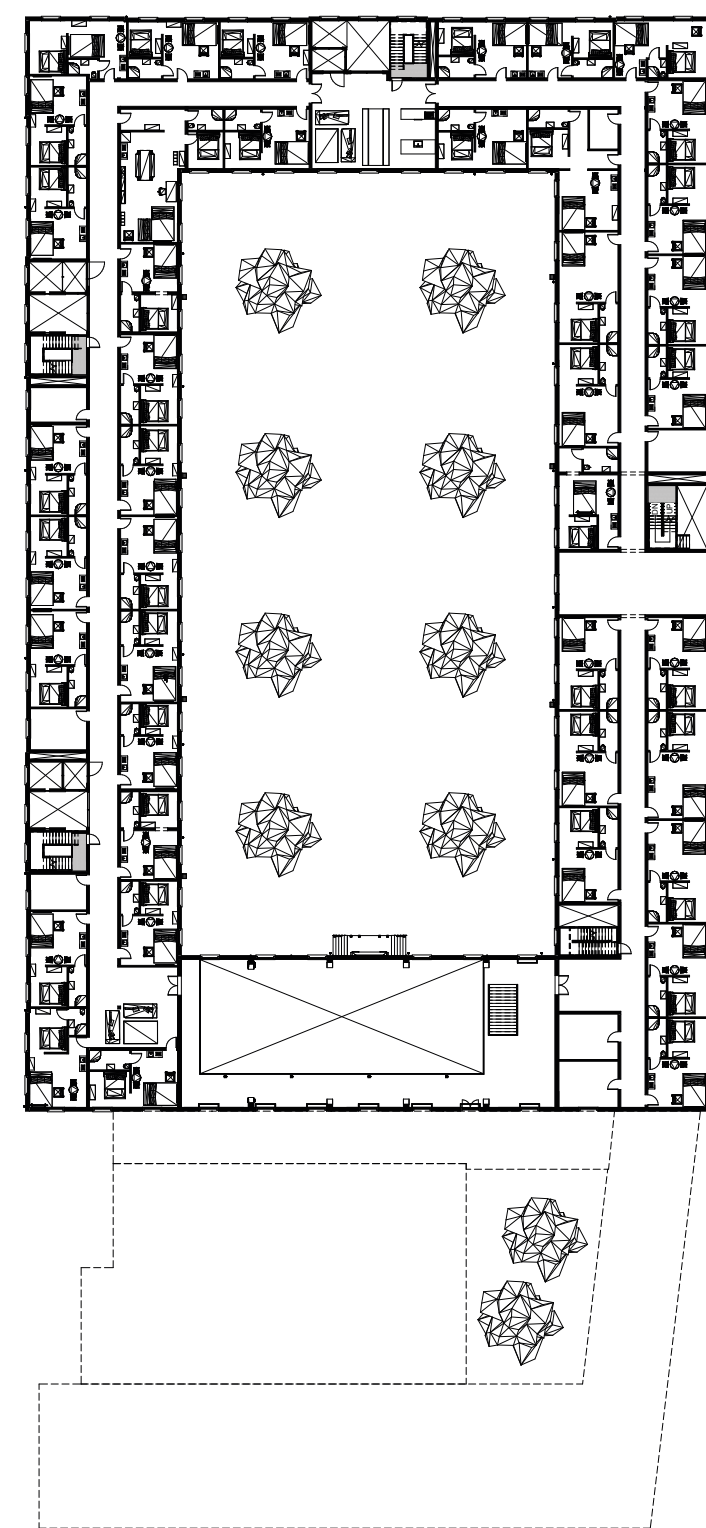


1ST

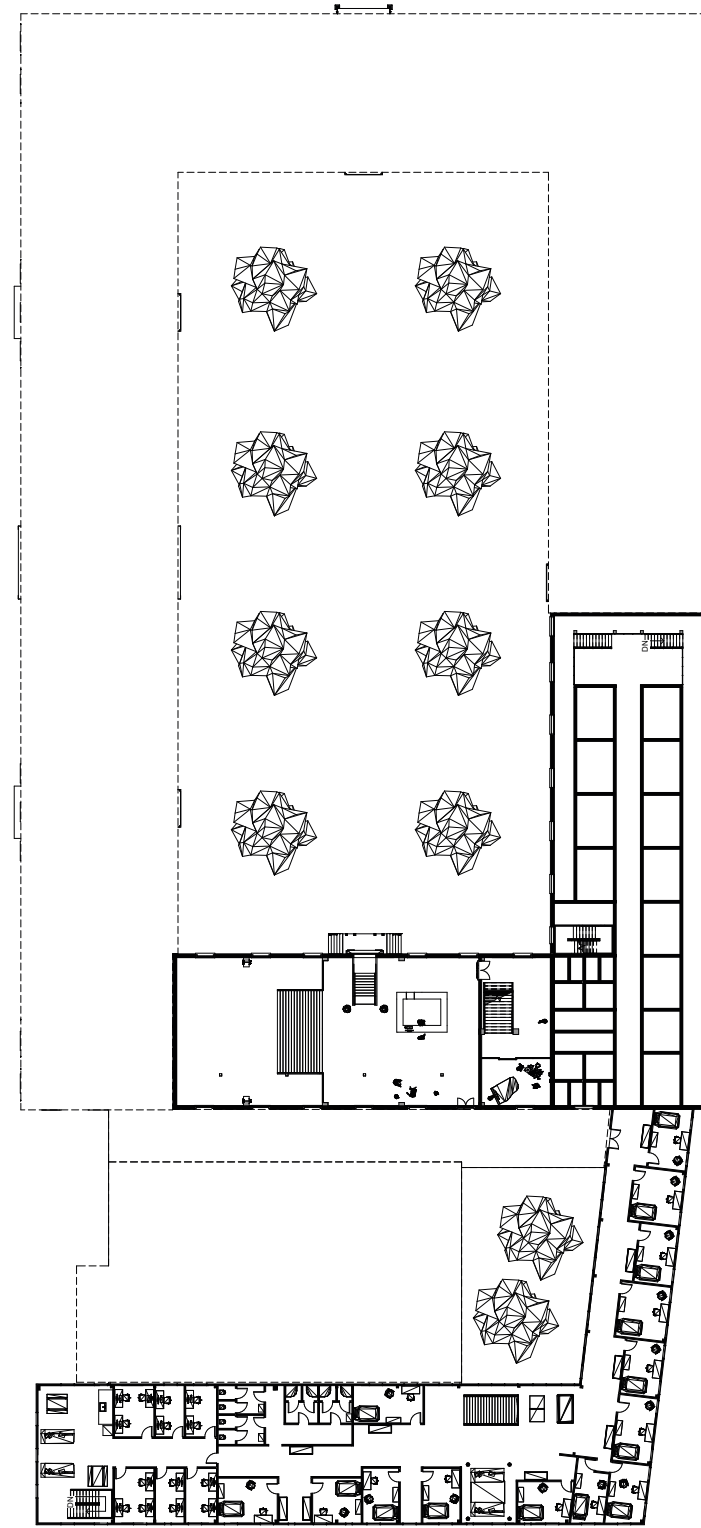

ENTRESOL

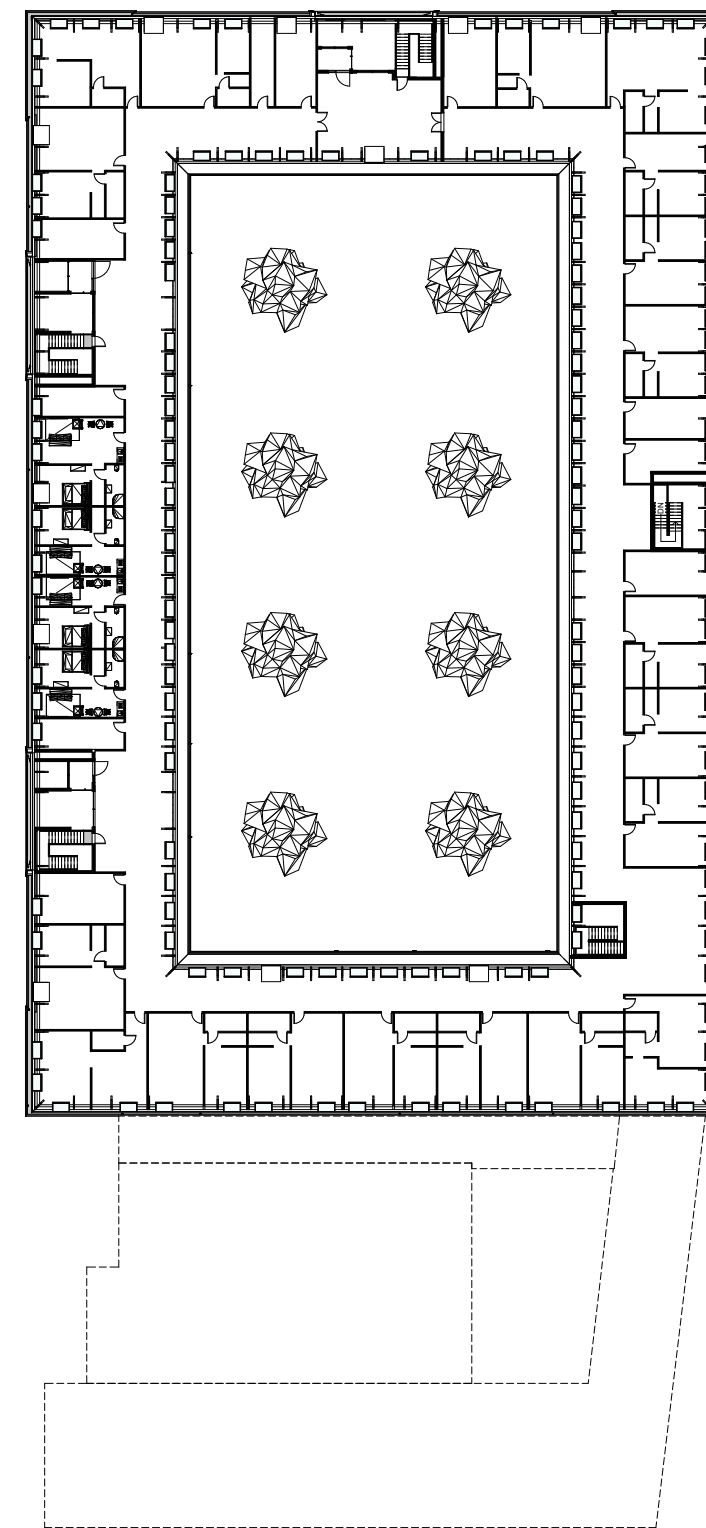

2ND

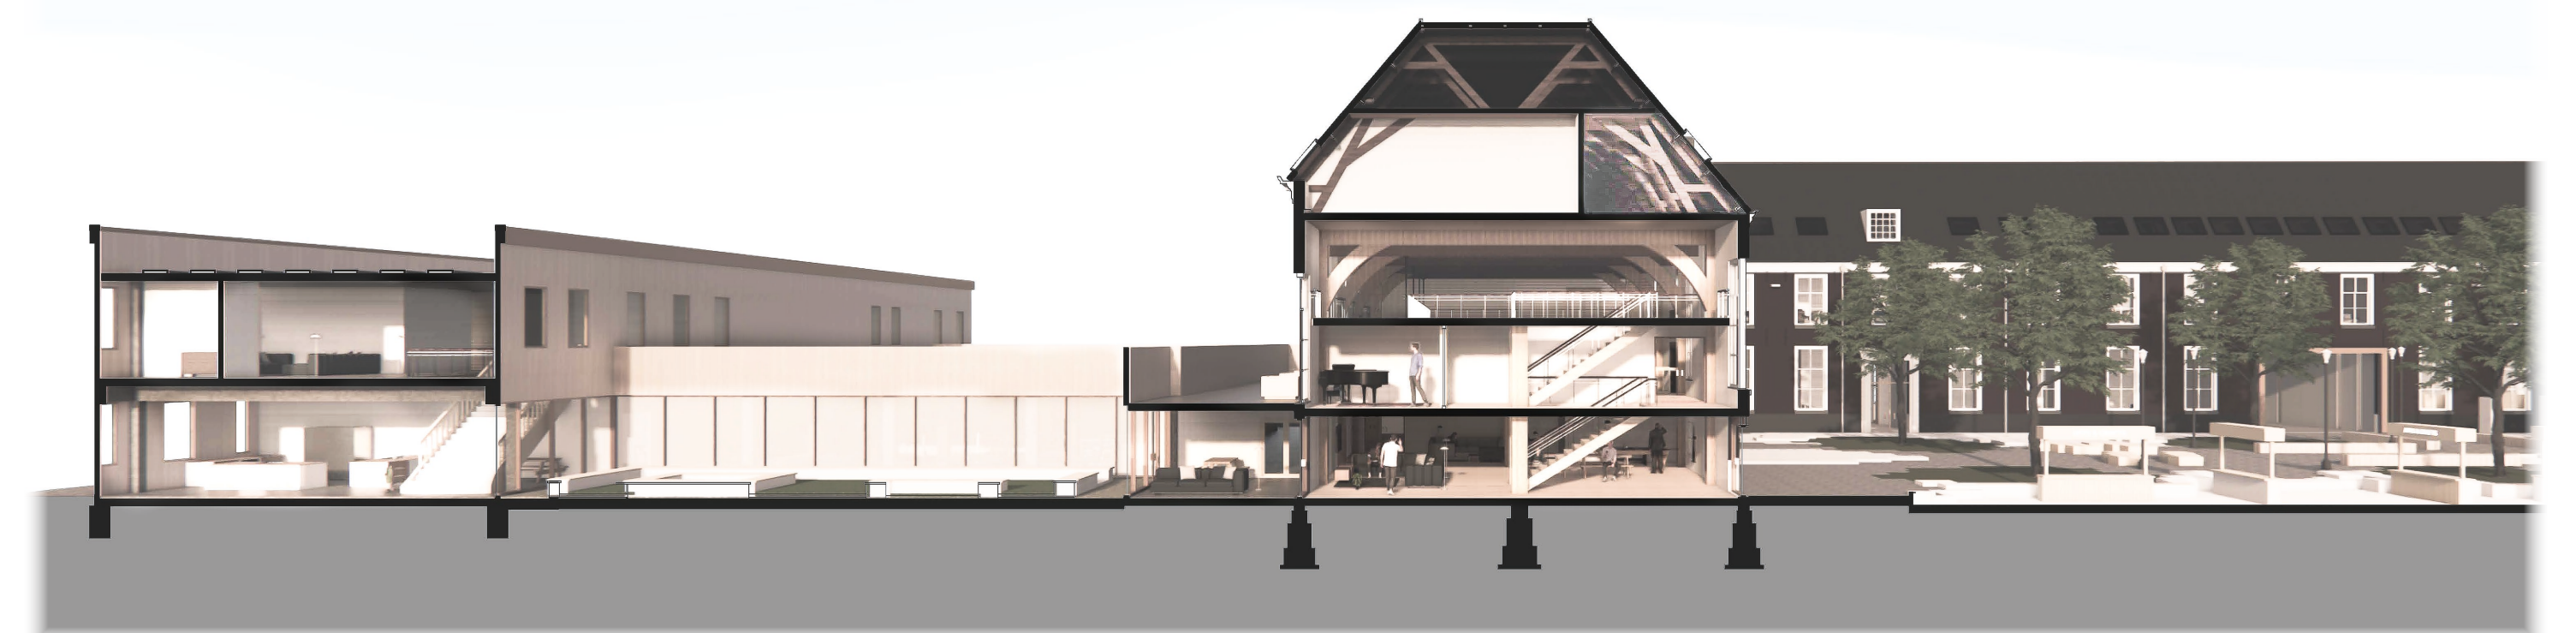

SECTION SERVICE DESK > YOUTH SHELTER



SECTION SERVICE DESK



NORTH



EAST




SOUTH



WEST

COURTYARD



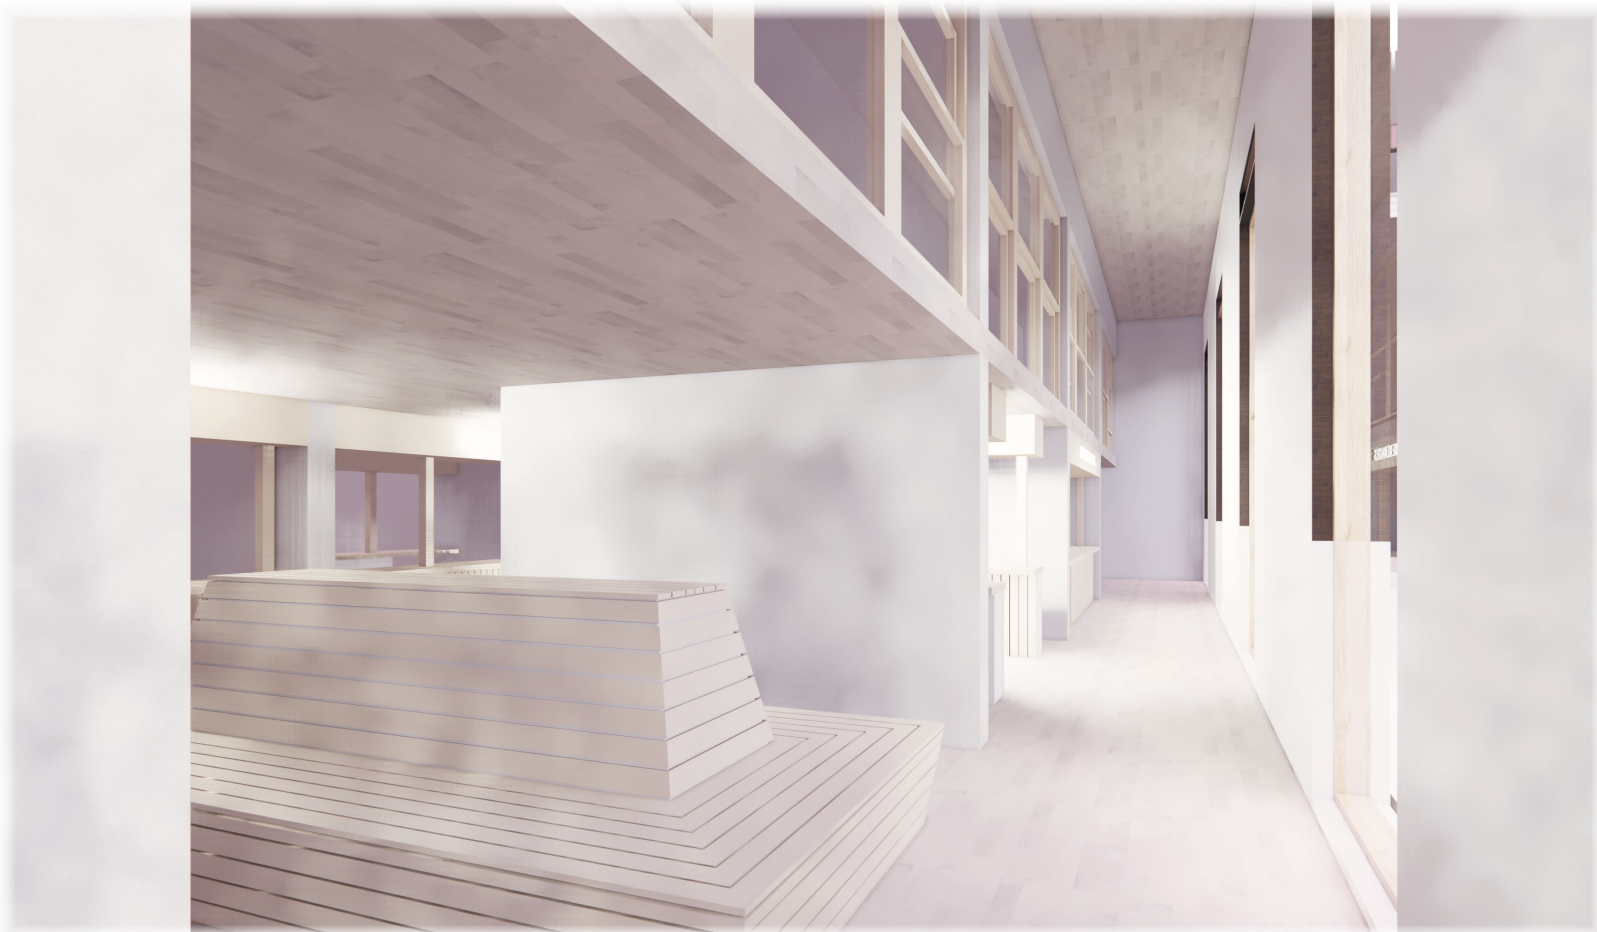

EXTERIOR

SOUTH

NORTH

WEST

EAST