


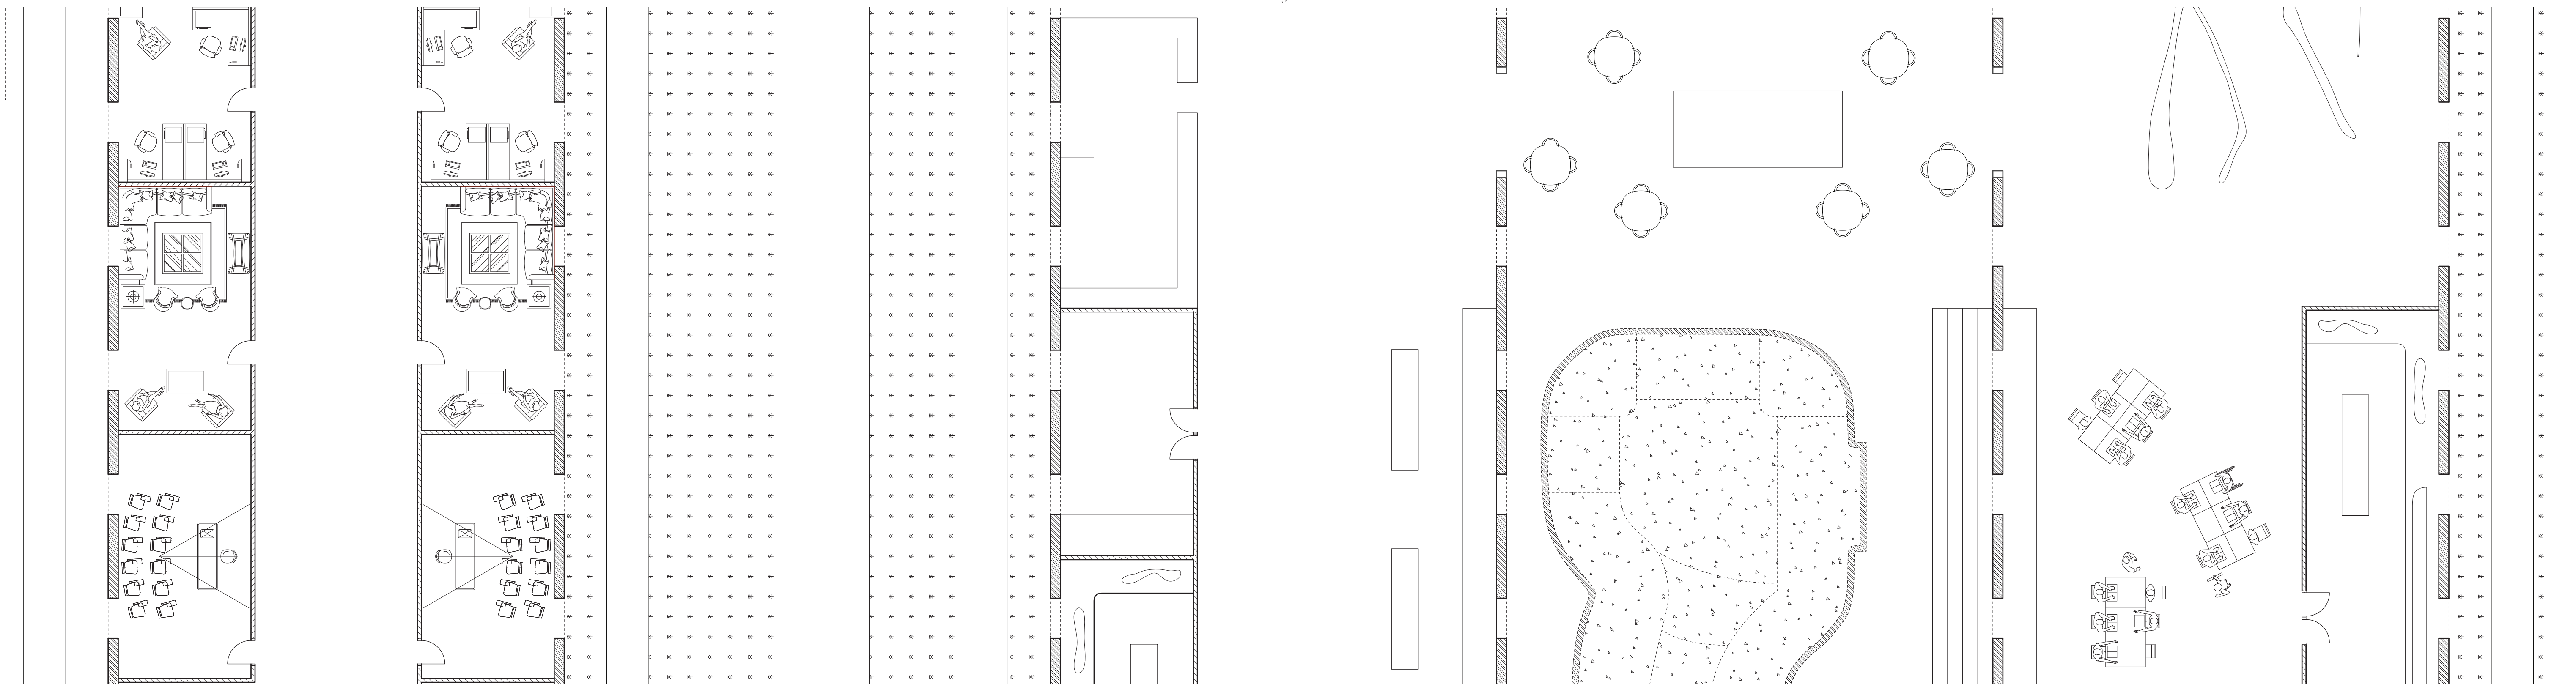


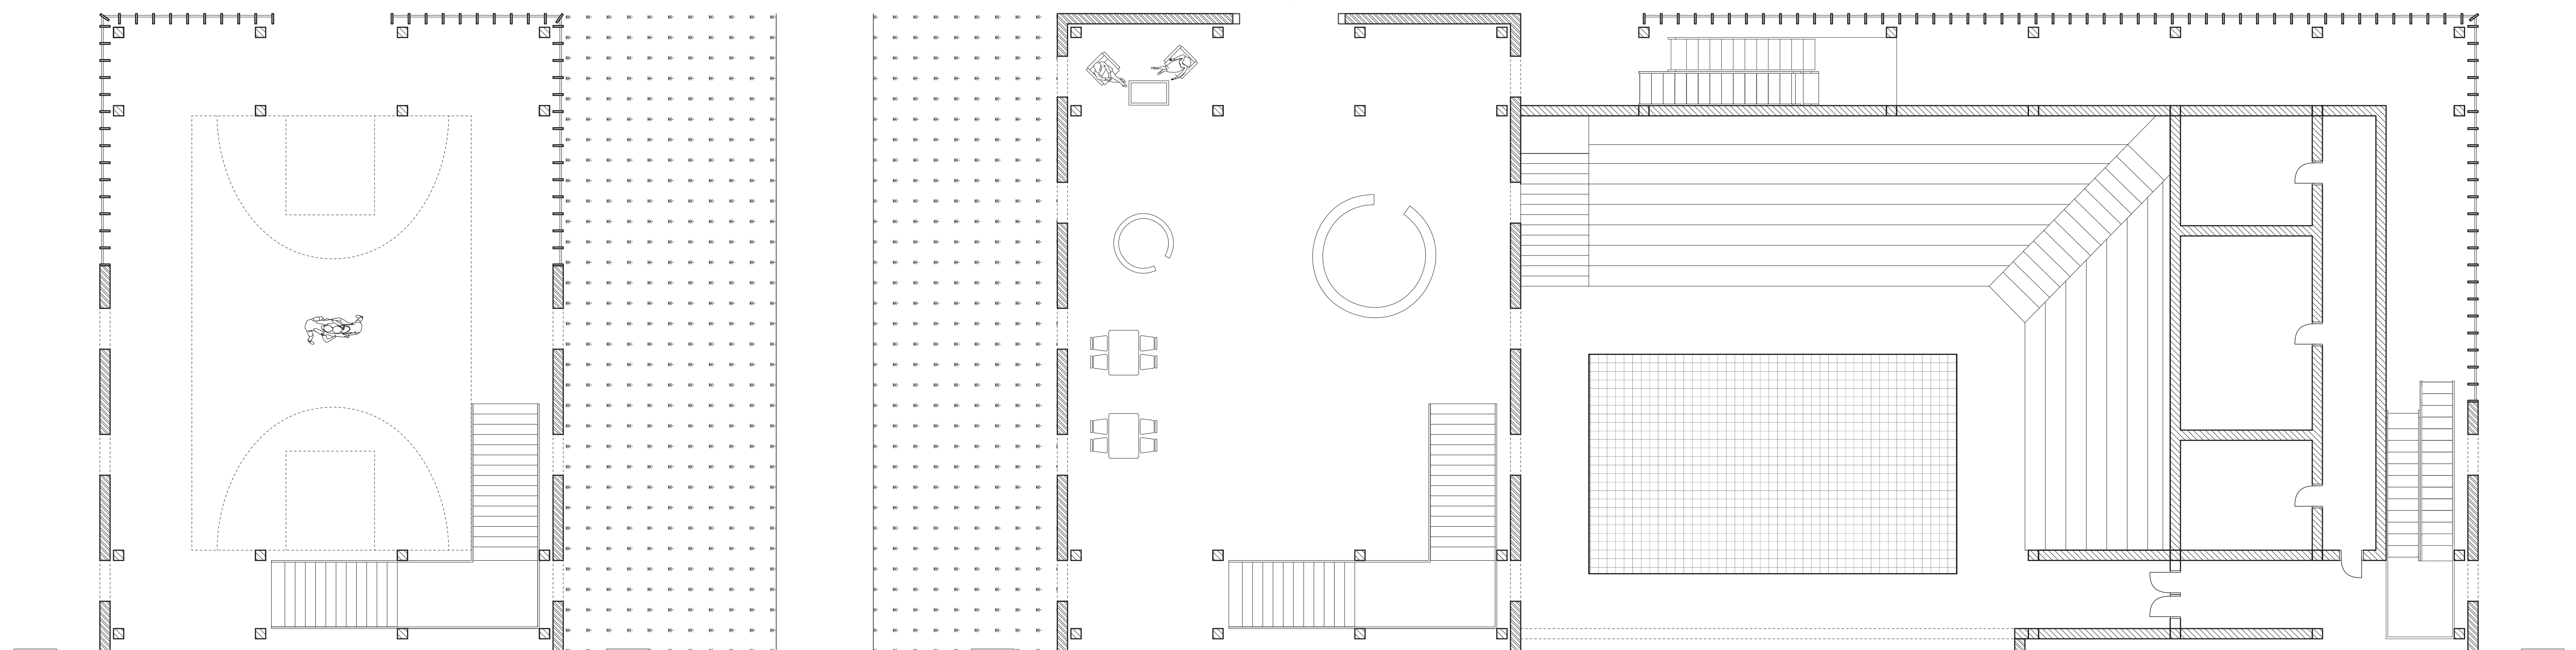


A FRAMEWORK FOR CONSTELLATING BANDUNG
 Allend Bamerni
 Section | Plan 1:100

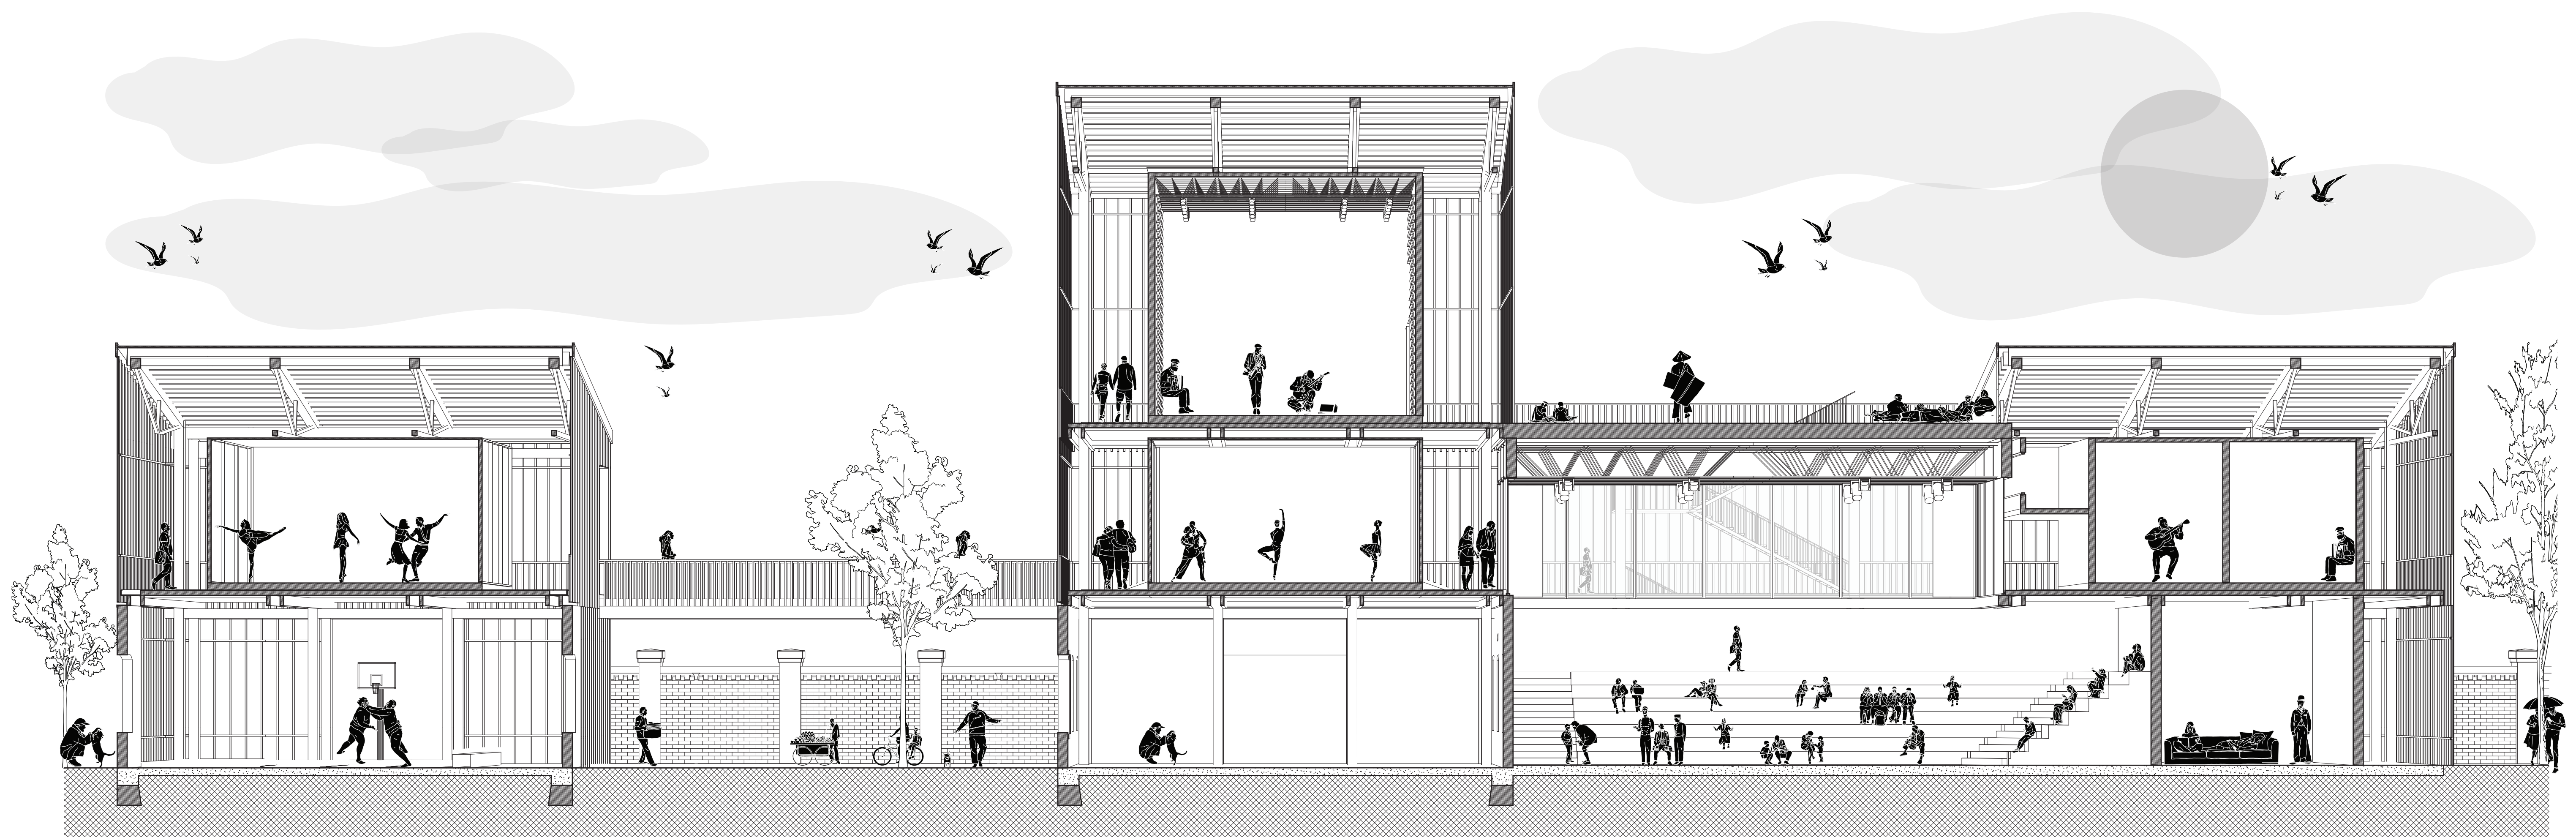

A FRAMEWORK FOR CONSTELLATING BANDUNG
 Allend Bamerni
 Section | Plan 1:100

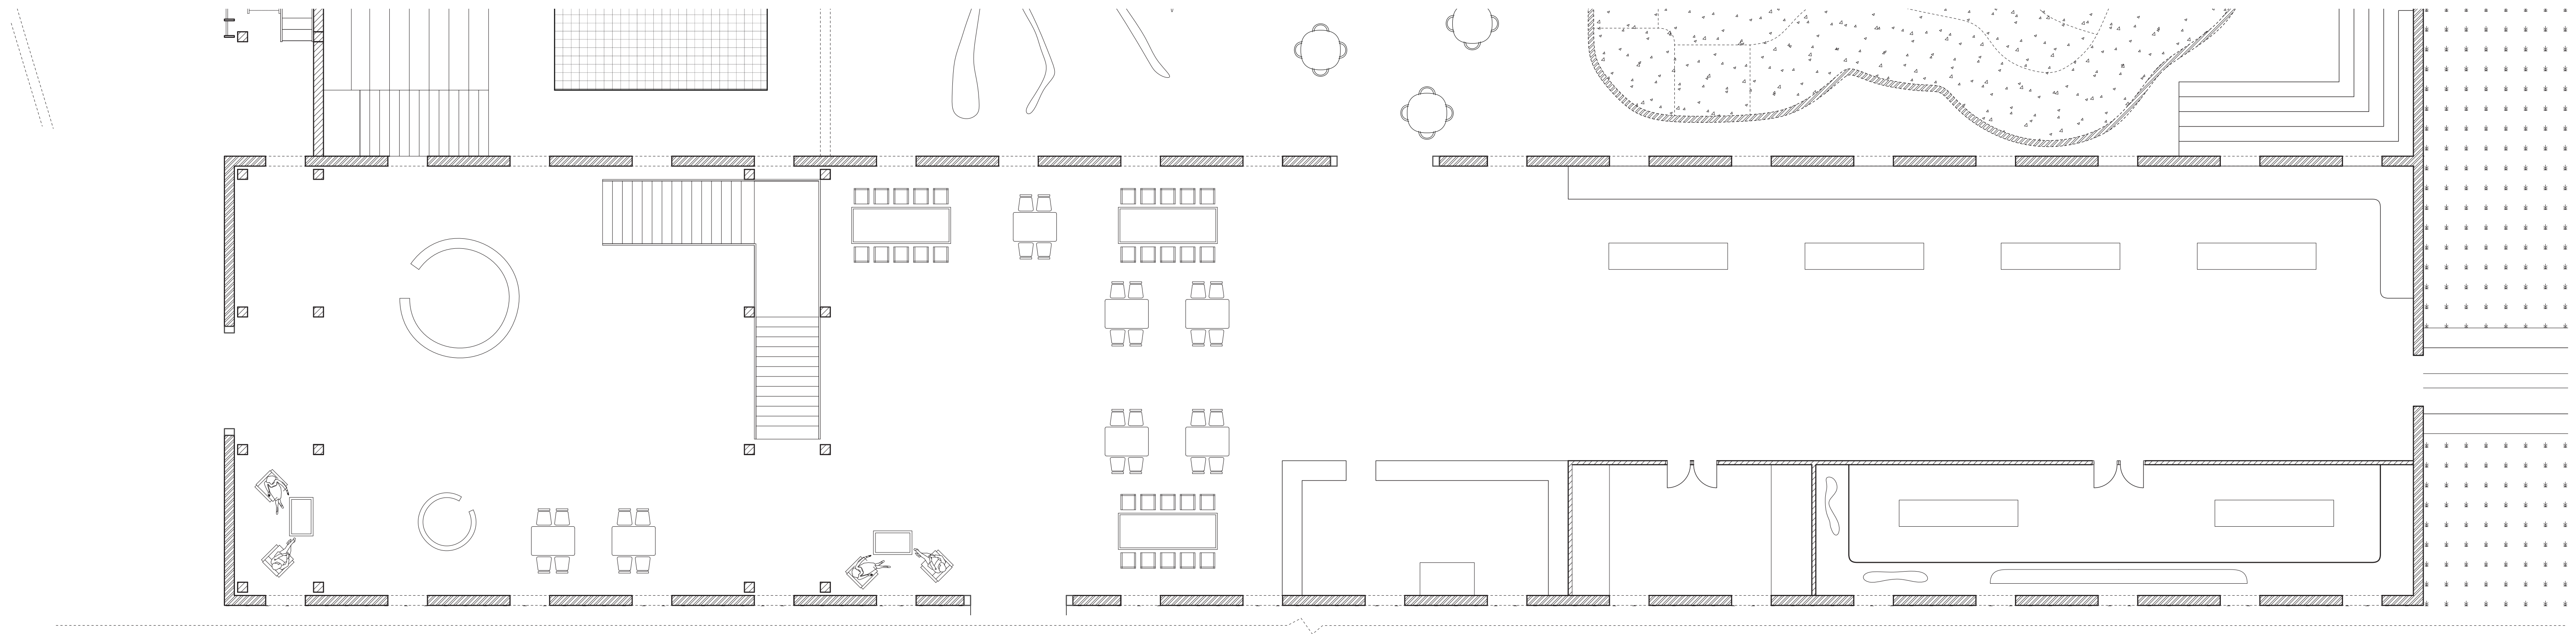


A FRAMEWORK FOR CONSTELLATING BANDUNG
 Allend Bamerni
 Section | Plan 1:100

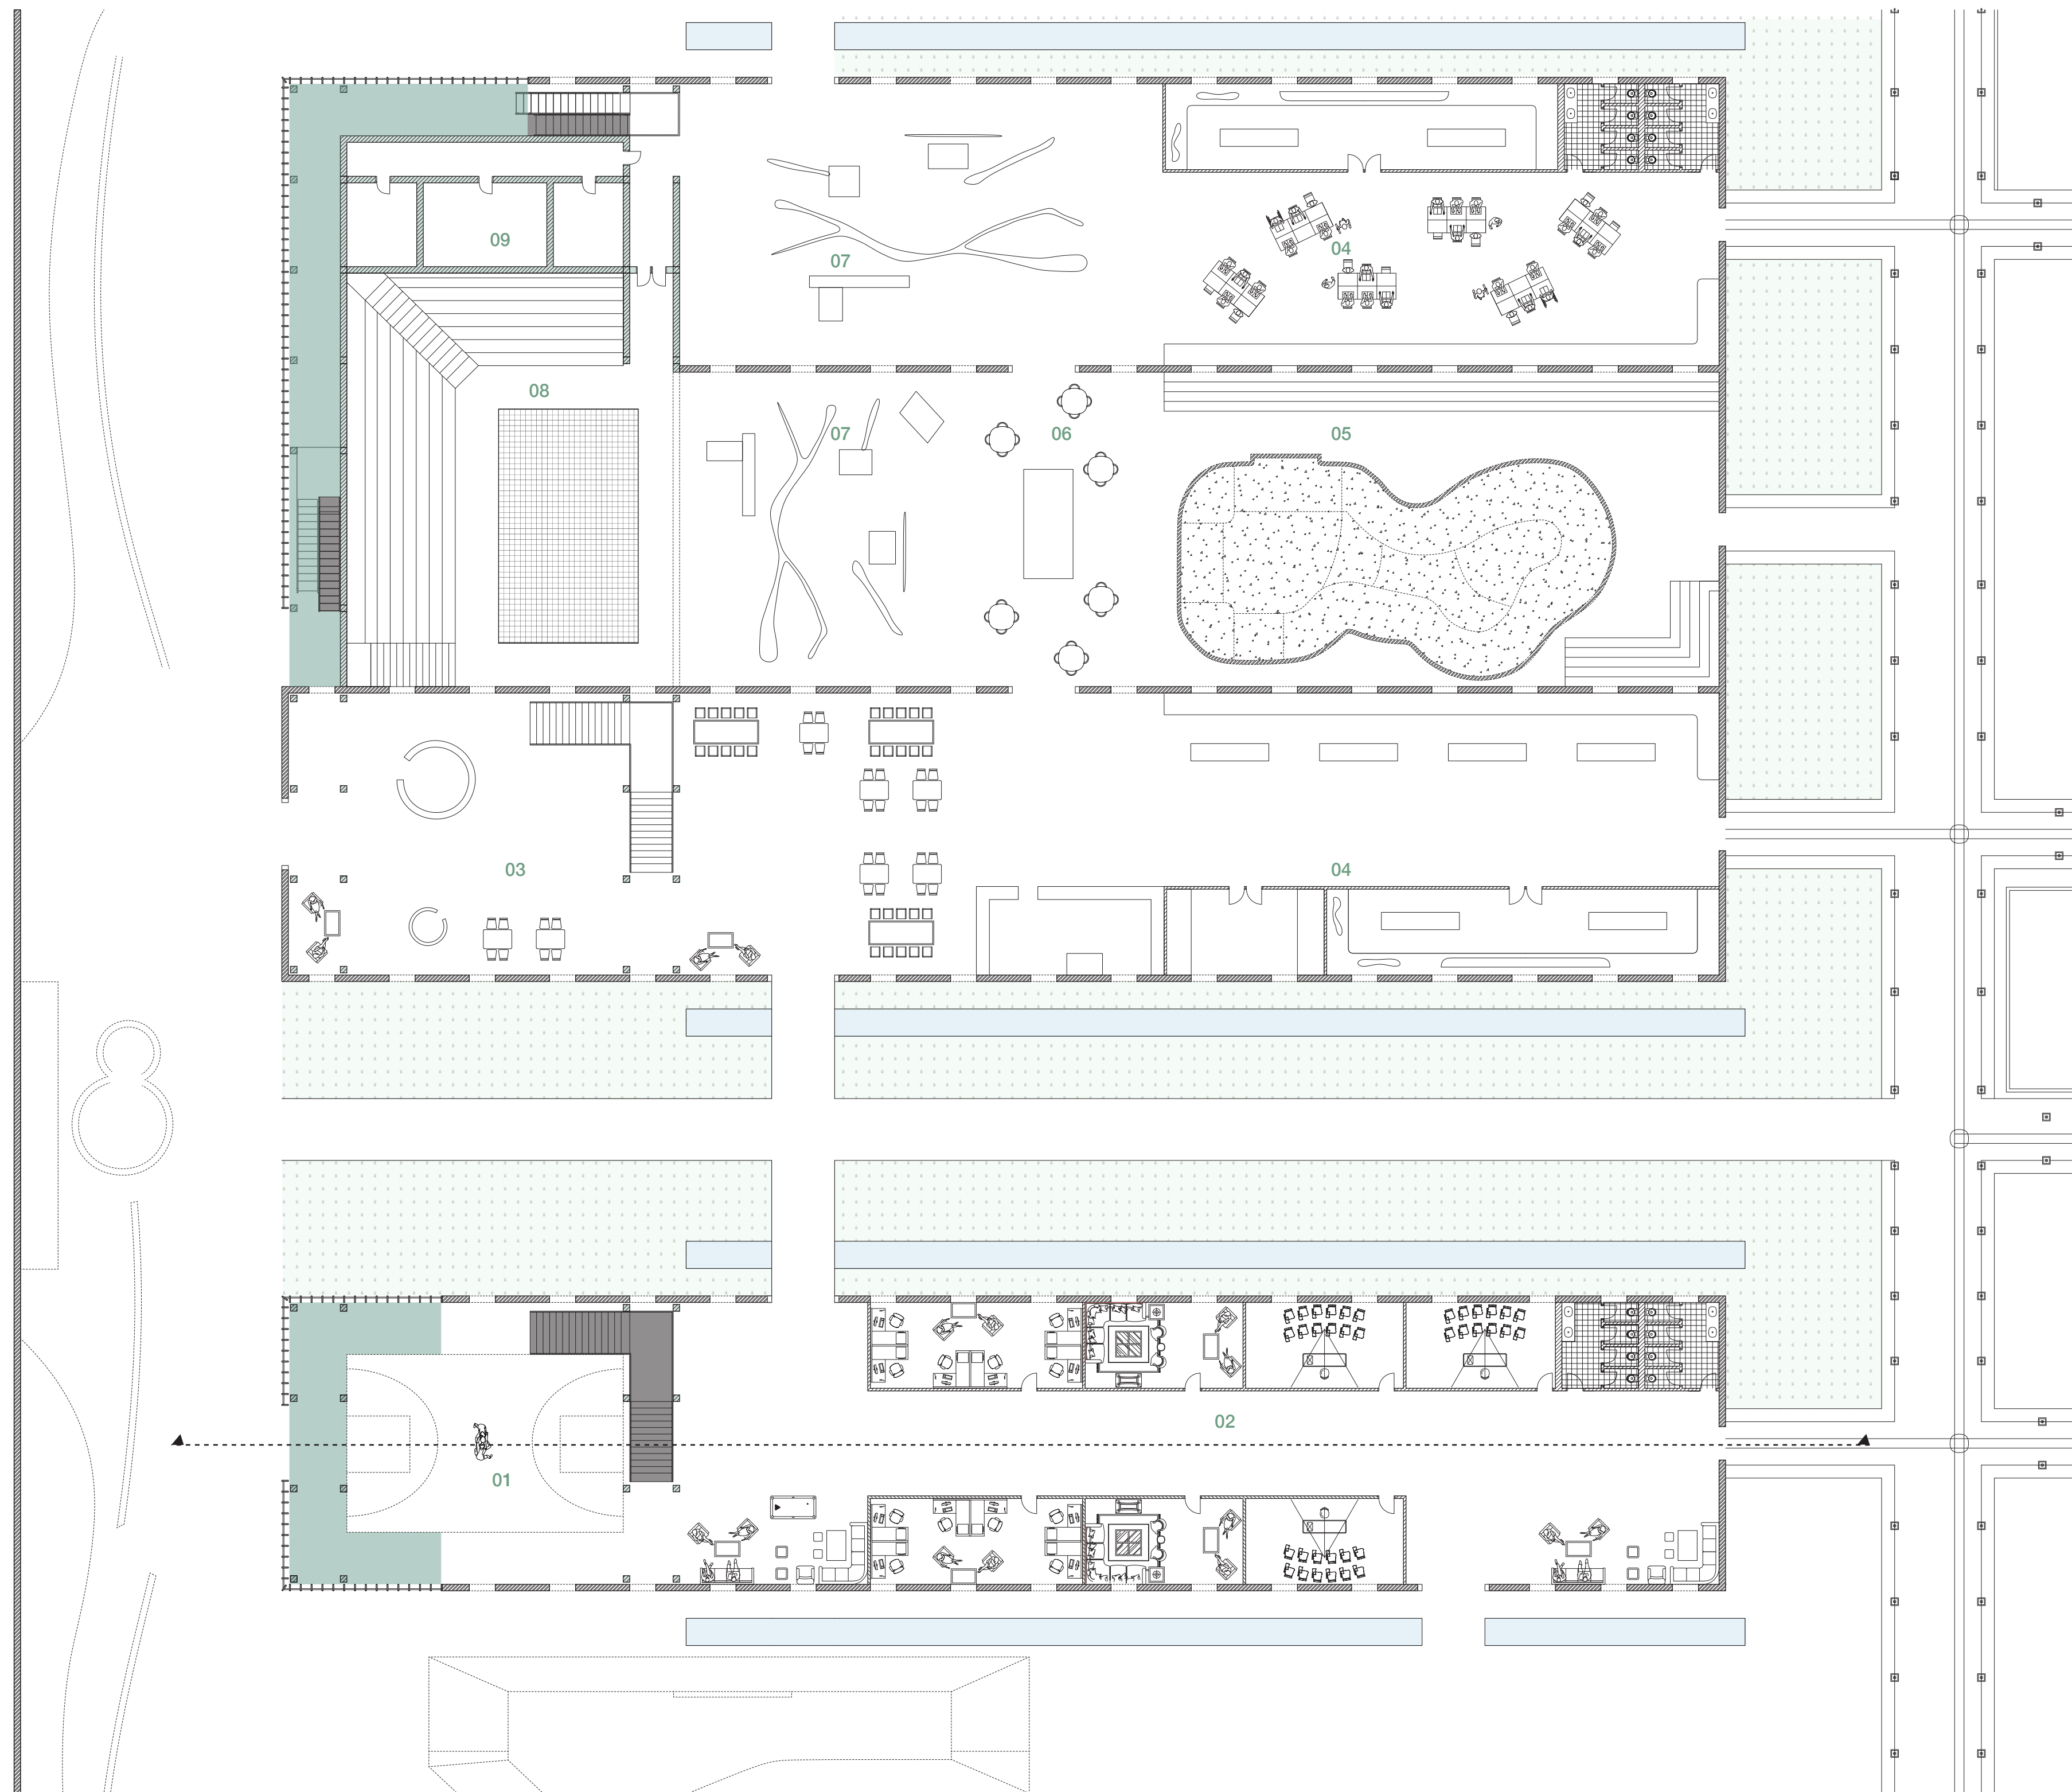

GROUND FLOOR 1:200


- | | |
|--------------------|----------------------|
| 01: Sport field | 06: Meeting area |
| 02: Flexible rooms | 07: Sport activities |
| 03: Lobby | 08: Theater |
| 04: Workshops | 09: Theater rooms |
| 05: Skatebowl | |

A FRAMEWORK FOR CONSTELLATING BANDUNG Allend Bamerni Plans

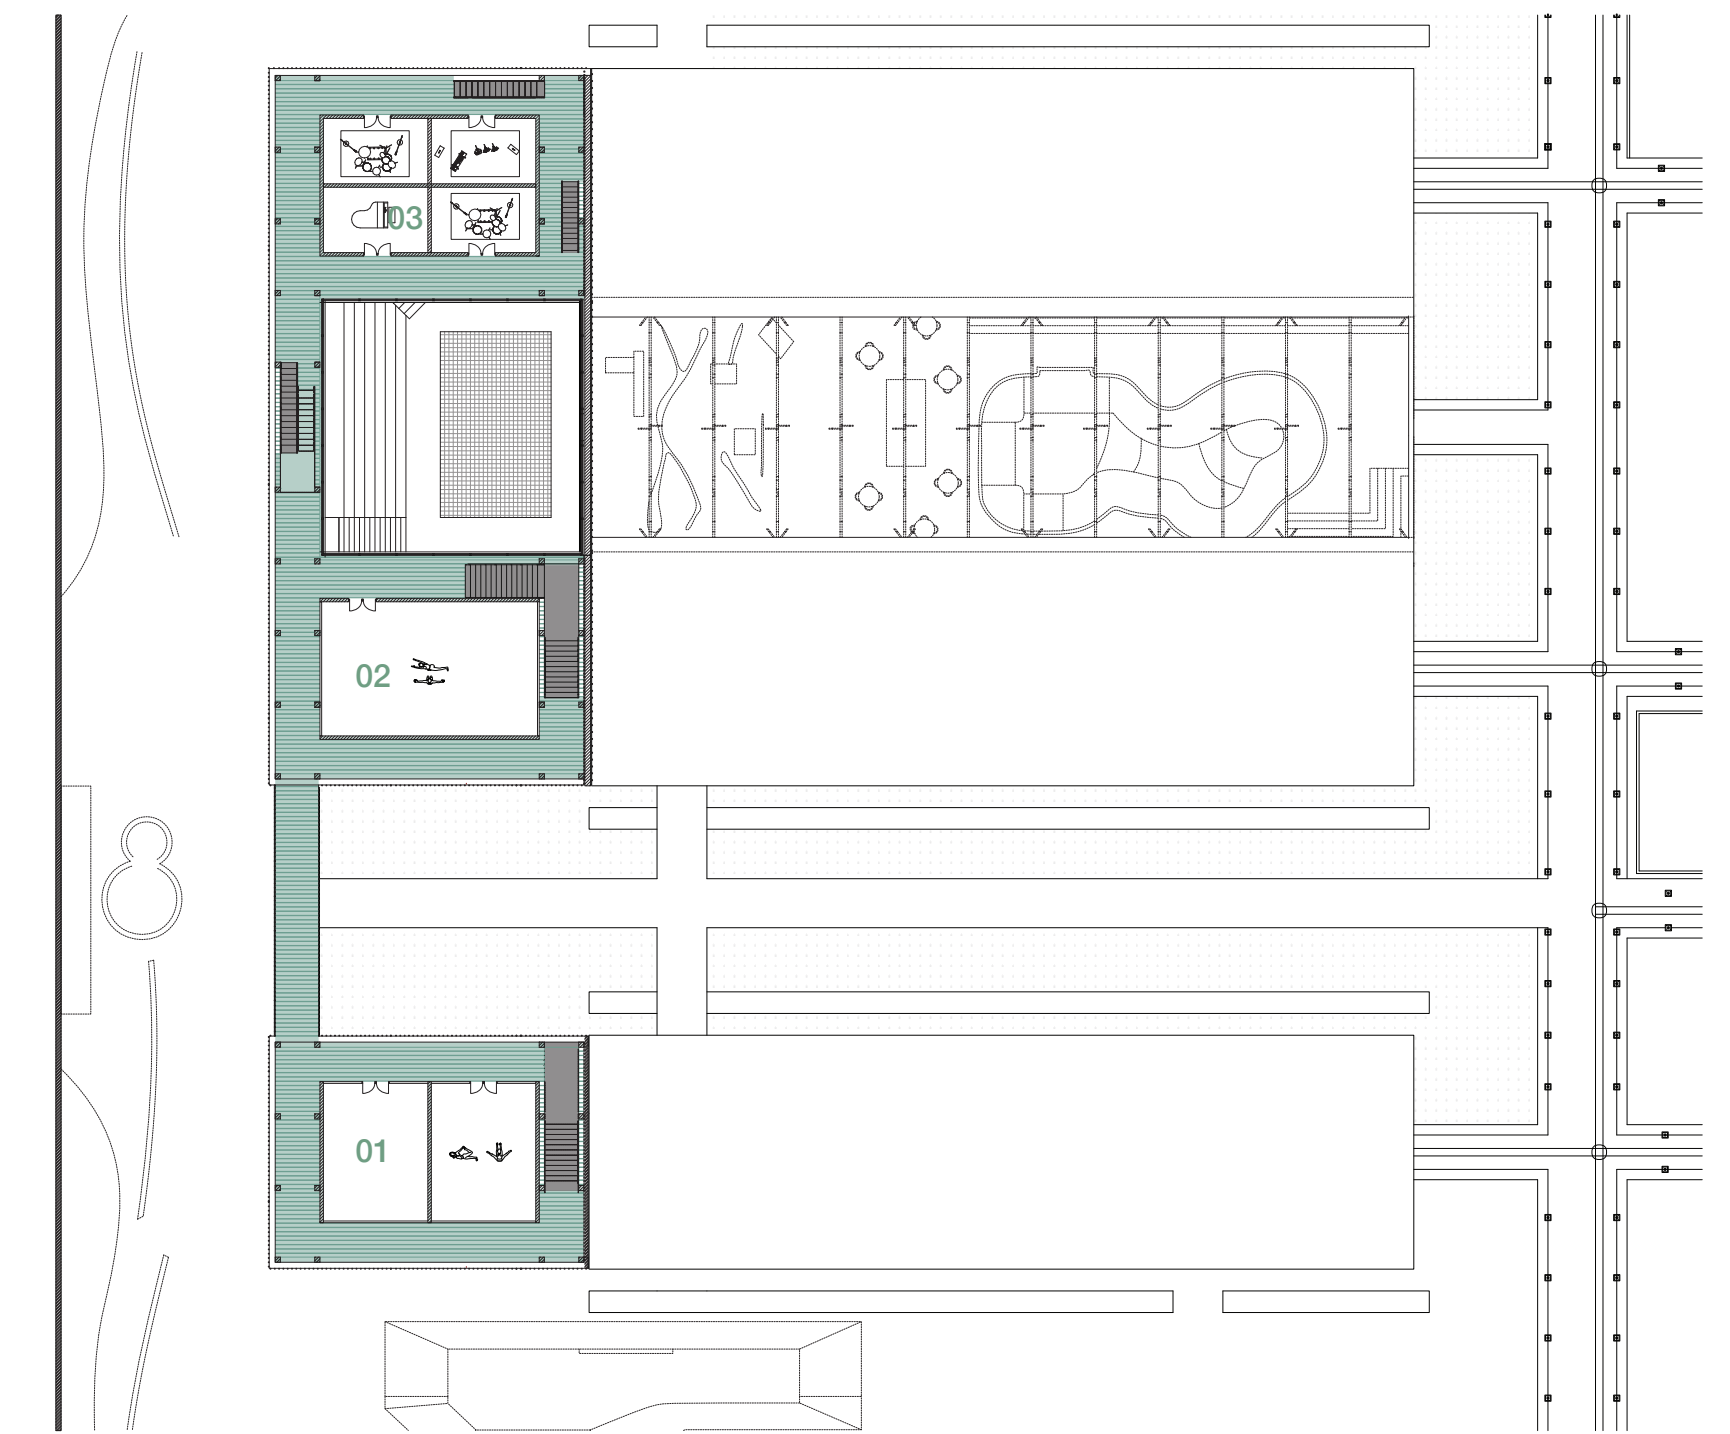


FLOOR 1 1:500

- | |
|--------------------------|
| 01: Practice room |
| 02: Dance performance |
| 03: Music acoustic rooms |

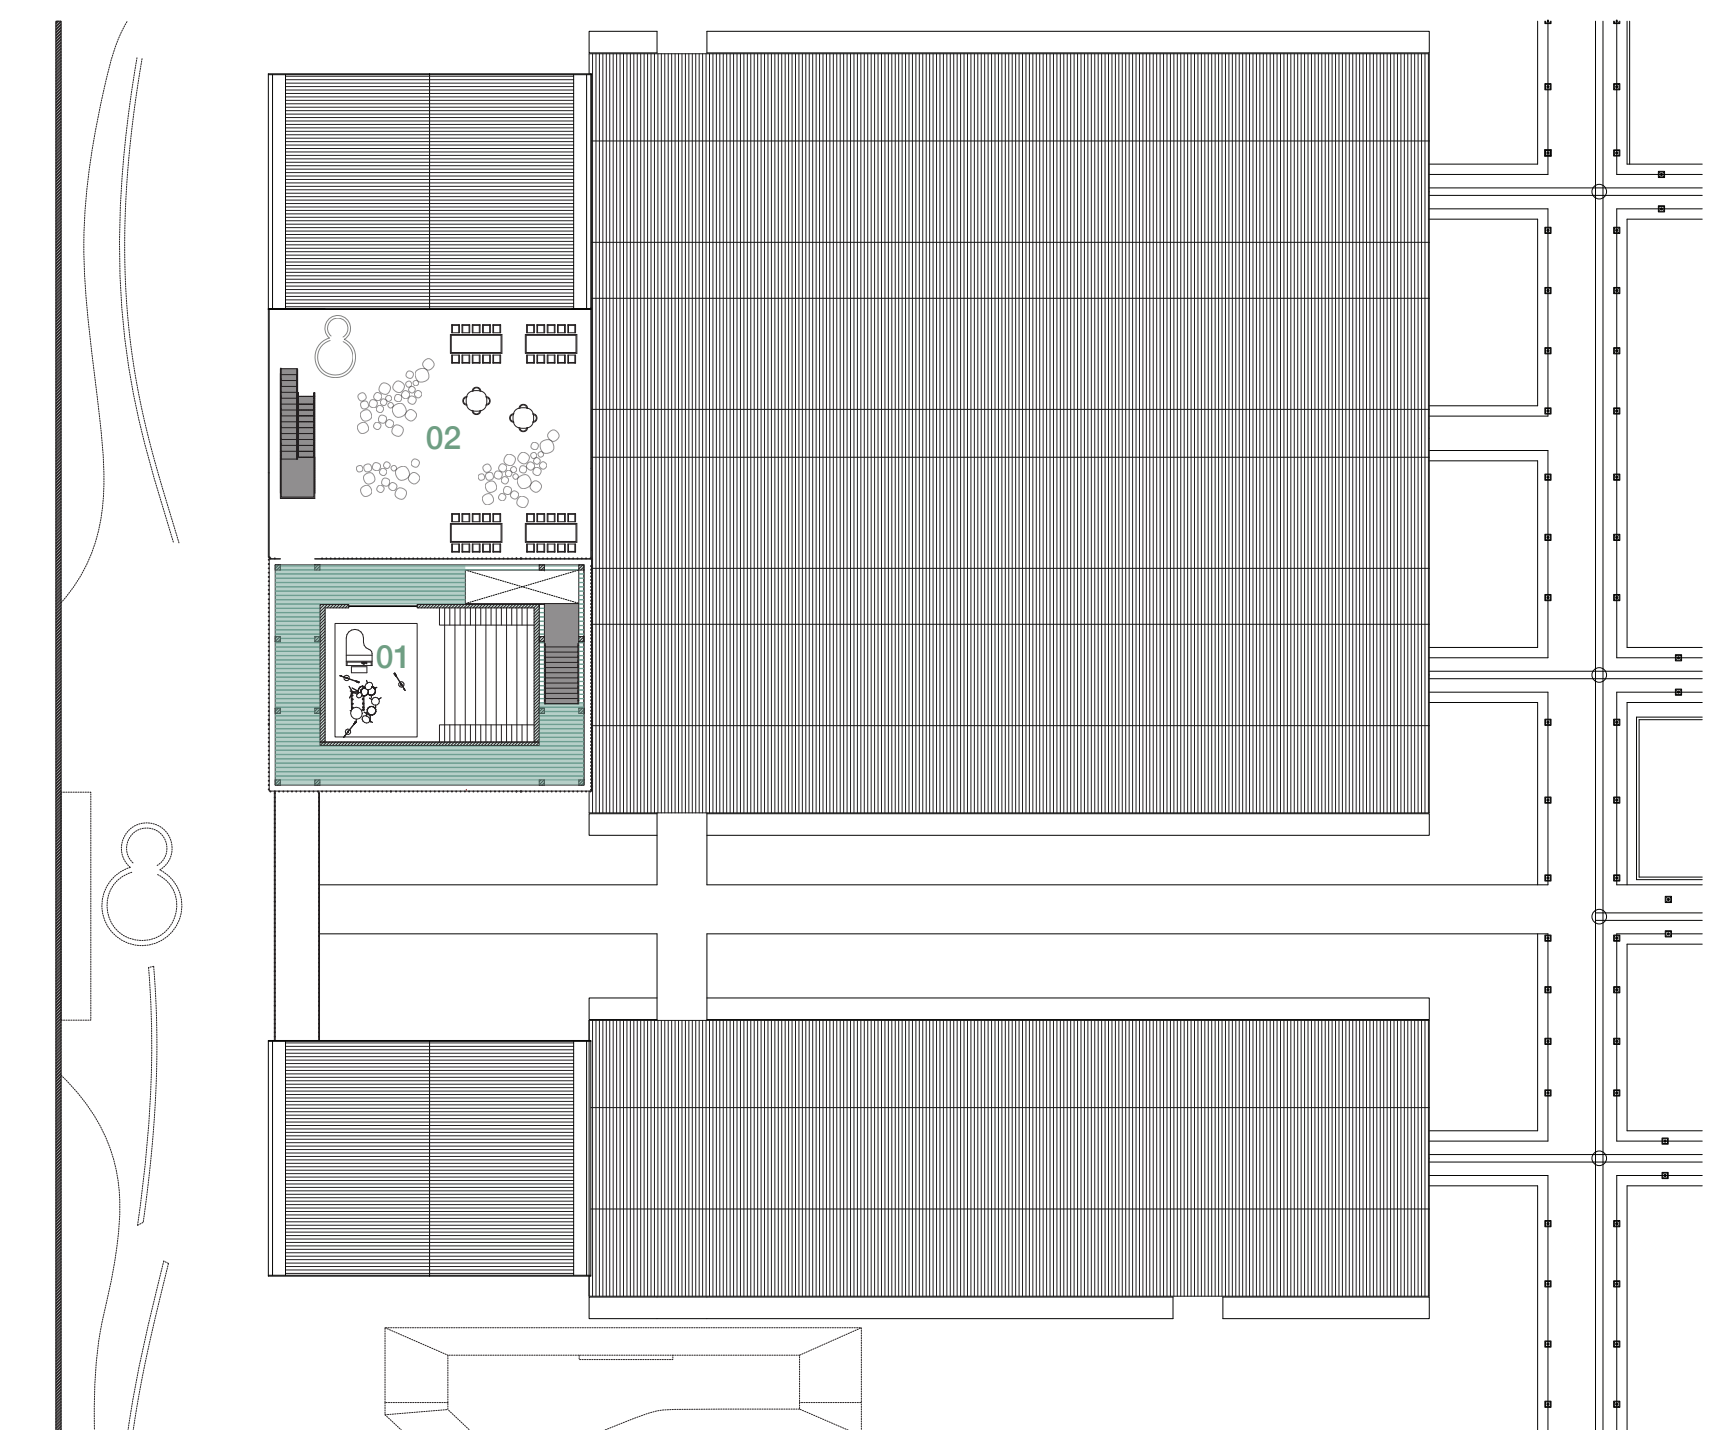


FLOOR 2 1:500

- | |
|------------------|
| 01: Music hall |
| 02: Outdoor area |

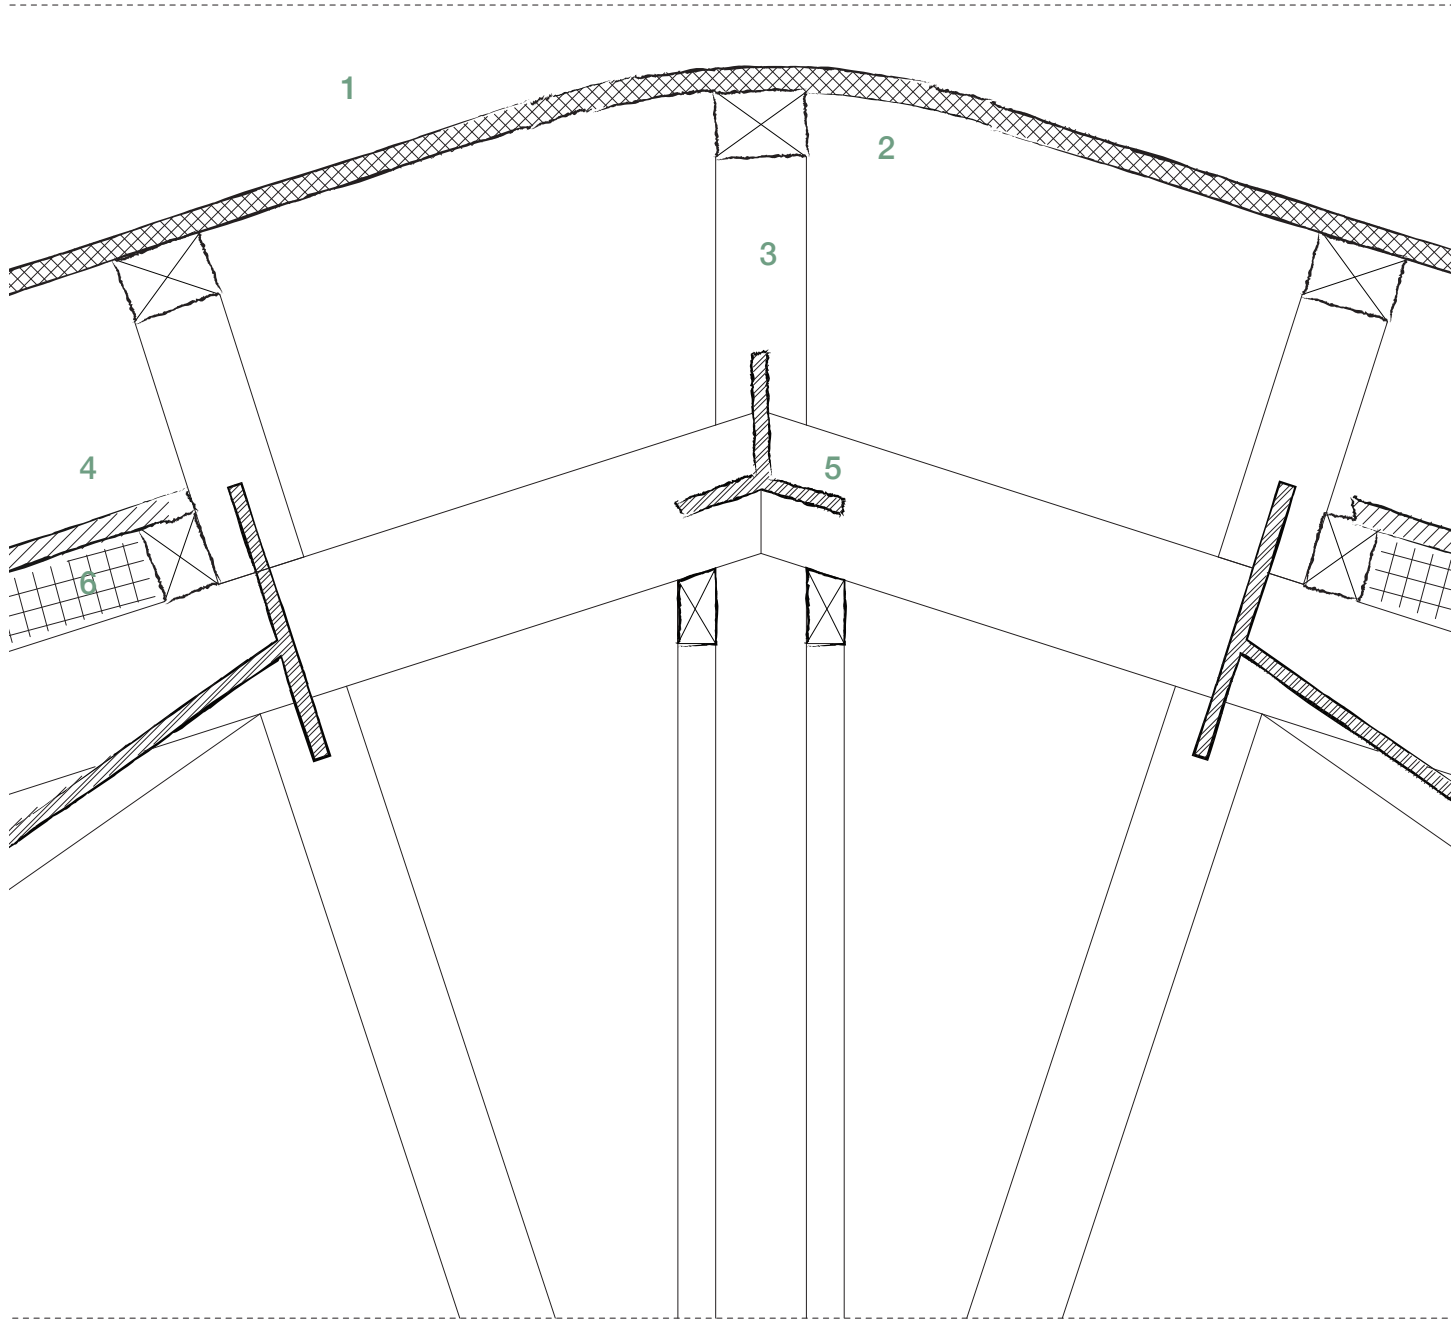


01 DETAIL: EXISTING ROOF

01: Clear Plastic Corrugated Roofing Sheet 02: Roof Battens 03: Timber
04: Corrugated Steel 05: Steel Gusset 06: Acoustic Insulation

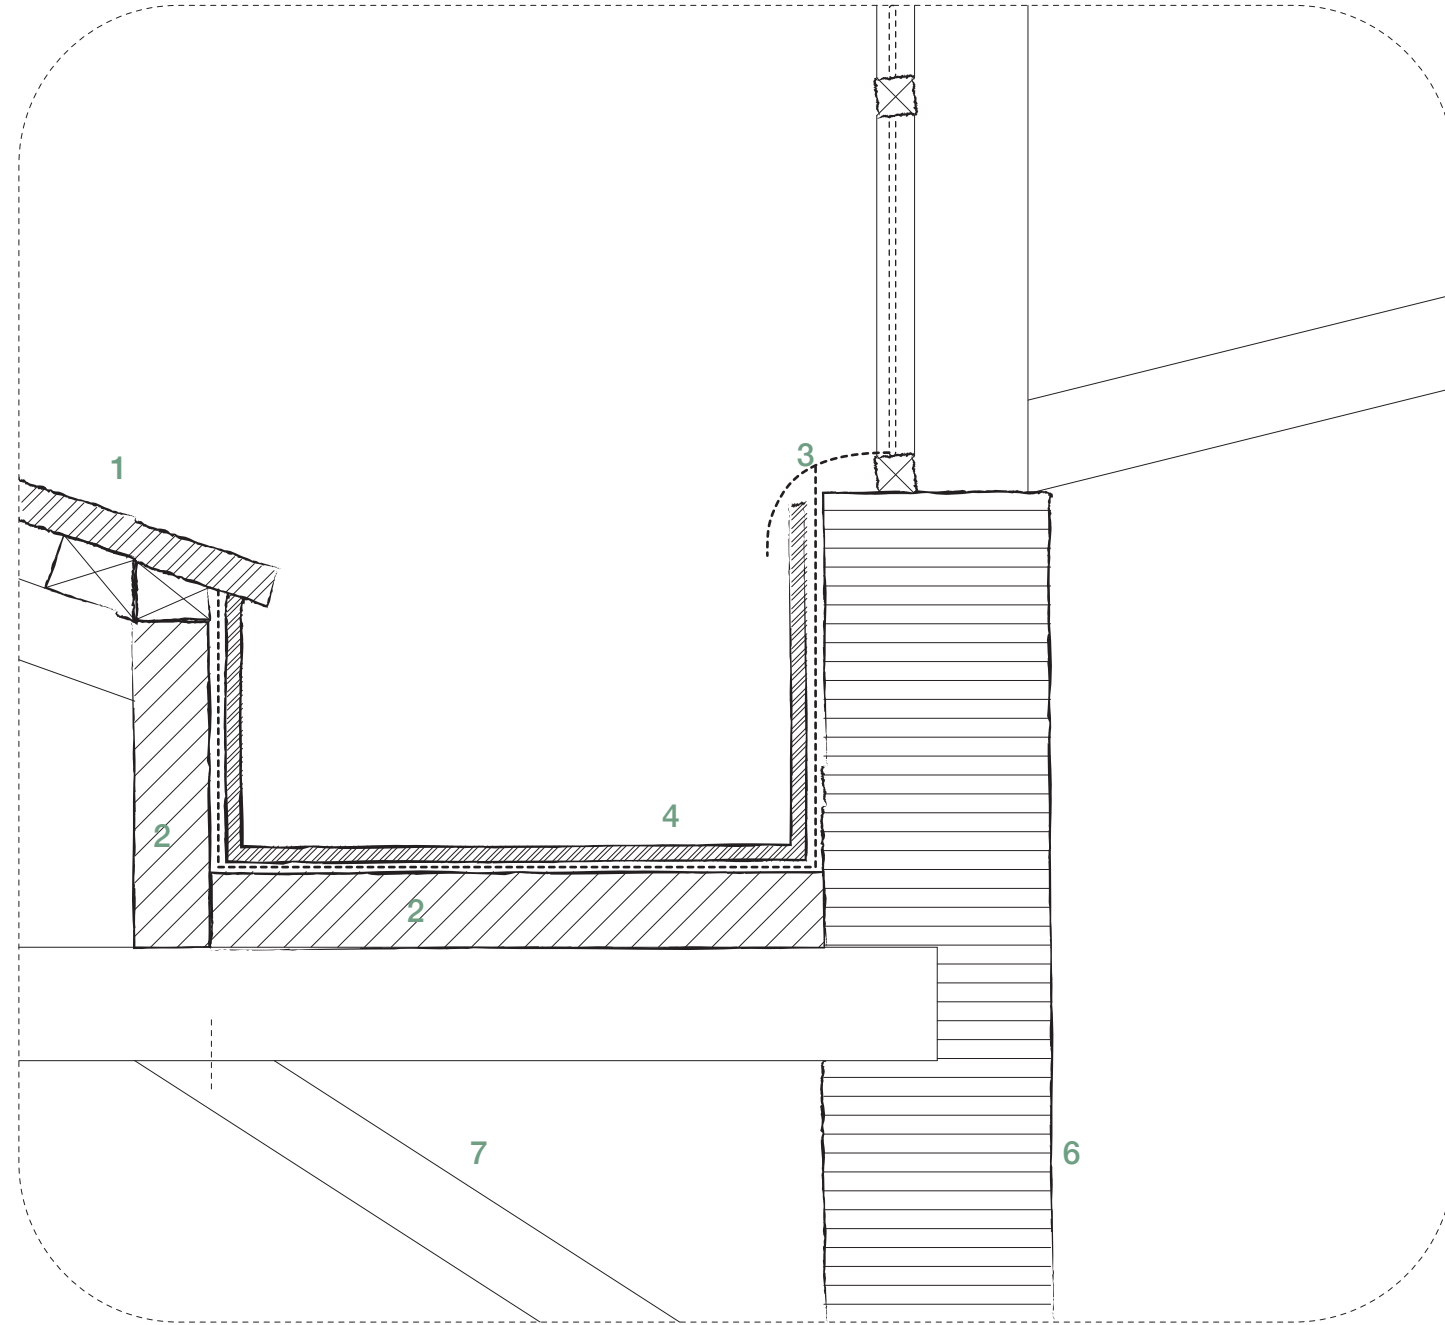


02 DETAIL: EXISTING ROOF GUTTER

01: Corrugated Steel 02: Timber 03: Waterproof Membrane 04: Gutter
05: Window 06: Brick Wall 07: Timber support

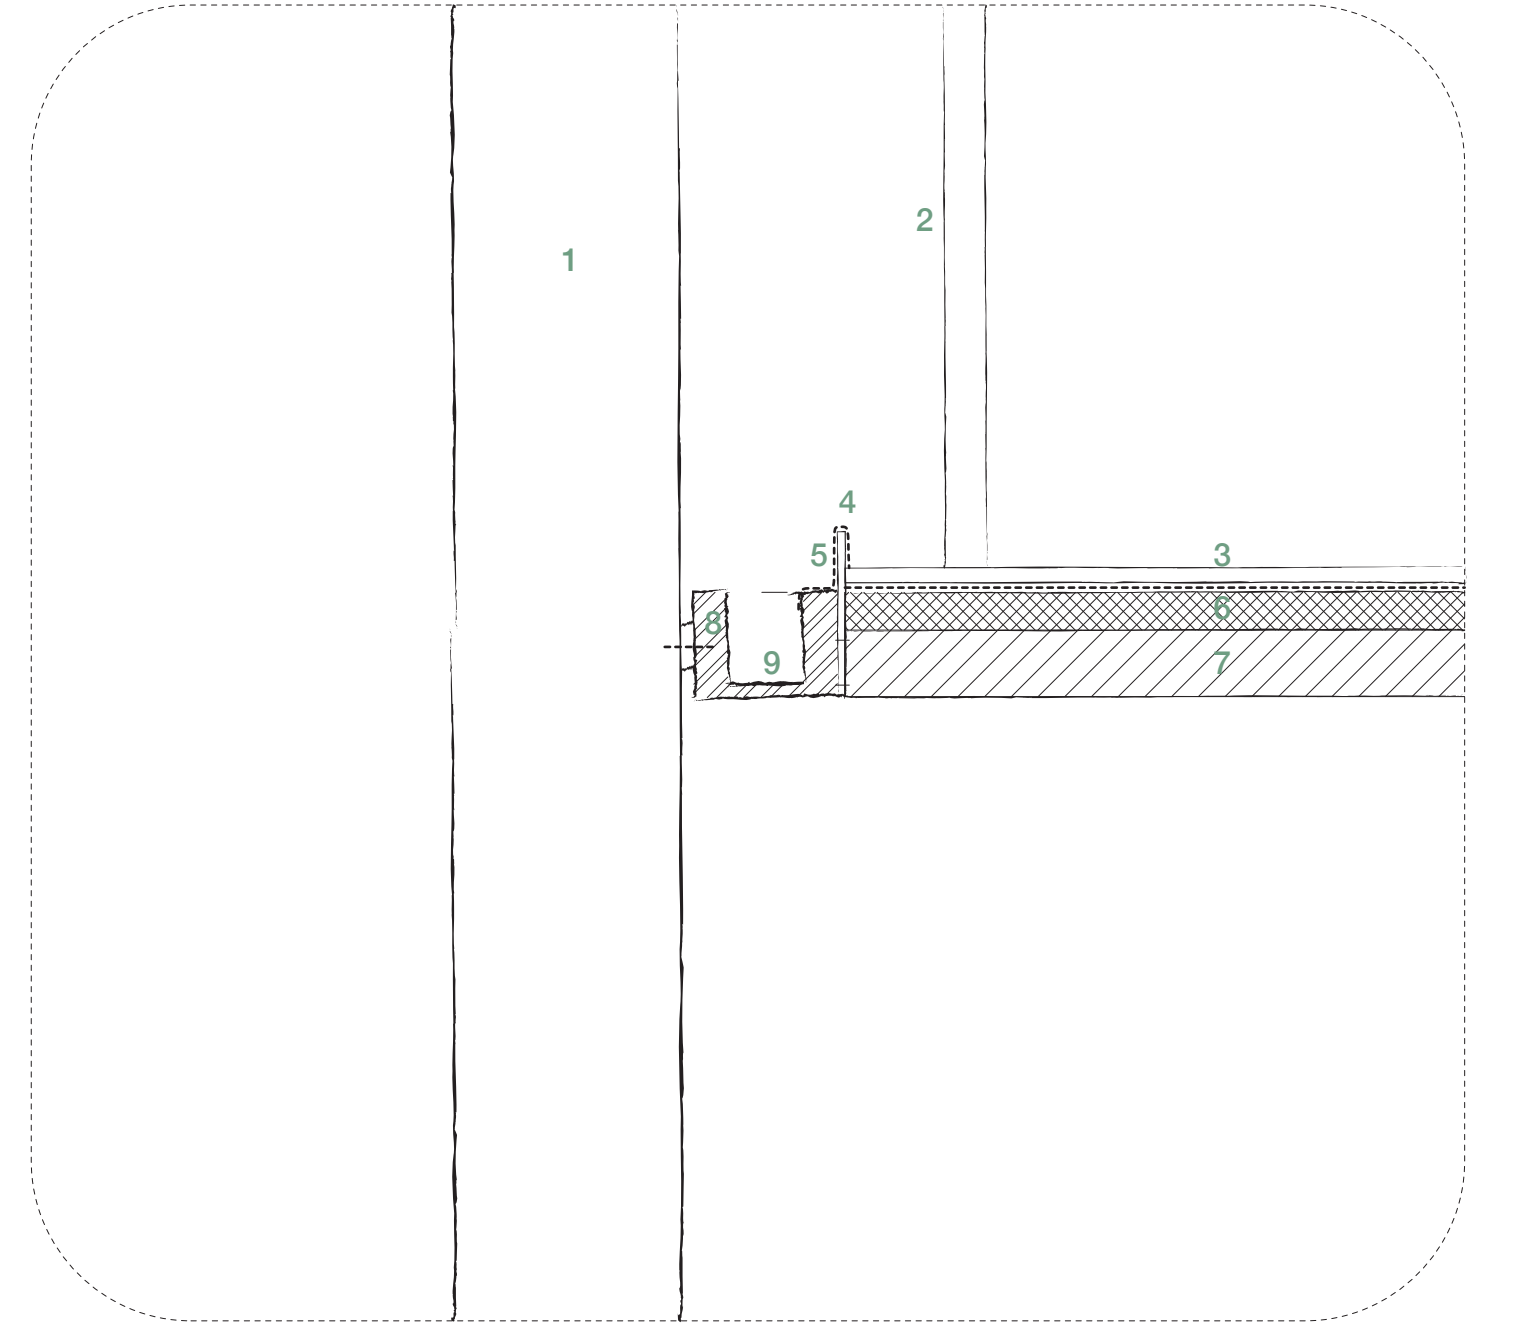


03 DETAIL: CONNECTION BETWEEN OLD STORAGE ROOF WITH NEW COLUMN

01: Glulam Column 02: Bamboo 03: Corrugated Steel 04: Timber
05: Waterproof Membrane 06: Acoustic Layer 07: Timber Beam 08: Steel
09: Gutter

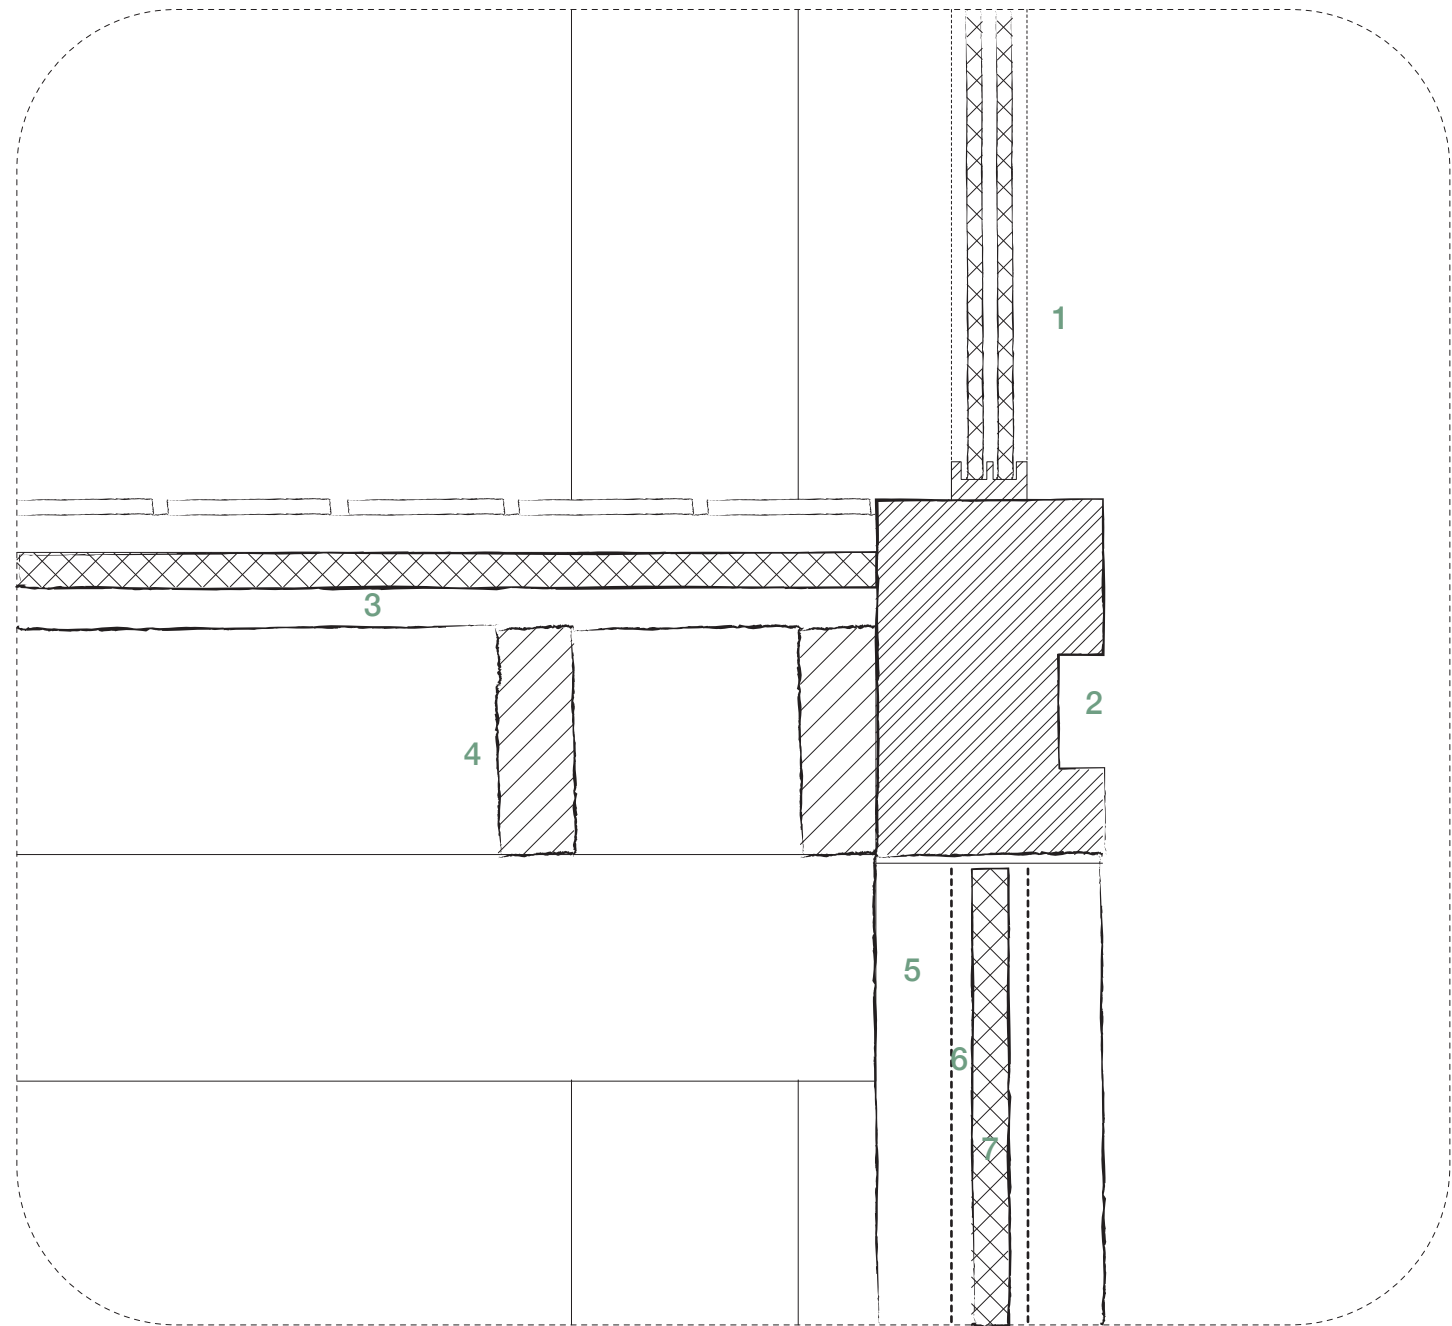


04 DETAIL: THEATER BRICK WALL

01: Acoustic Glass 02: Steel / Lightning 03: Acoustic Layer 04: Beam
05: Brick 06: Soundproofing Glue 07: Acoustic Cavity Insulation

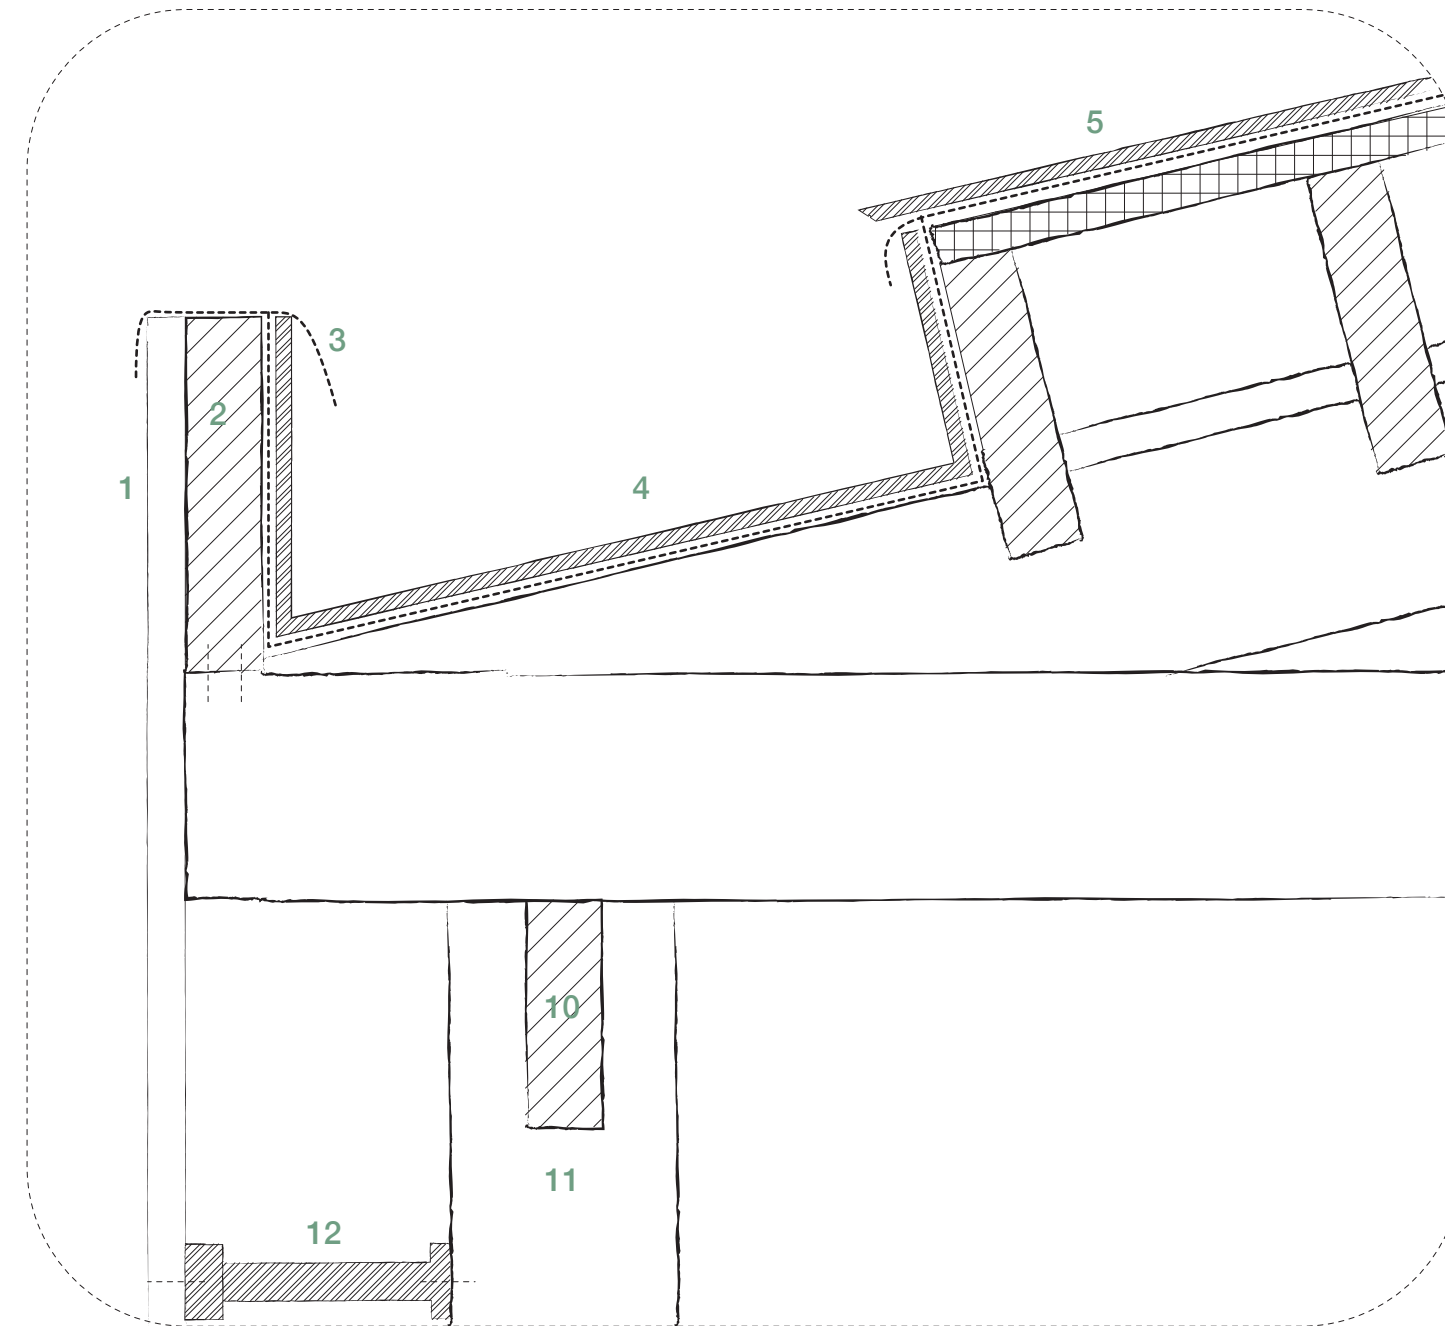


05 DETAIL: NEW ROOF GUTTER

01: Bamboo Facade 02: Timber 03: Waterproof Membrane 04: Gutter
05: Corrugated Steel 06: Acoustic Membrane 07: Purlin 08: Rafter
09: Ceiling Joist 10: Beam 11: Glulam Column 12: Steel Holder

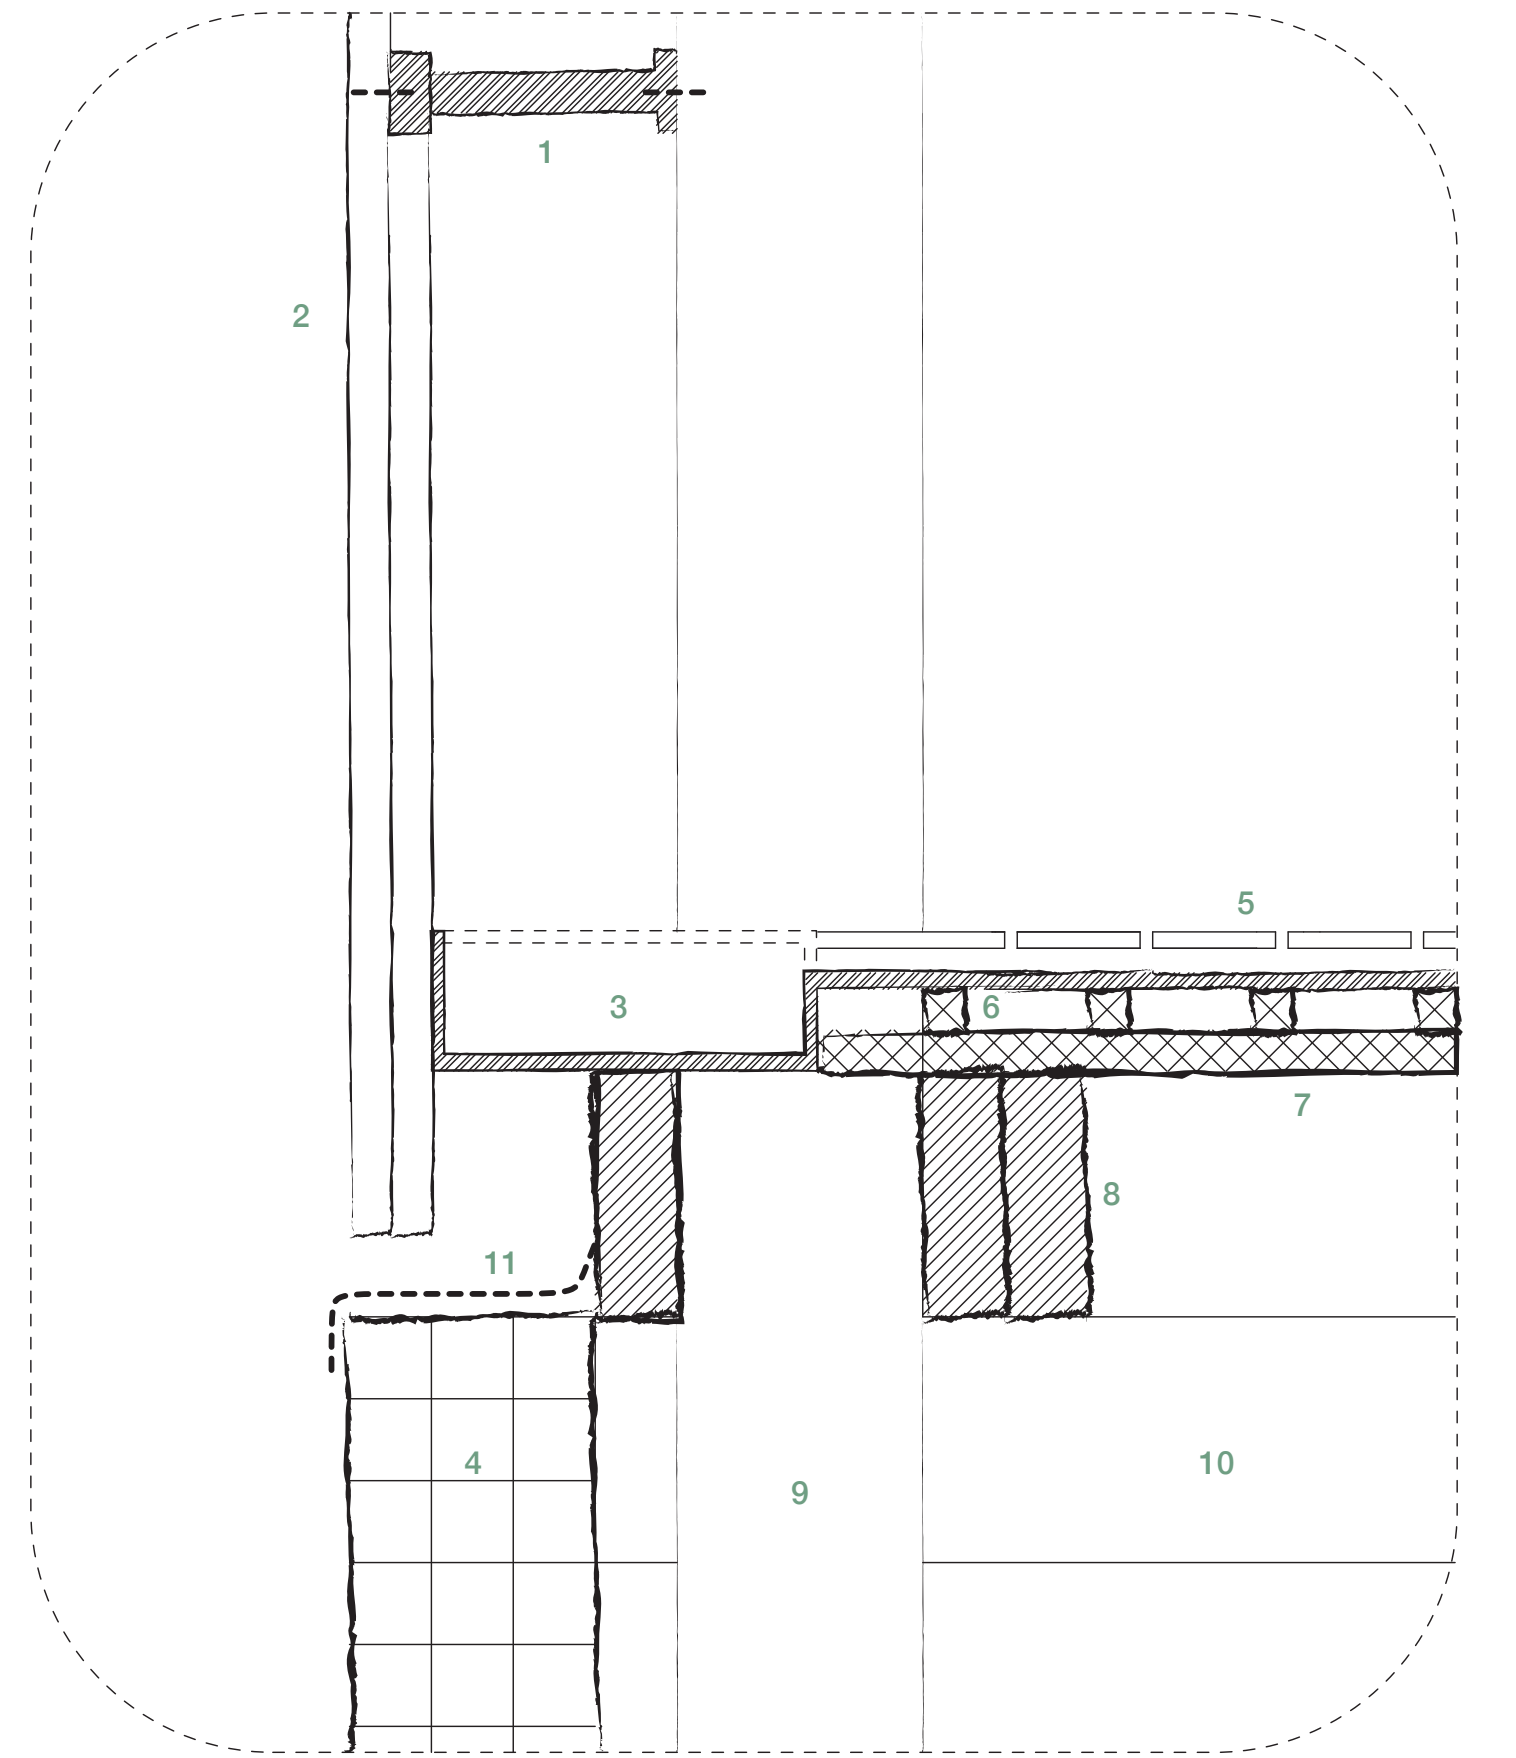


06 DETAIL: OLD FACADE MEET NEW


01: Steel Holder 02: Bamboo 03: Gutter 04: Brick
05: Timber floor 06: Floor Joist 07: Acoustic Layer 08: Beam
09: Glulam Column 10: Beam 11: Steel Plate

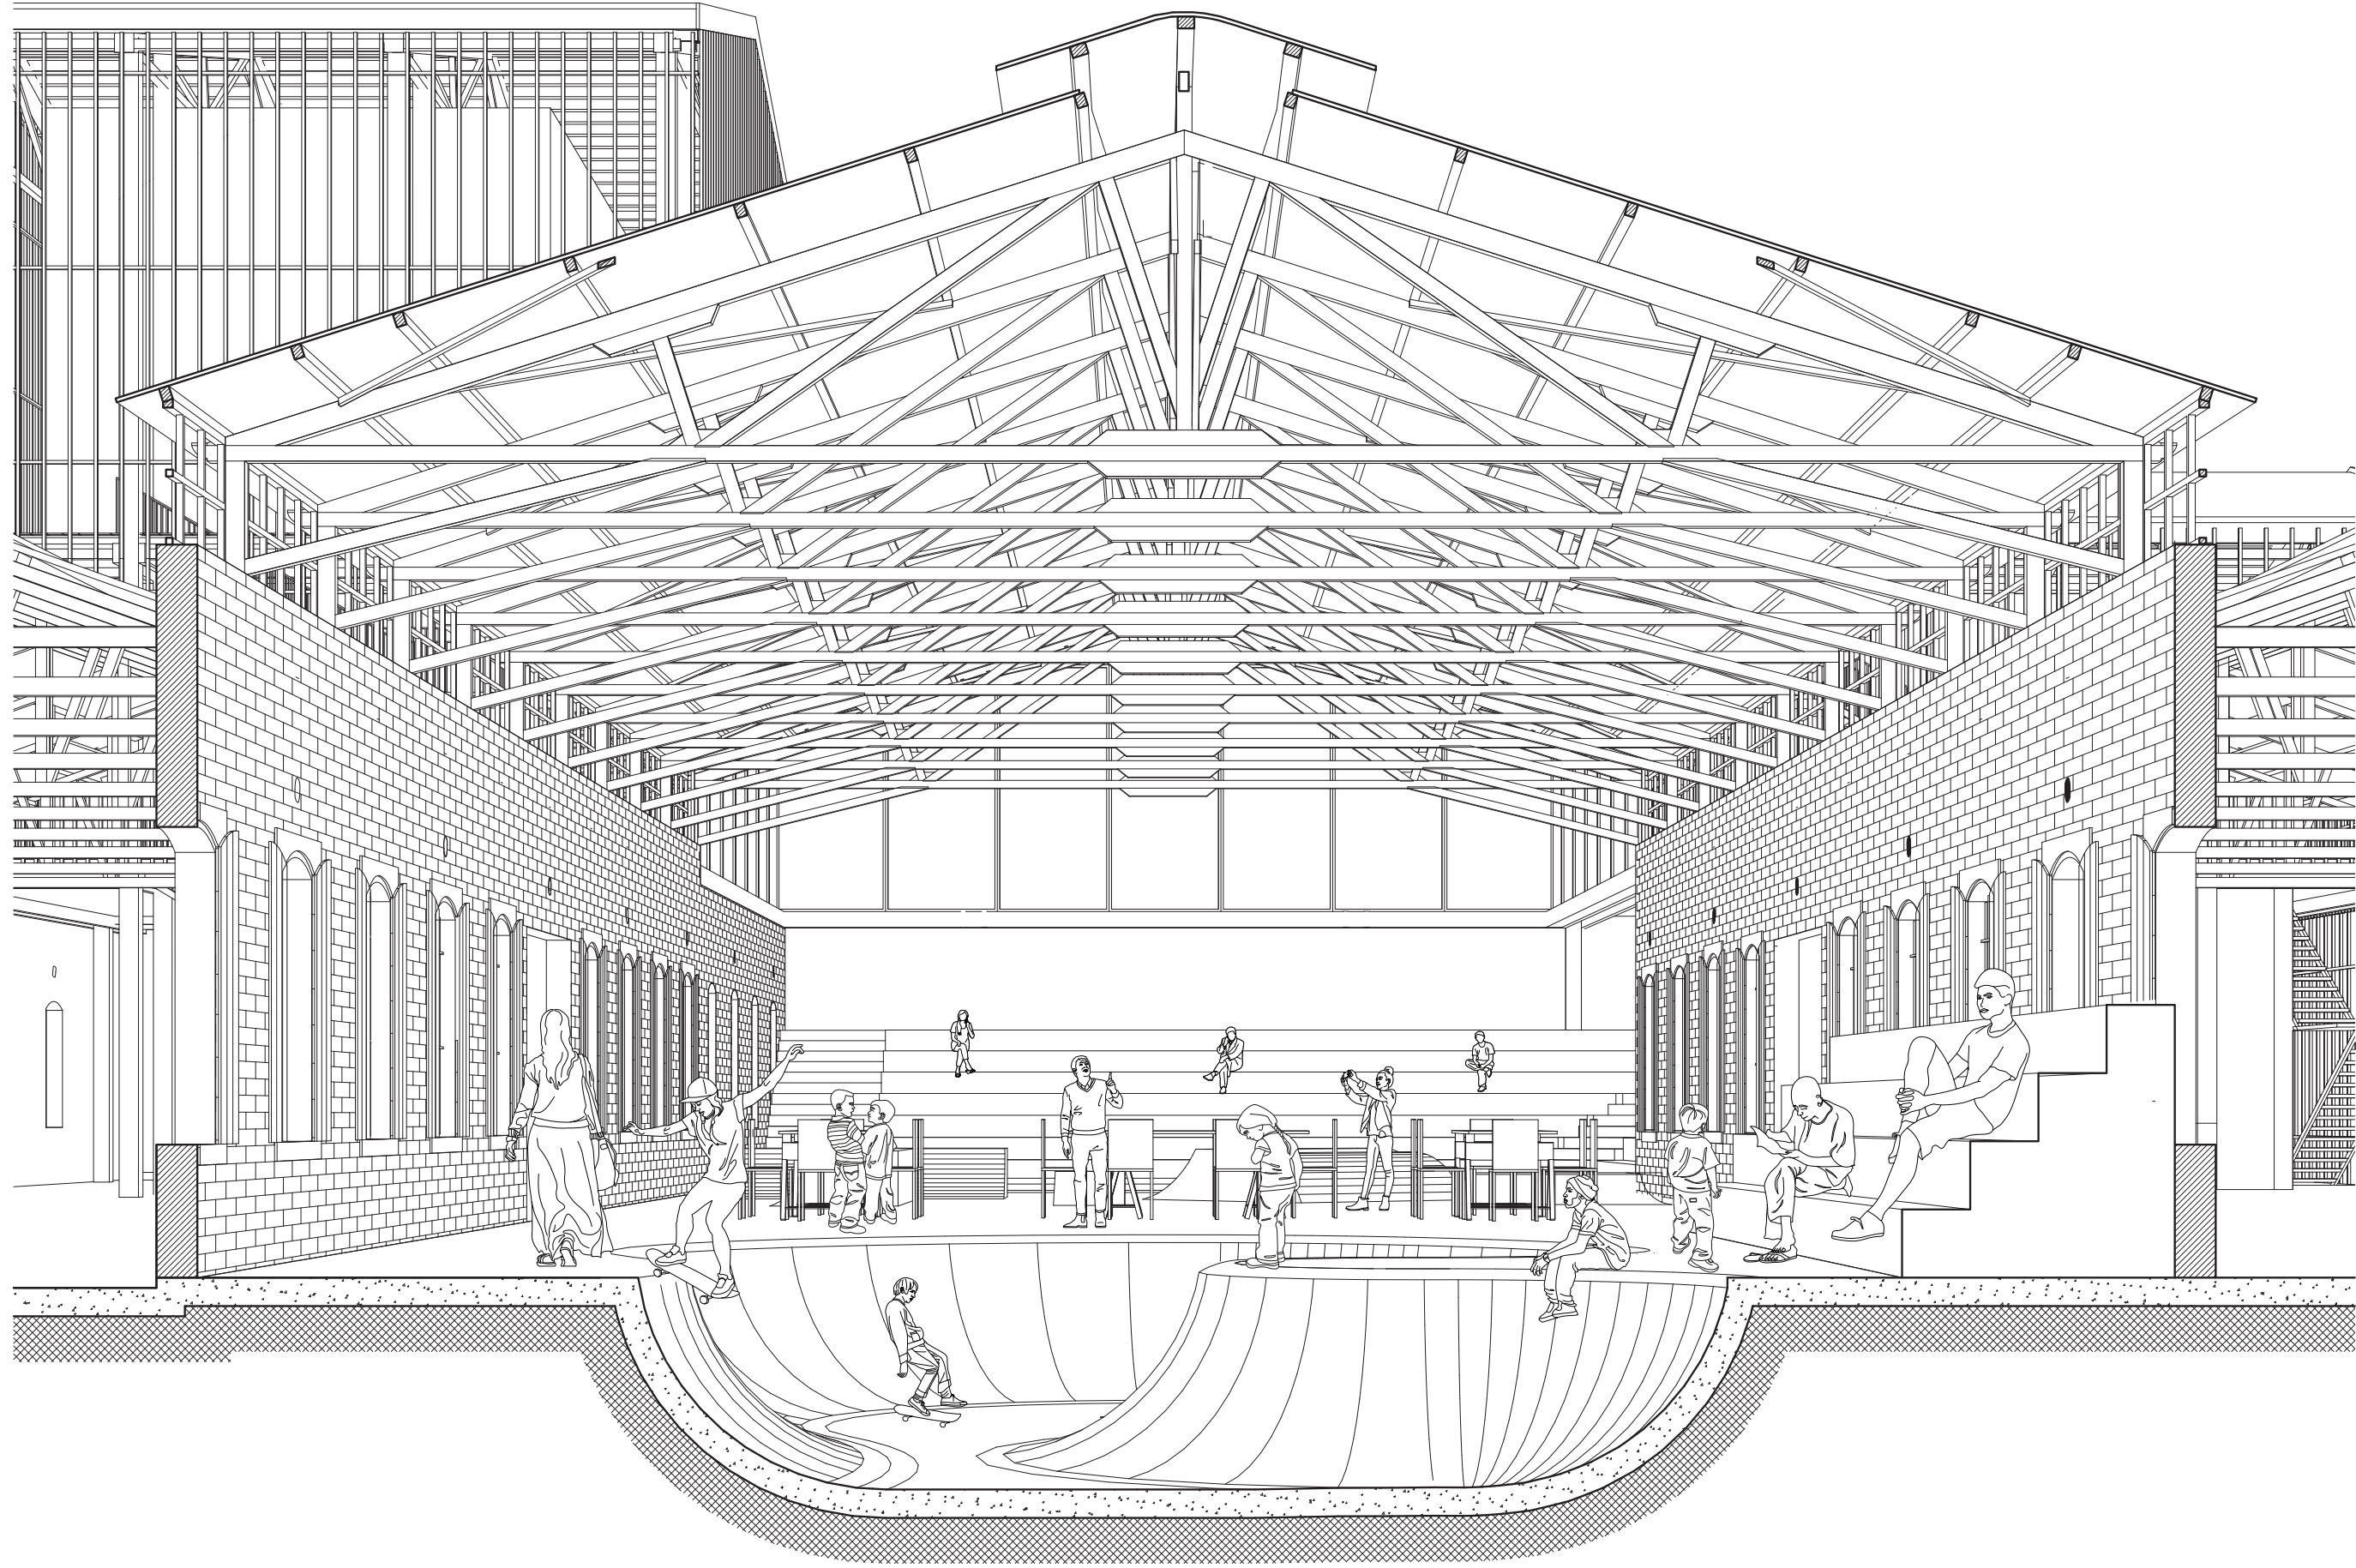


Skating / meeting point

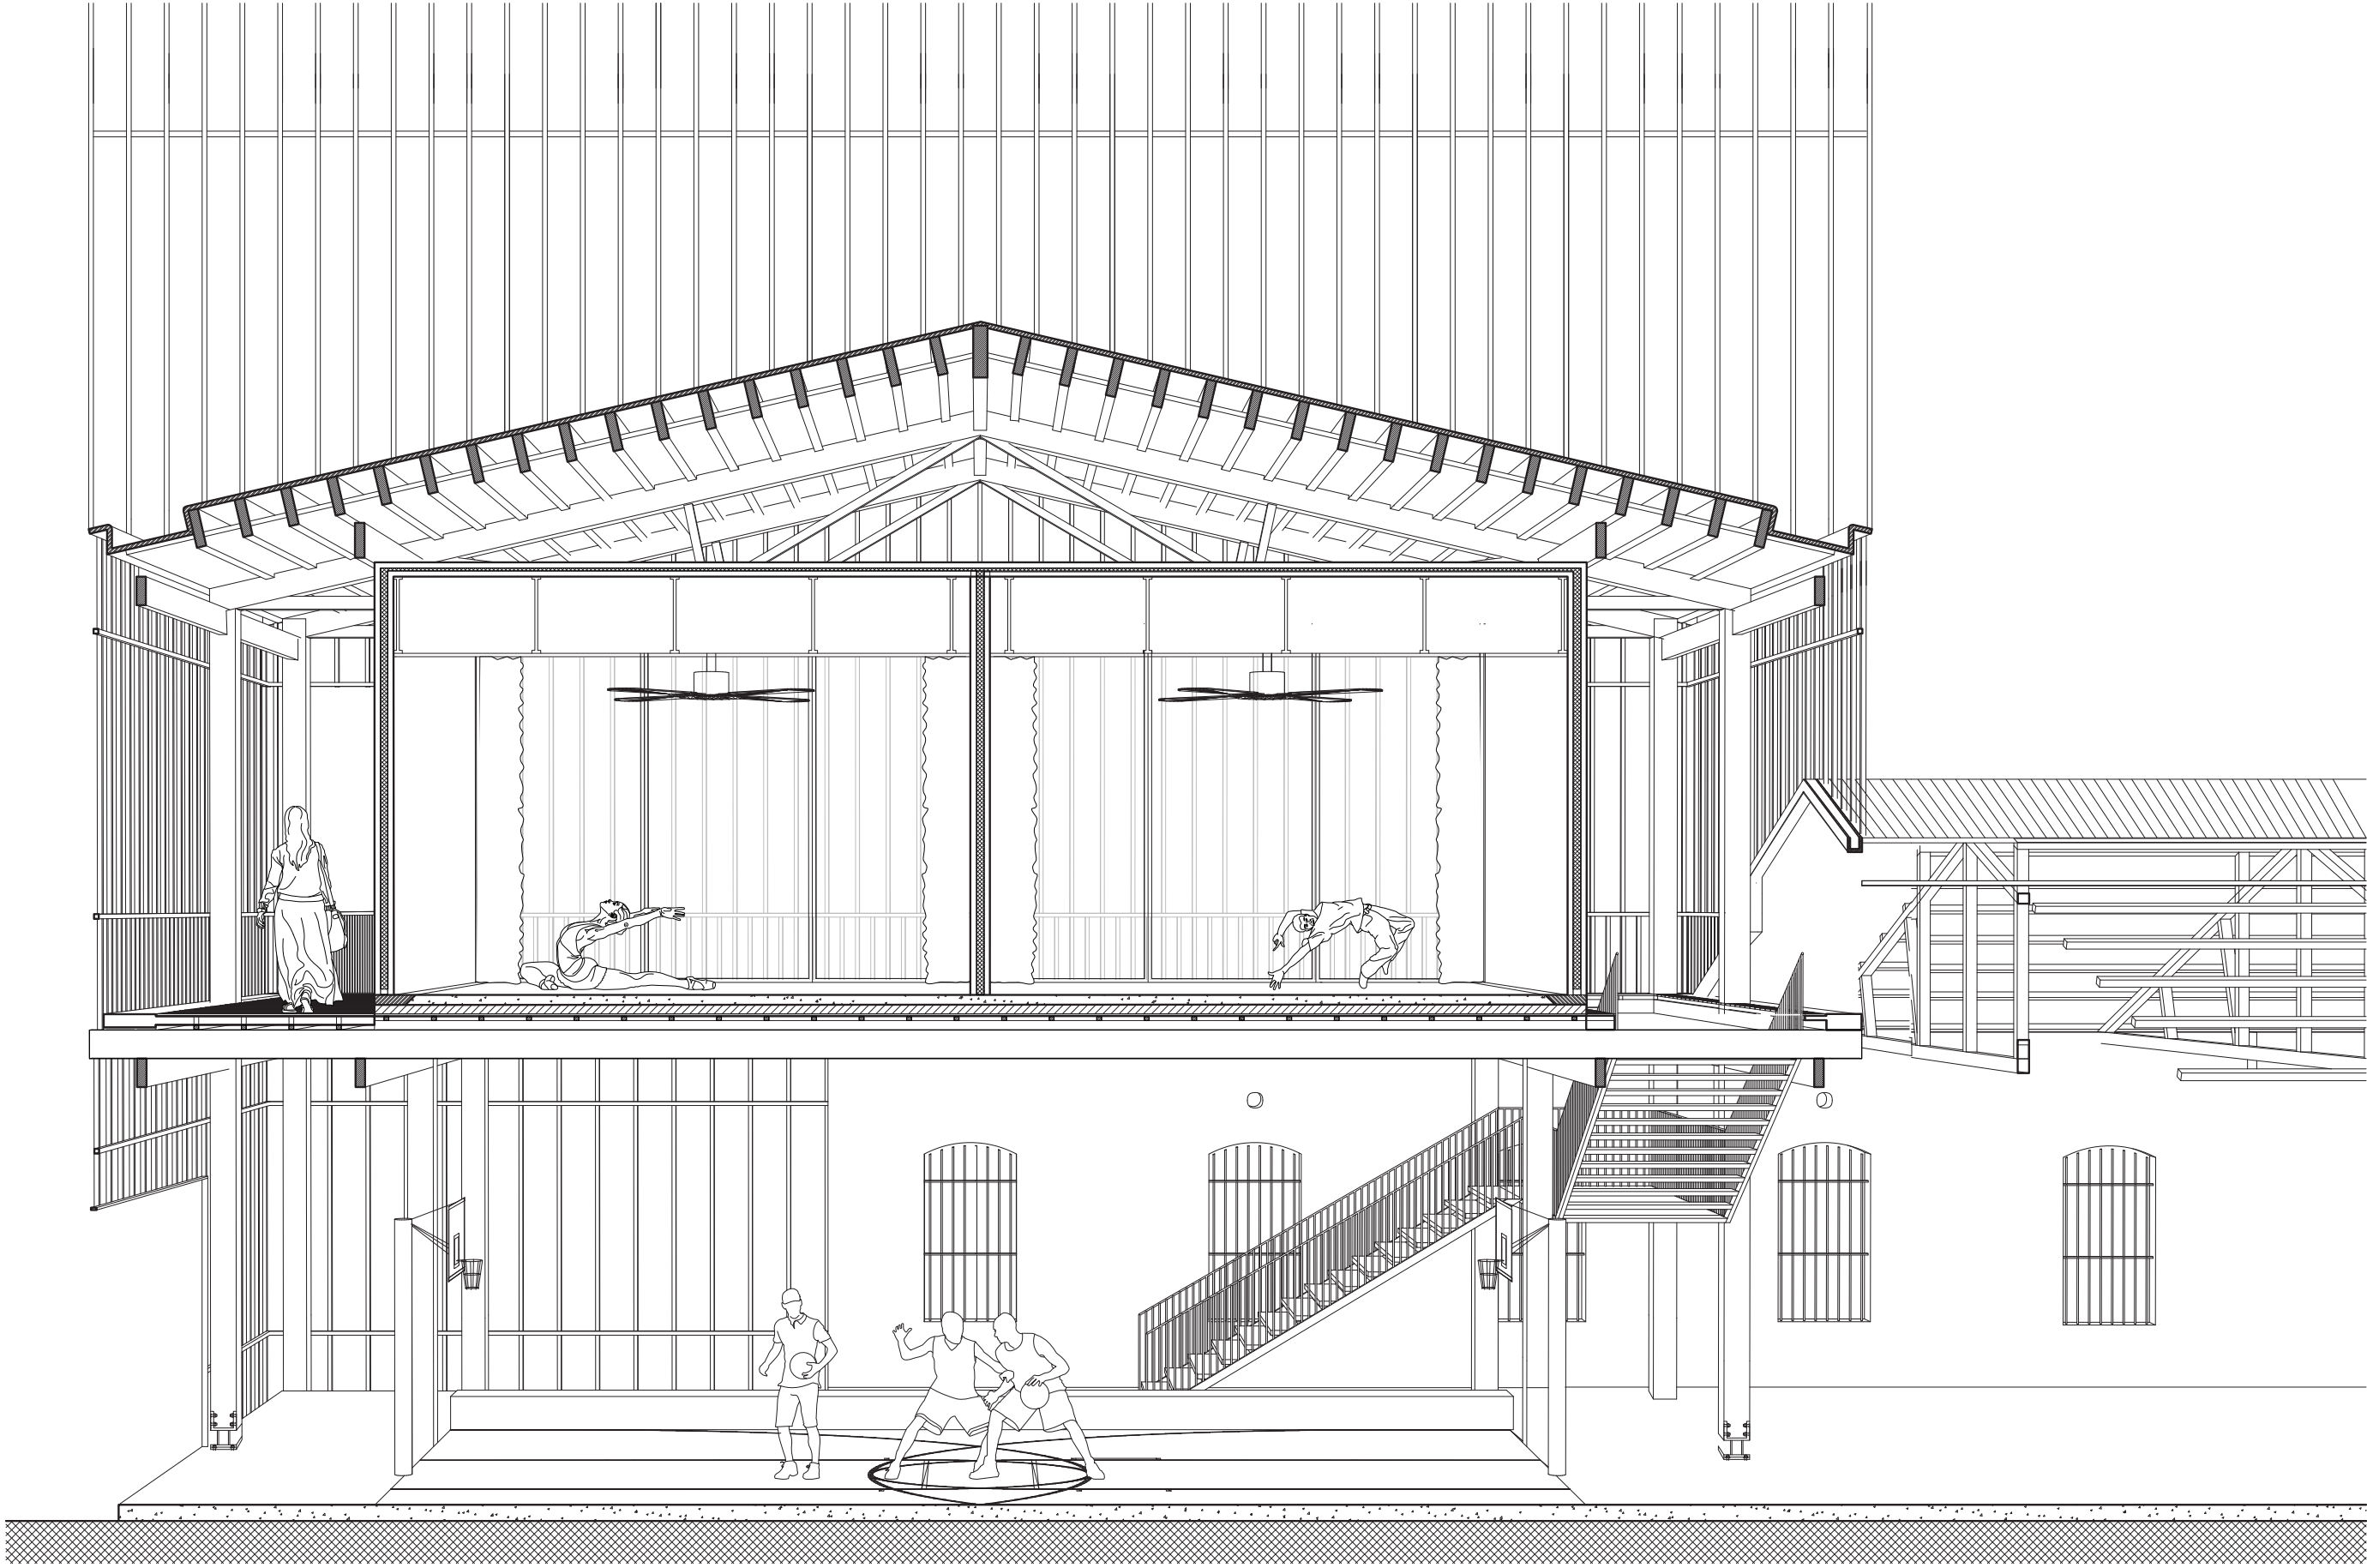

Connection new / old

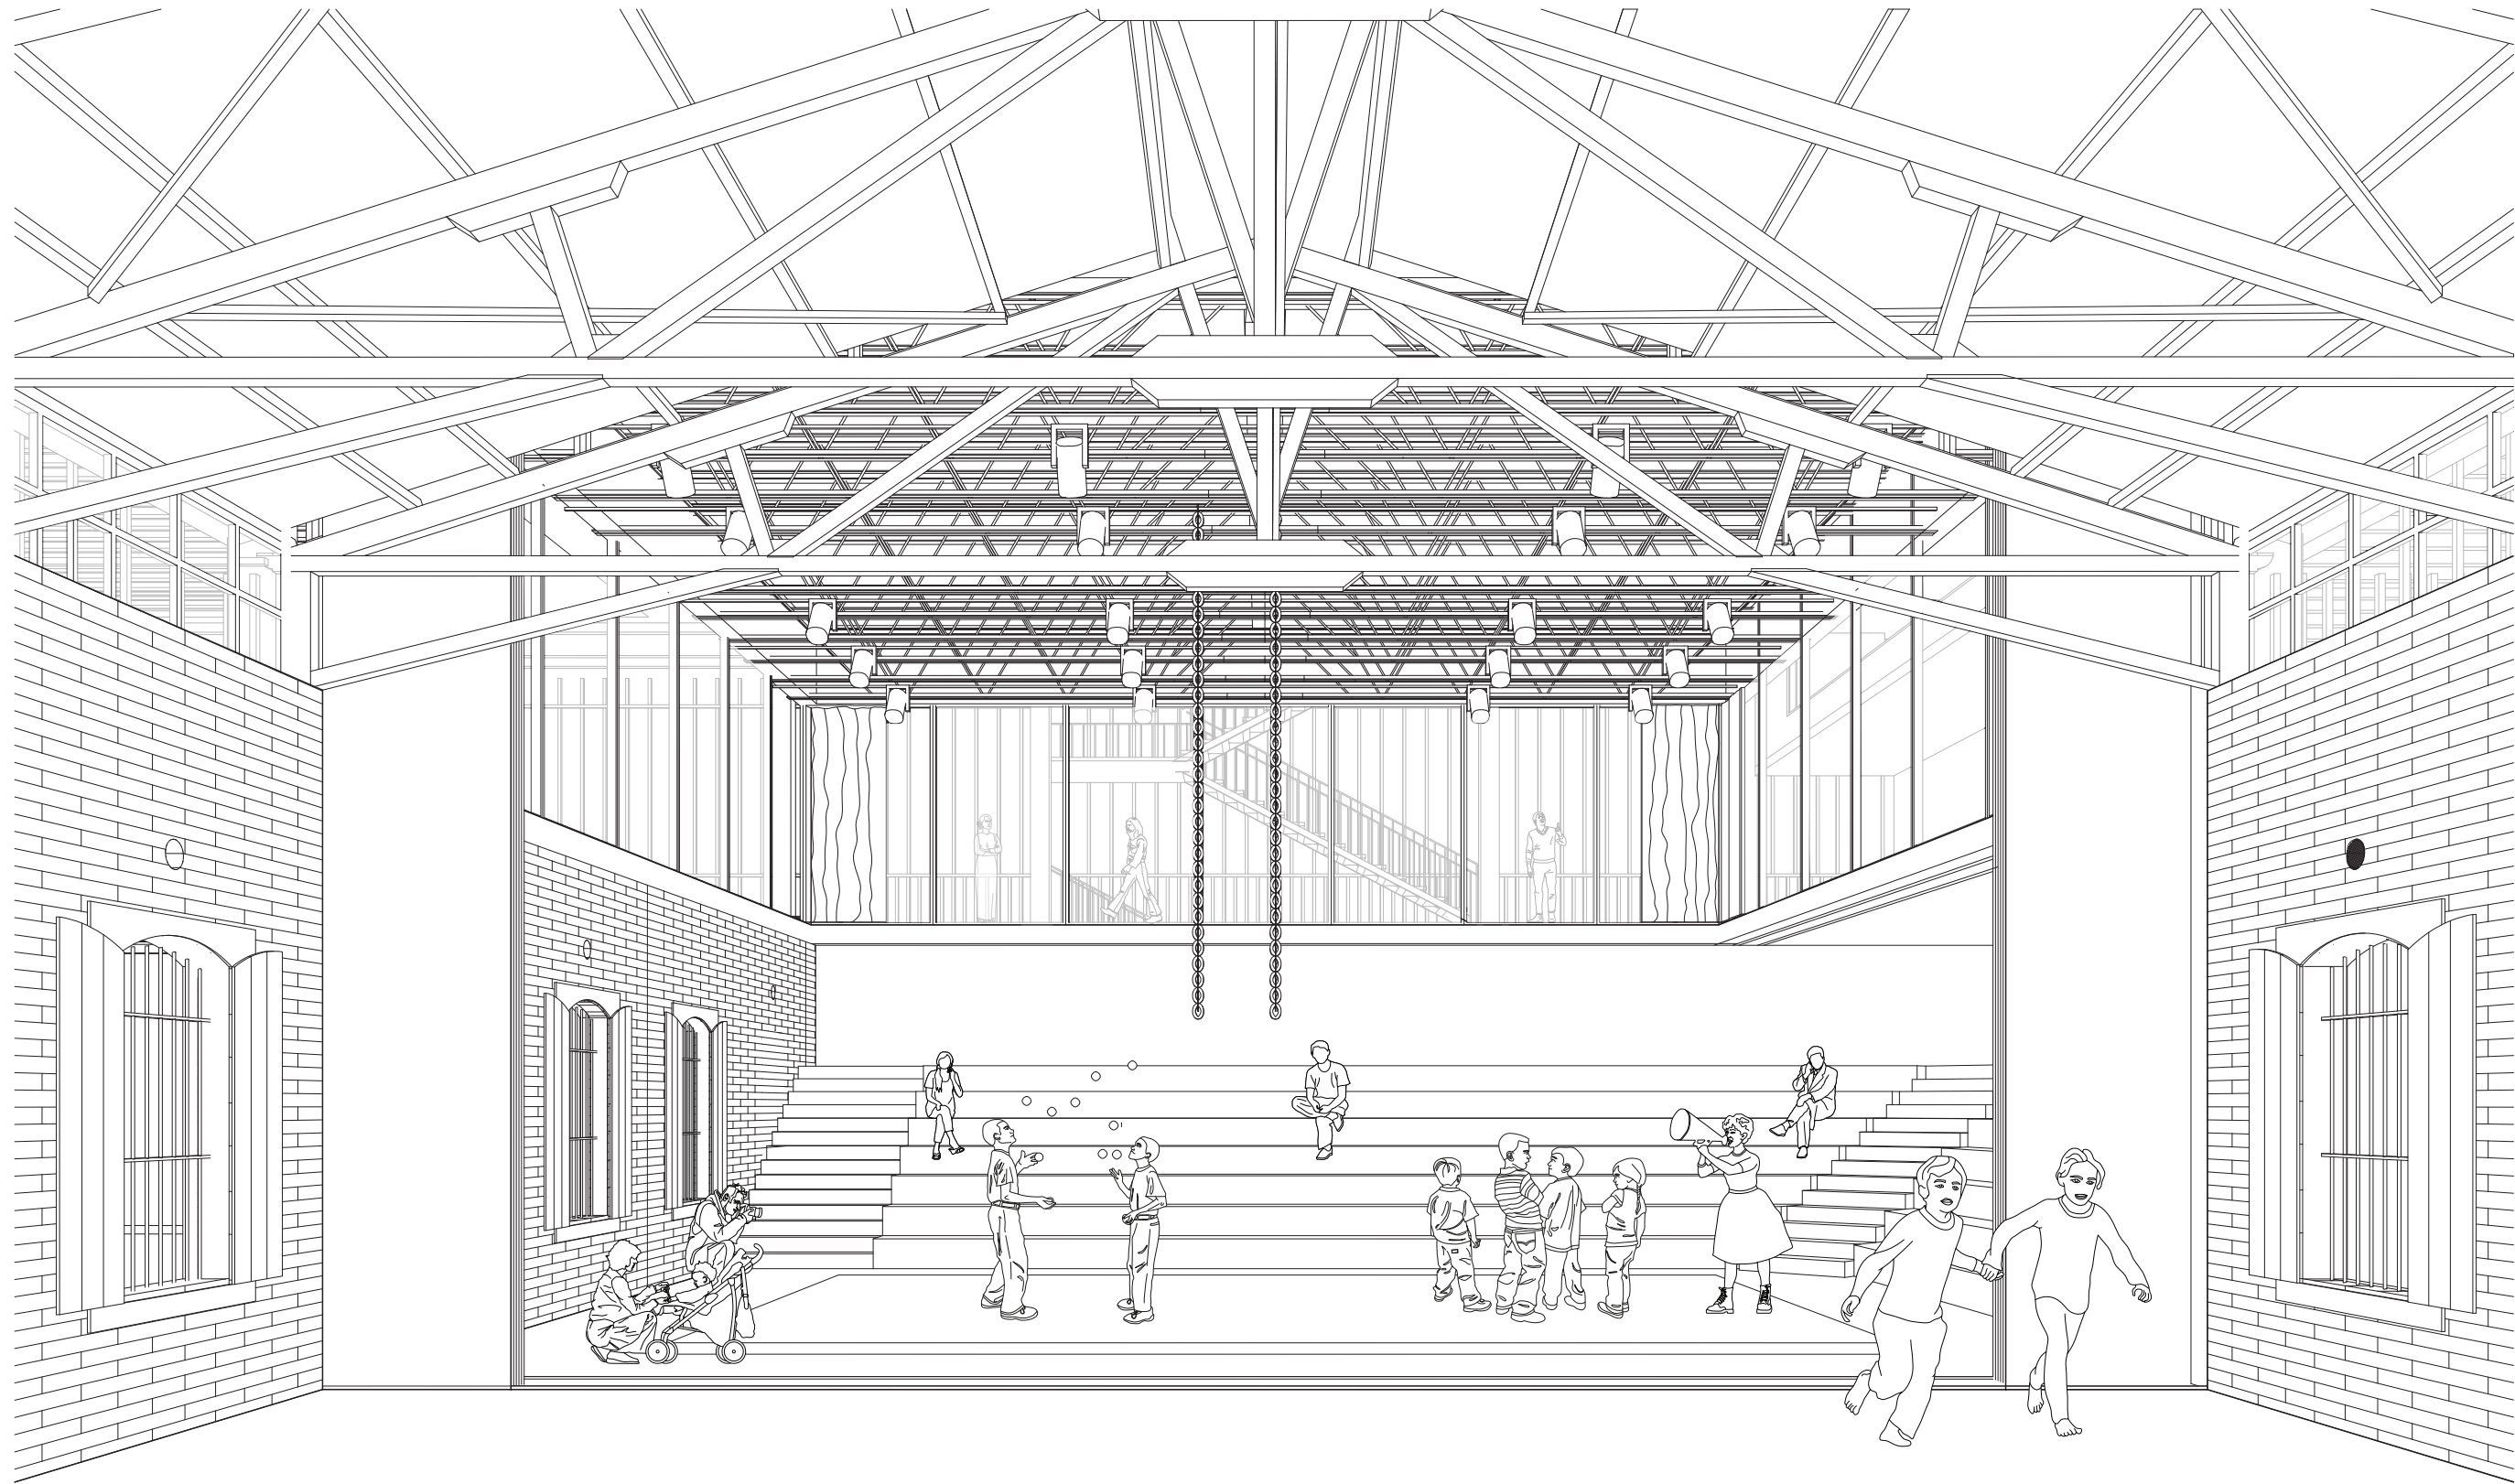

Theater - Daytime

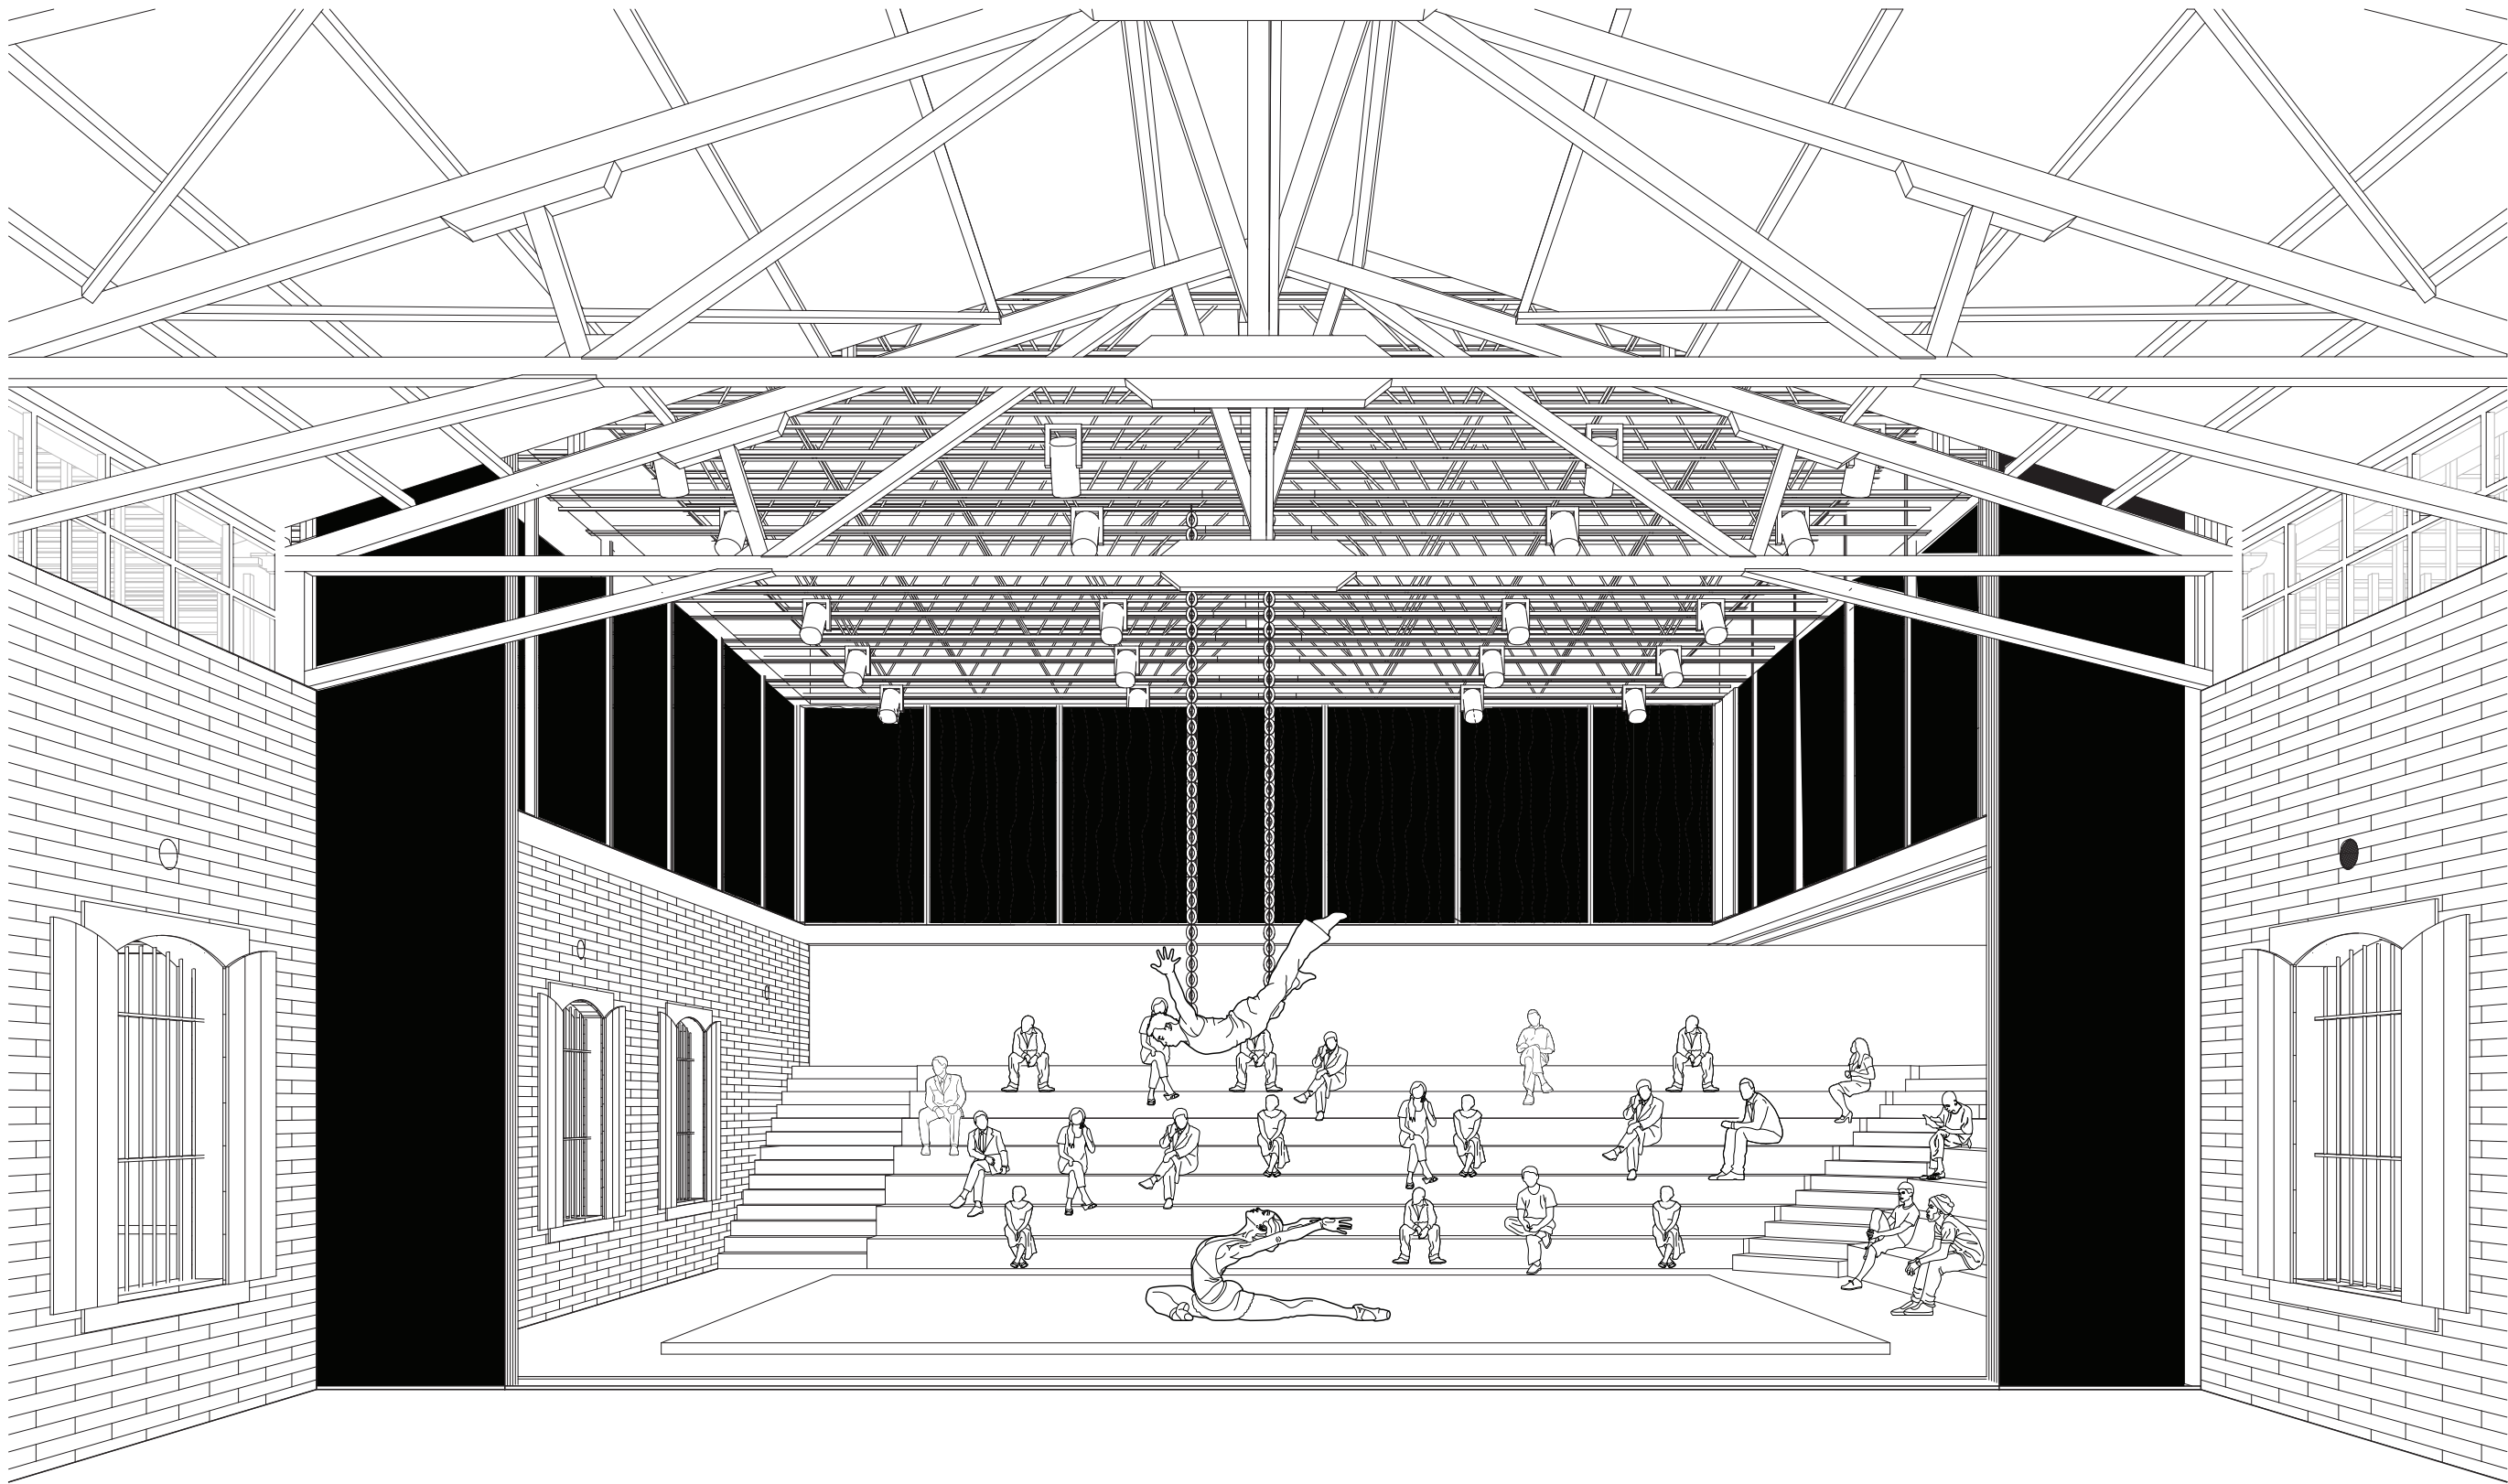

Theater - Nighttime