




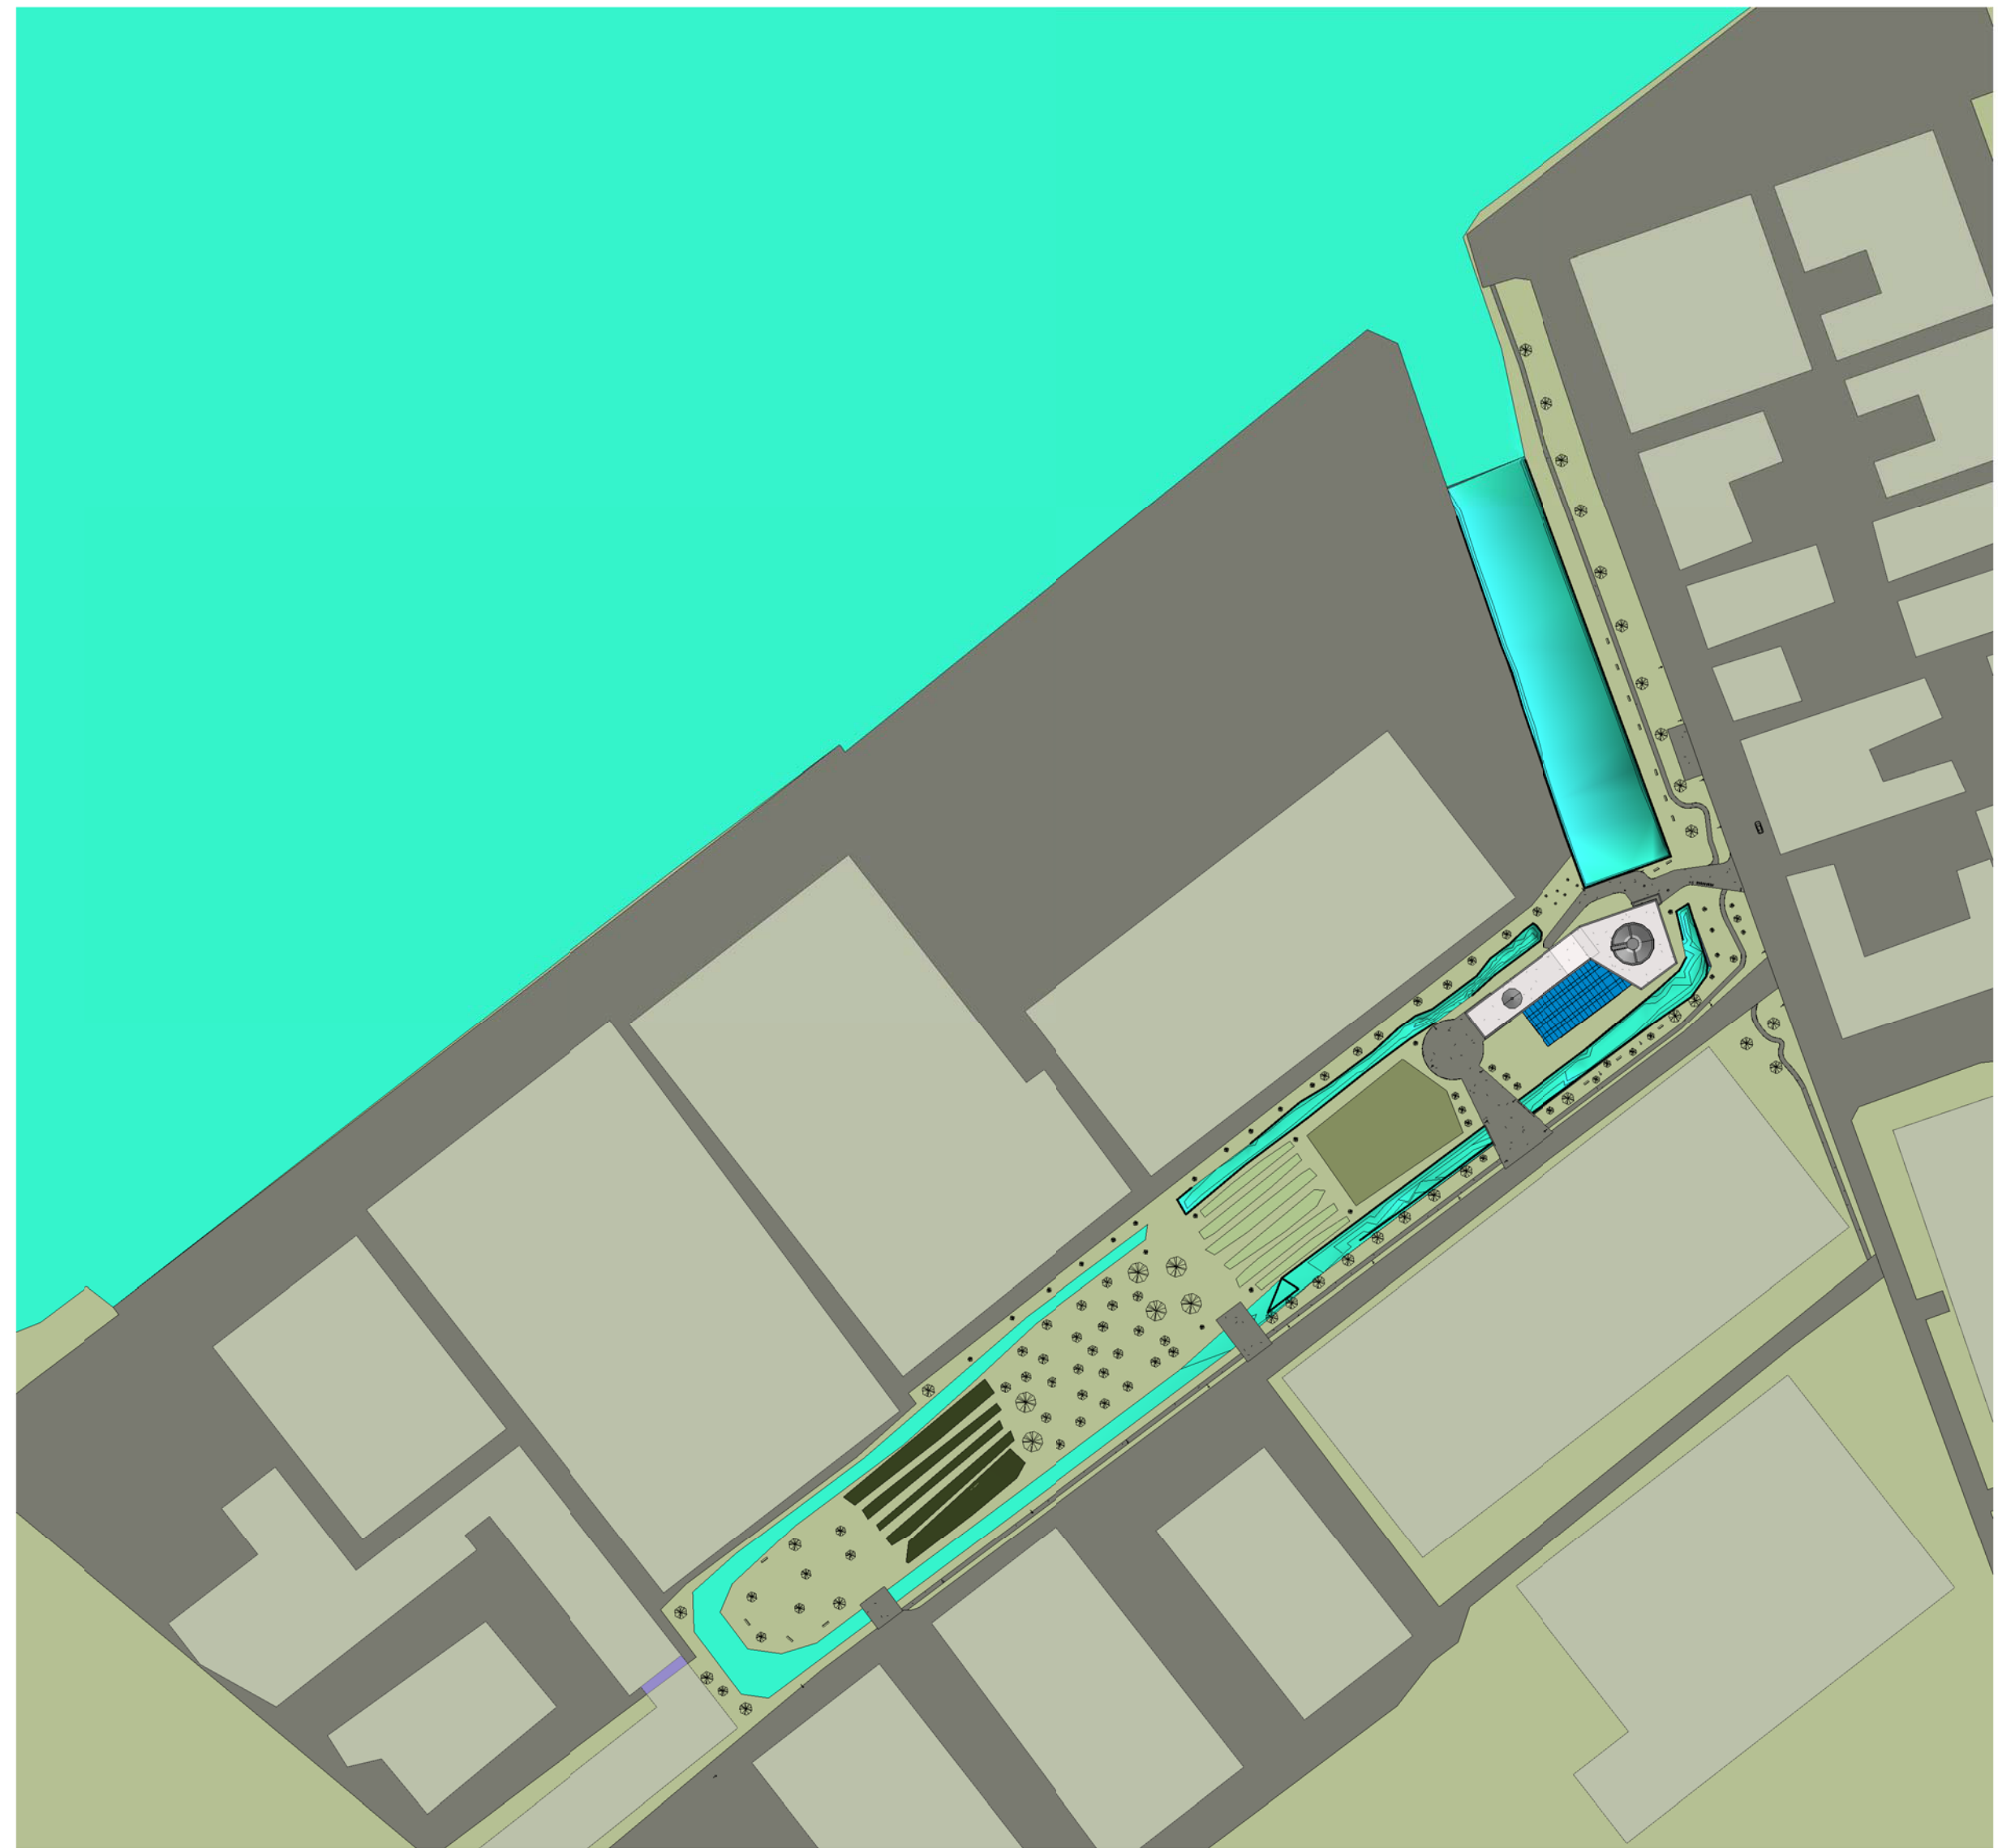


Urban situation
1 : 2000

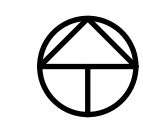

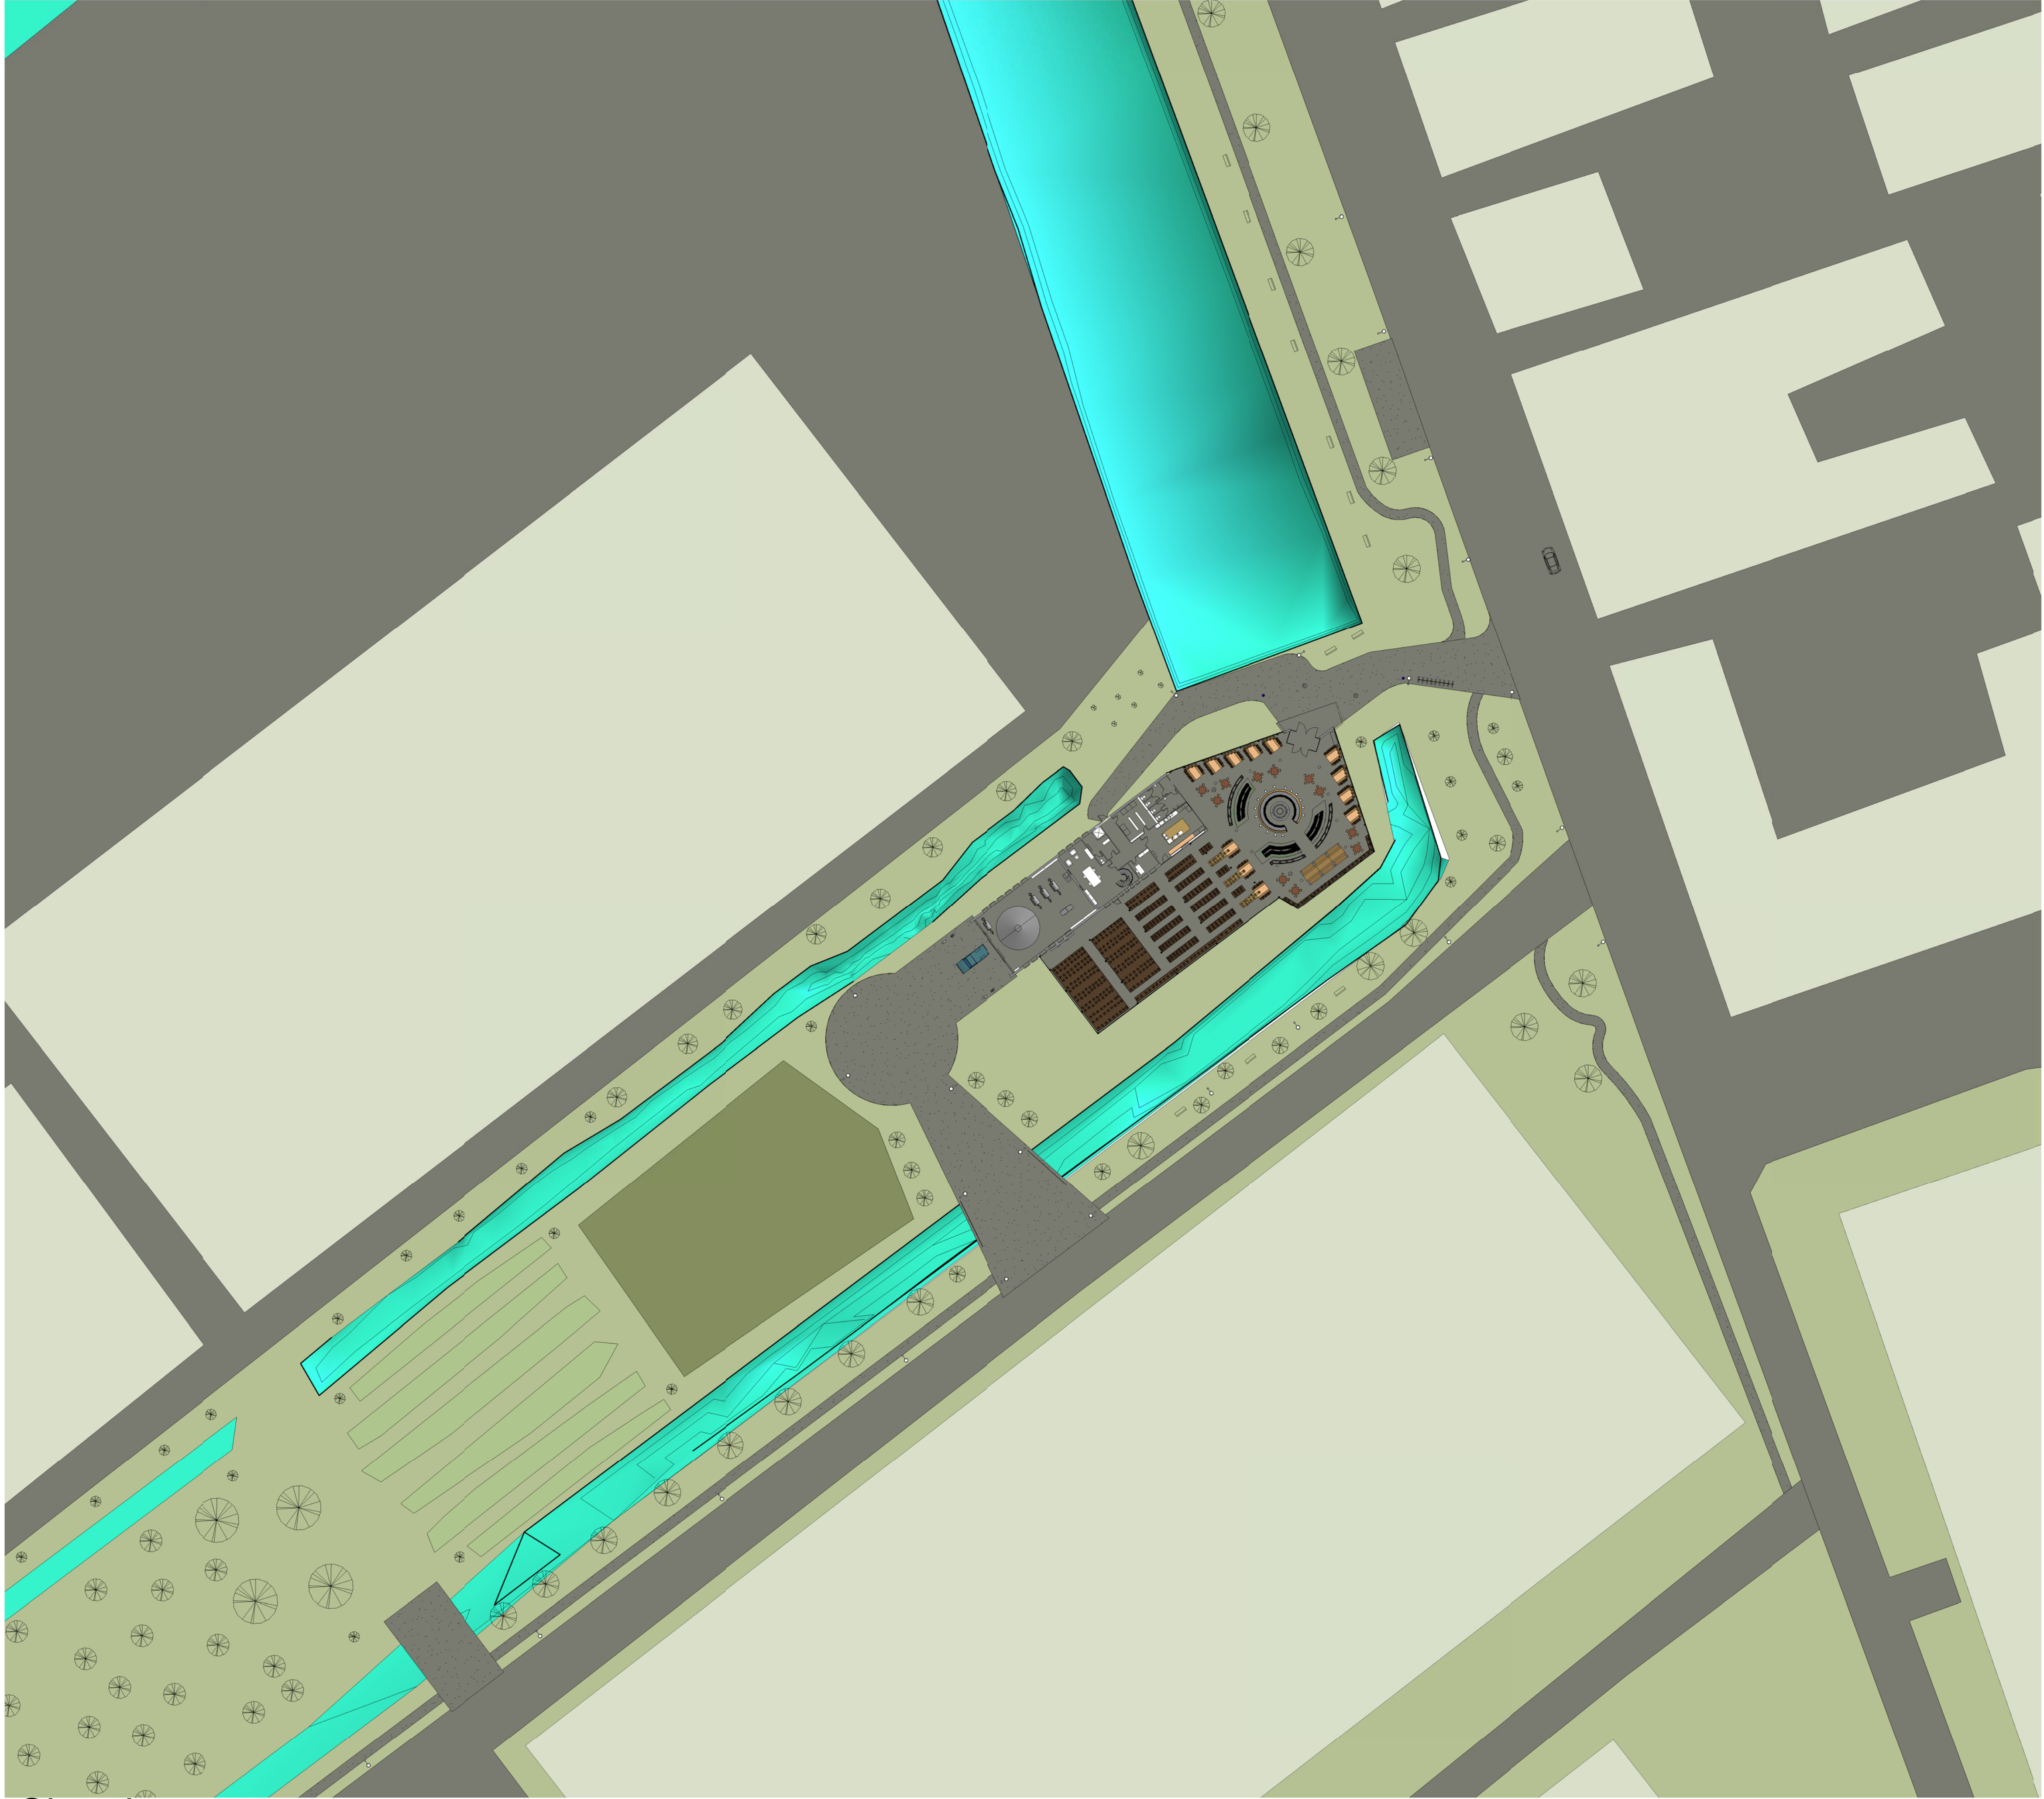


Situation
1 : 500

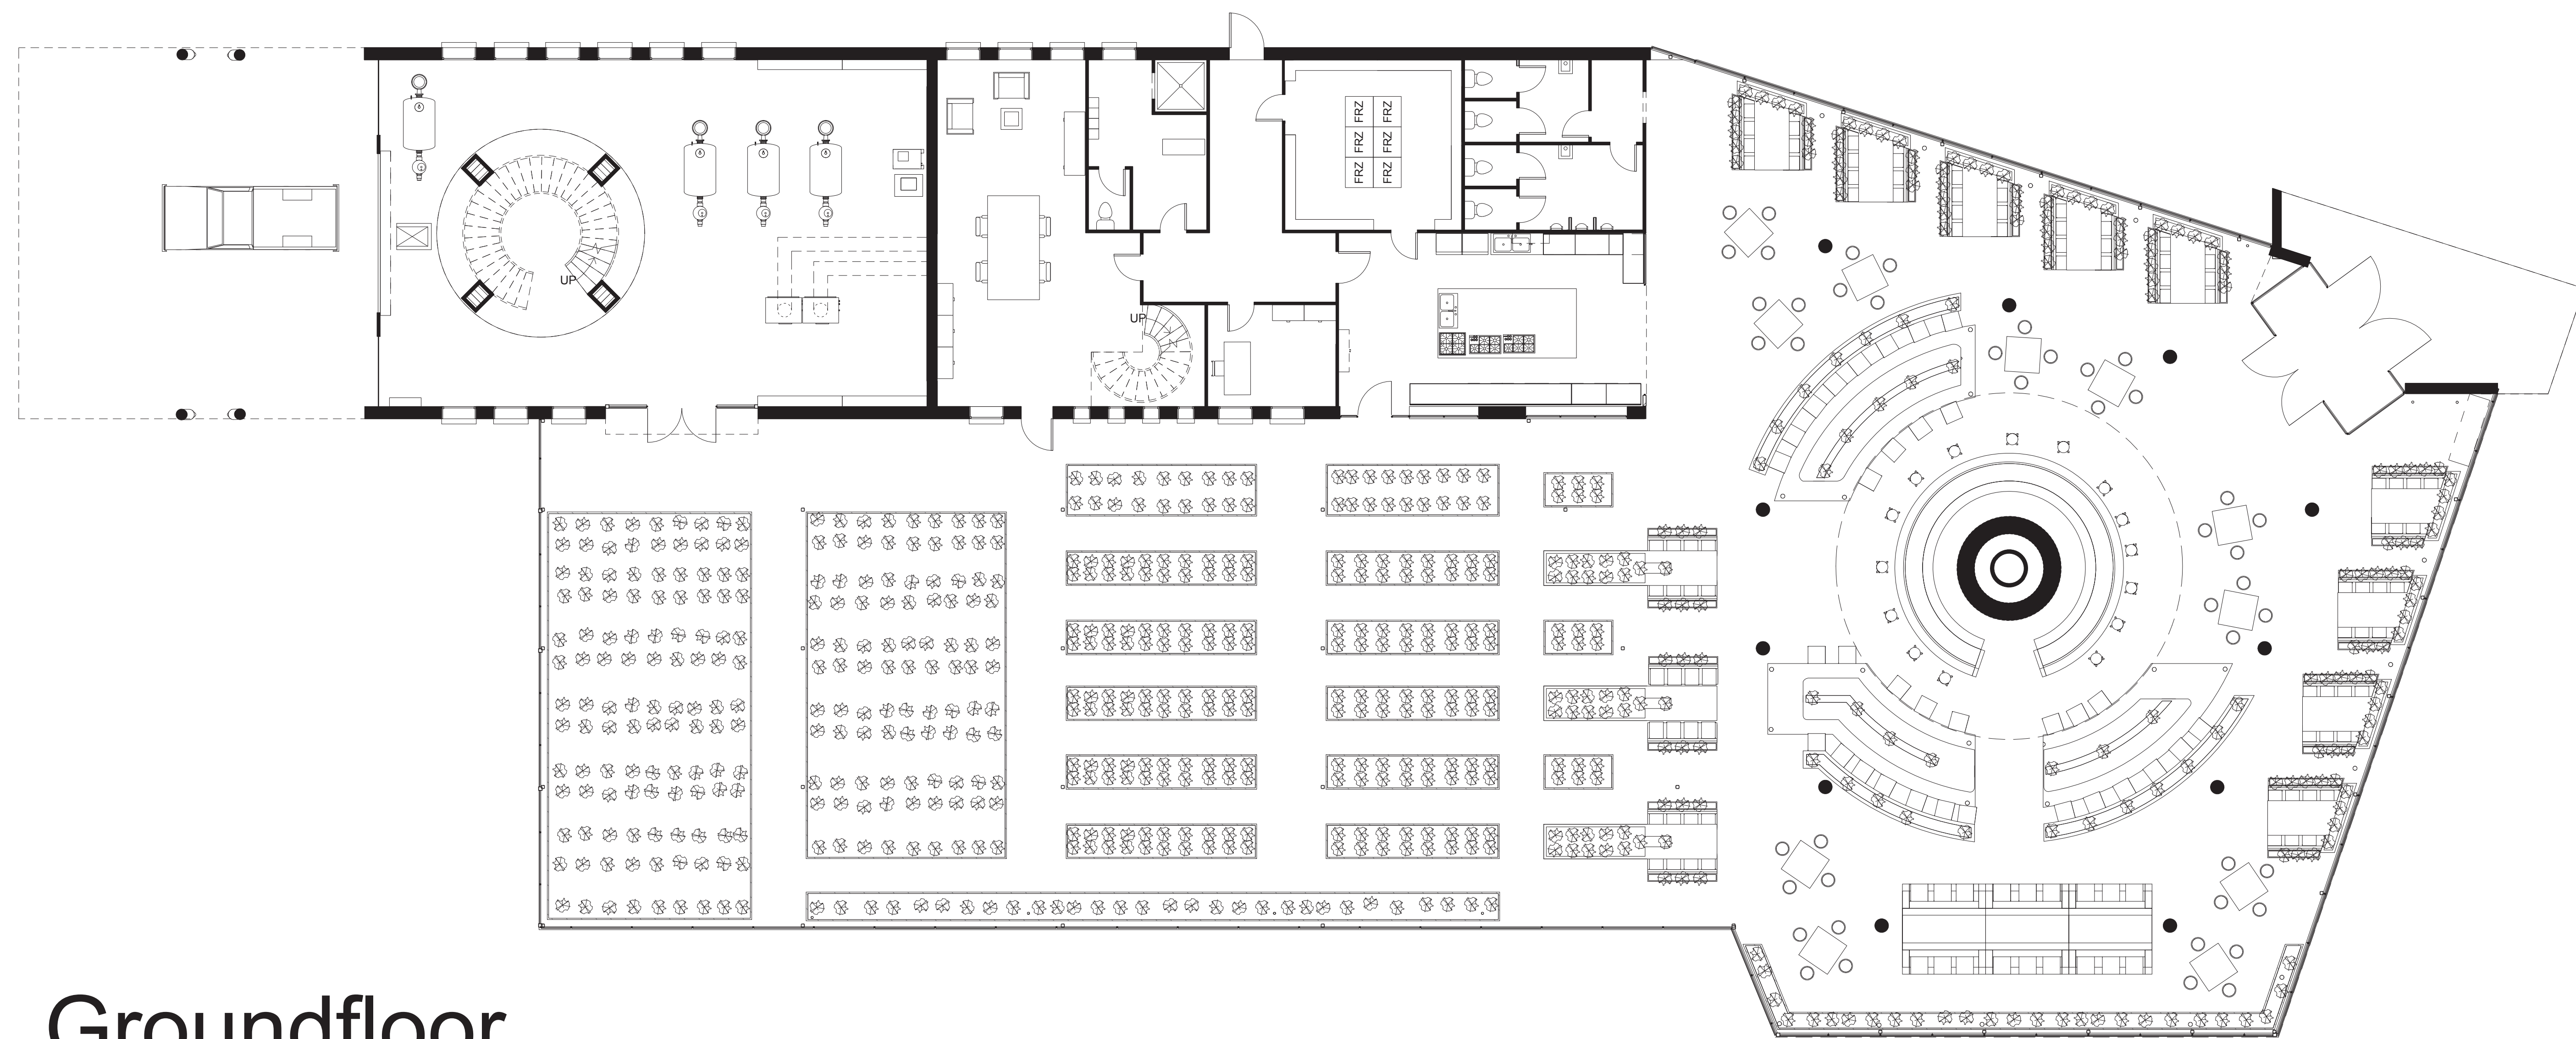



Groundfloor

1 : 100

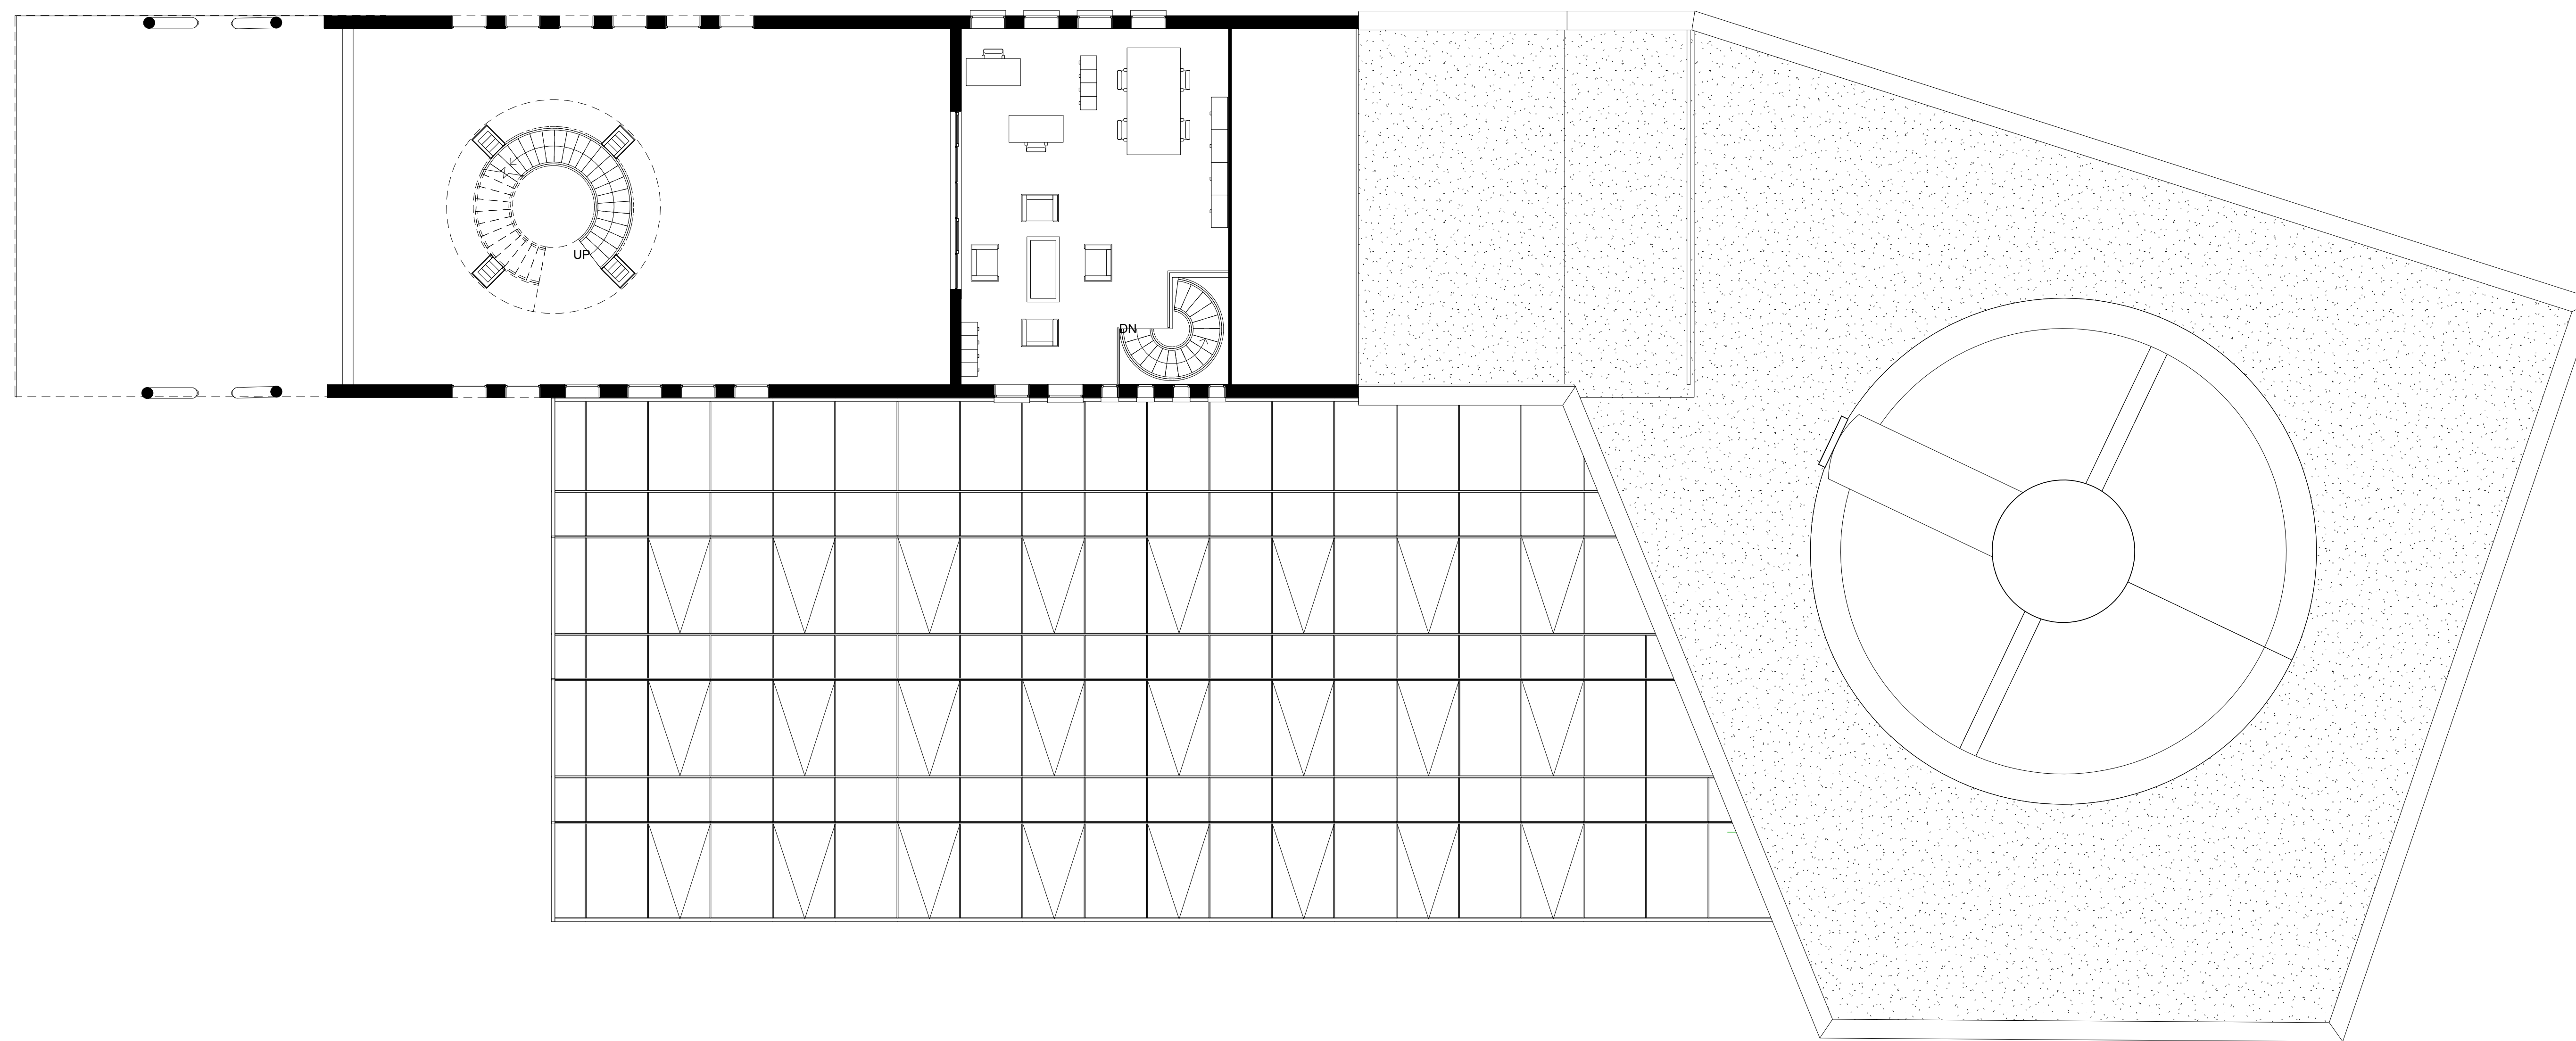


First floor
1 : 100

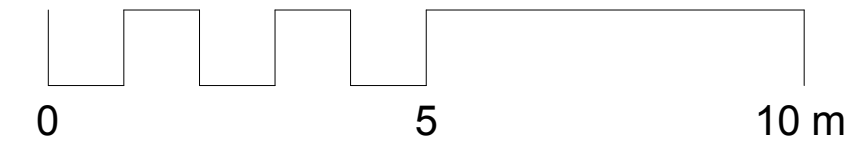


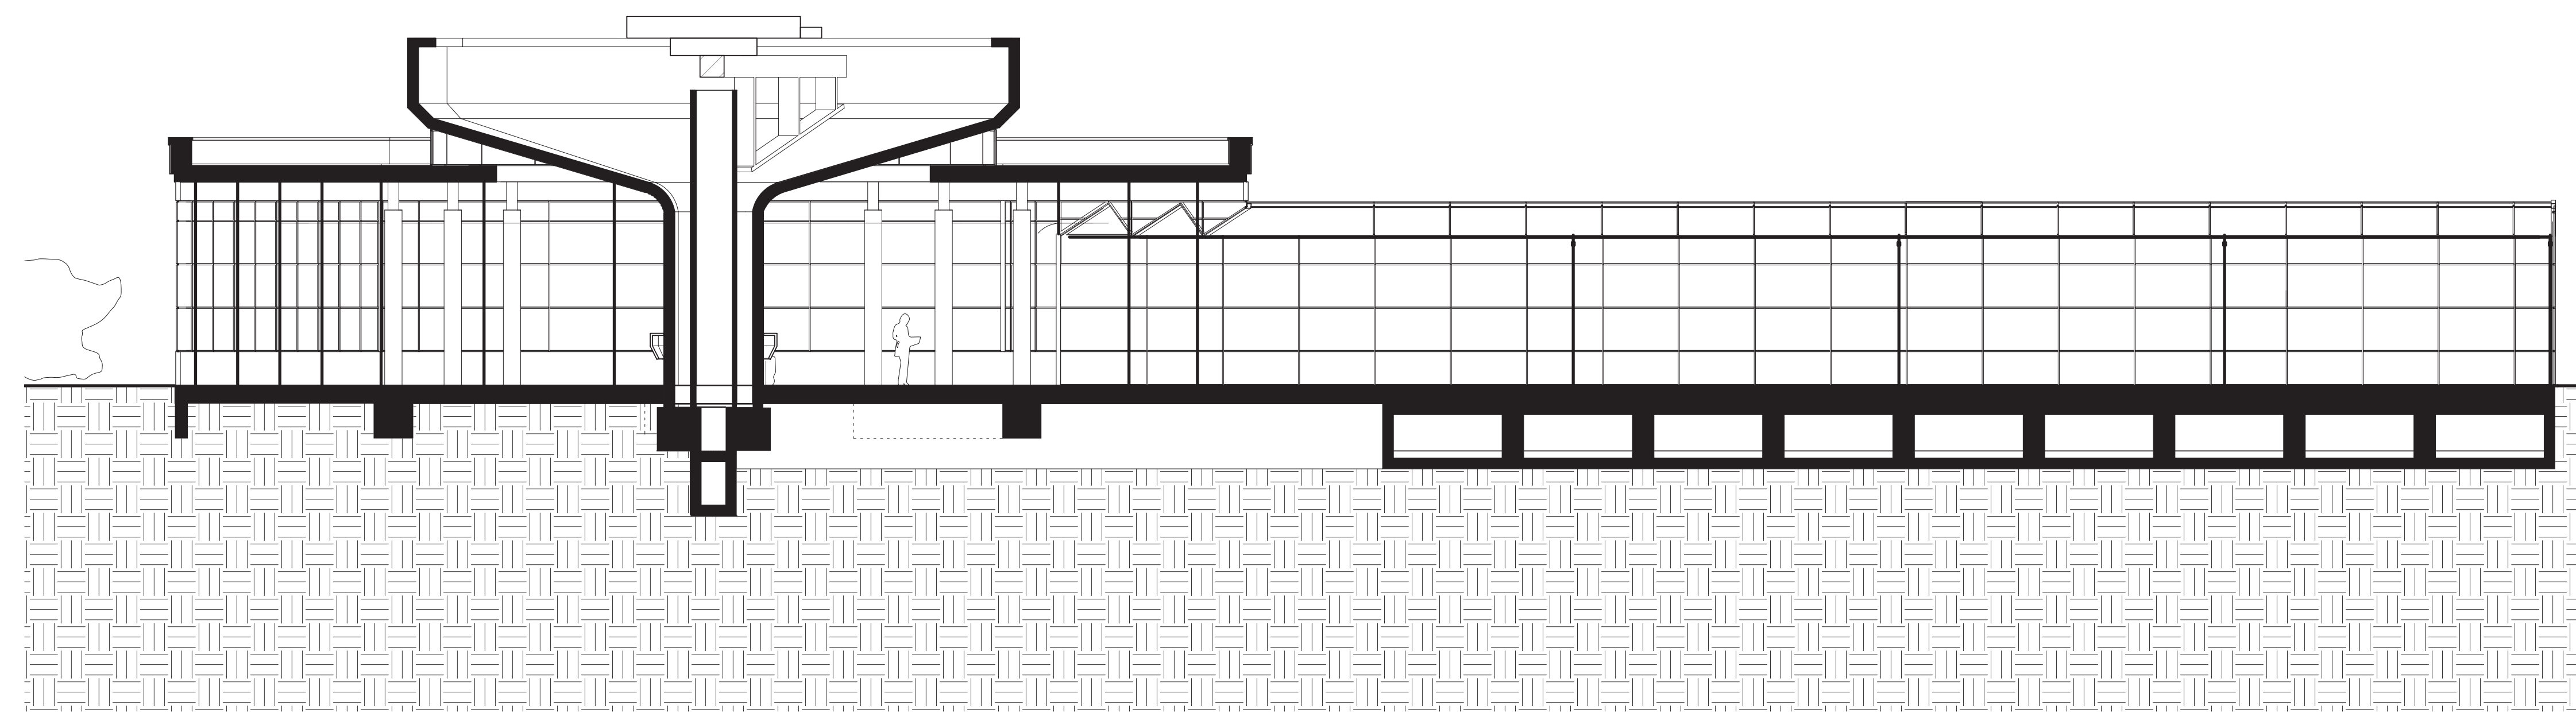


Section A restaurant and greenhouse
1 : 100

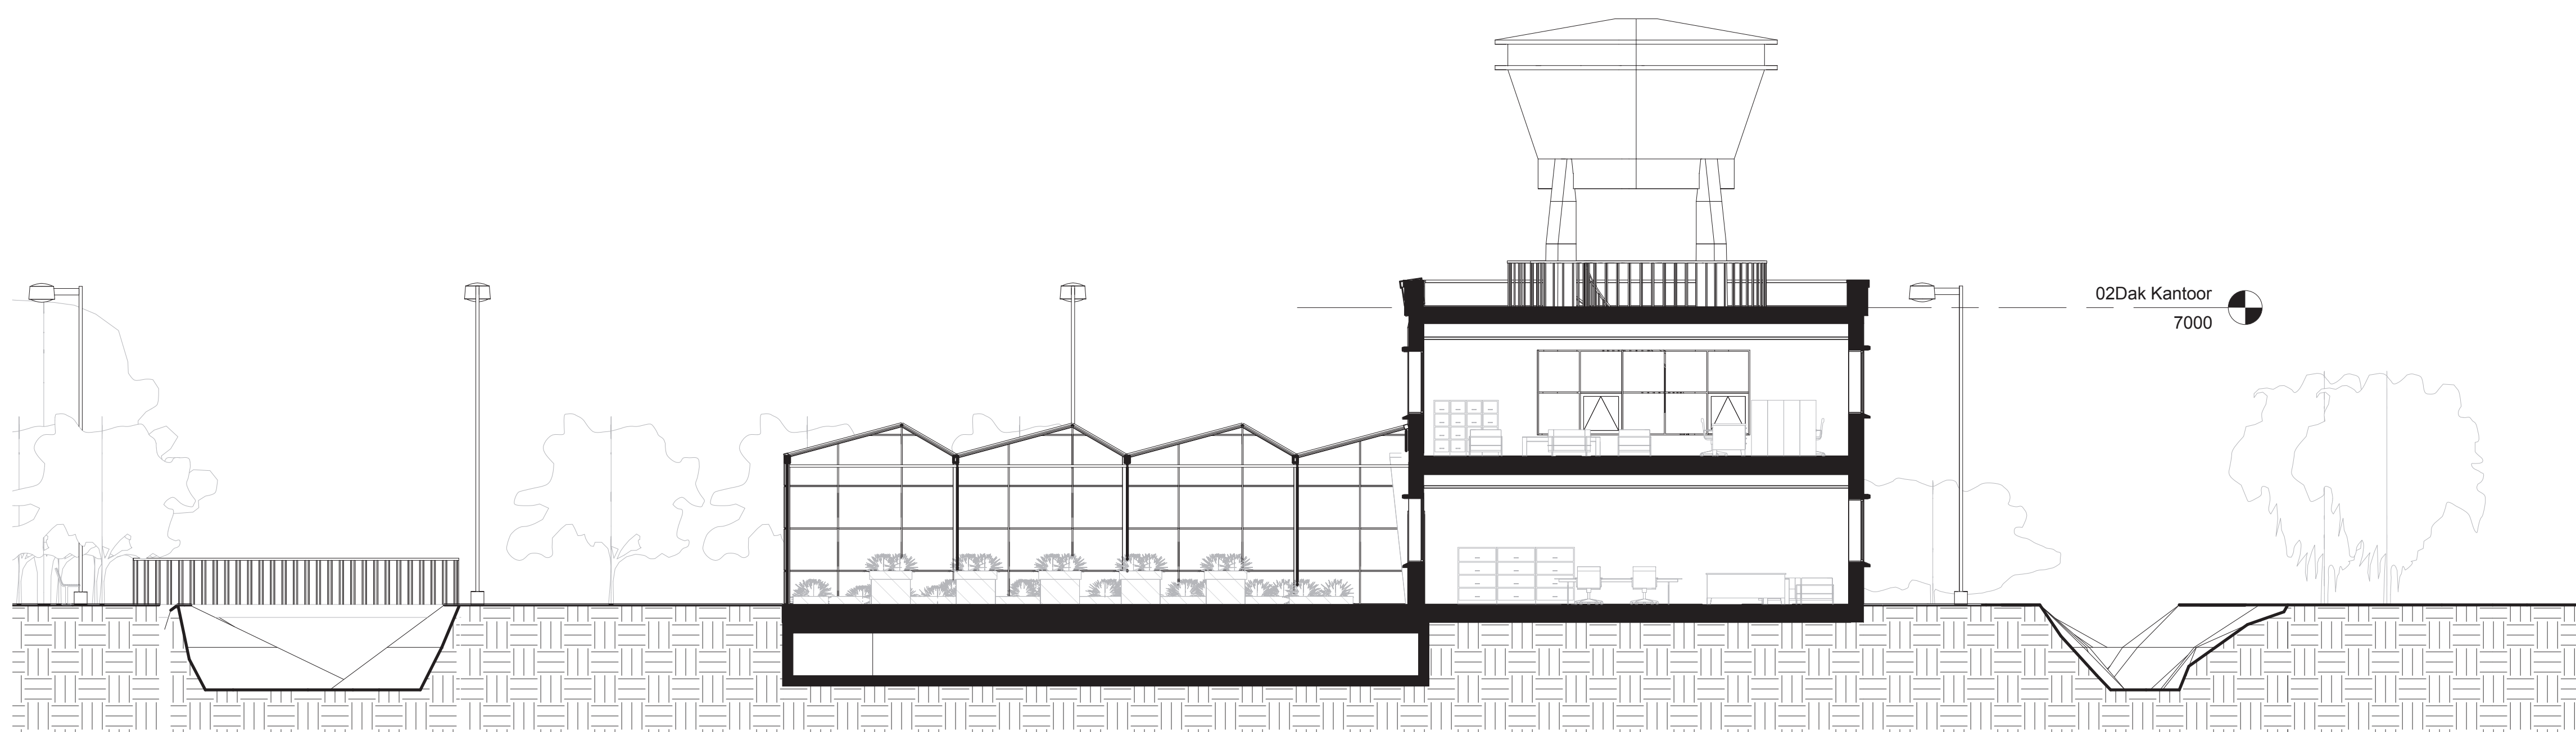


Section B greenhouse and mechanical volume
 1 : 100

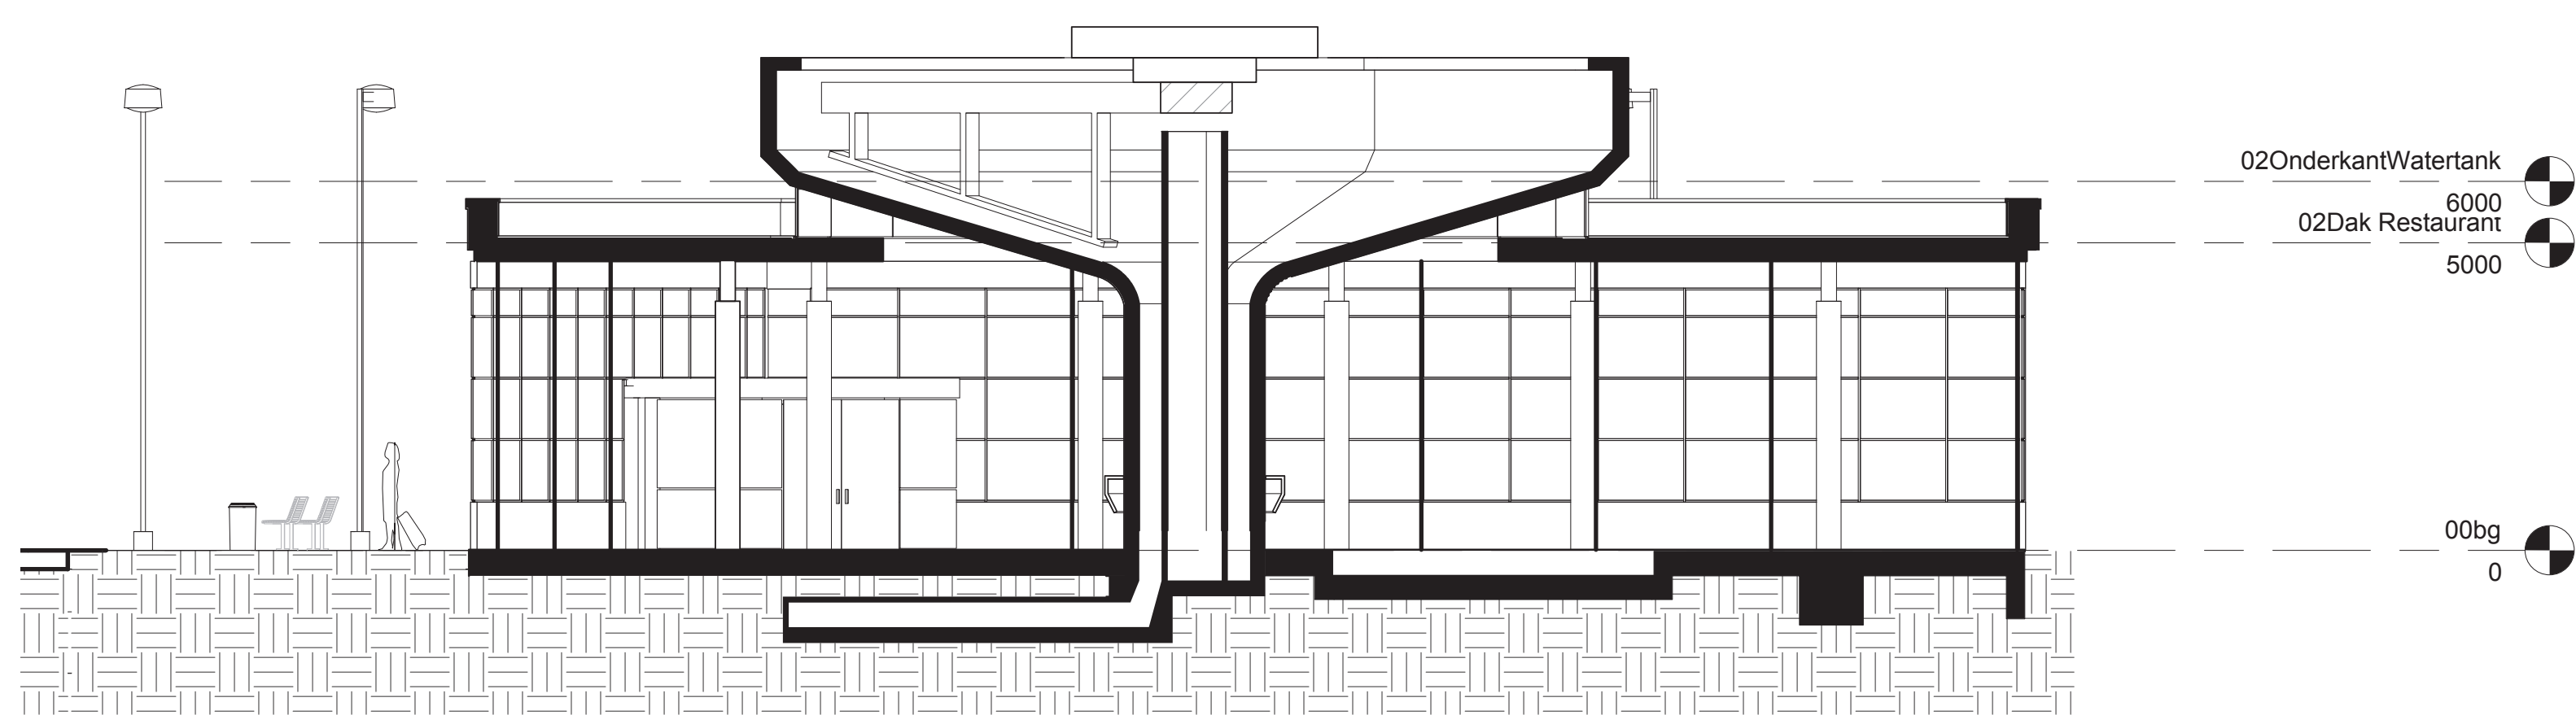


Section C restaurant with lower floor
 1 : 100

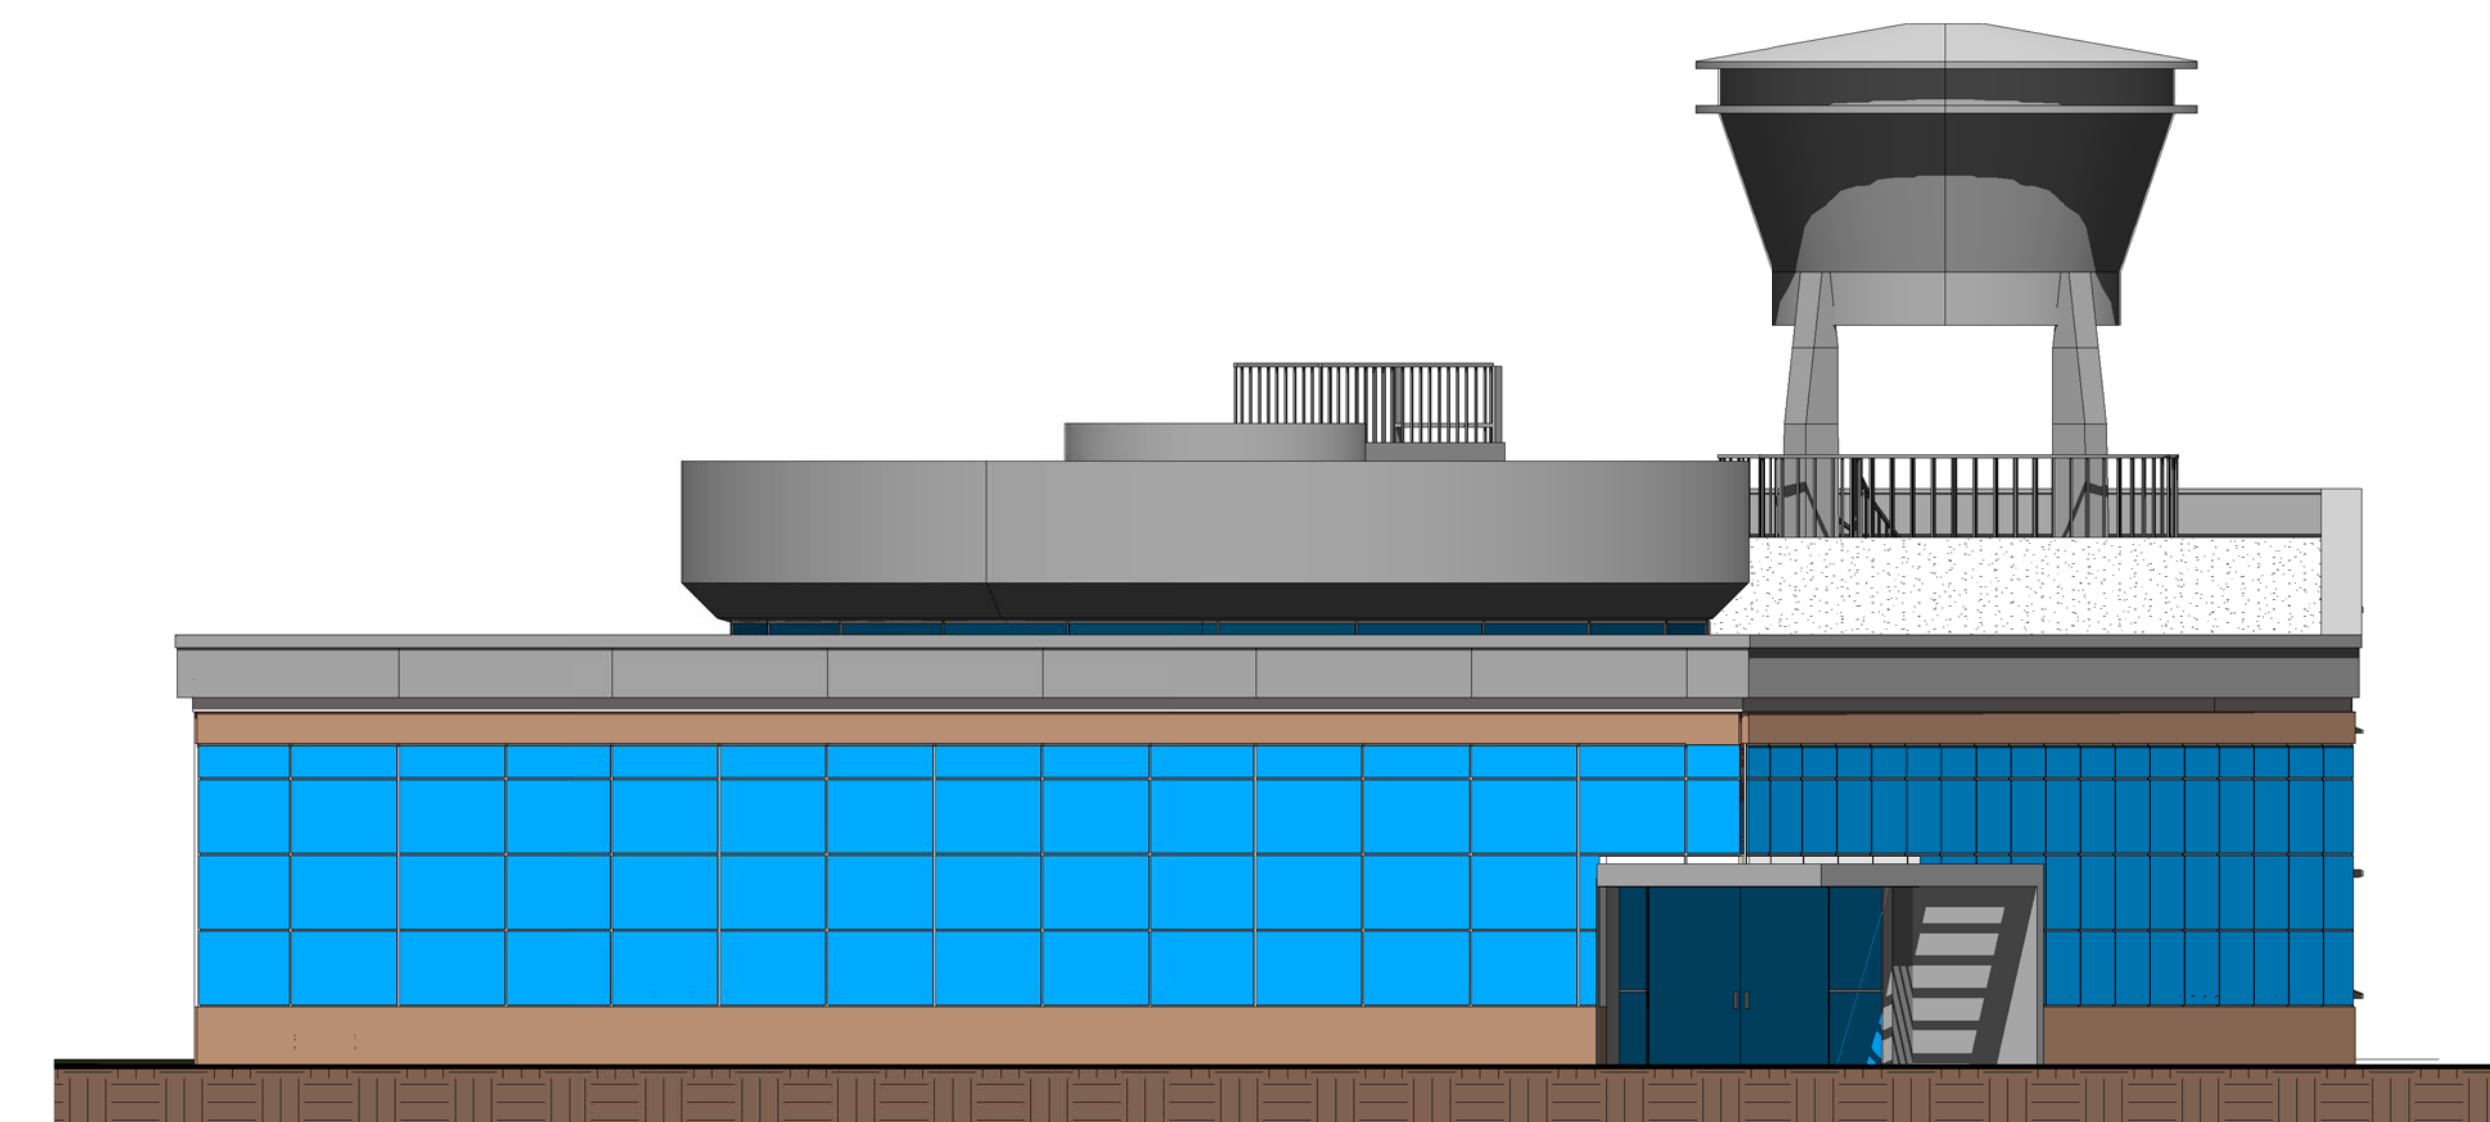


East Facade
1 : 100

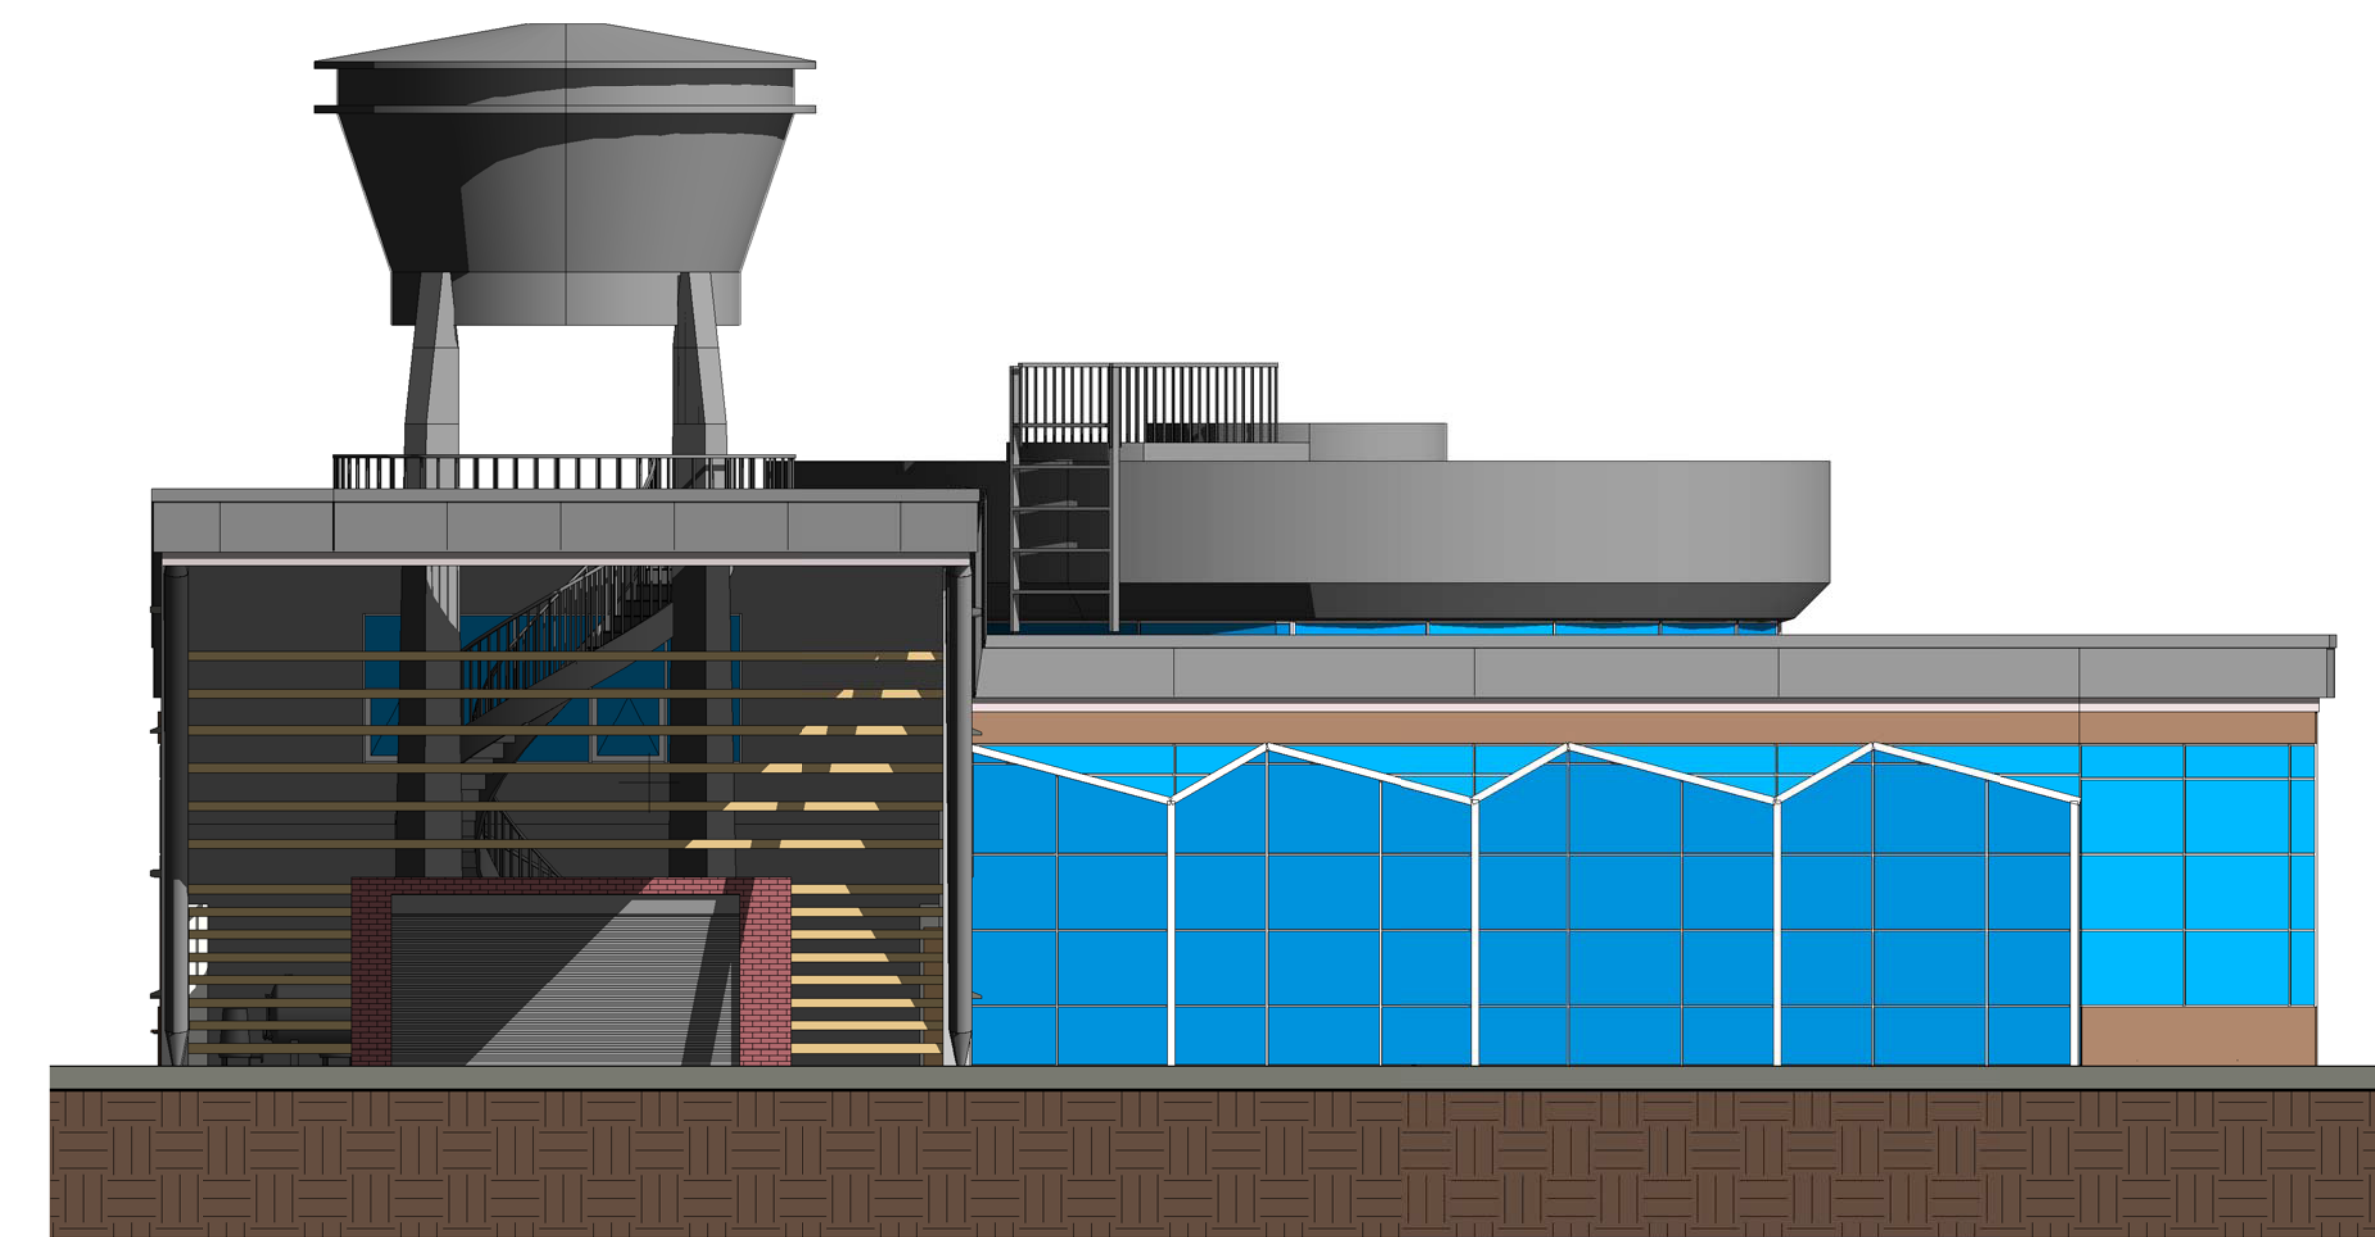


West Facade
1 : 100

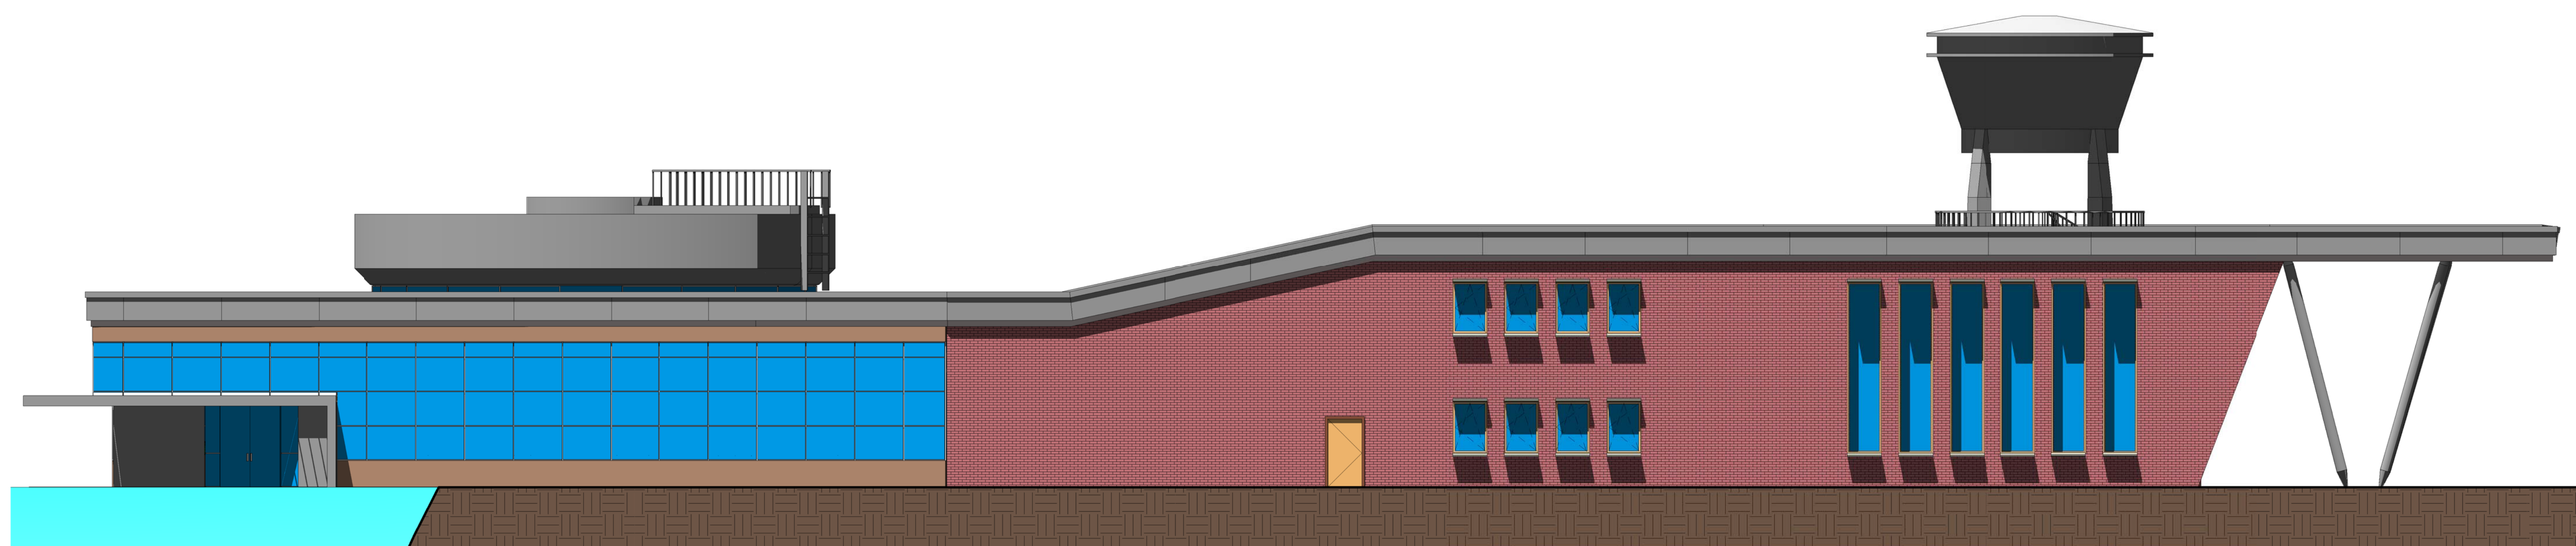


North Facade
1 : 100

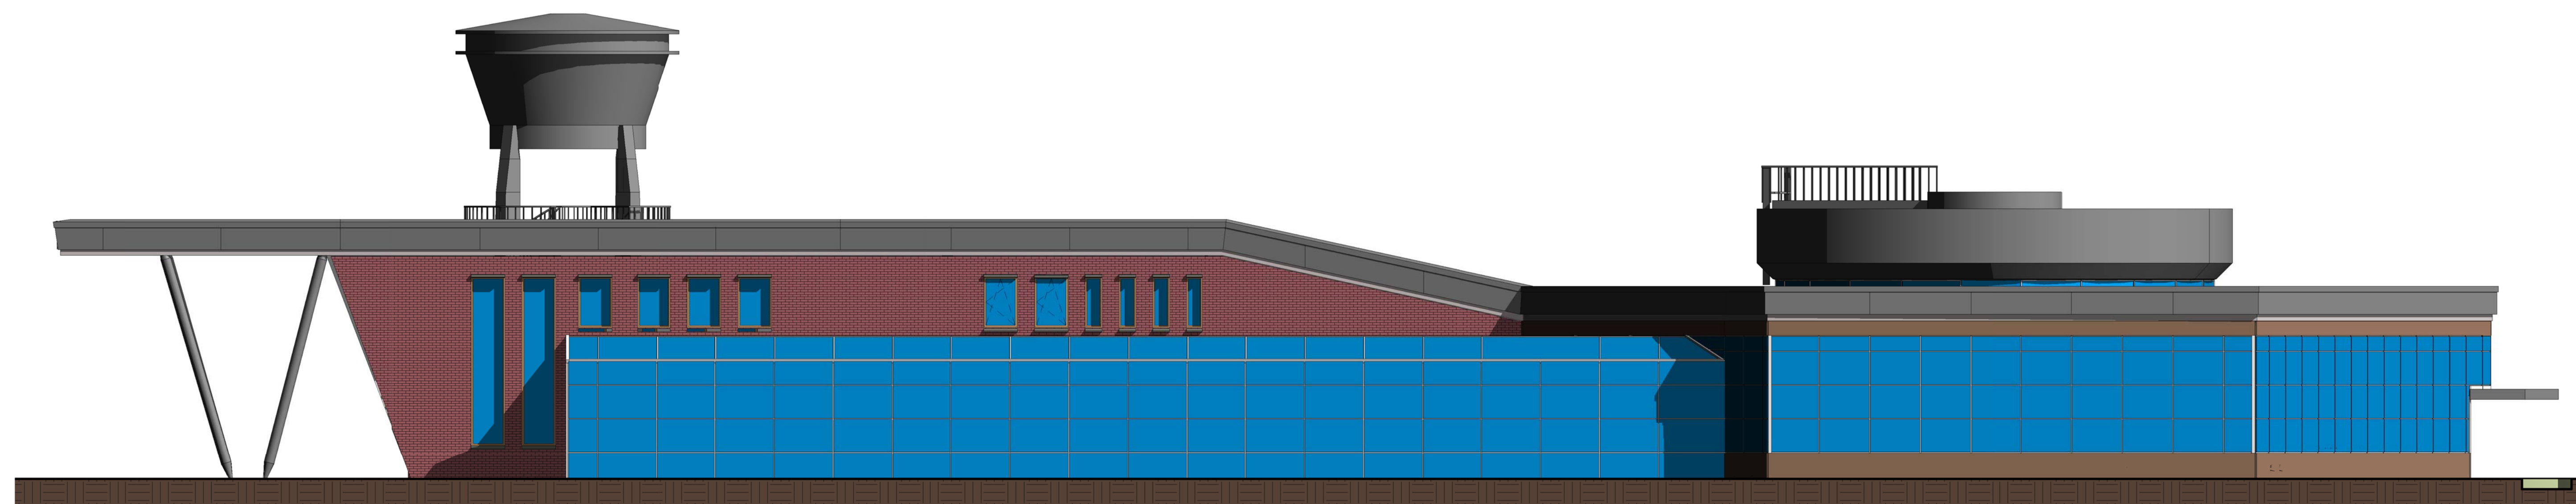


South Facade
1 : 100

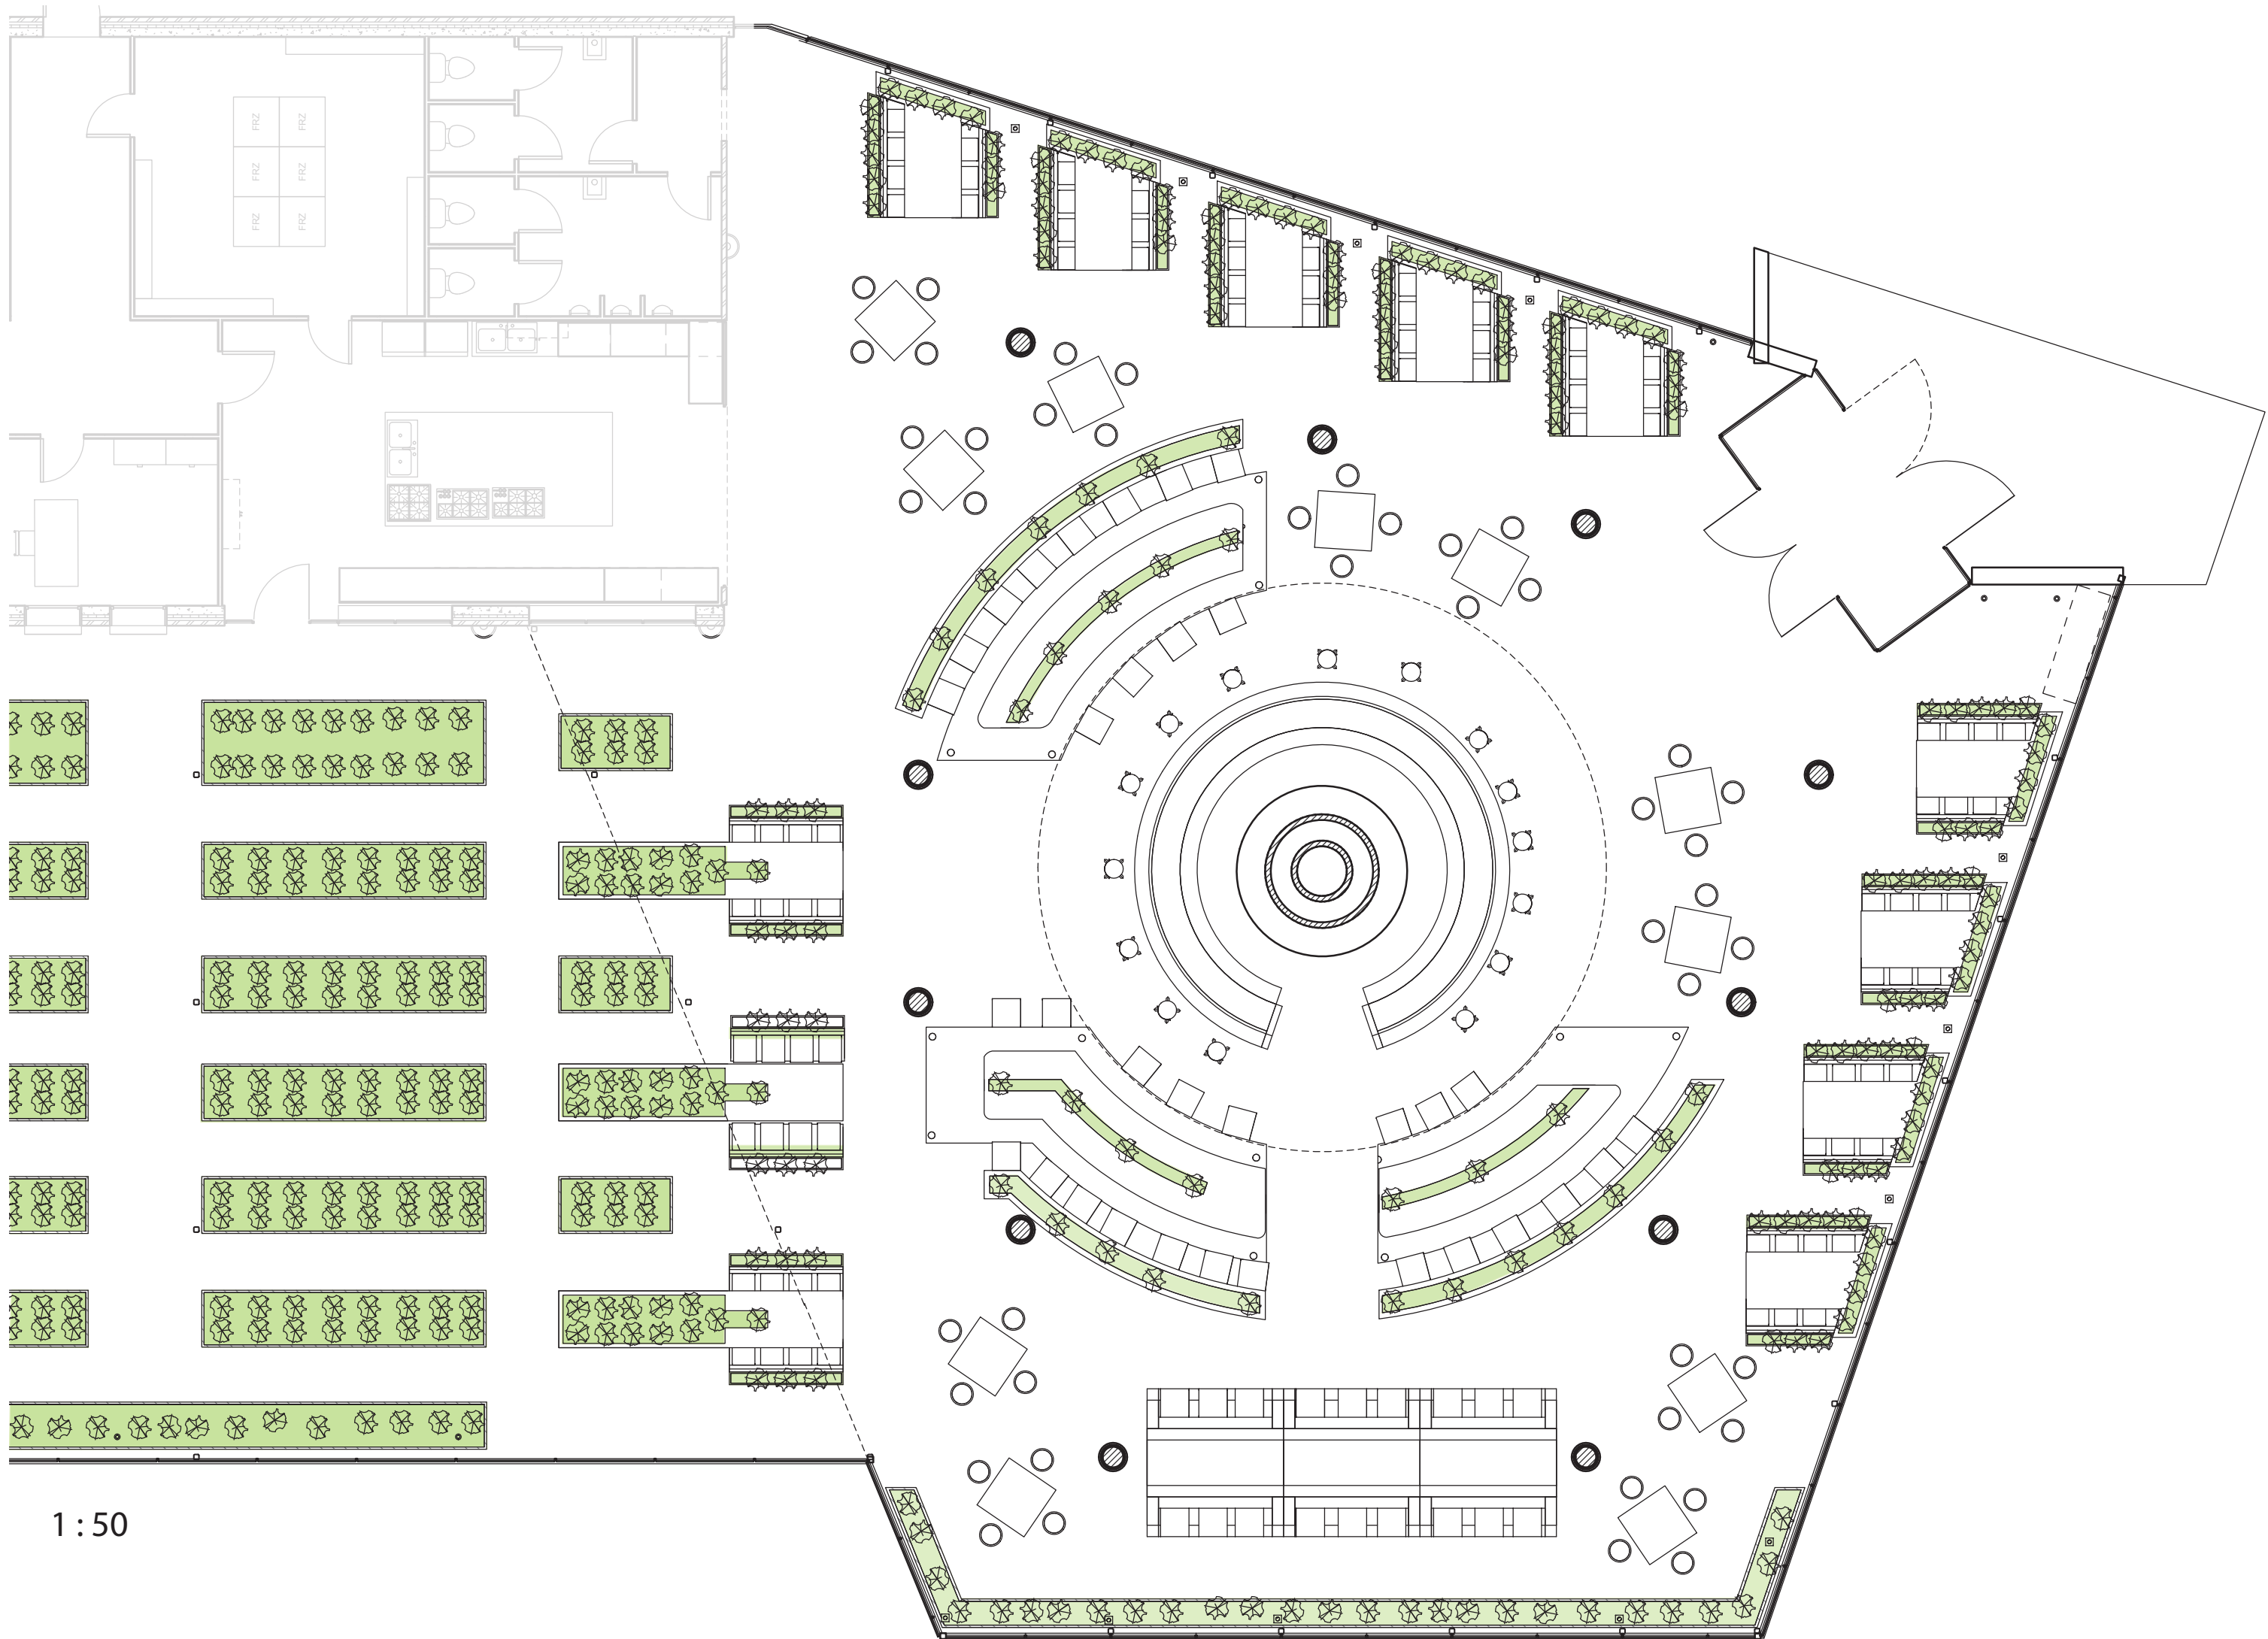


1:50

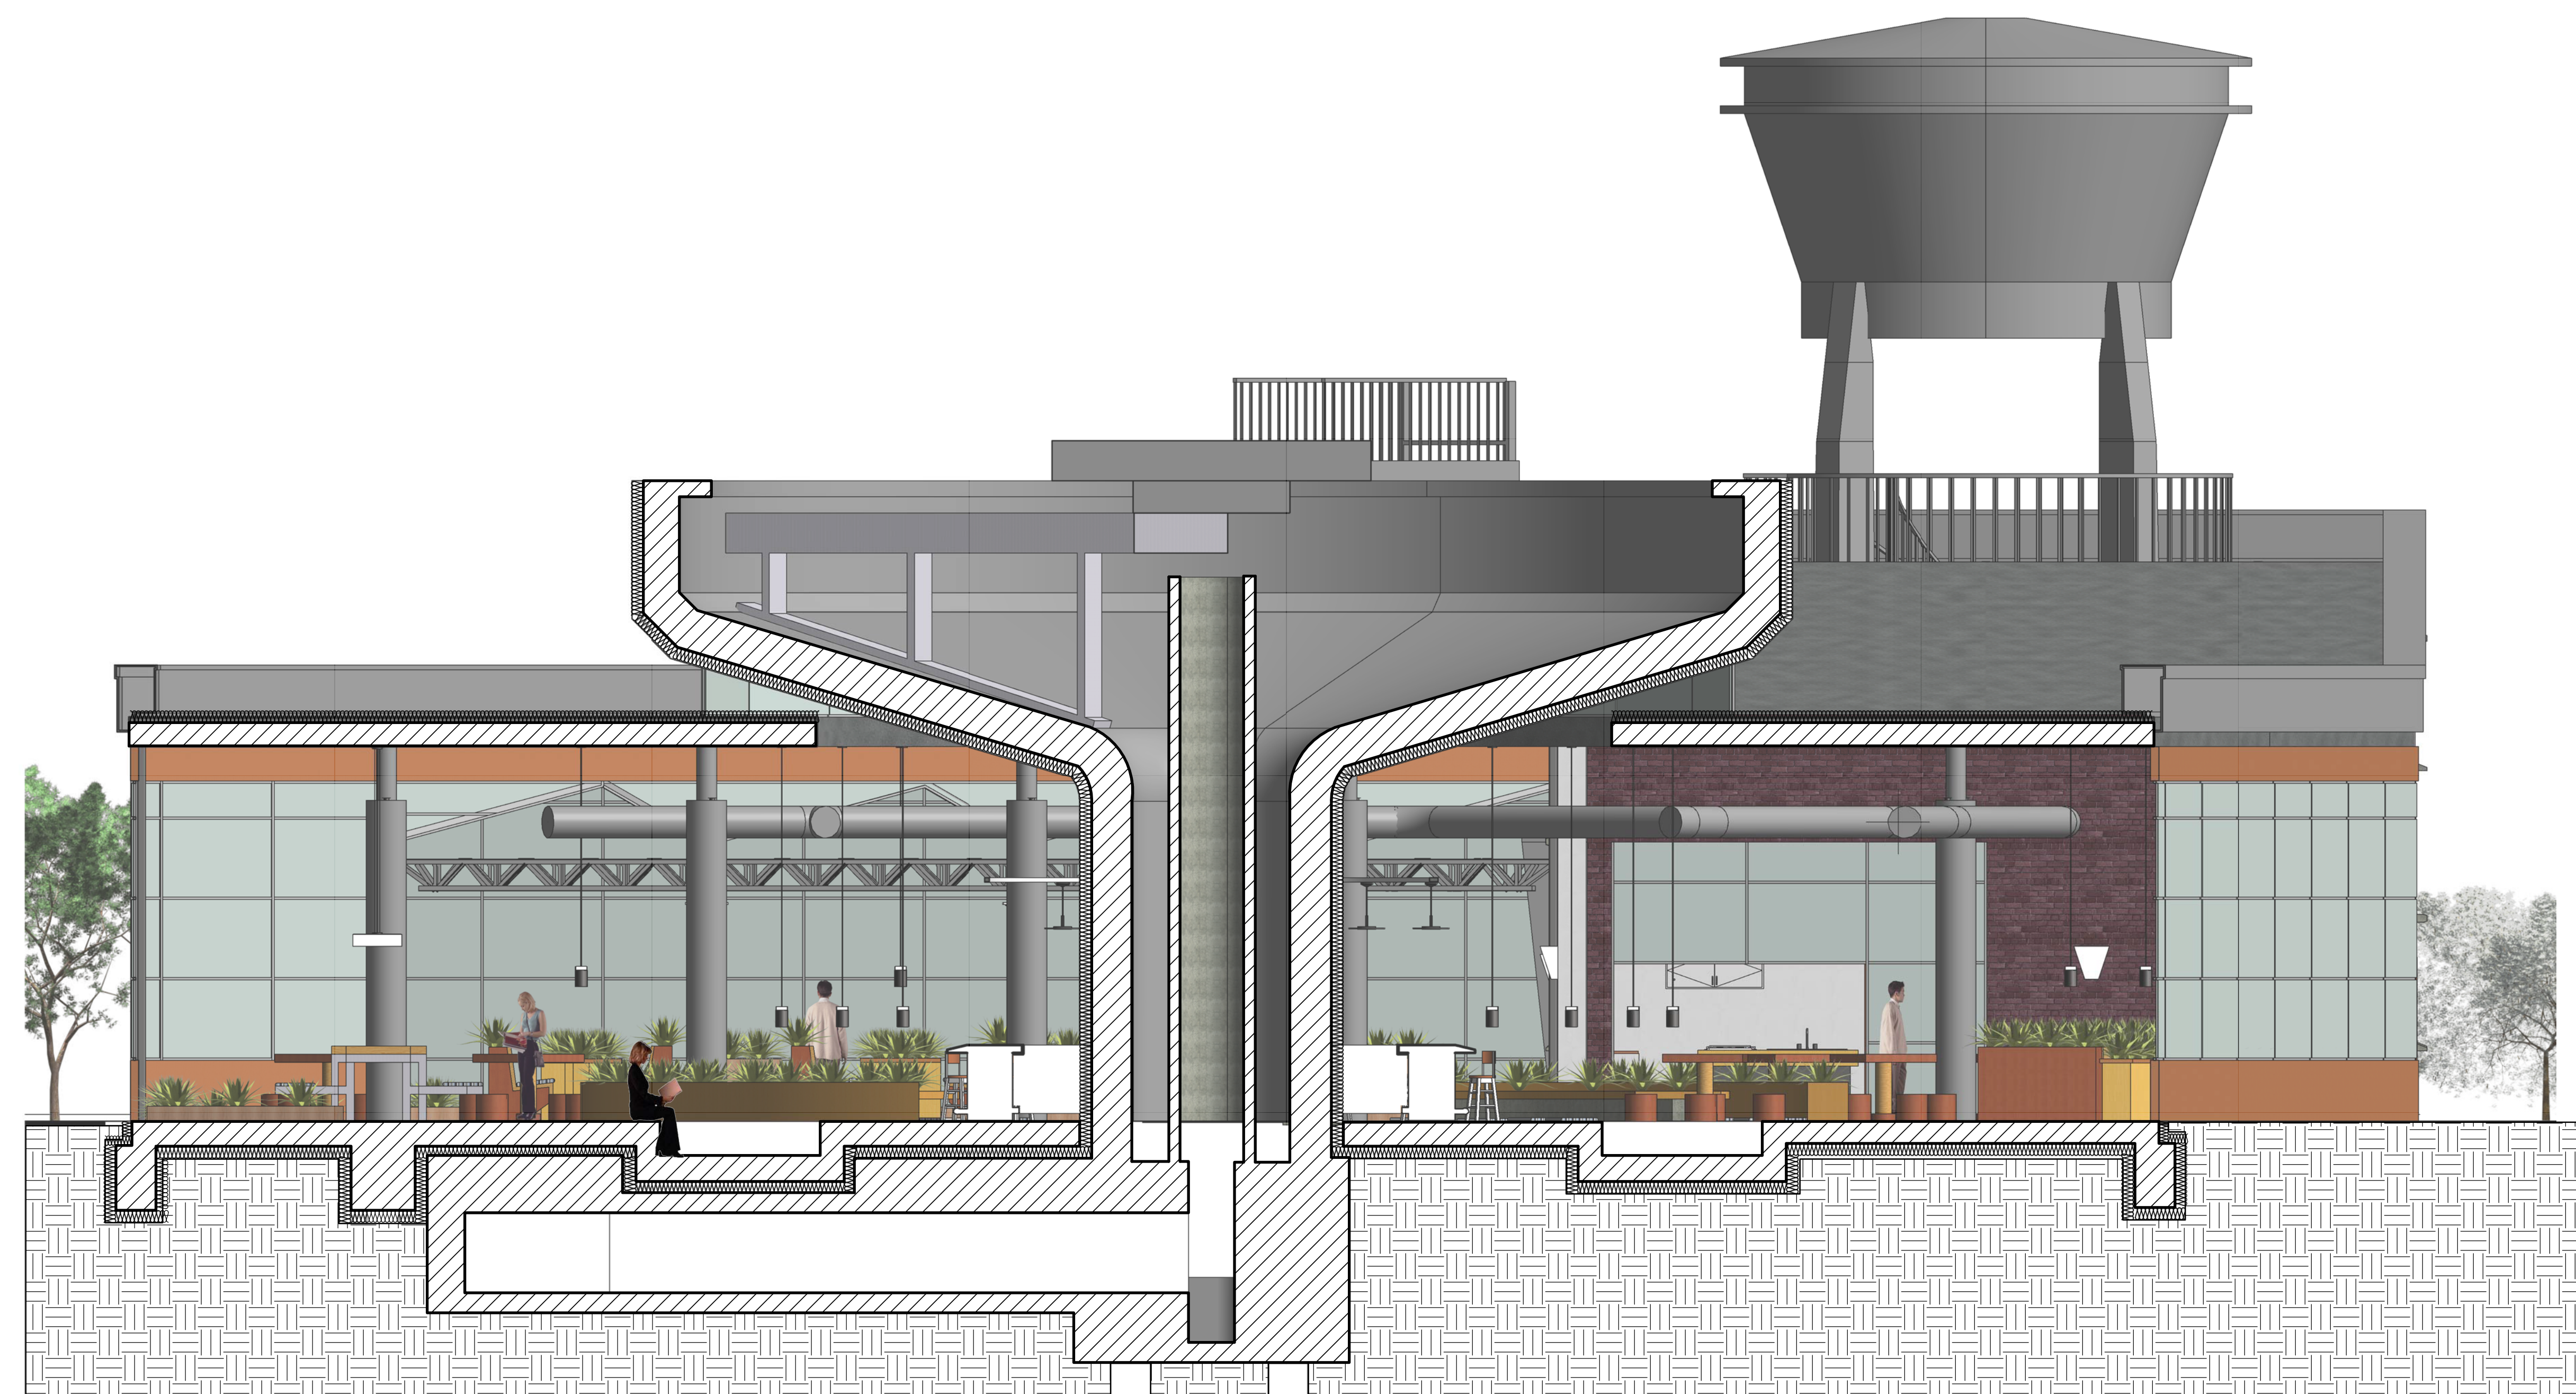


1 : 50

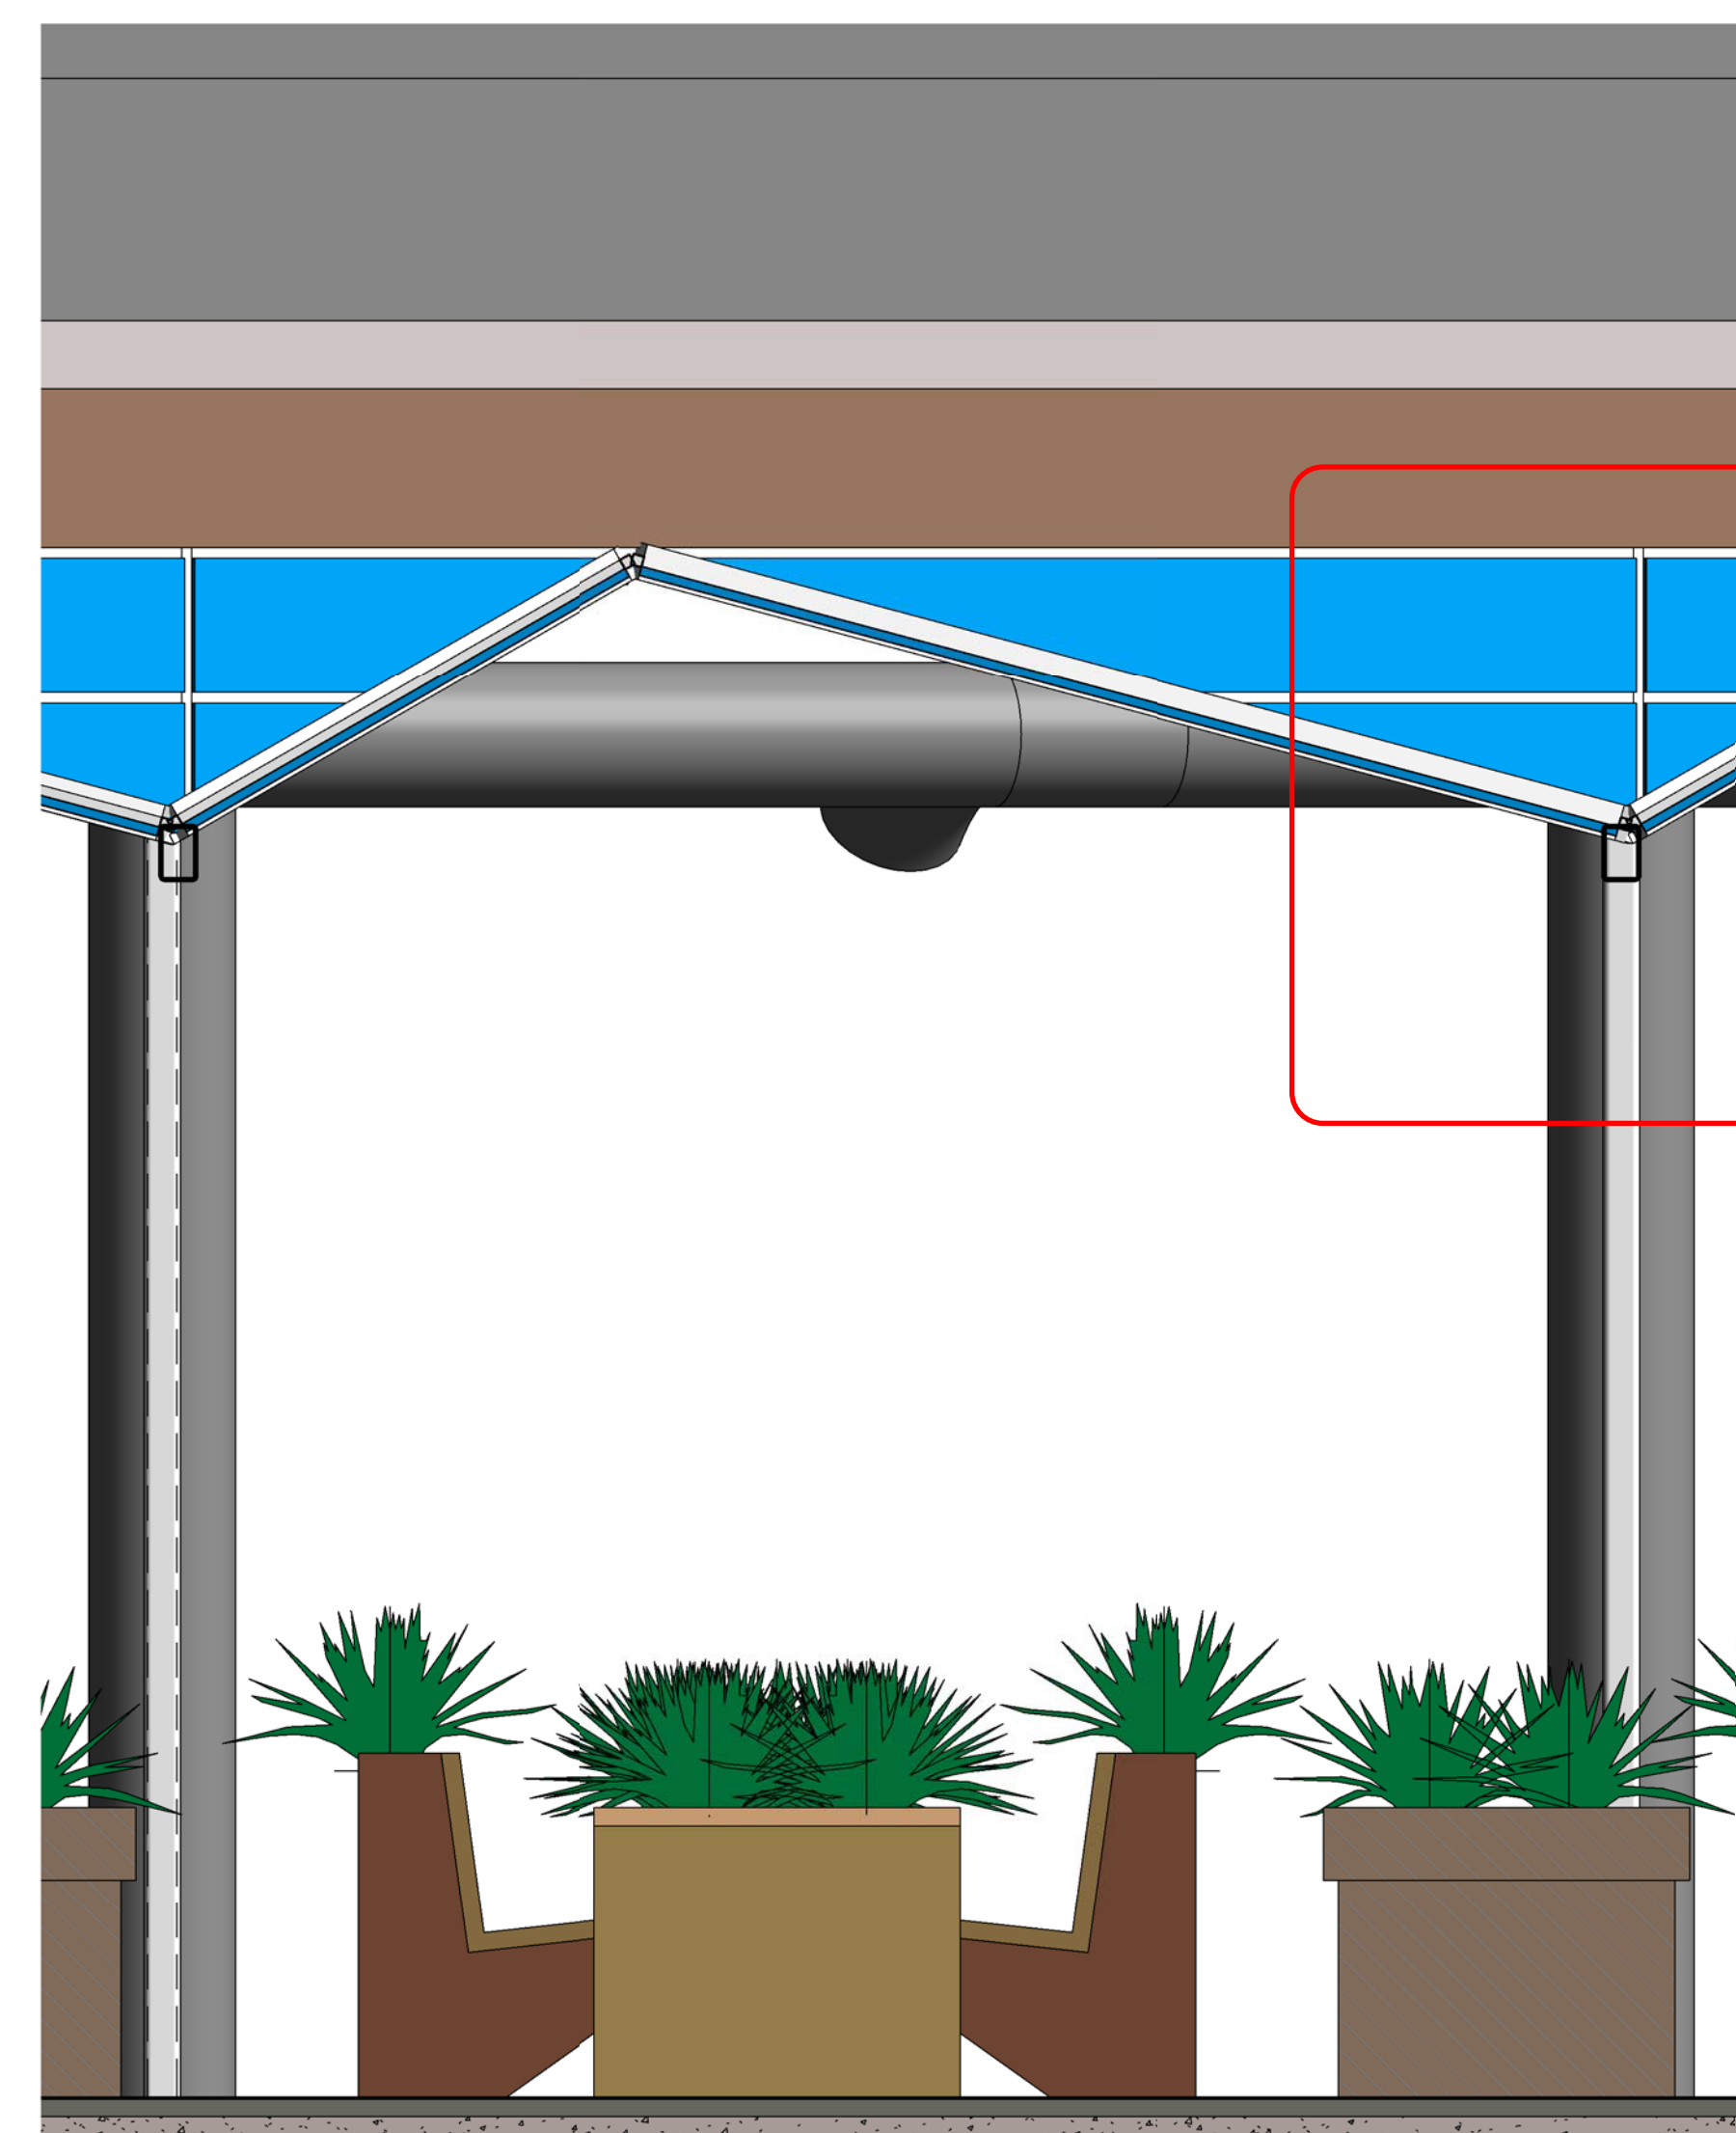


Facade fragment greenhouse side
1 : 20

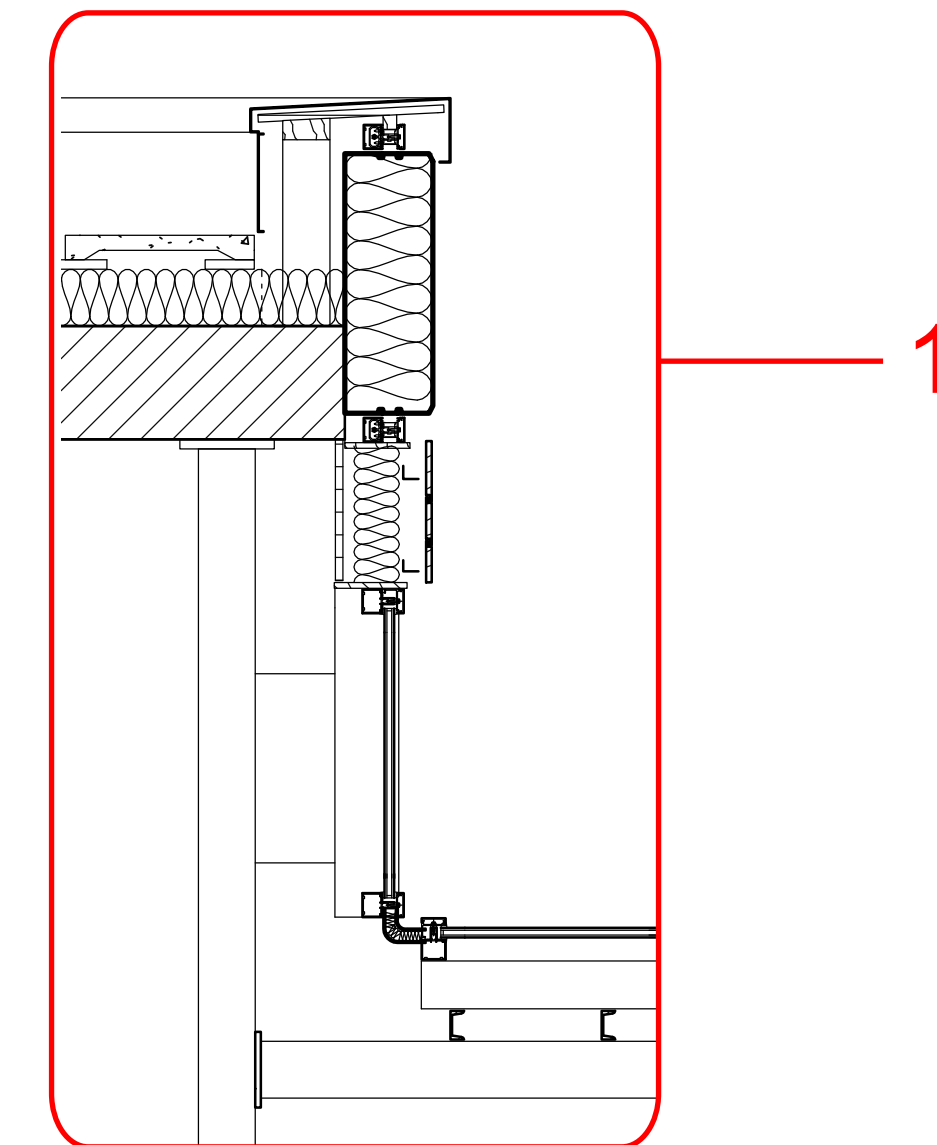


Vertical section
1 : 20

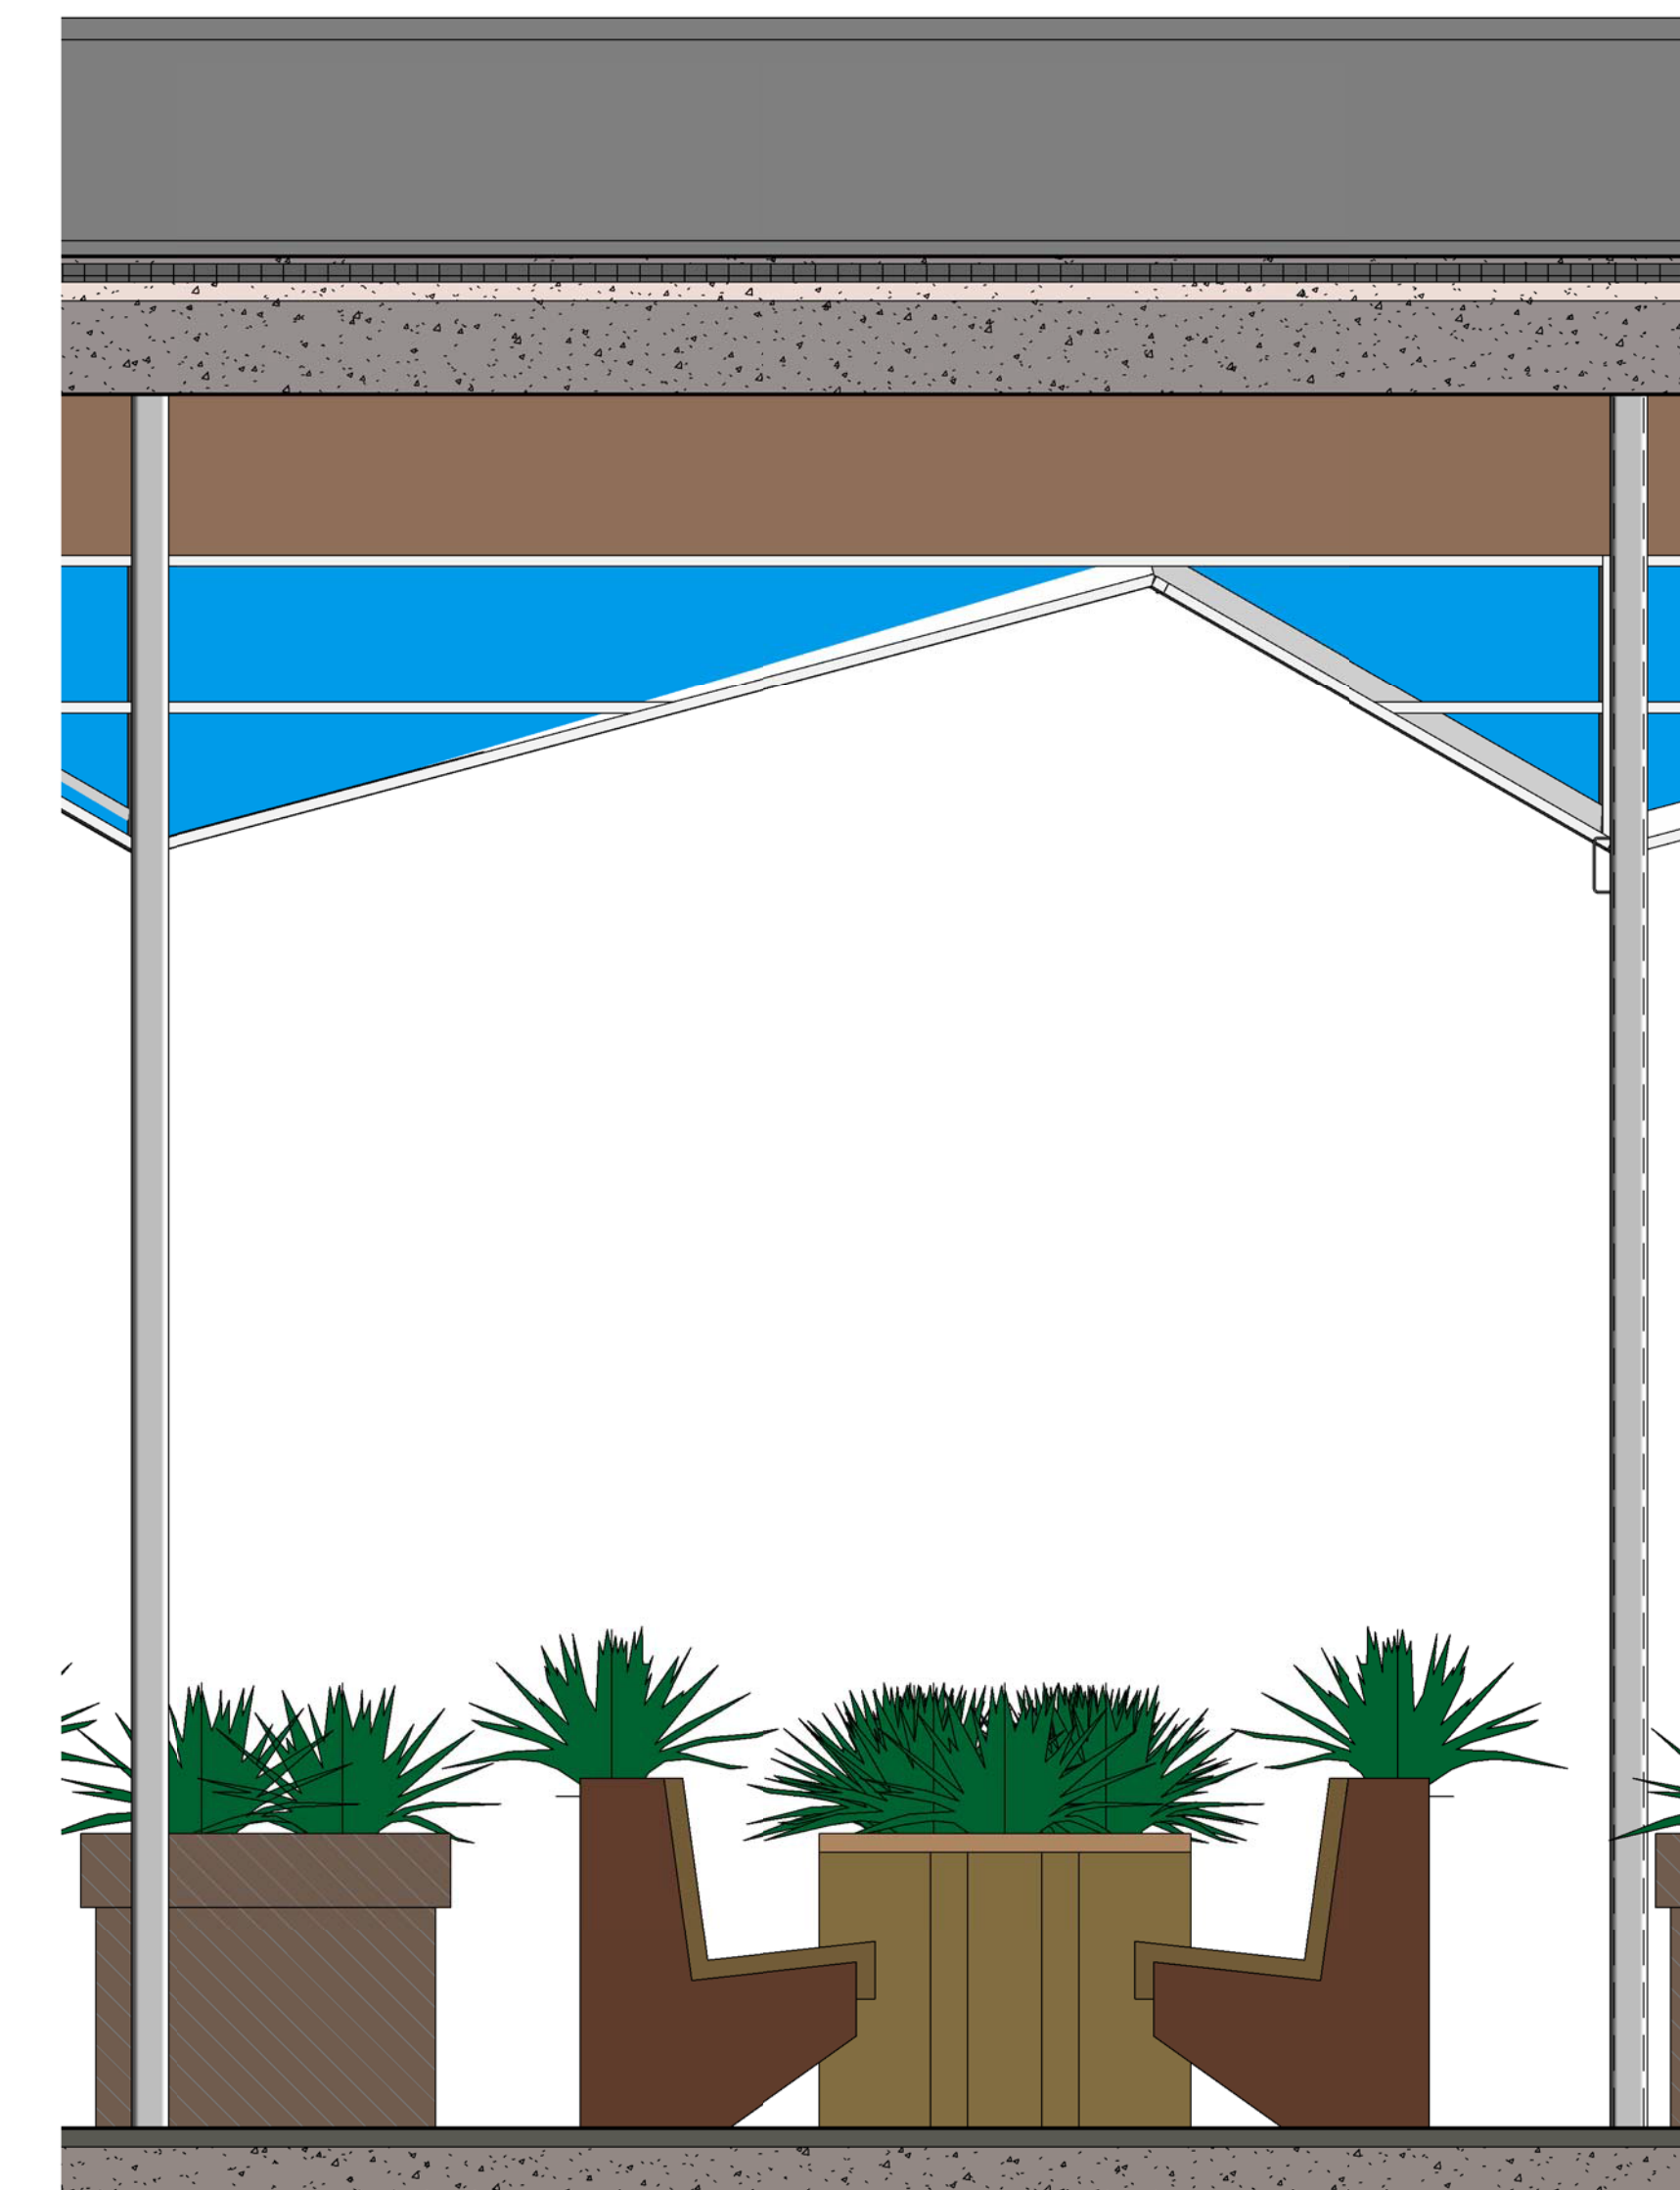


Facade fragment restaurant side
1 : 20

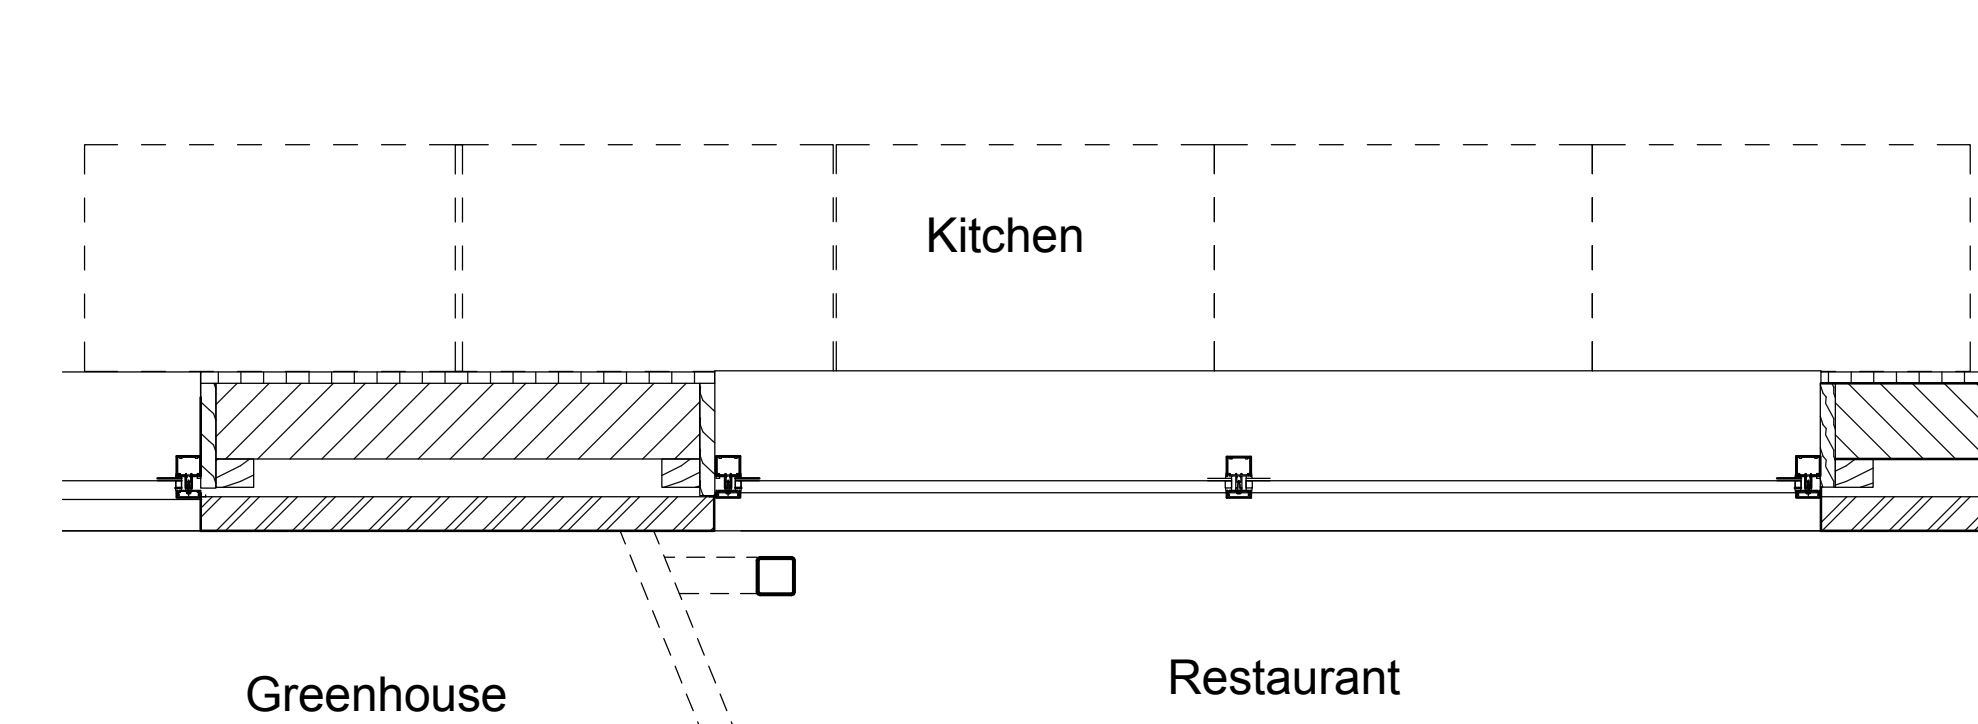


Horizontal section
1 : 20

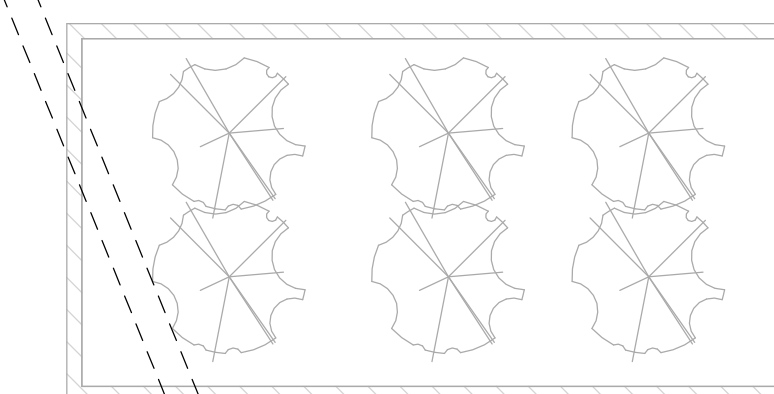


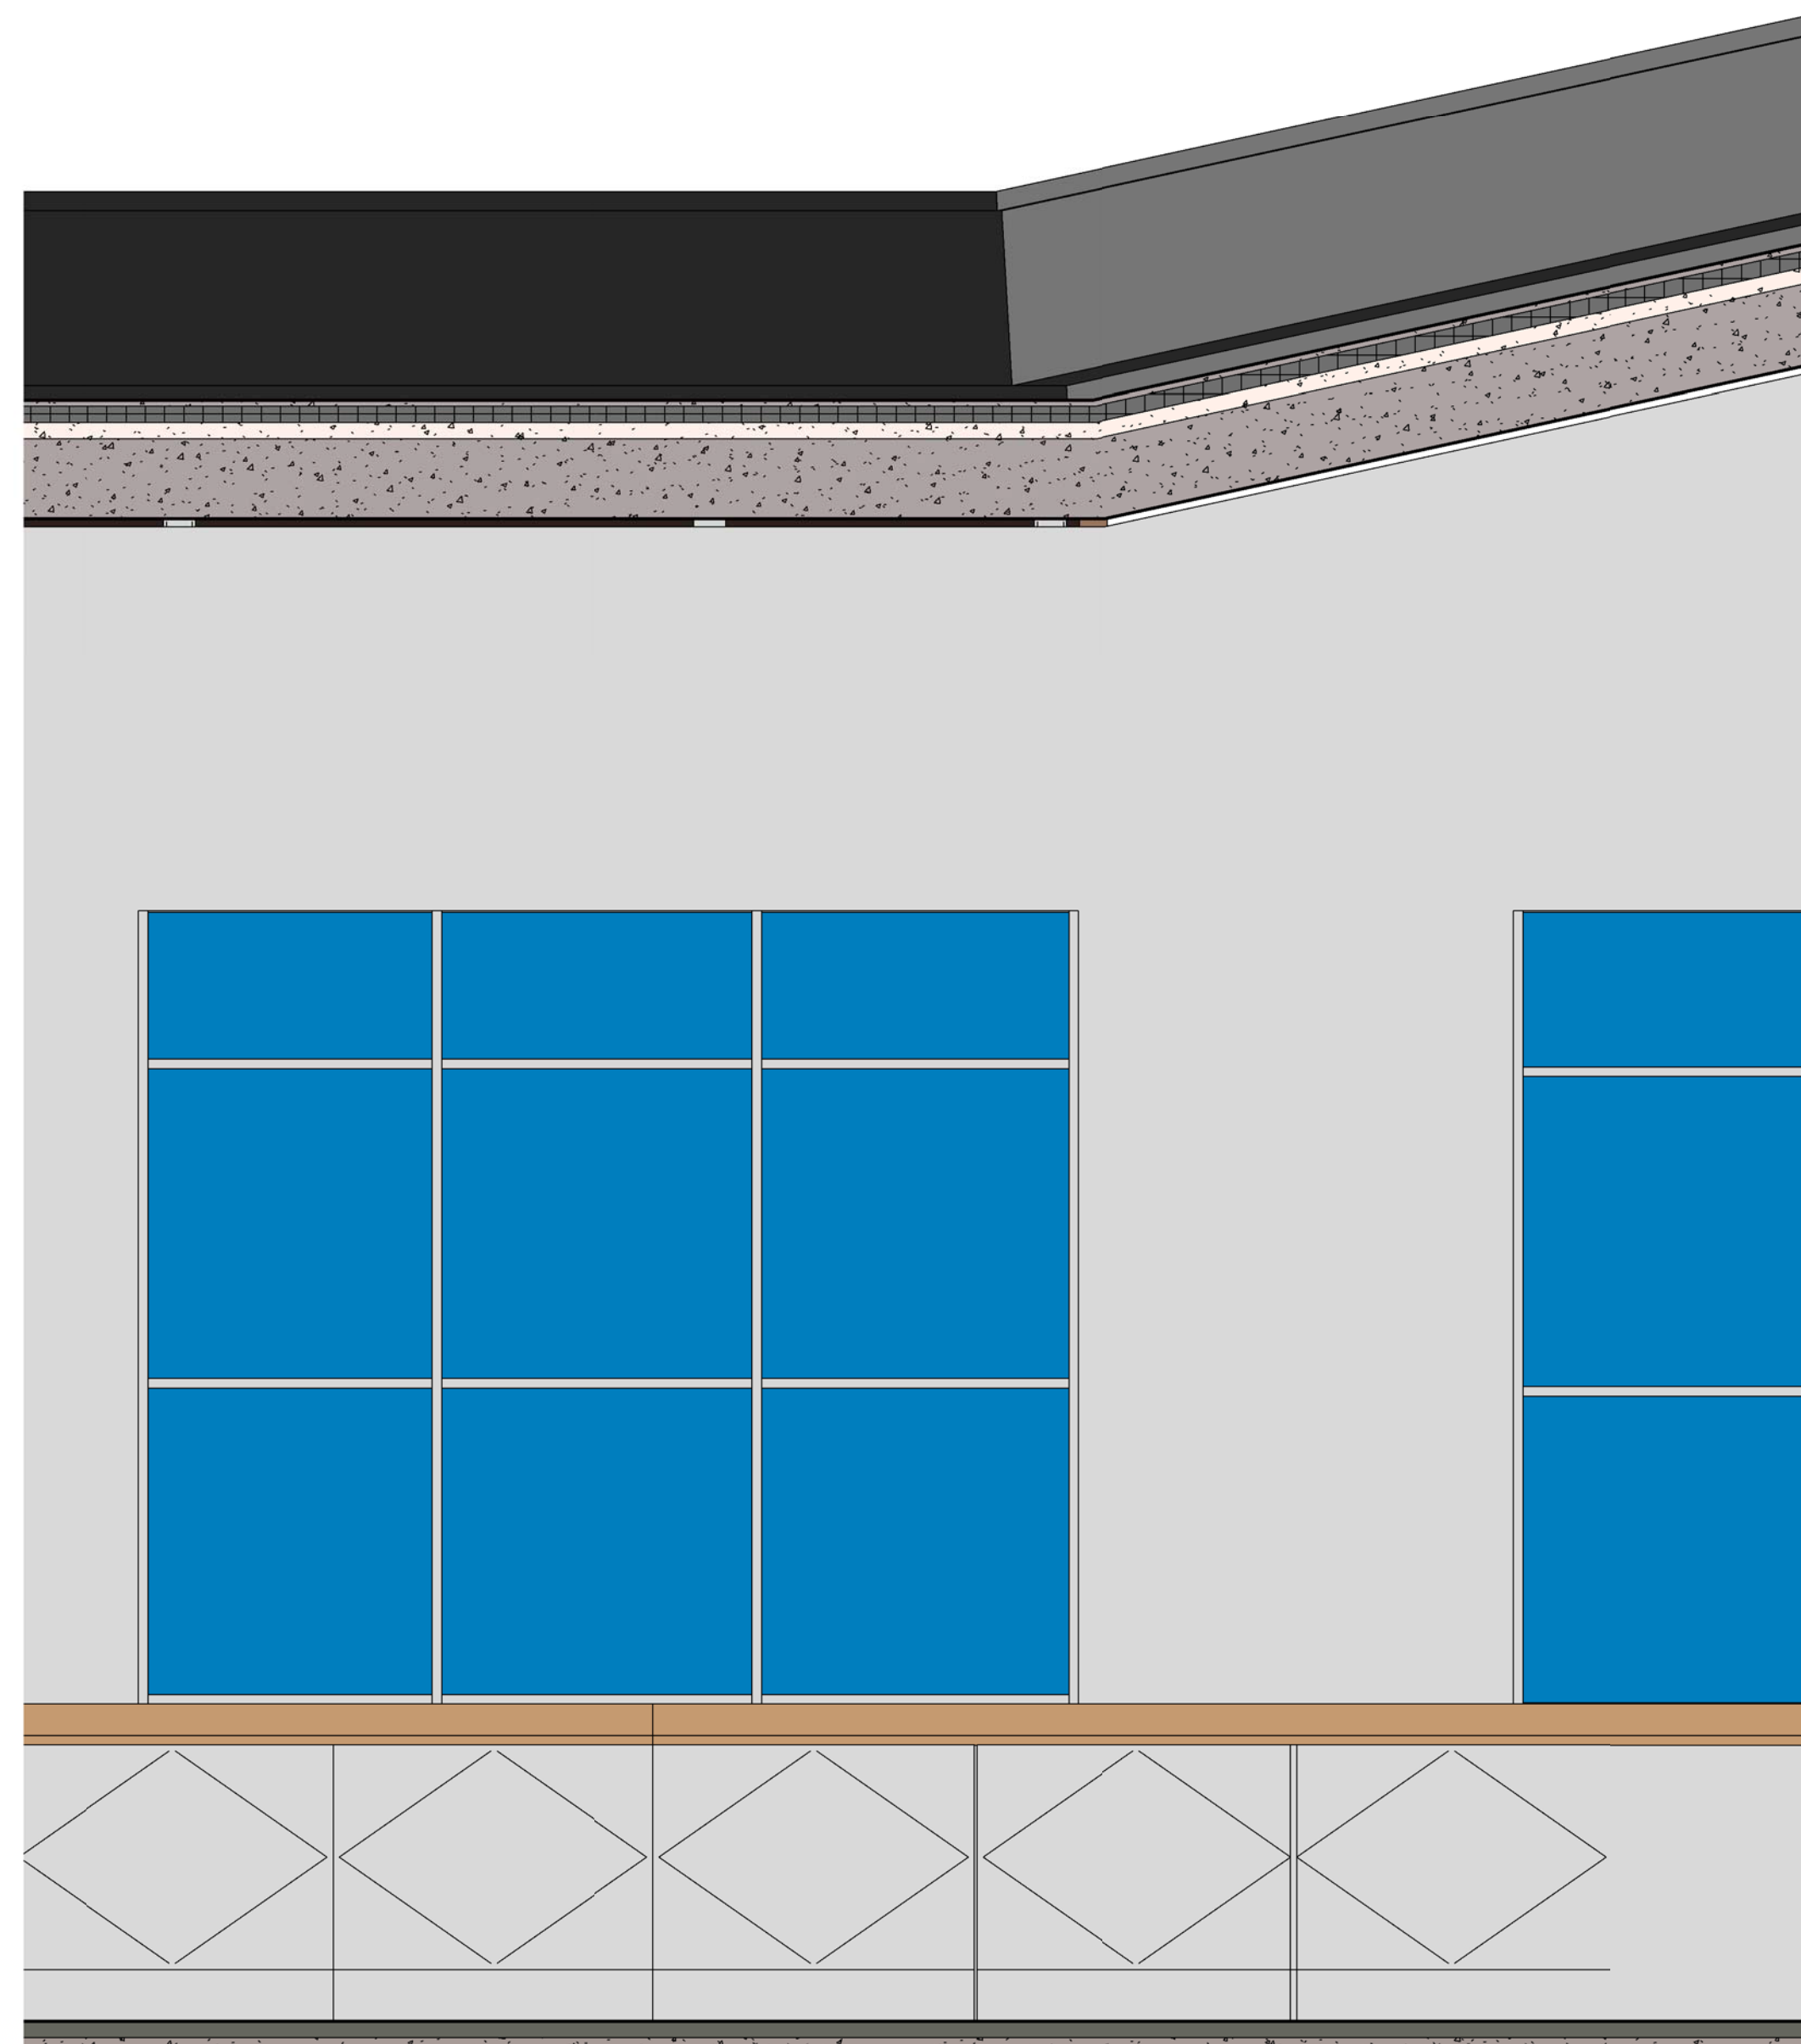





Facade fragment kitchen side
1 : 20


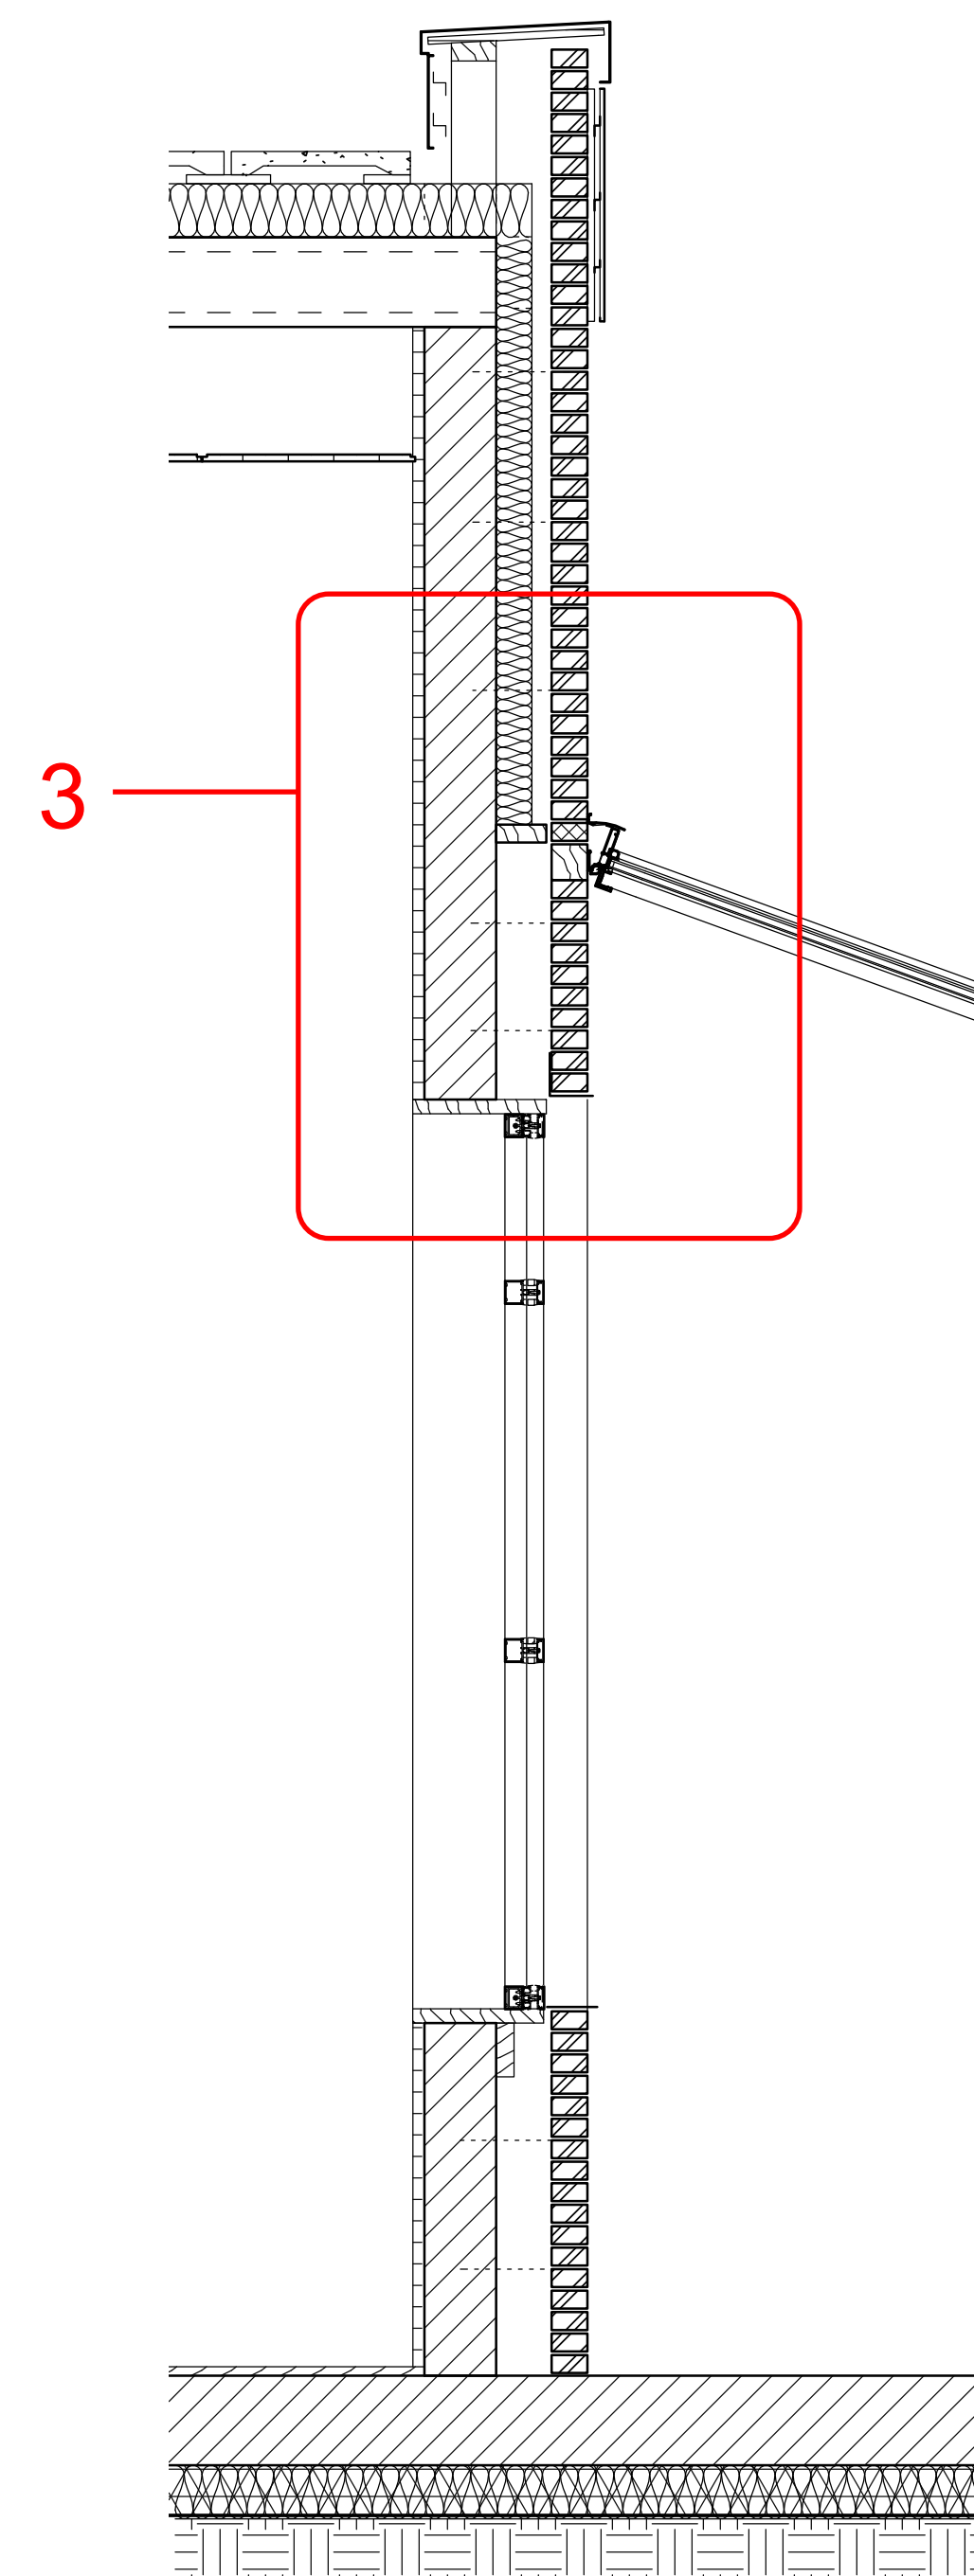


Vertical section
1 : 20

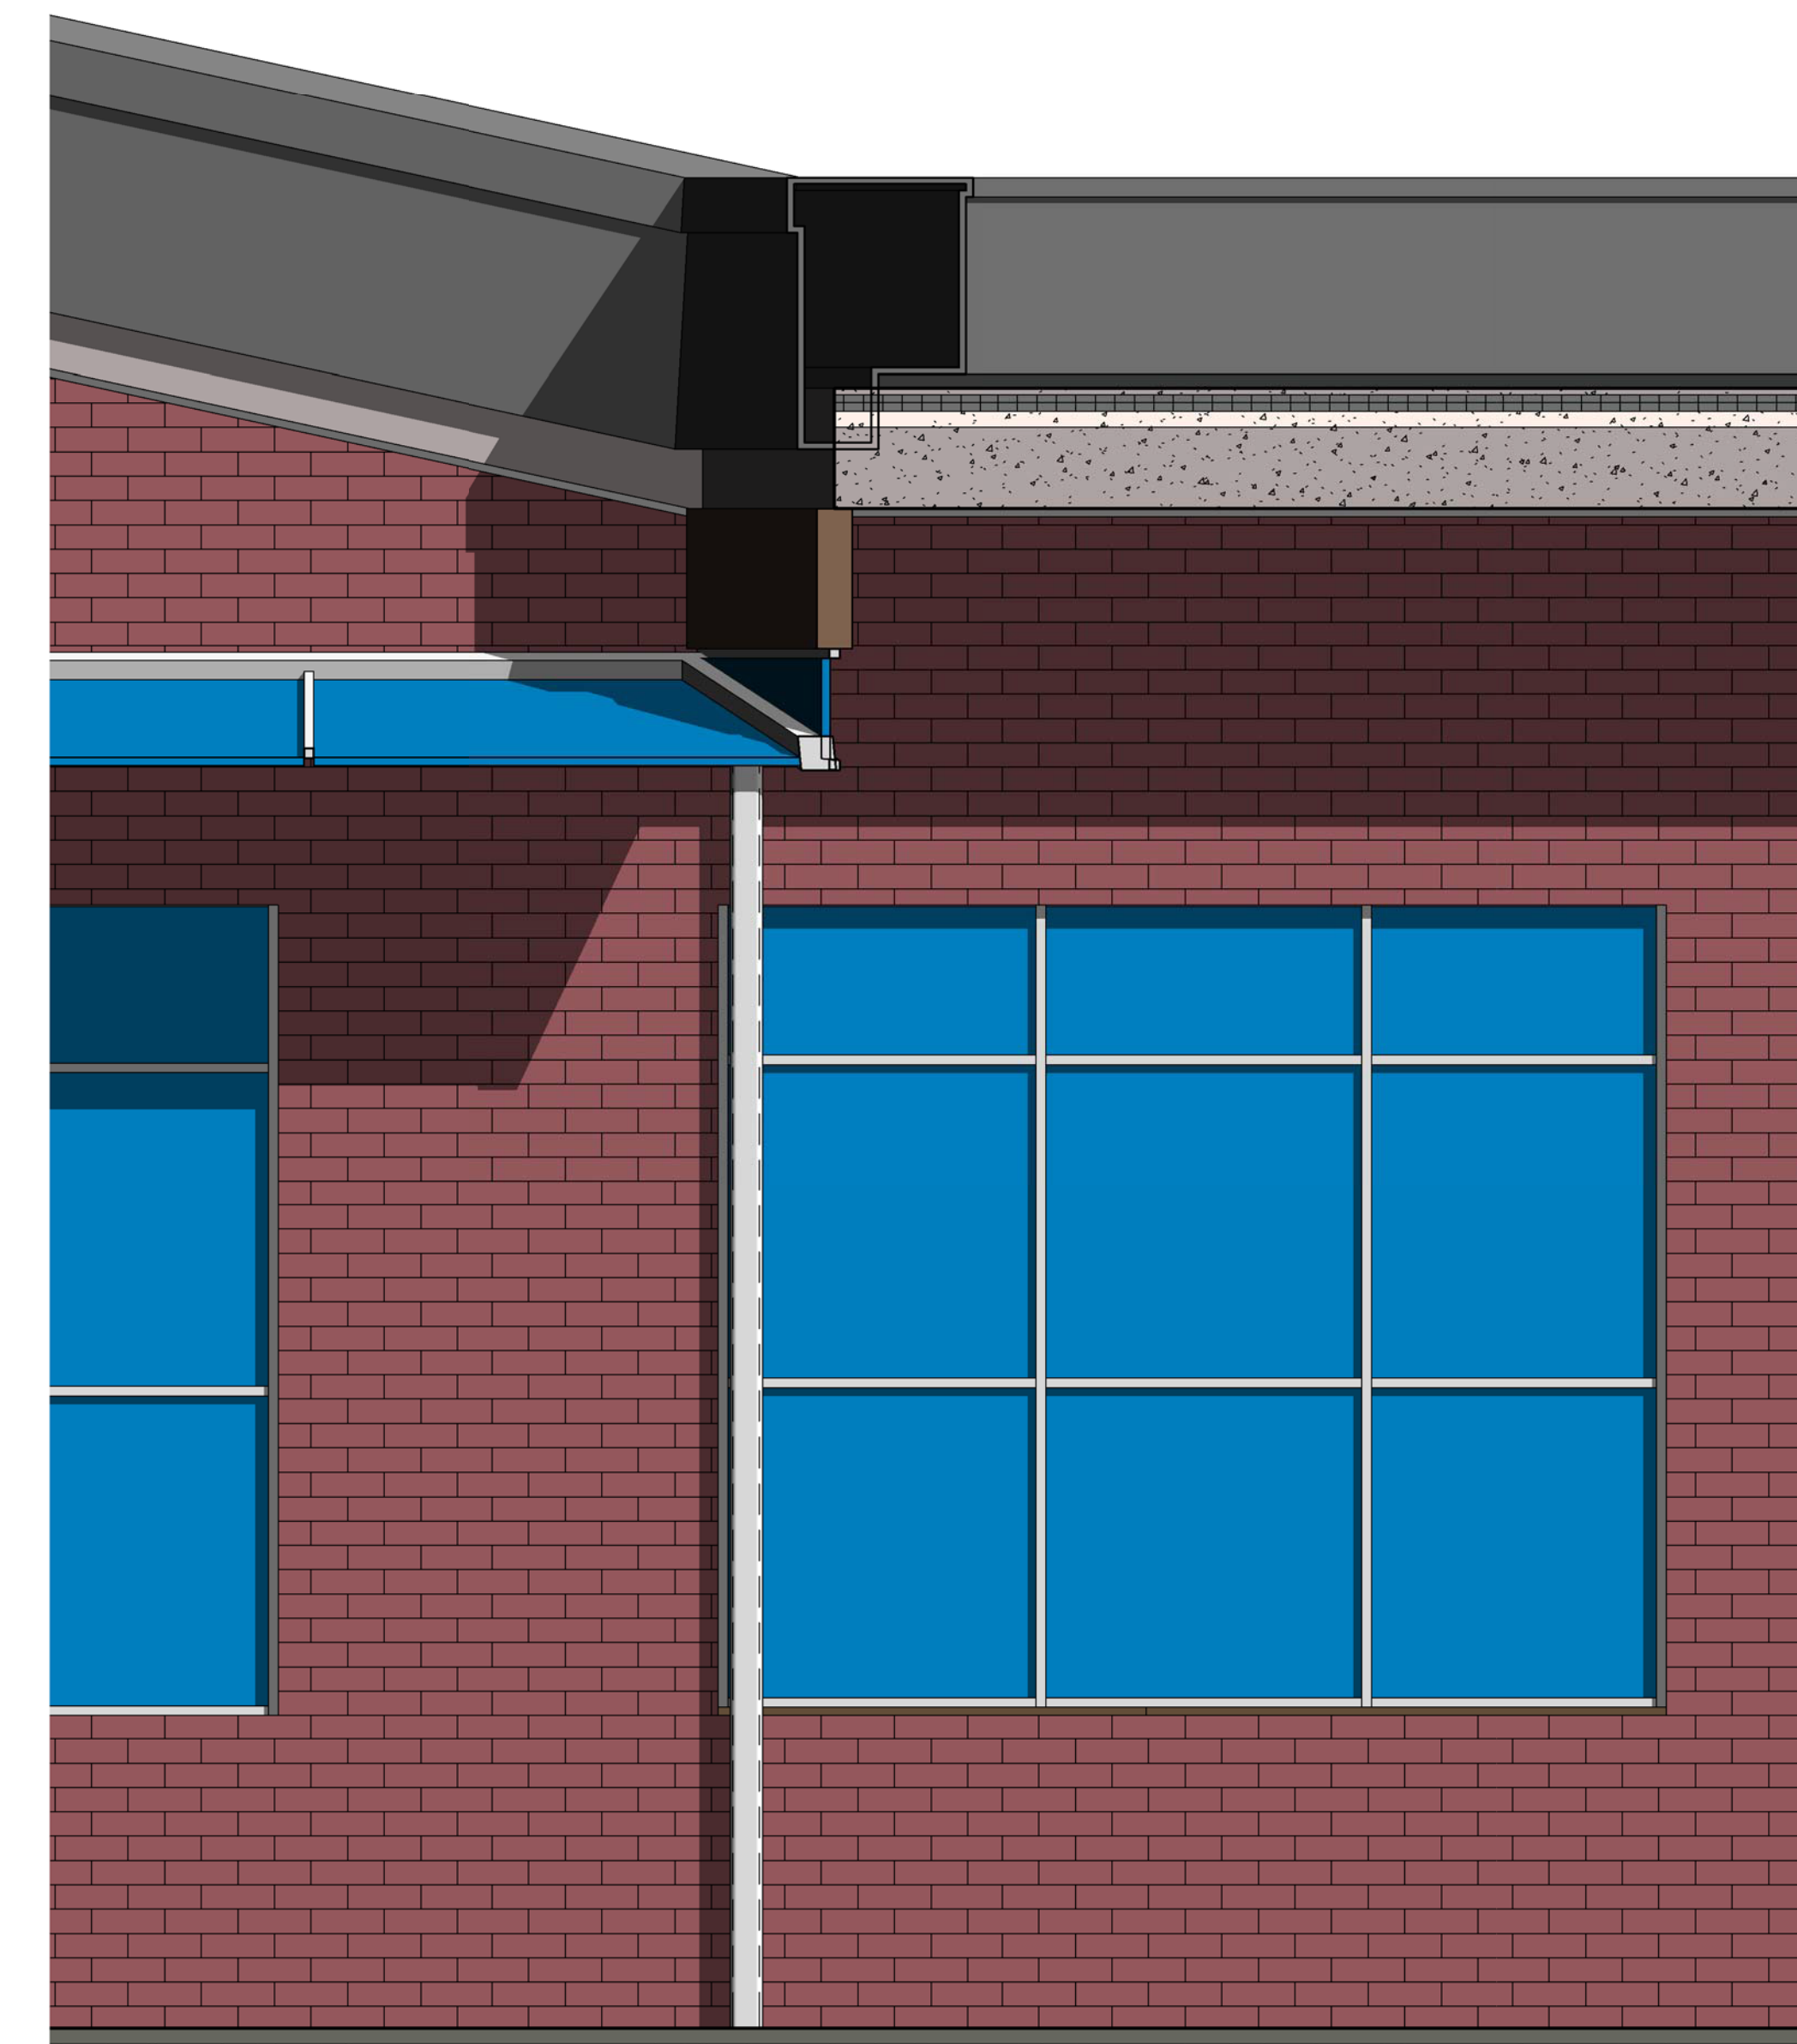


Facade fragment greenhouse side
1 : 20

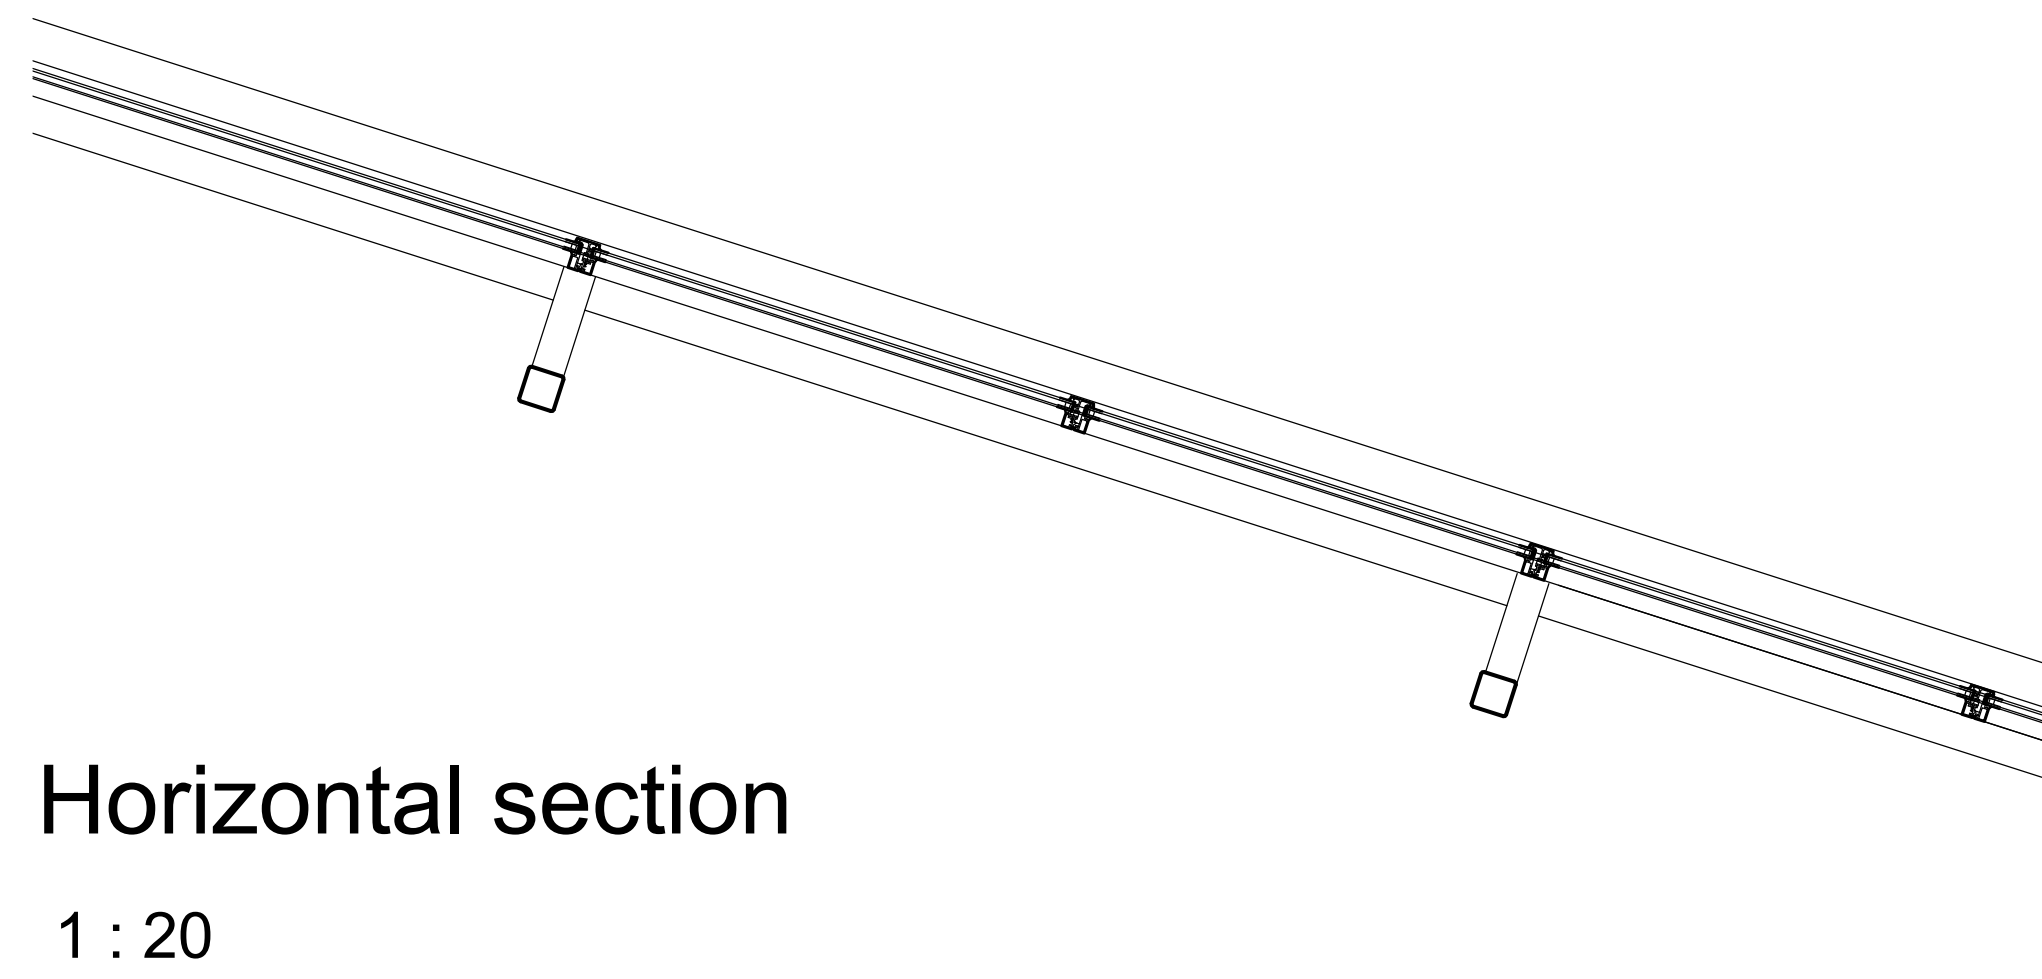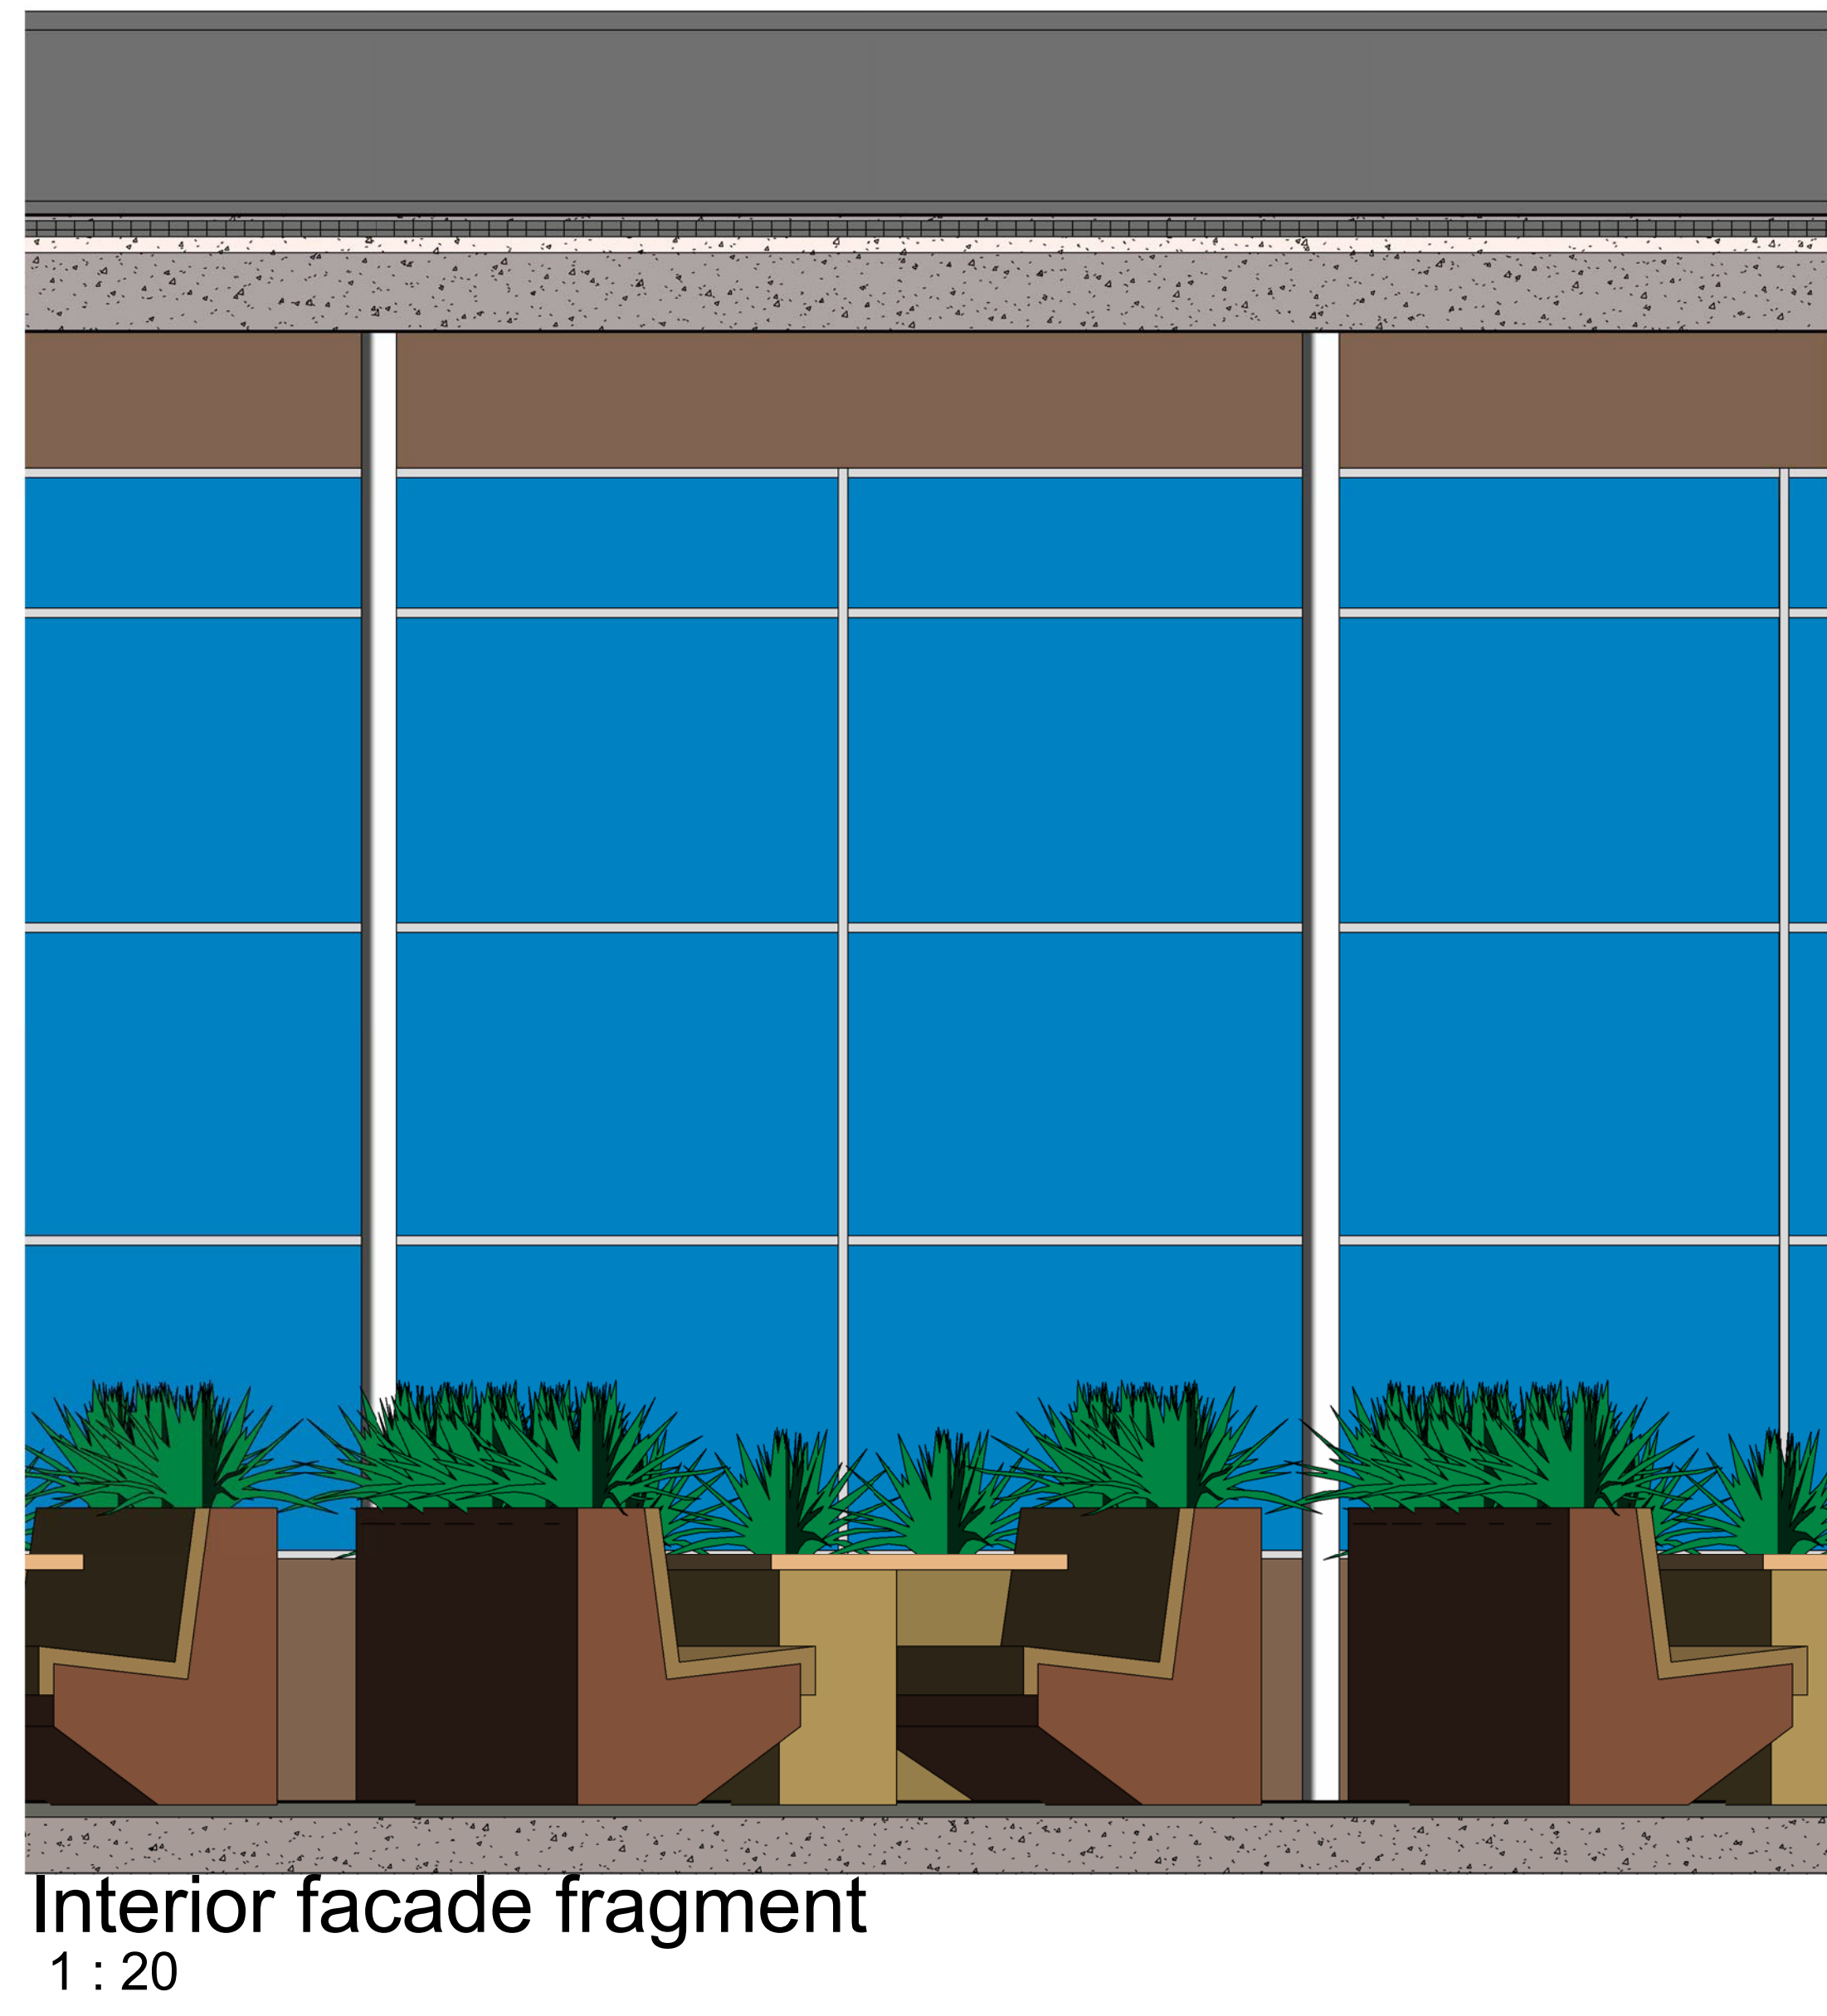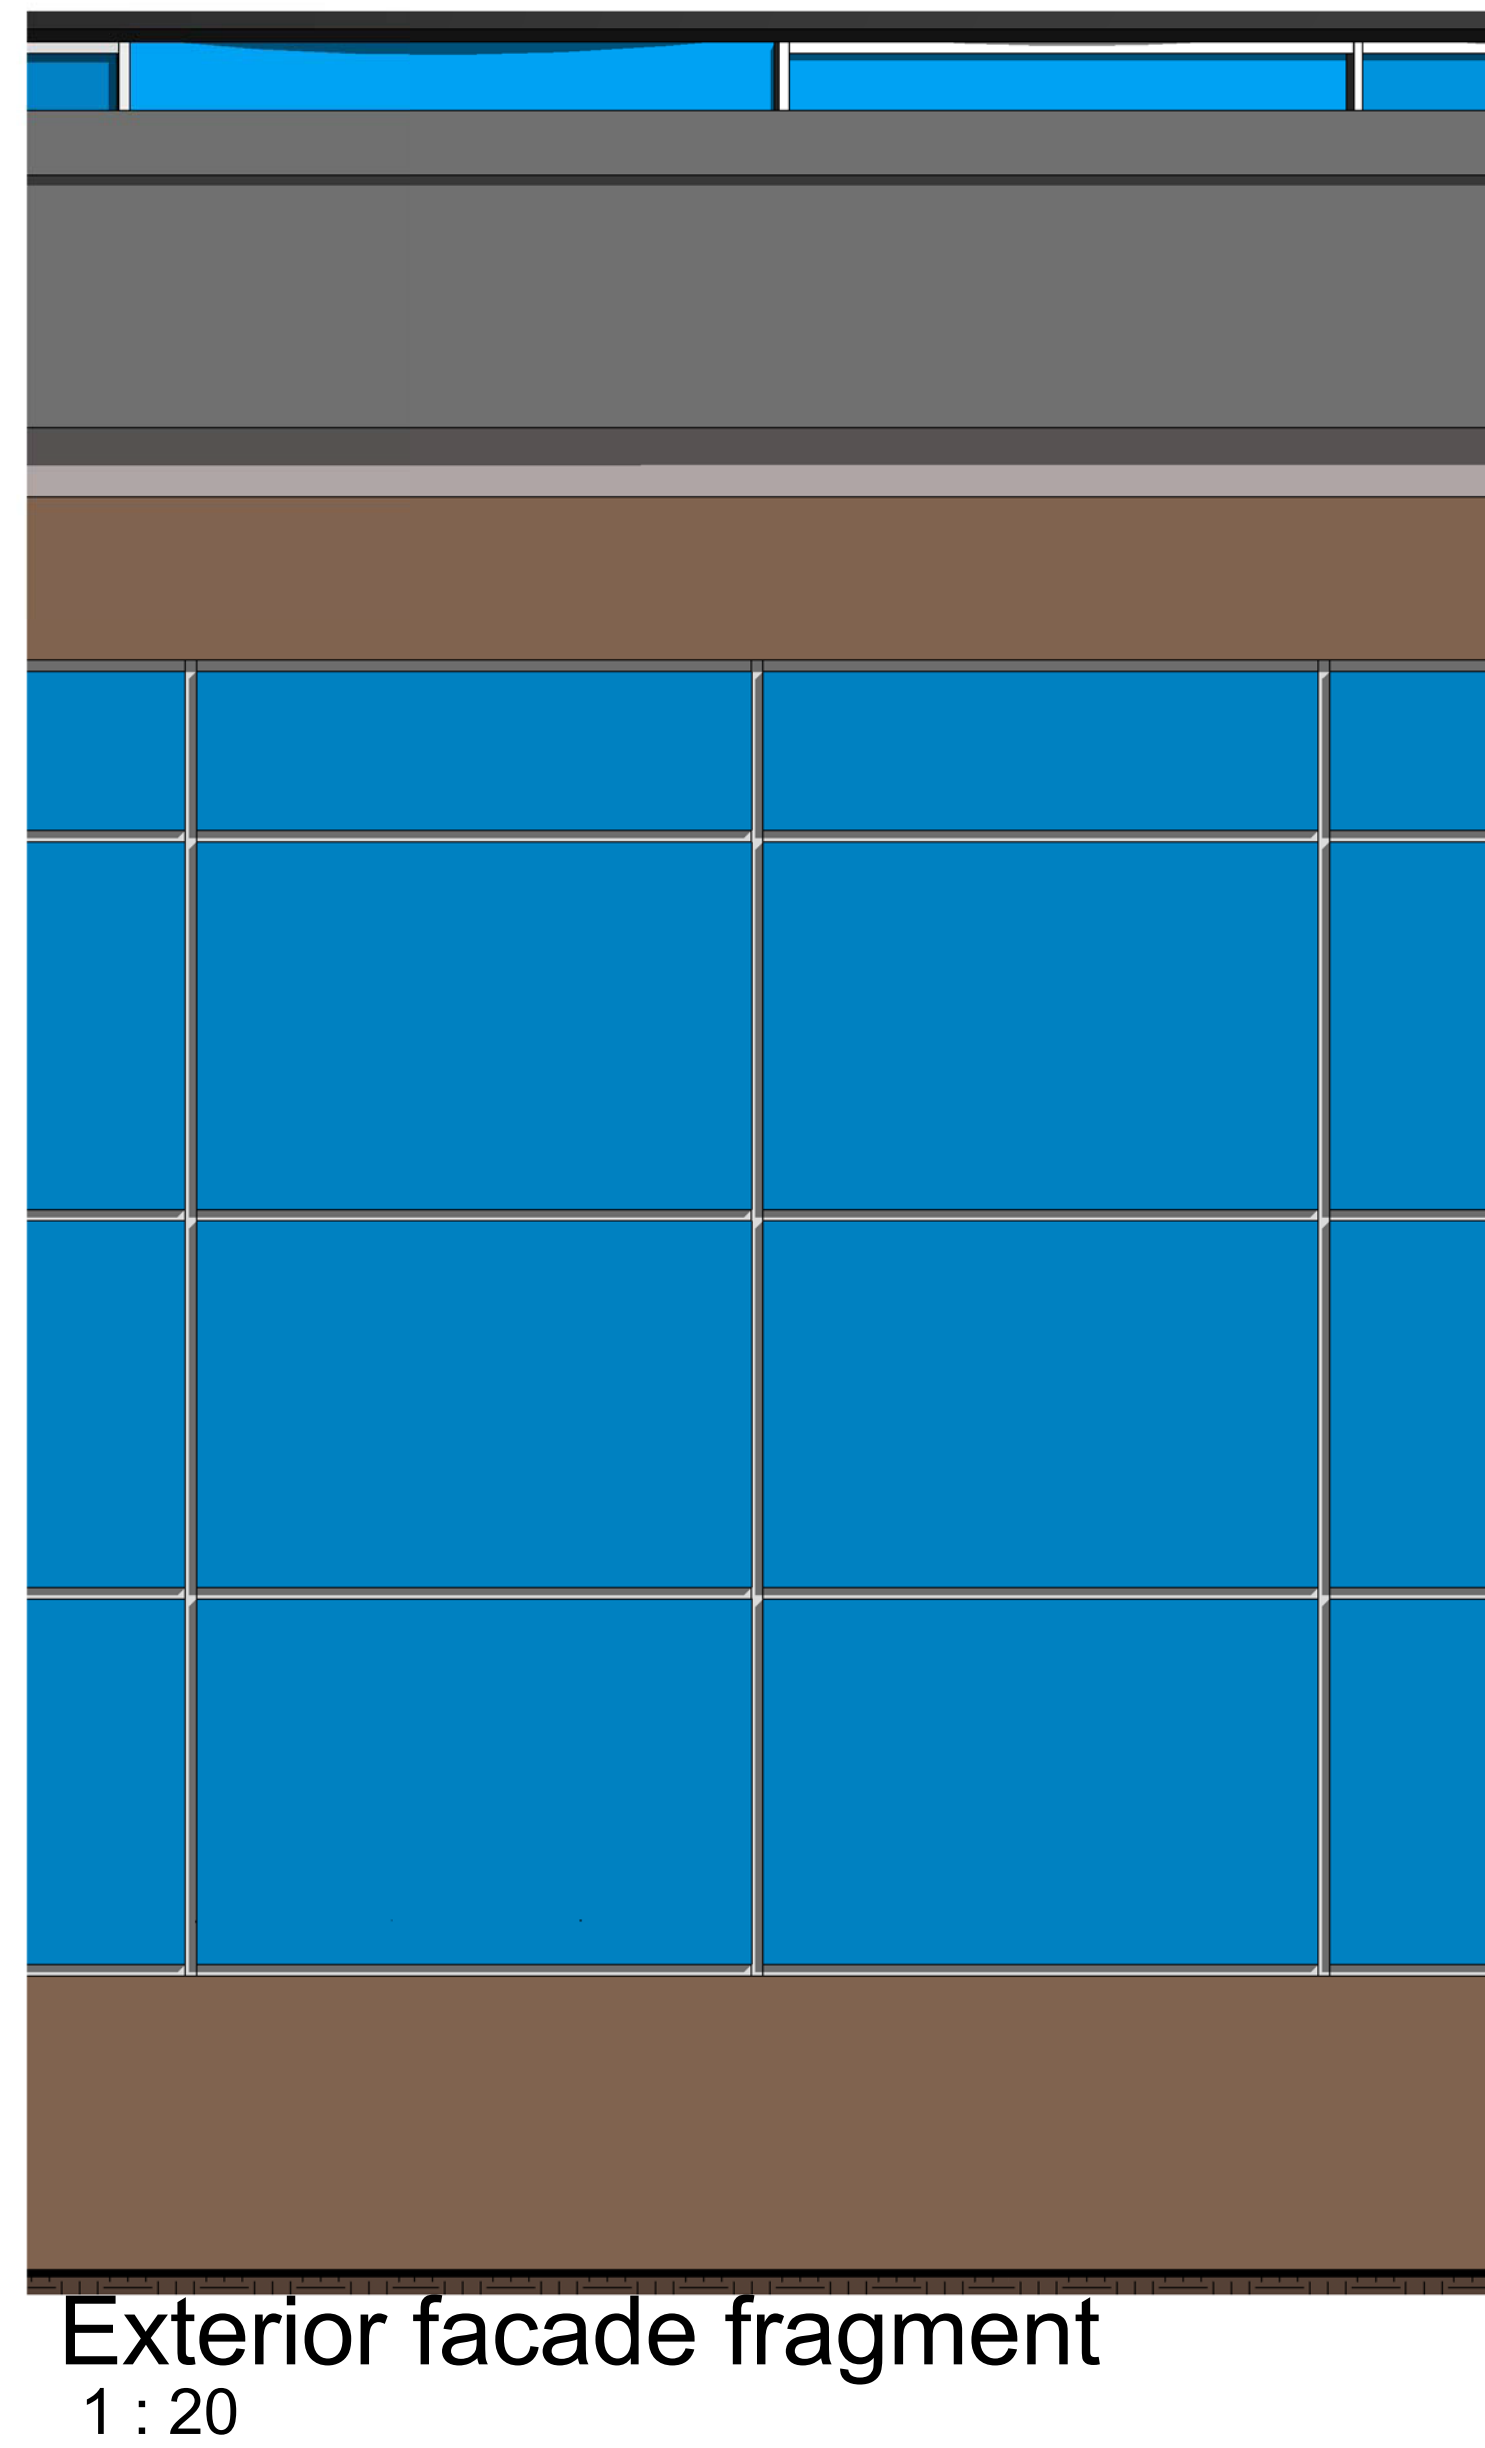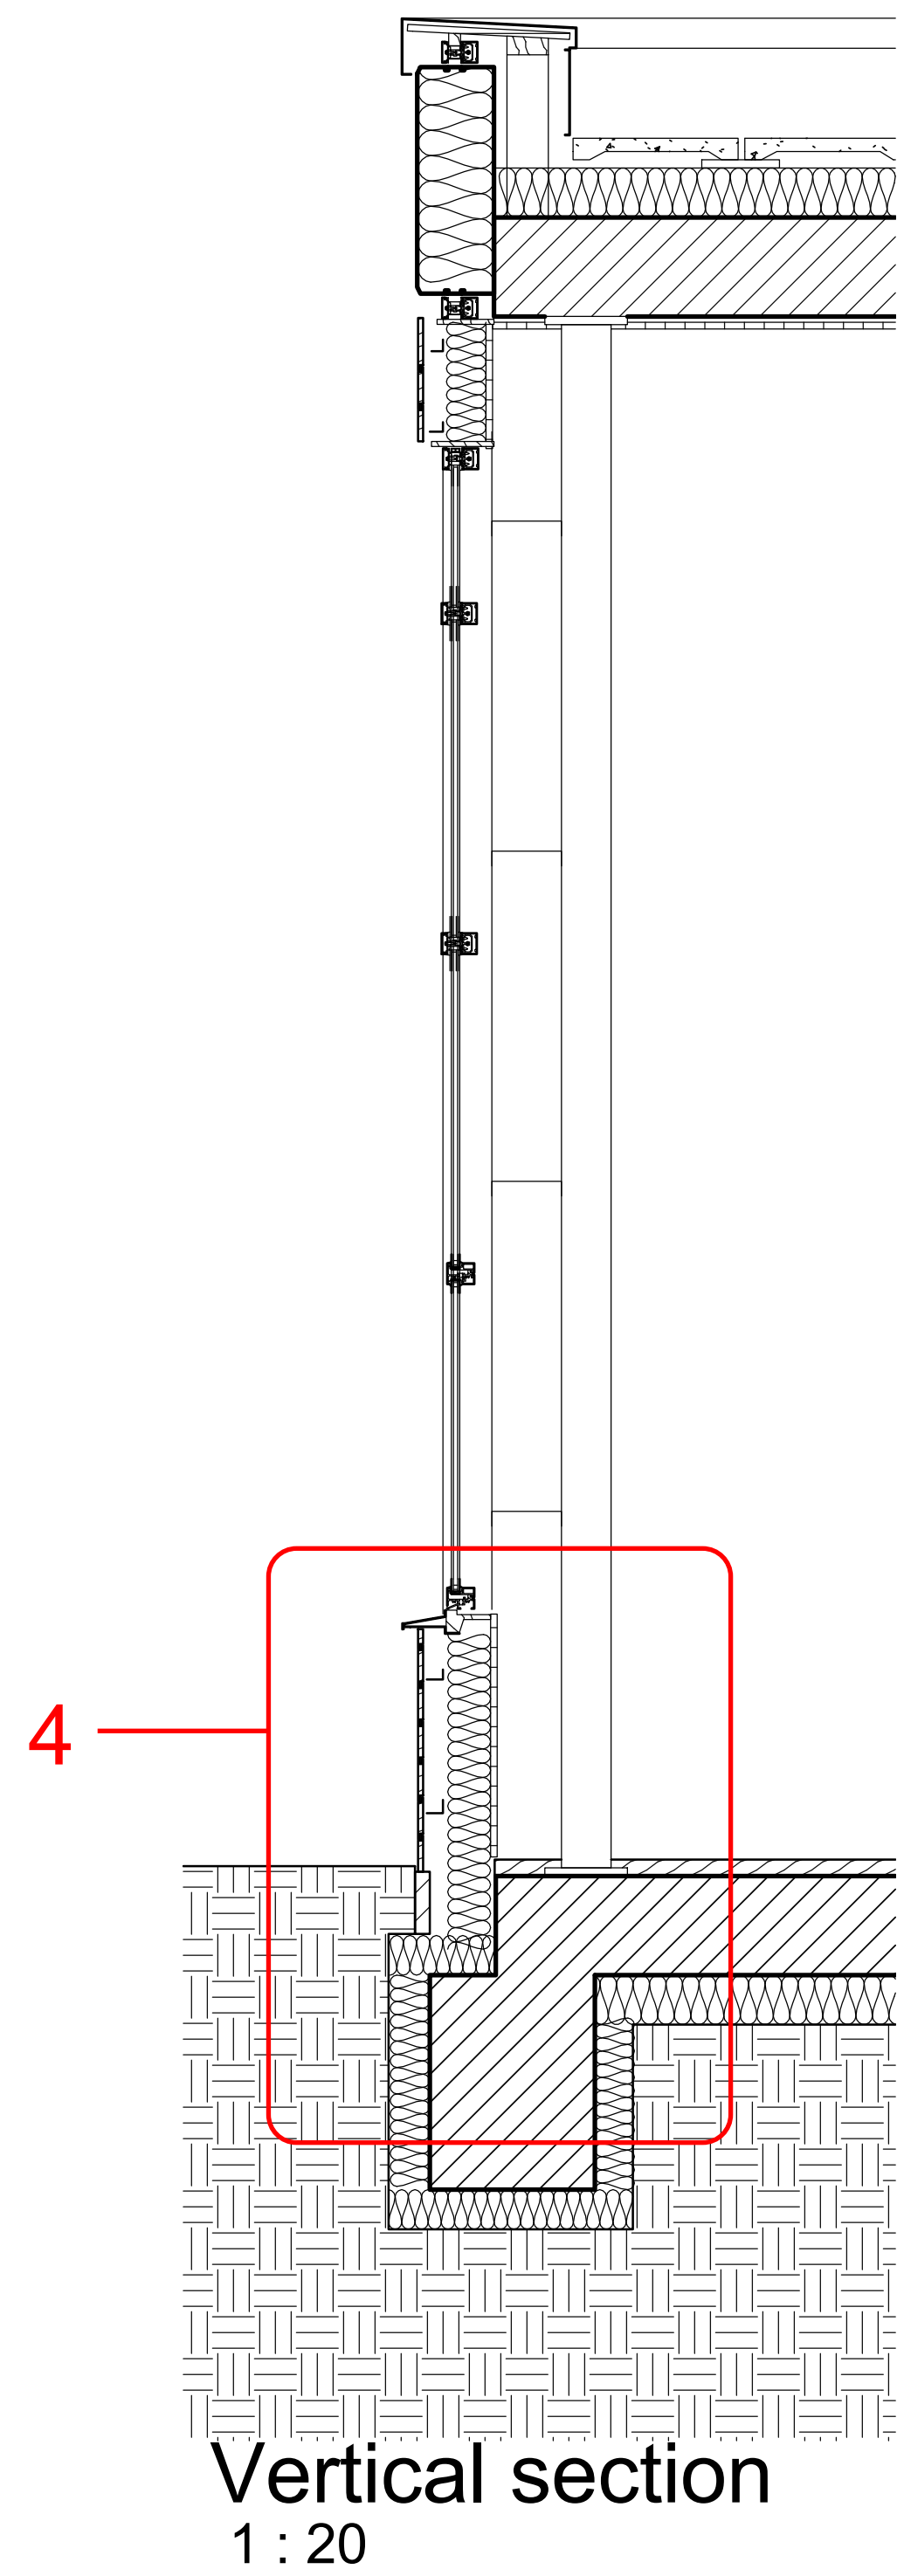


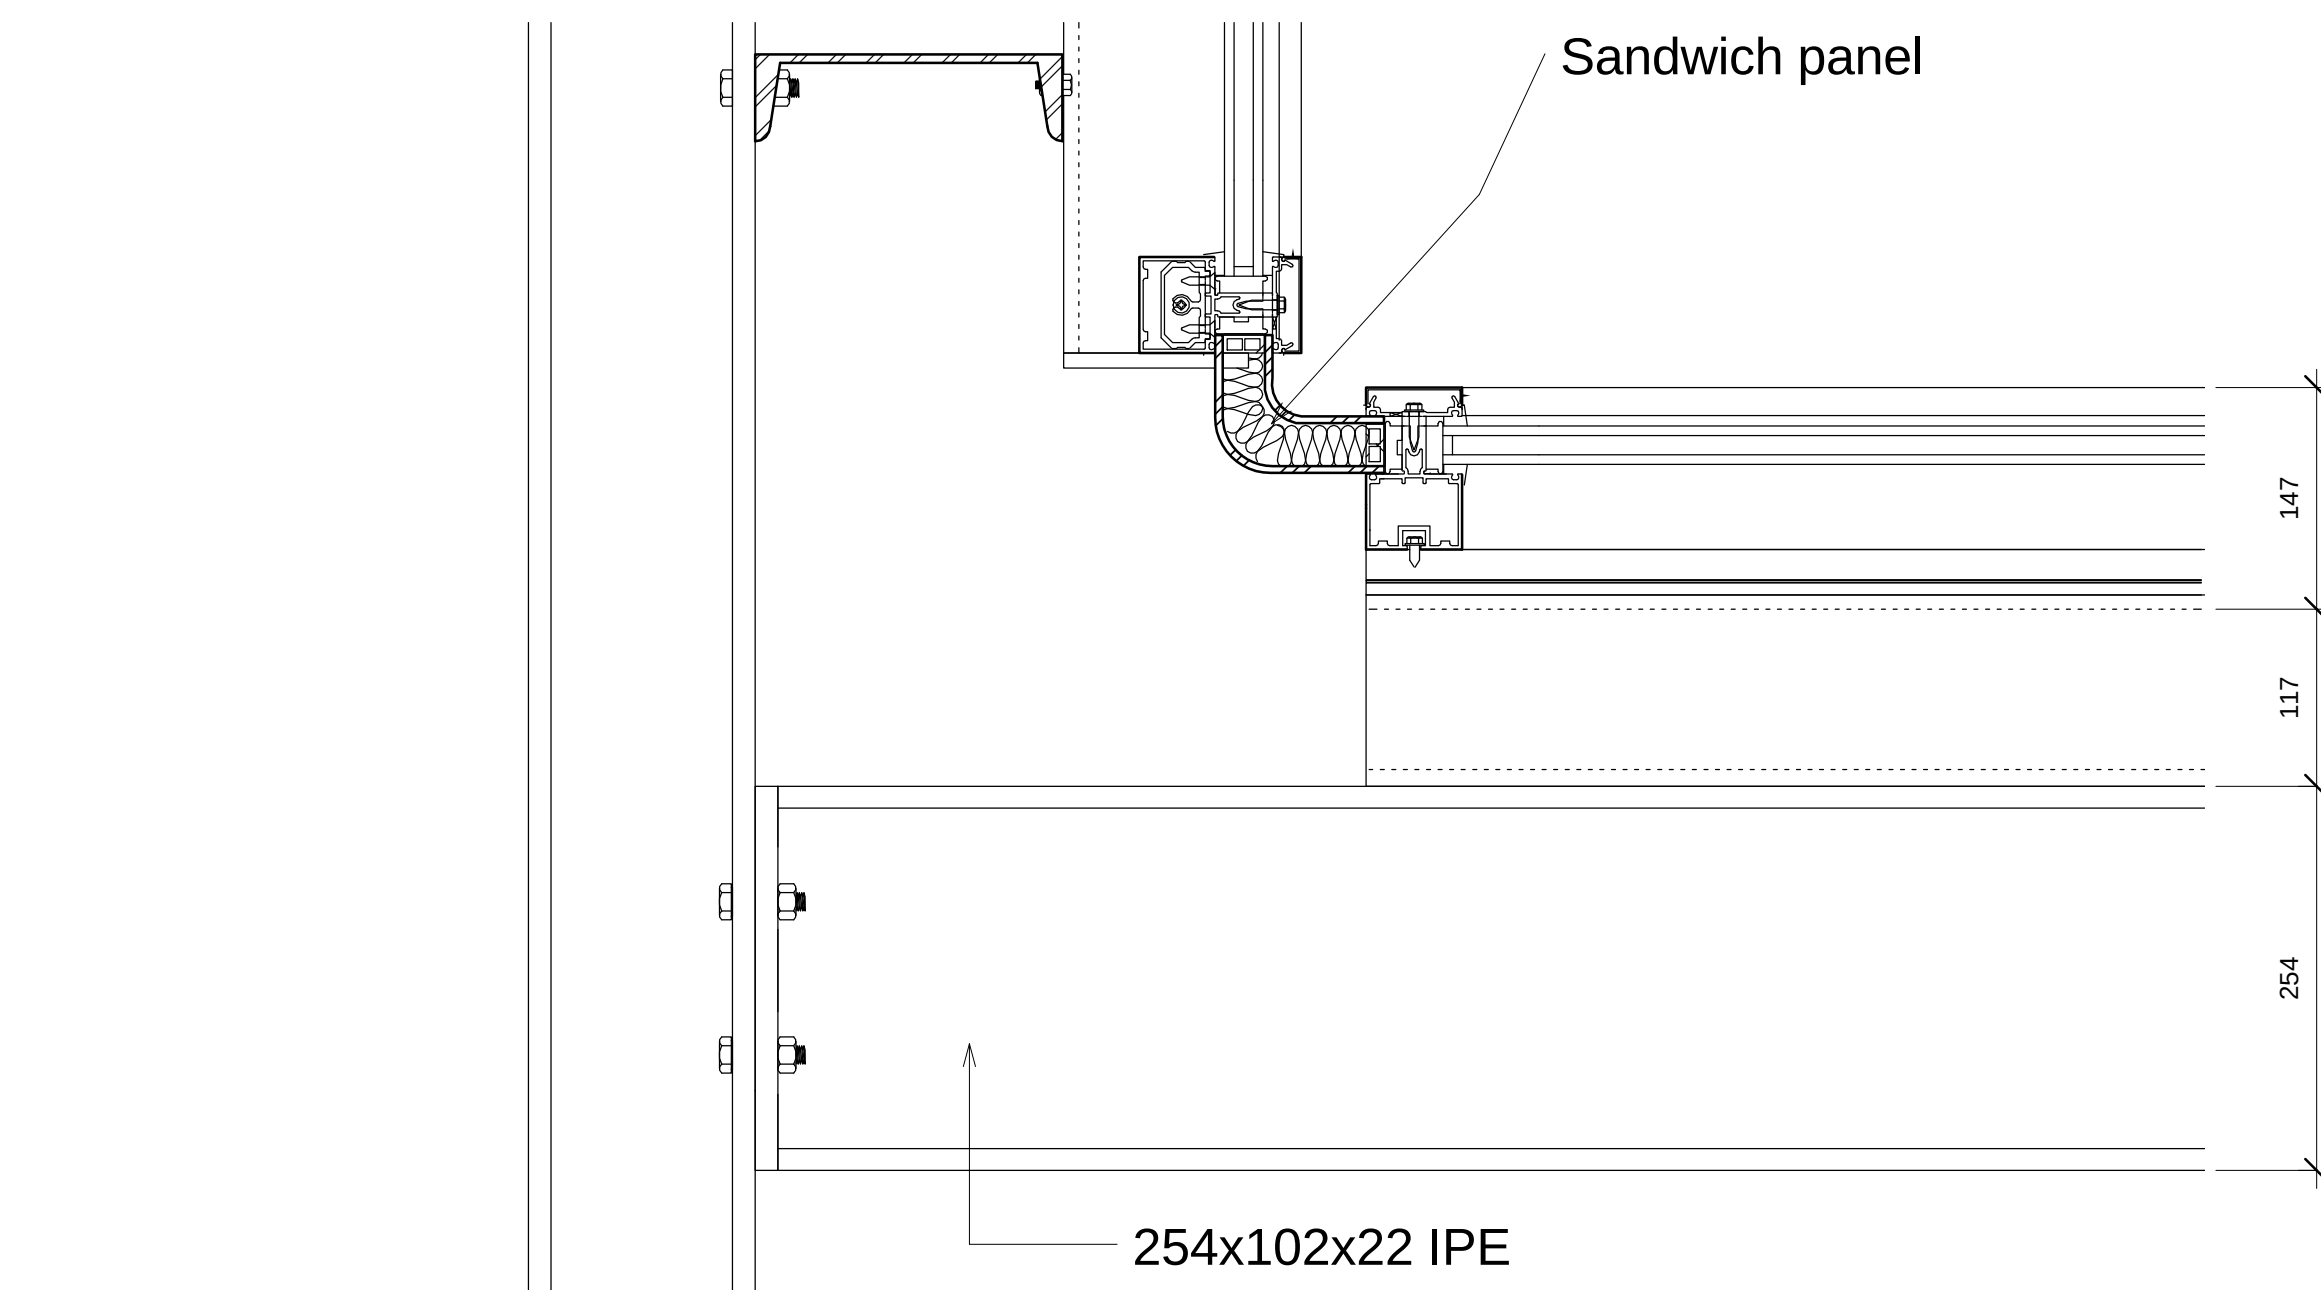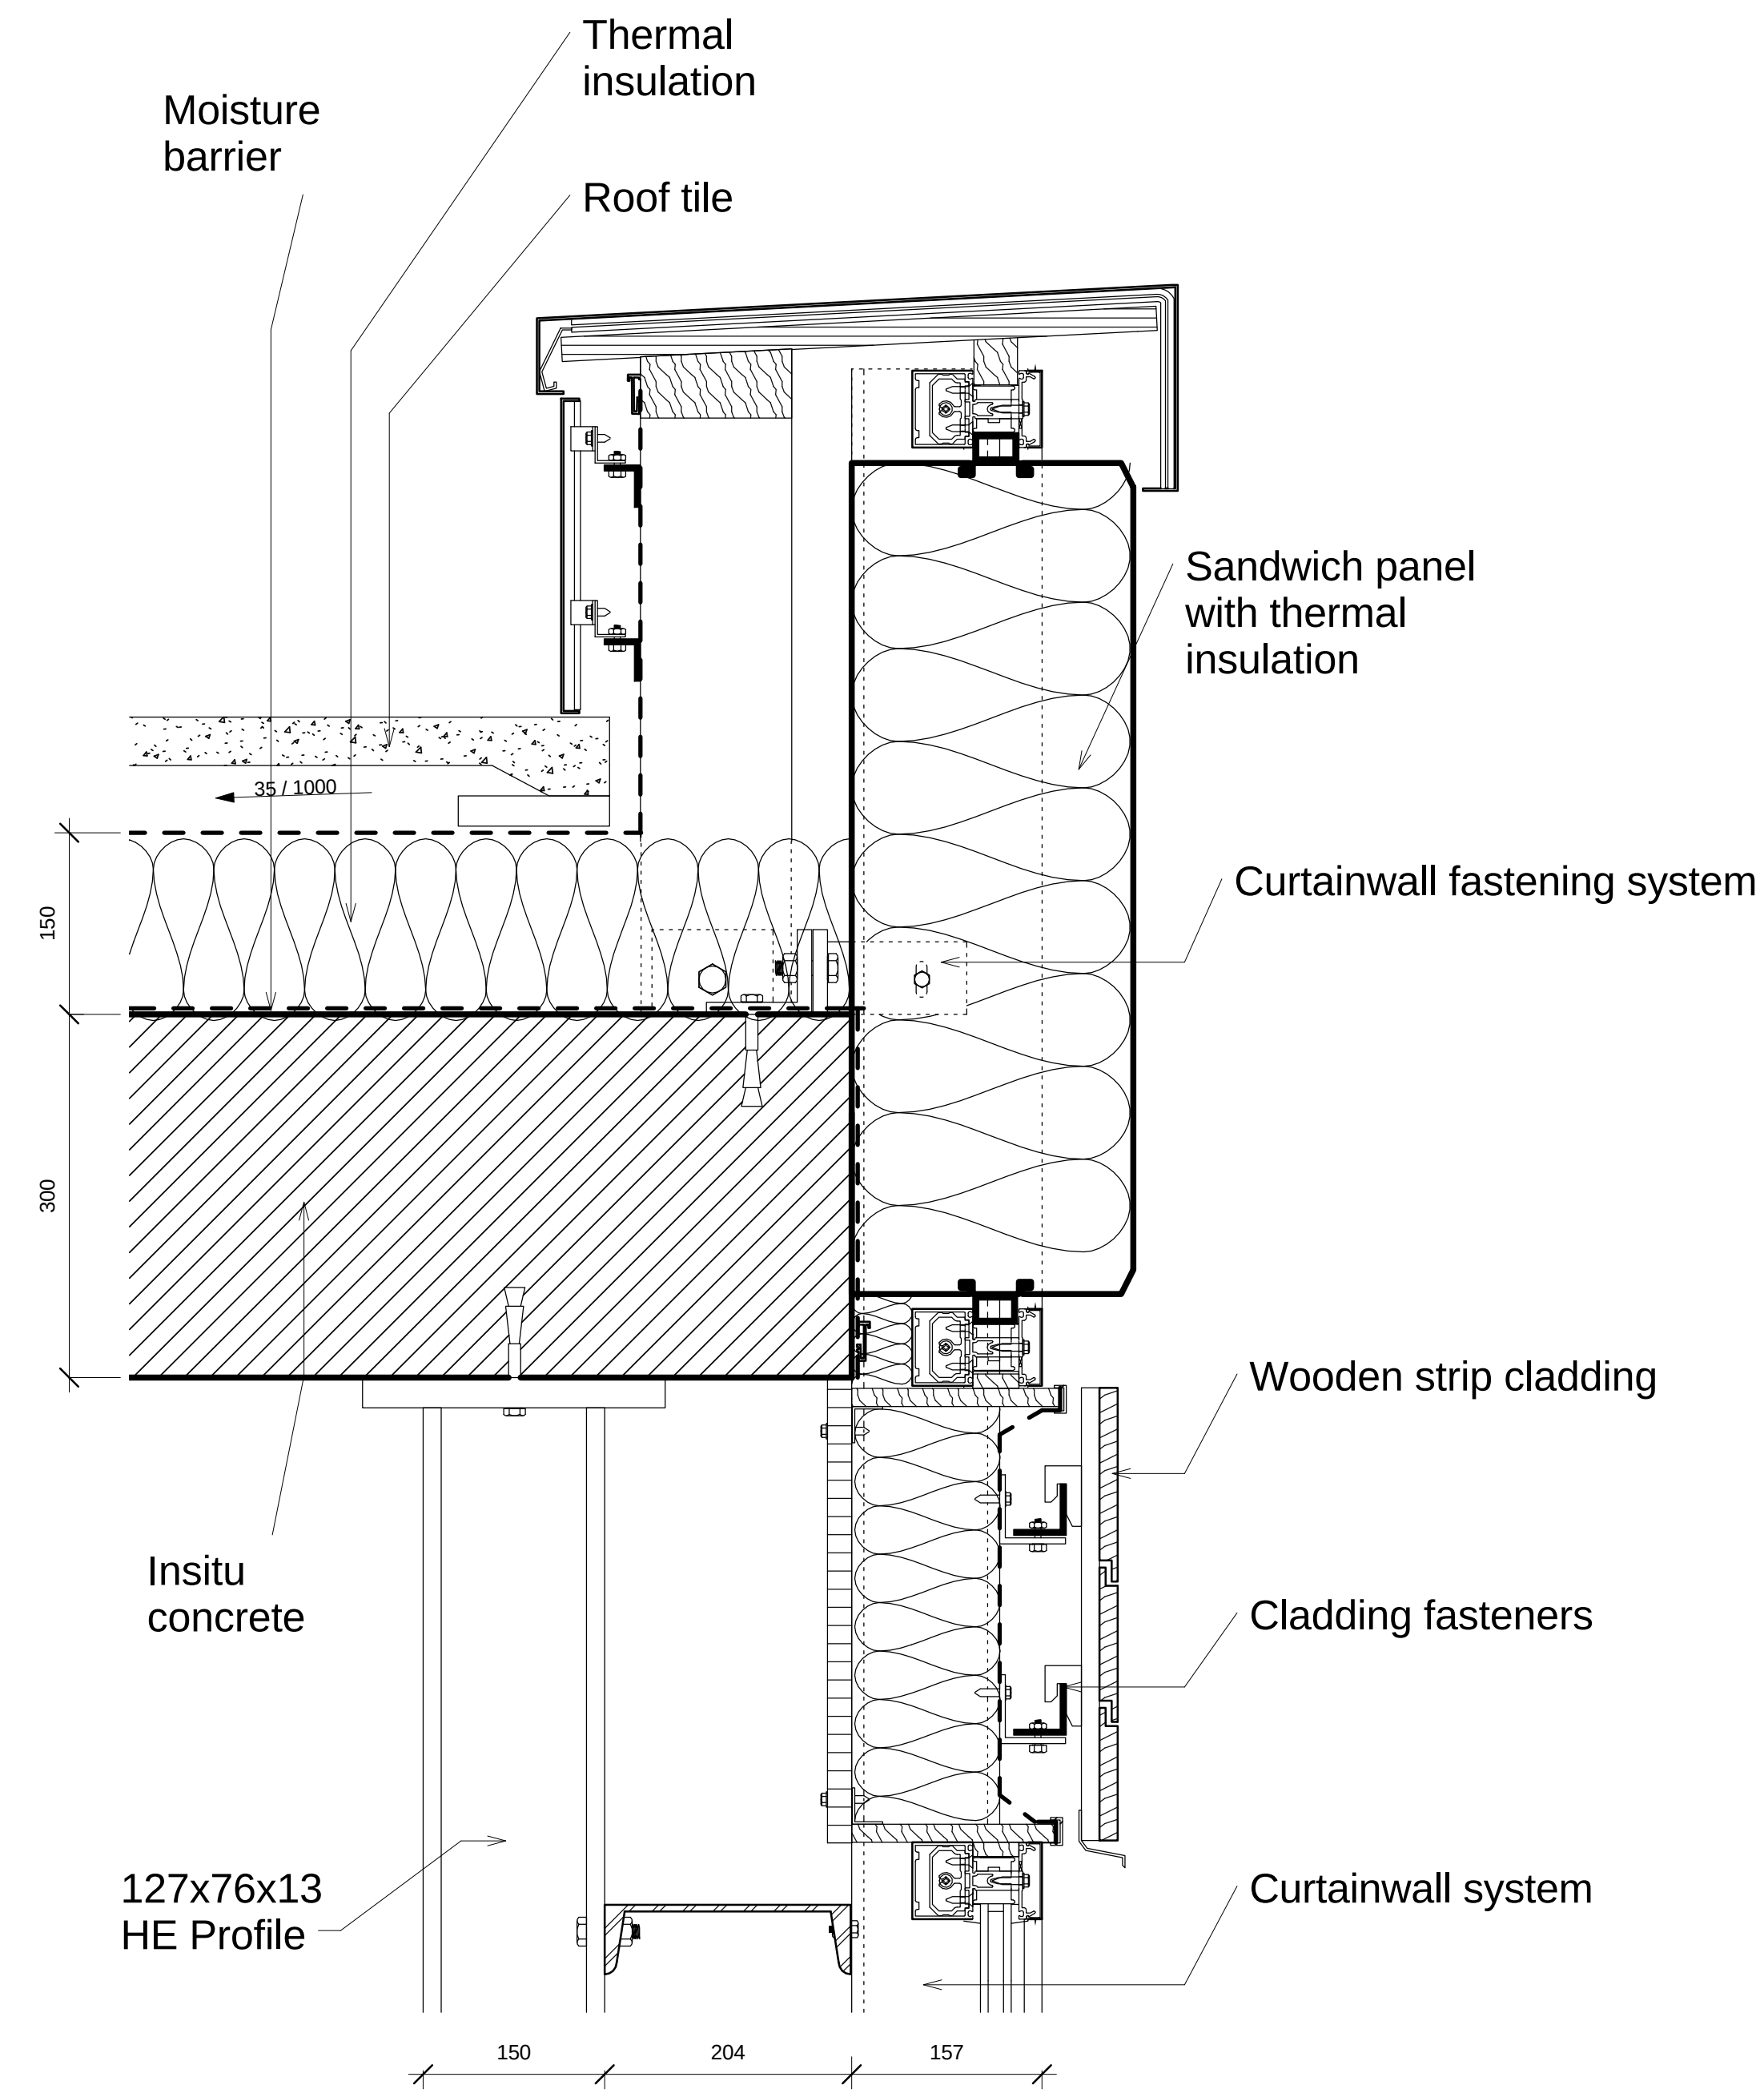


1 Detail1to5RestGH Top
1:5

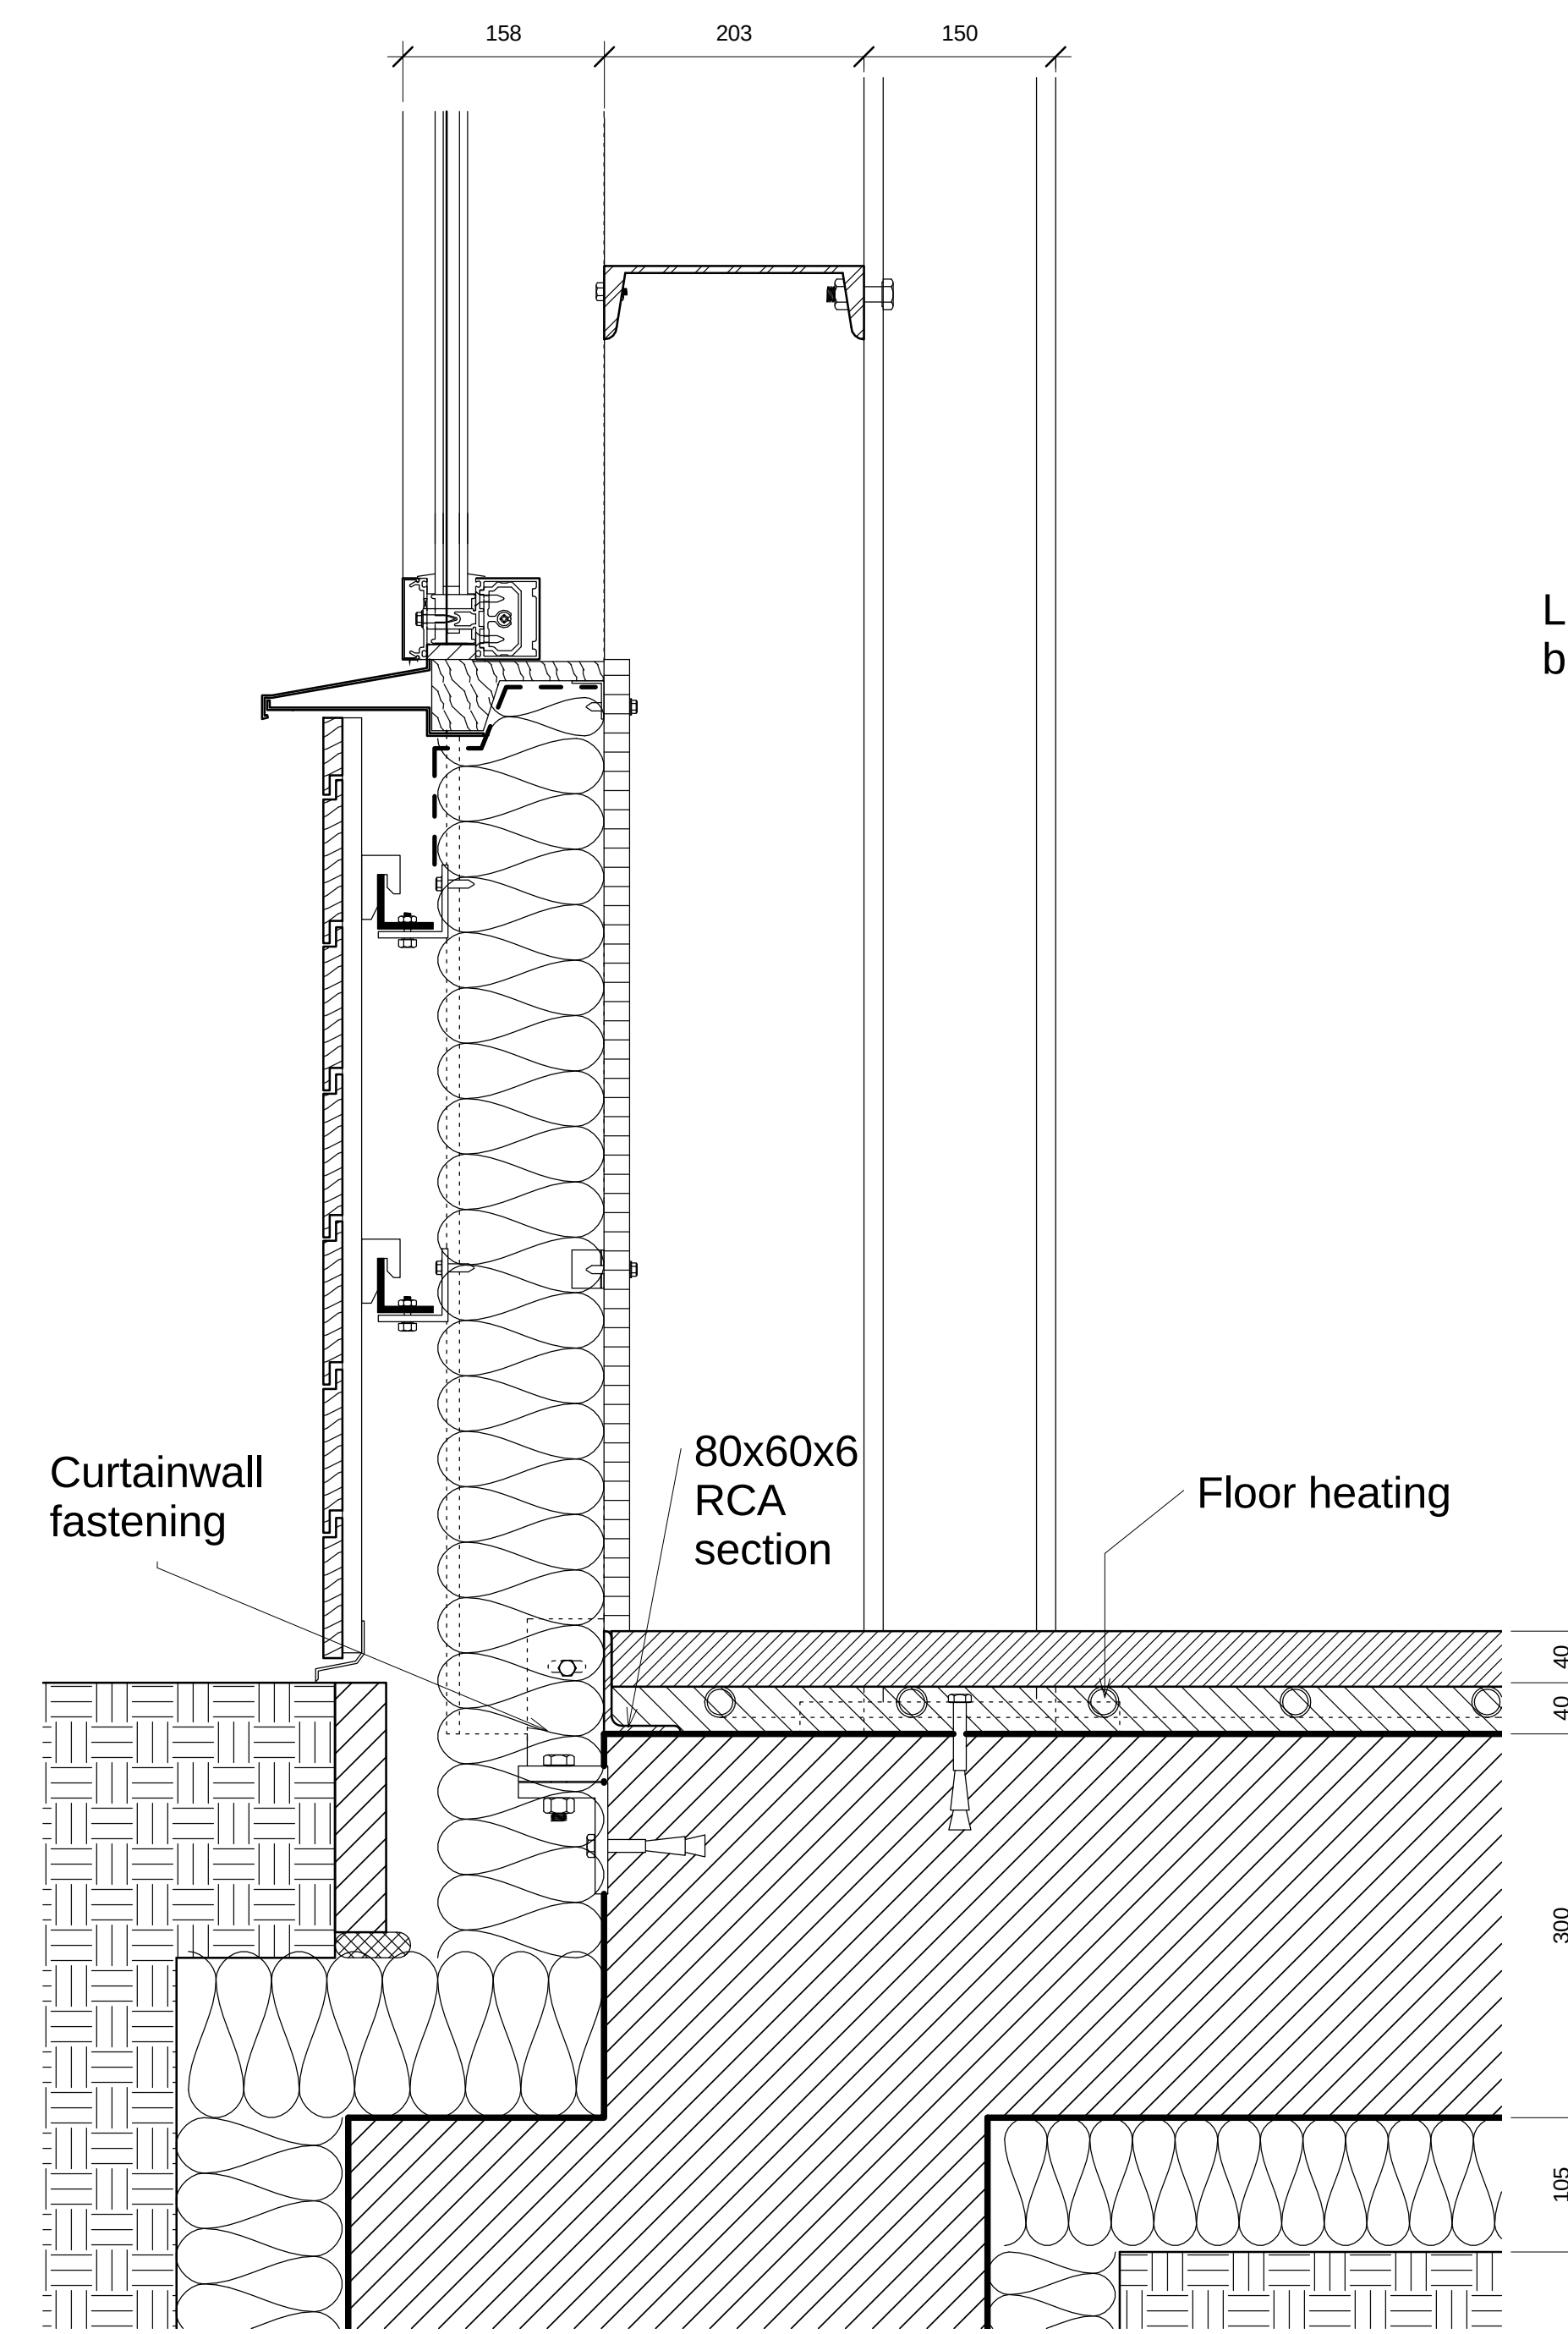

4 Detail1to5Restaurant3
1:5

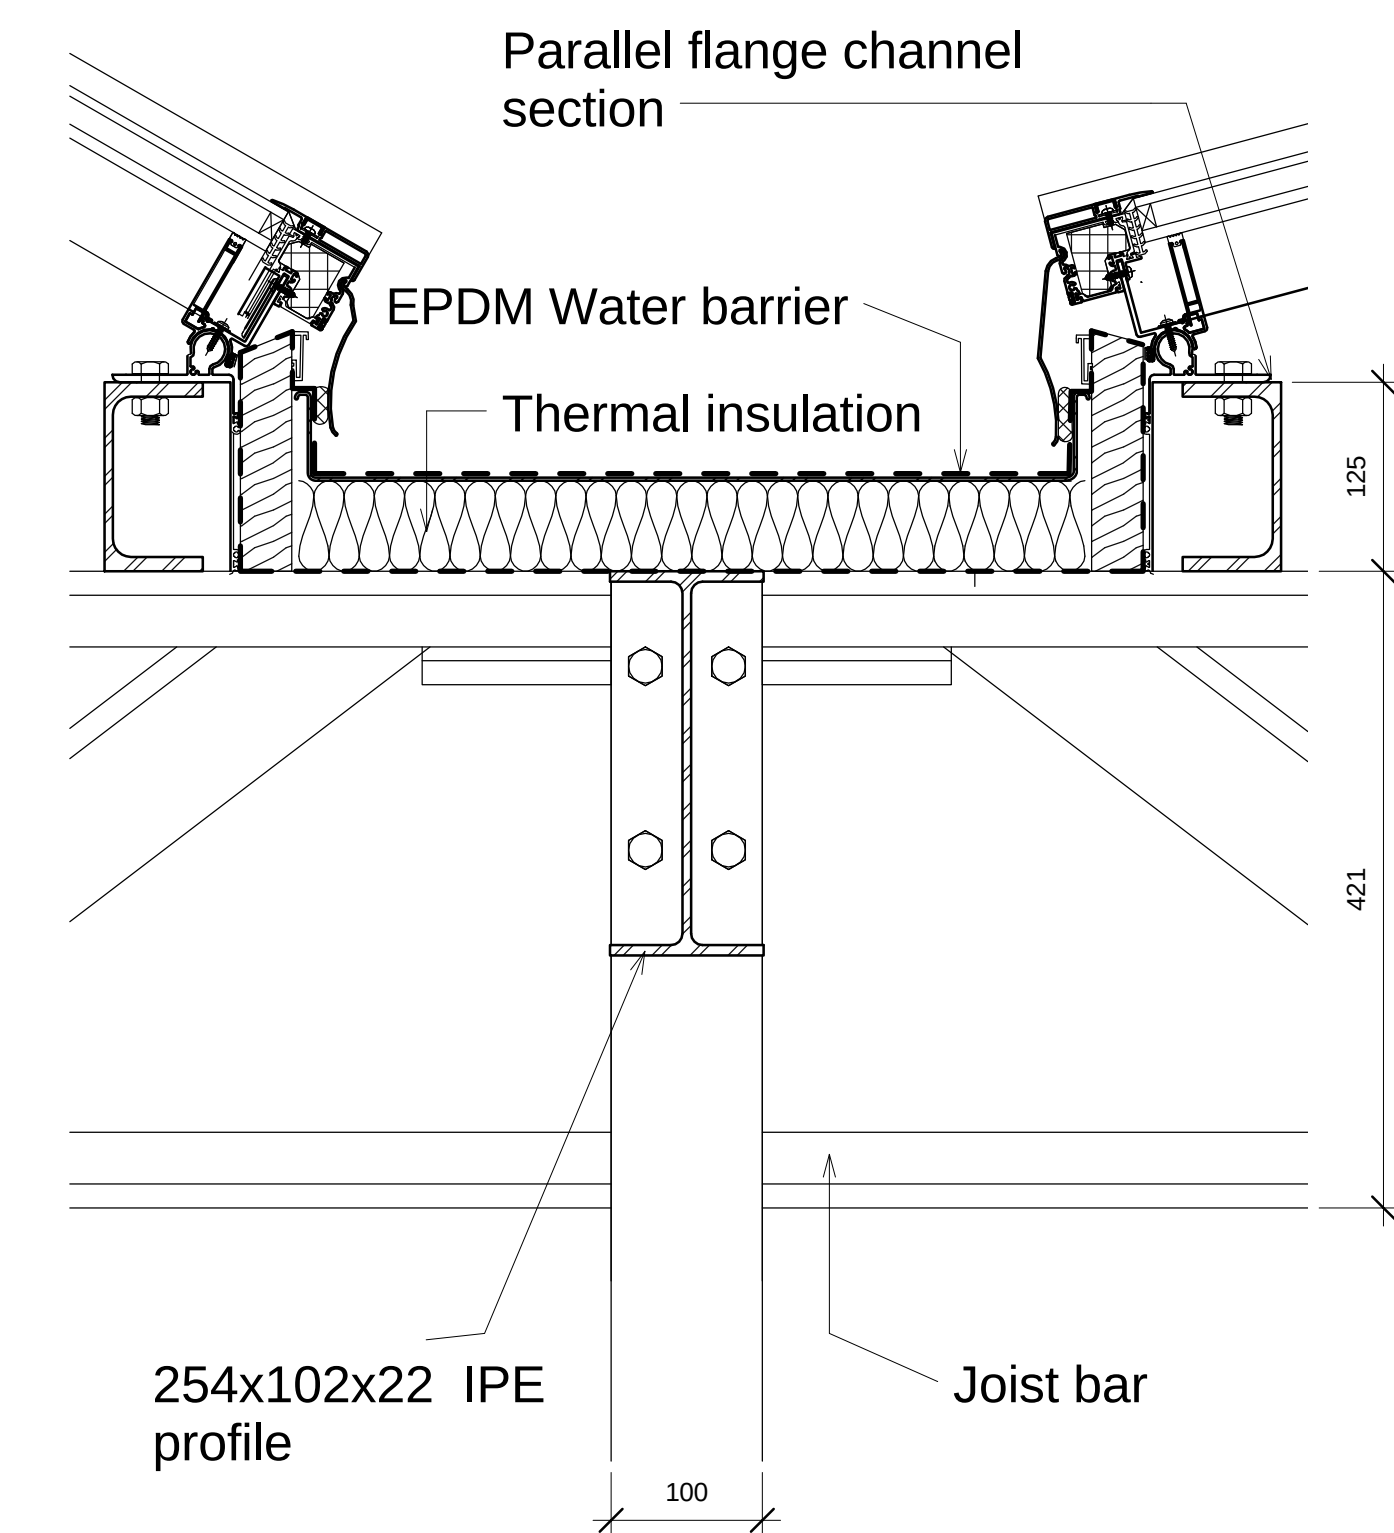

2 Detail1to5 Roof Gutter
1:5

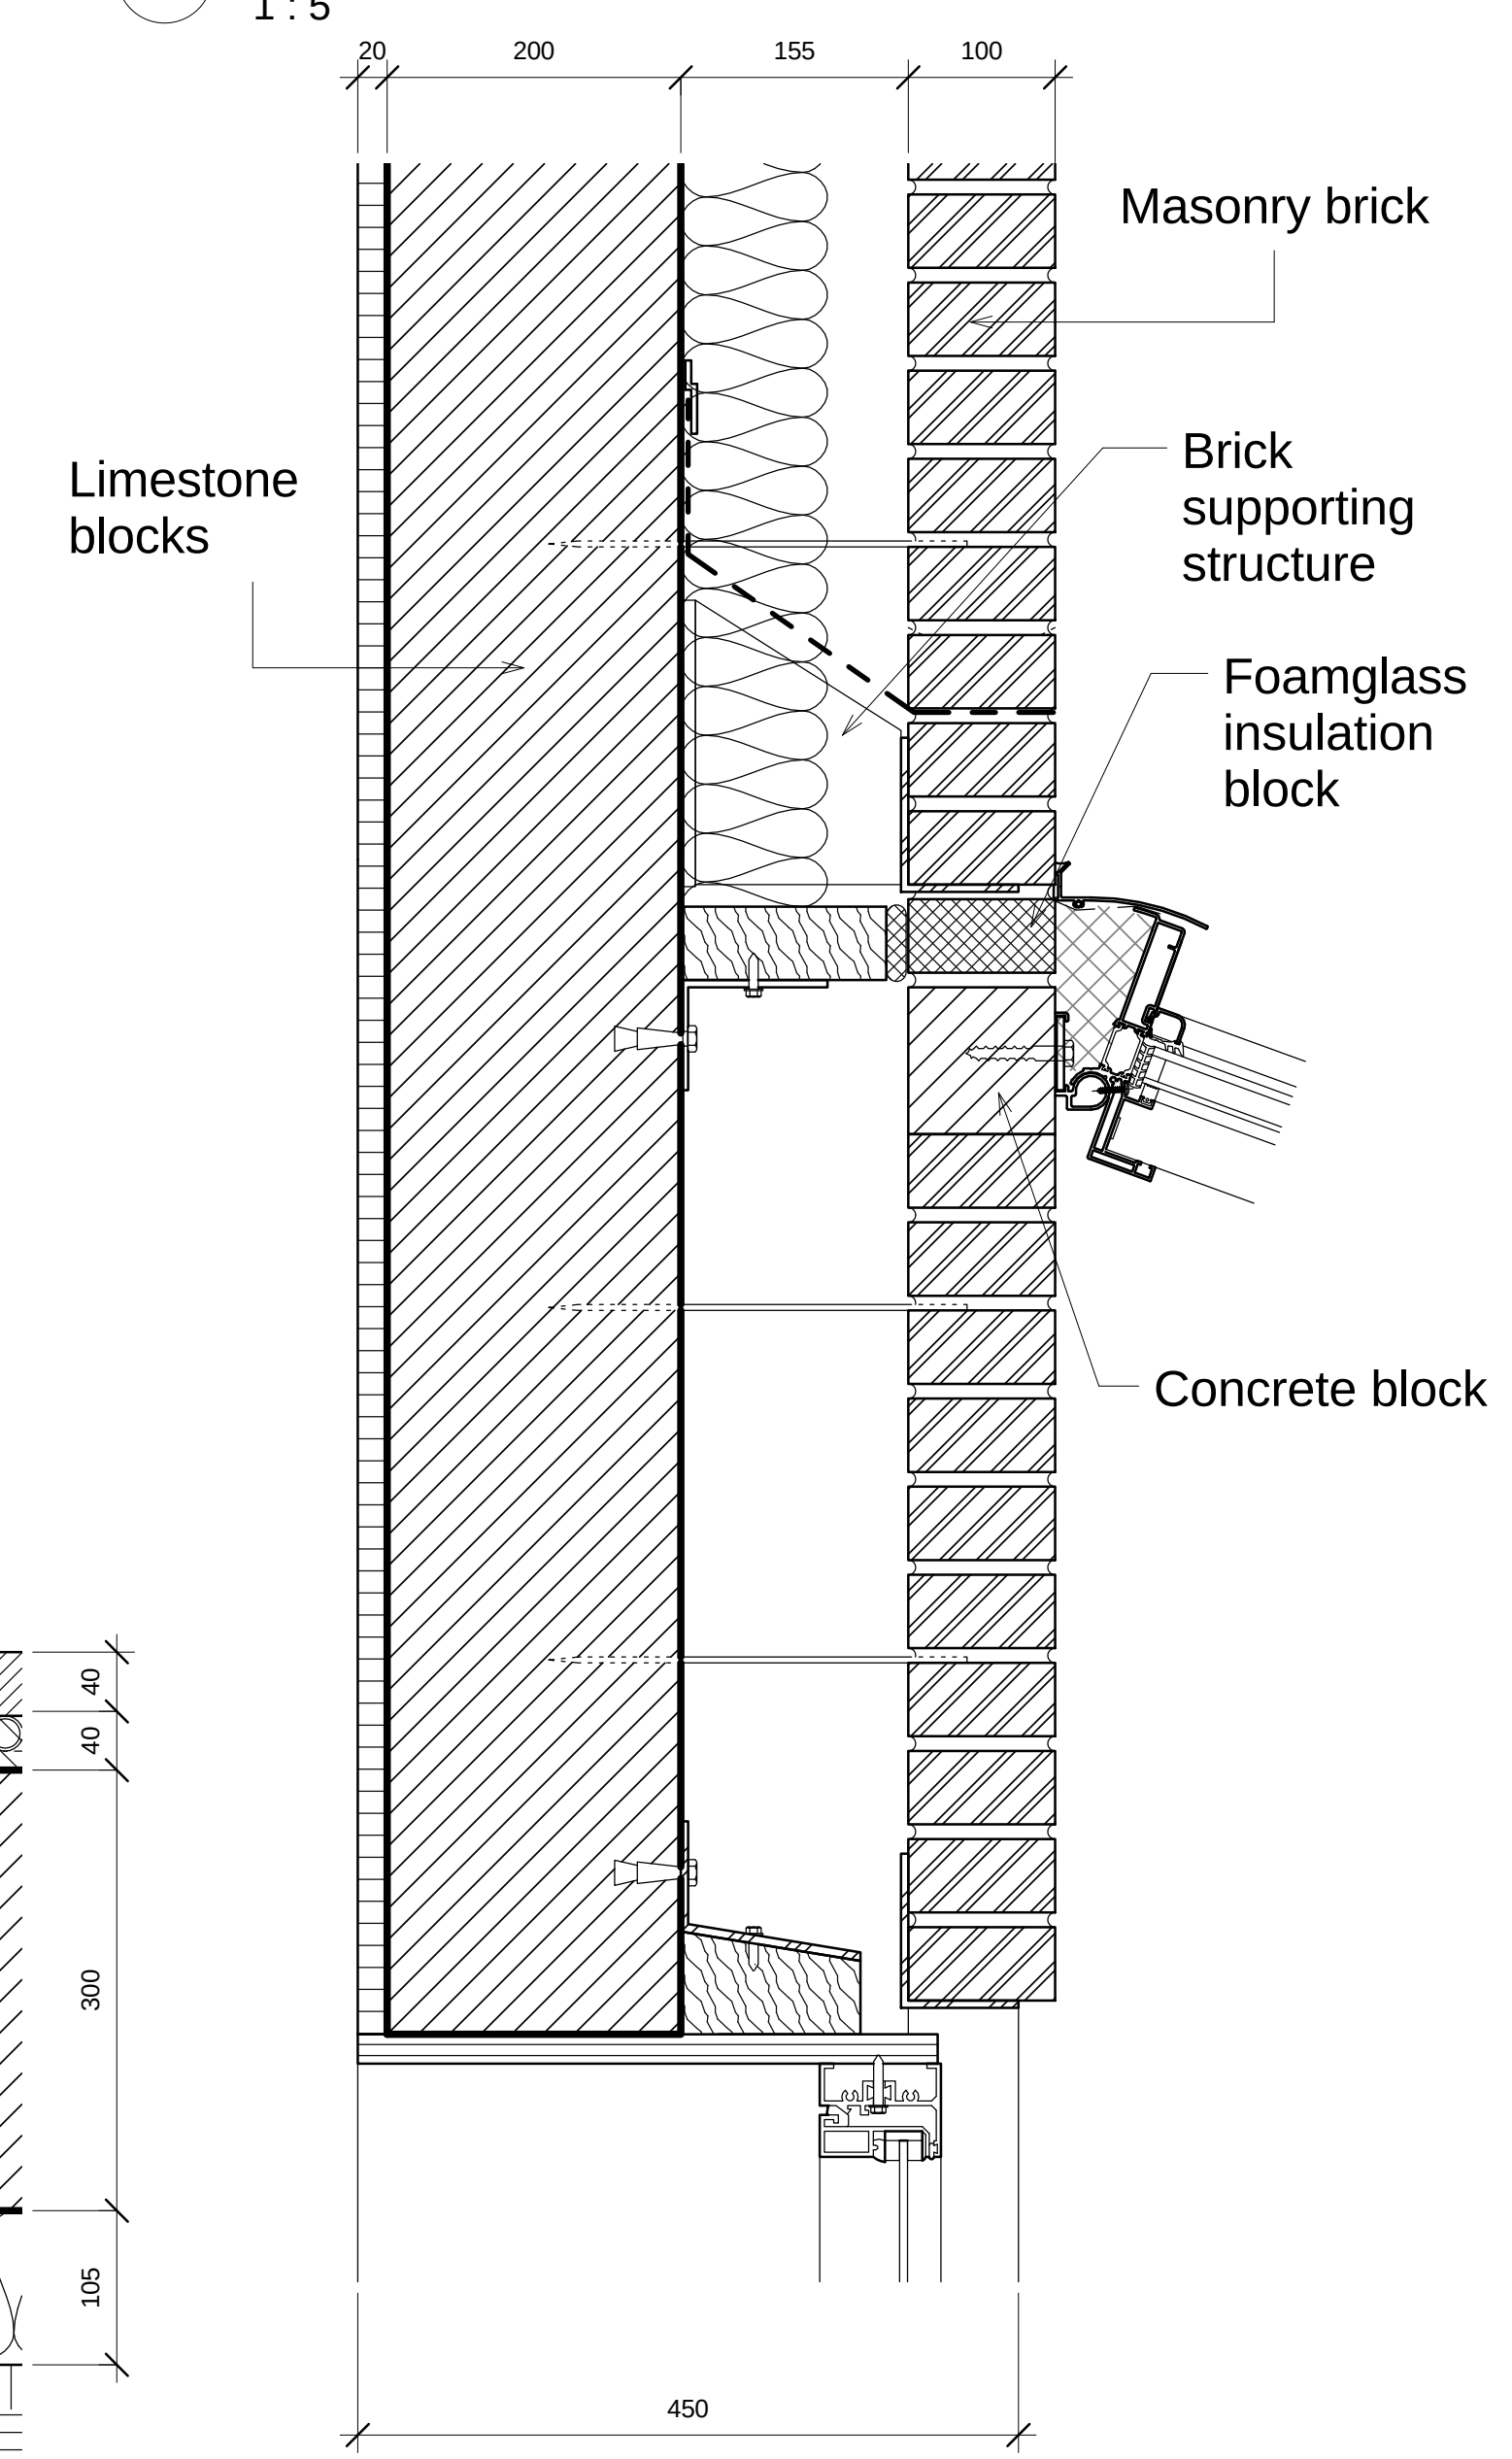

3 Detail1to5GreenHouseKitchen
1:5