


Plans elevations, sections 1:200 / 1:100

Floorplan principle

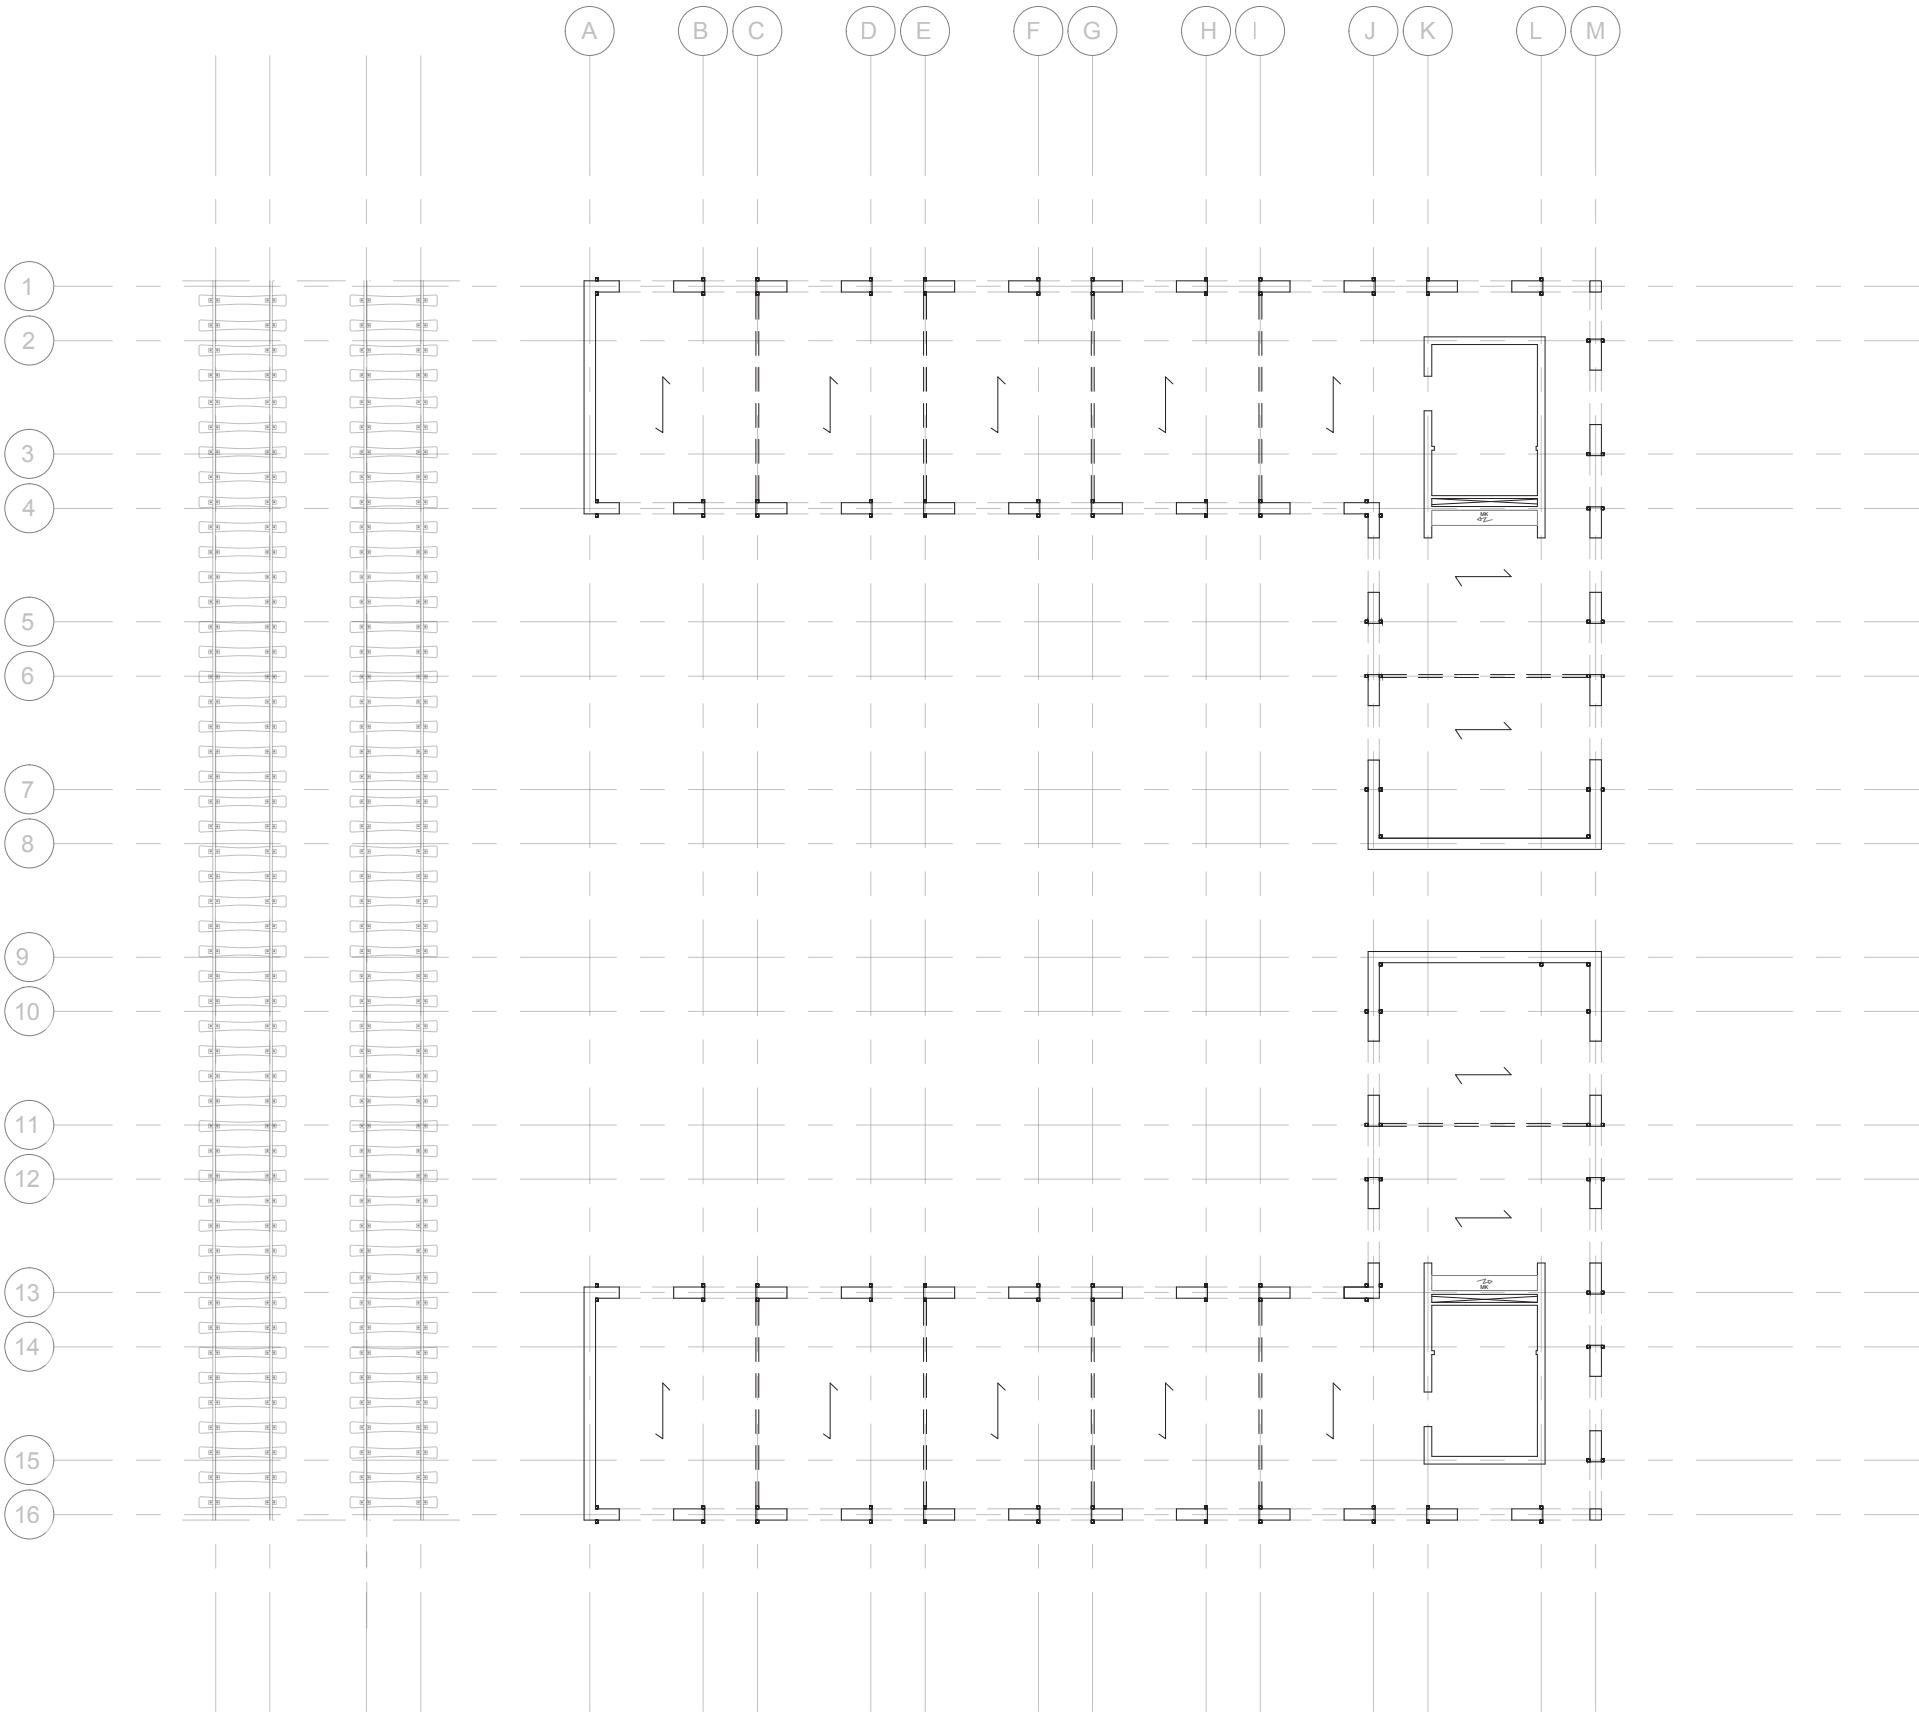




PHASE 1 PLAN 1:200


1. Smuggled petroleum storage
2. Toilets
3. Indoor trading space (scrap metal)
4. Outdoor trading space (agricultural goods)
5. Passage
6. Contemplation room
7. Storage general smuggled products
8. Indoor trading space (household appliances)
9. Waste spaces



Section phase 1
1:100

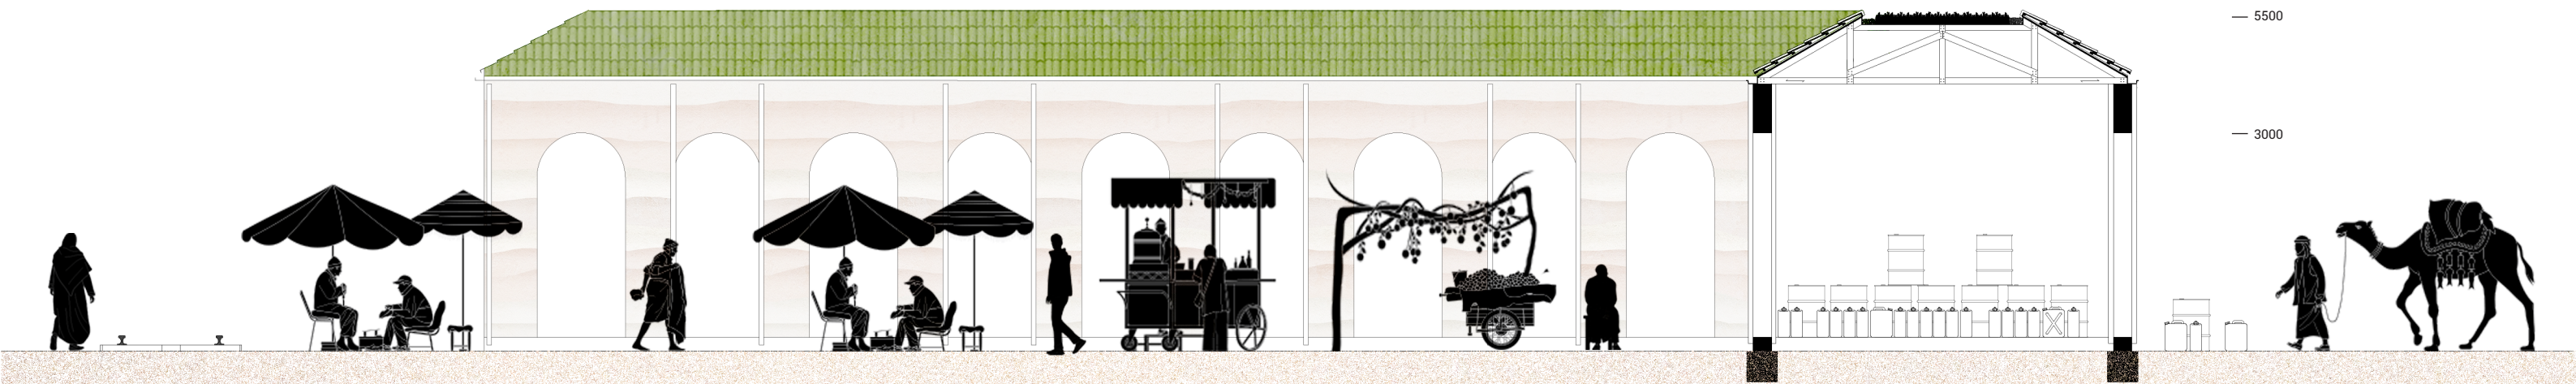

Remise


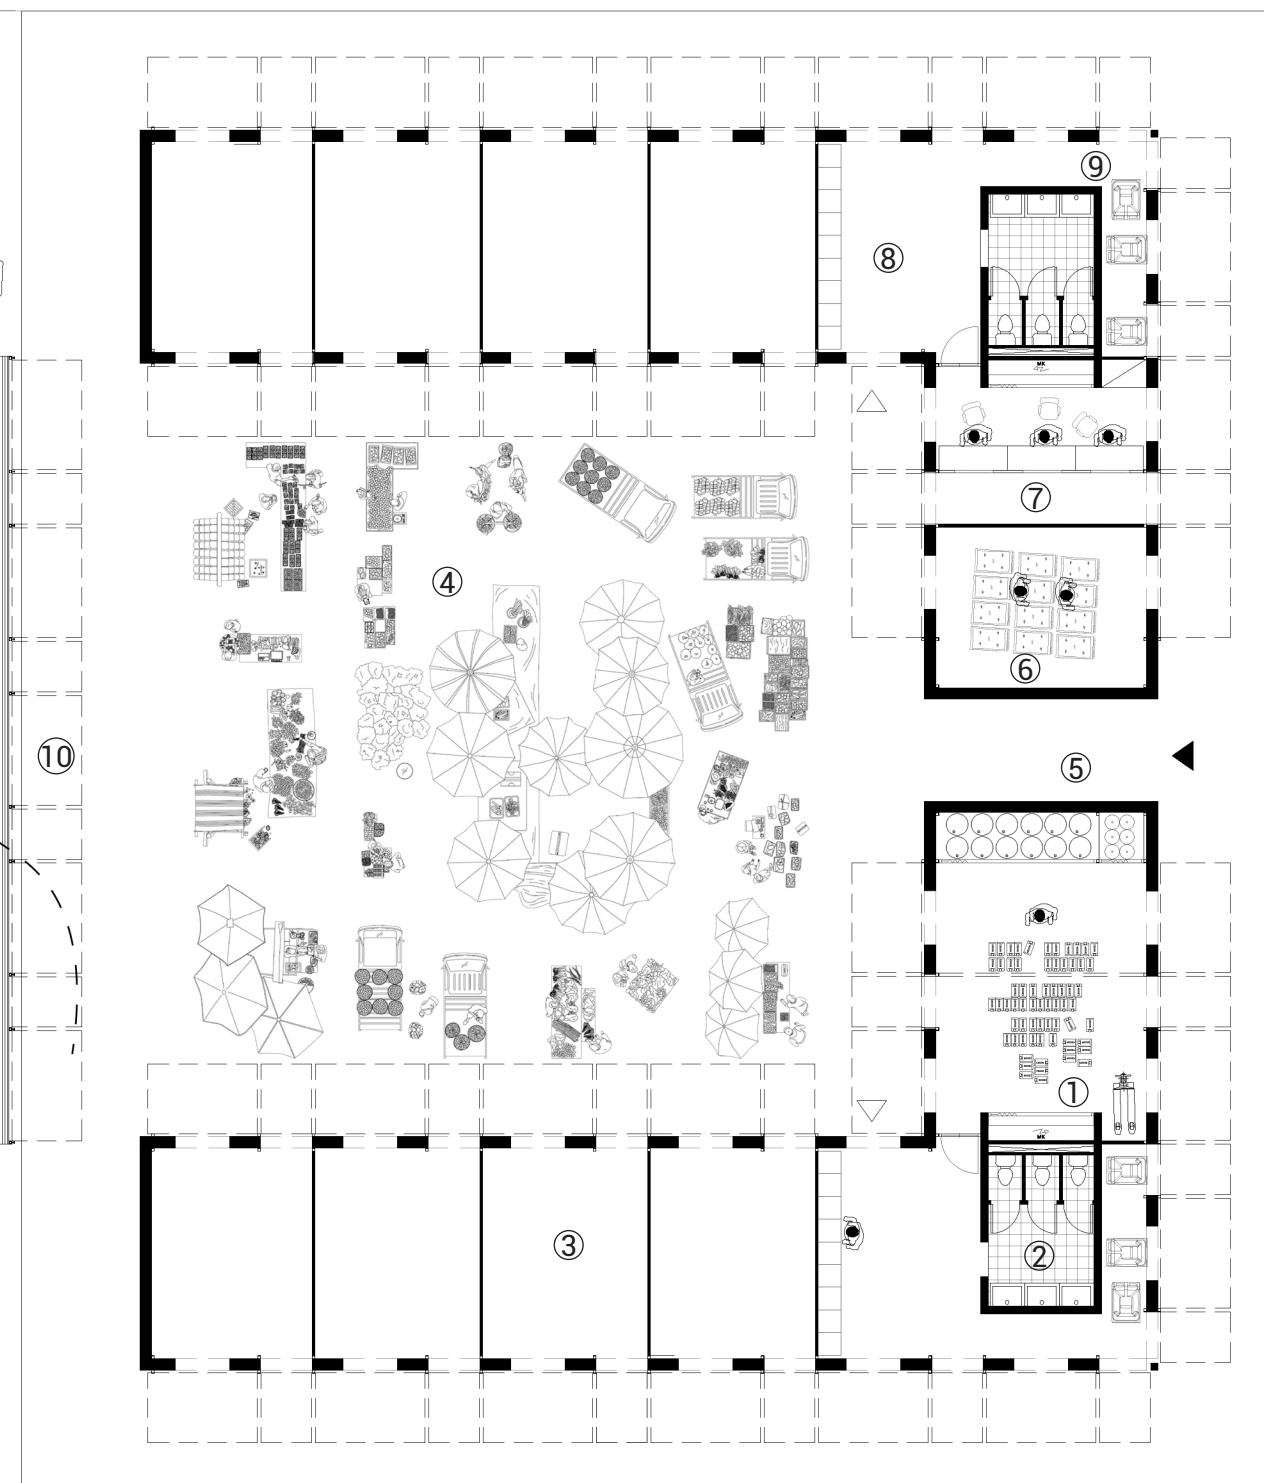


PHASE 2/3 PLAN 1:200

- 1. Smuggled petroleum storage
- 2. Toilets
- 3. Commercial space
- 4. Outdoor trading space (agricultural goods)
- 5. Passage
- 6. Contemplation room
- 7. Ticket office/ reception
- 8. Lockers
- 9. Waste spaces
- 10. Free zone traveling market




Section phase 2/3
1:200

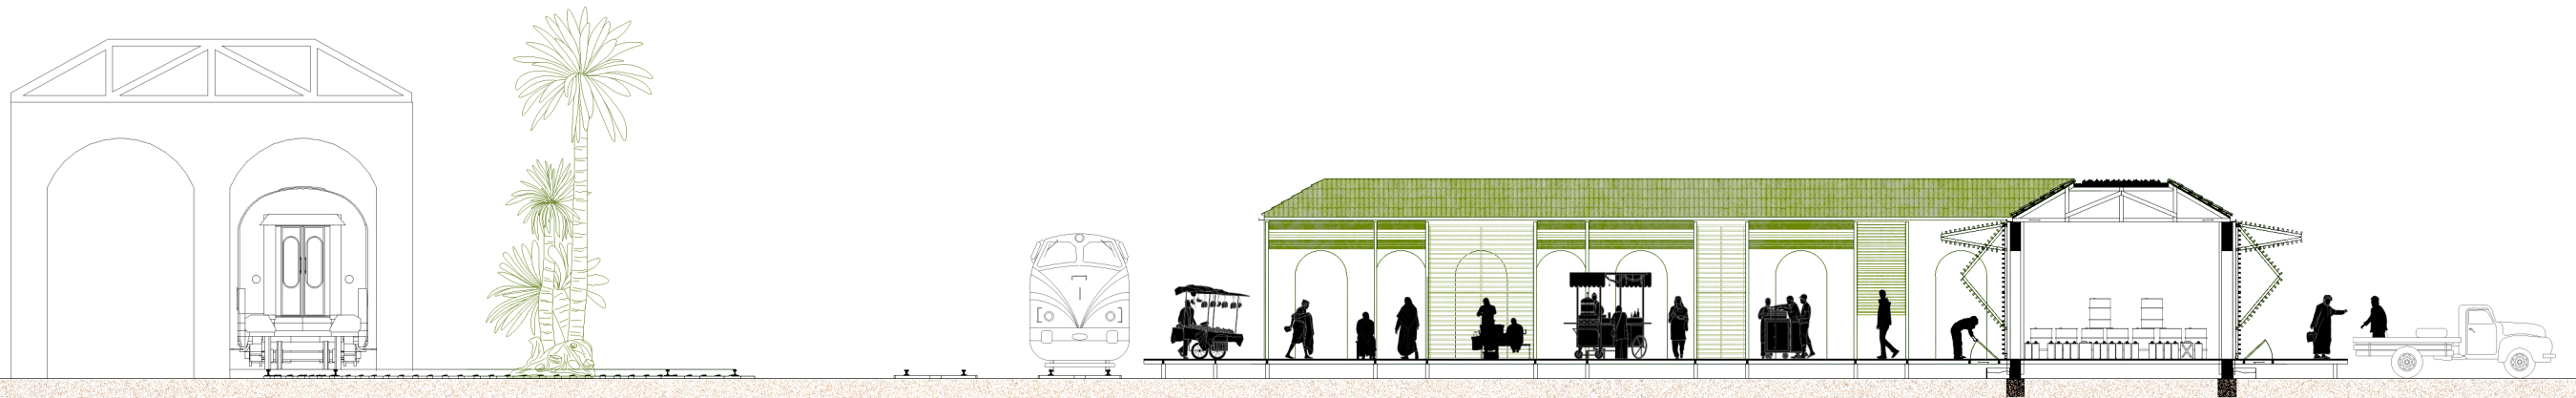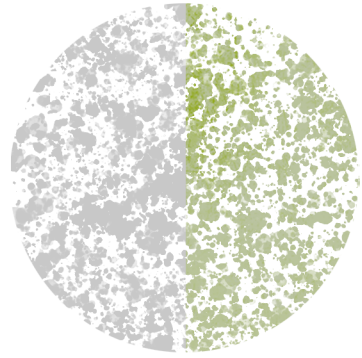



East facade
1:100




North facade
1:100

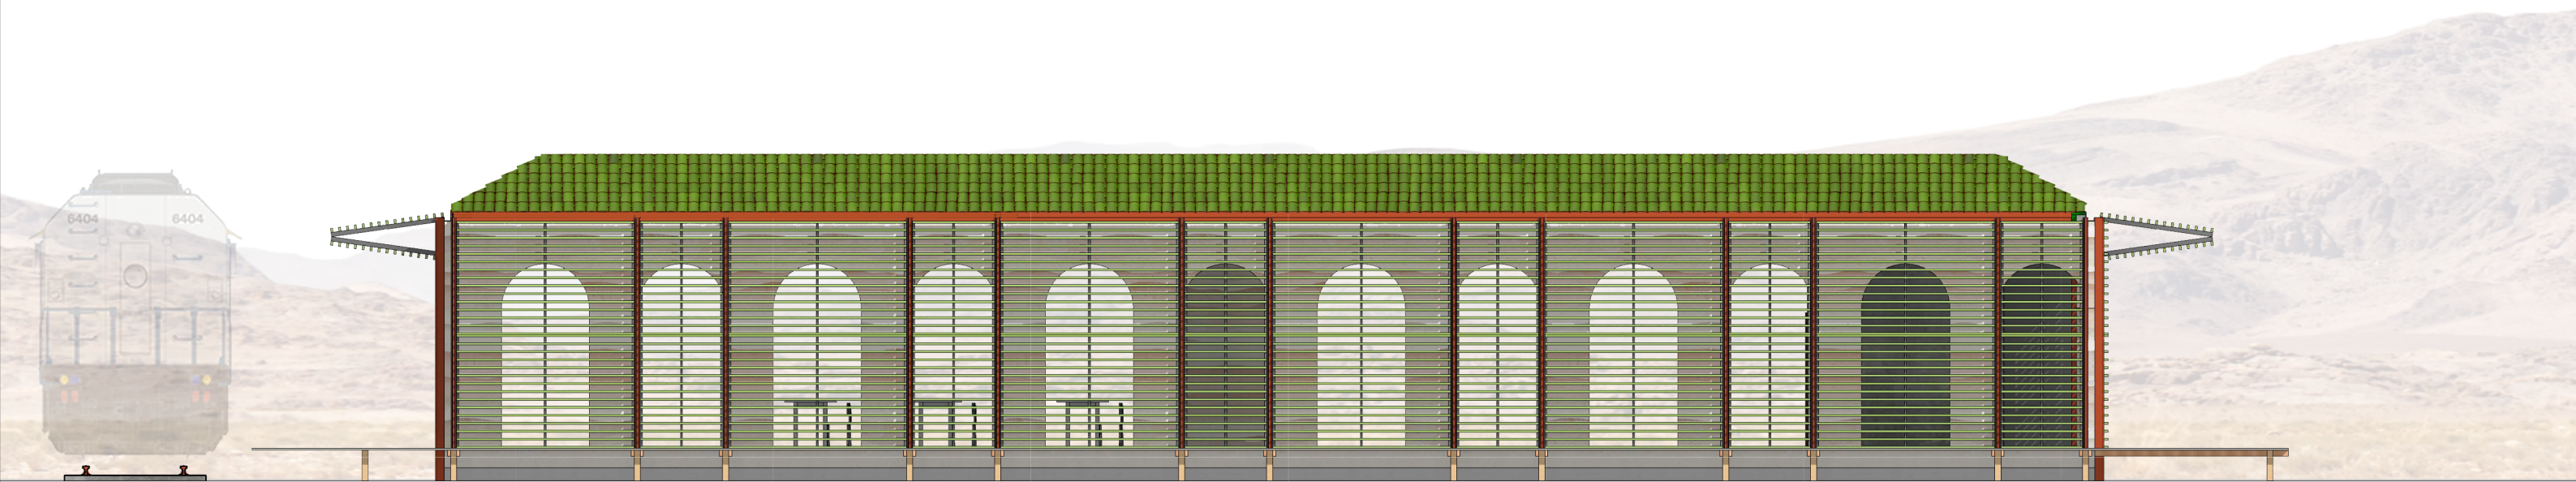

Section A phase 4
1:200

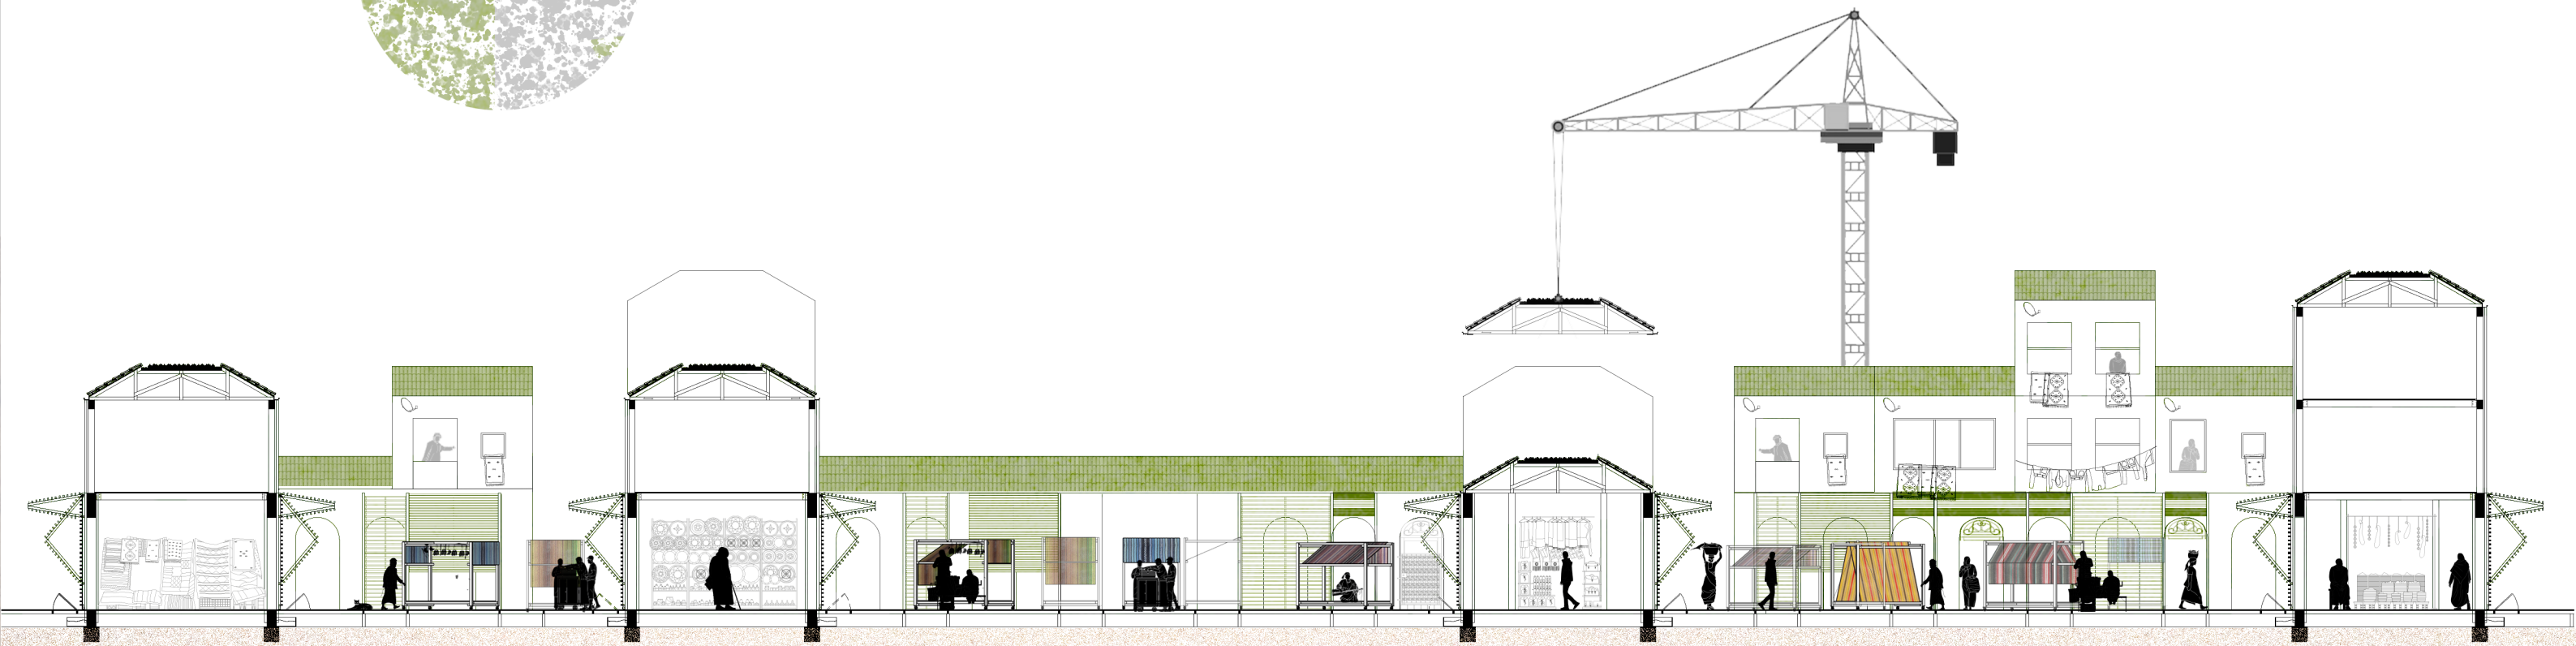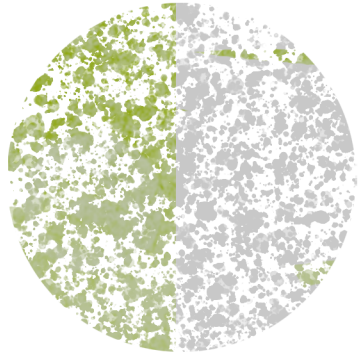


Section B phase 4
1:100

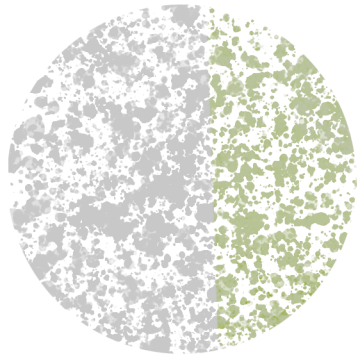

Plan ground level 1:500

Floorplan phase 4
1:500

Remise

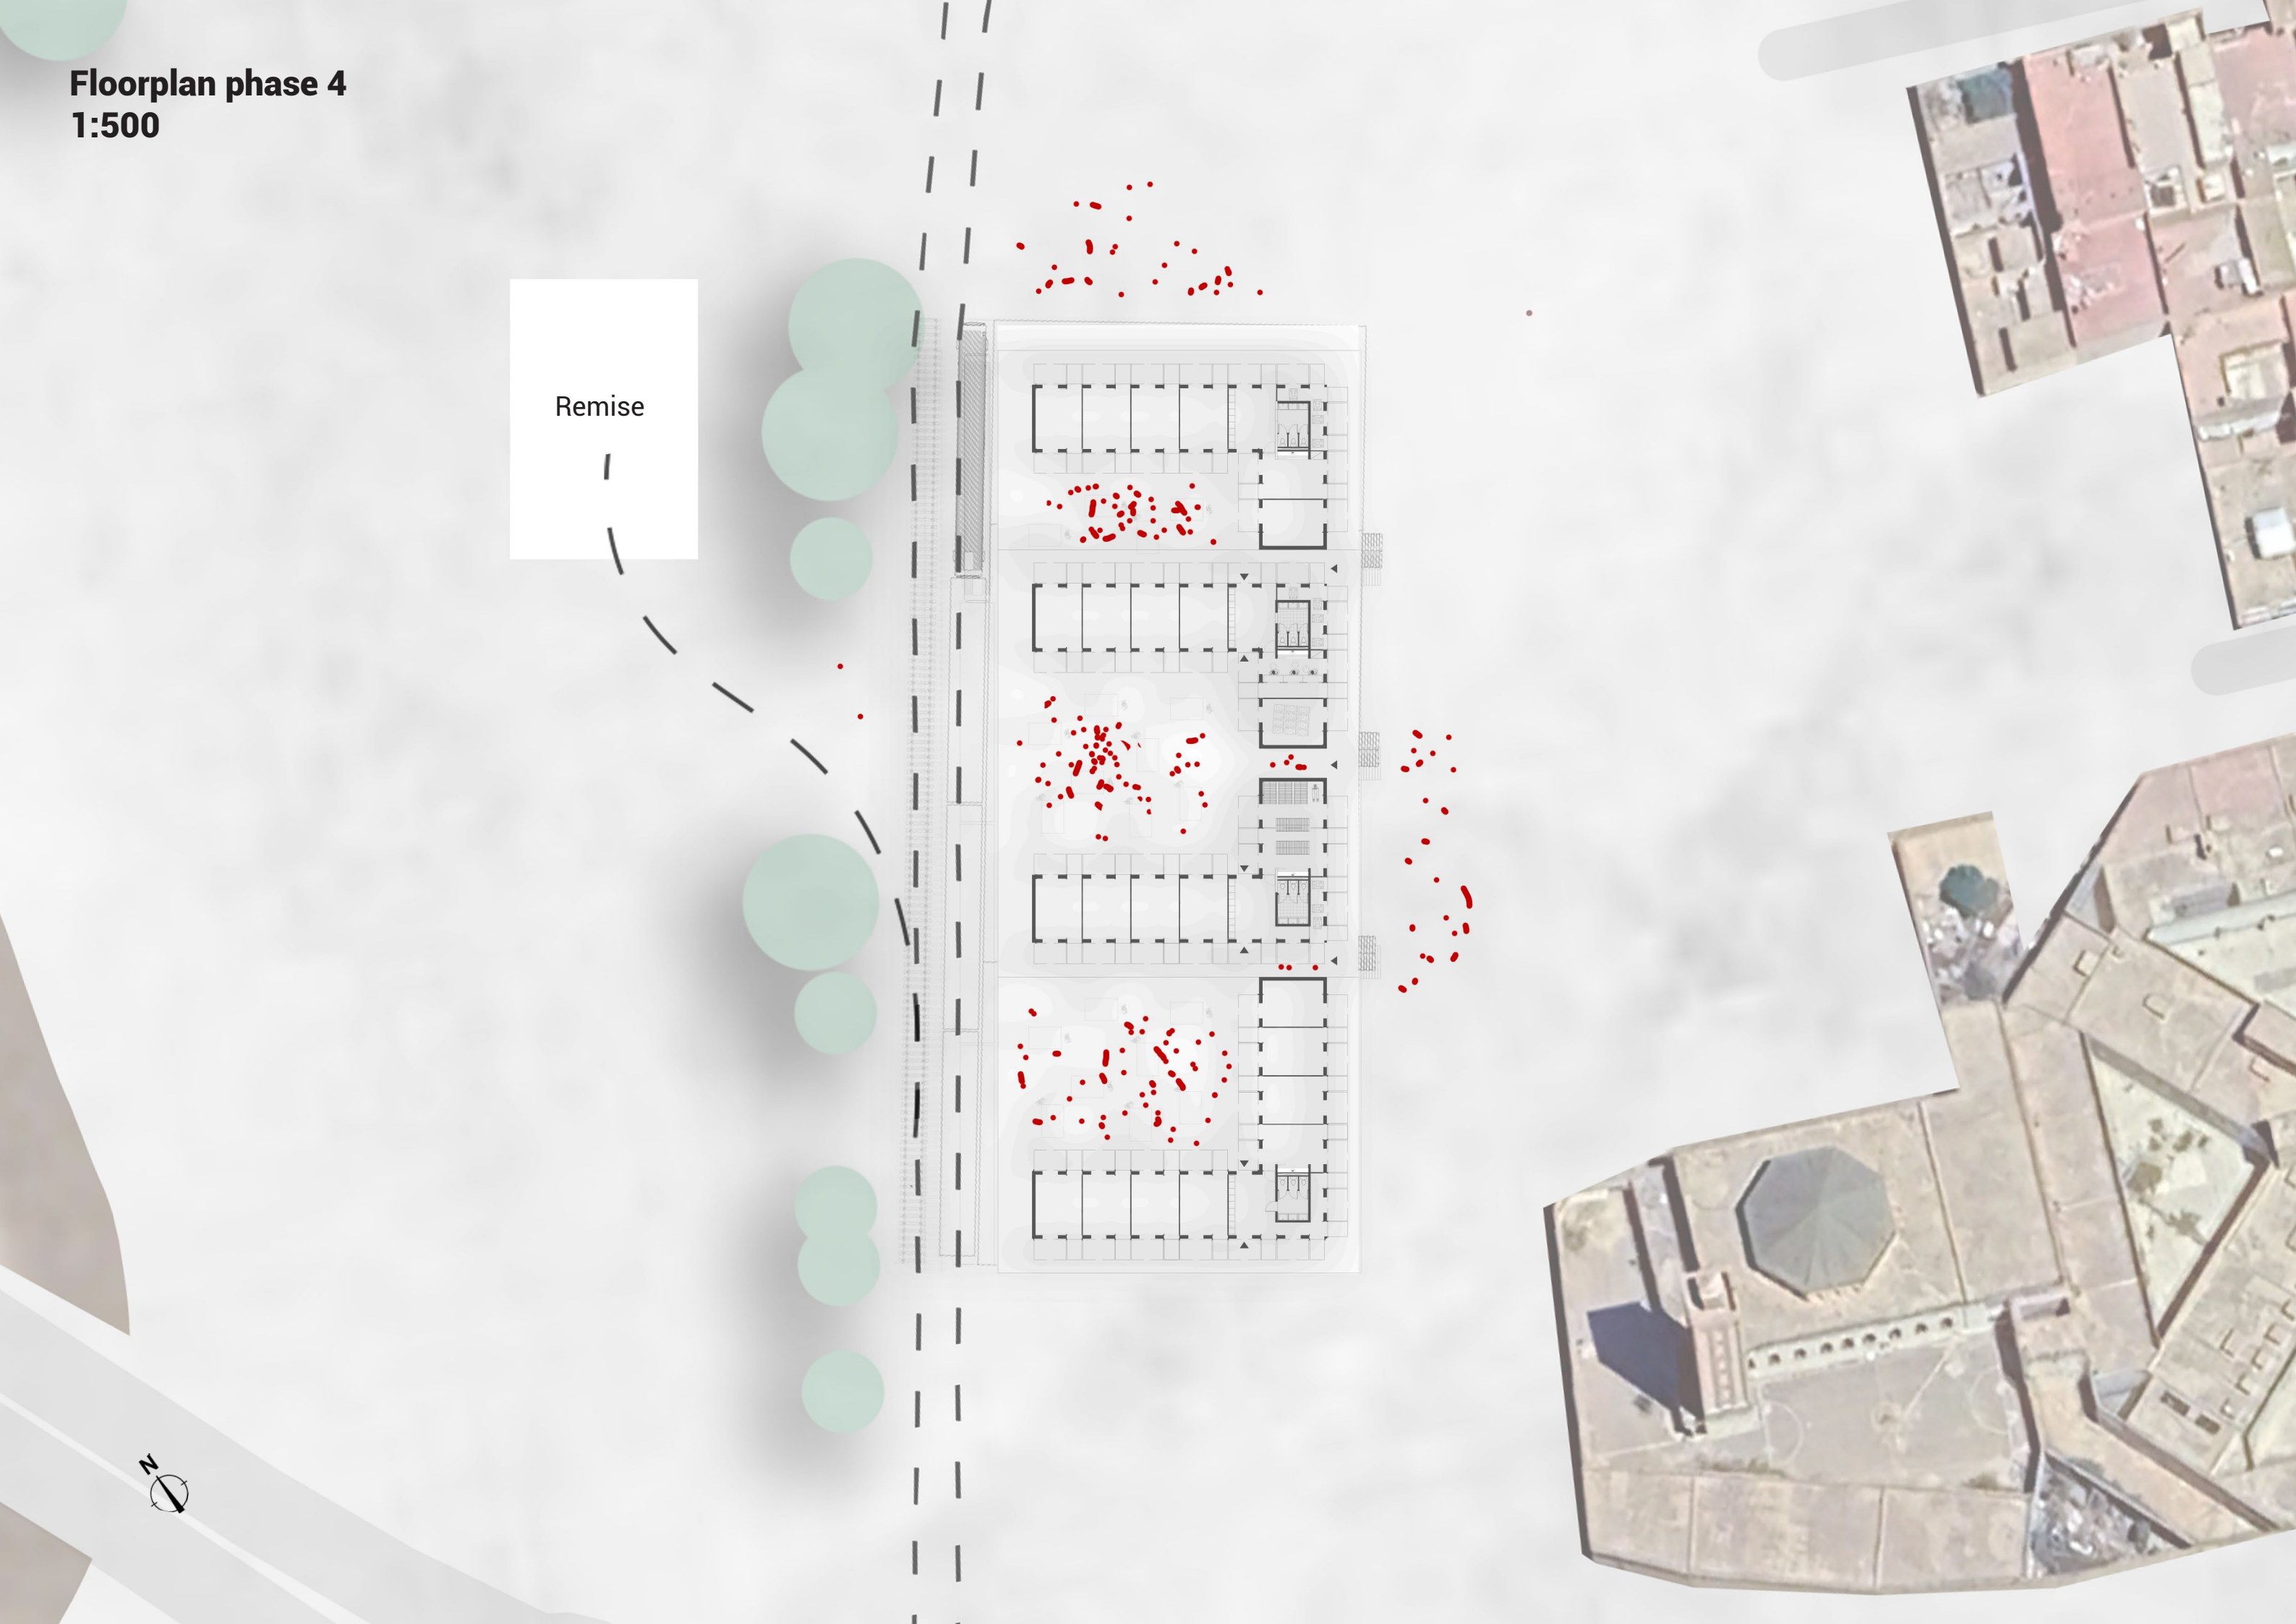

Site 1:2000







Date plantation

Settlements

Parking





Part of the building, plan and drawings 1:50

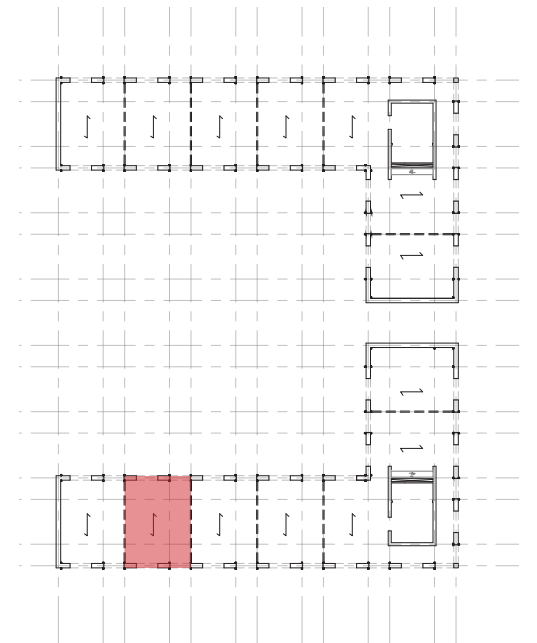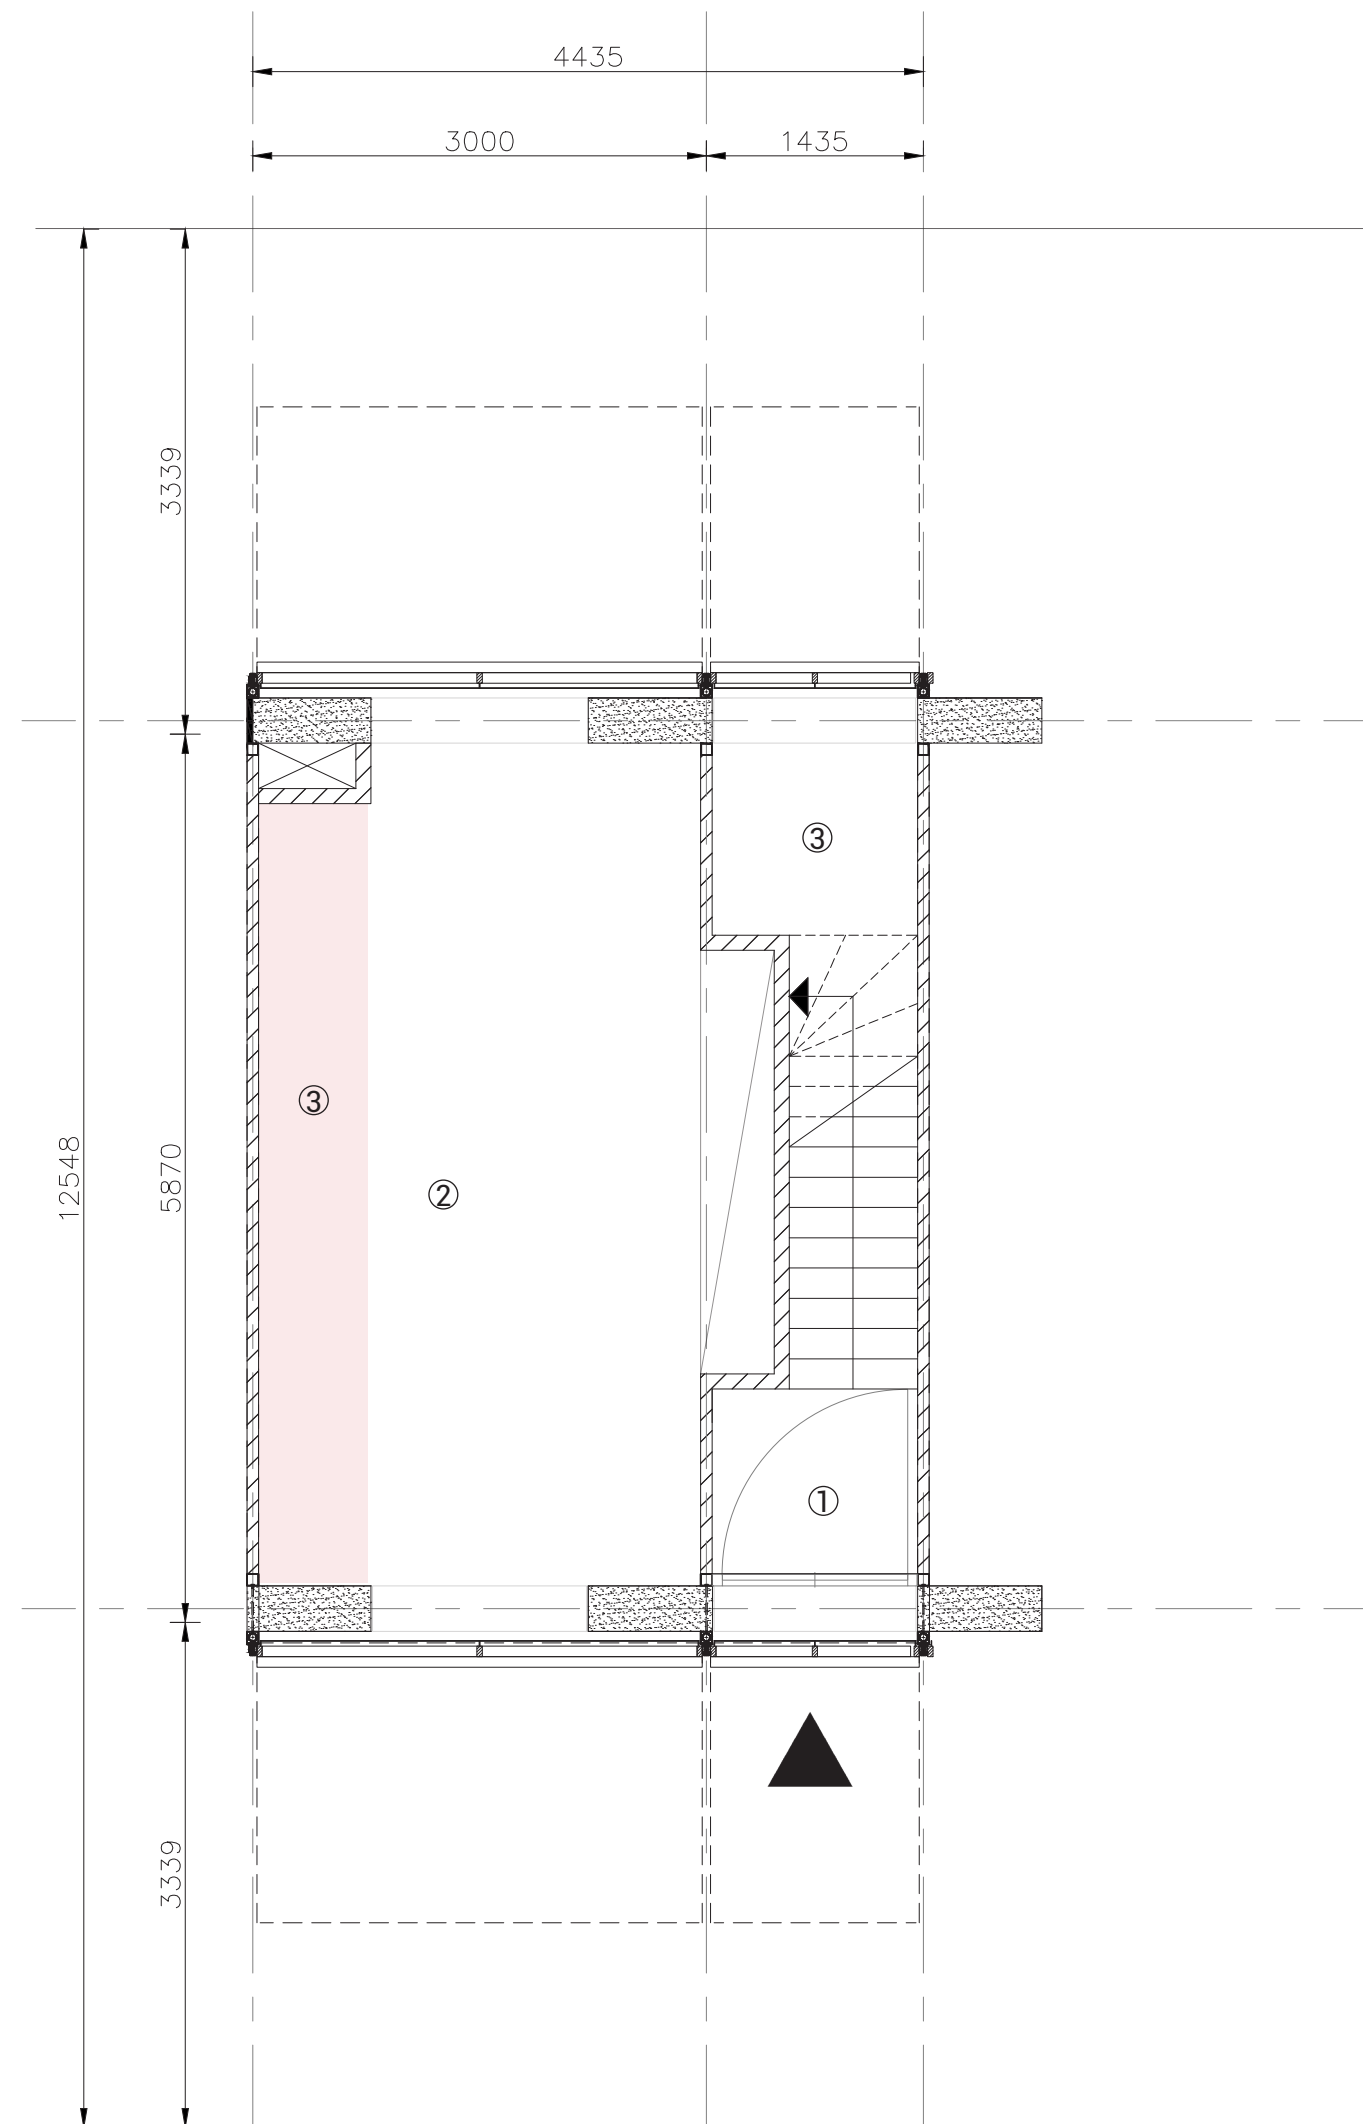

Standard trading space 25m²

- 1. Entrance apartment
- 2. Commercial space
- 3. Room for services
- 4. Storage space






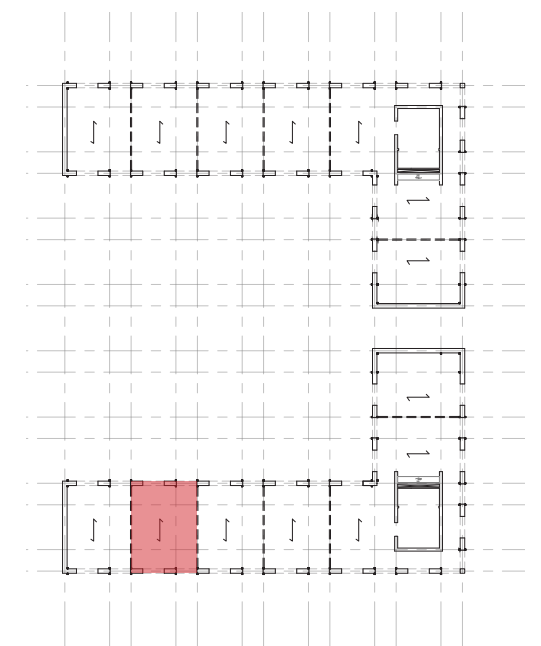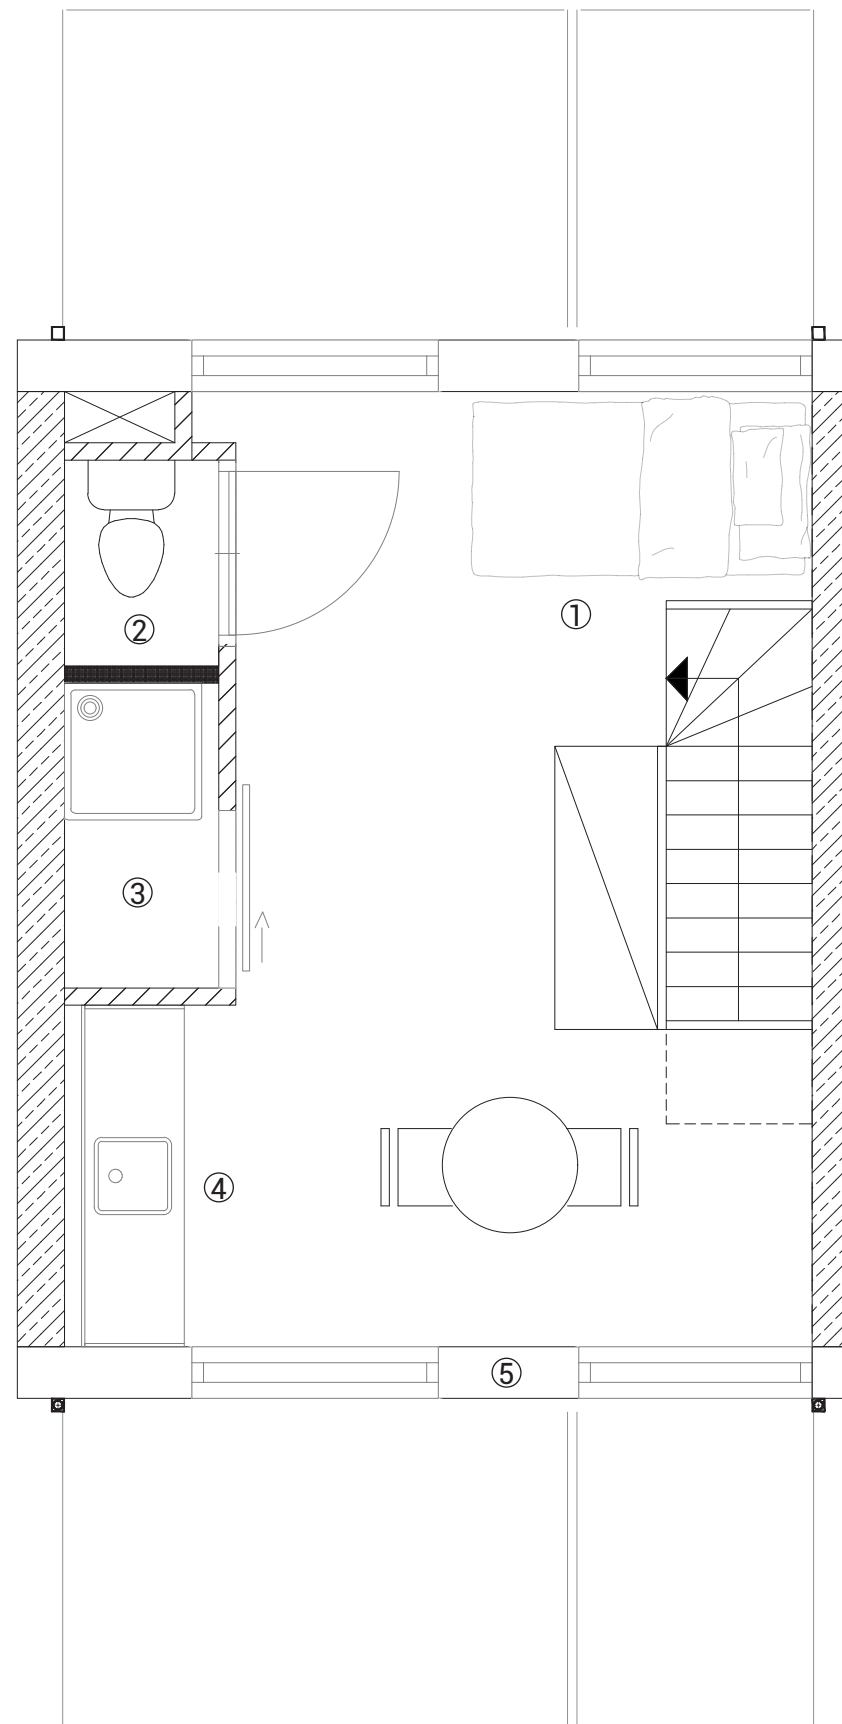

Apartment type 1 25 m2

- 1. Sleeping
- 2. Toilet
- 3. Shower
- 4. Kitchen/ dining space
- 5. Facade according to the choice and budget of the resident



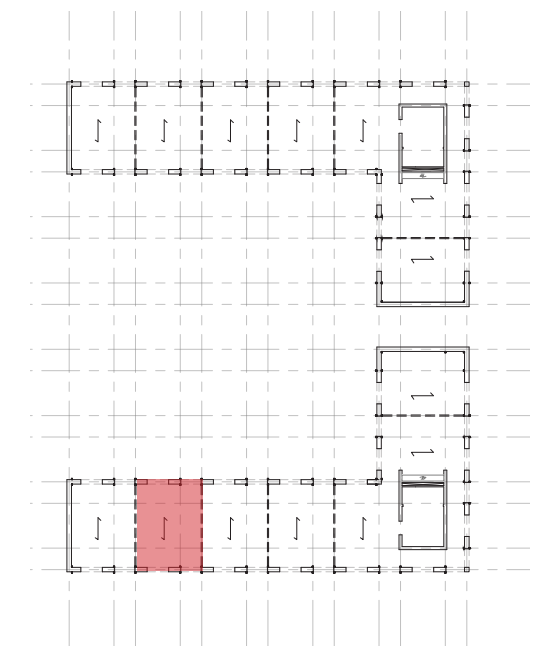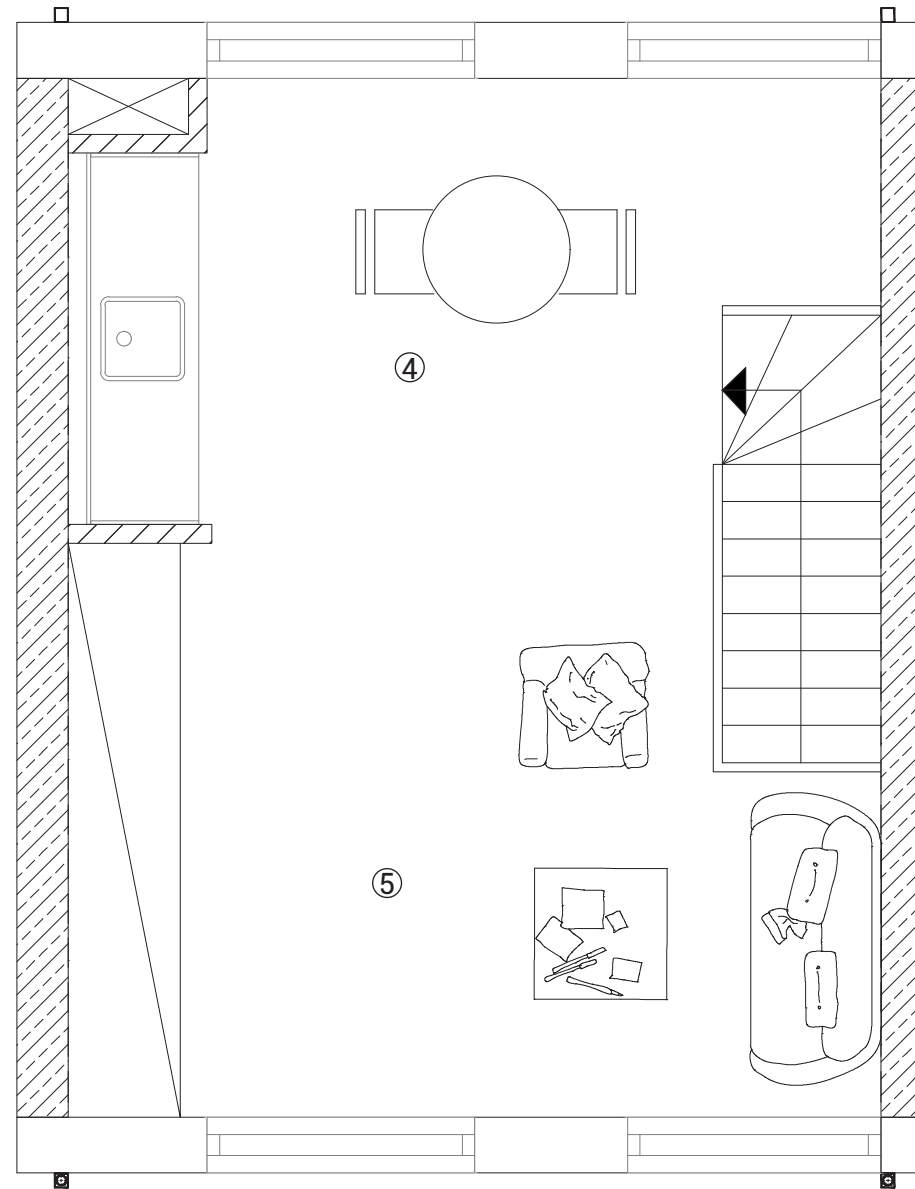
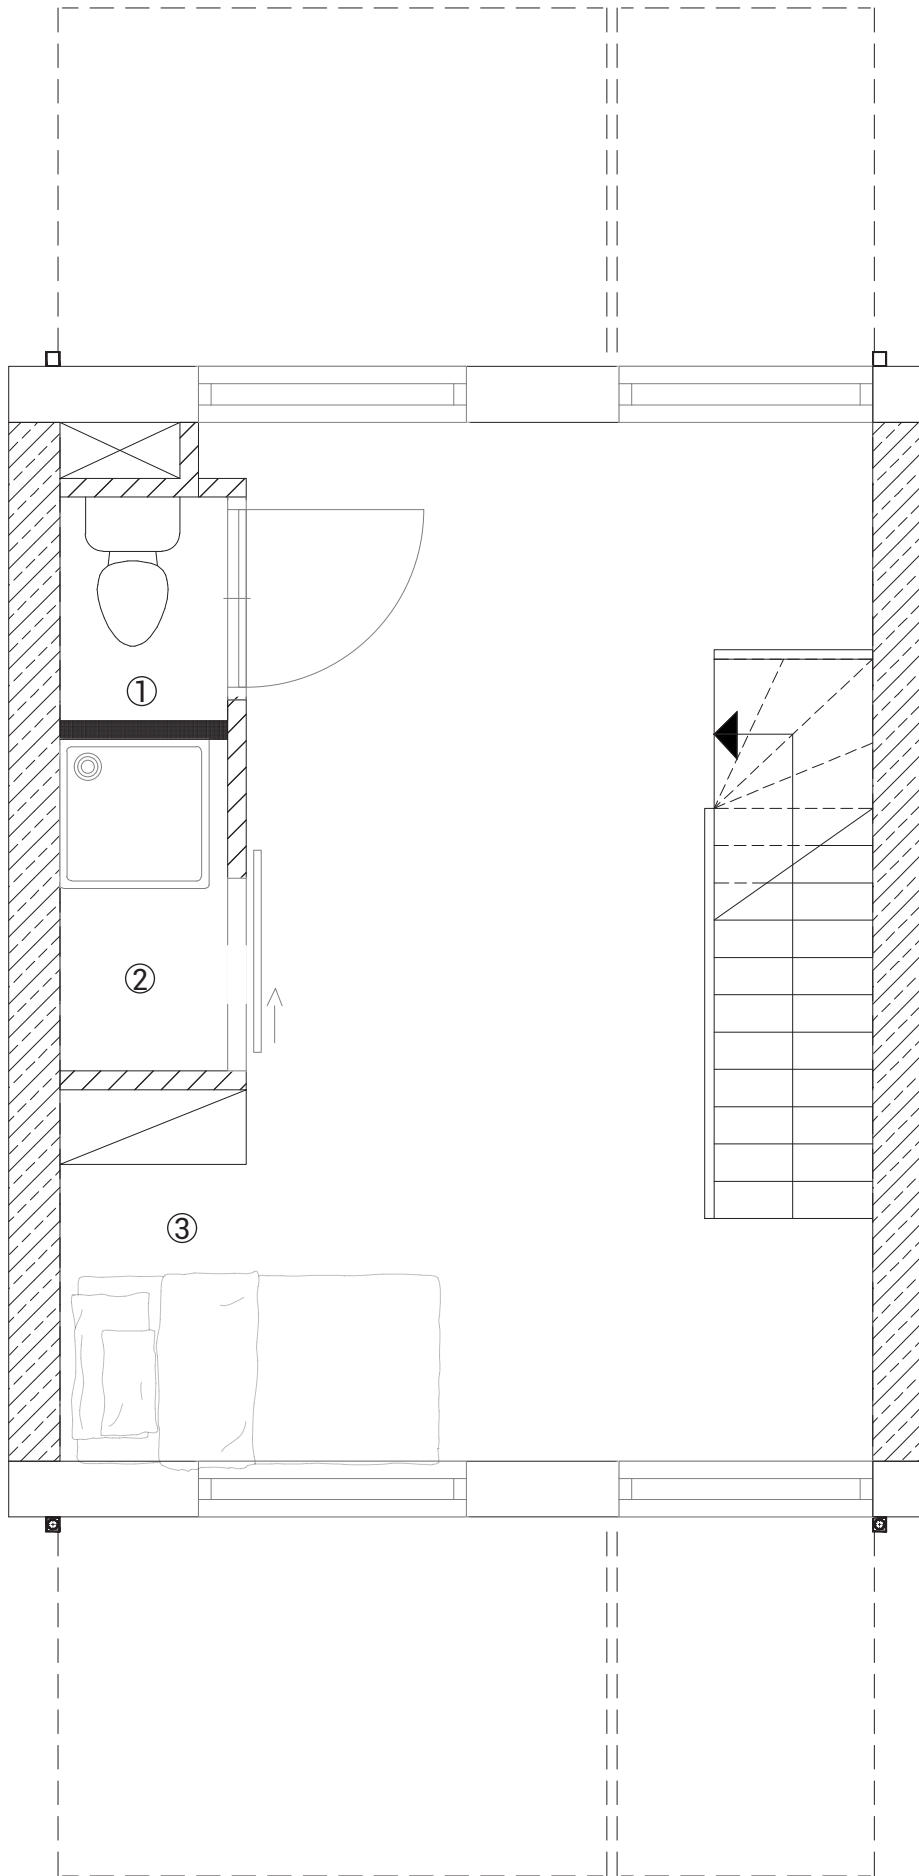



Apartment type 2 50m²

- 1. Toilet
- 2. Shower
- 3. Sleeping
- 4. Kitchen/ dining space
- 5. living space




Façade fragment with hor. and vert. cross-section
1:20

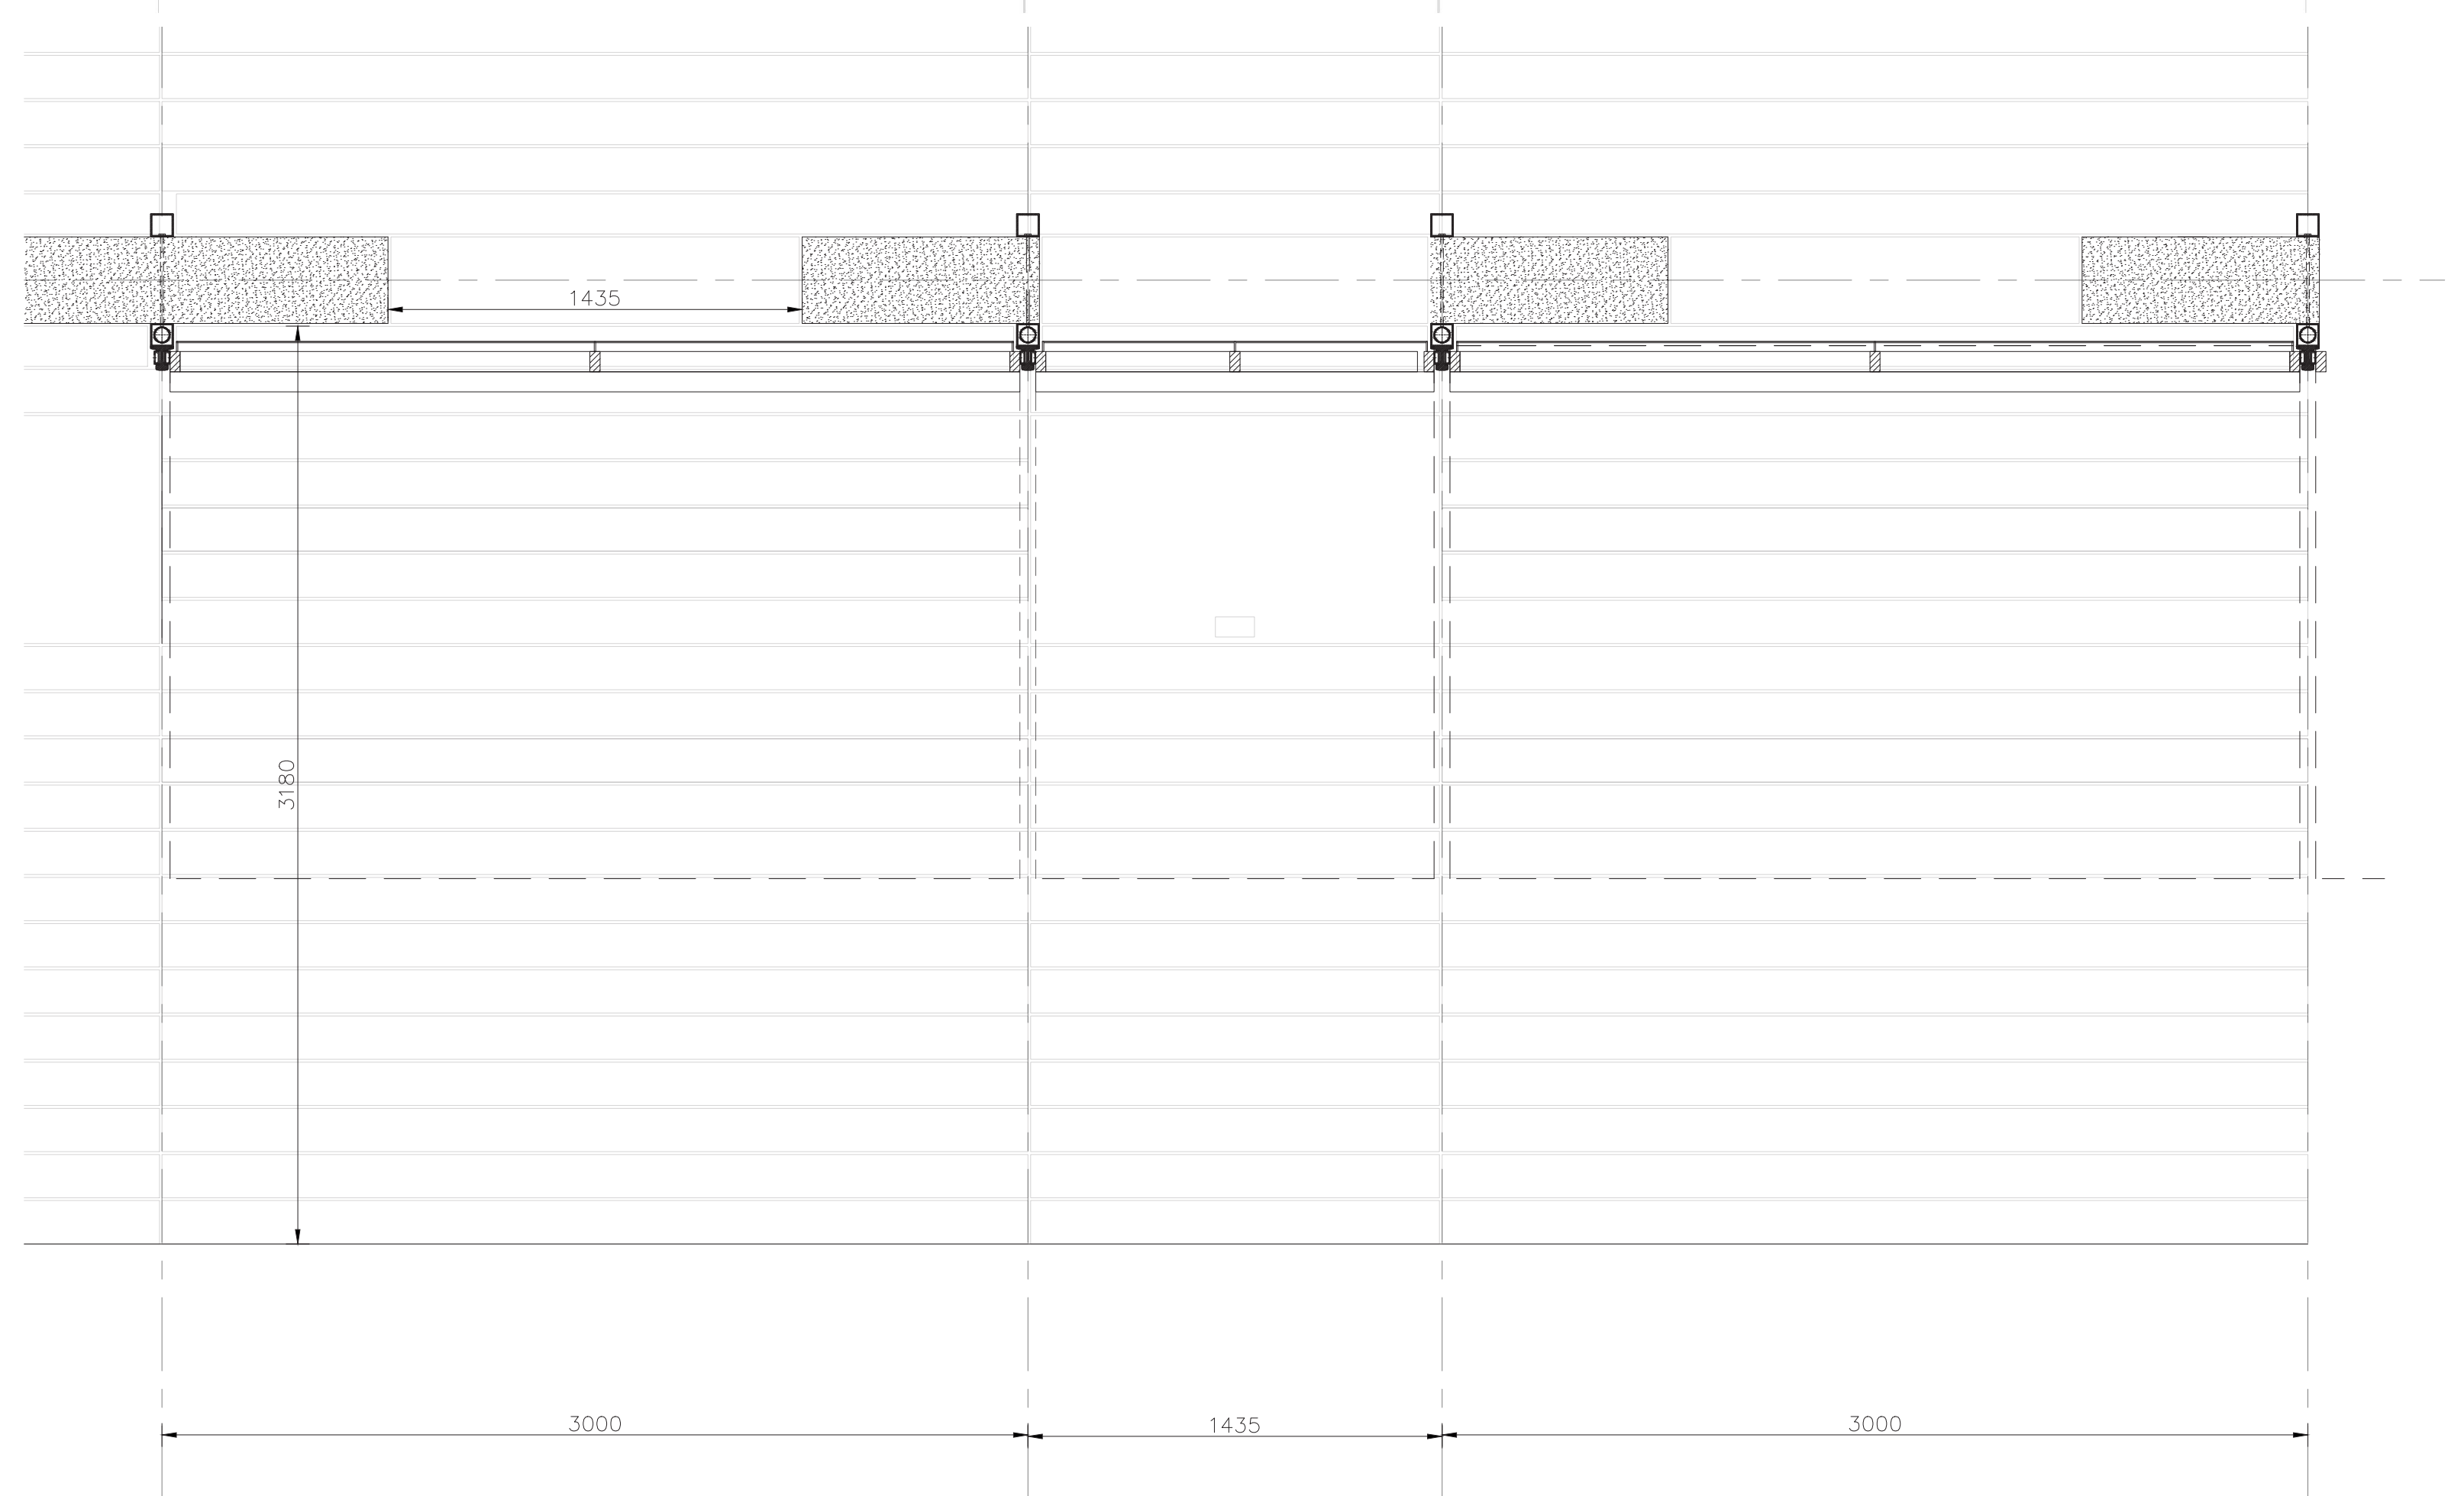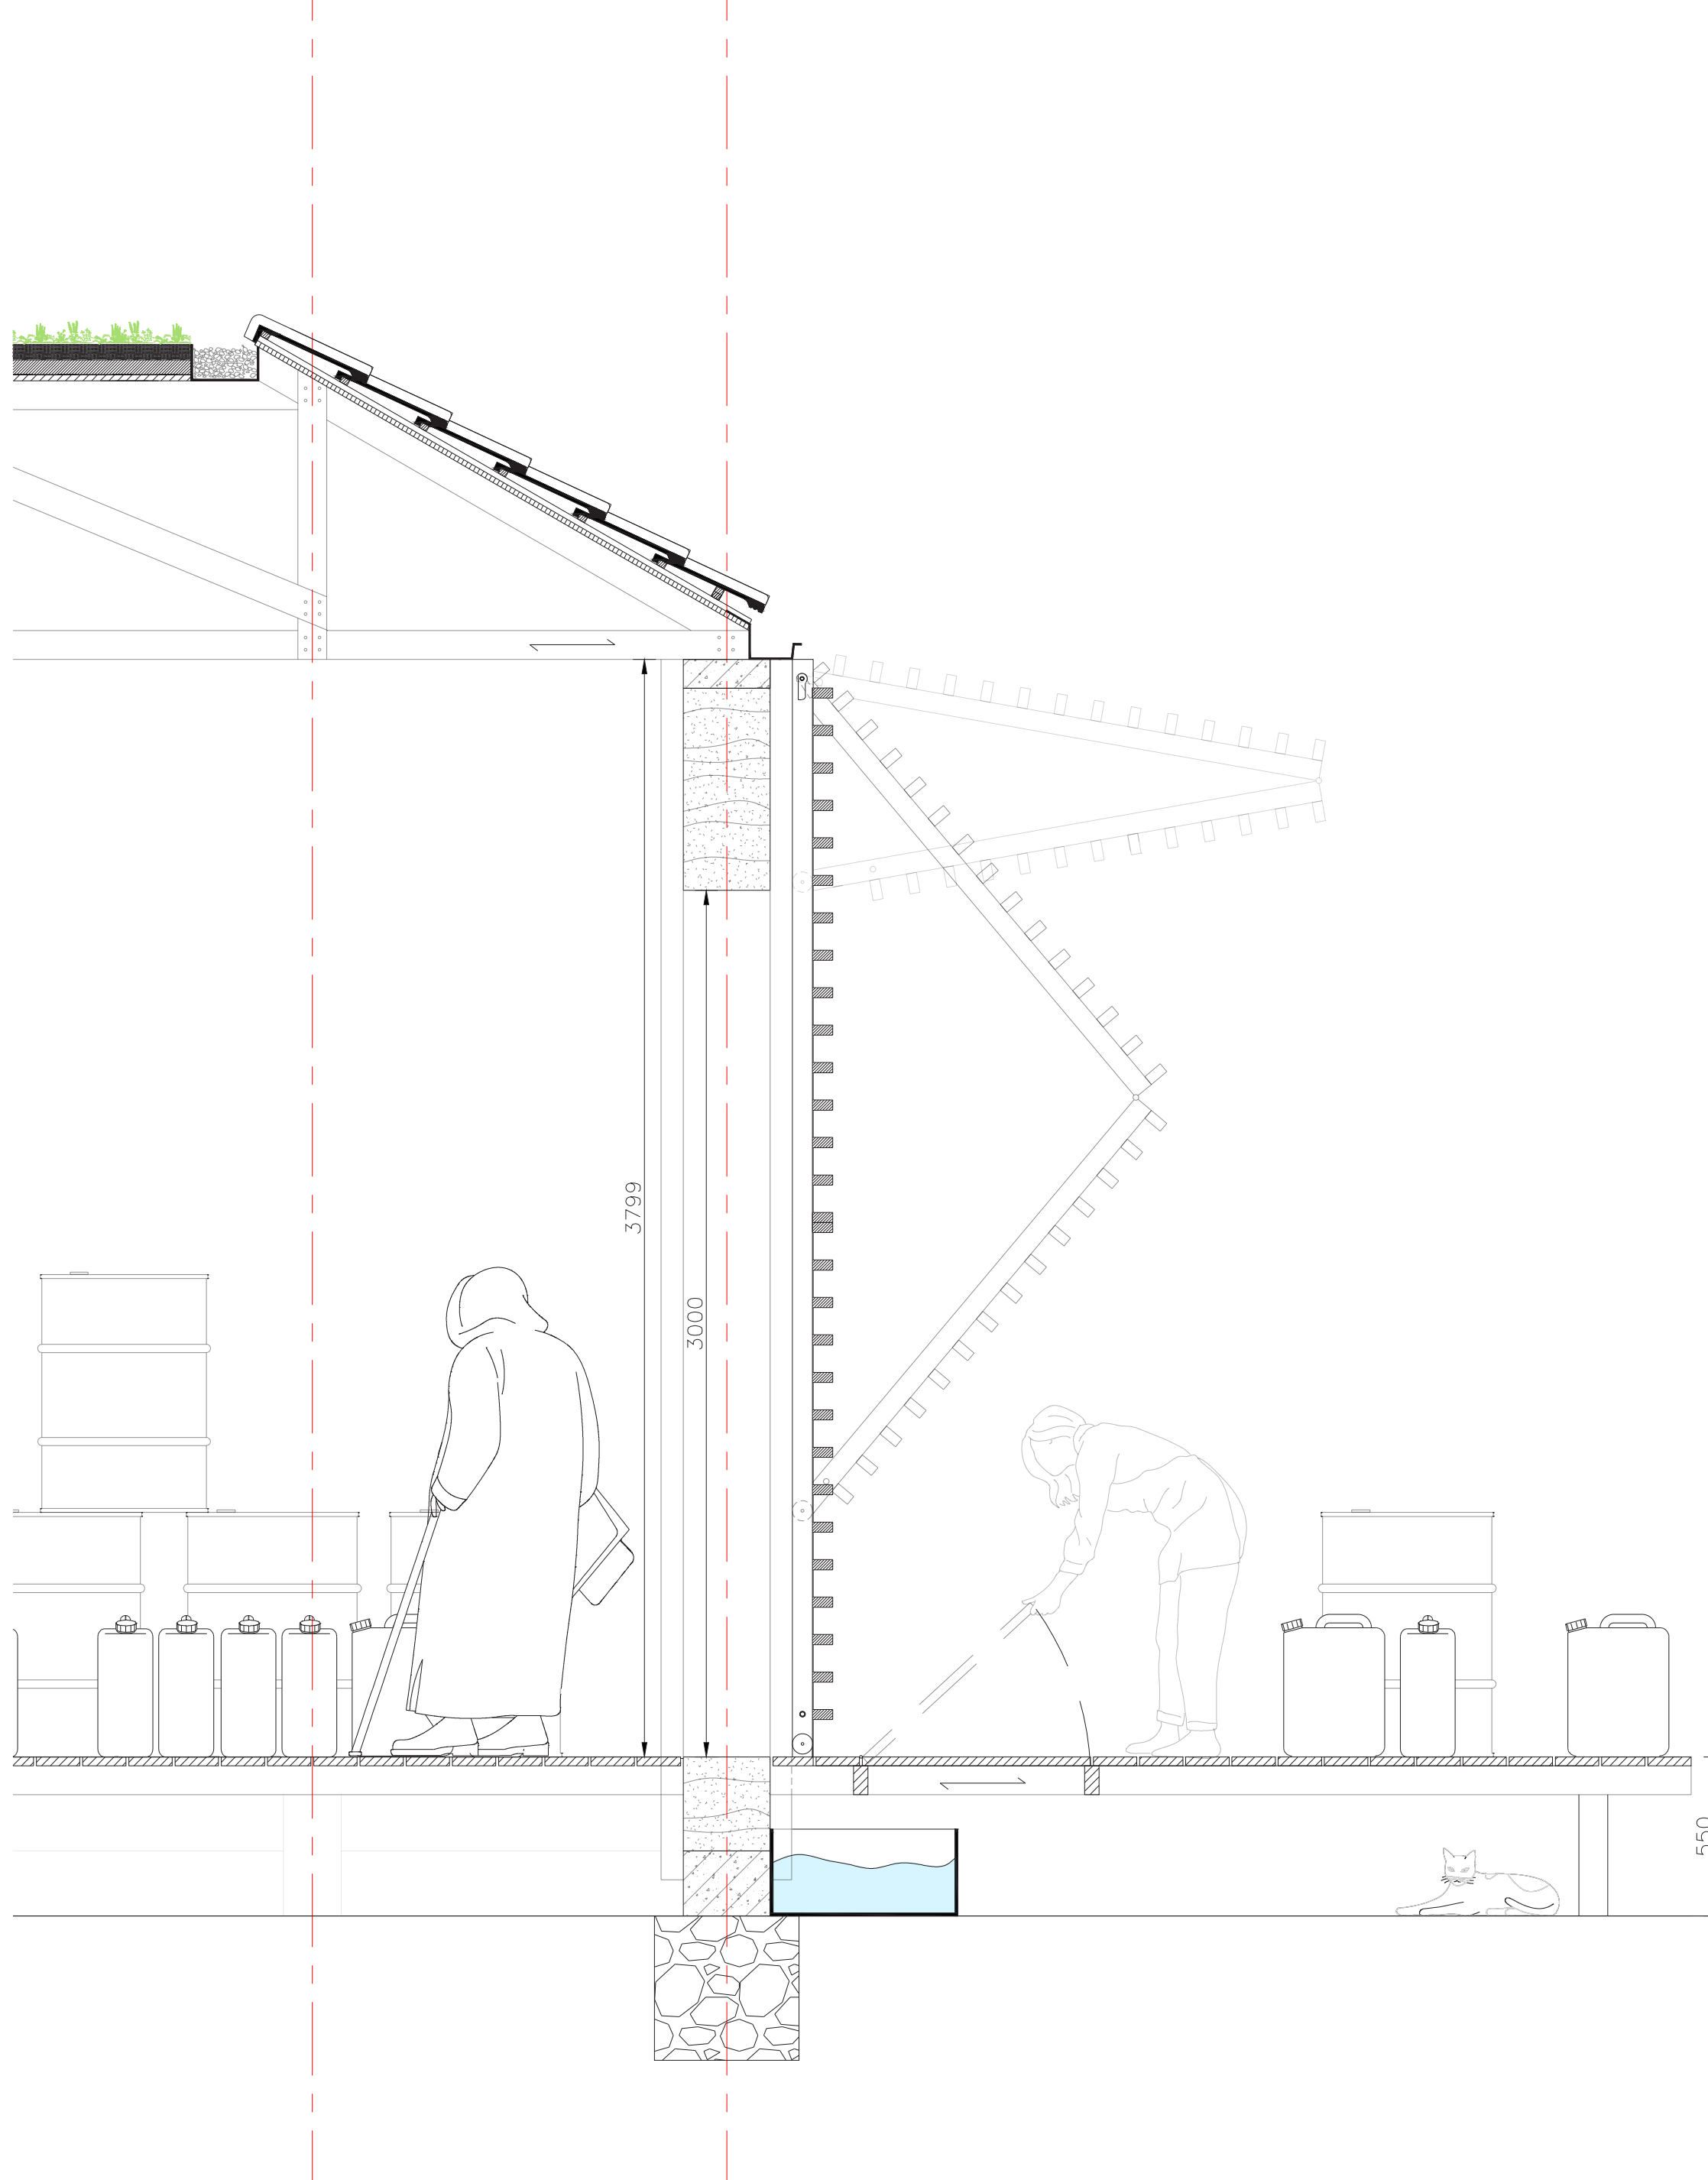


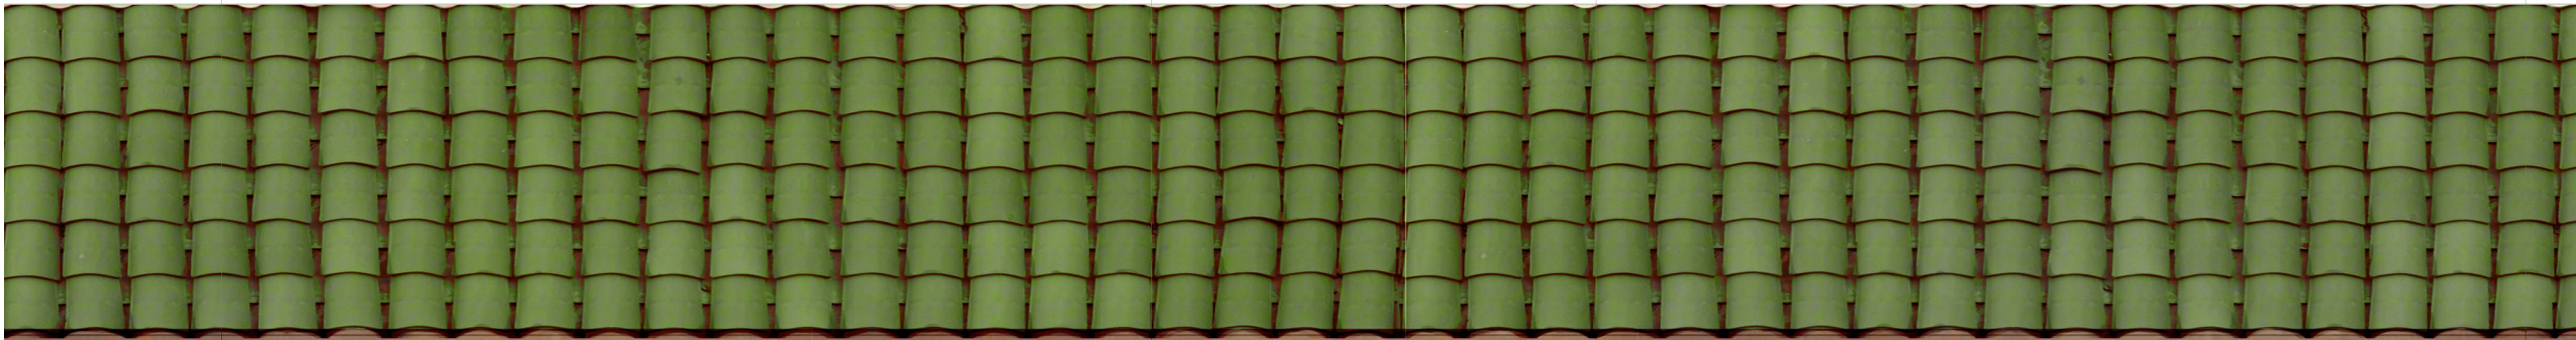

N


M

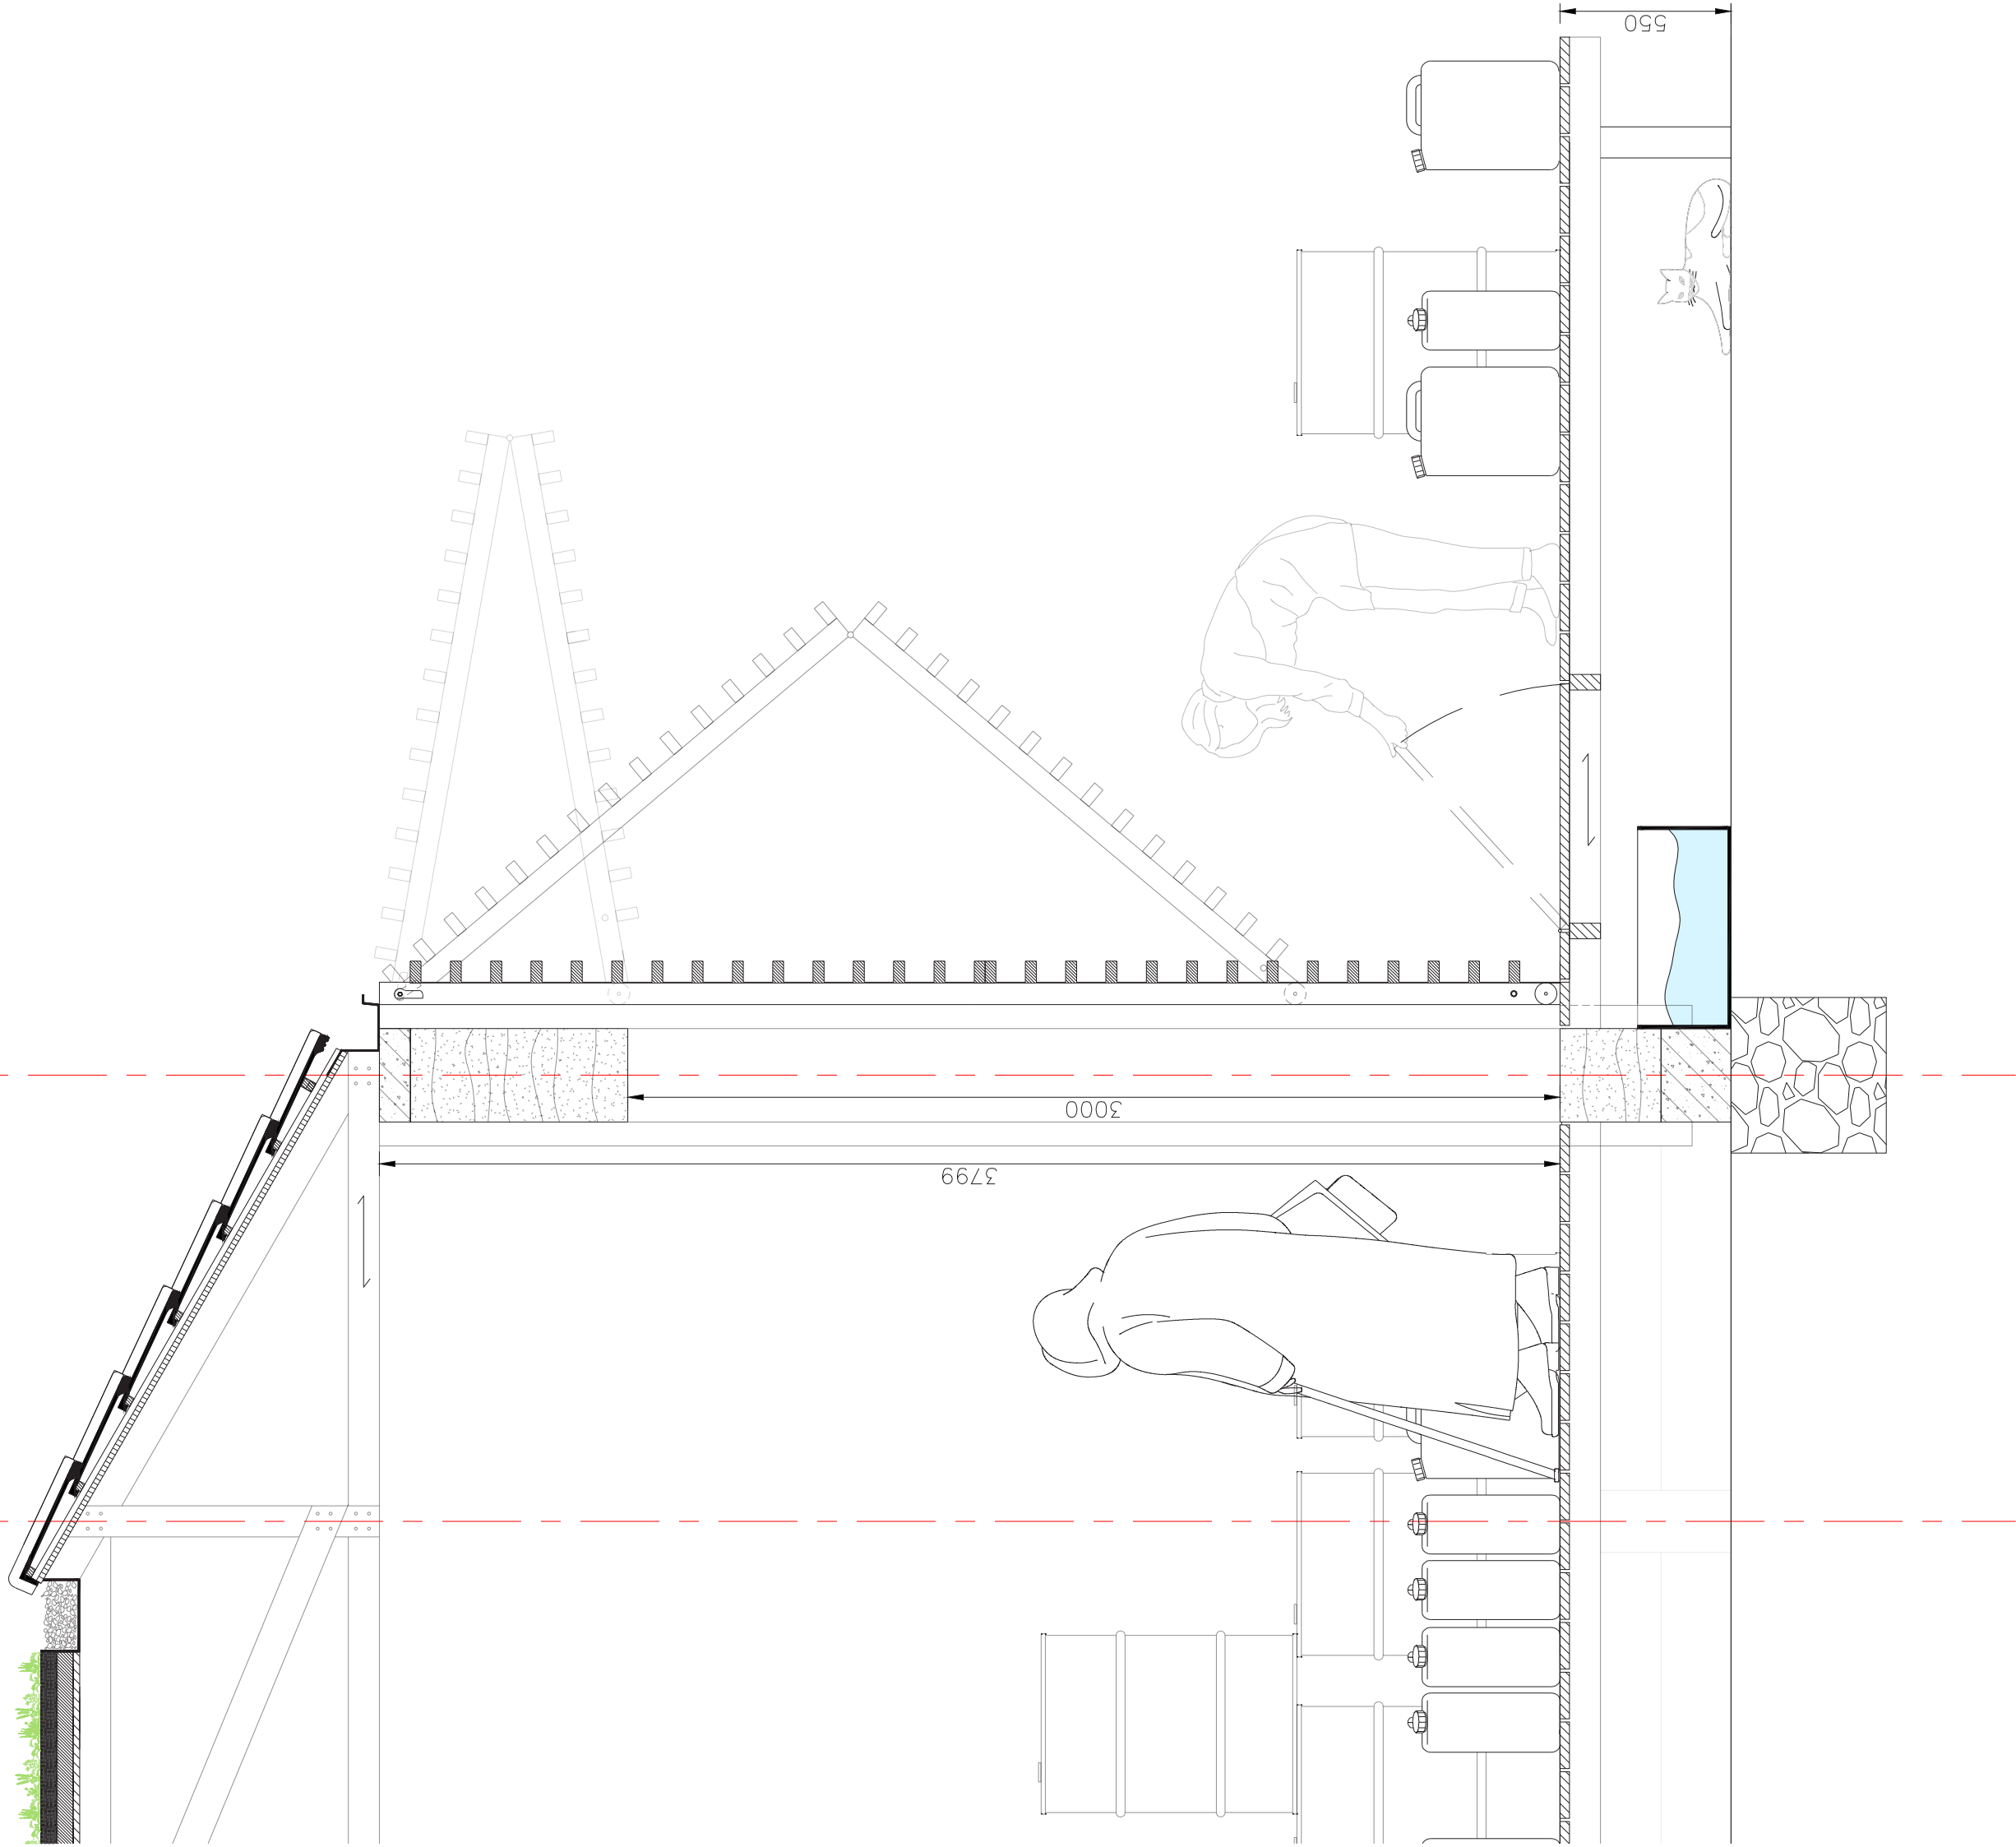

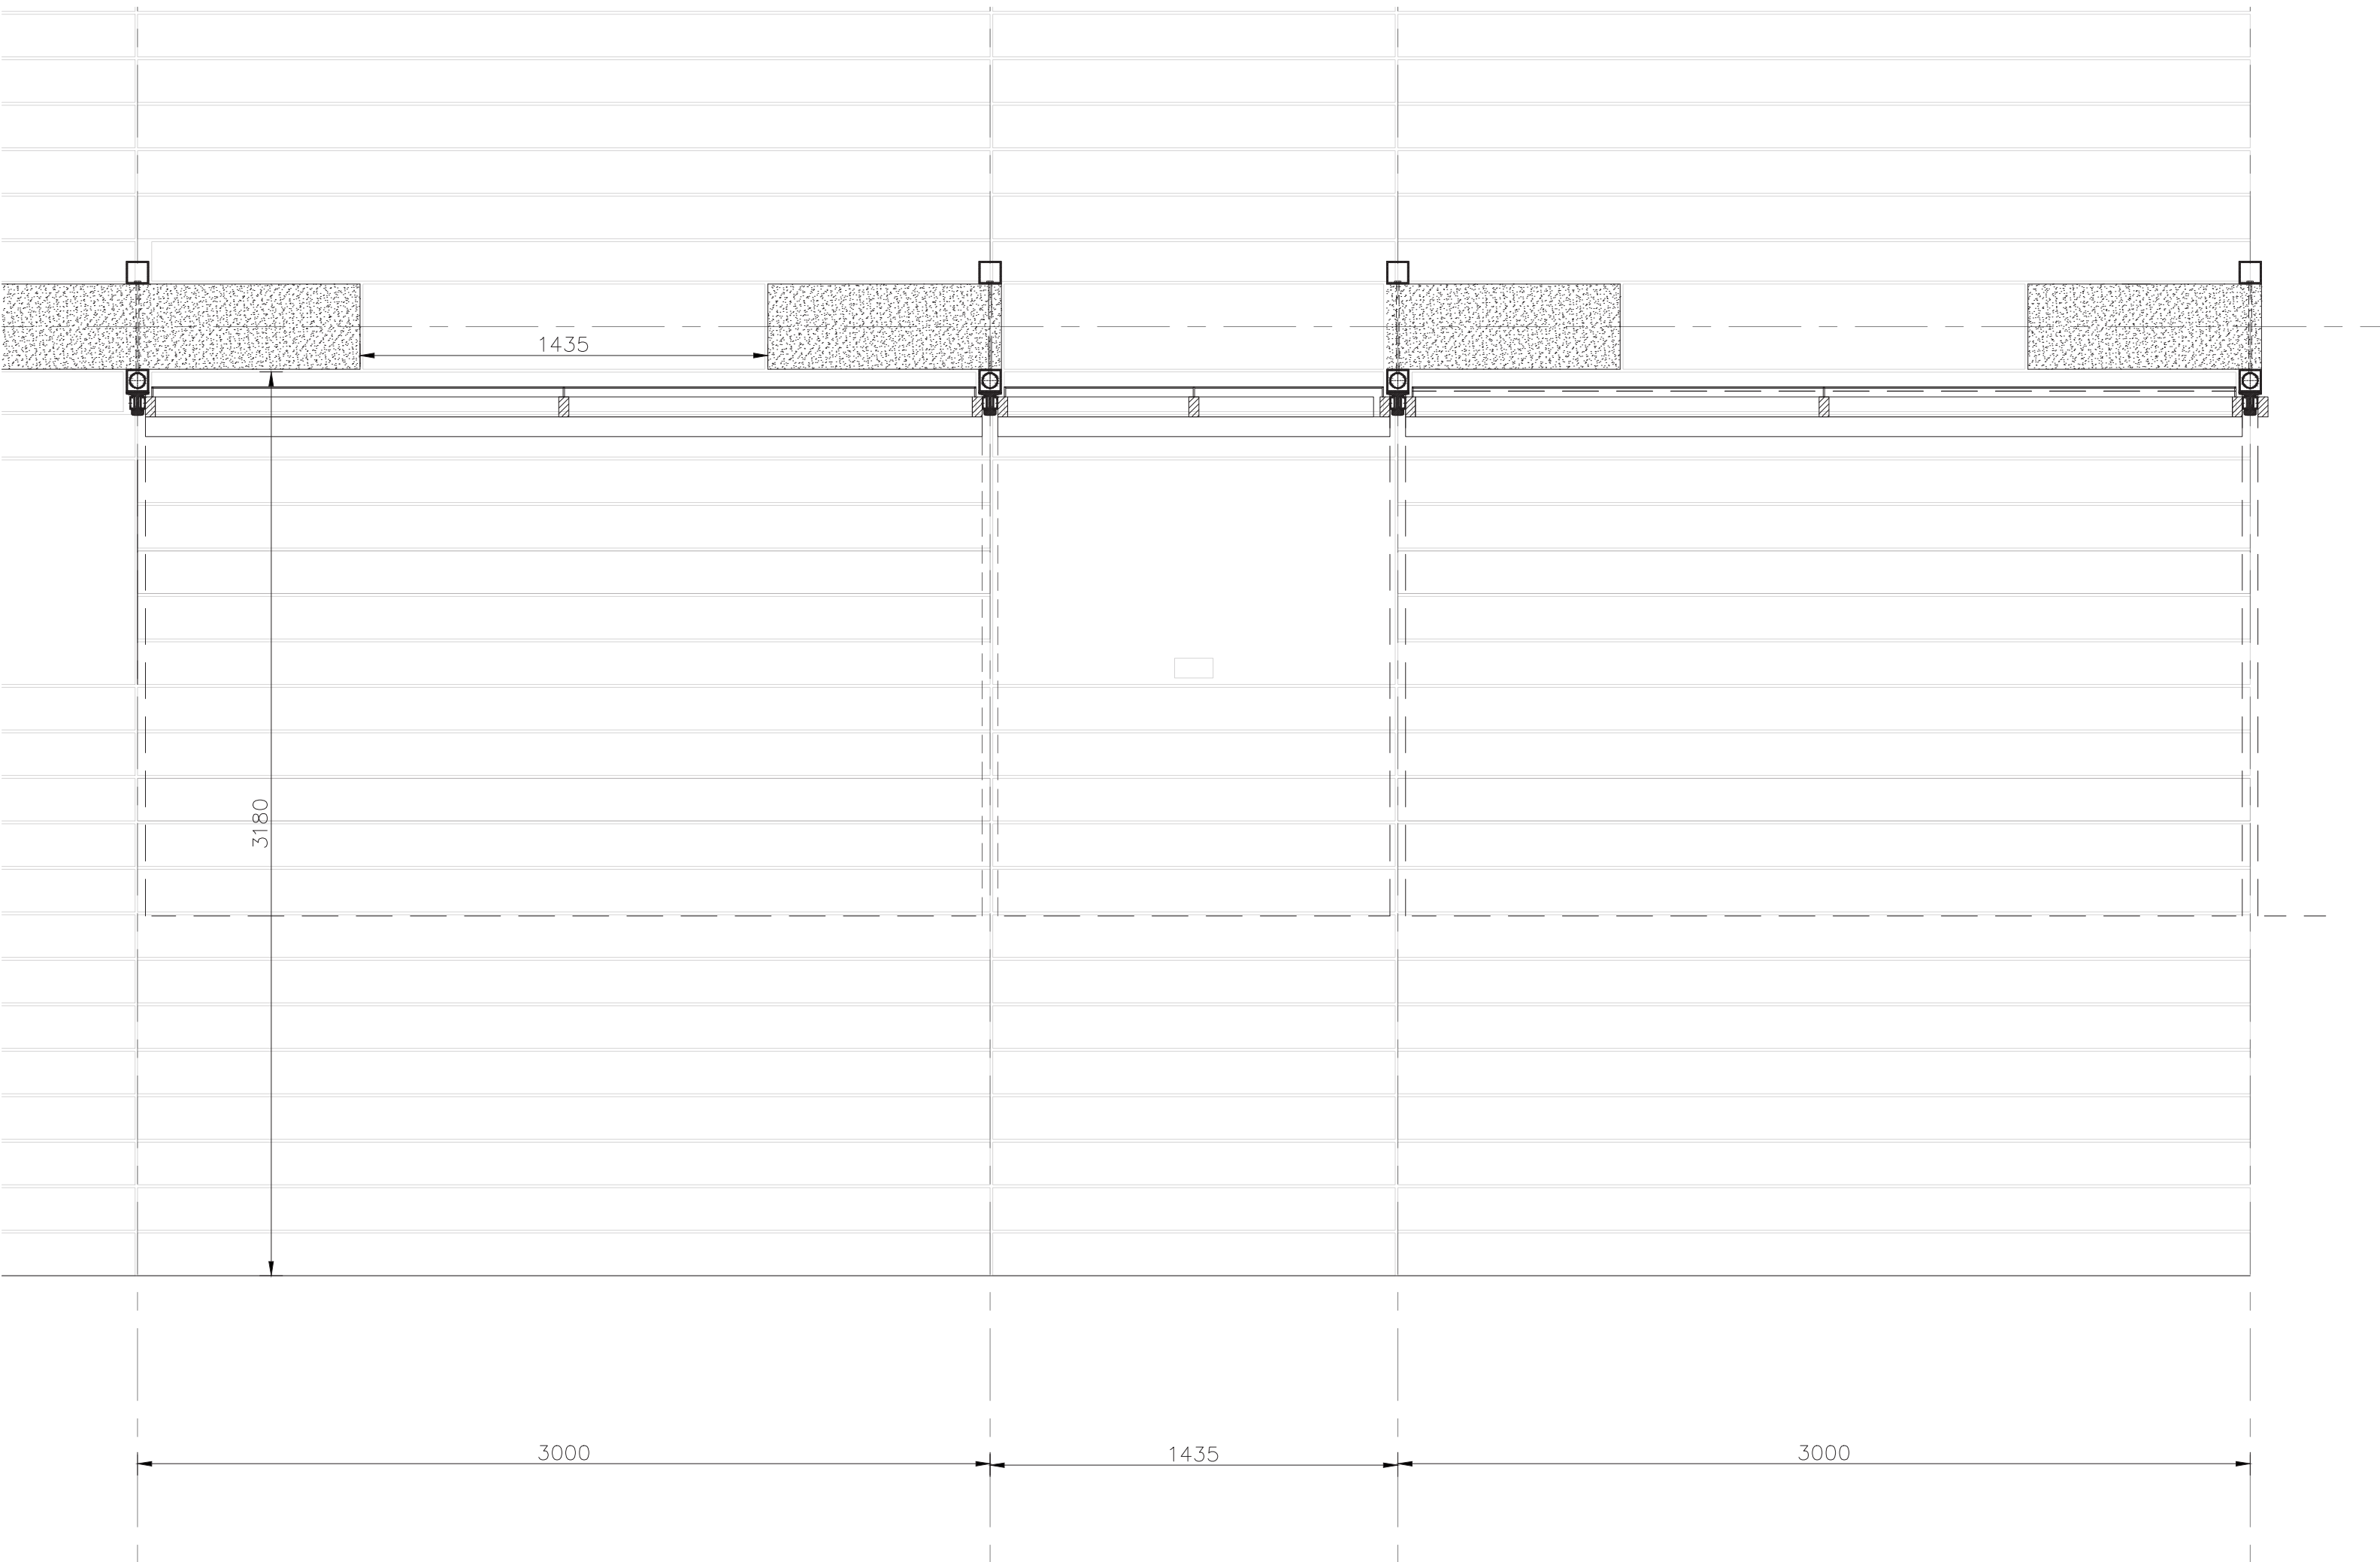


Details 1:5/1:2


Detail V1
1:5

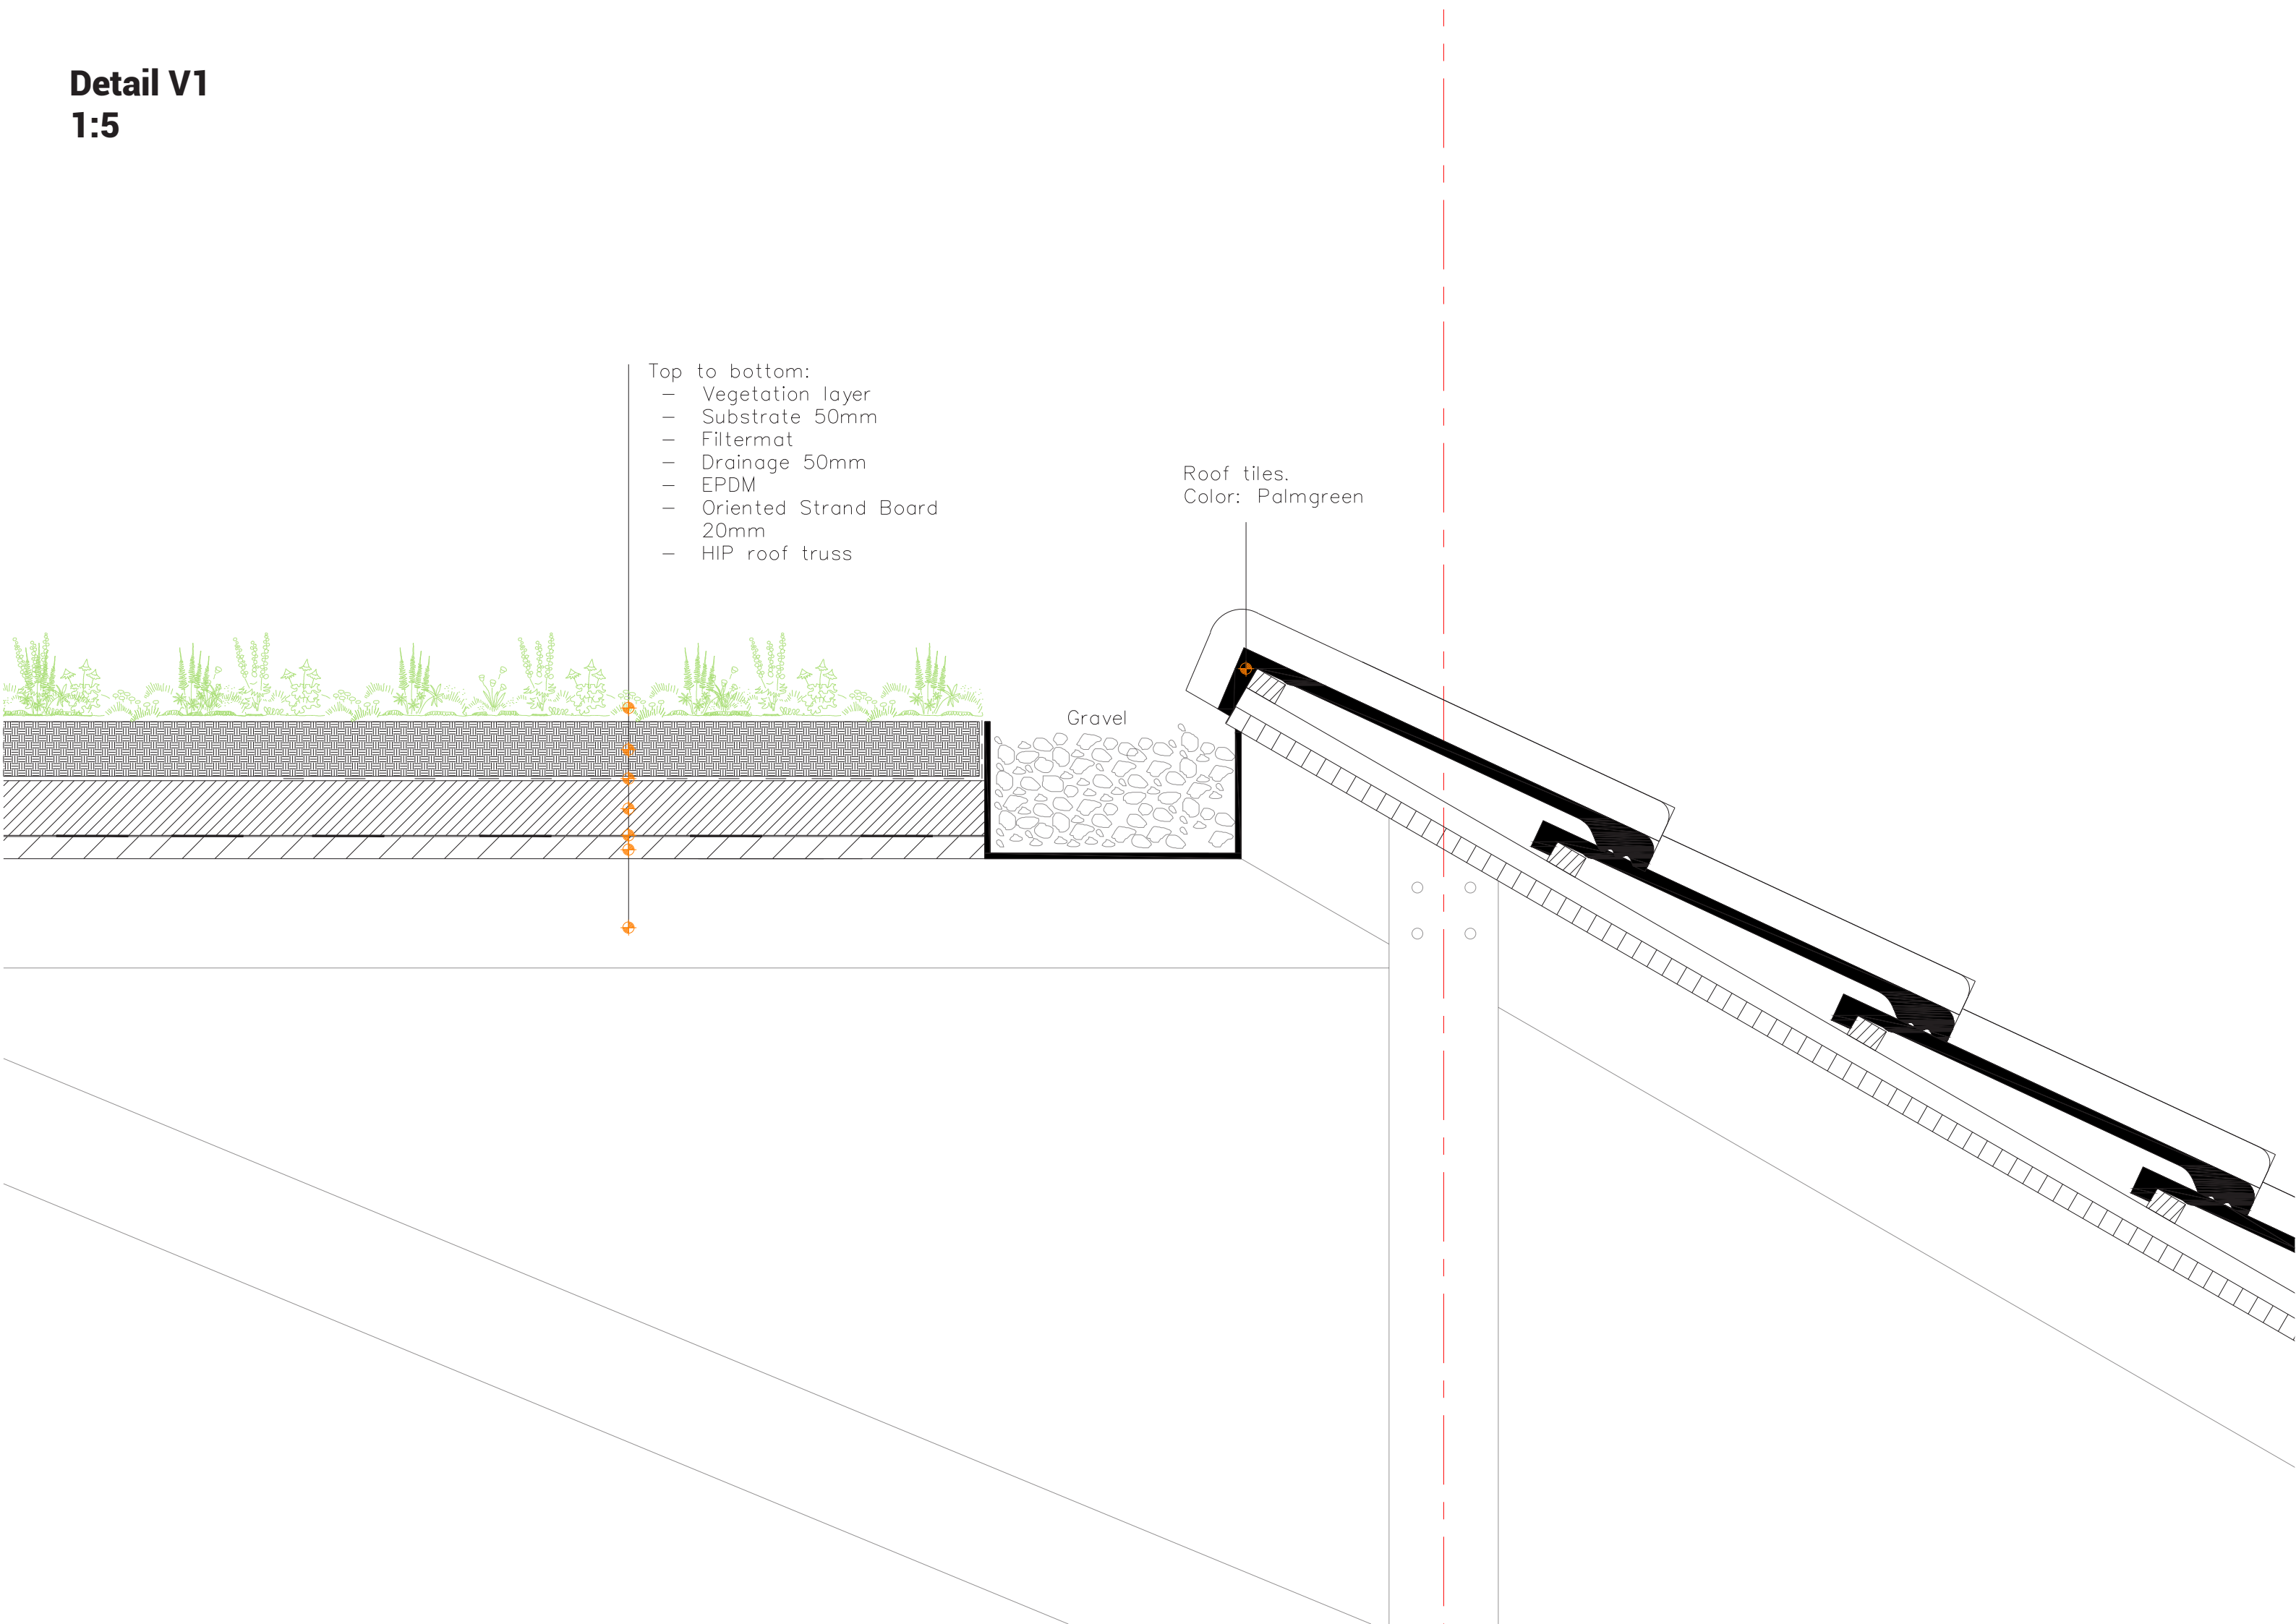


Detail V2
1:5

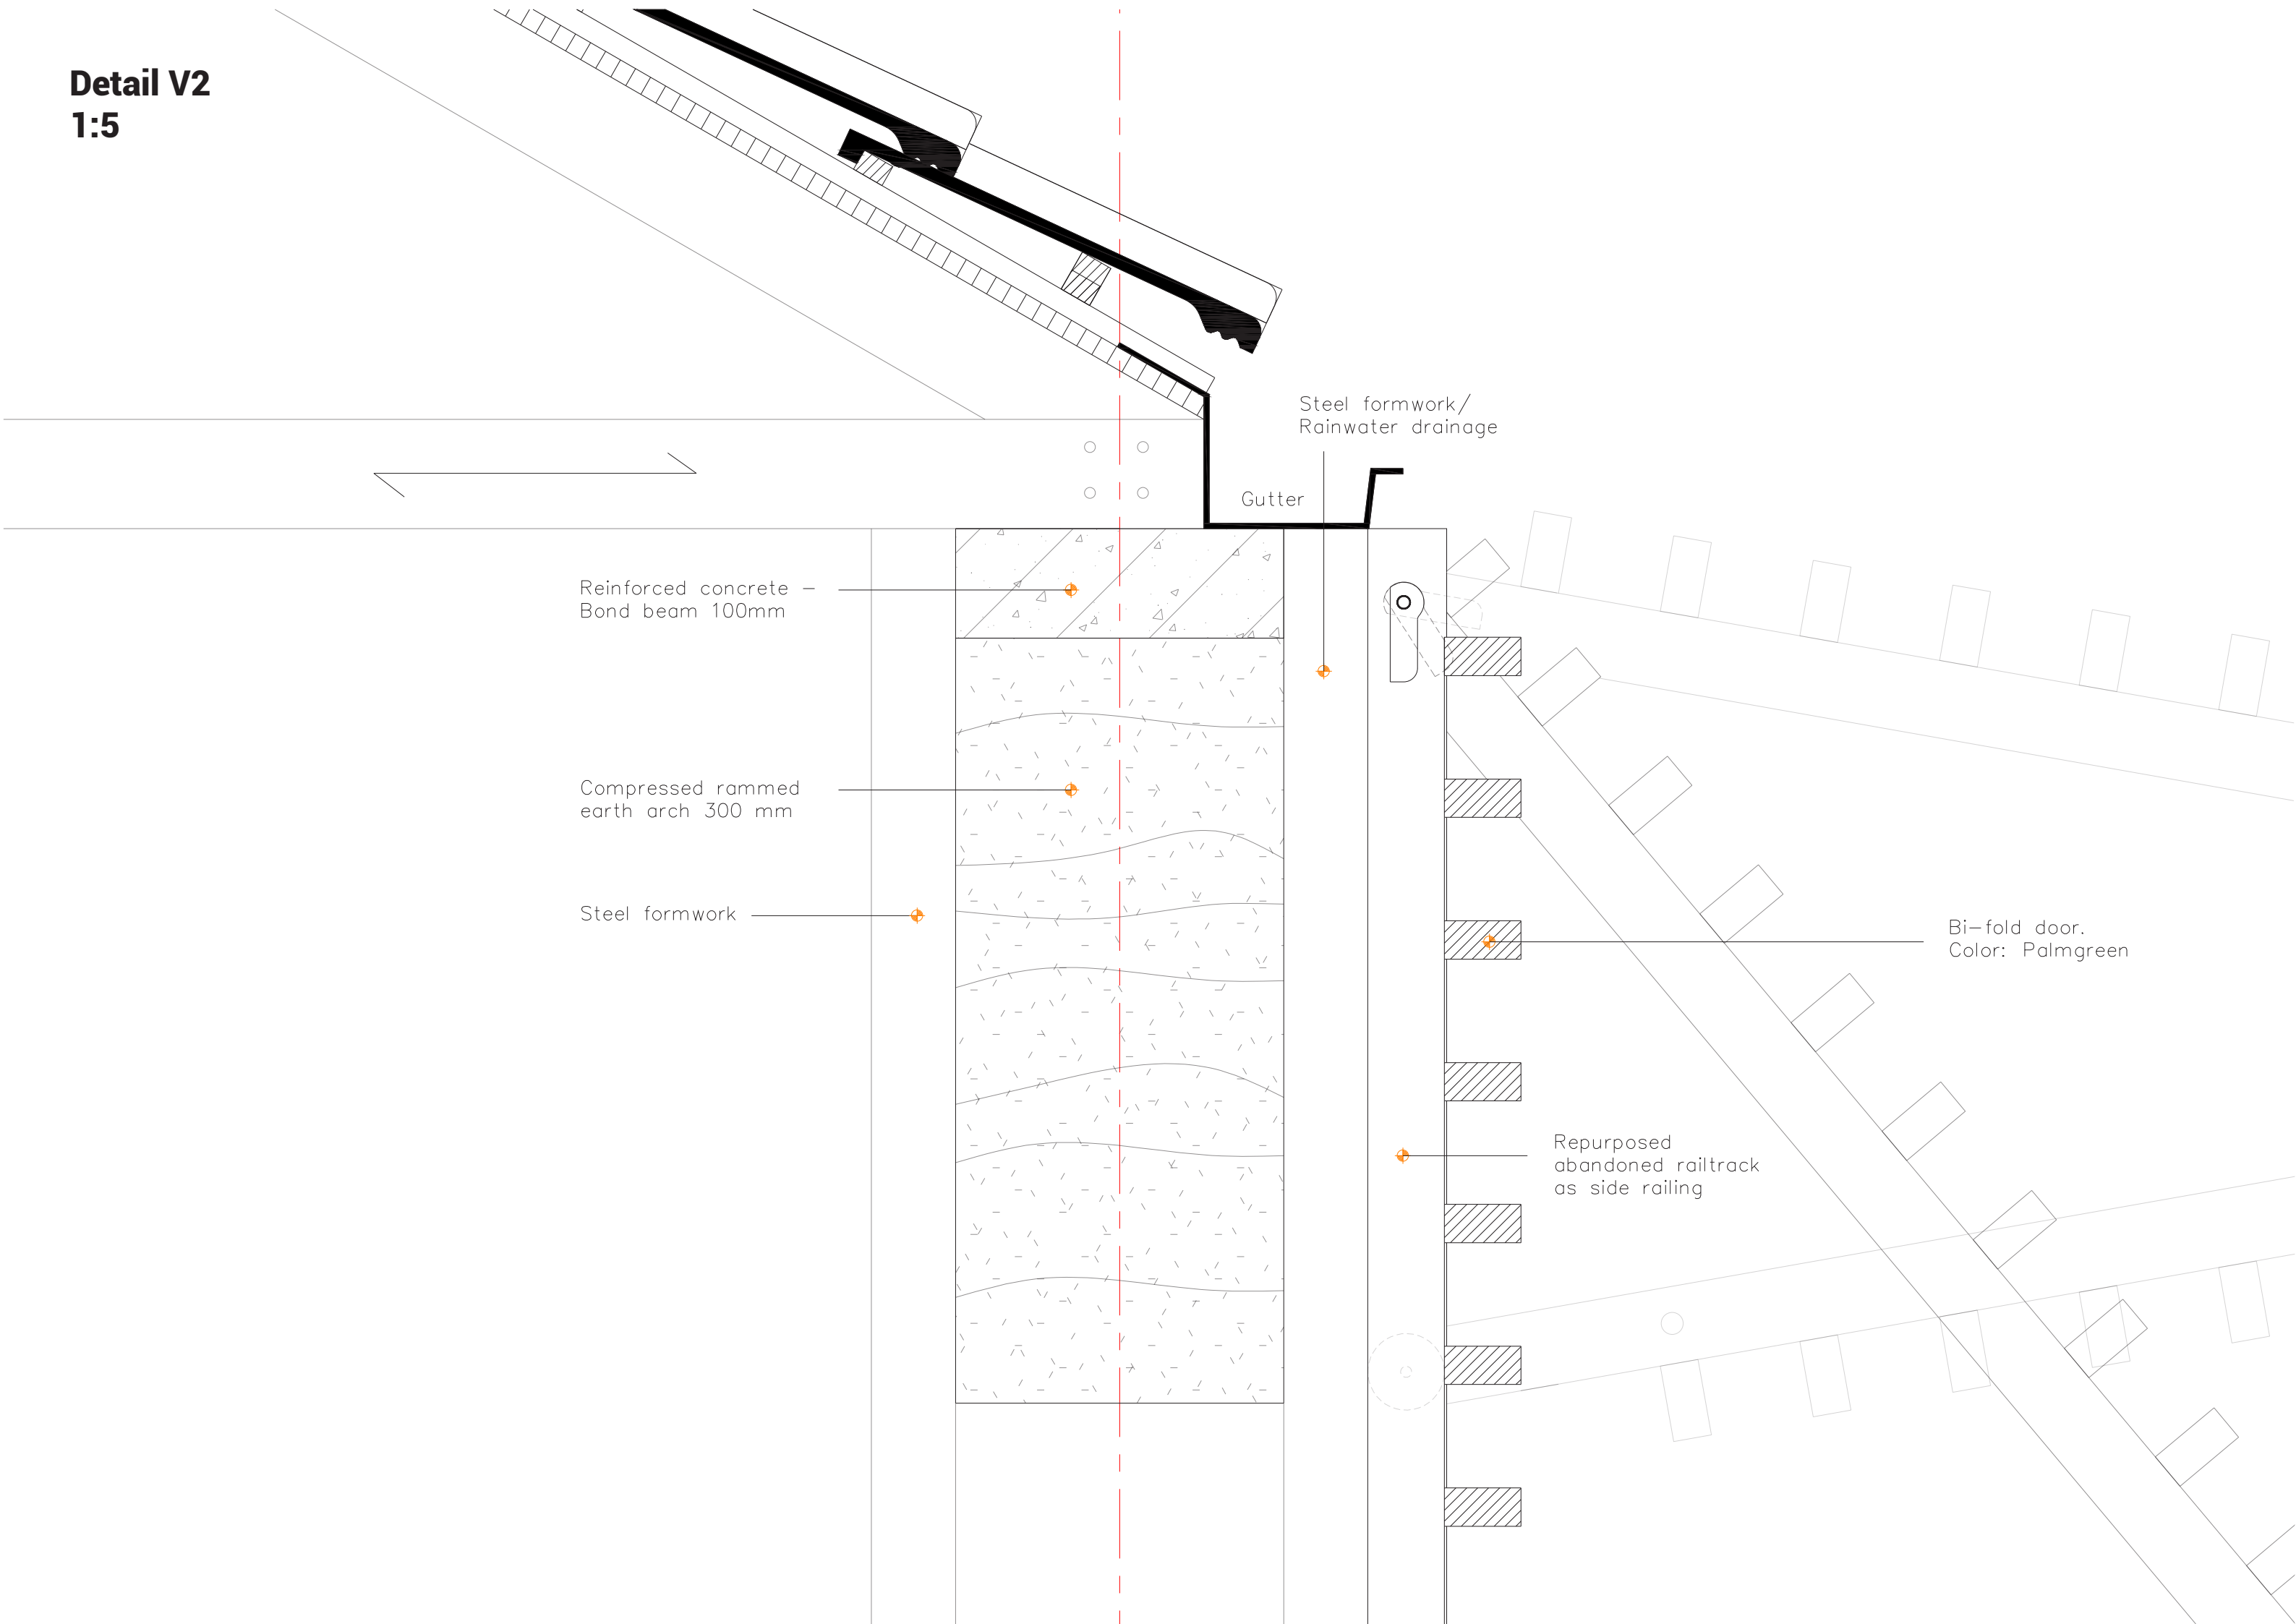

Extension detail
1:5

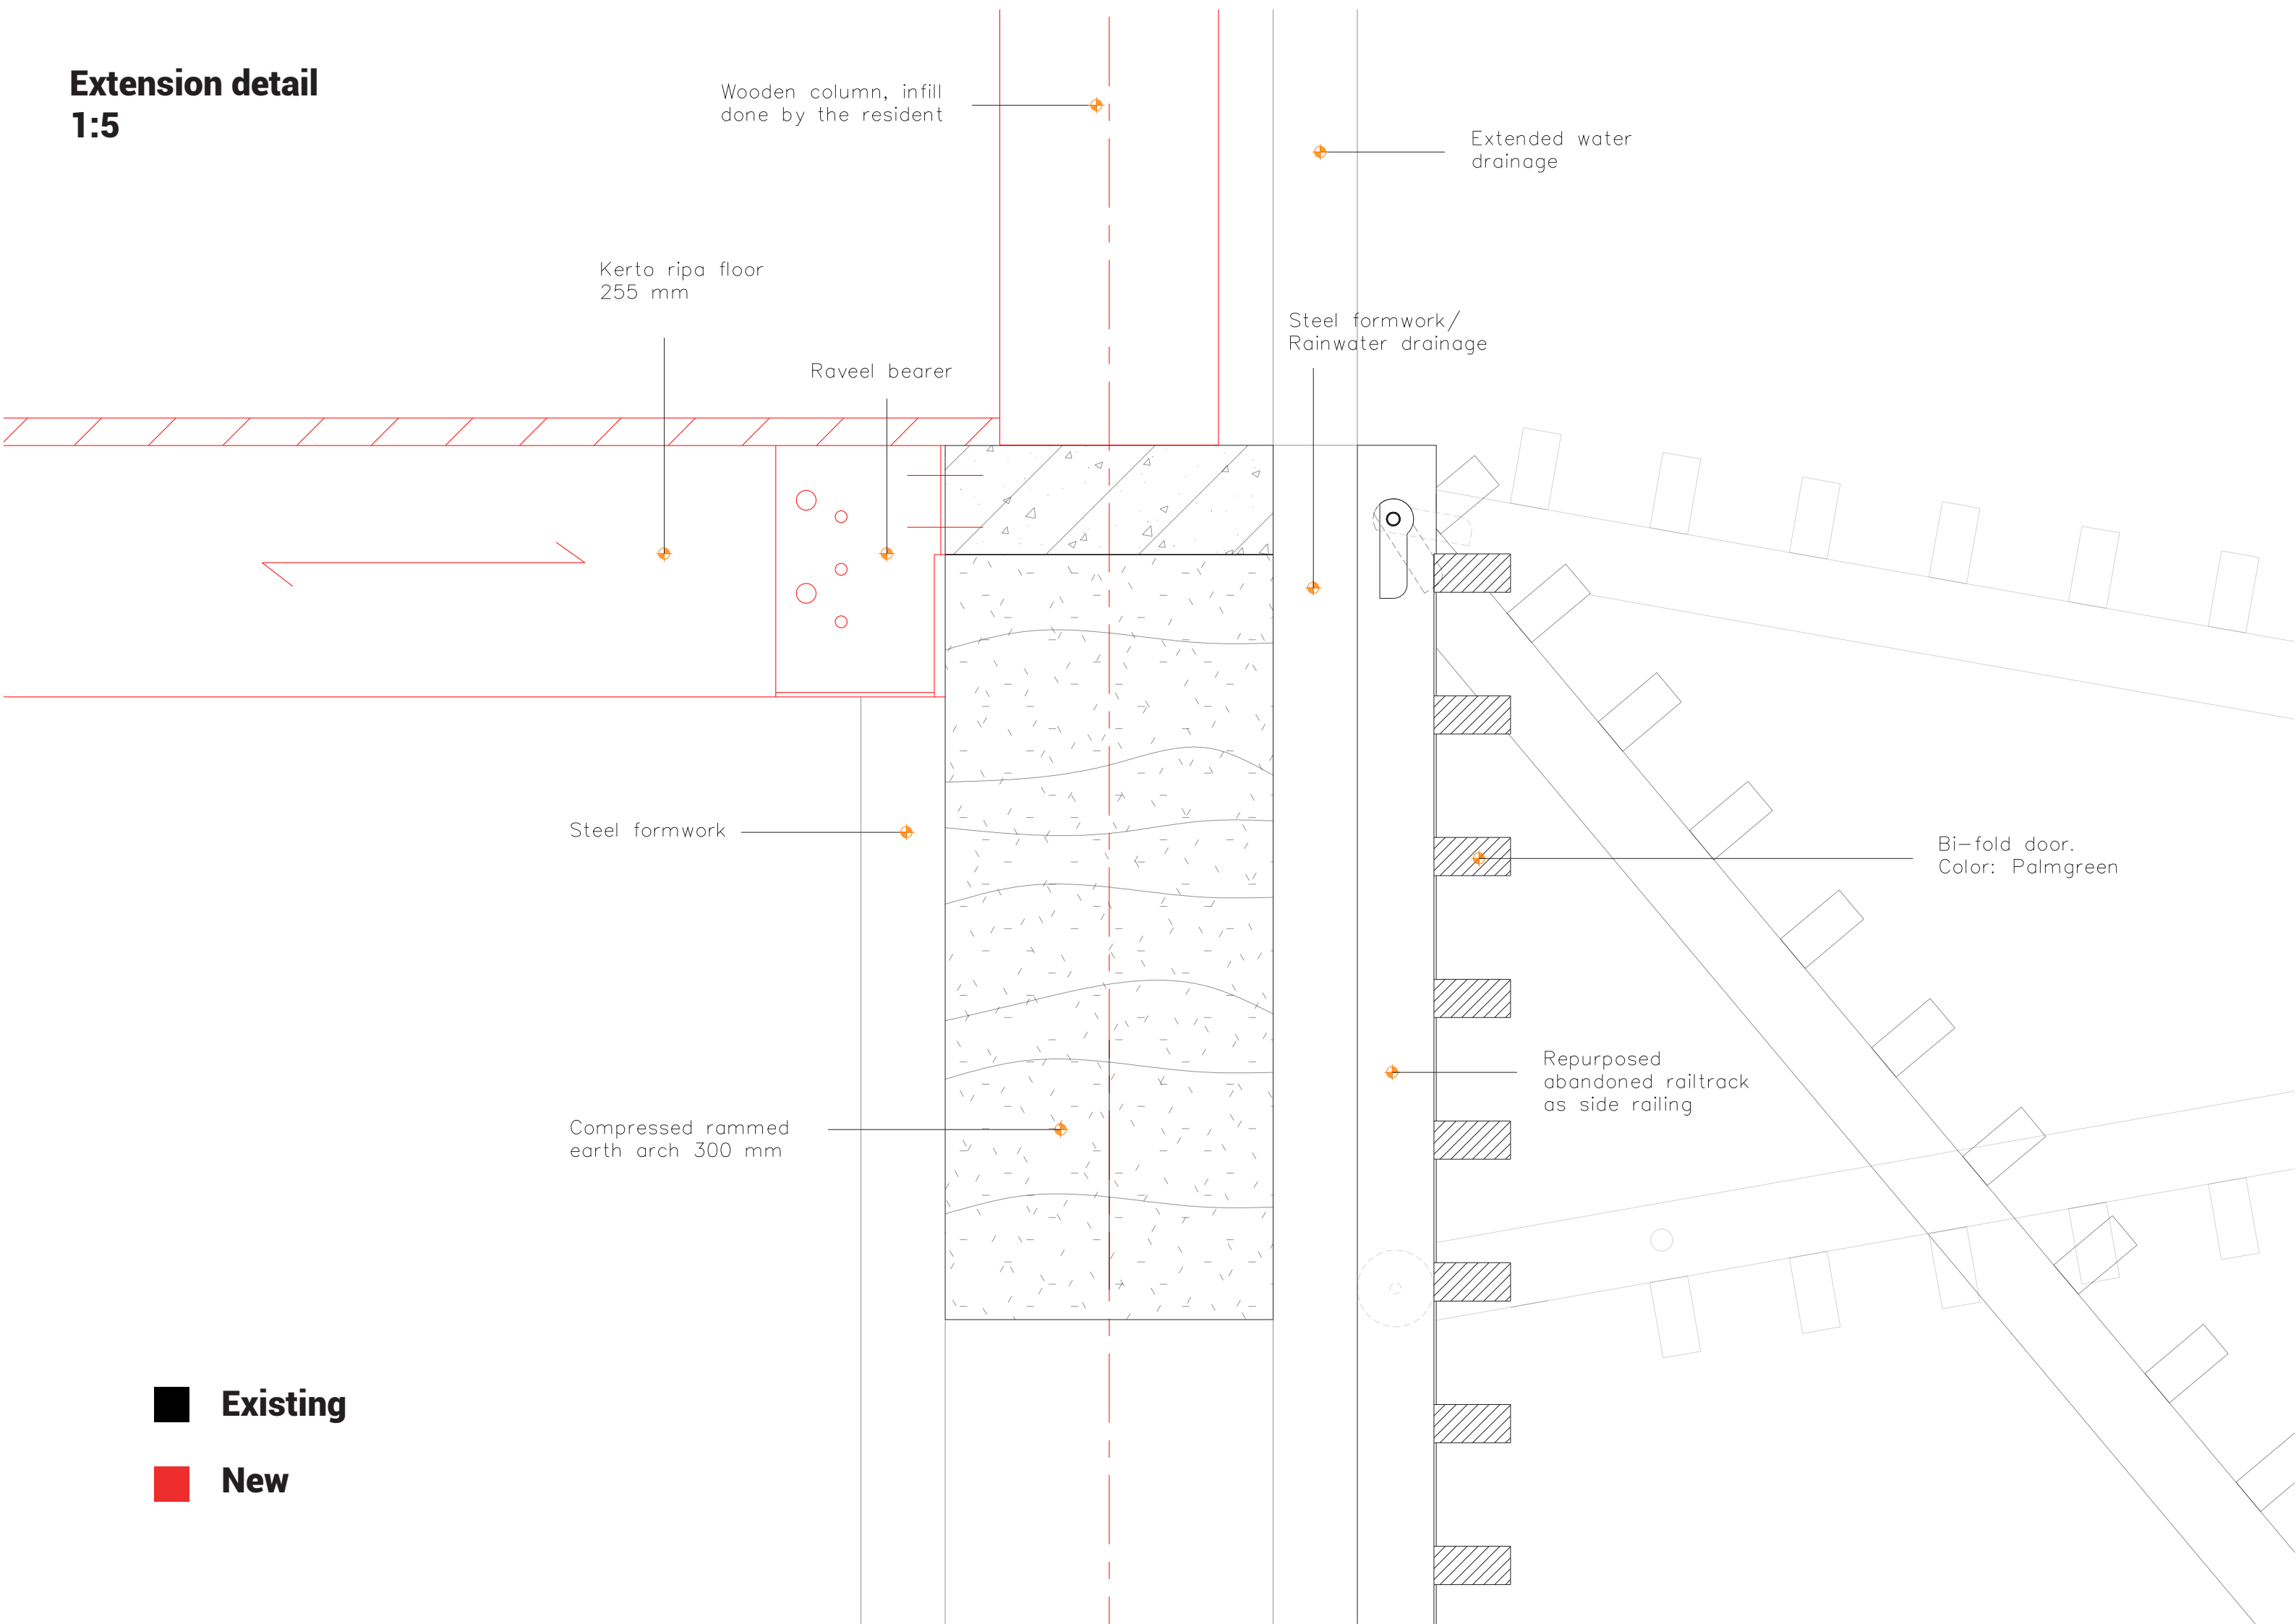

Detail V3
1:5

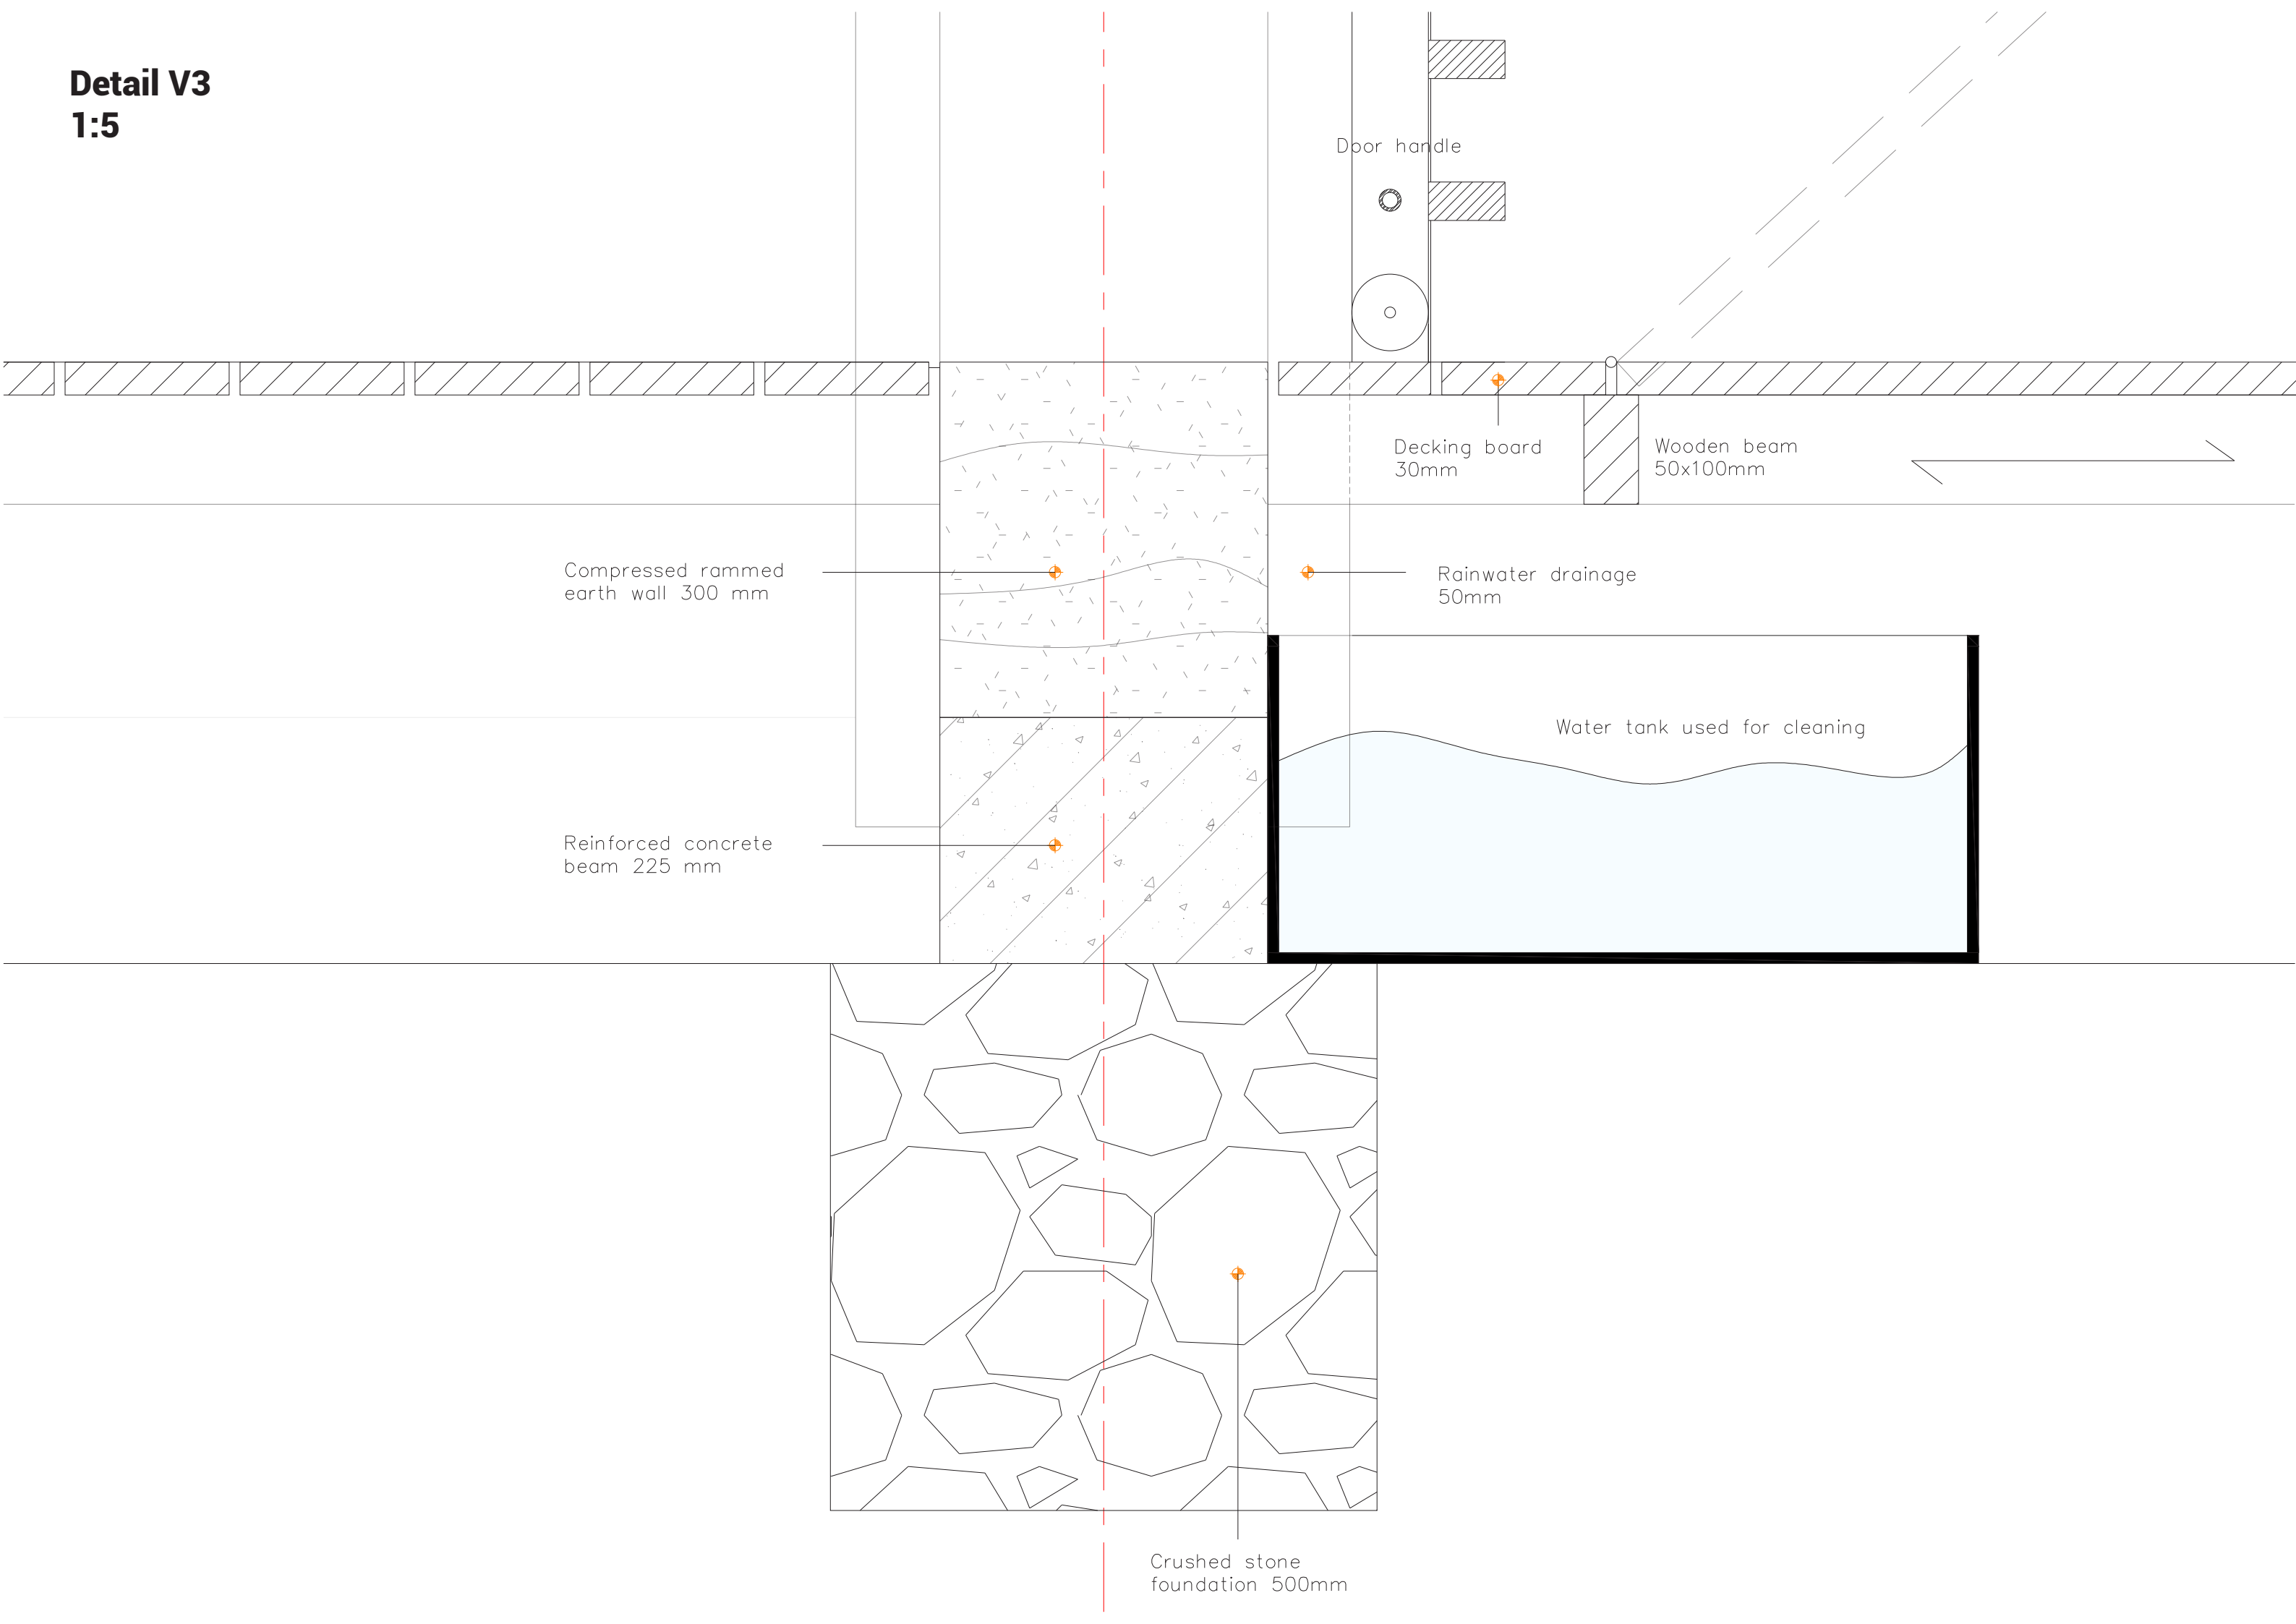

Detail H1
1:2

Rainwater drainage
50mm

Steel sub frame
provides stability and
formwork 80x80mm

Steel tie bars
connect to frame

Weld

Door handle

Doorframe

Single roller

Wooden louvres
Color: Palm green

Reused side rail (unfinished) –
Cut in segments (length 3759mm)

