

# DRAWING SET

Lûte Biesheuvel  
Beirut Terminus  
Complex Projects  
Beirut Studio 2021/2022



GROUP SITE PLAN 1:5000

PROJECT LOCATION 1:1000

URBAN IMPLEMENTATION 1:500

FLOOR PLANS 1:200

SECTIONS 1:200

ELEVATIONS 1:200

BUILDING FRAGMENT 1:20

INTERIOR FRAGMENT 1:50

DETAILS 1:5

# INDEX








0 125 m 250 m 500 m

**GROUP SITE PLAN**  
1:5000 DETAIL LEVEL  
1:5000 PRINTED ON A2 PAPER



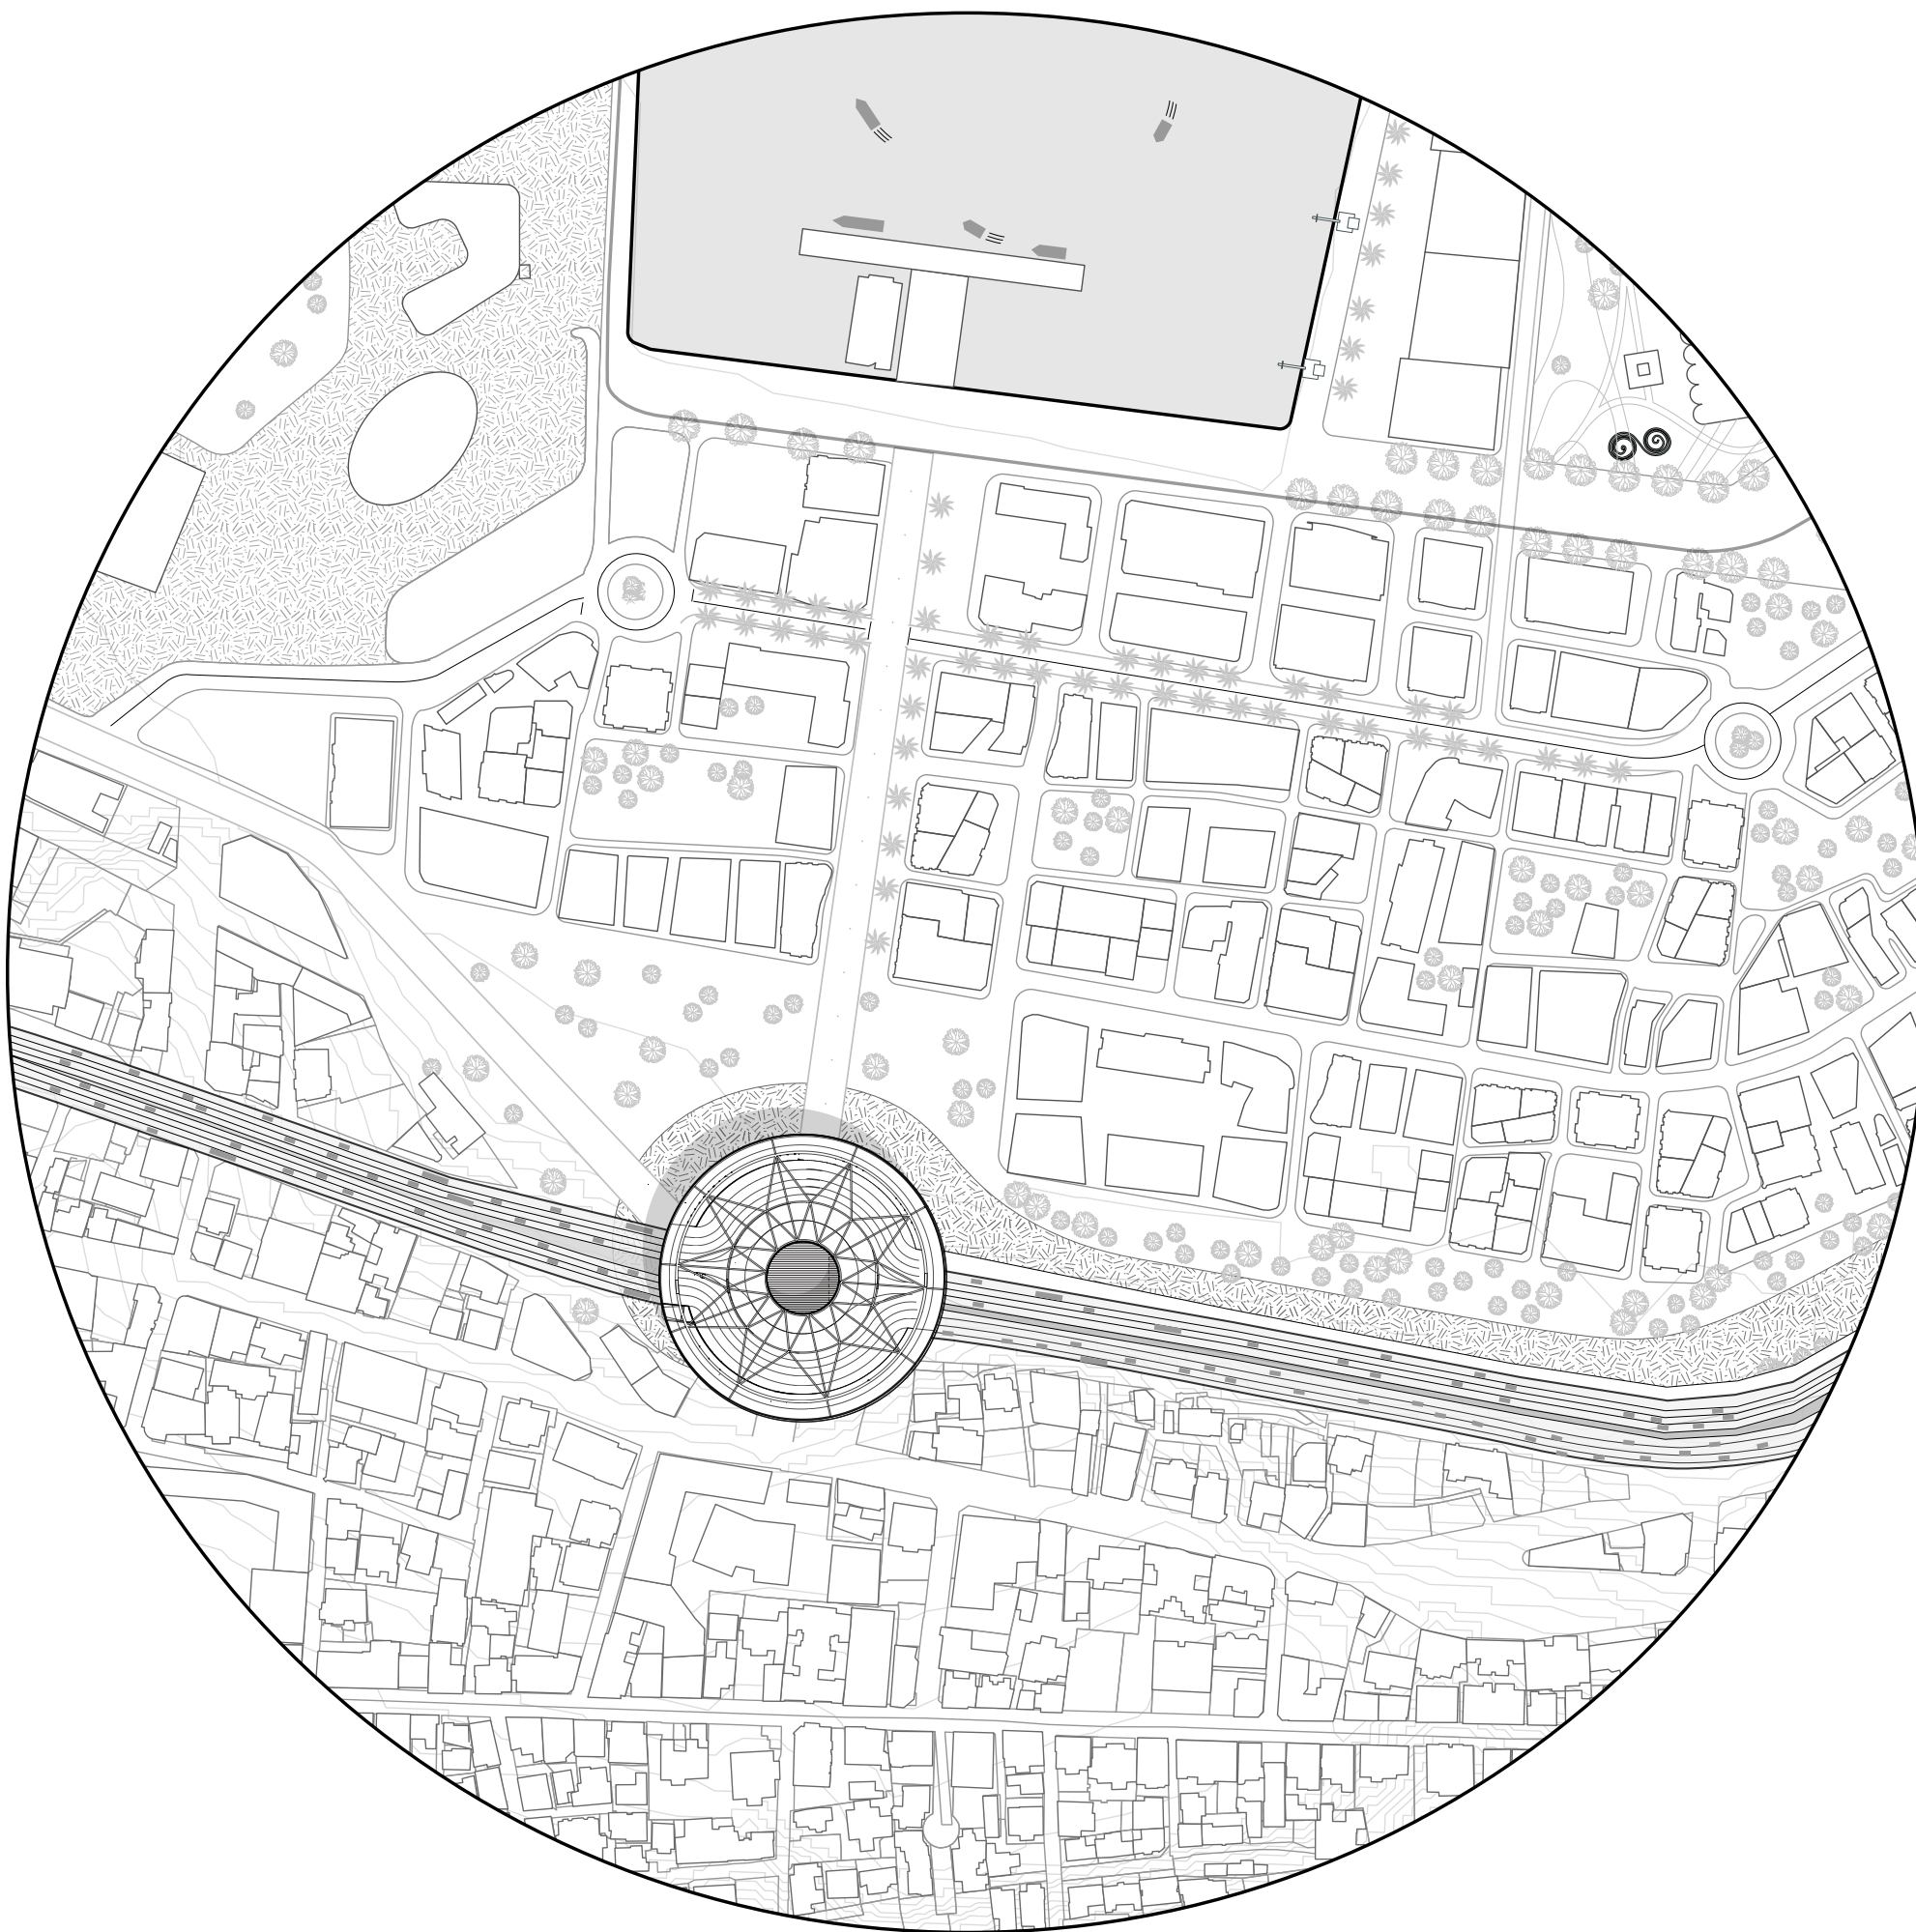

0 25 m 50 m 100 m


## PROJECT LOCATION

1:1000

1:750 PRINTED ON A1 PAPER





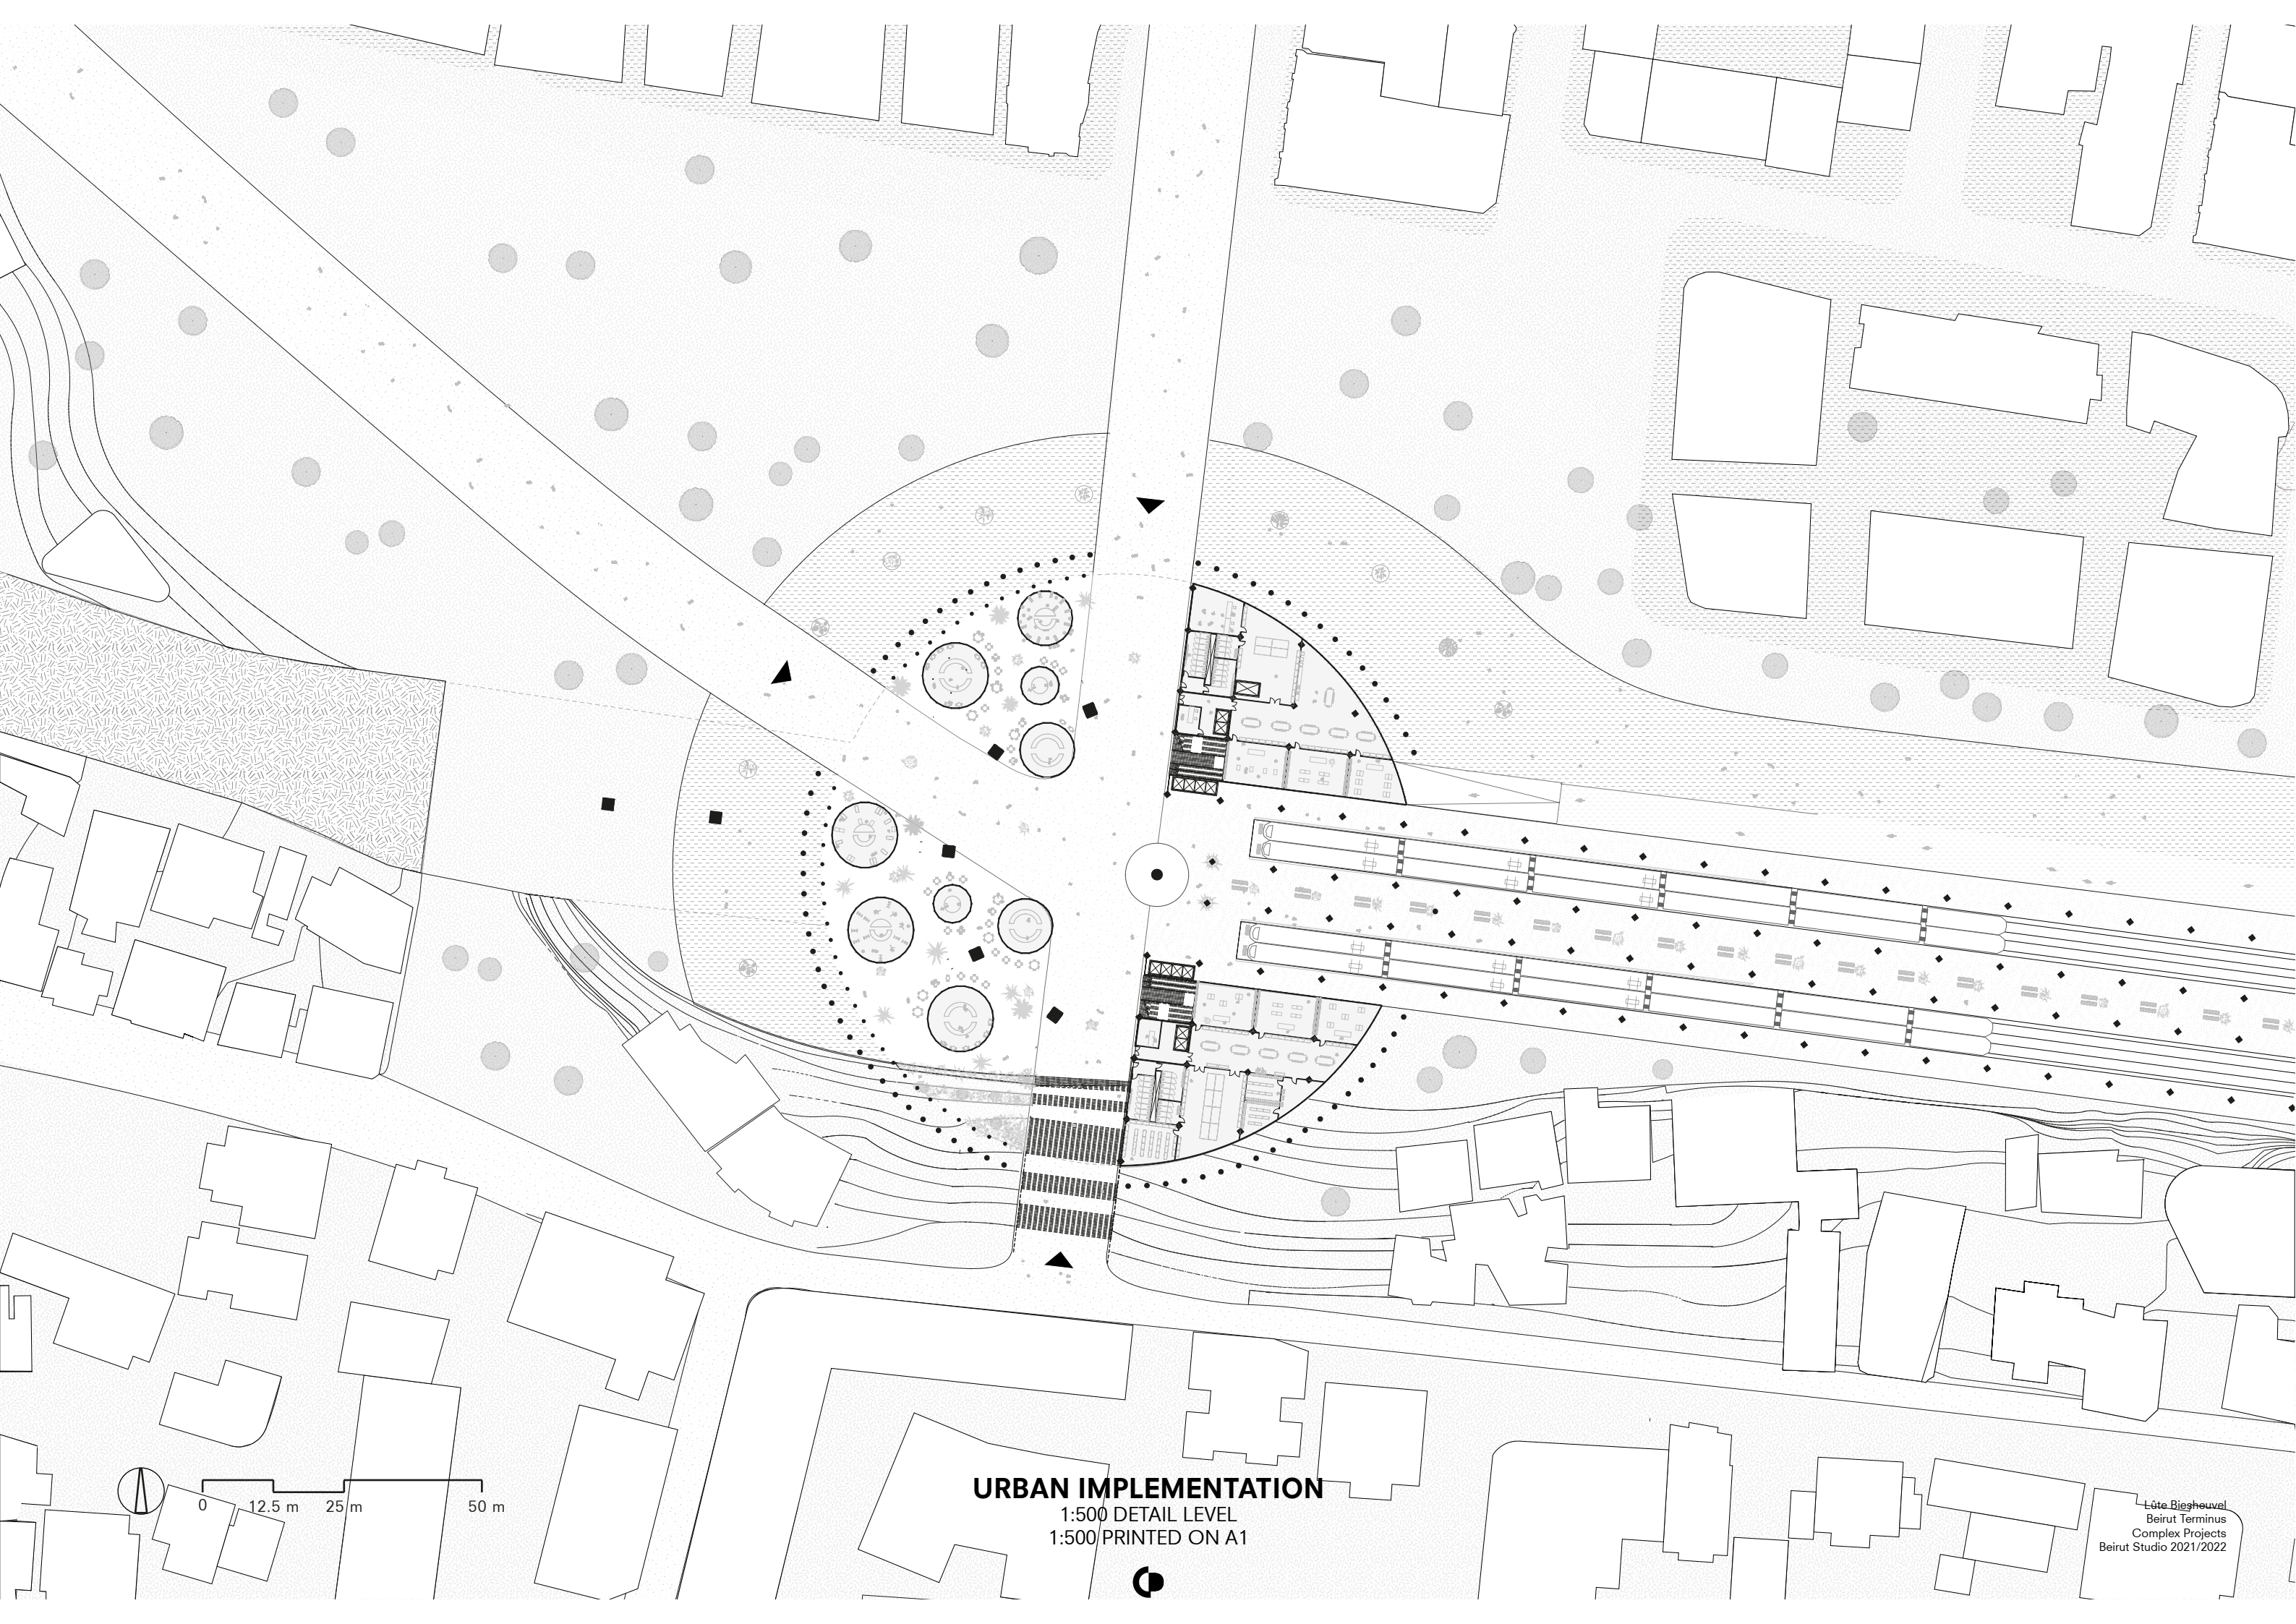


# URBAN IMPLEMENTATION

1:500 DETAIL LEVEL  
1:500 PRINTED ON A1

Lûte Bieghouel  
Beirut Terminus  
Complex Projects  
Beirut Studio 2021/2022



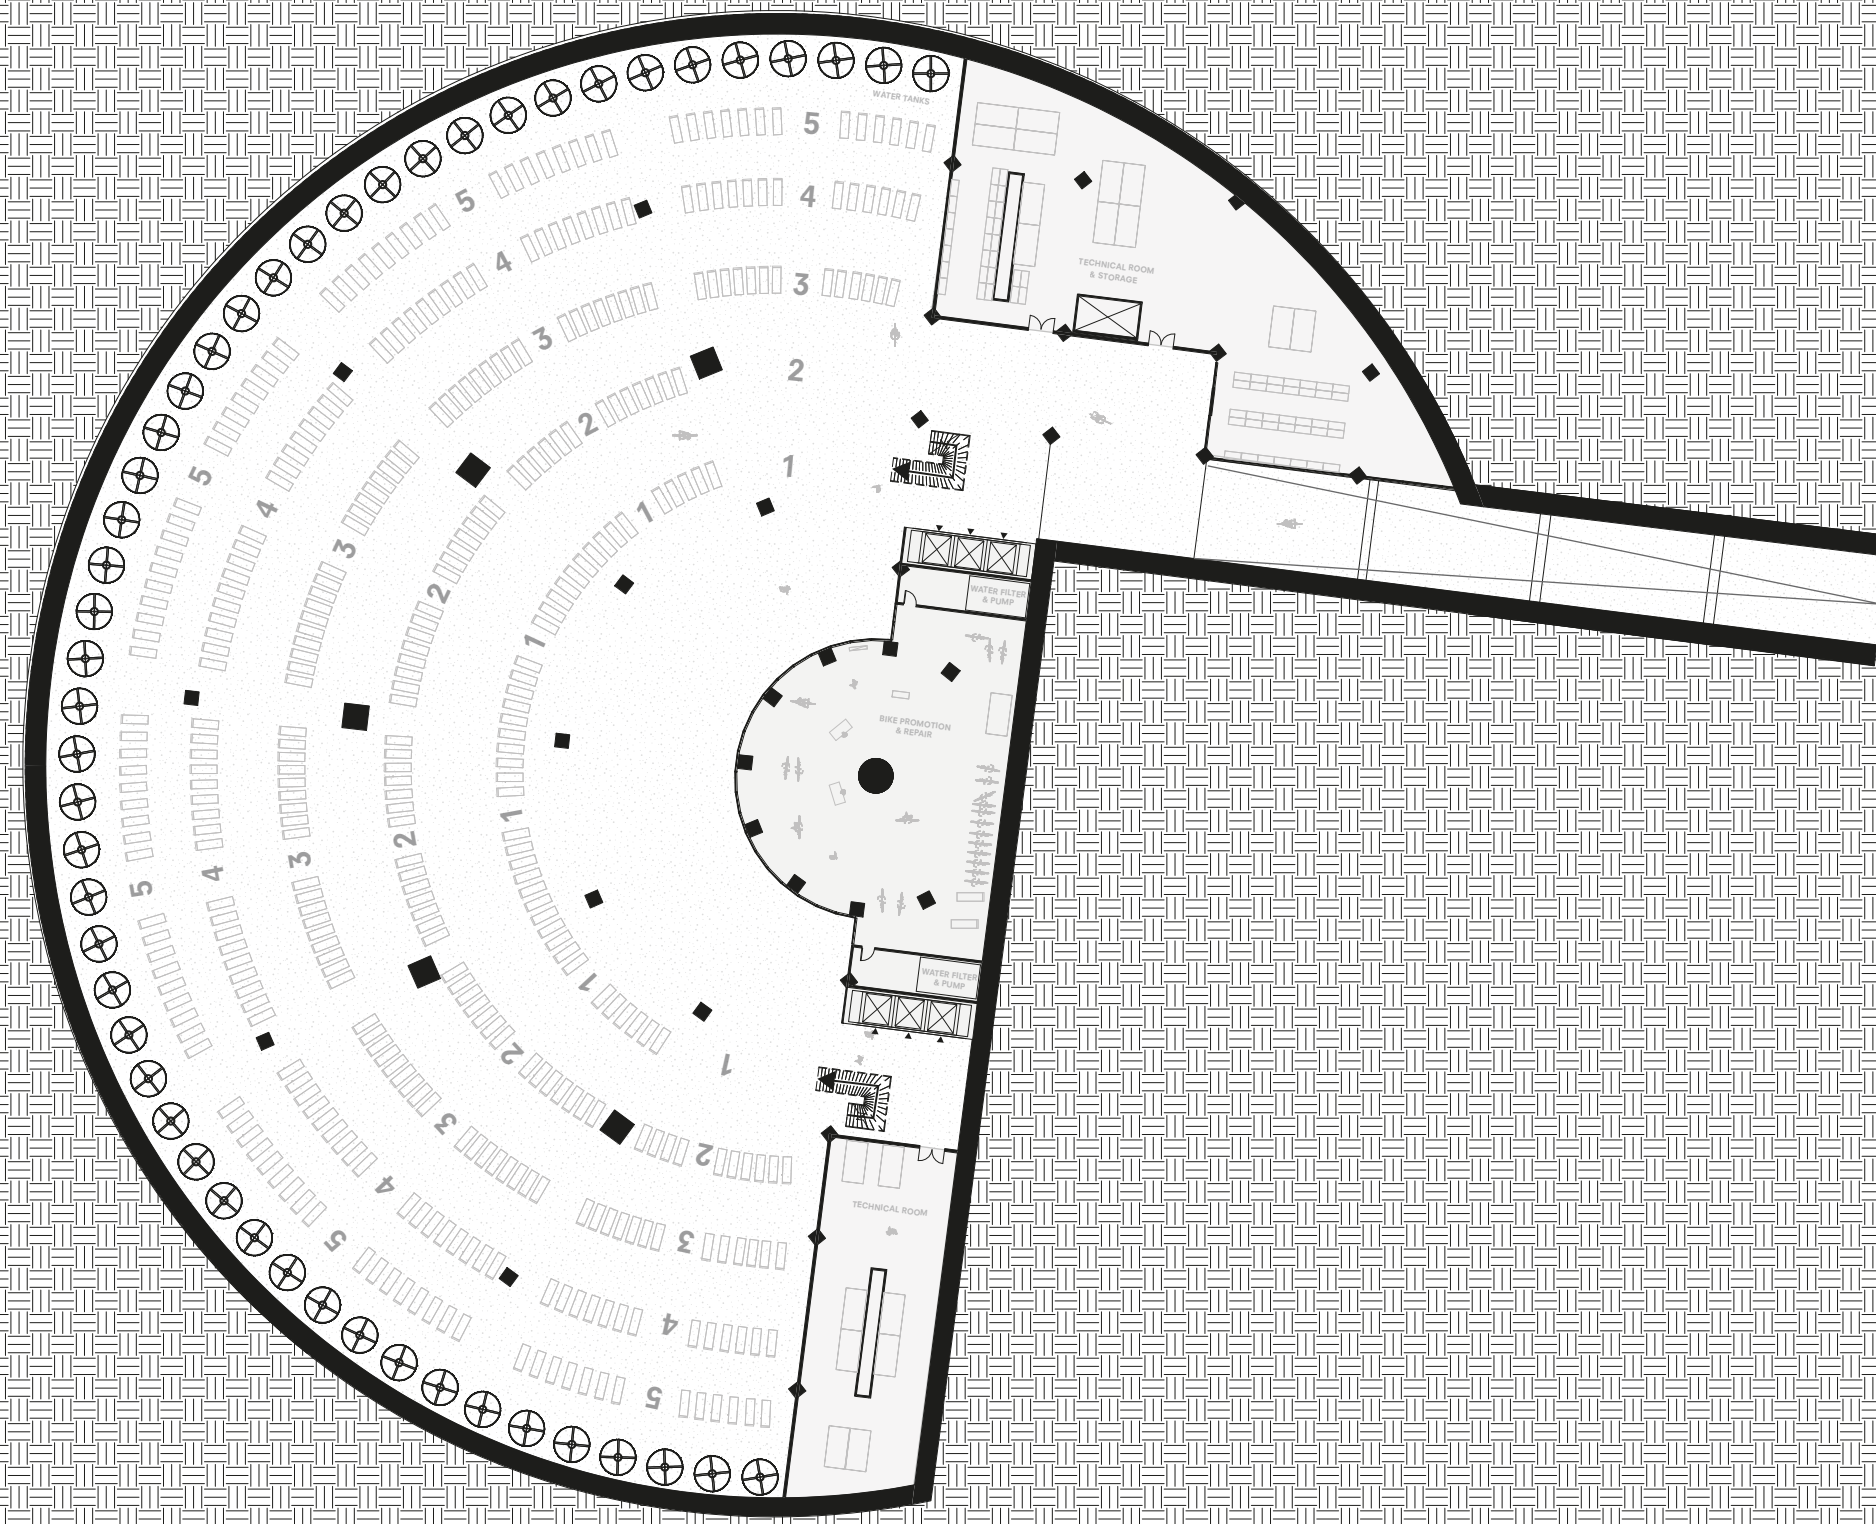

**FLOOR PLAN**  
LEVEL -1 (4M)  
1:200 DETAIL LEVEL  
1:250 PRINTED ON A1



**FLOOR PLAN**

LEVEL 0 (+0 M)

1:200 DETAIL LEVEL


1:250 PRINTED ON A1





**FLOOR PLAN**  
LEVEL 1 (+2.9 M)  
1:200 DETAIL LEVEL  
1:250 PRINTED ON A1



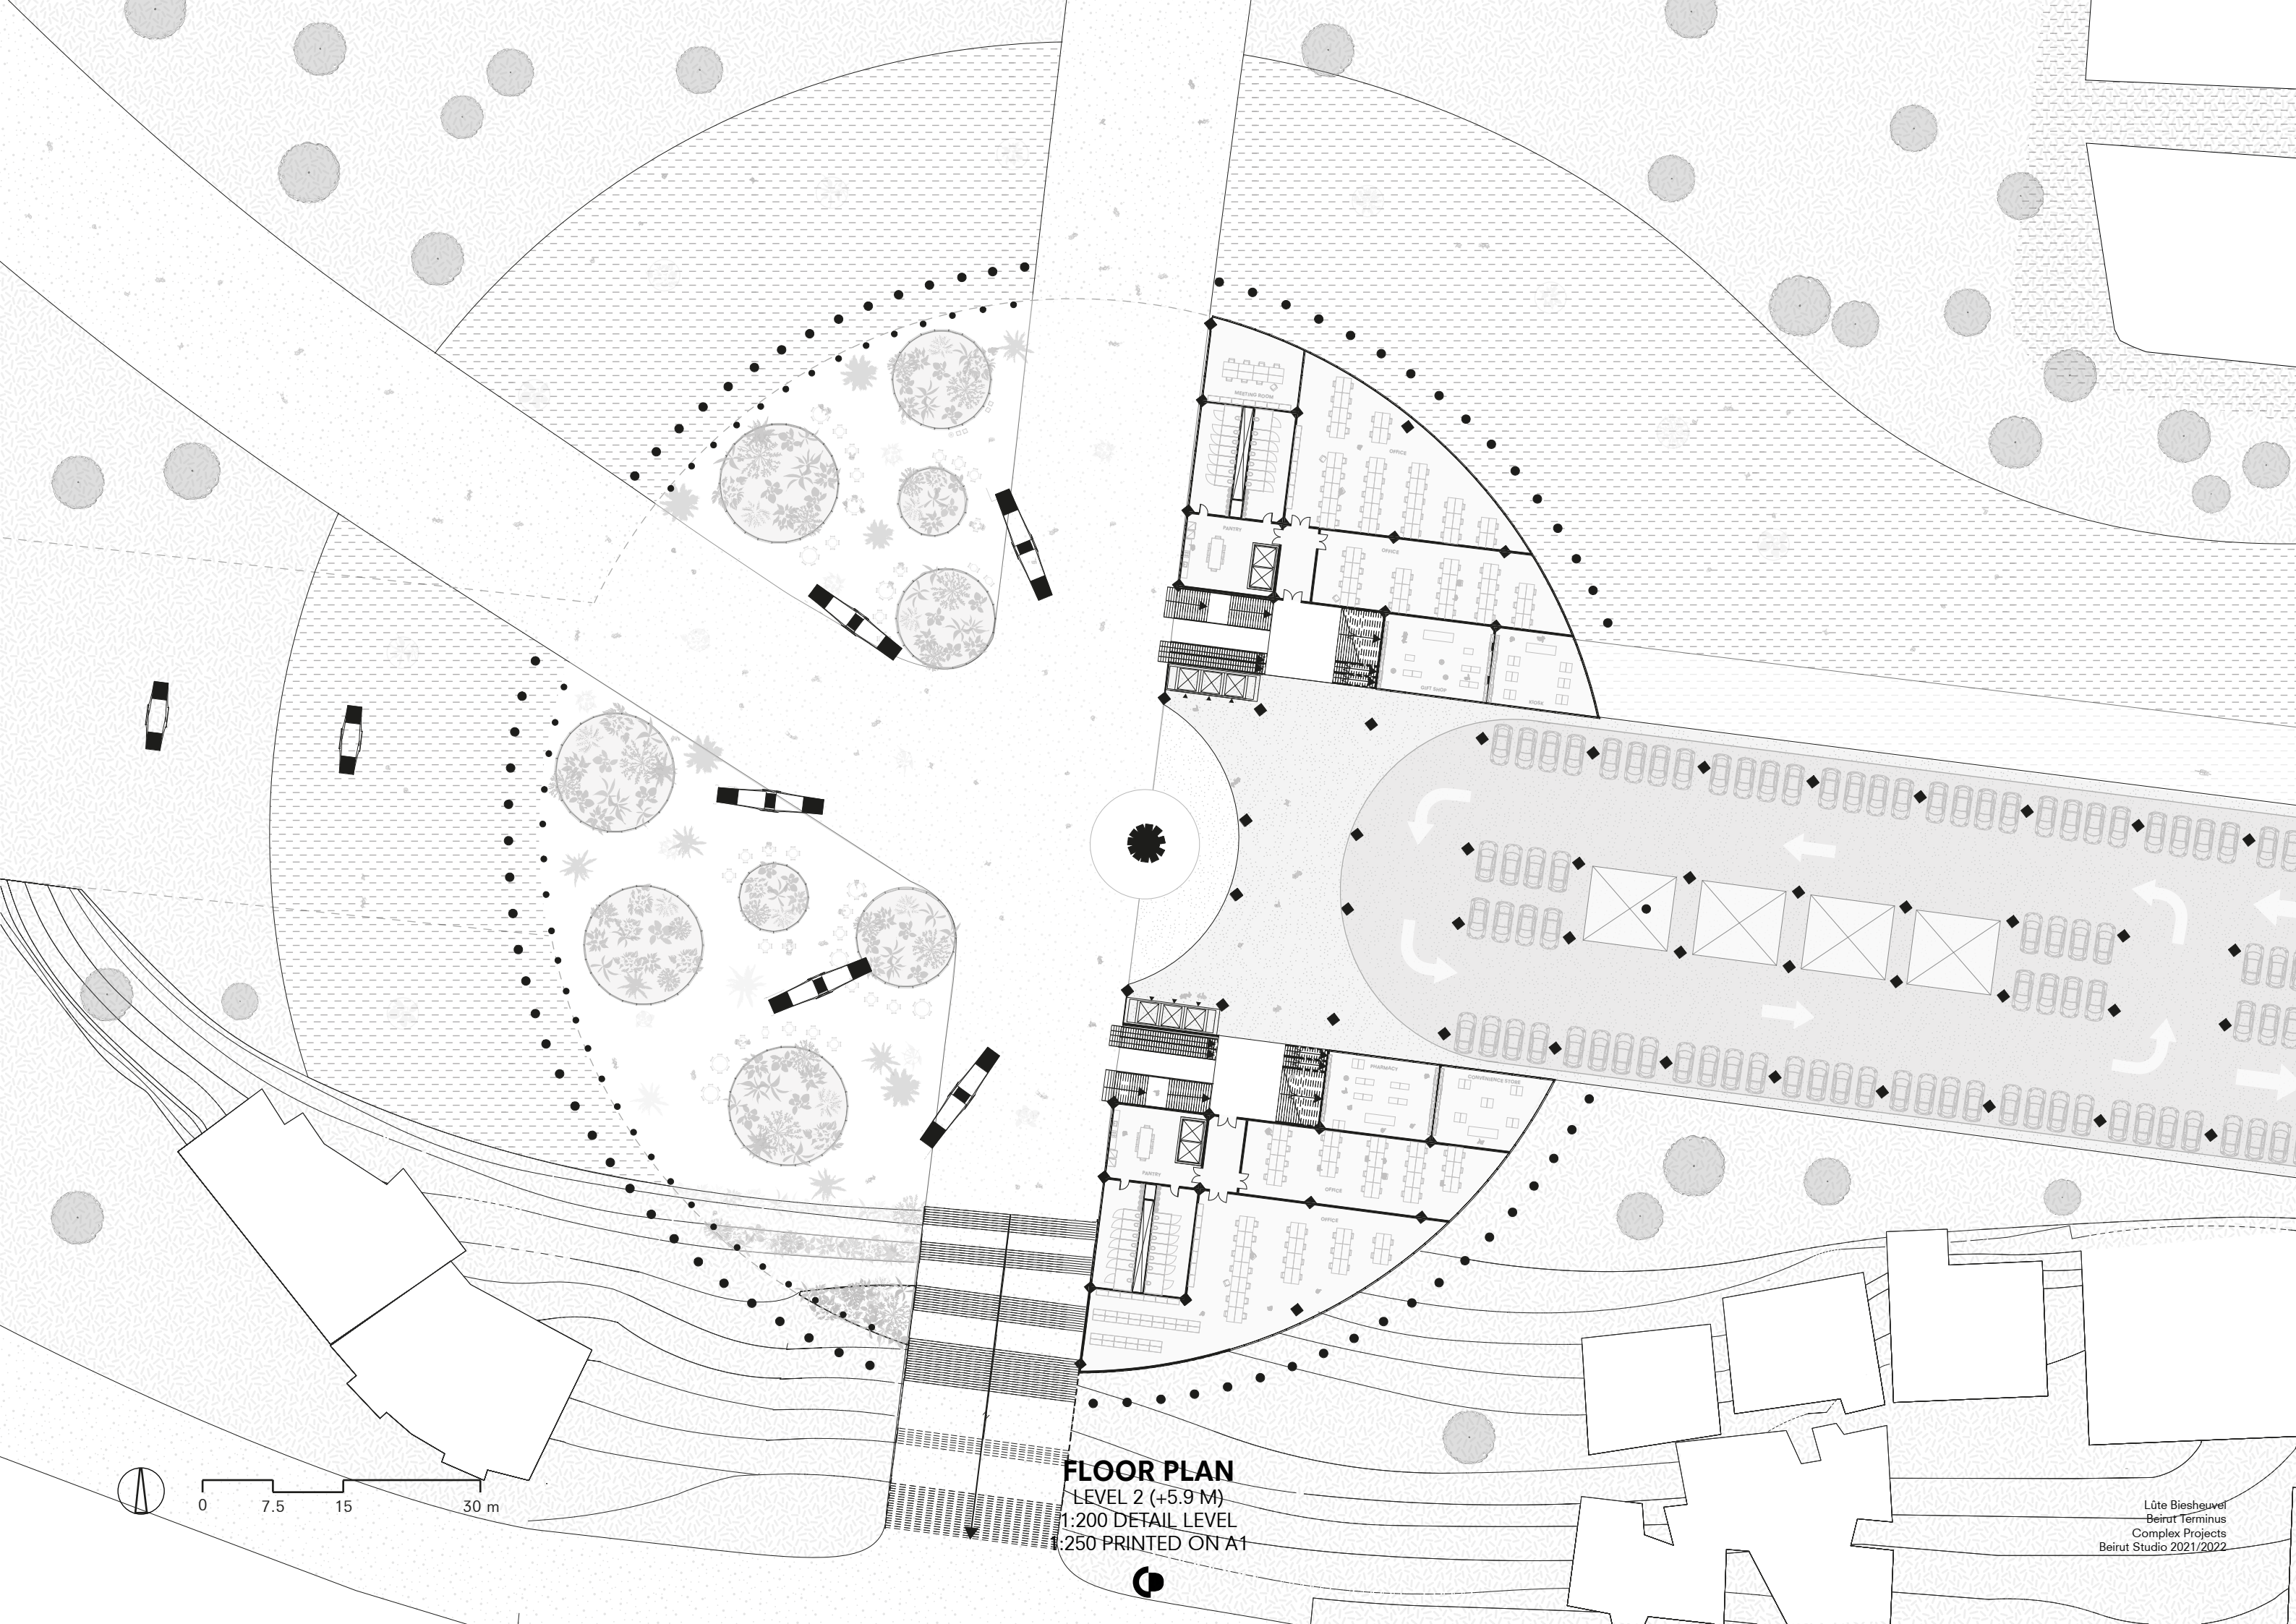


**FLOOR PLAN**  
LEVEL 2 (+5.9 M)  
1:200 DETAIL LEVEL  
1:250 PRINTED ON A1





**FLOOR PLAN**  
LEVEL 3 (+9.1 M)  
1:200 DETAIL LEVEL  
1:250 PRINTED ON A1



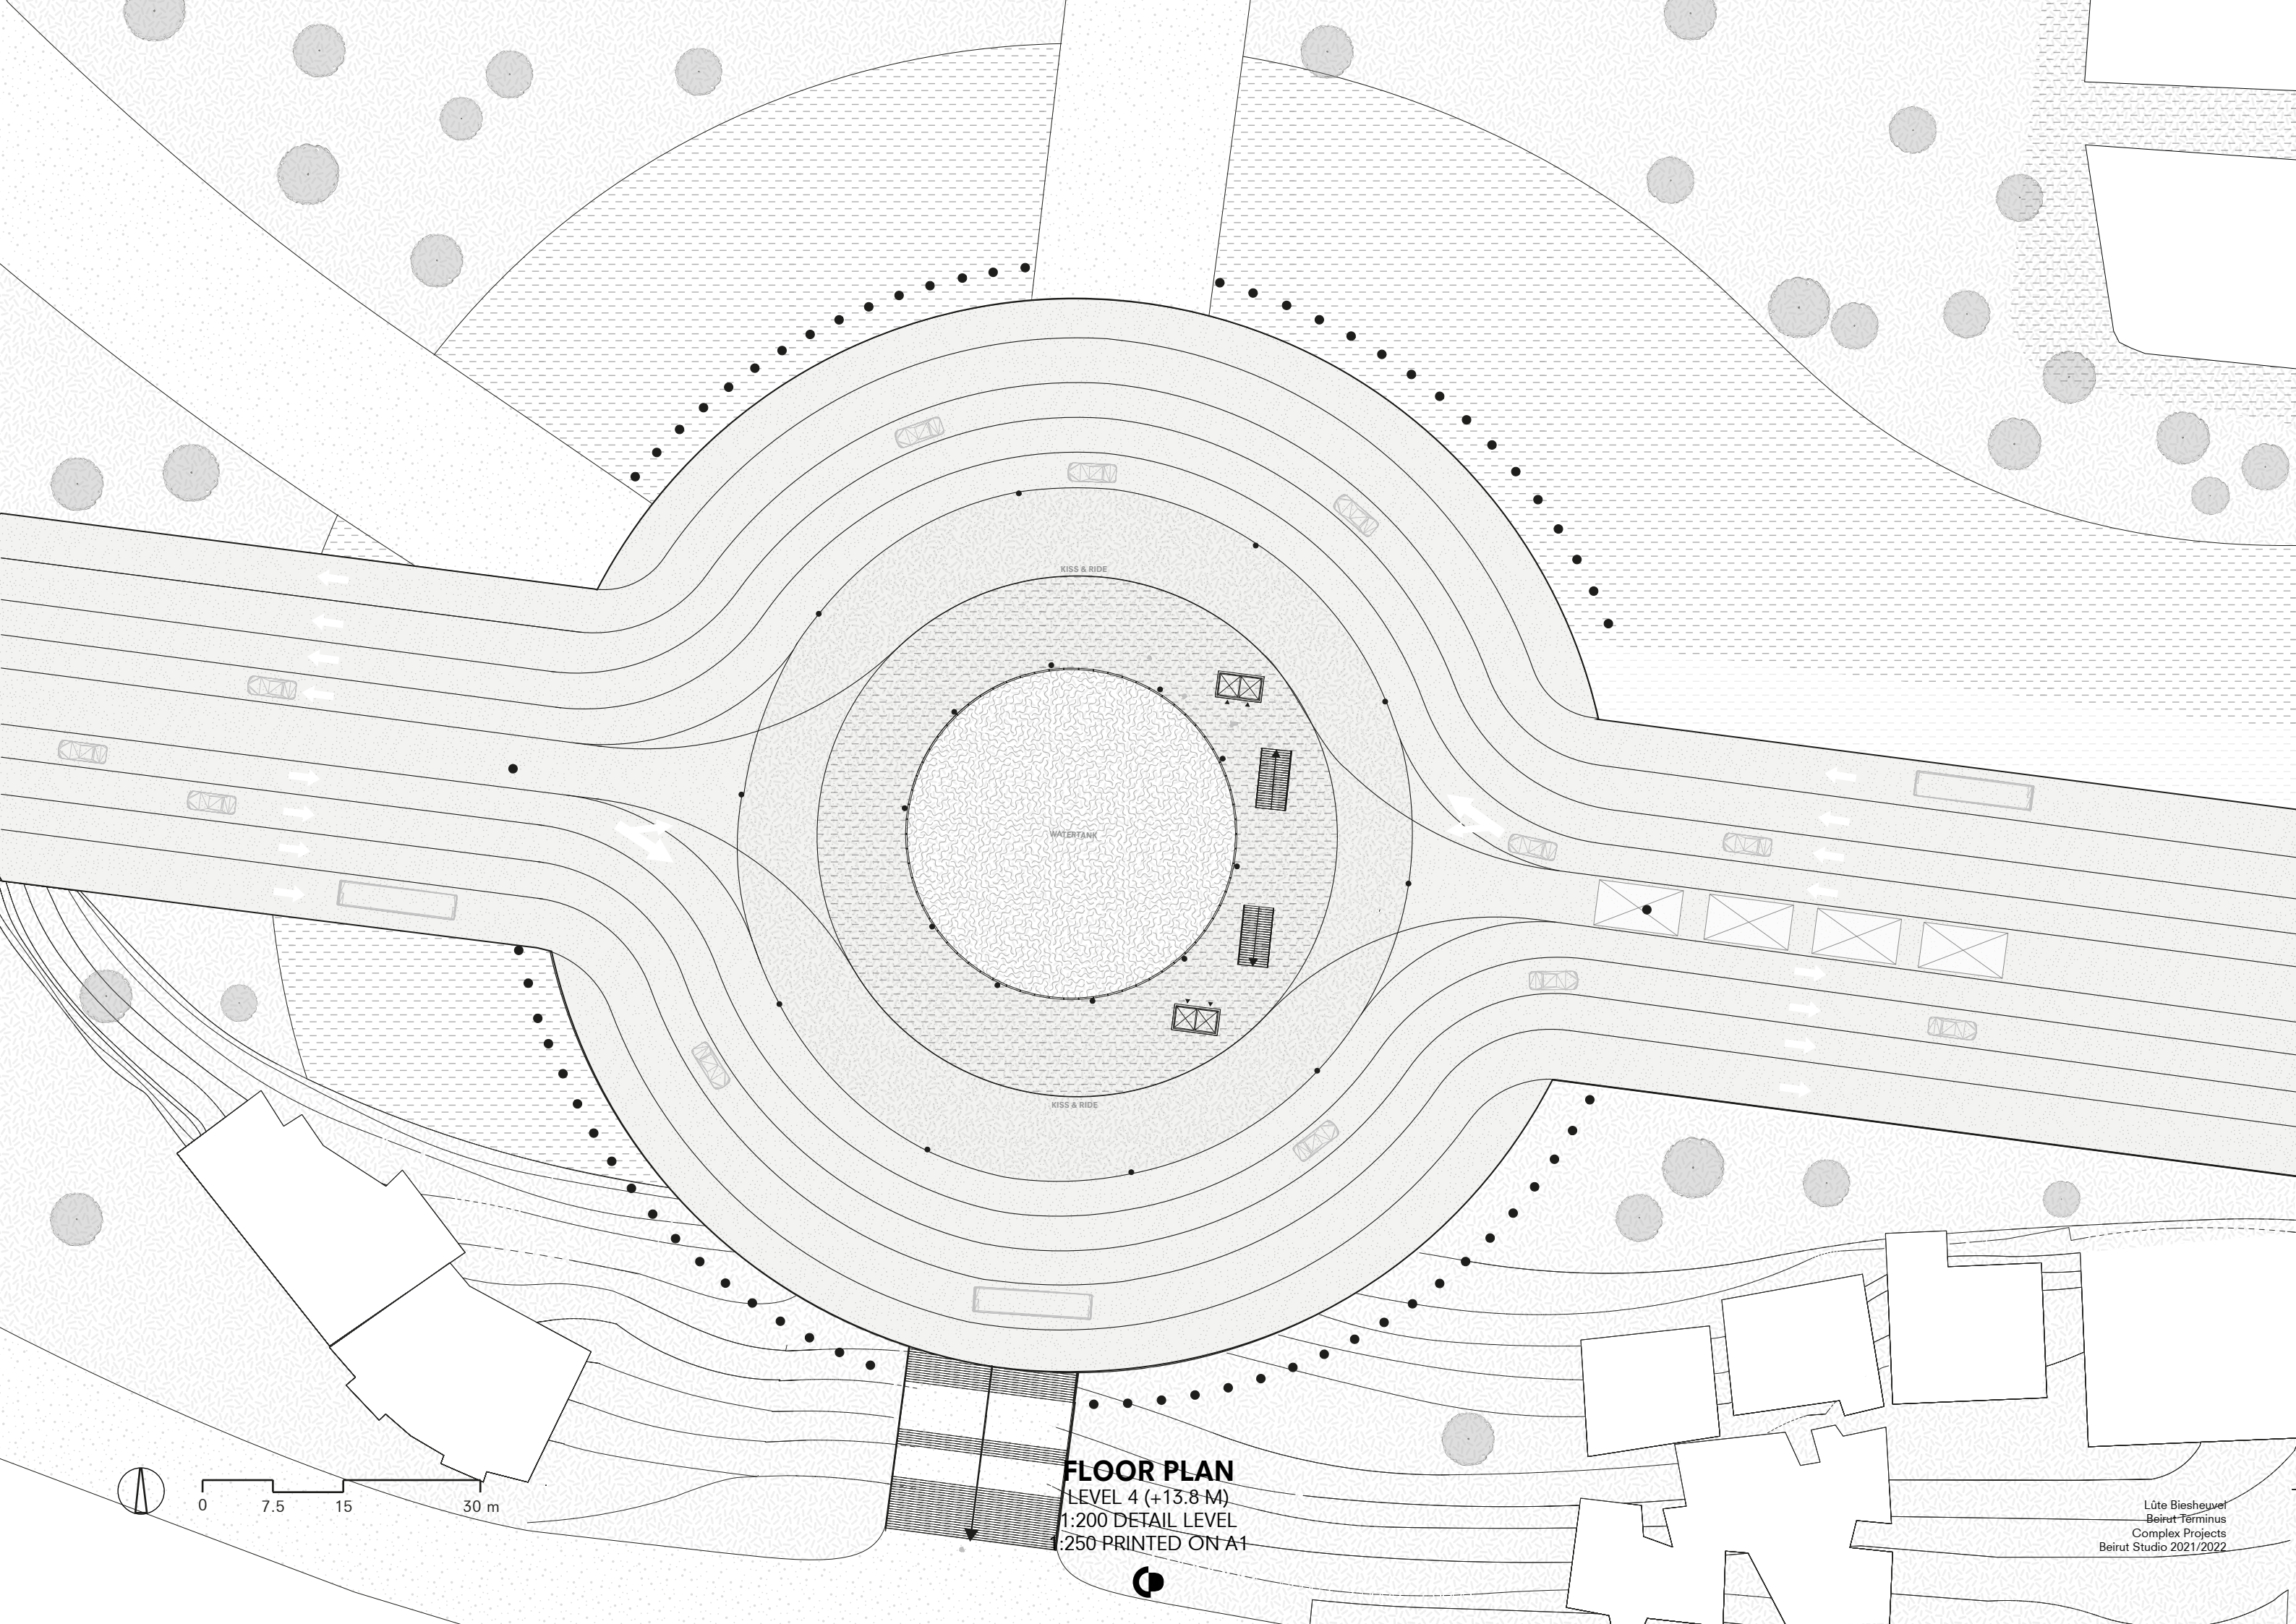


**FLOOR PLAN**

LEVEL 4 (+13.8 M)

1:200 DETAIL LEVEL

1:250 PRINTED ON A1

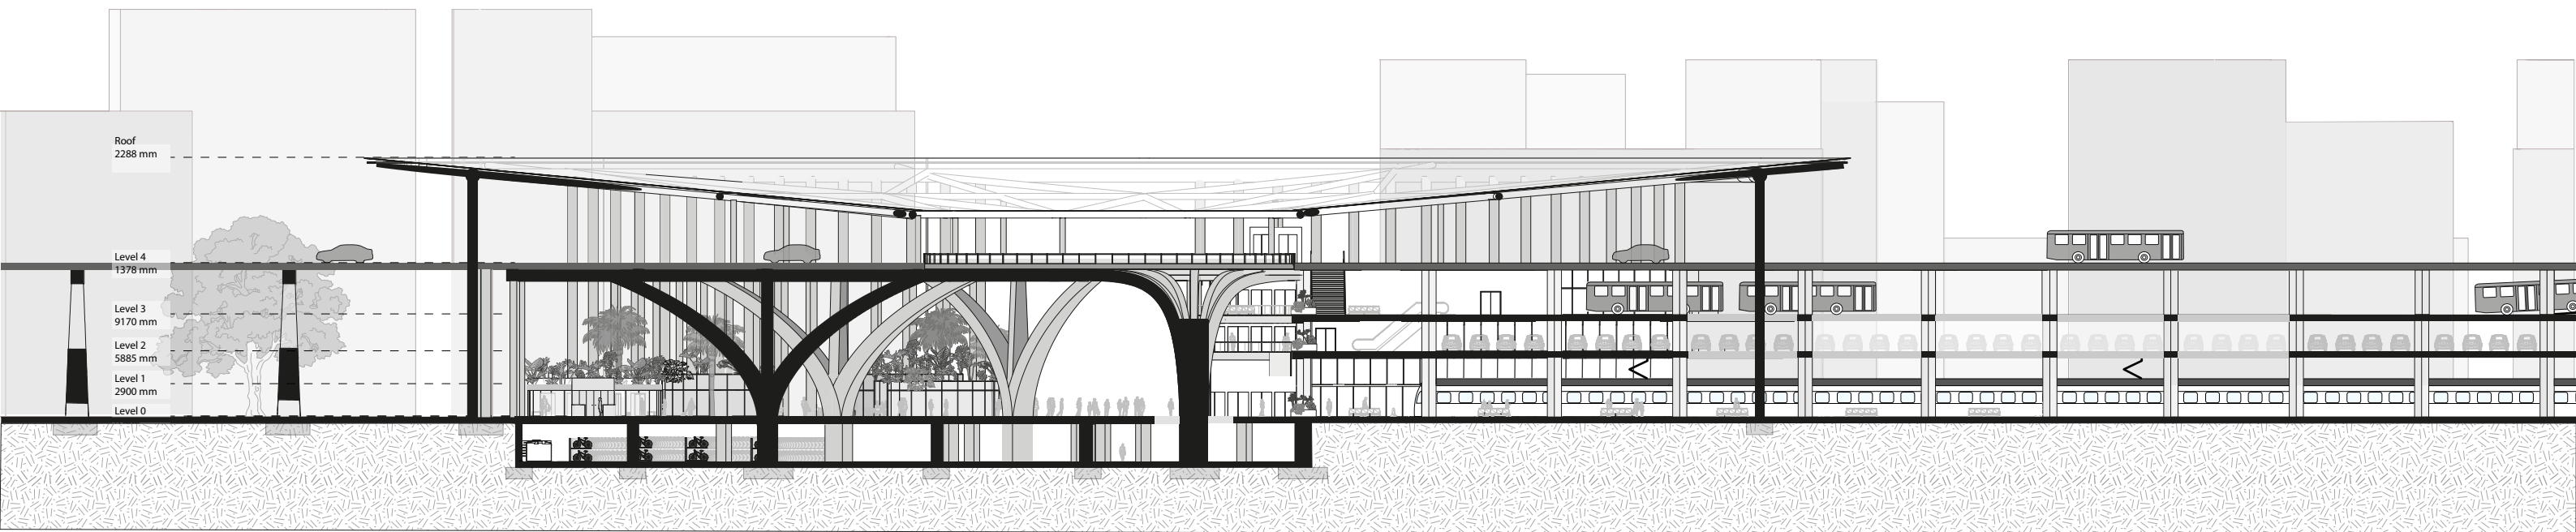

Roof  
2288 mm

Level 4  
1378 mm

Level 3  
9170 mm

Level 2  
5885 mm

Level 1  
2900 mm

Level 0


0 7.5 m 15 m 30 m

## LONGITUDINAL SECTION

1:200 DETAIL LEVEL  
1:250 PRINTED ON A1





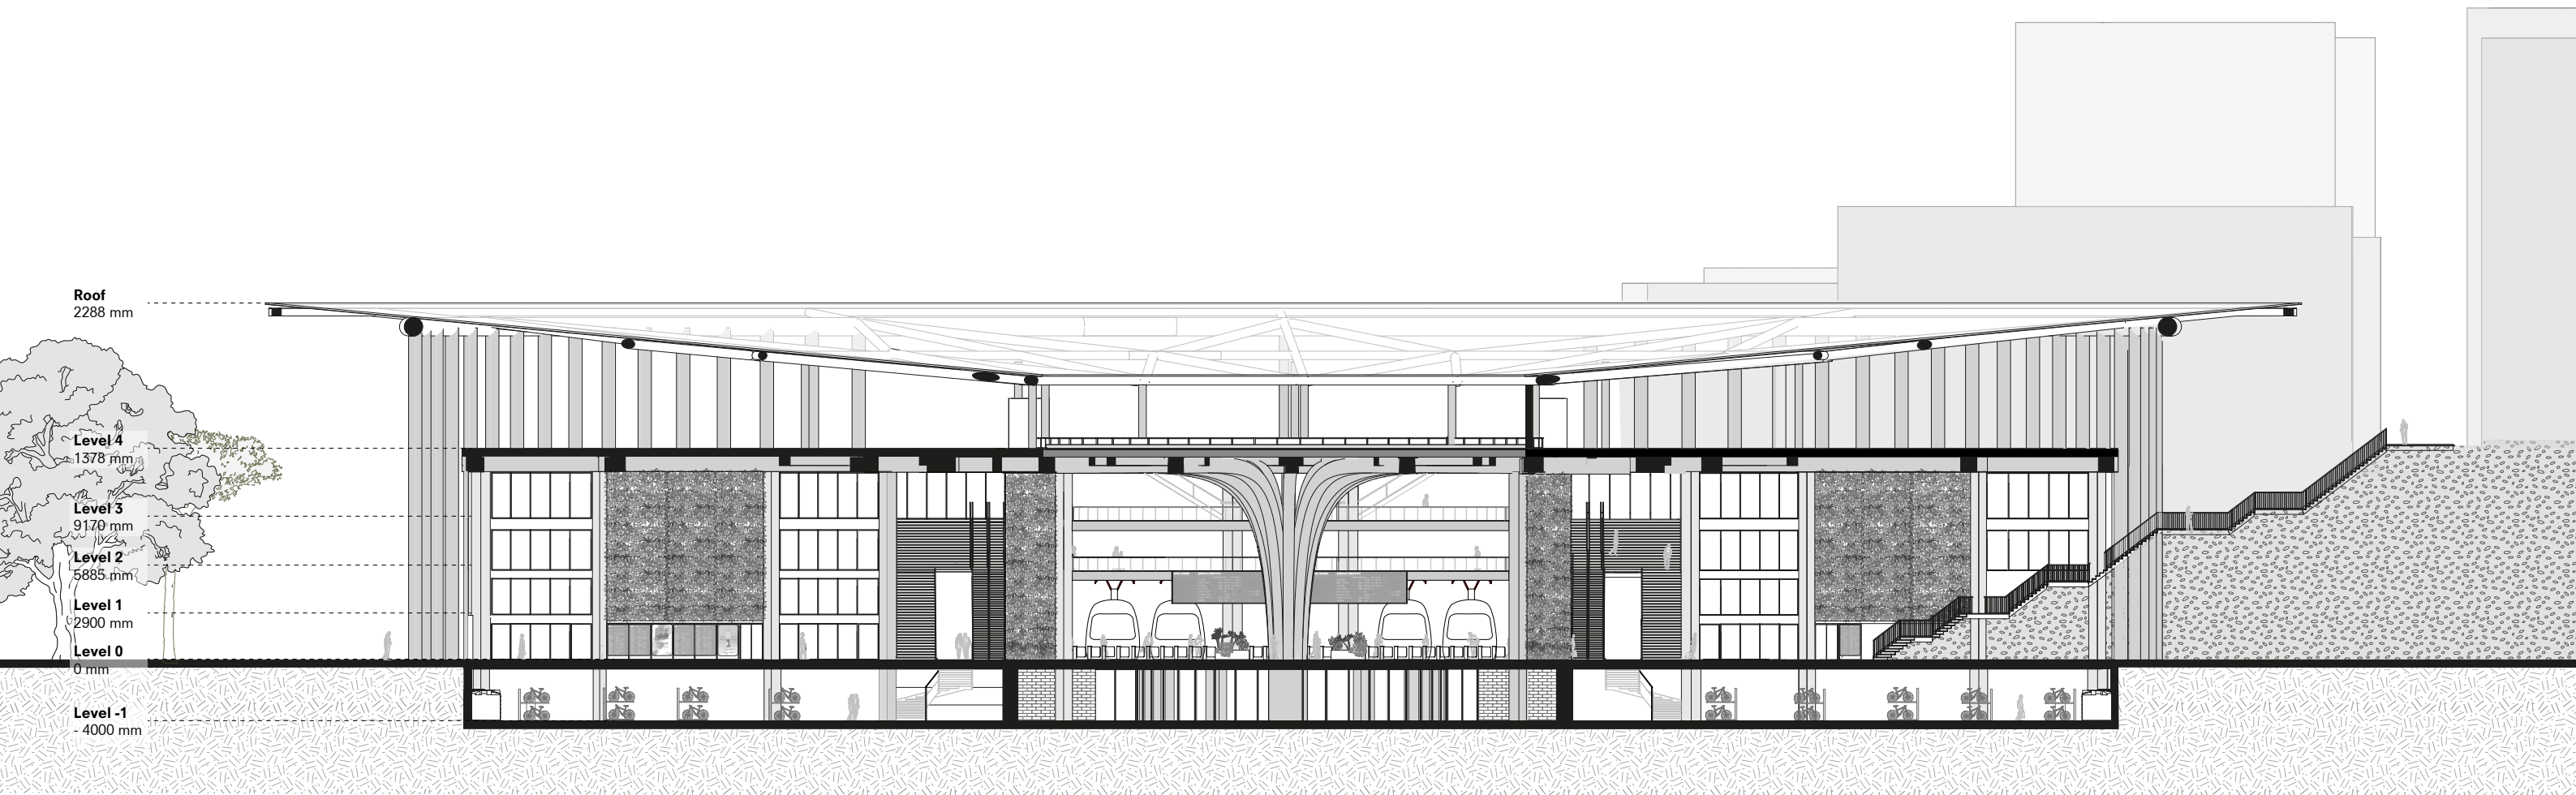

Roof  
2288 mm

Level 4

1378 mm

Level 3

9170 mm

Level 2

5885 mm

Level 1

2900 mm

Level 0

0 mm

Level -1


-4000 mm

0 7.5 m 15 m 30 m

**CROSS SECTION**  
1:200 DETAIL LEVEL  
1:200 PRINTED ON A1



Lûte Biesheuvel  
Beirut Terminus  
Complex Projects  
Beirut Studio 2021/2022

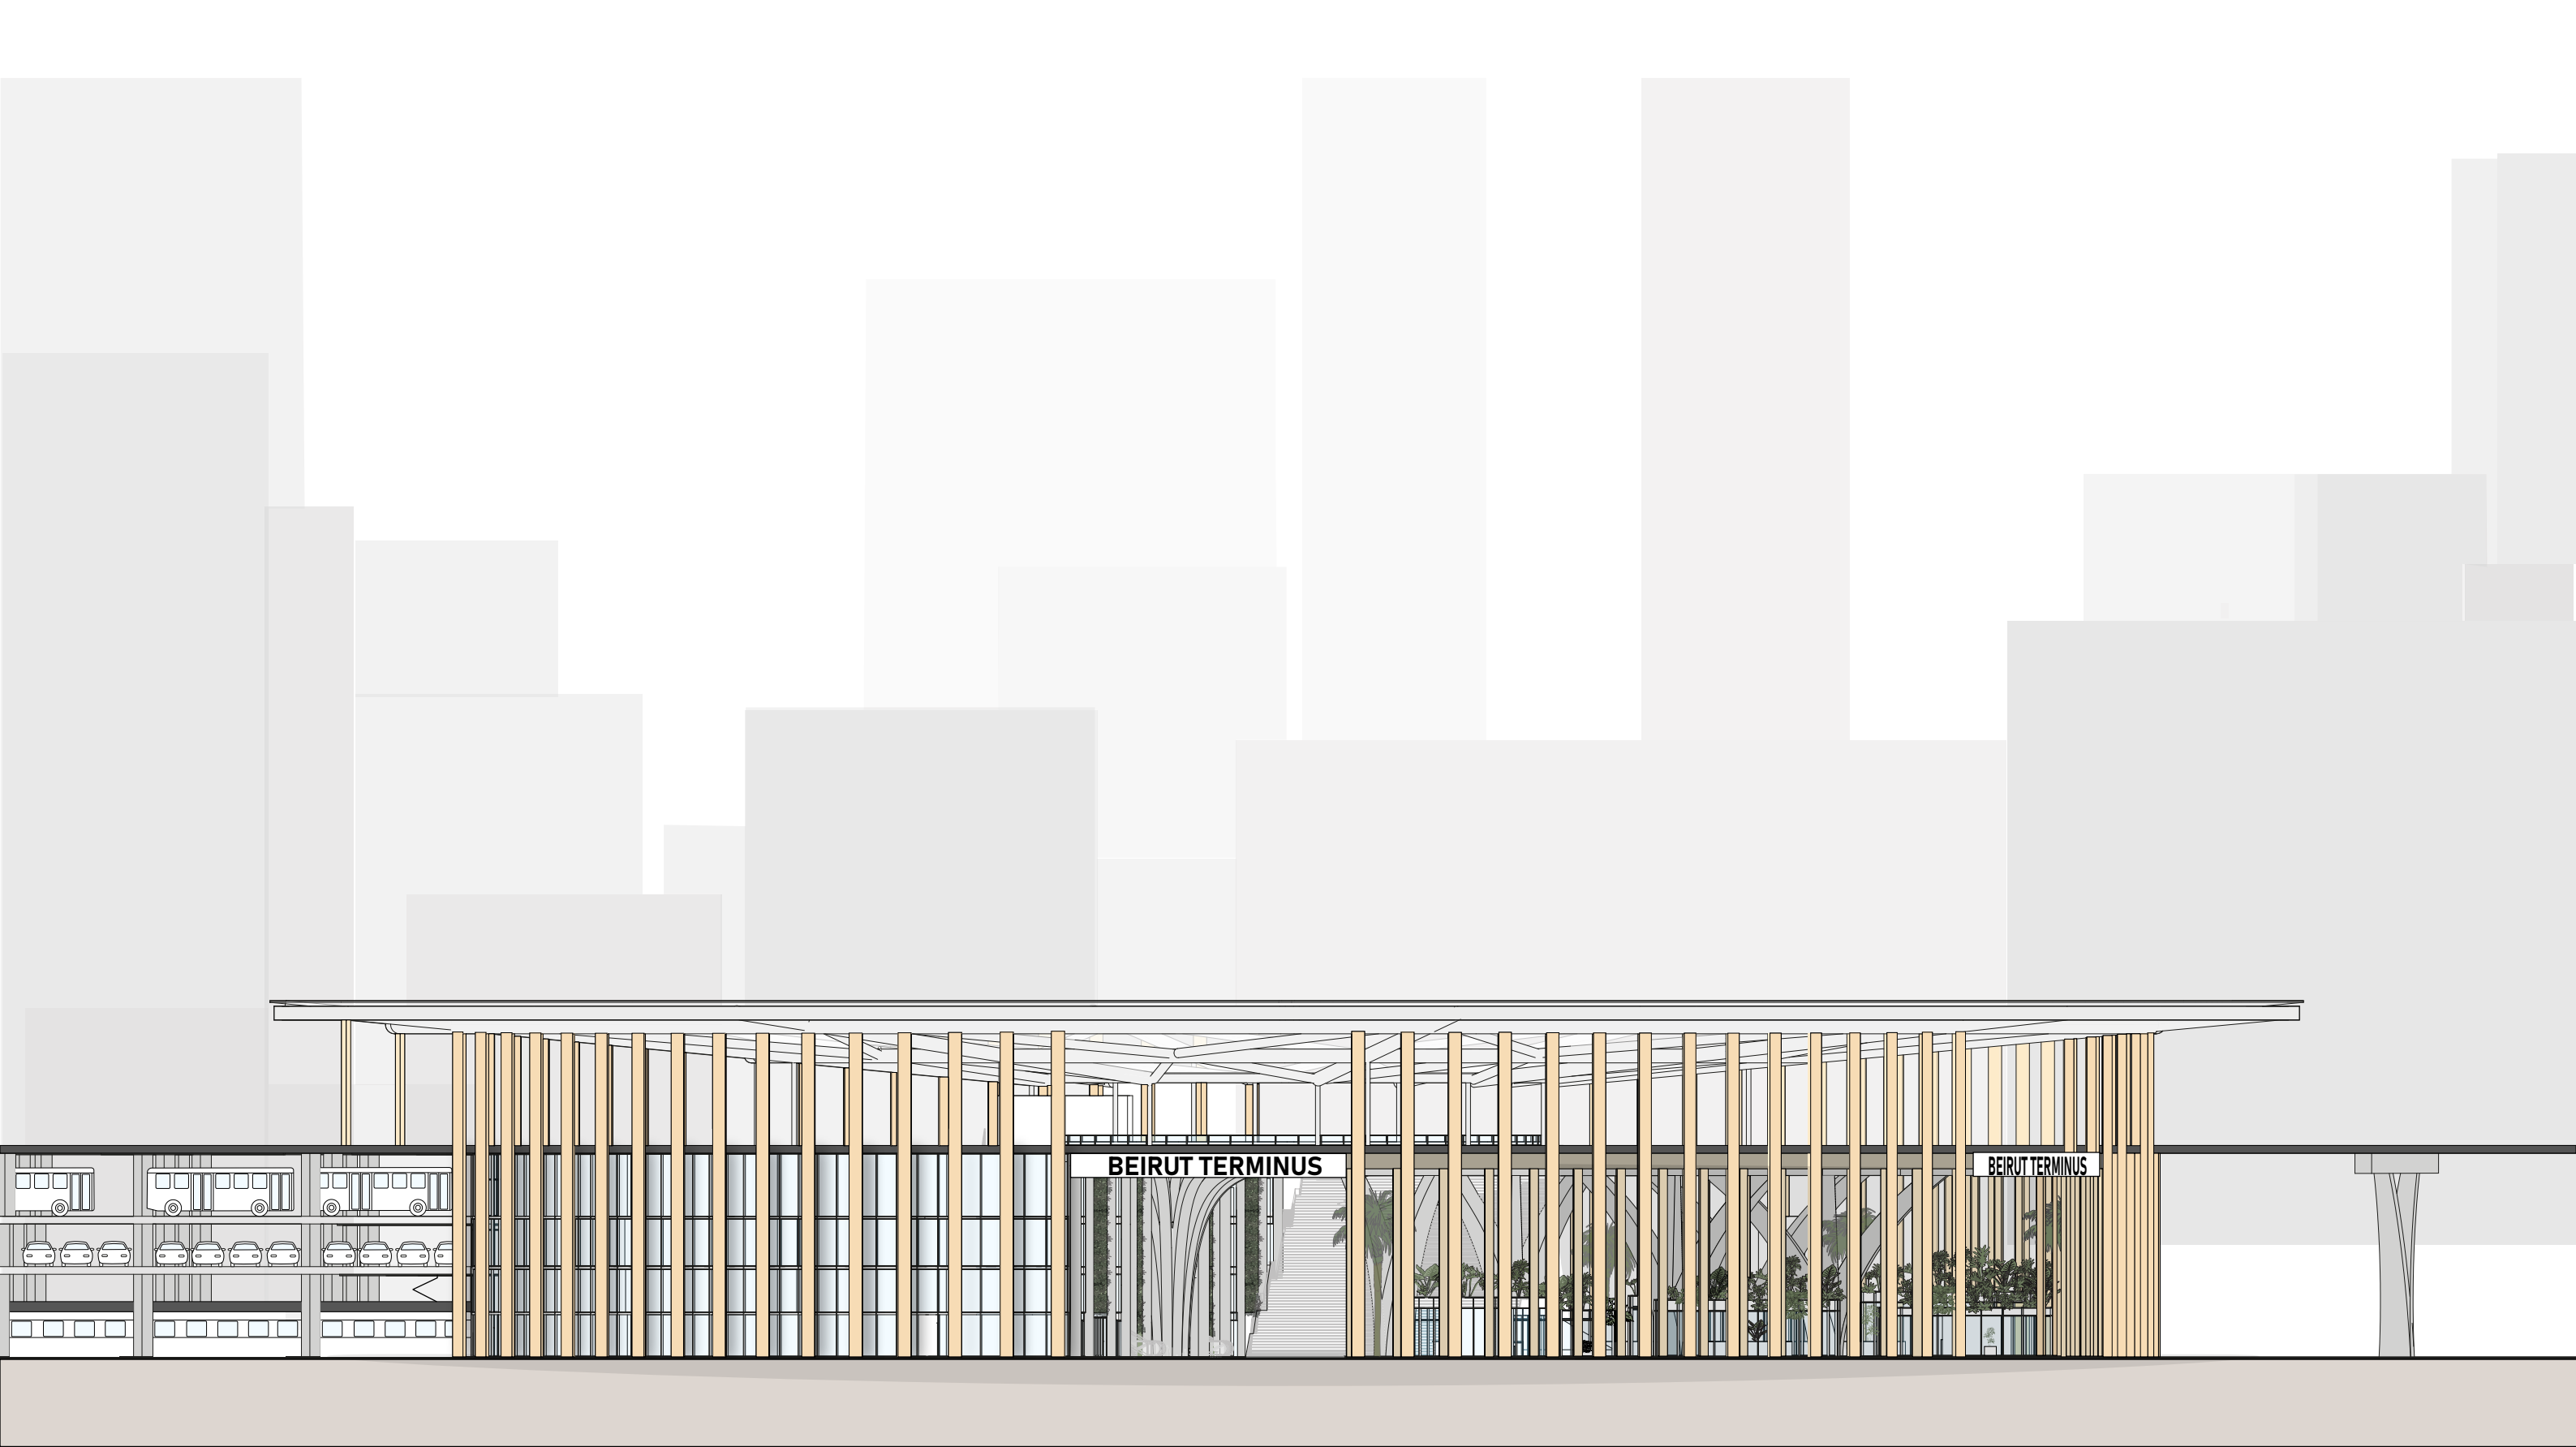

0 7.5 m 15 m 30 m

**NORTH ELEVATION**  
1:200 DETAIL LEVEL  
1:200 PRINTED ON A1



Lûte Biesheuvel  
Beirut Terminus  
Complex Projects  
Beirut Studio 2021/2022









0 7.5 m 15 m 30 m

**WEST ELEVATION**  
1:200 DETAIL LEVEL  
1:200 PRINTED ON A1



Lûte Biesheuvel  
Beirut Terminus  
Complex Projects  
Beirut Studio 2021/2022

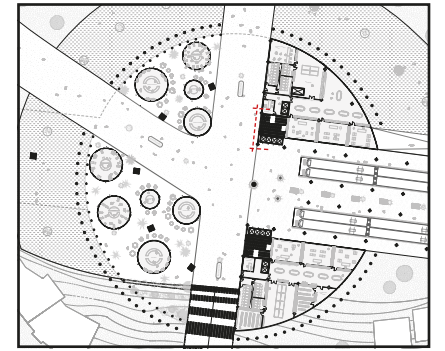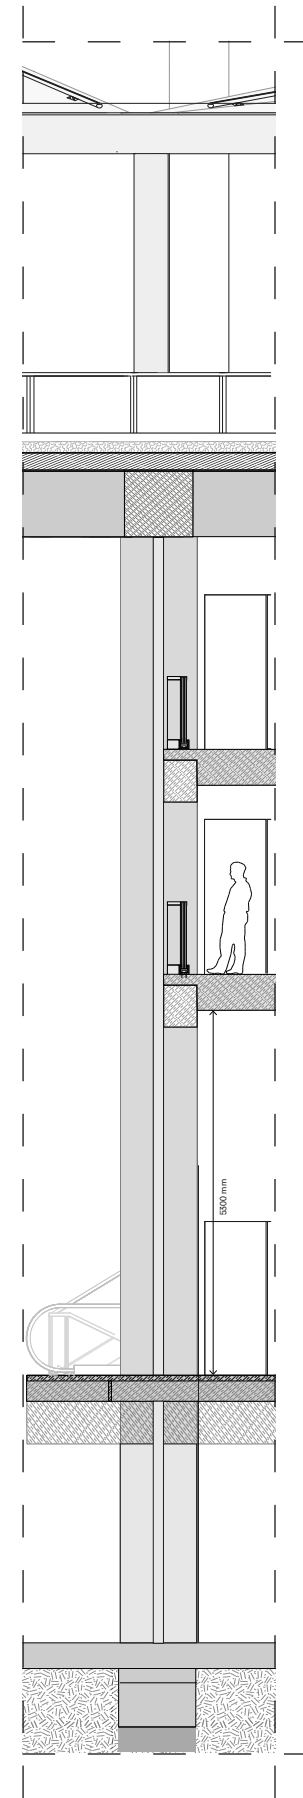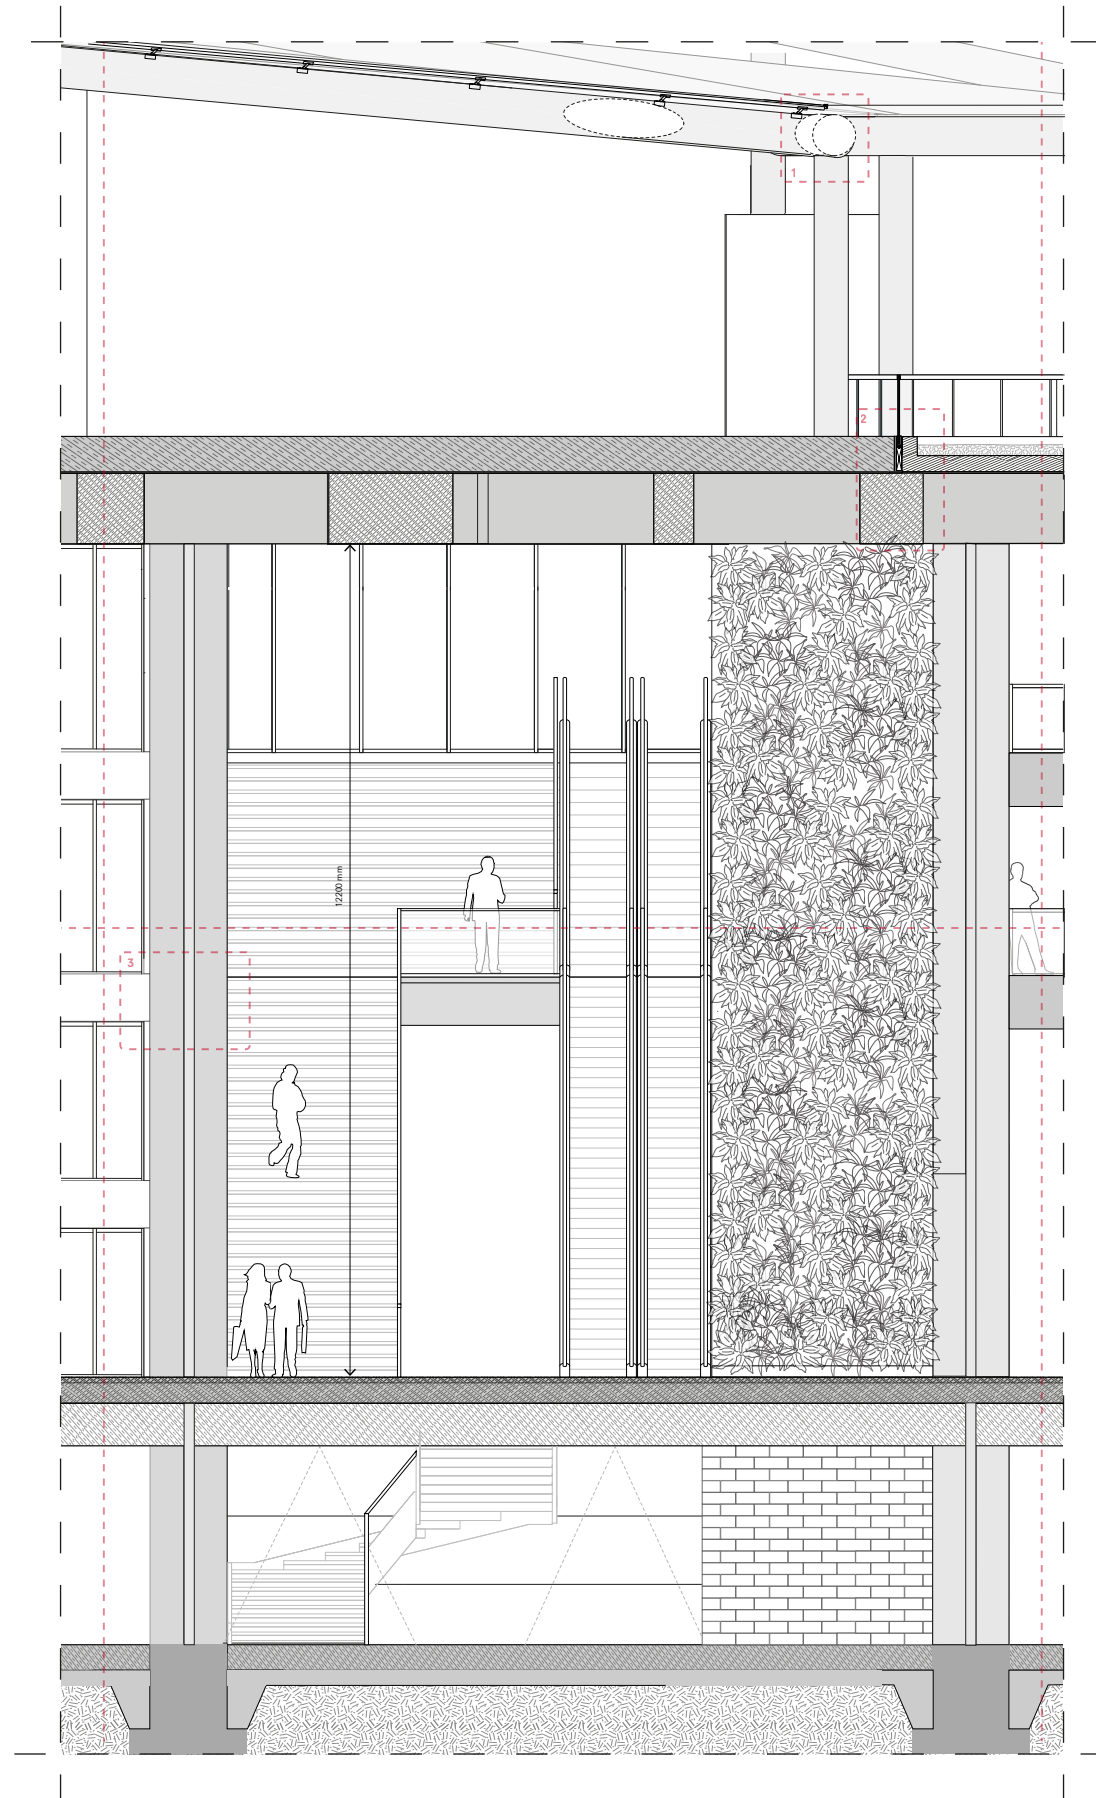
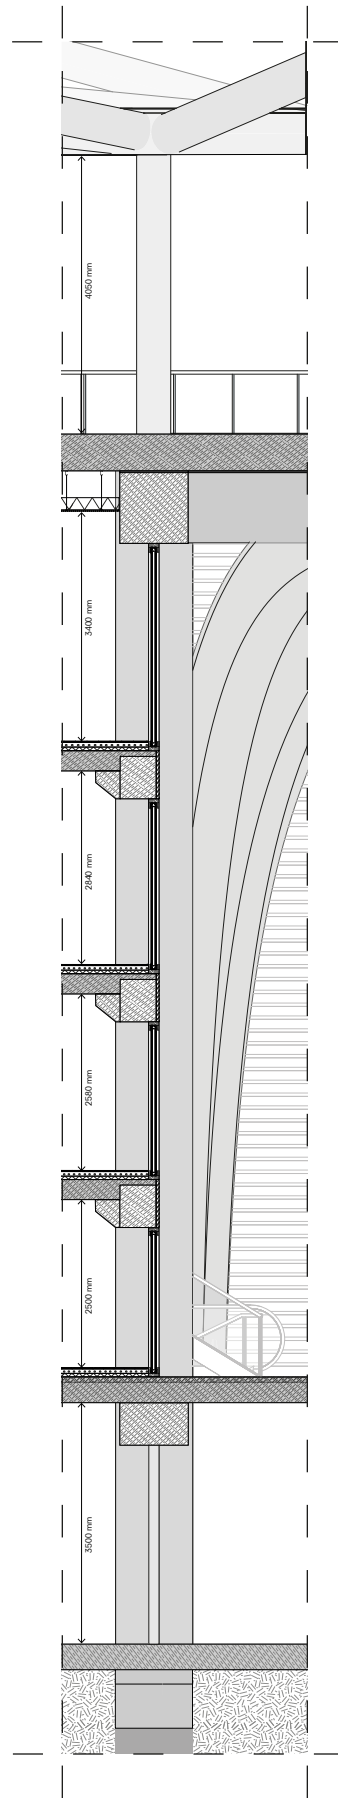


0 1.25 m 2.5 m 5 m

**BUILDING FRAGMENT**  
1:20 DETAIL LEVEL  
1:50 PRINTED ON A1






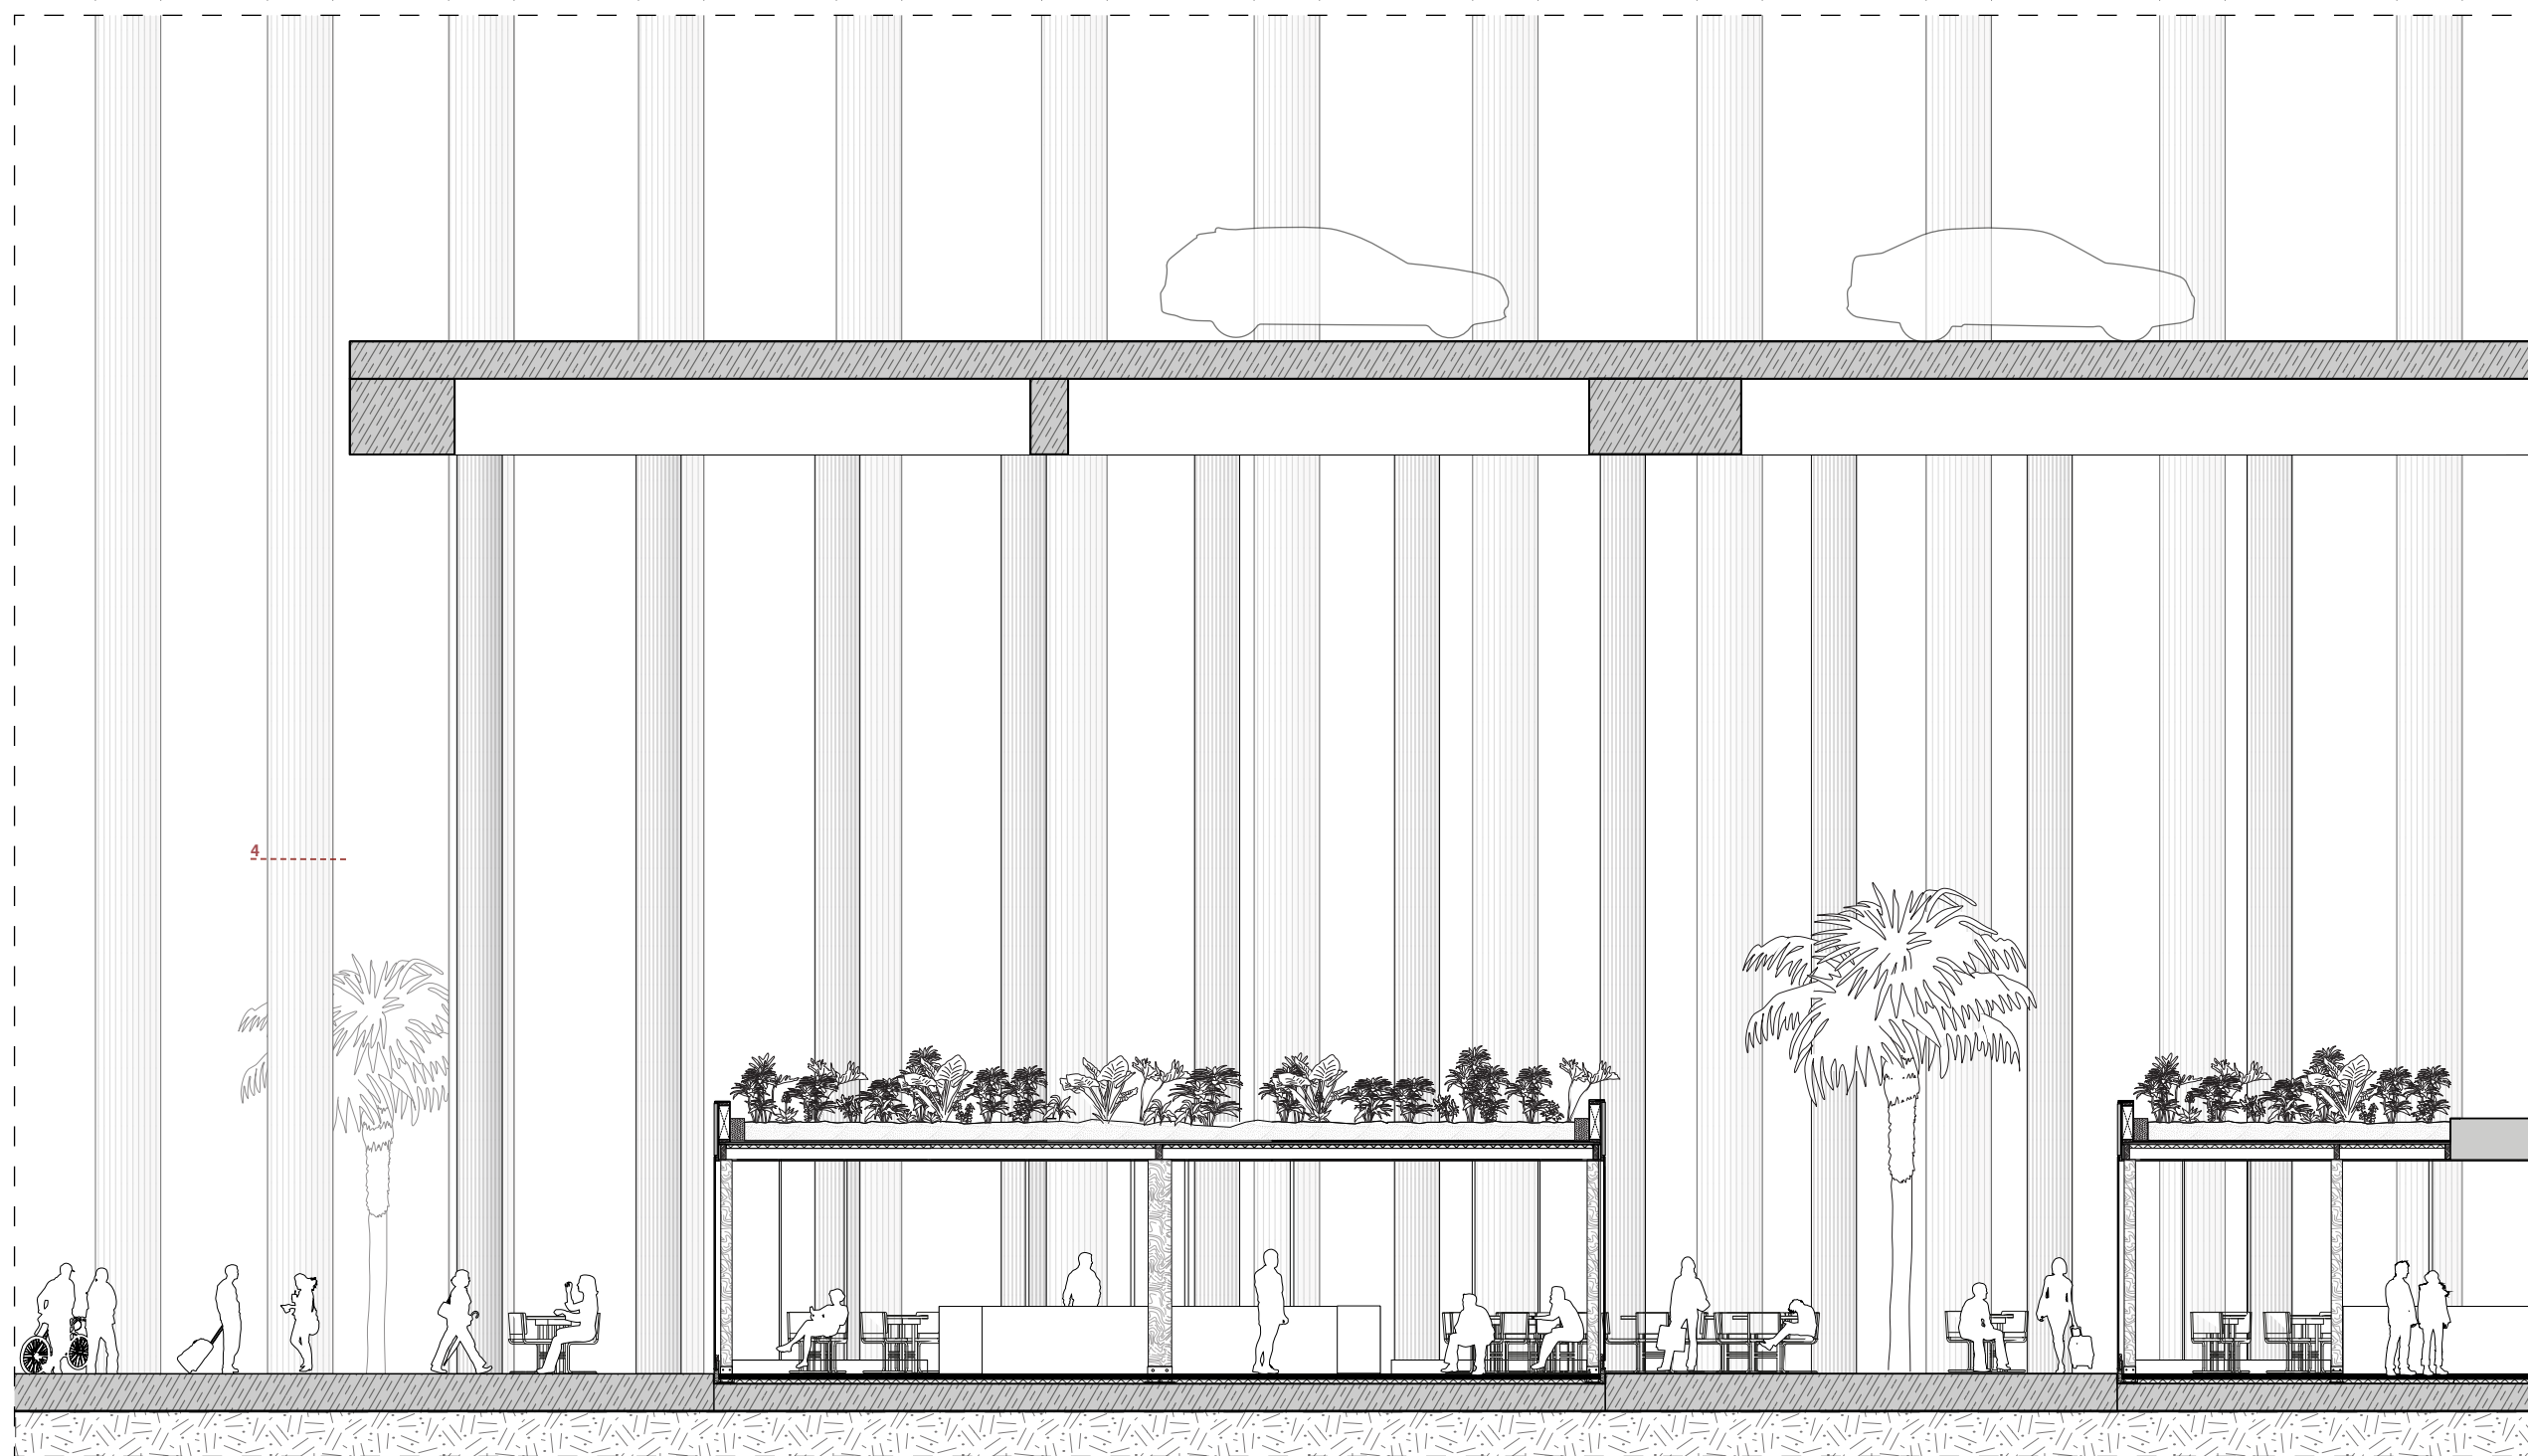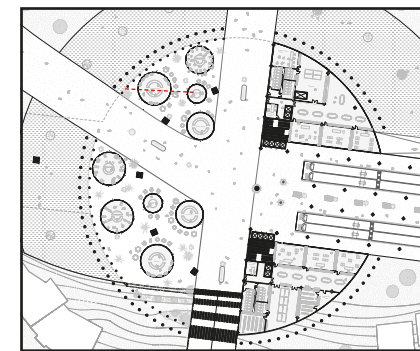

0 1.25 m 2.5 m 5 m

**INTERIOR FRAGMENT**  
1:50 DETAIL LEVEL  
1:50 PRINTED ON A1



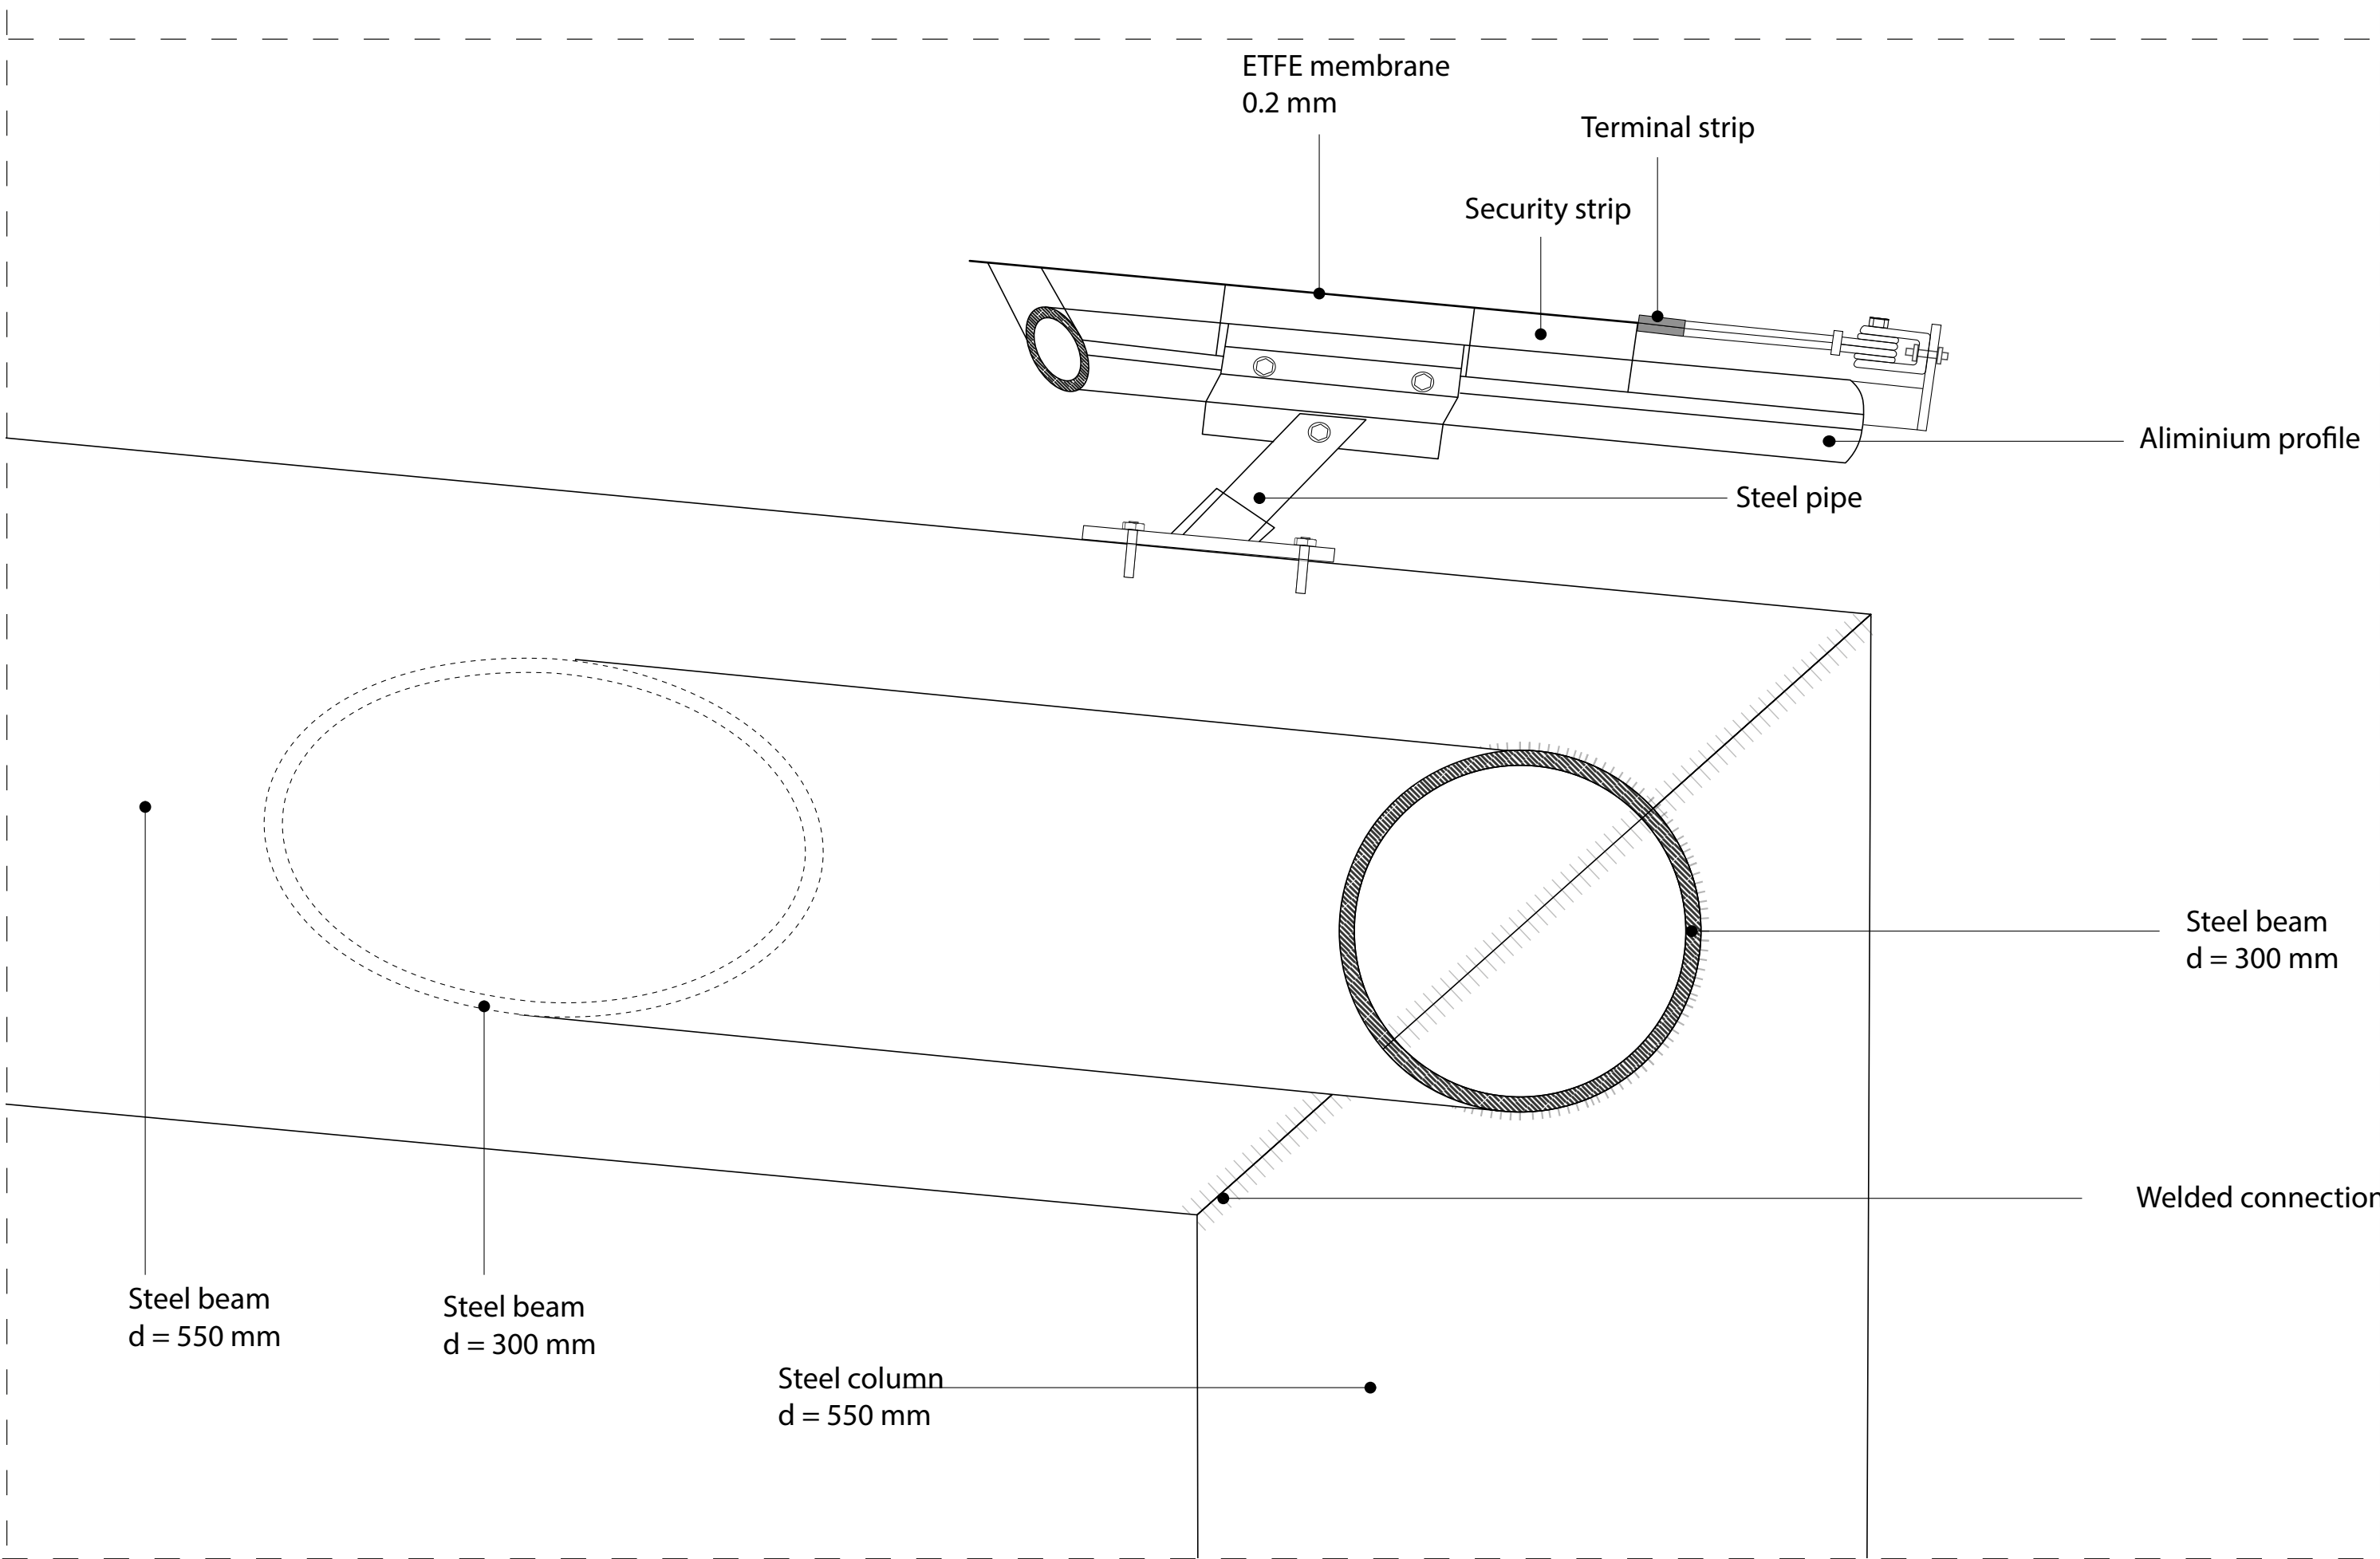

ETFE membrane  
0.2 mm

Terminal strip

Security strip

Aluminium profile

Steel pipe

Steel beam  
d = 300 mm

Welded connection

Steel beam  
d = 550 mm

Steel beam  
d = 300 mm


Steel column  
d = 550 mm

0 125mm 250mm 500mm

**(1) SECOND ROOF DETAIL**  
1:5 DETAIL LEVEL  
1:5 PRINTED ON A3





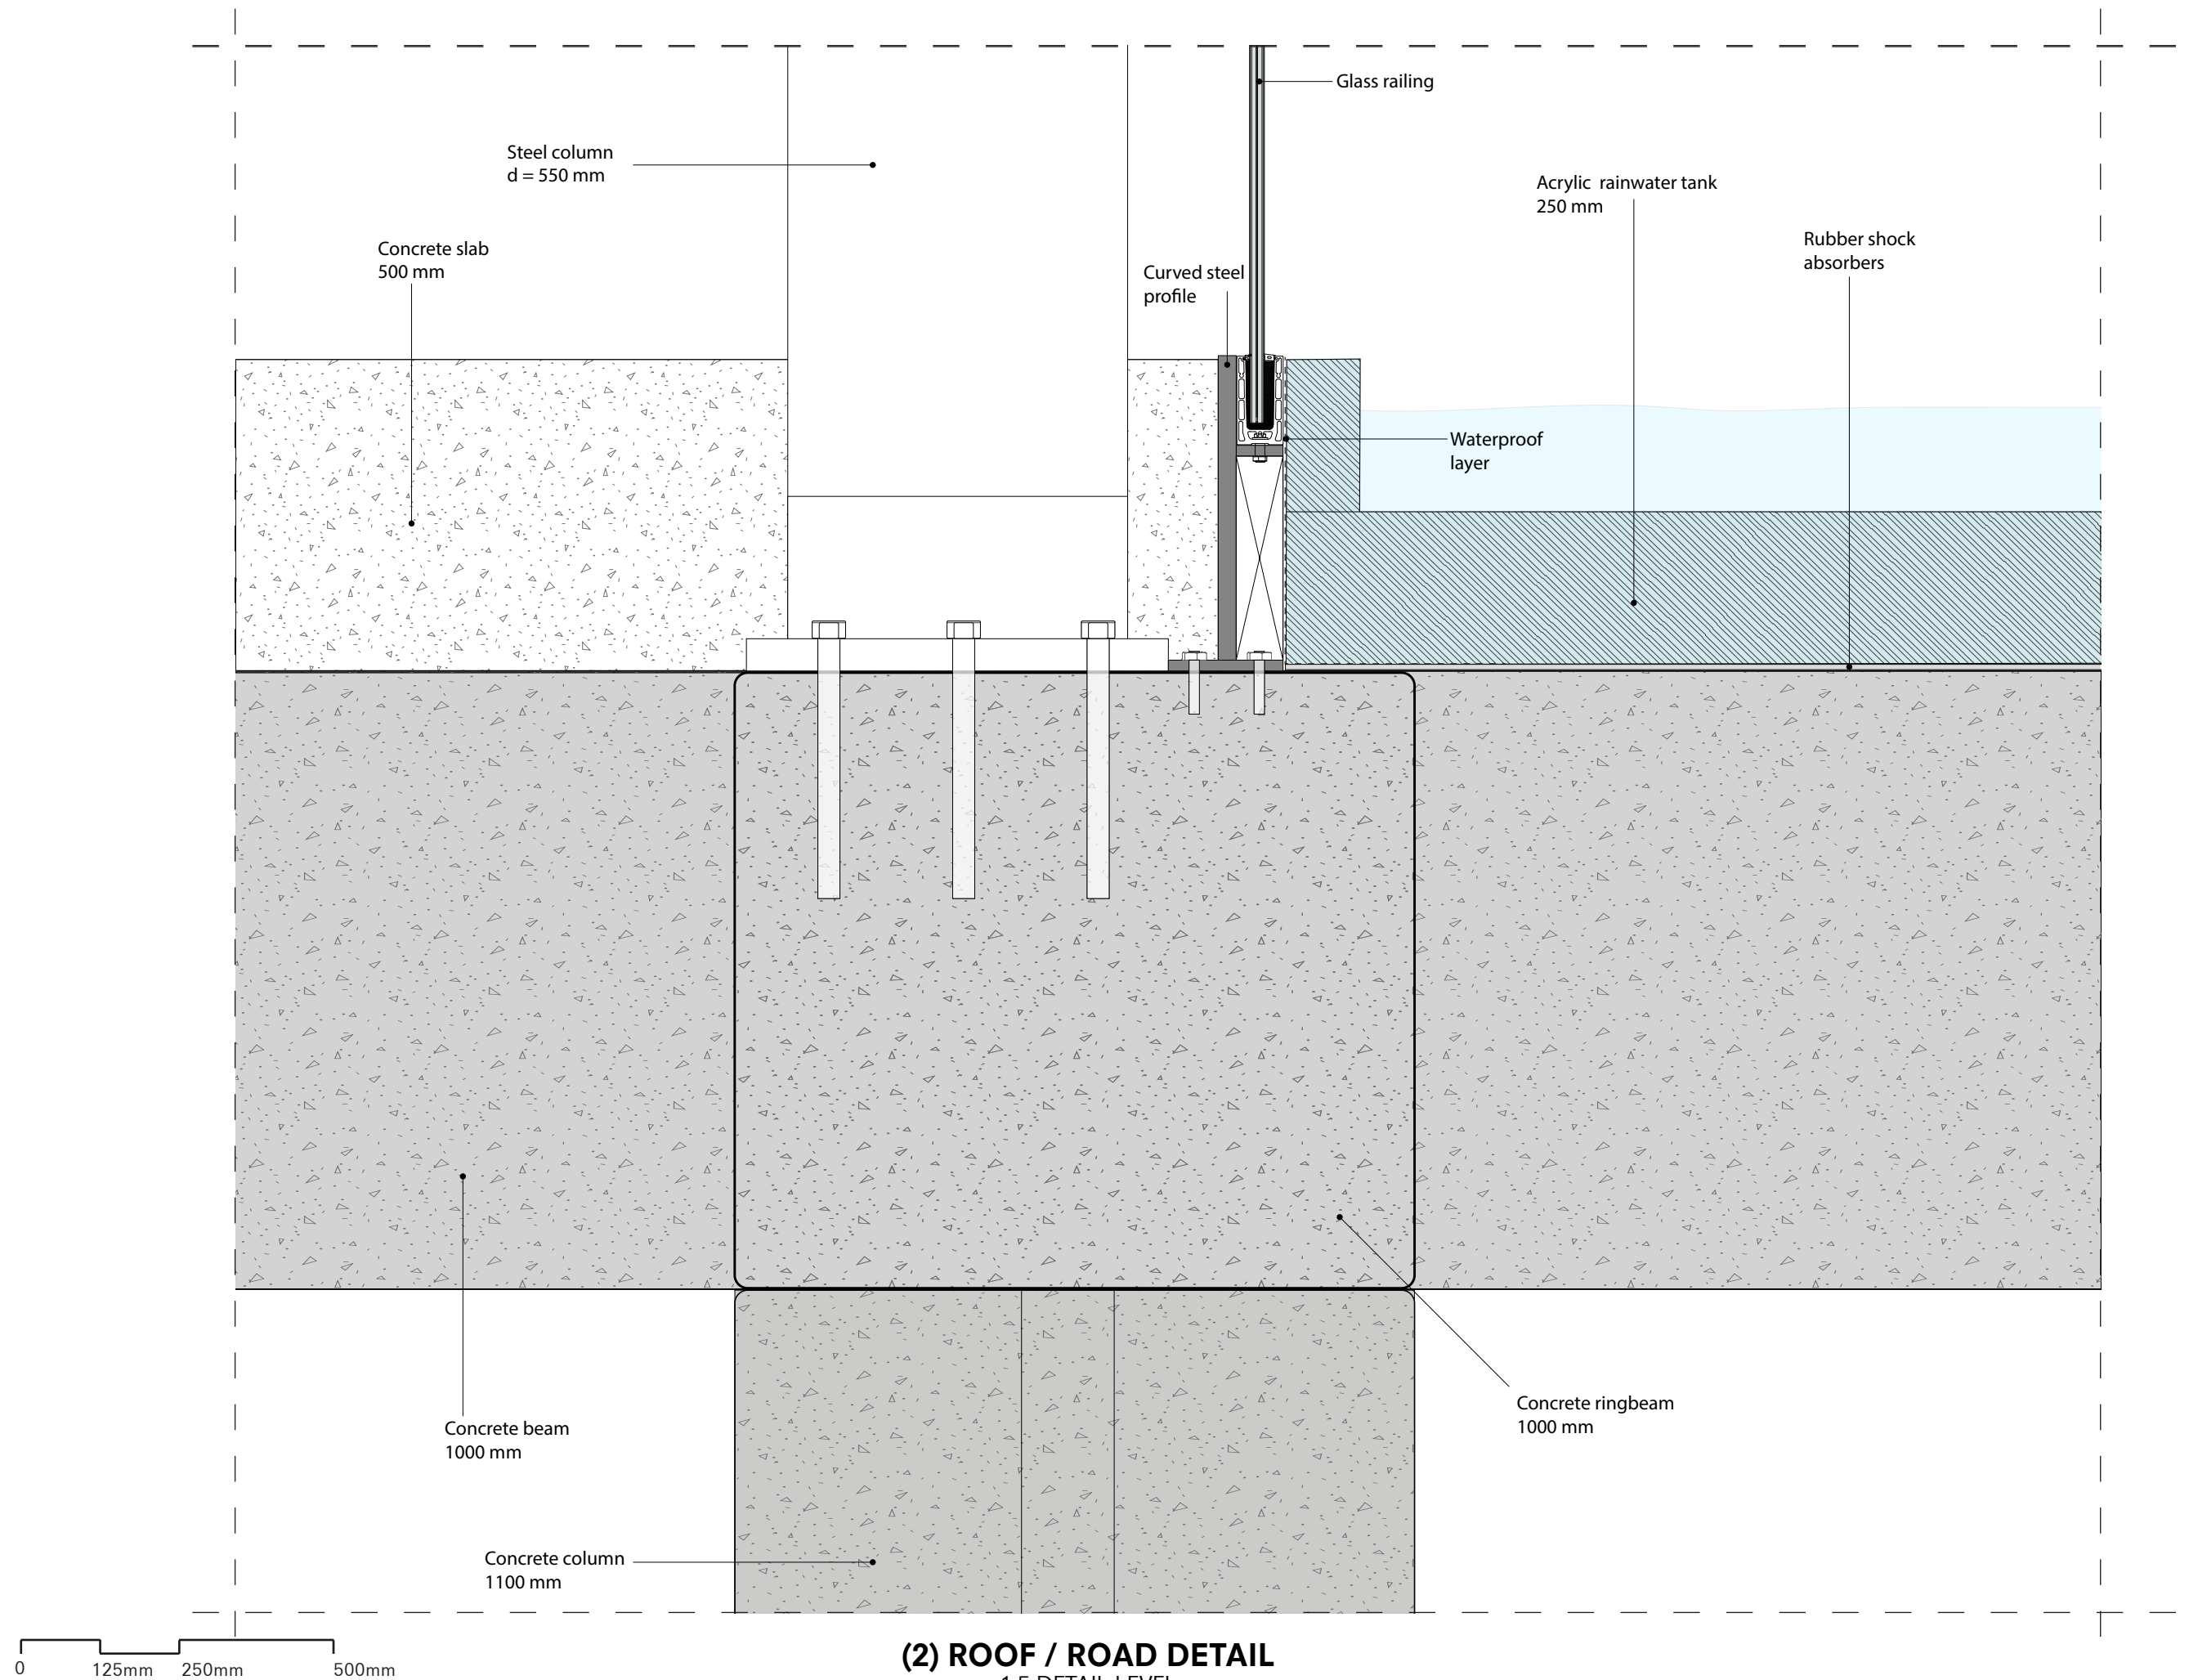

**(2) ROOF / ROAD DETAIL**  
1:5 DETAIL LEVEL  
1:5 PRINTED ON A2




Floor:  
15 mm floor finish  
60 mm cement heating screed  
50 mm rockwool insulation  
300 mm concrete slab floor  
600 mm beams

Wall:  
200 x 450 x 130 mm limestone  
10 mm XPS insulation board  
20 mm gypsumboard

0 125mm 250mm 500mm

**(3) OFFICE WALL DETAIL**  
1:5 DETAIL LEVEL  
1:5 PRINTED ON A2

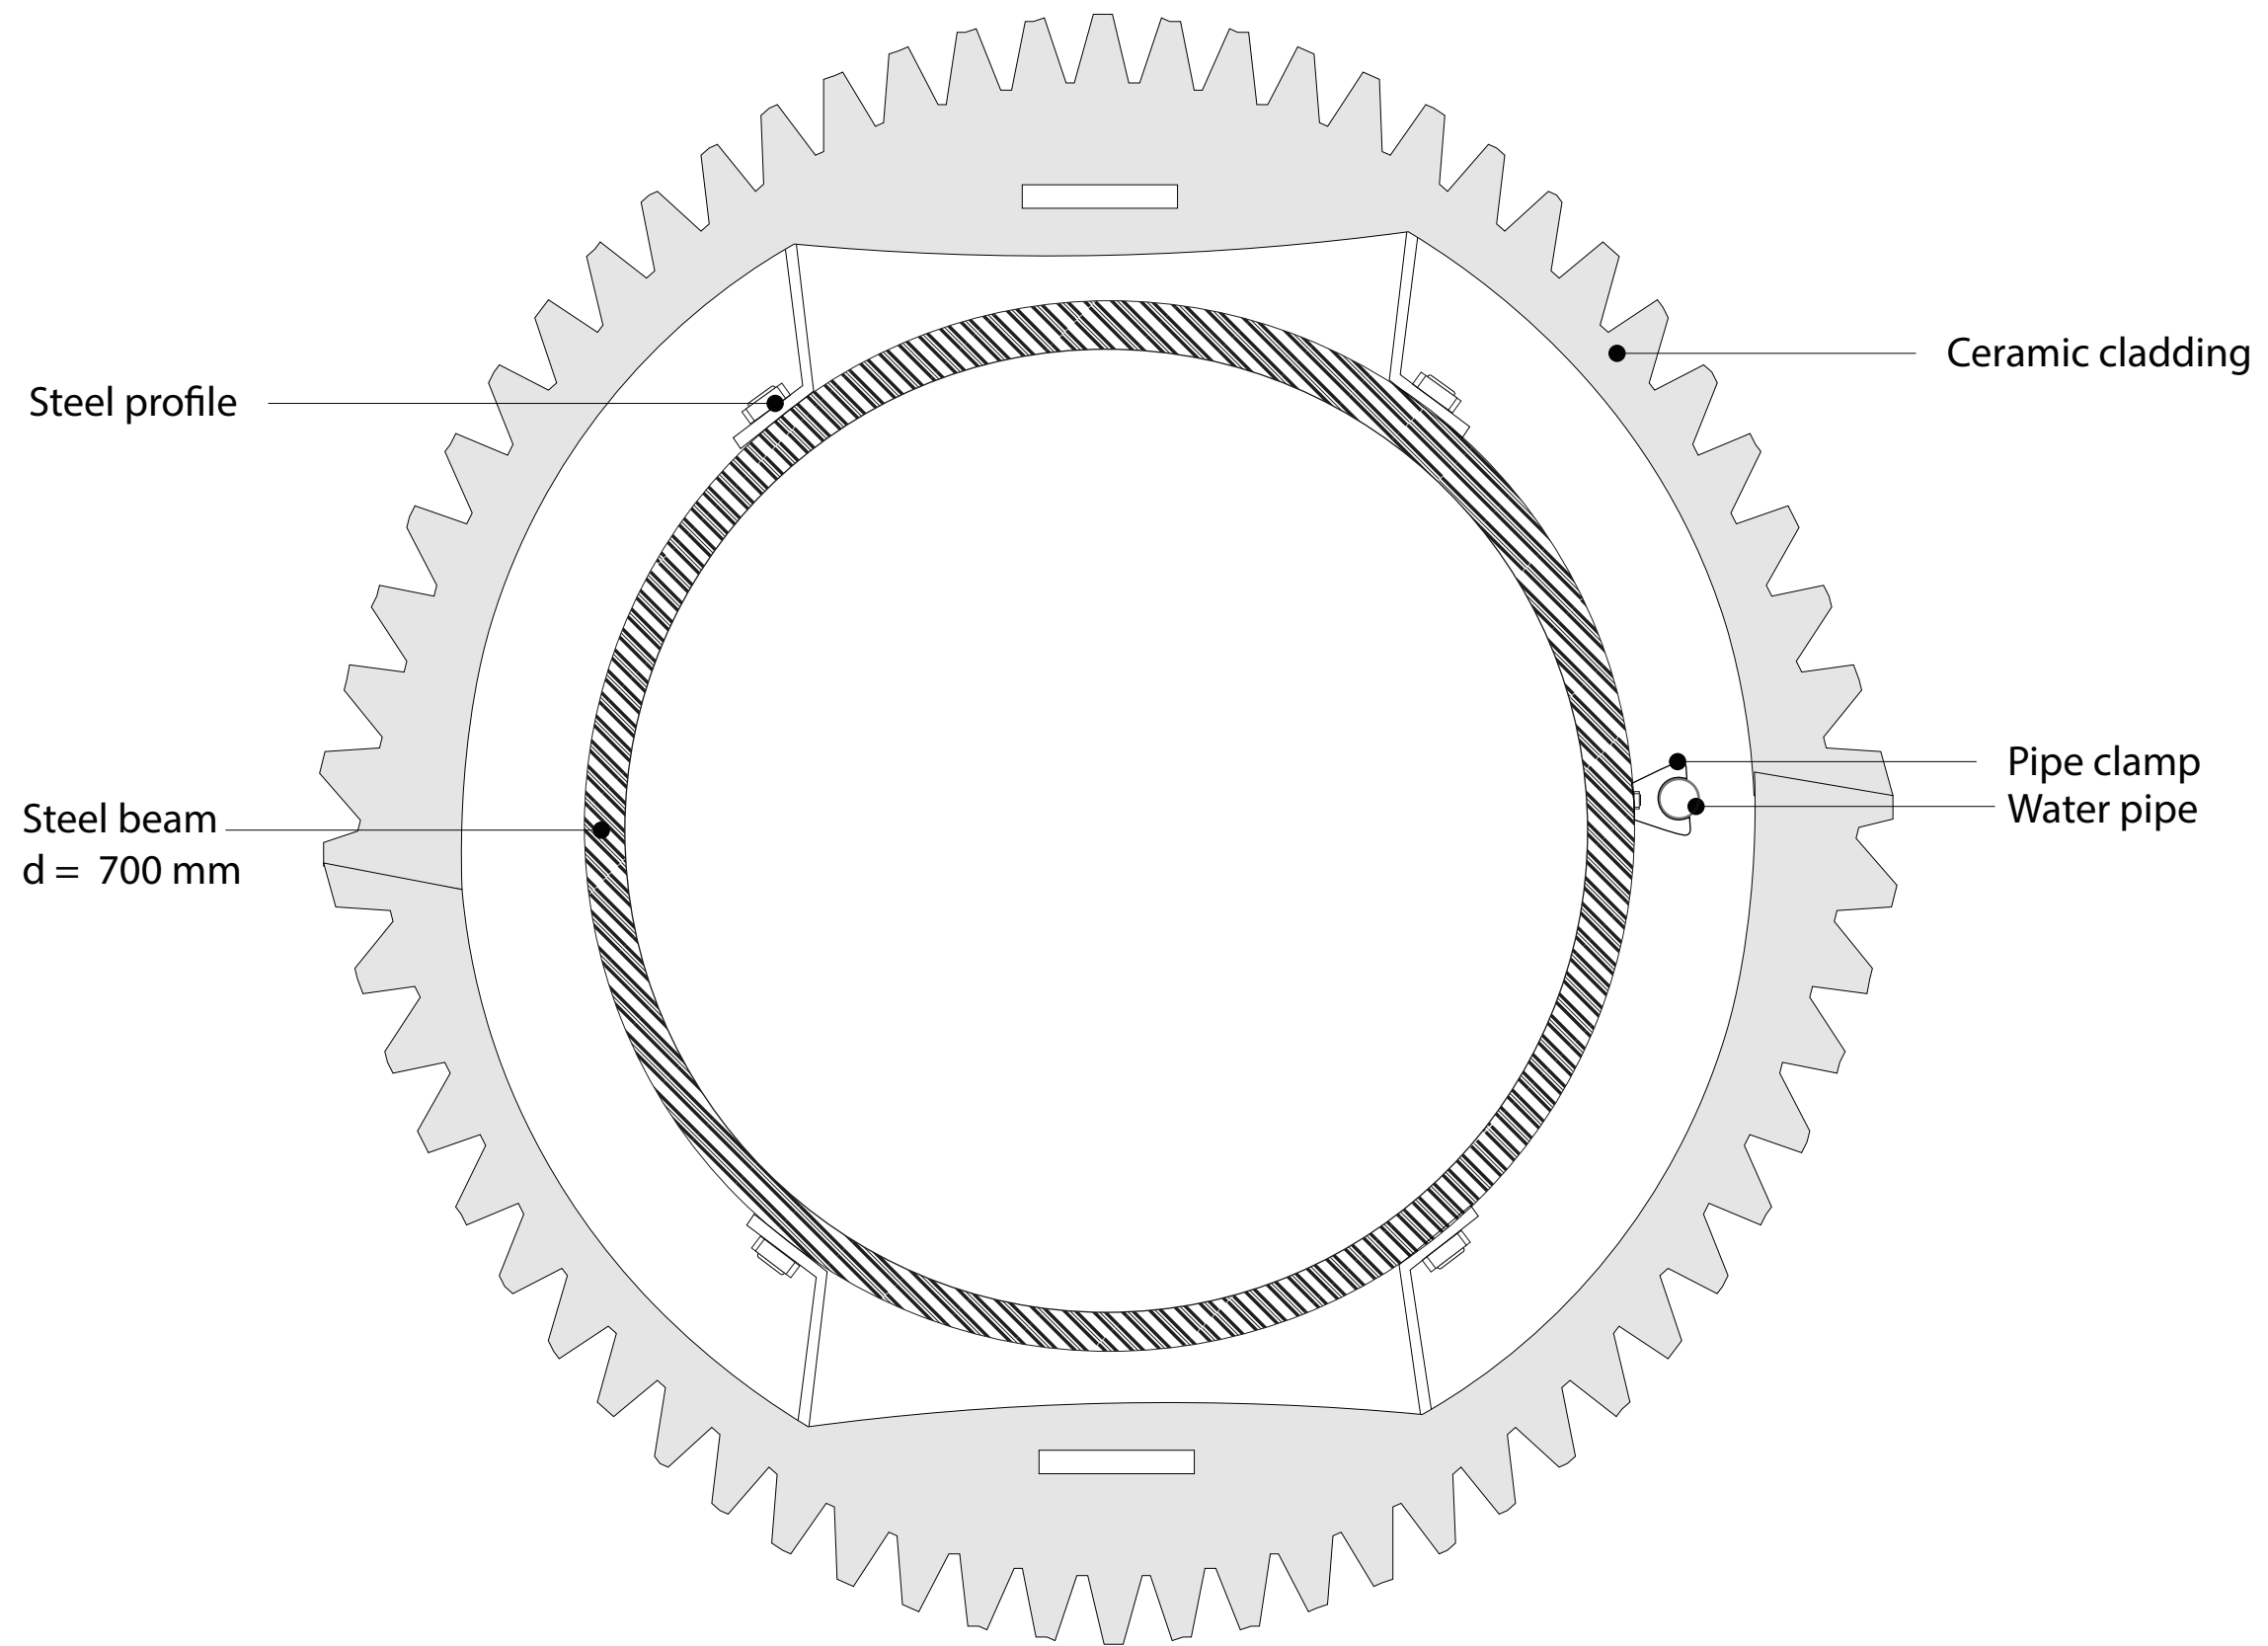

0 125mm 250mm 500mm

#### (4) COOLING COLUMN DETAIL

1:5 DETAIL LEVEL  
1:5 PRINTED ON A3

