


Public Condenser: KØKKEN +

Public Building Graduation Studio 2024-25
Public Condenser: Copenhagen | AR3AP100

Ezgi Üzümcü | 6036074
Instructors: dr. Antonio Cantero | dr. Sang Lee | Ger Warries



Diagram: Building Central Spine

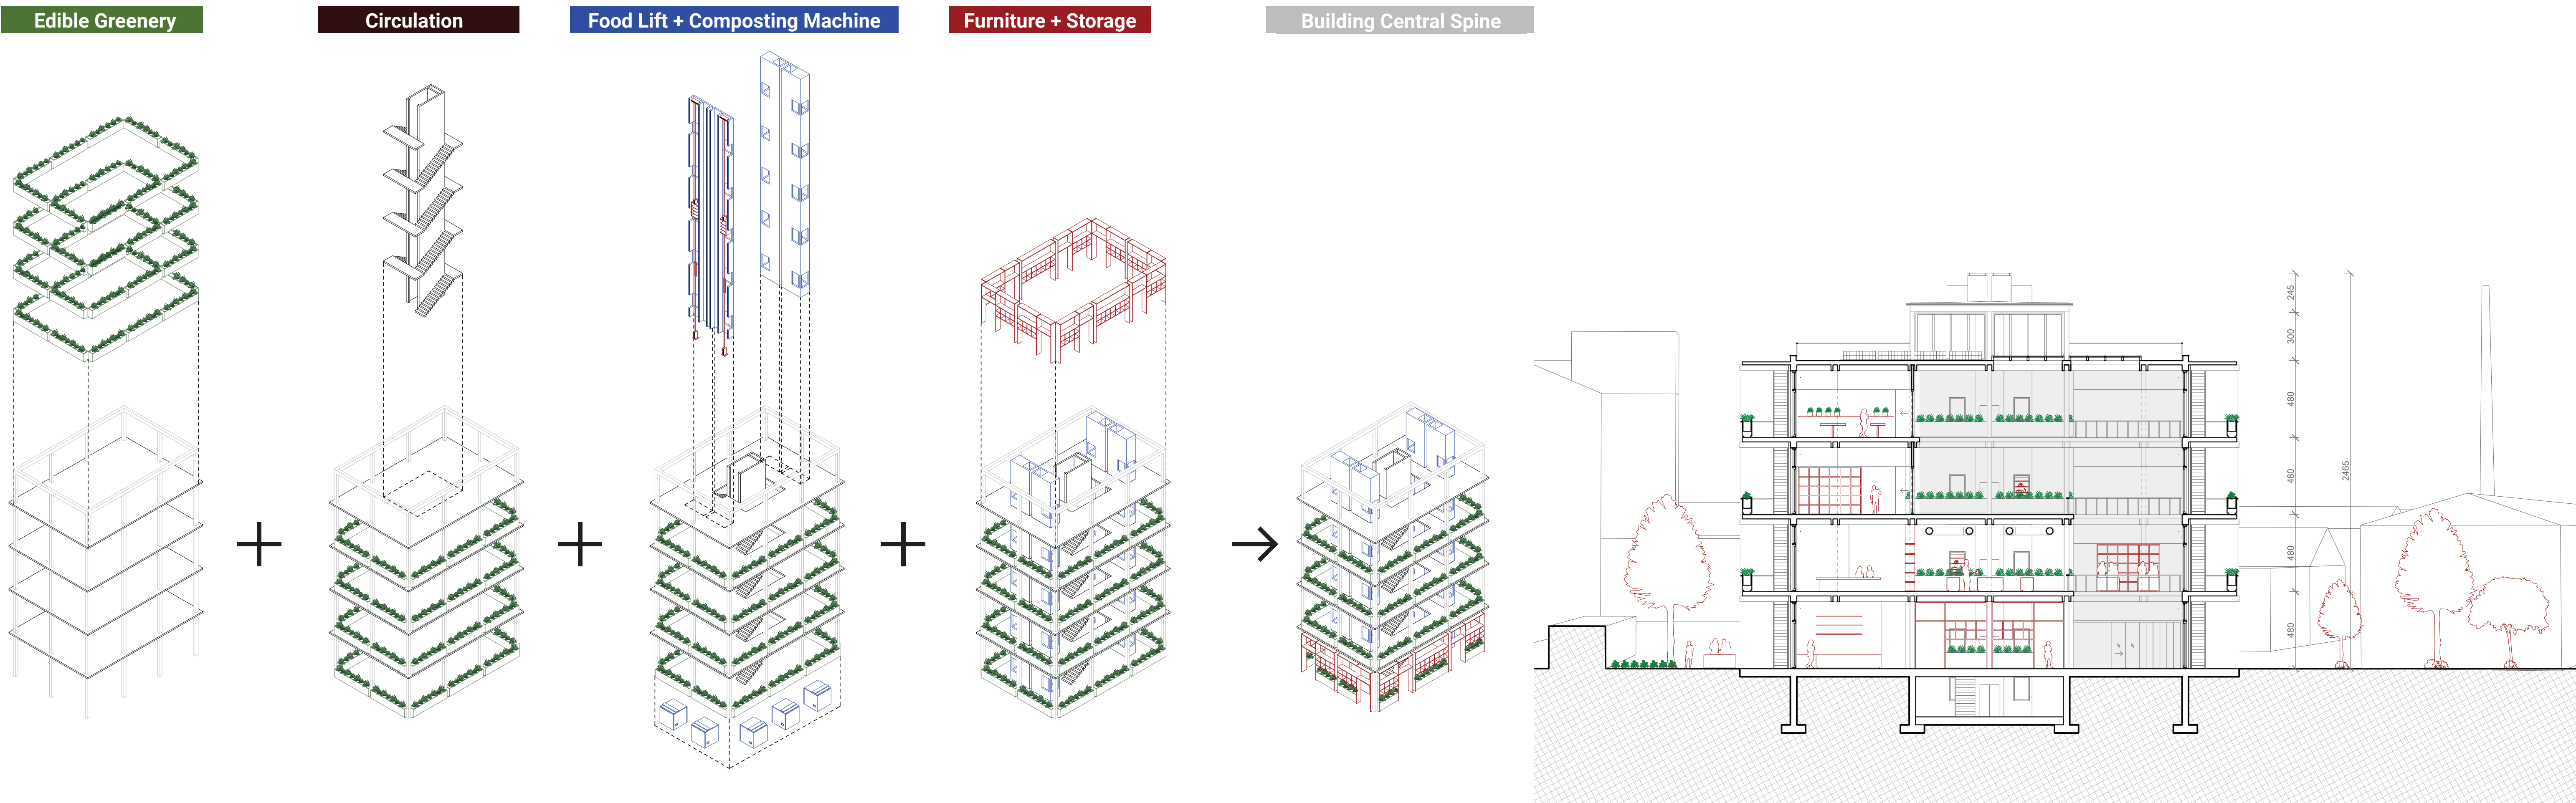














Site Plan




Axonometric View



Cross-section 1:200

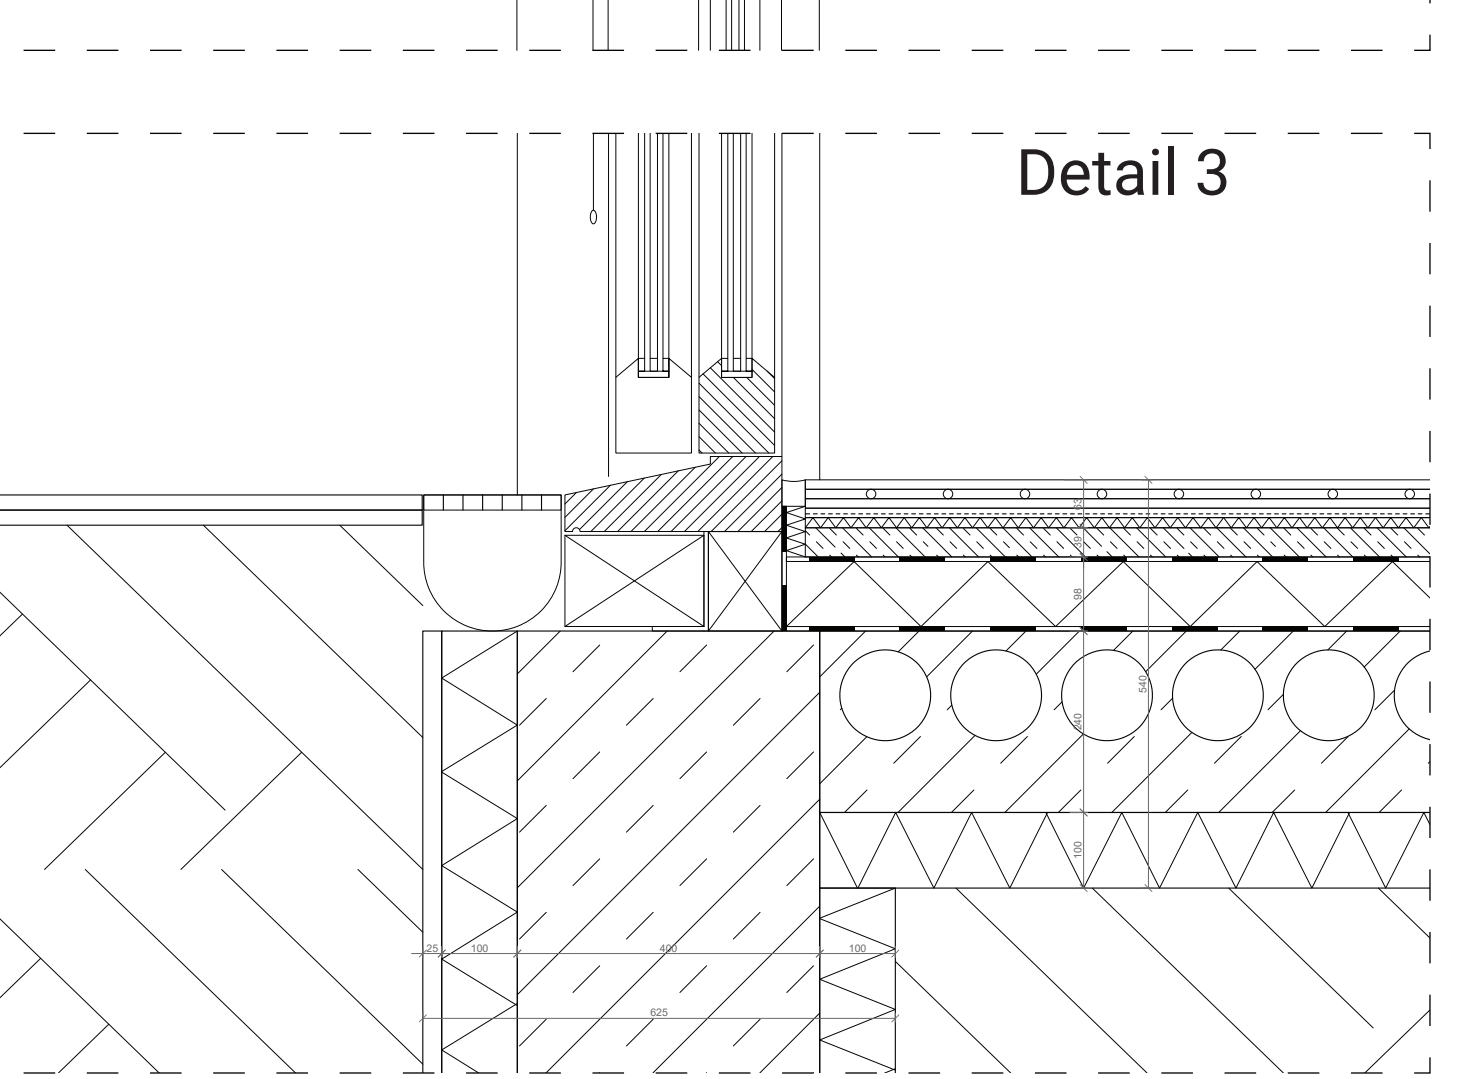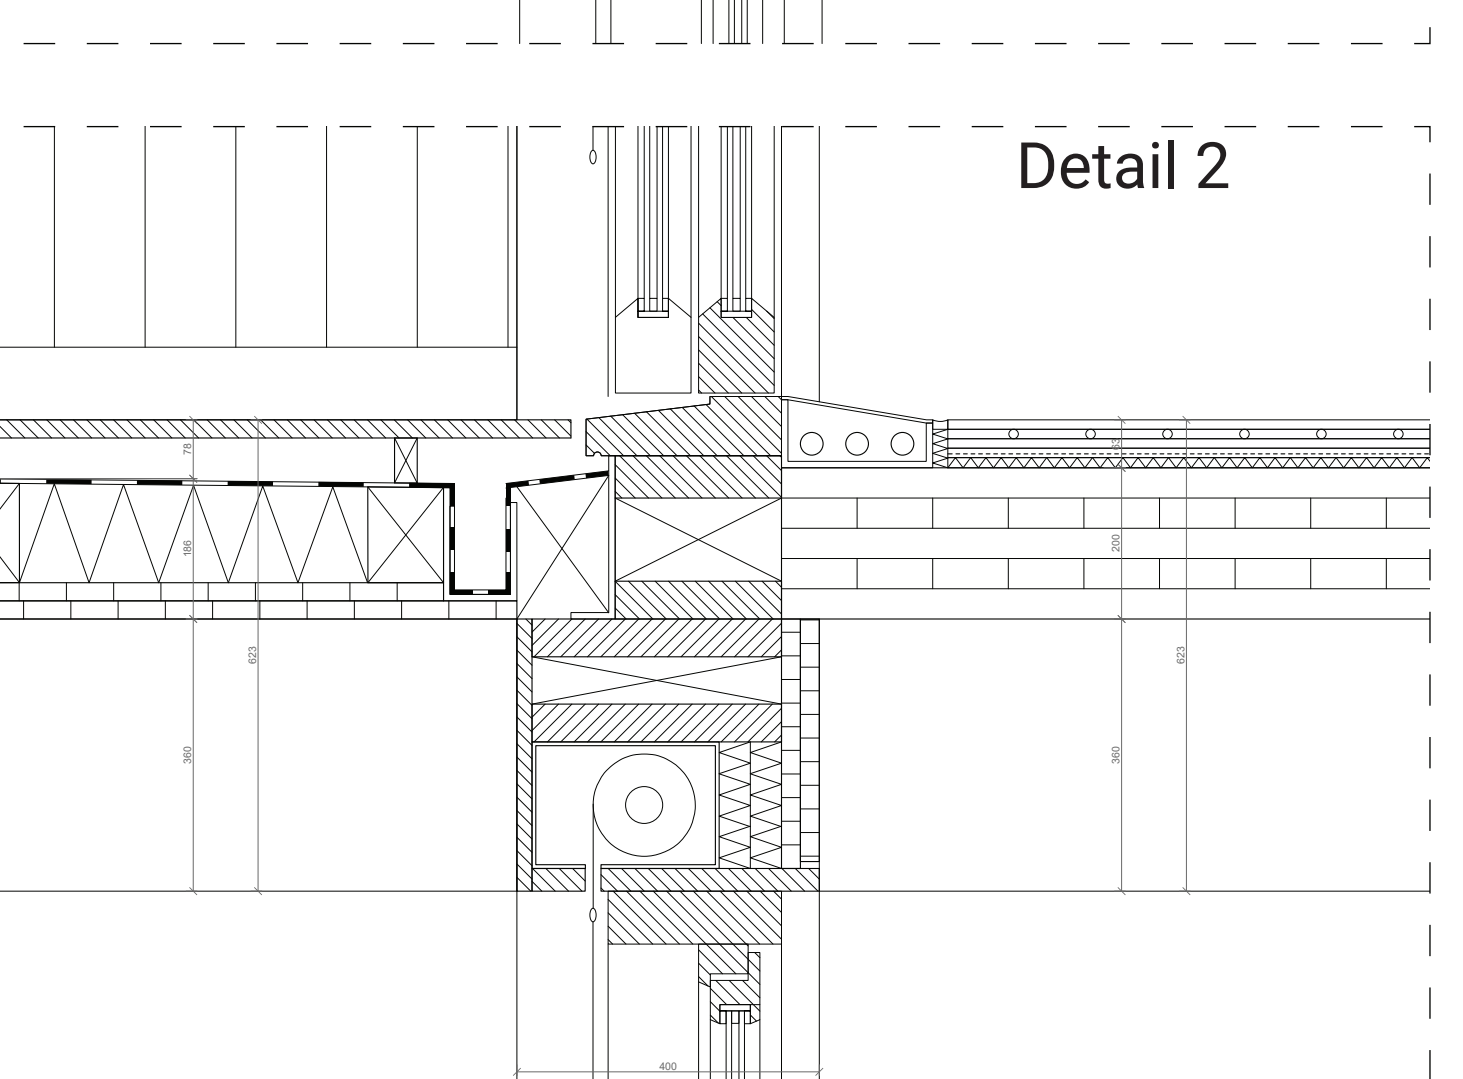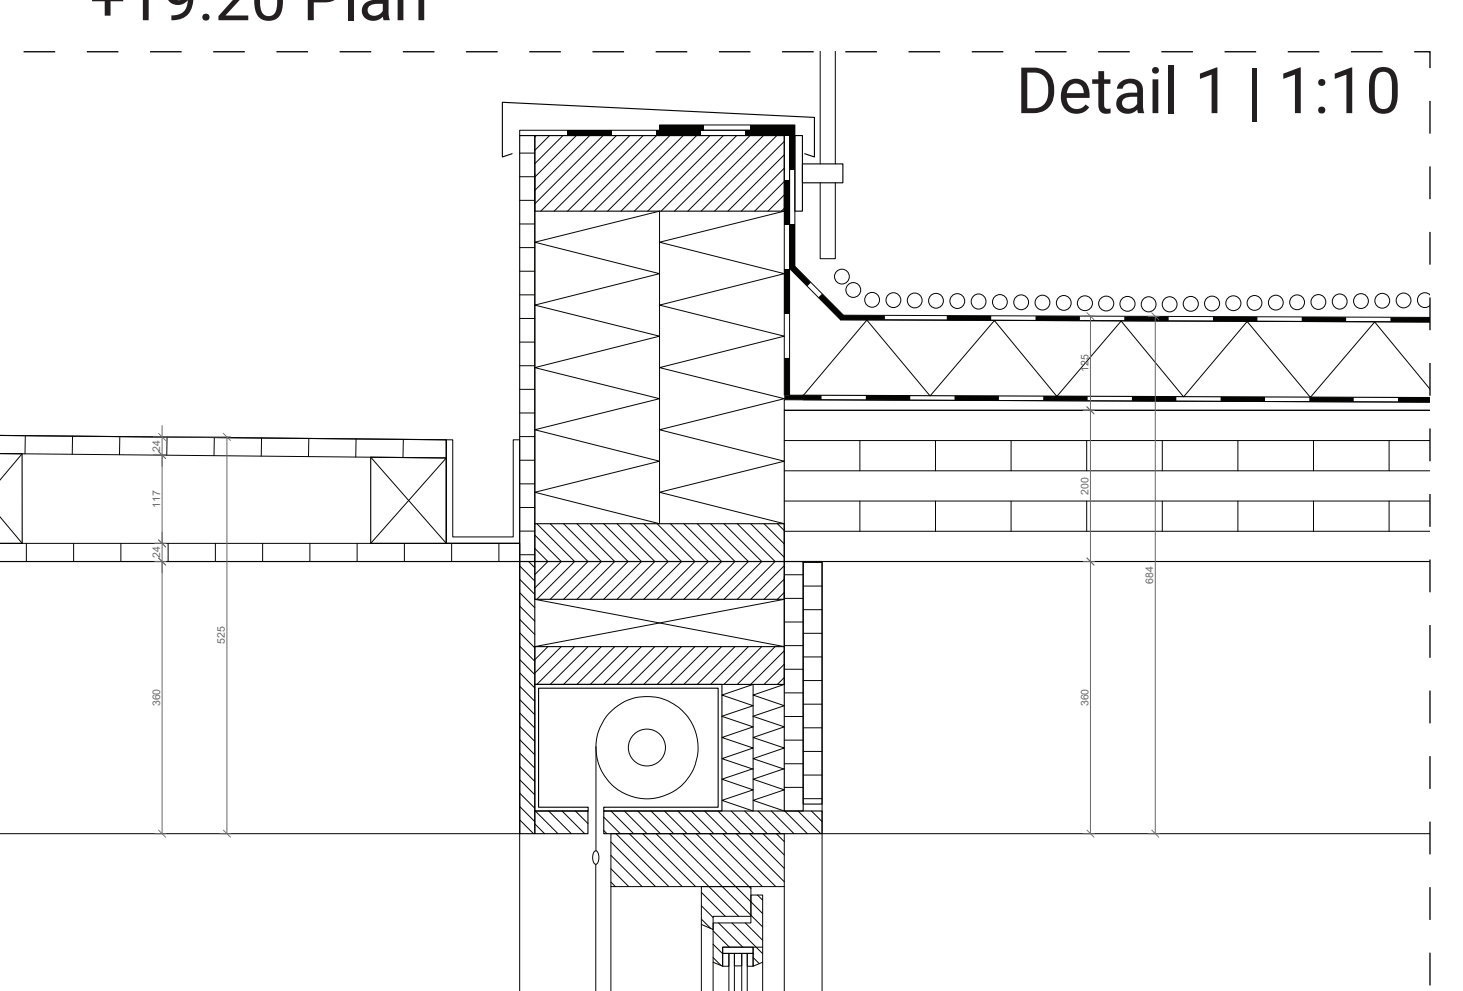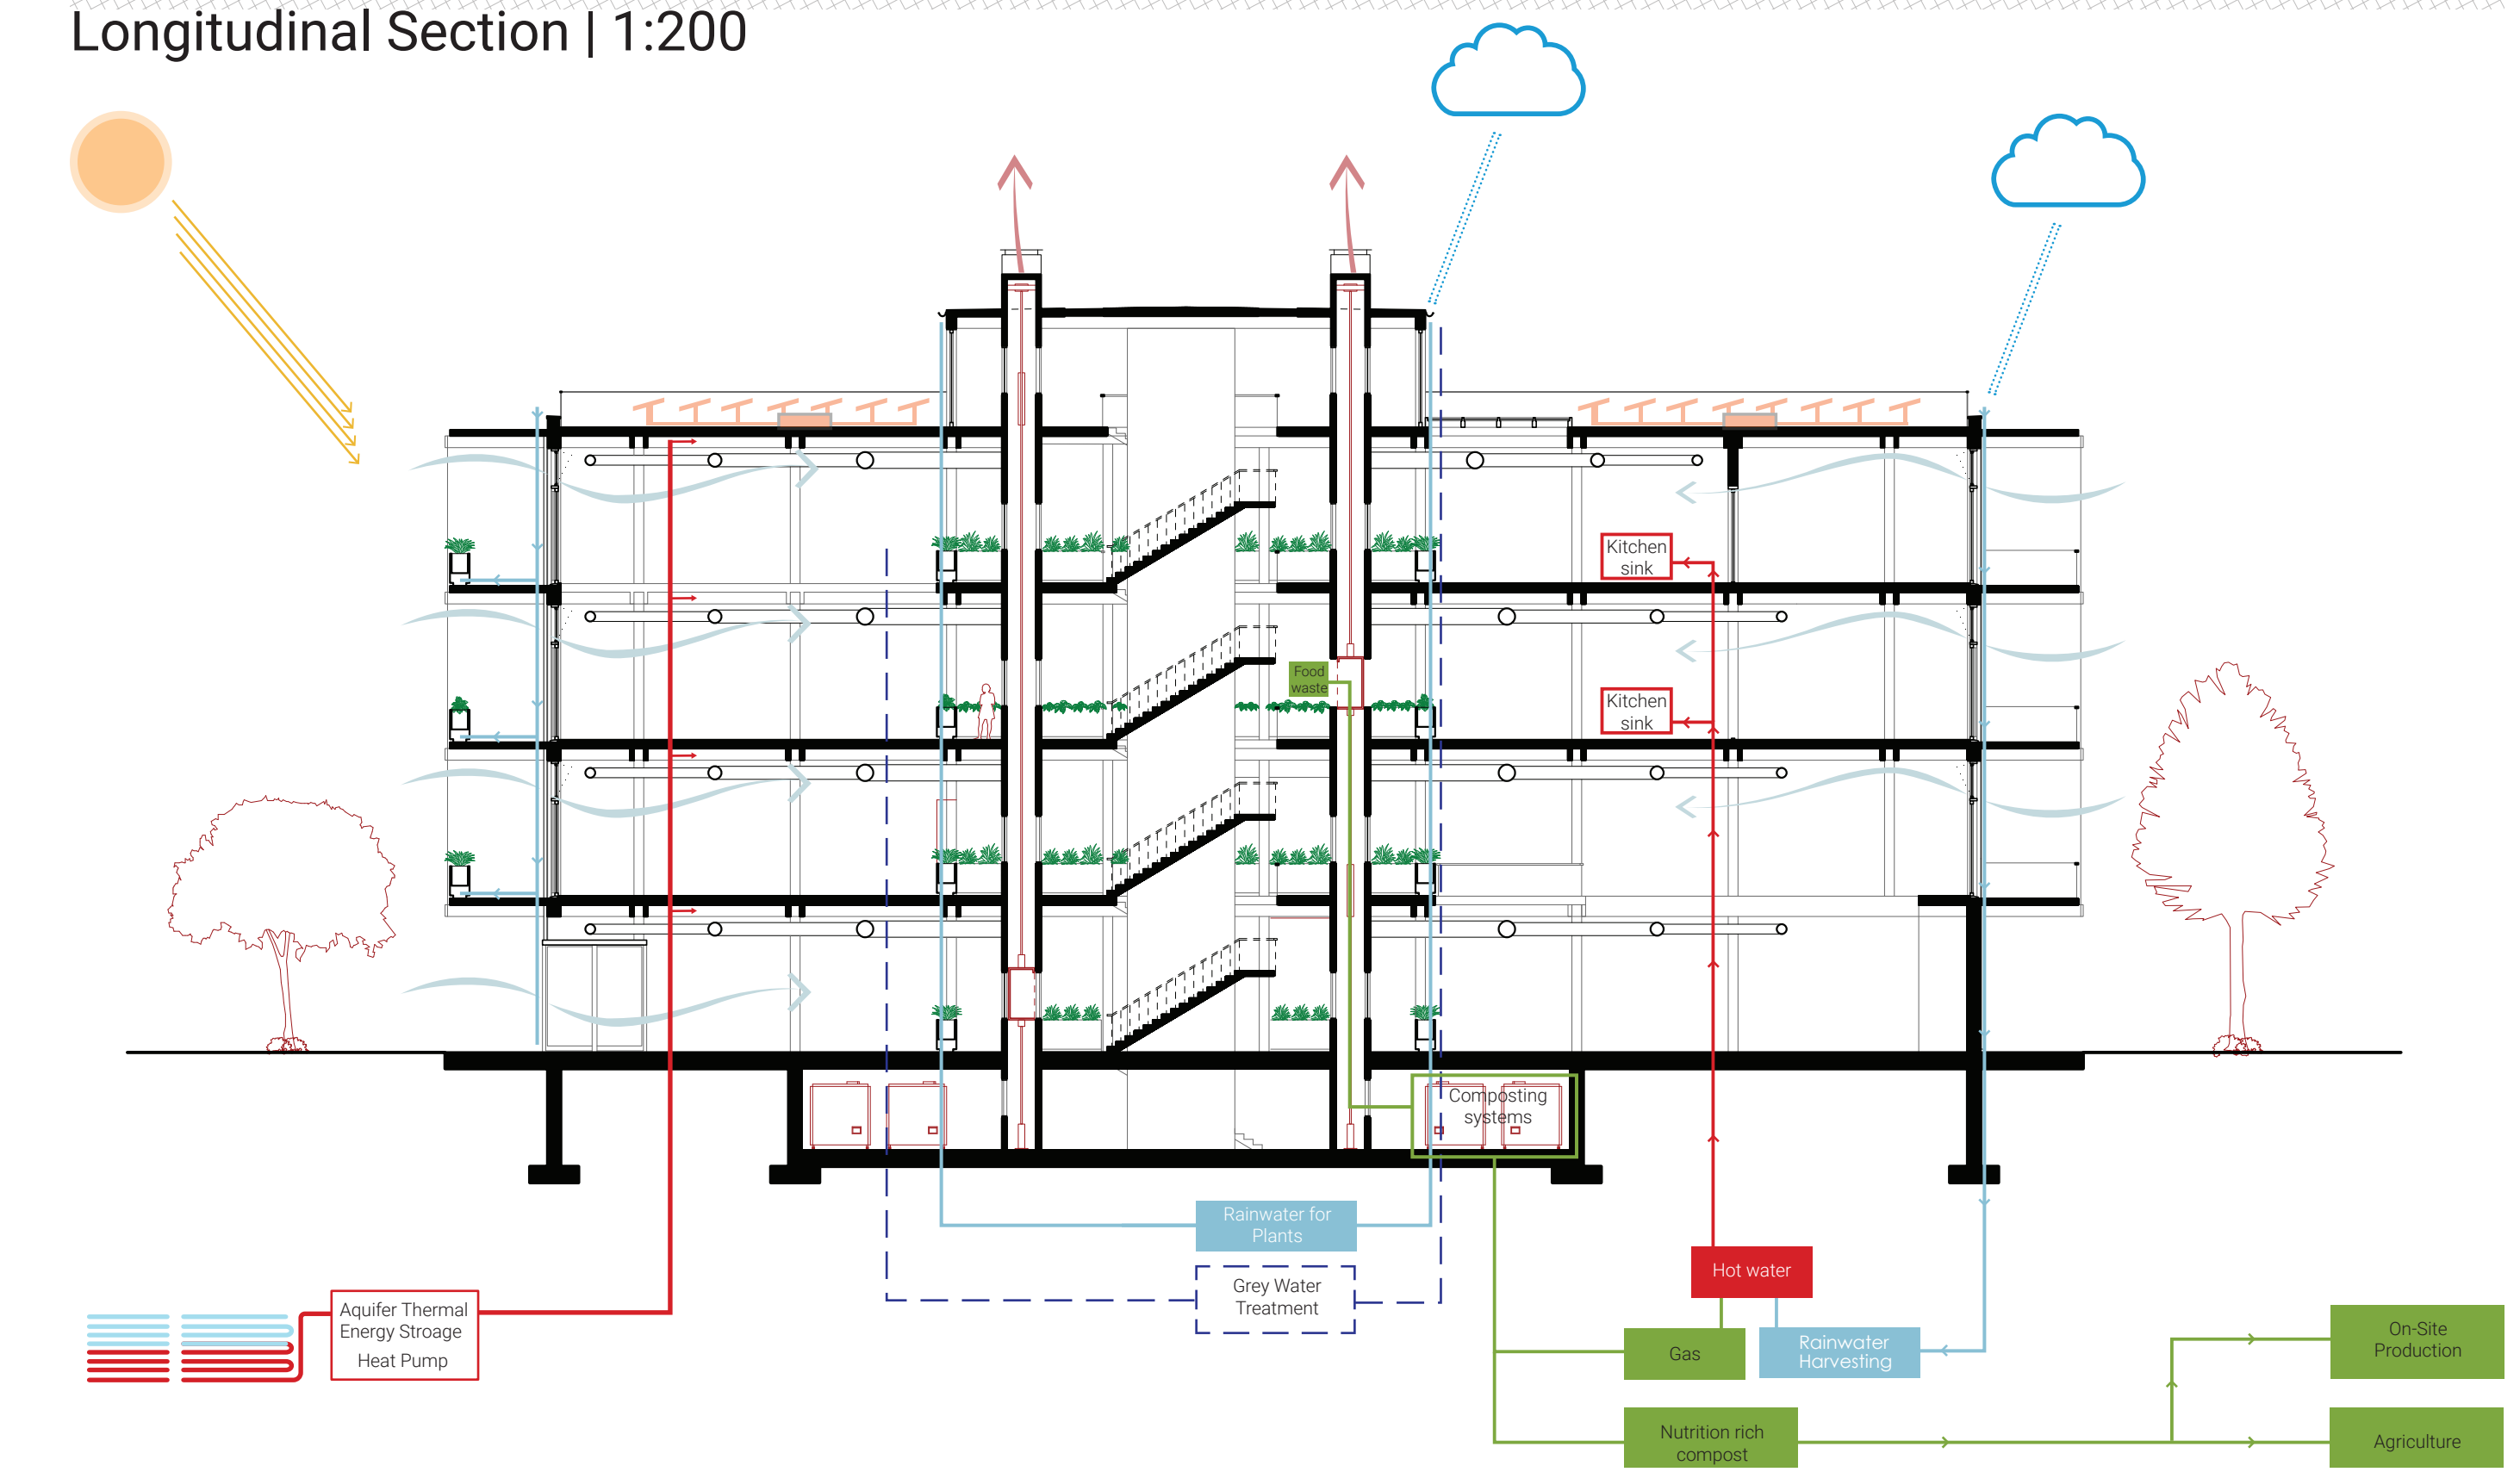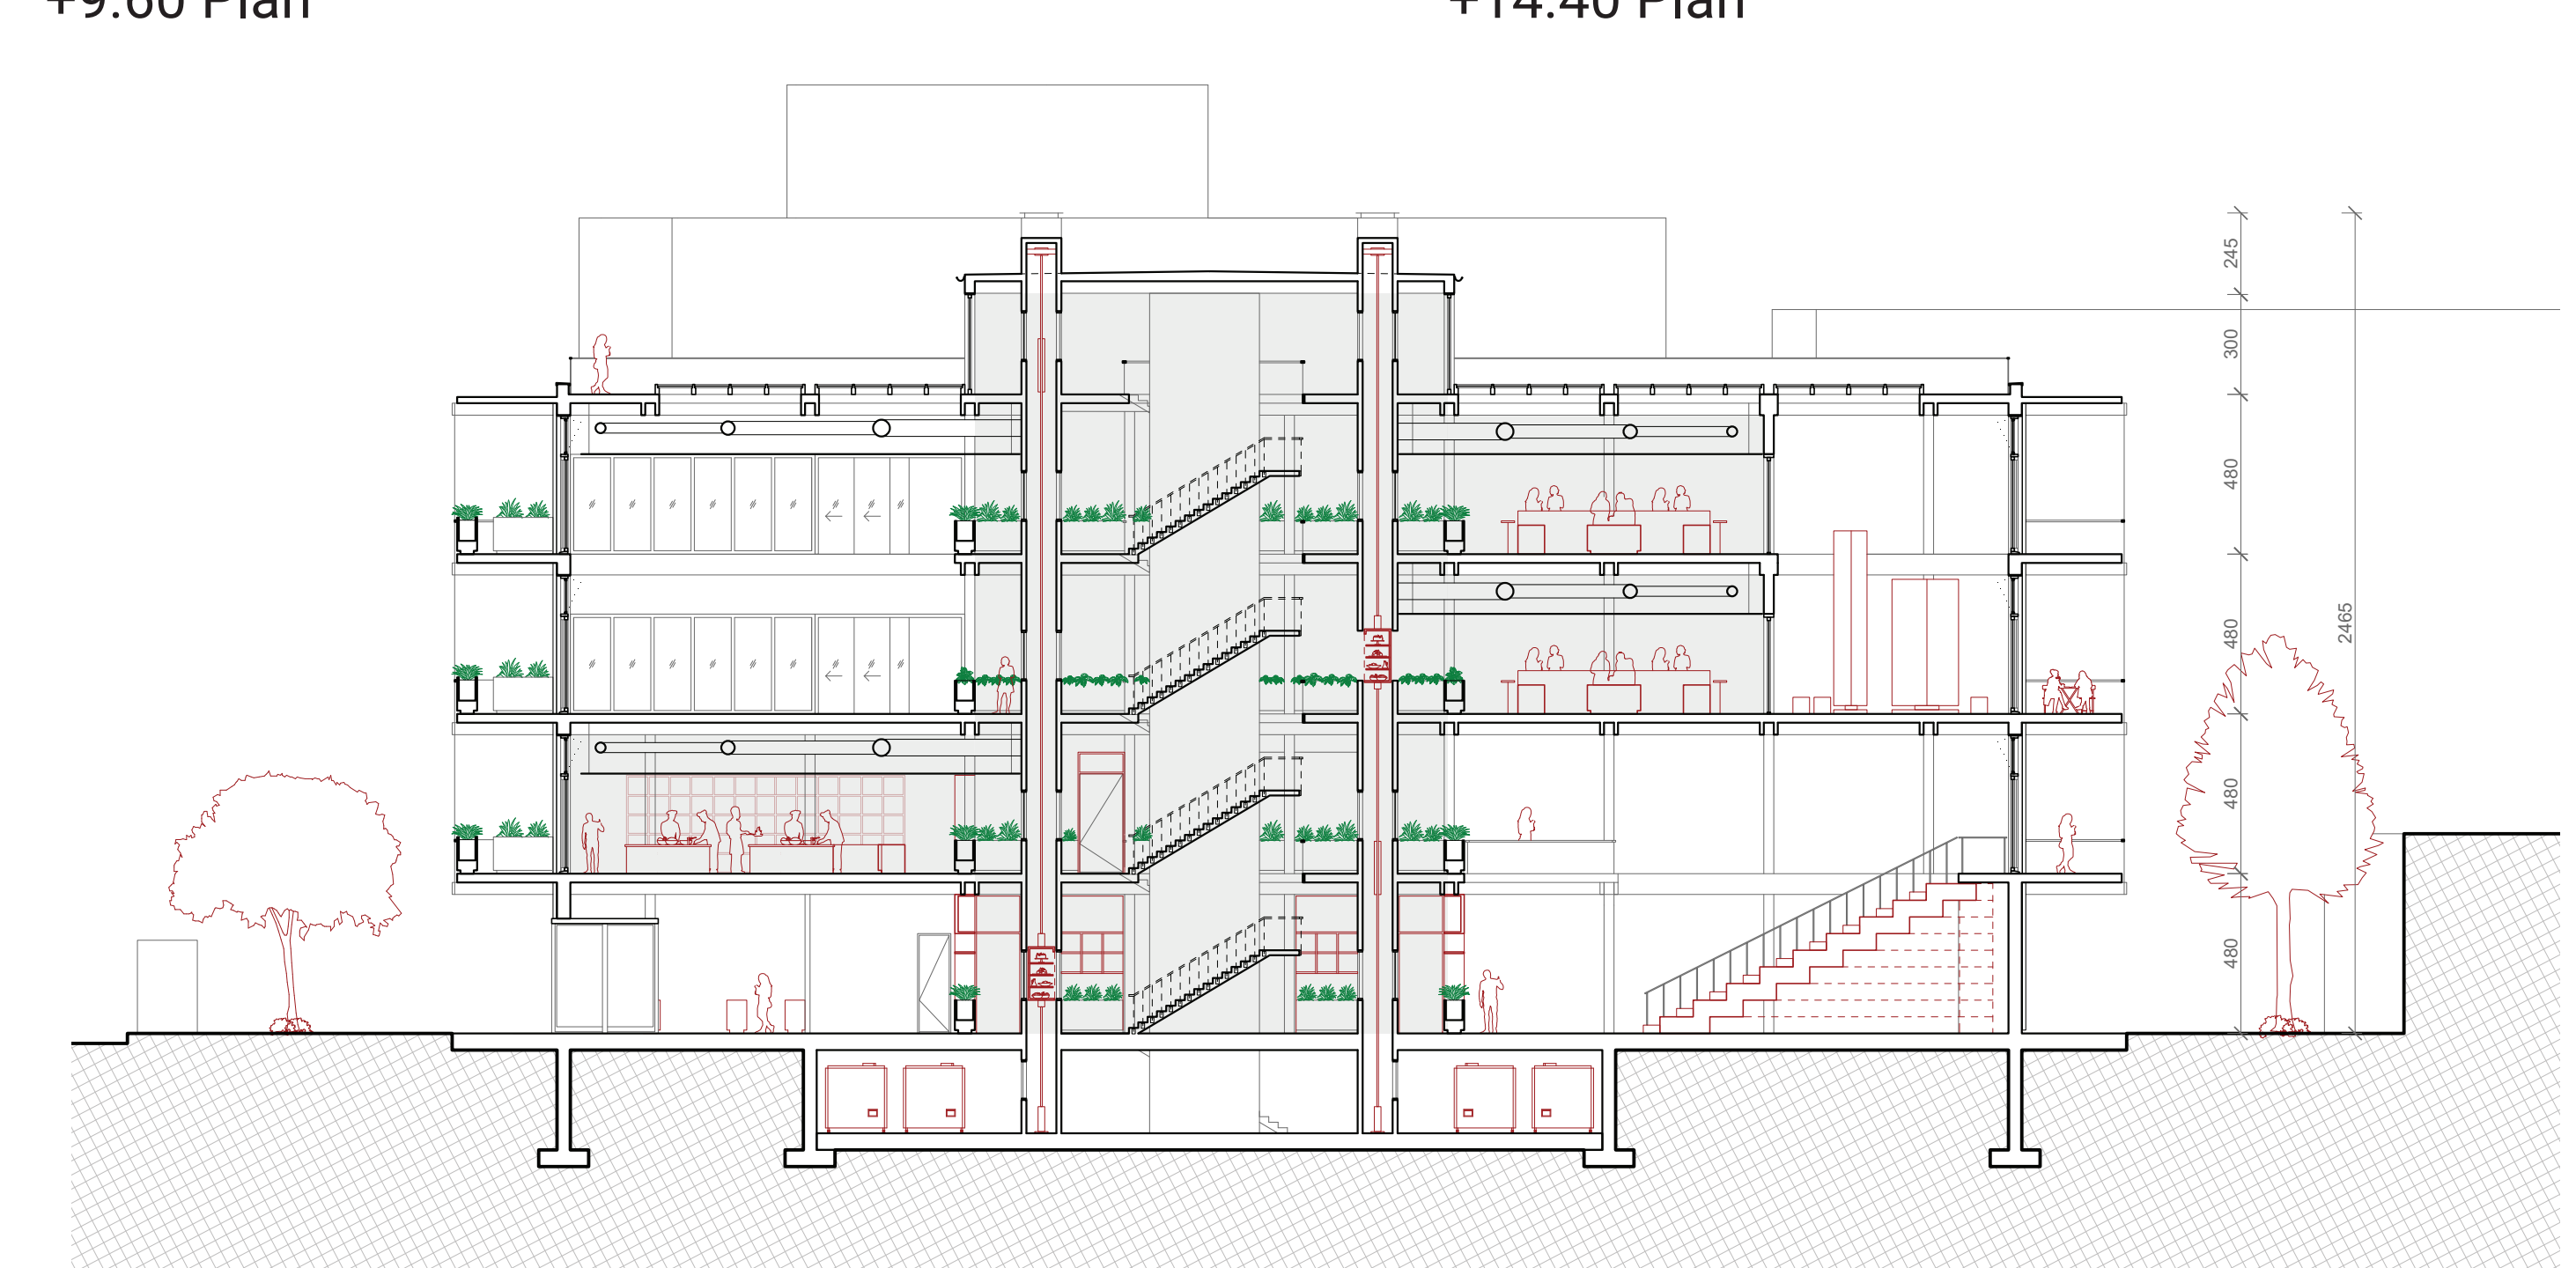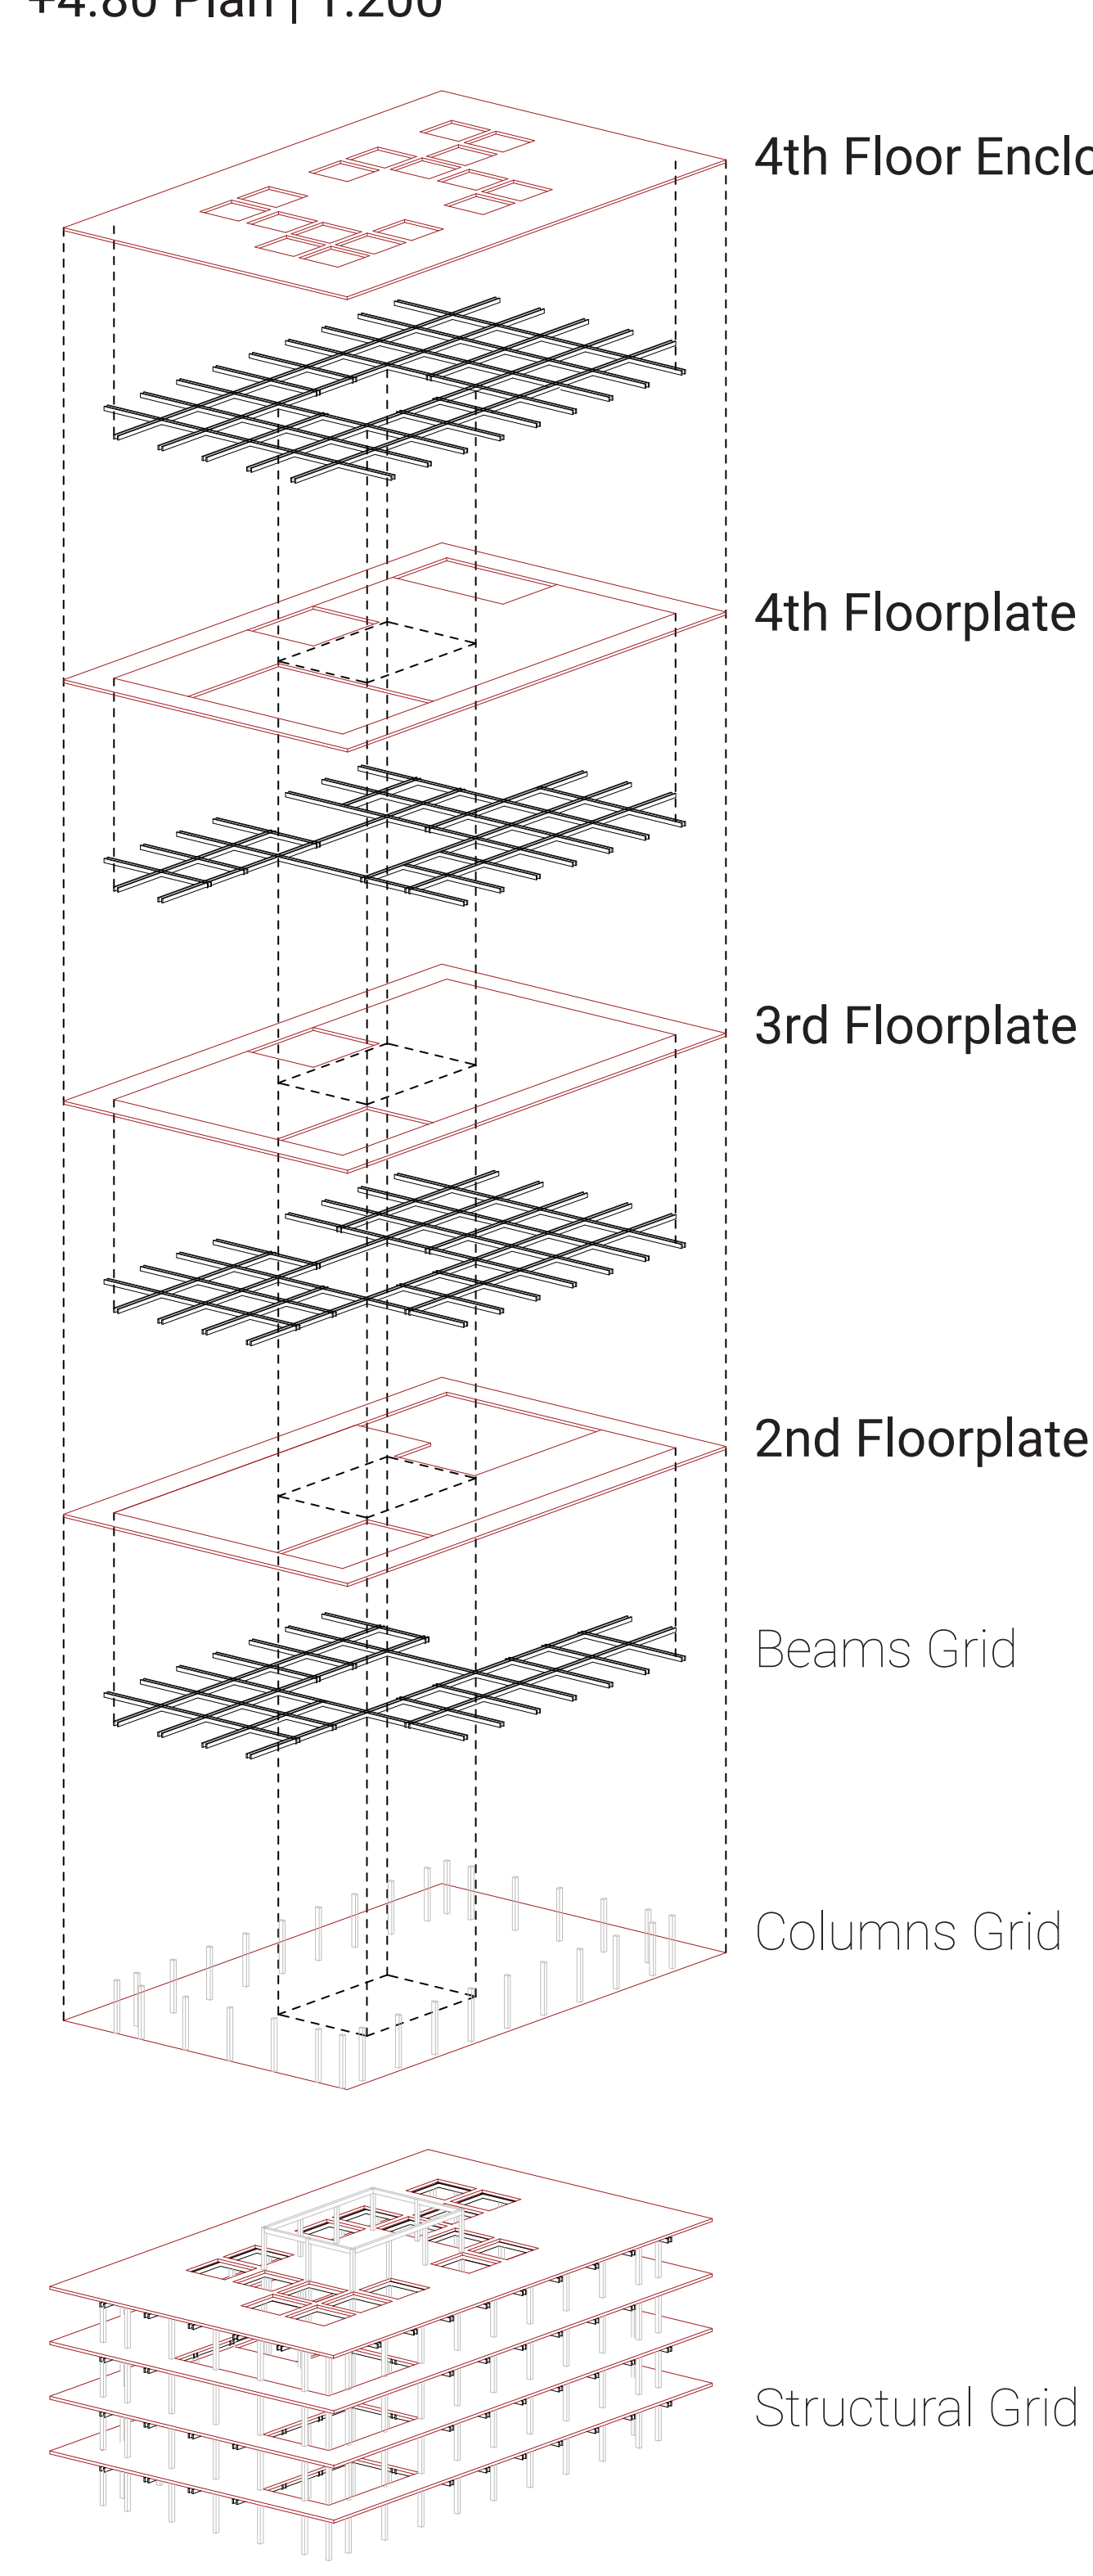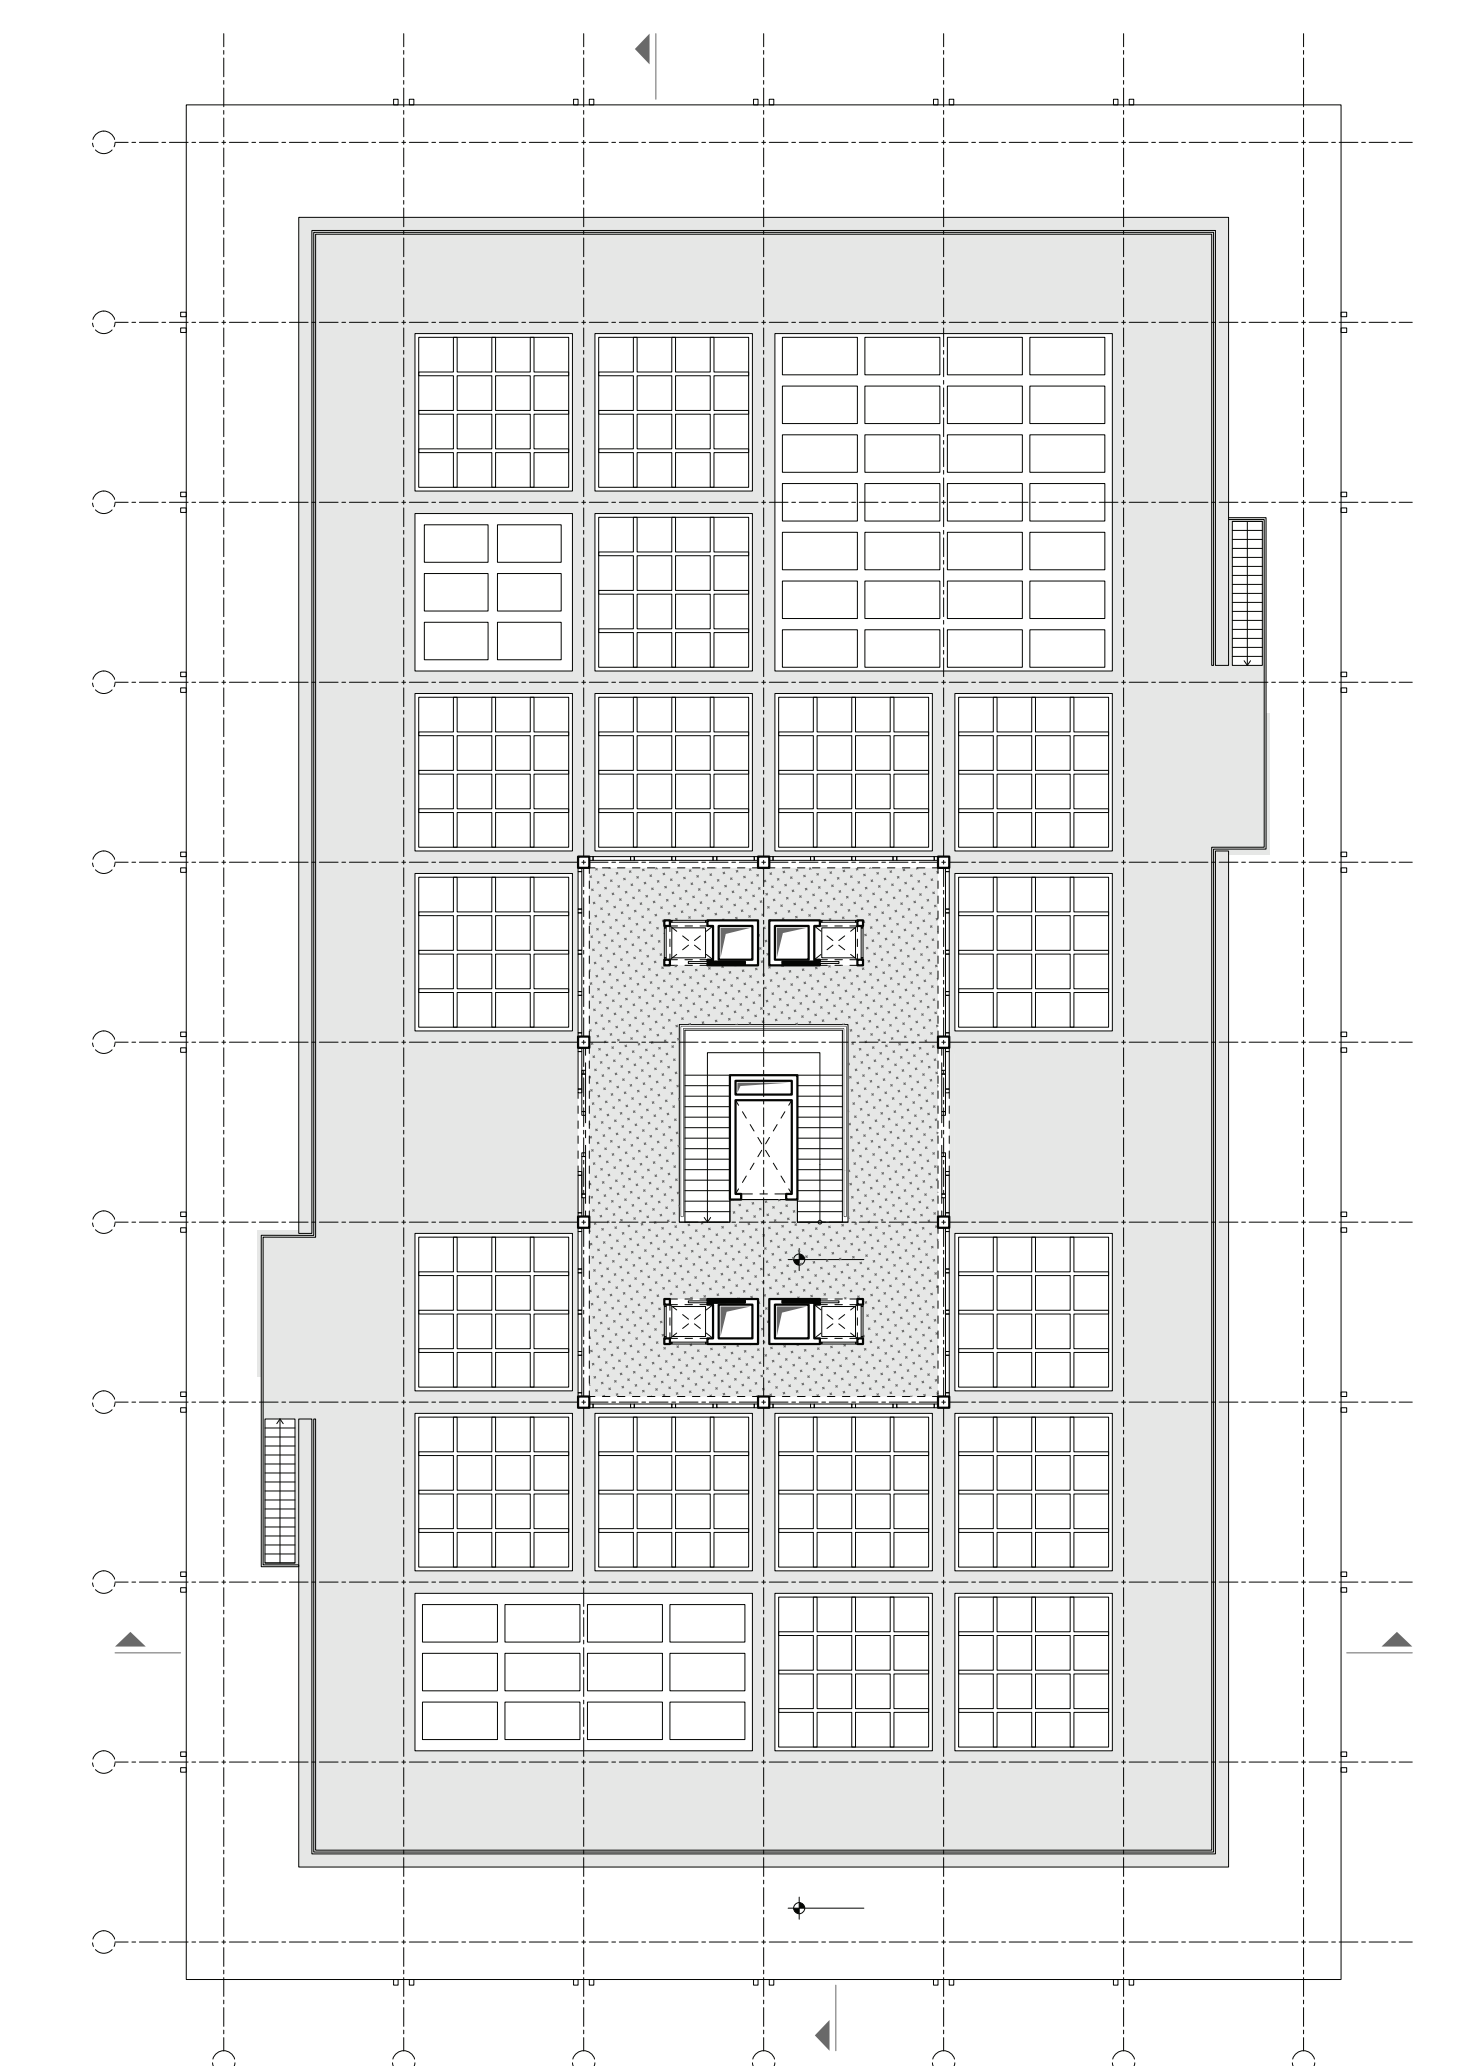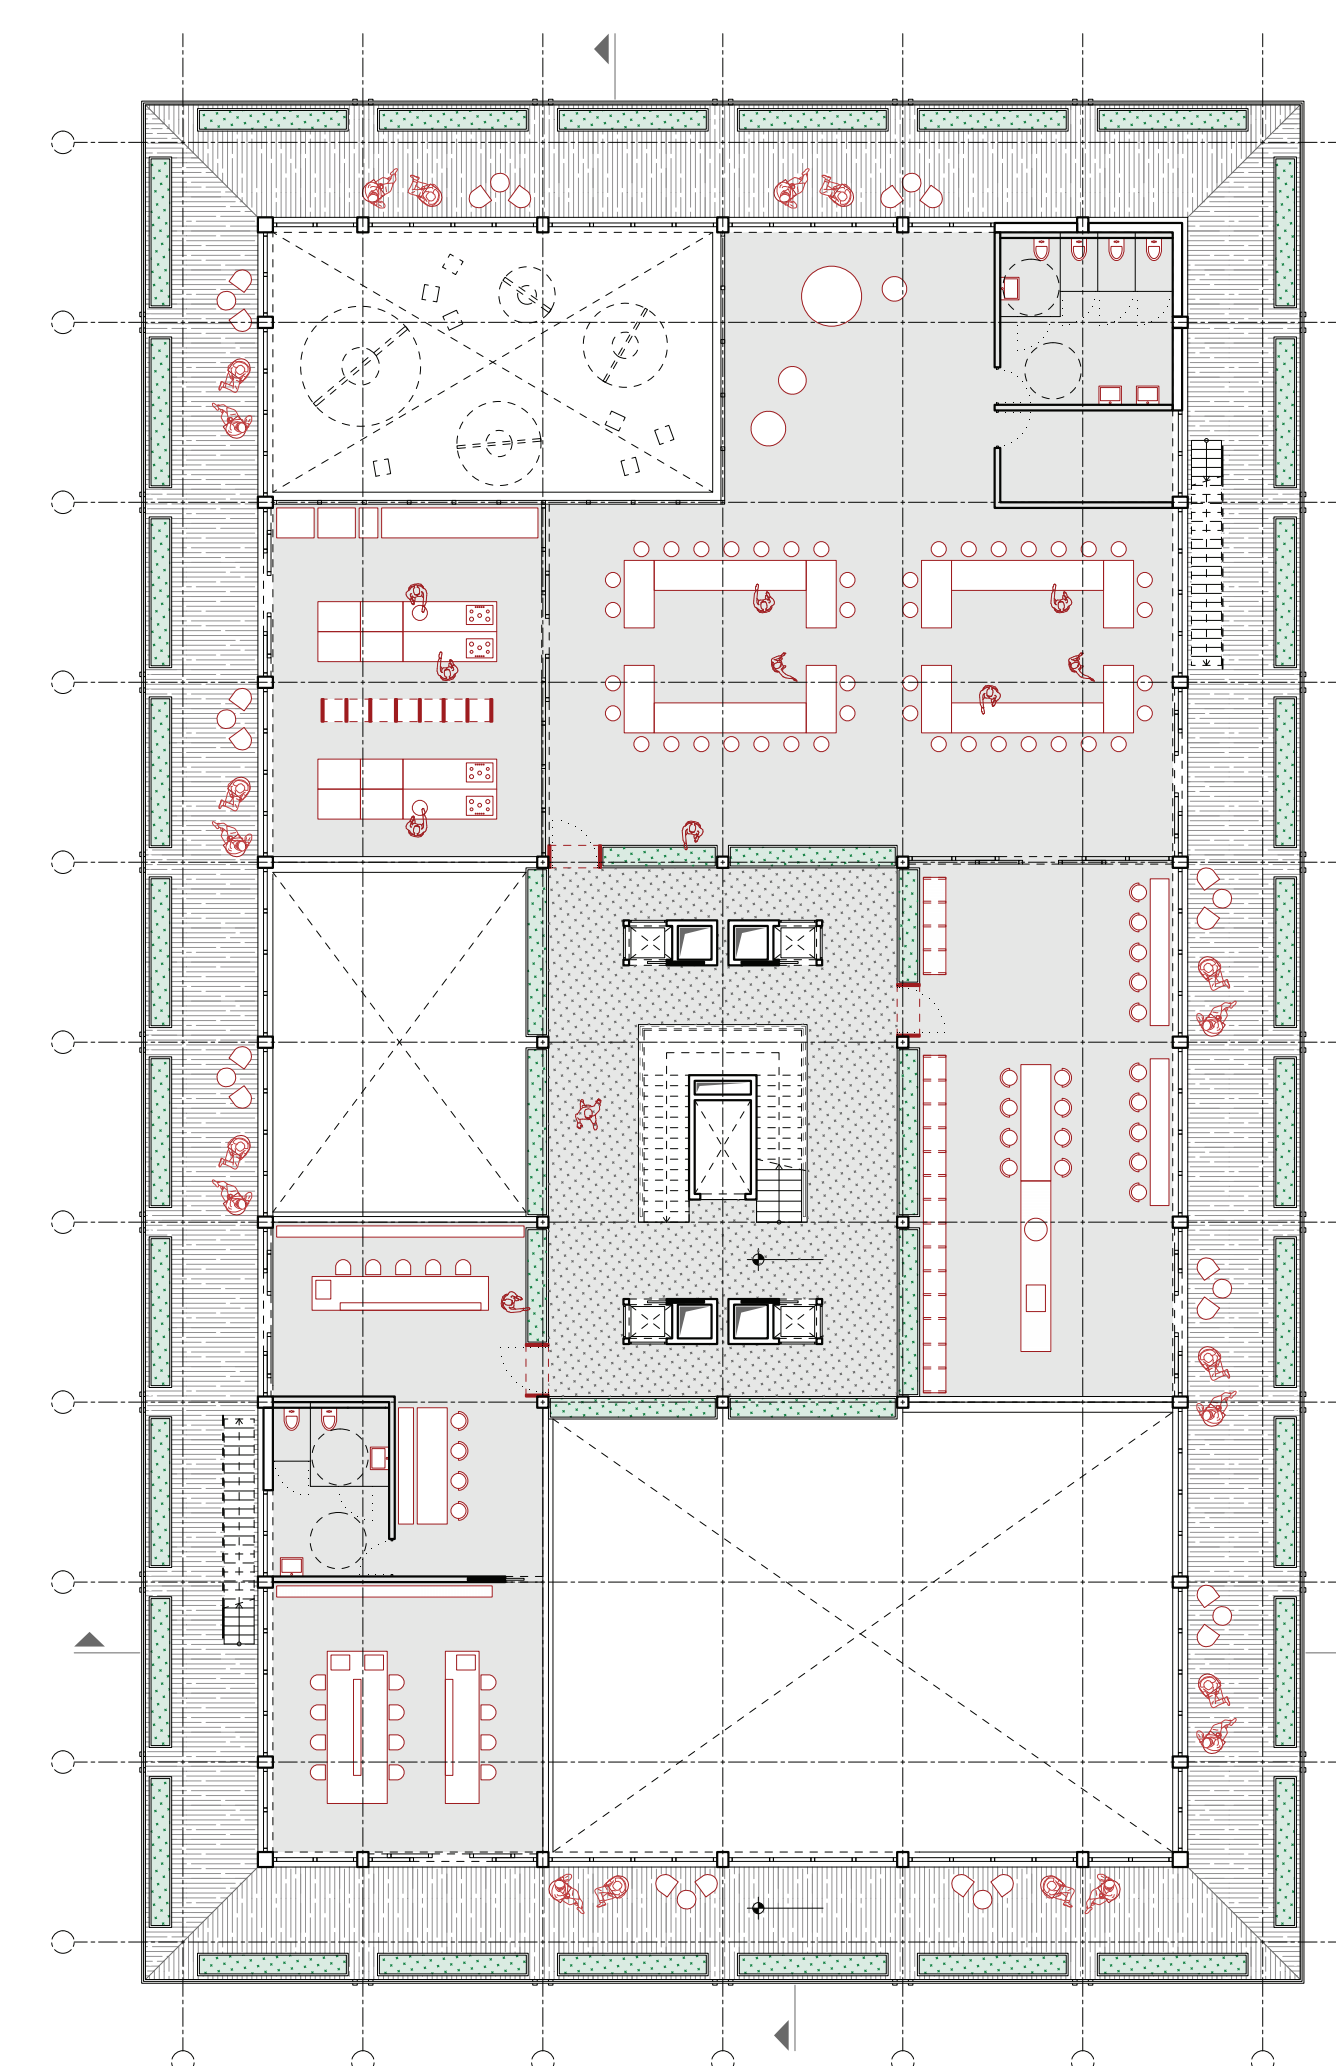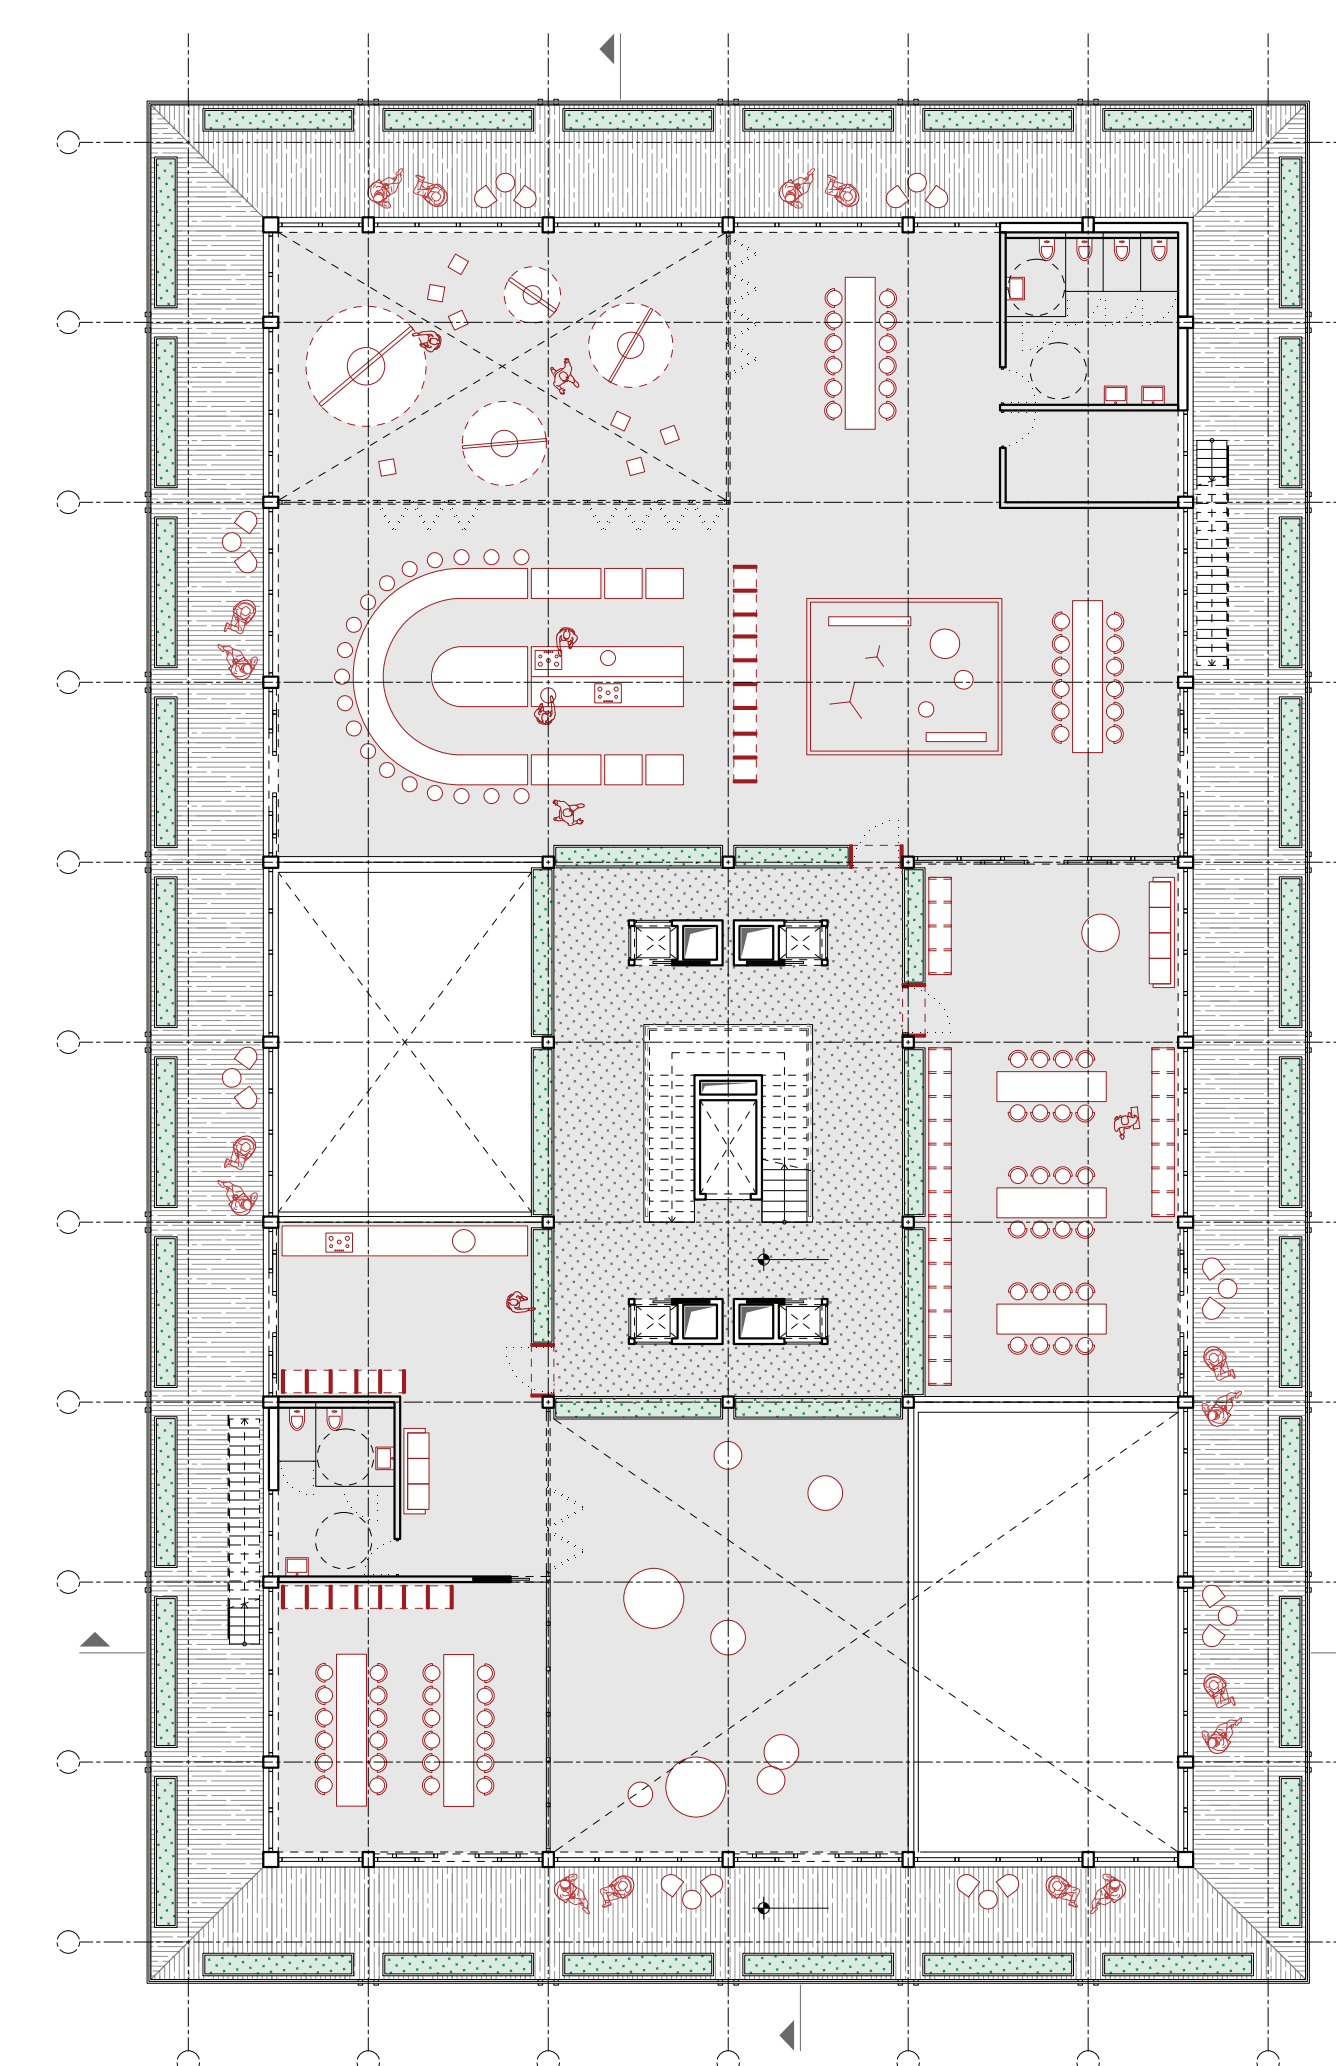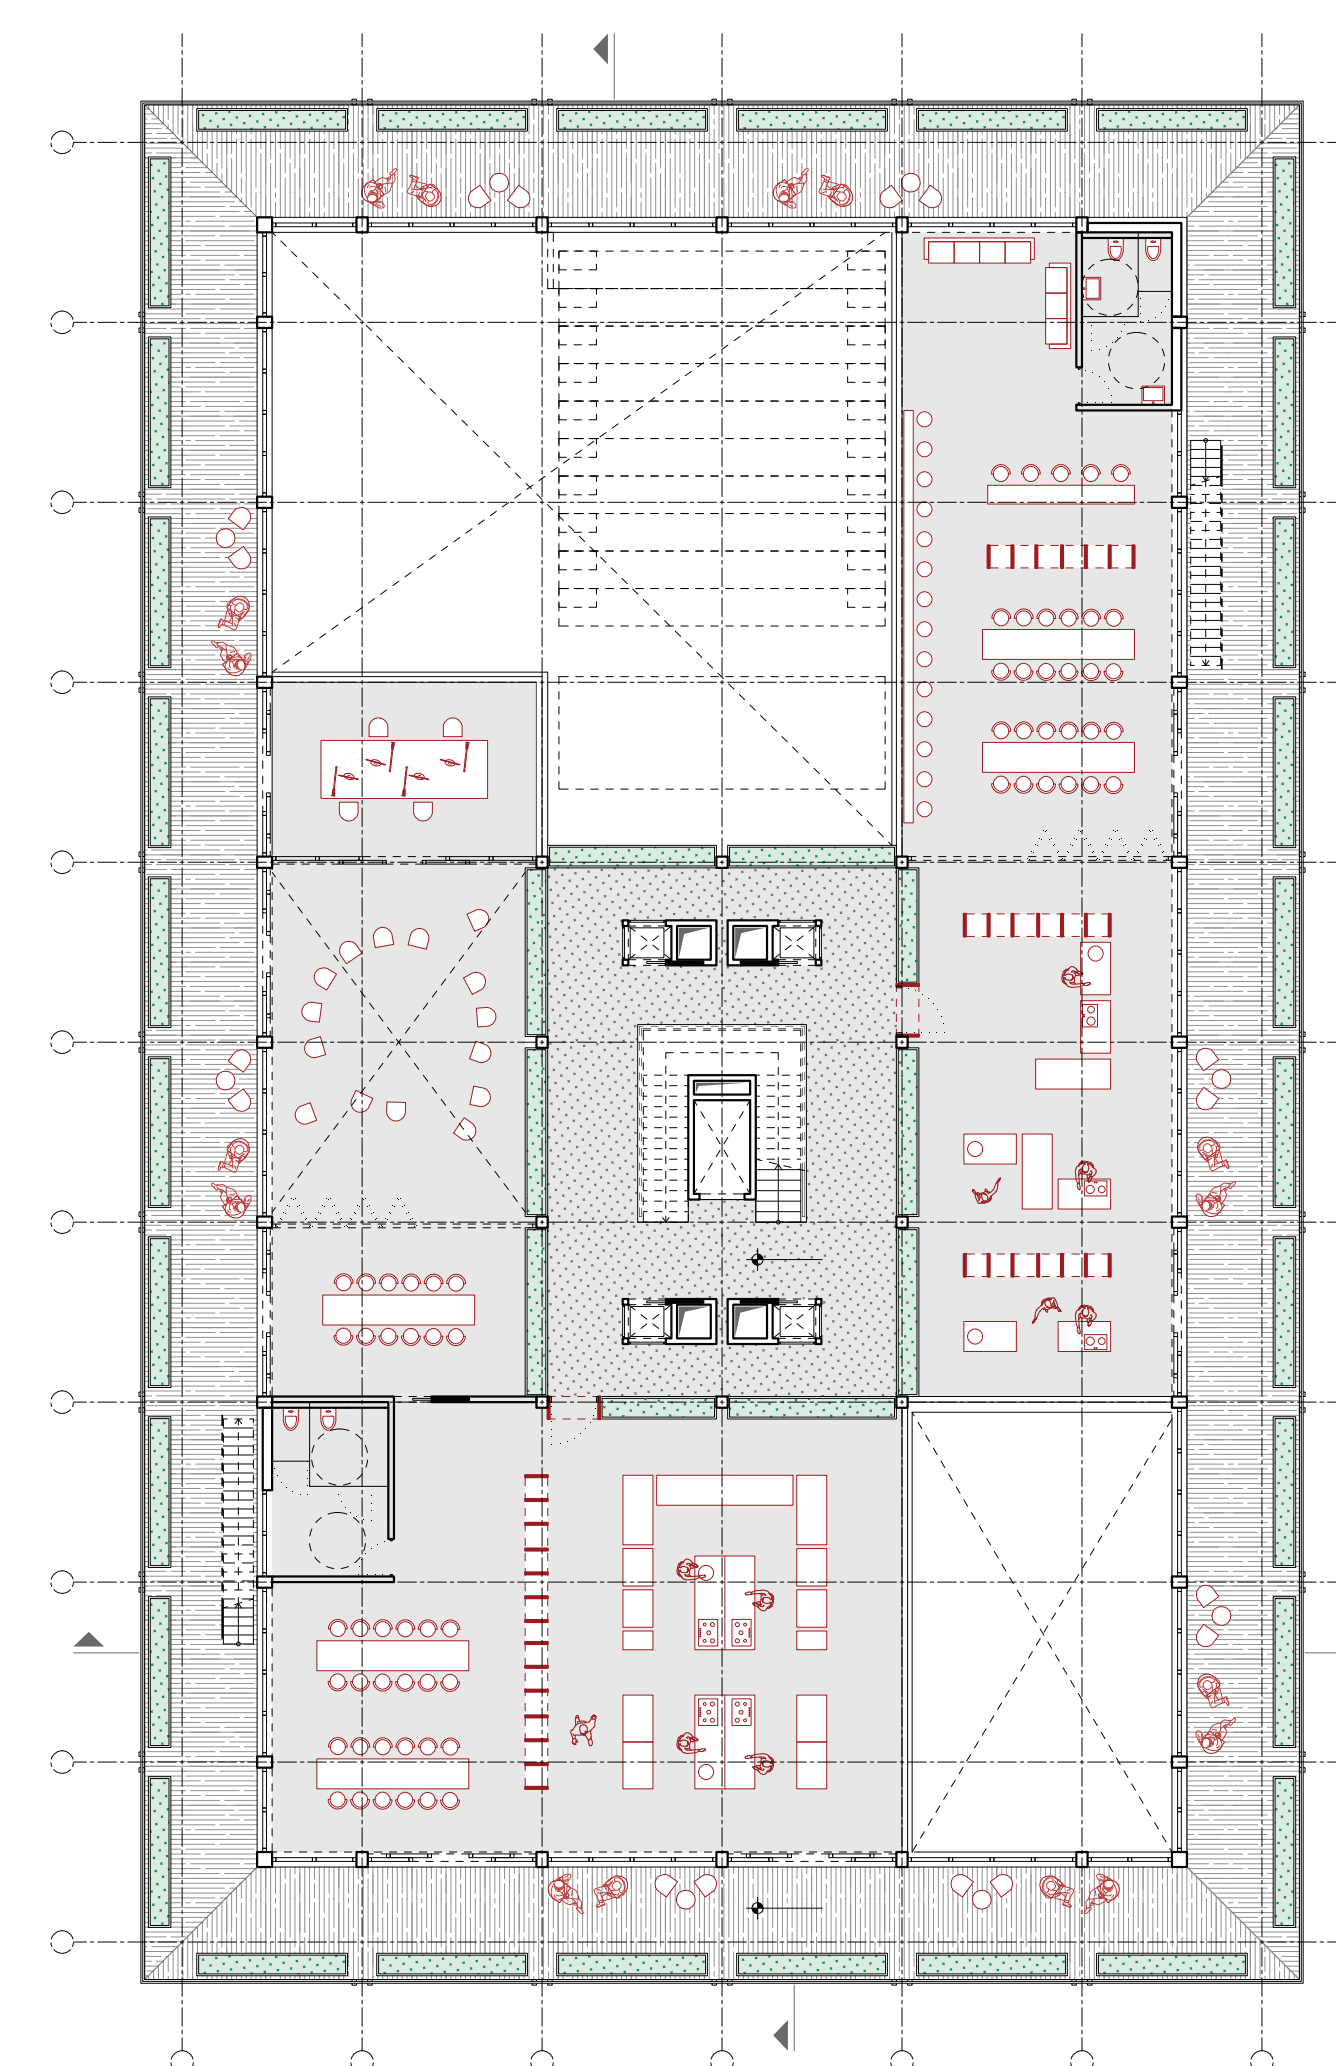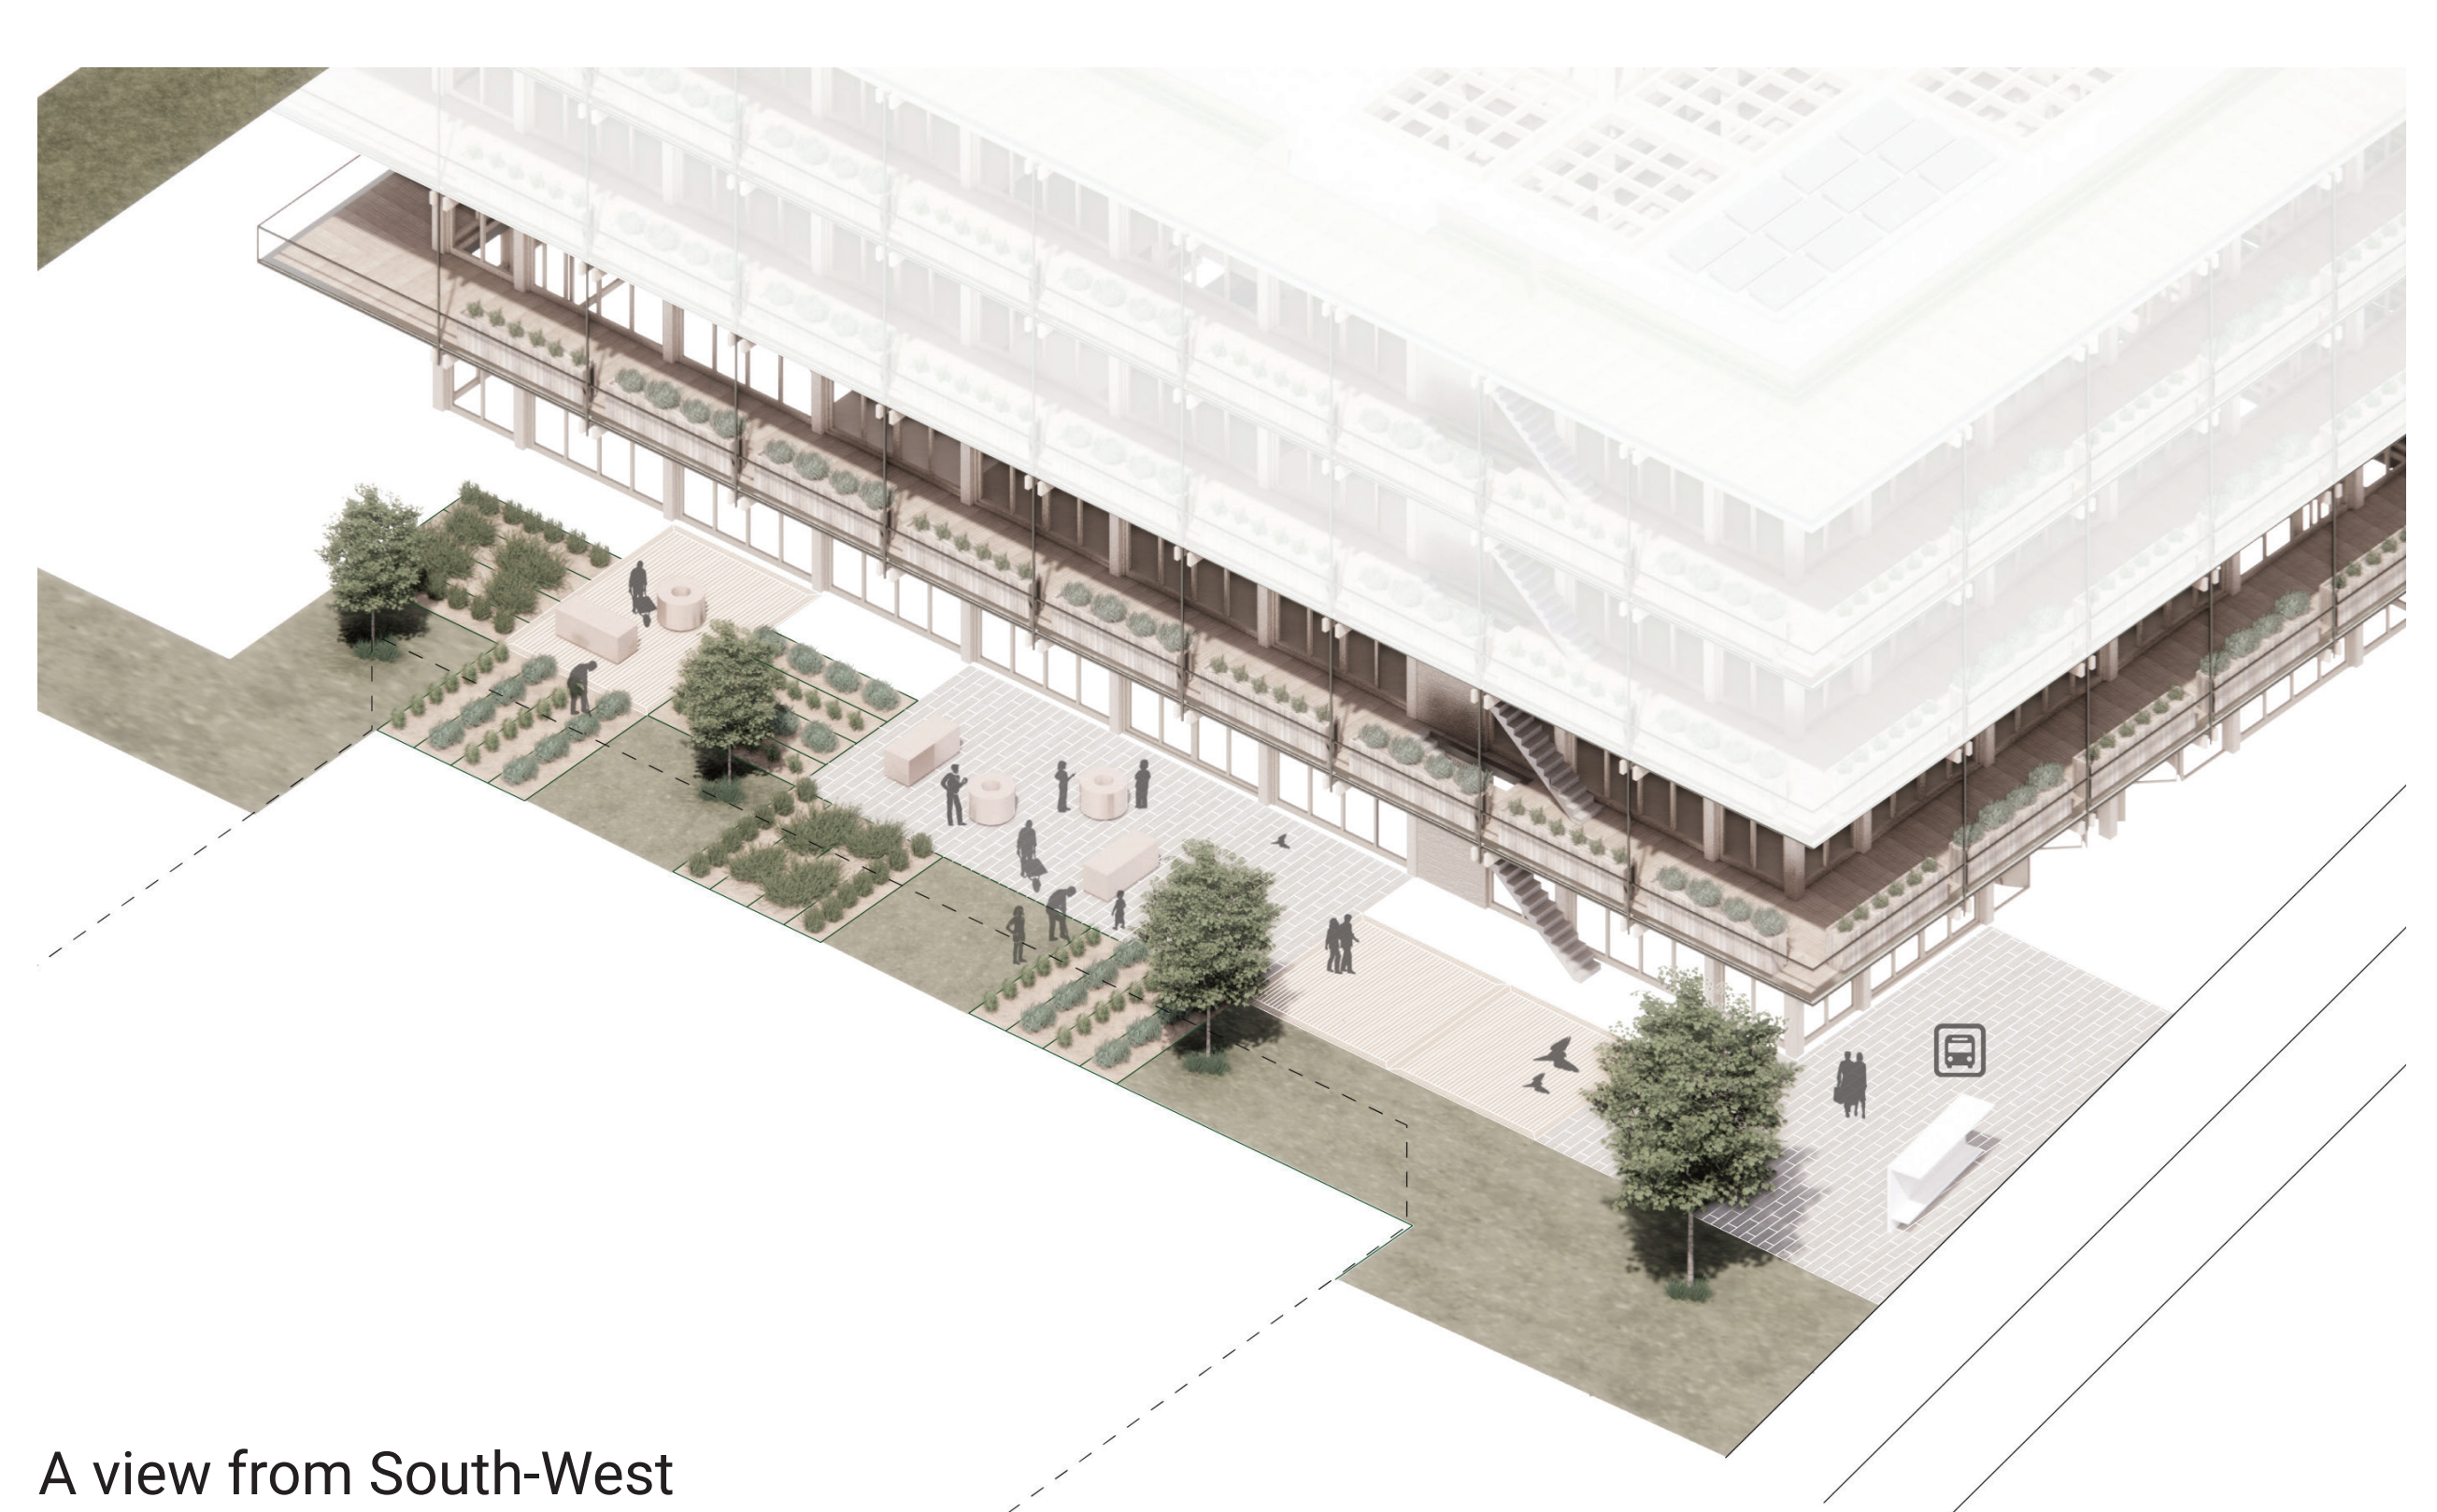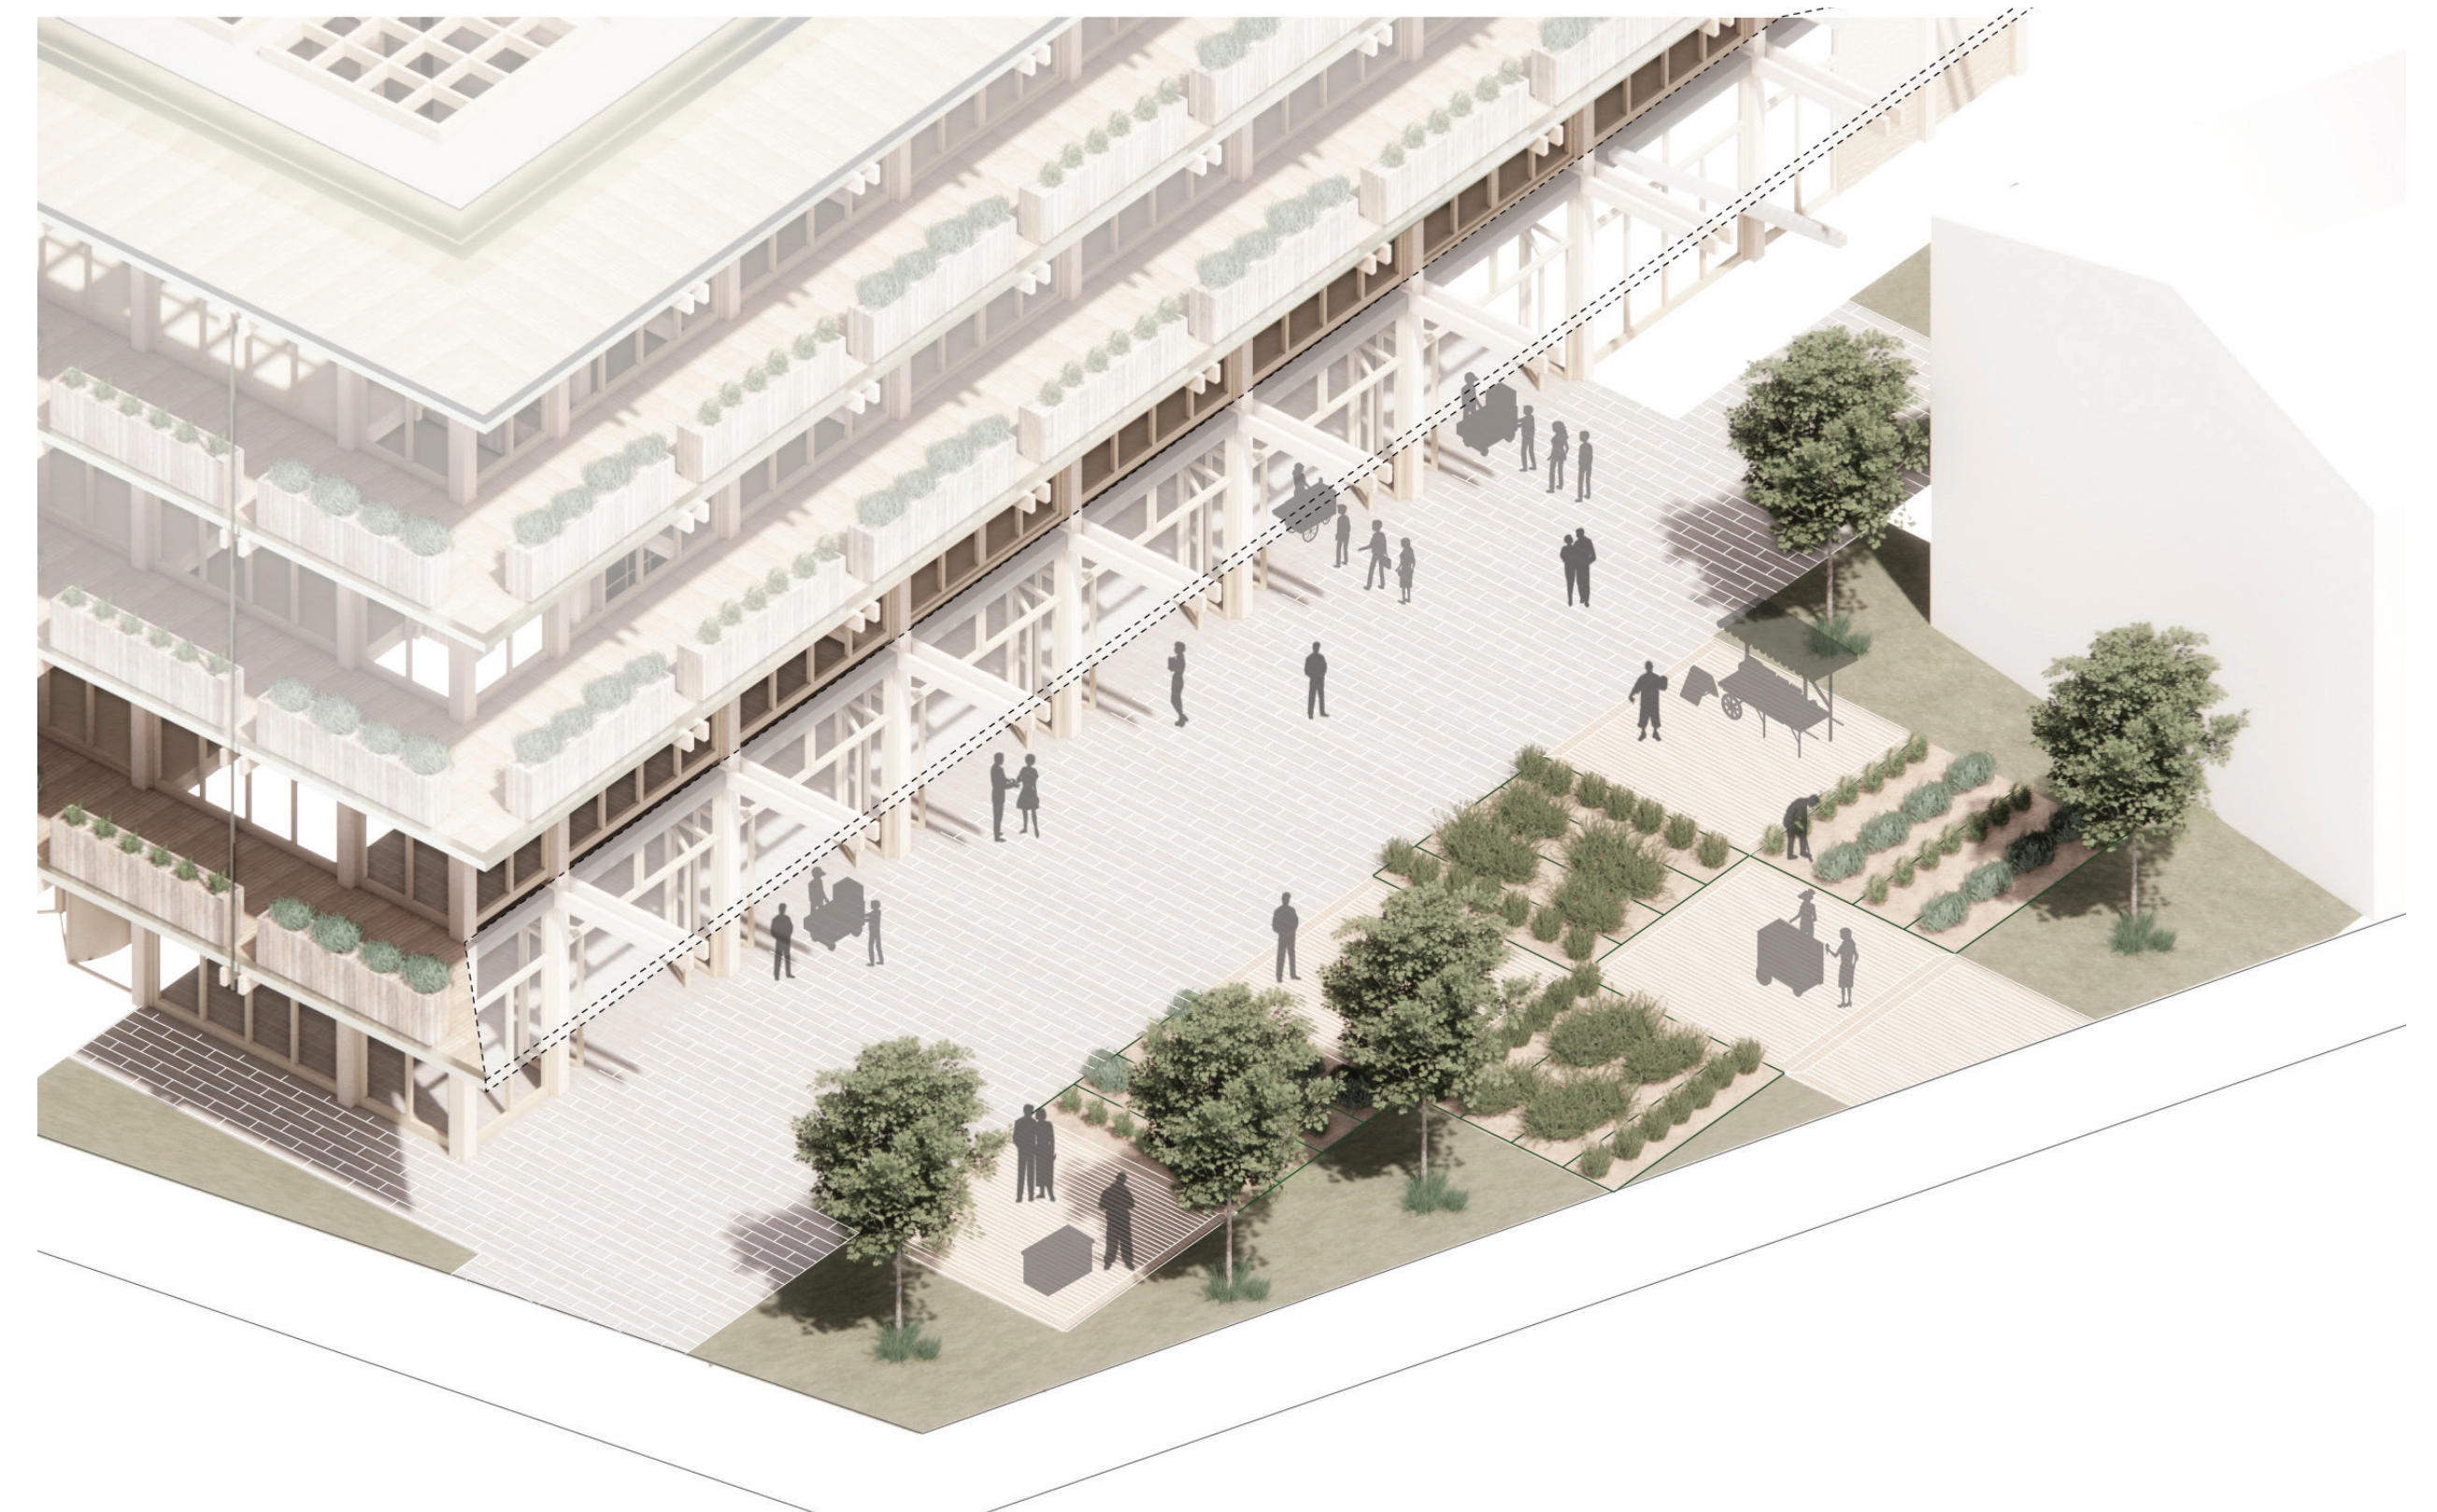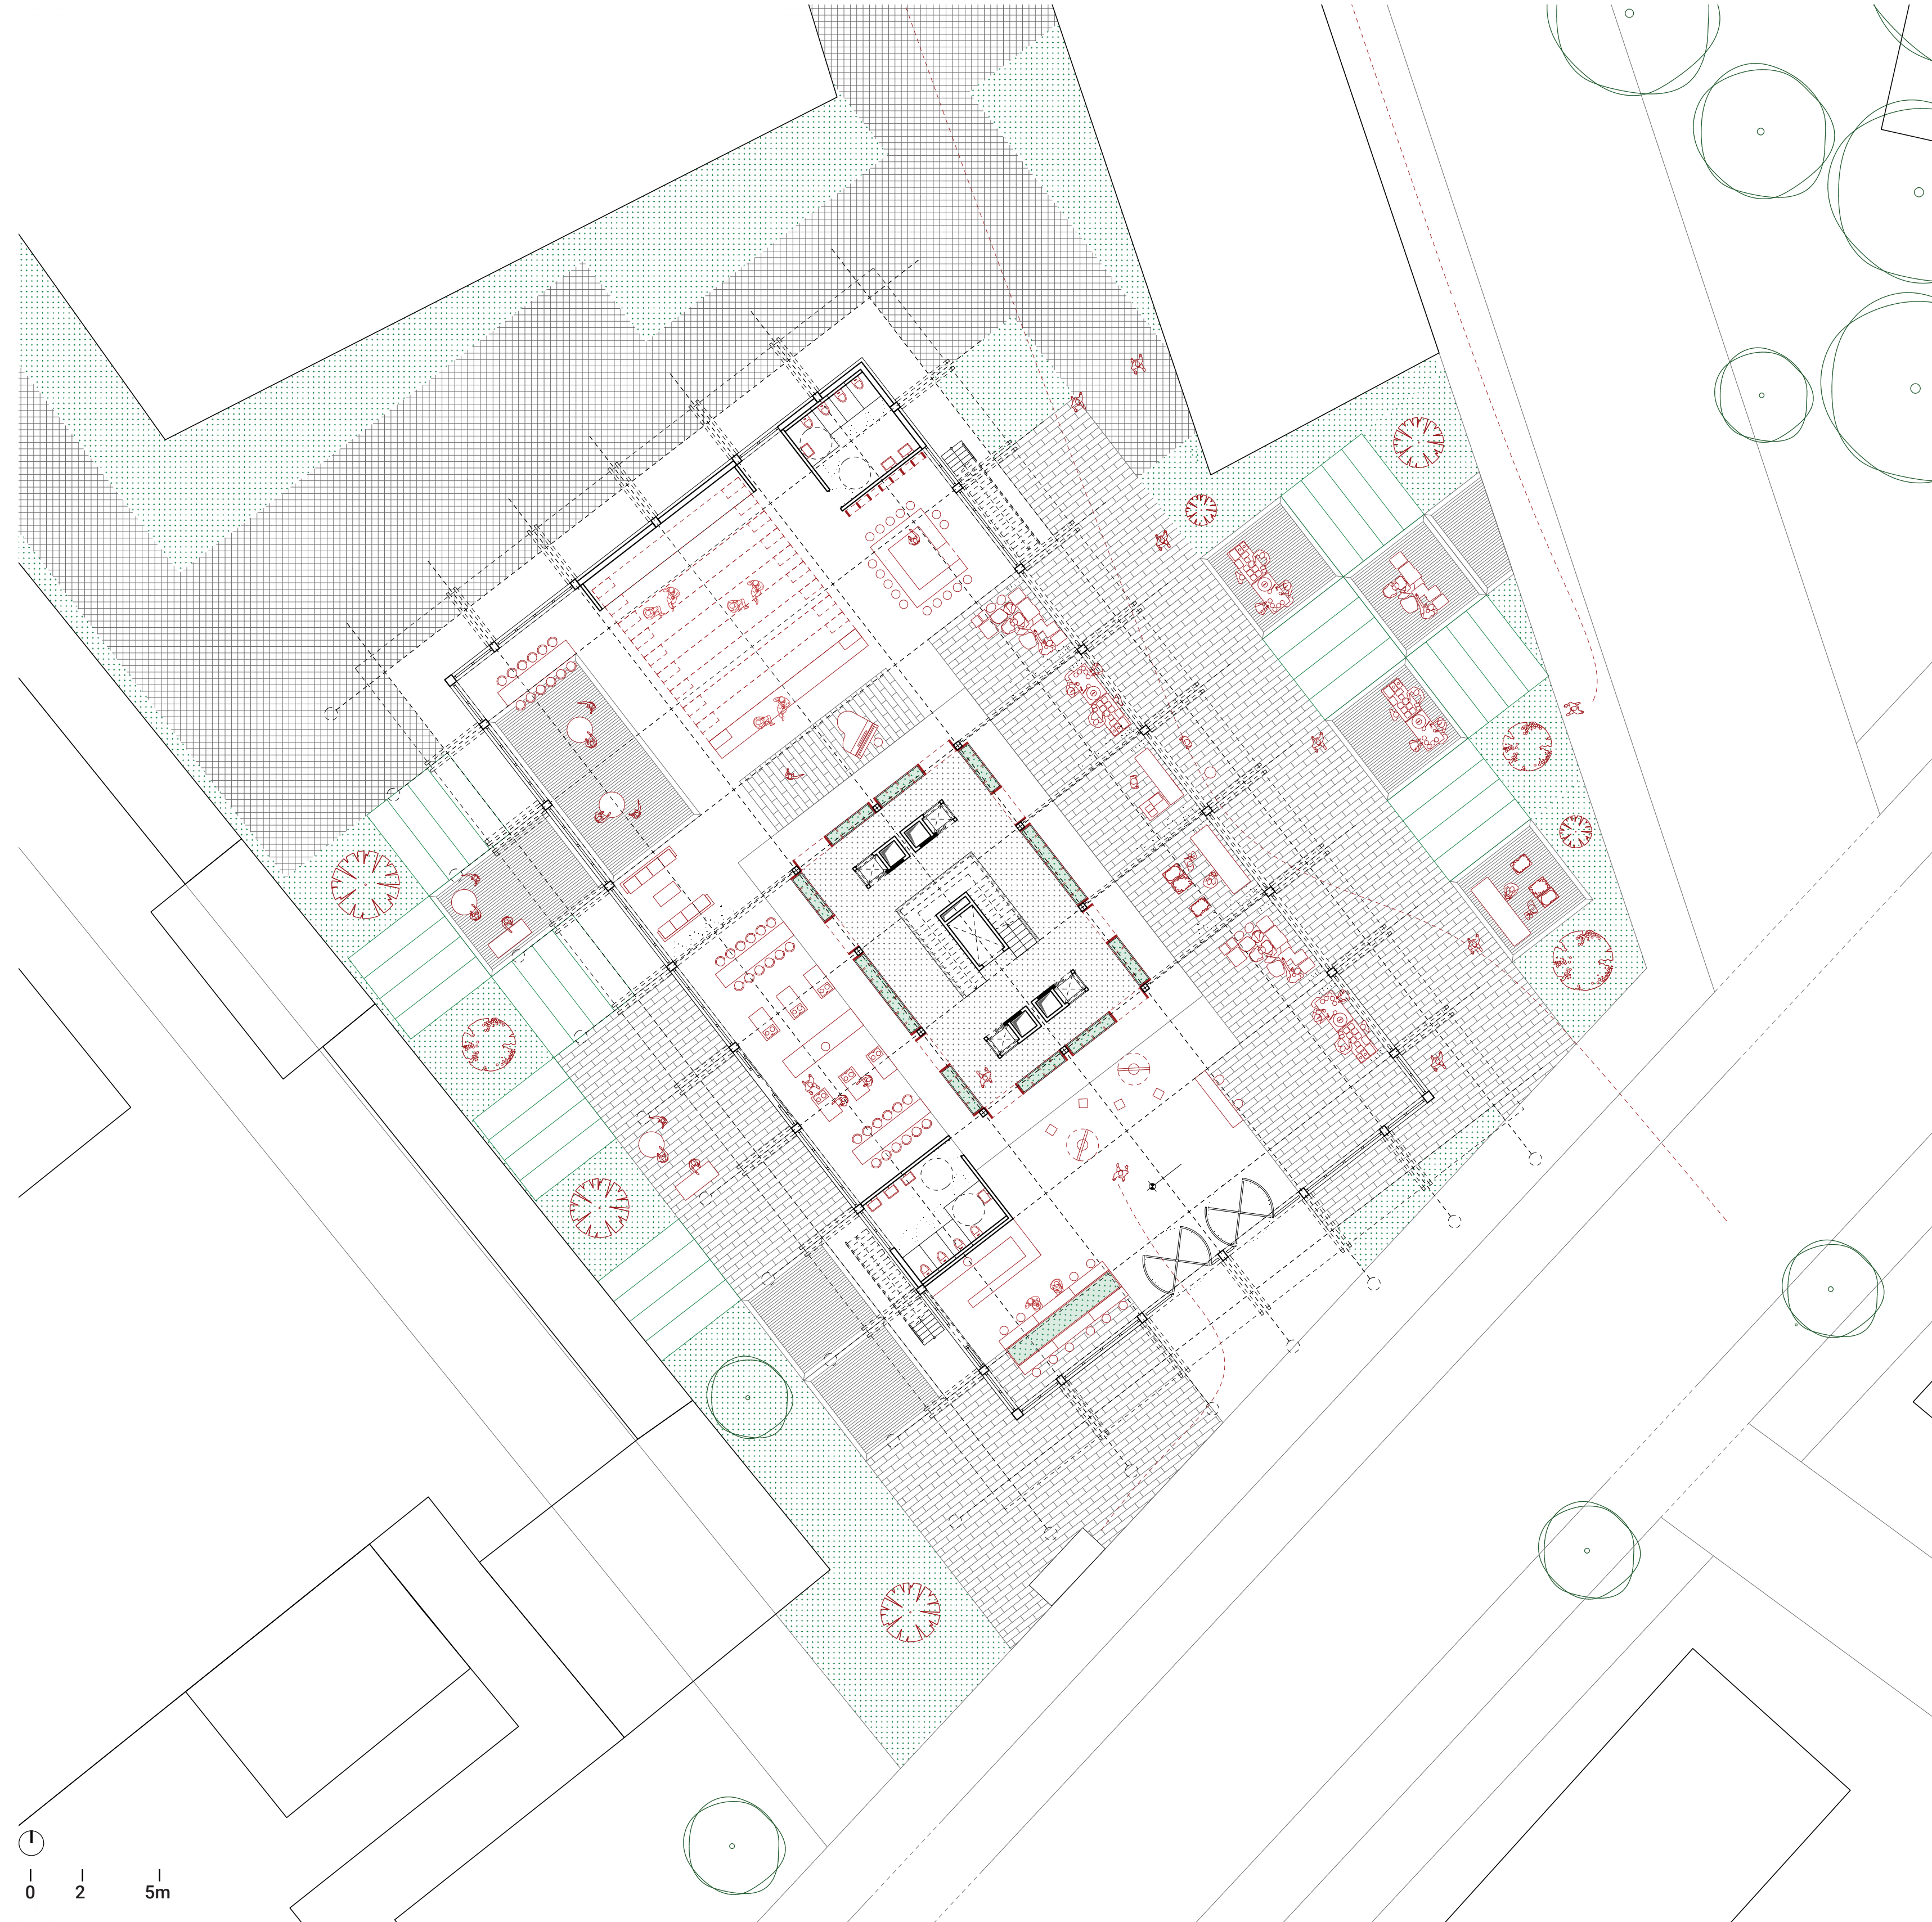



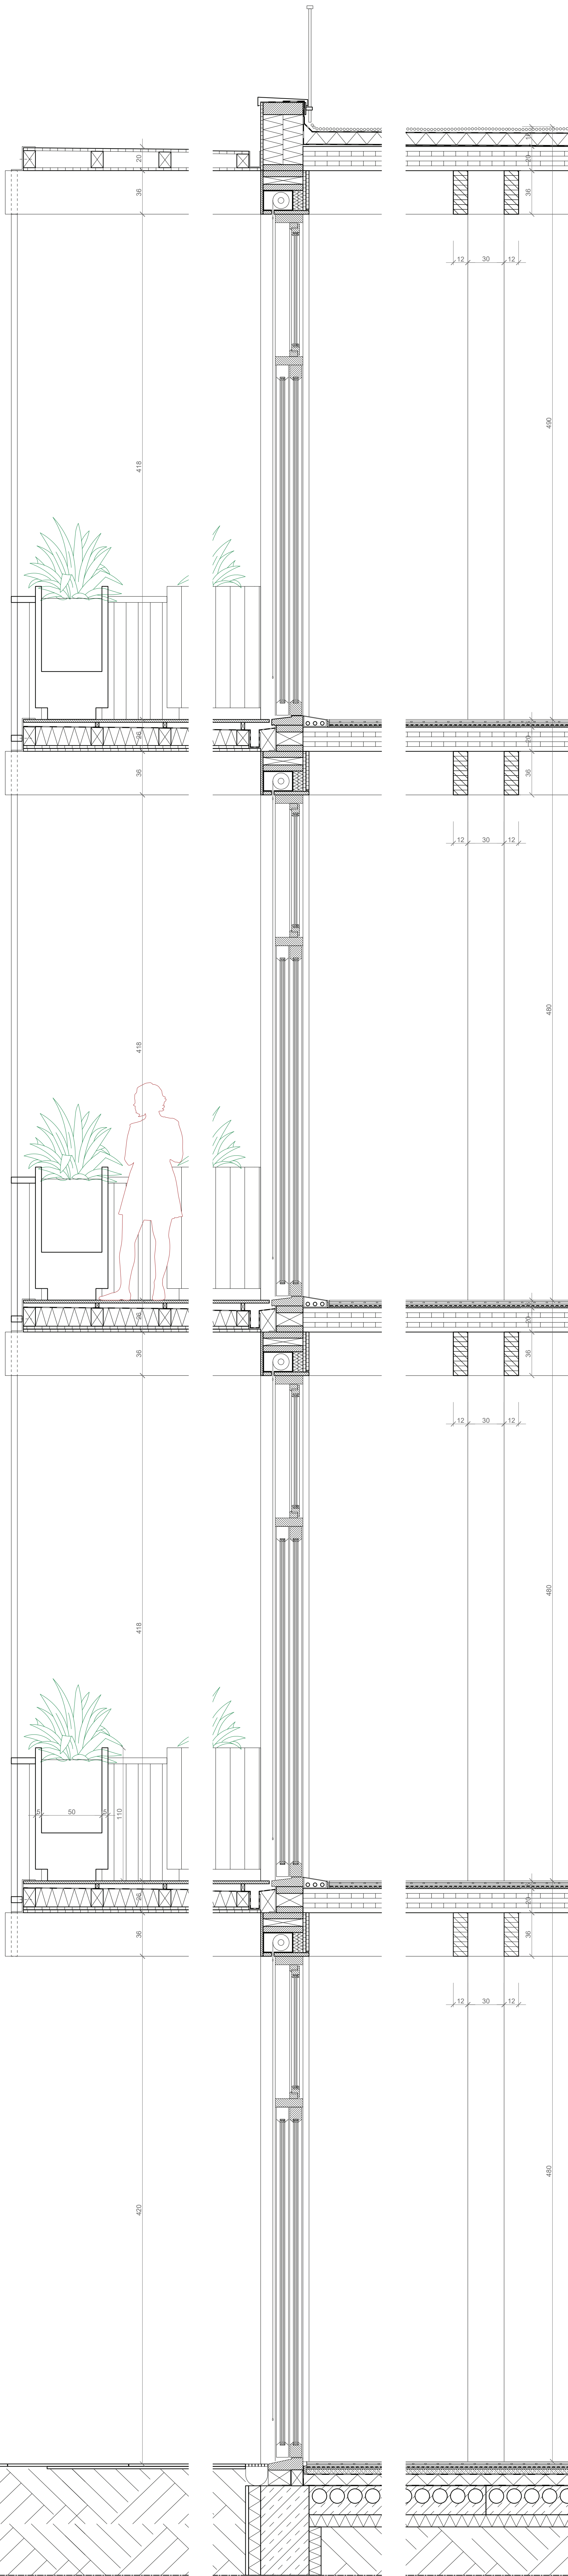

Facade Fragment 1:20

