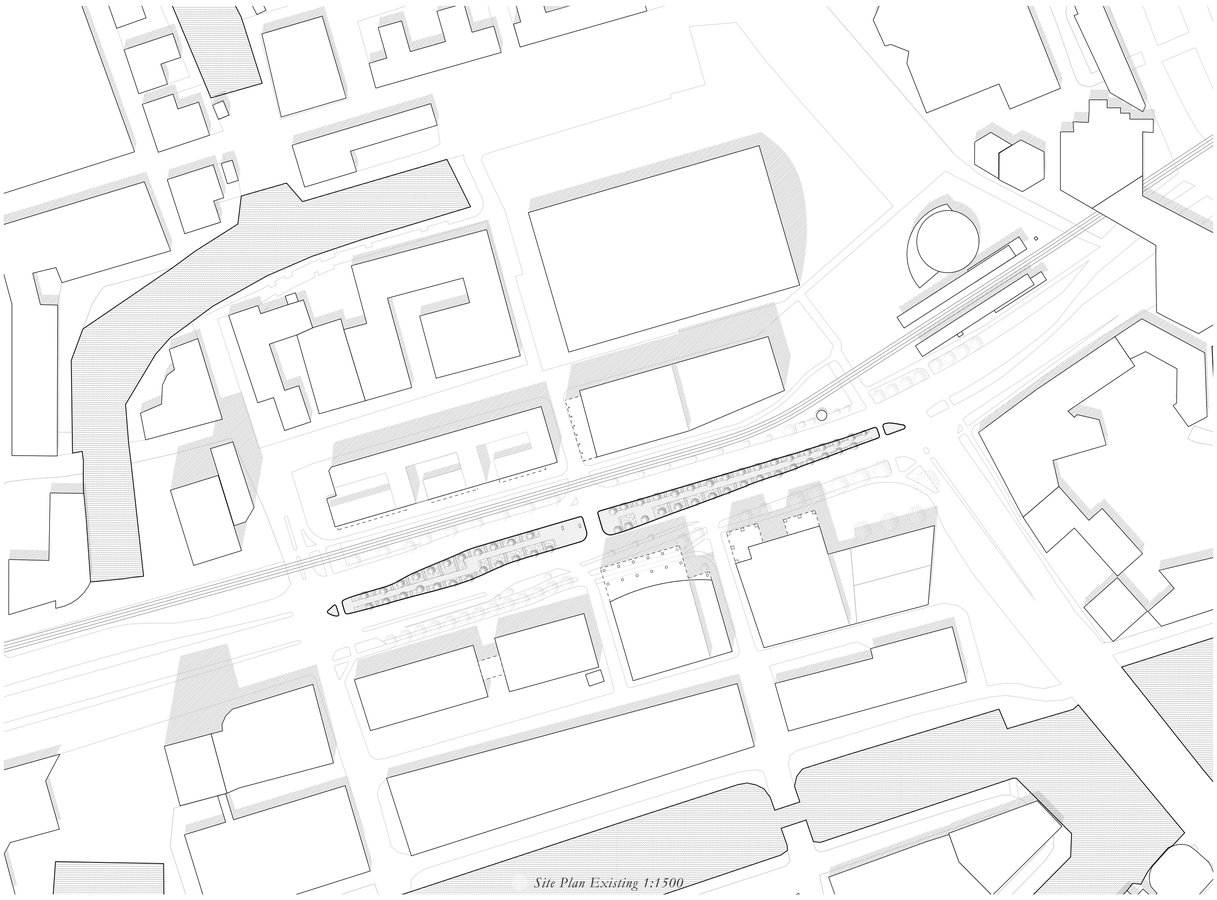

Site Plan Existing 1:1500

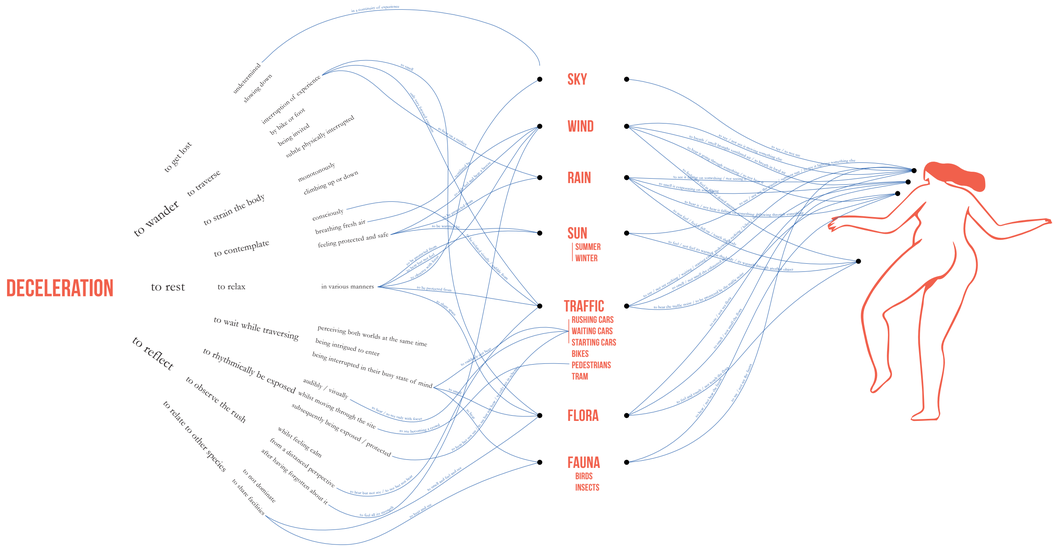

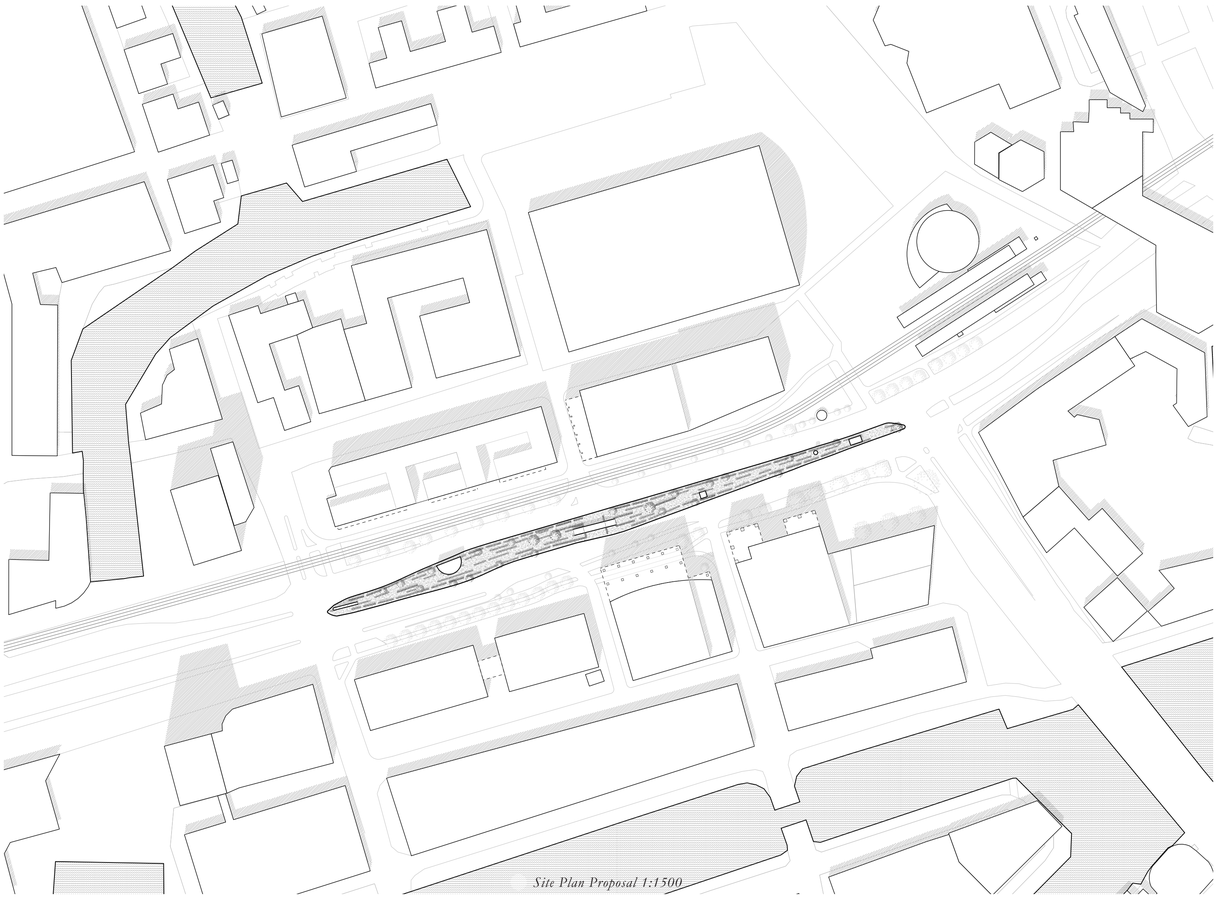

Site Plan Proposal 1:1500

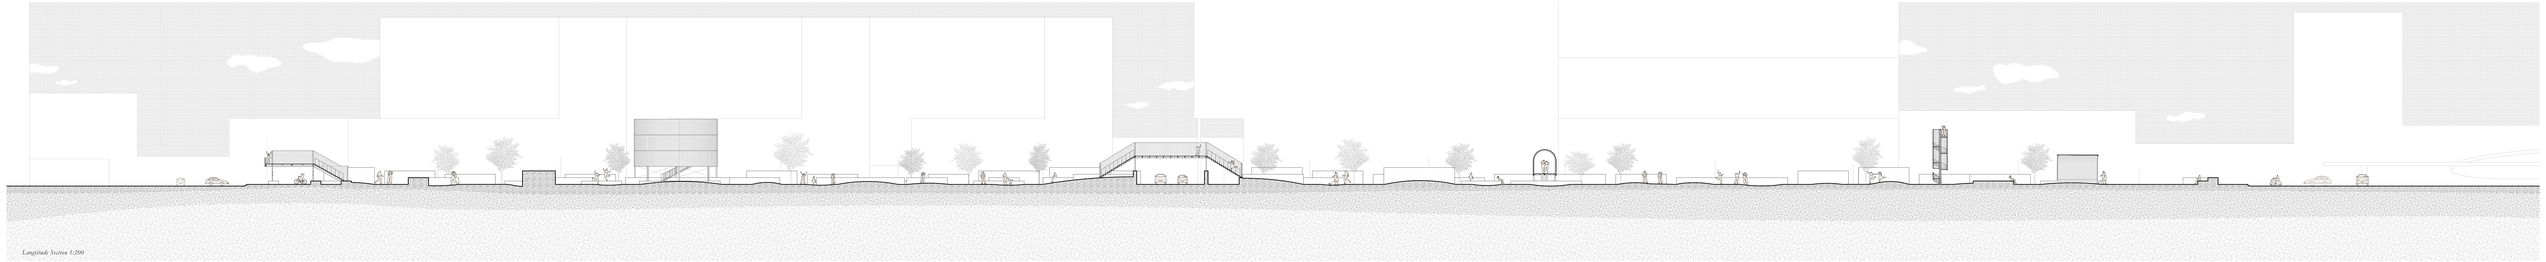

Longitude Section 1:200

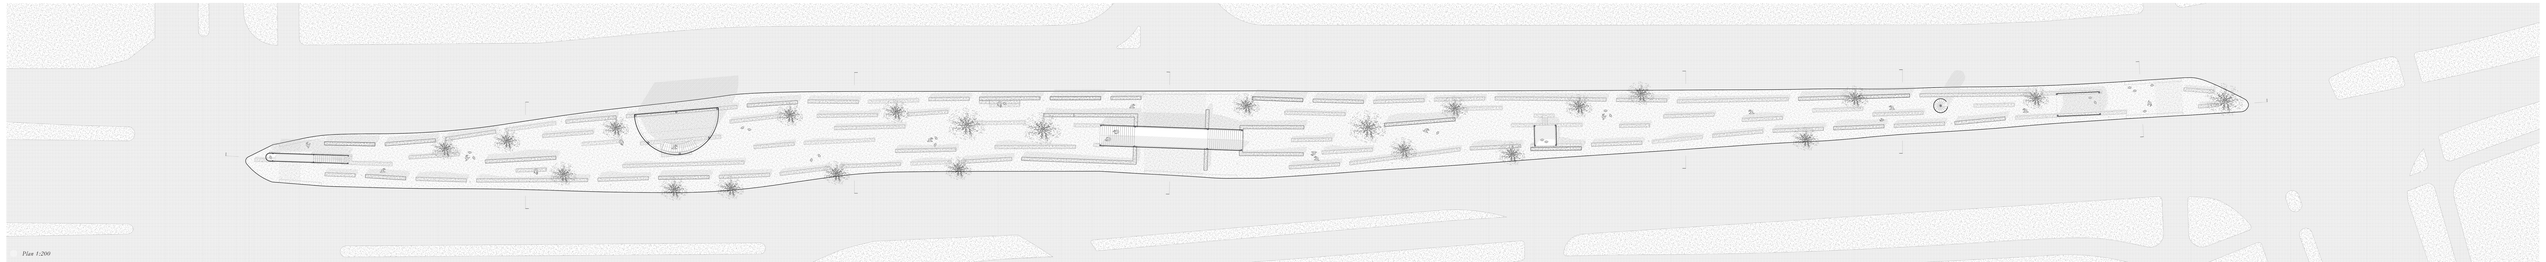

Plan 1:200

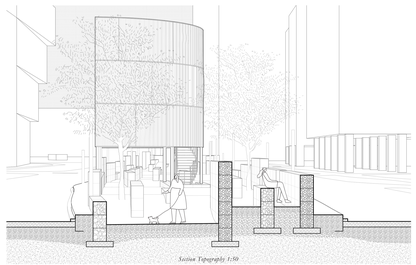

Section Topography 1:50

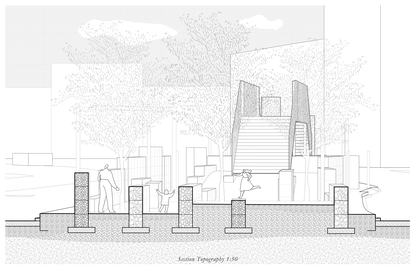

Section Topography 1:50

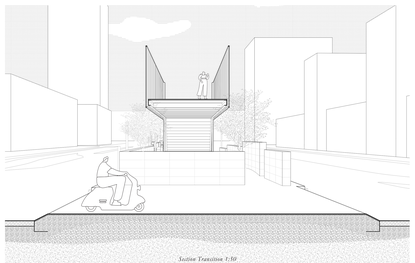

Section Transition 1:50

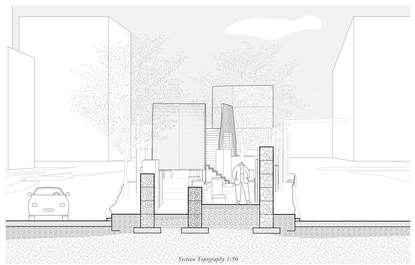

Section Topography 1:50

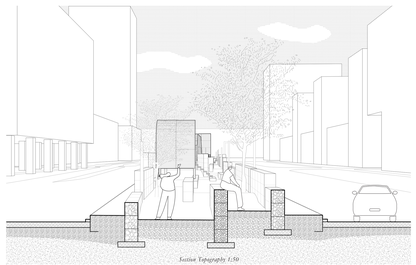

Section Topography 1:50

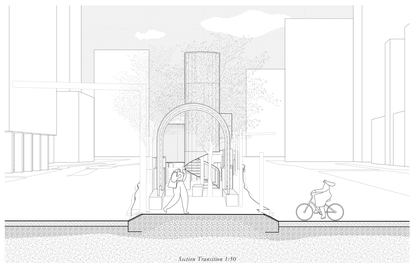

Section Transition 1:50

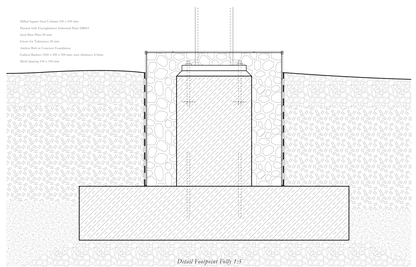

Detail Footprint Fully 1:5

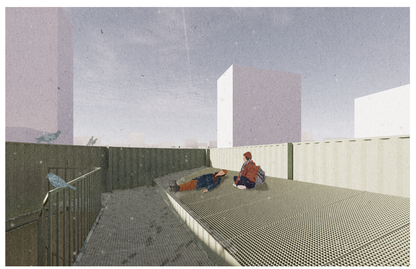

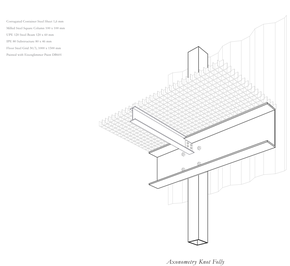

Axonometry Kent Fully

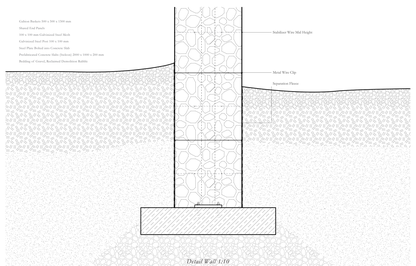

Detail Wall 1:10

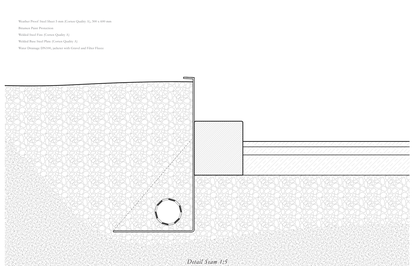

Detail Seam 1:5

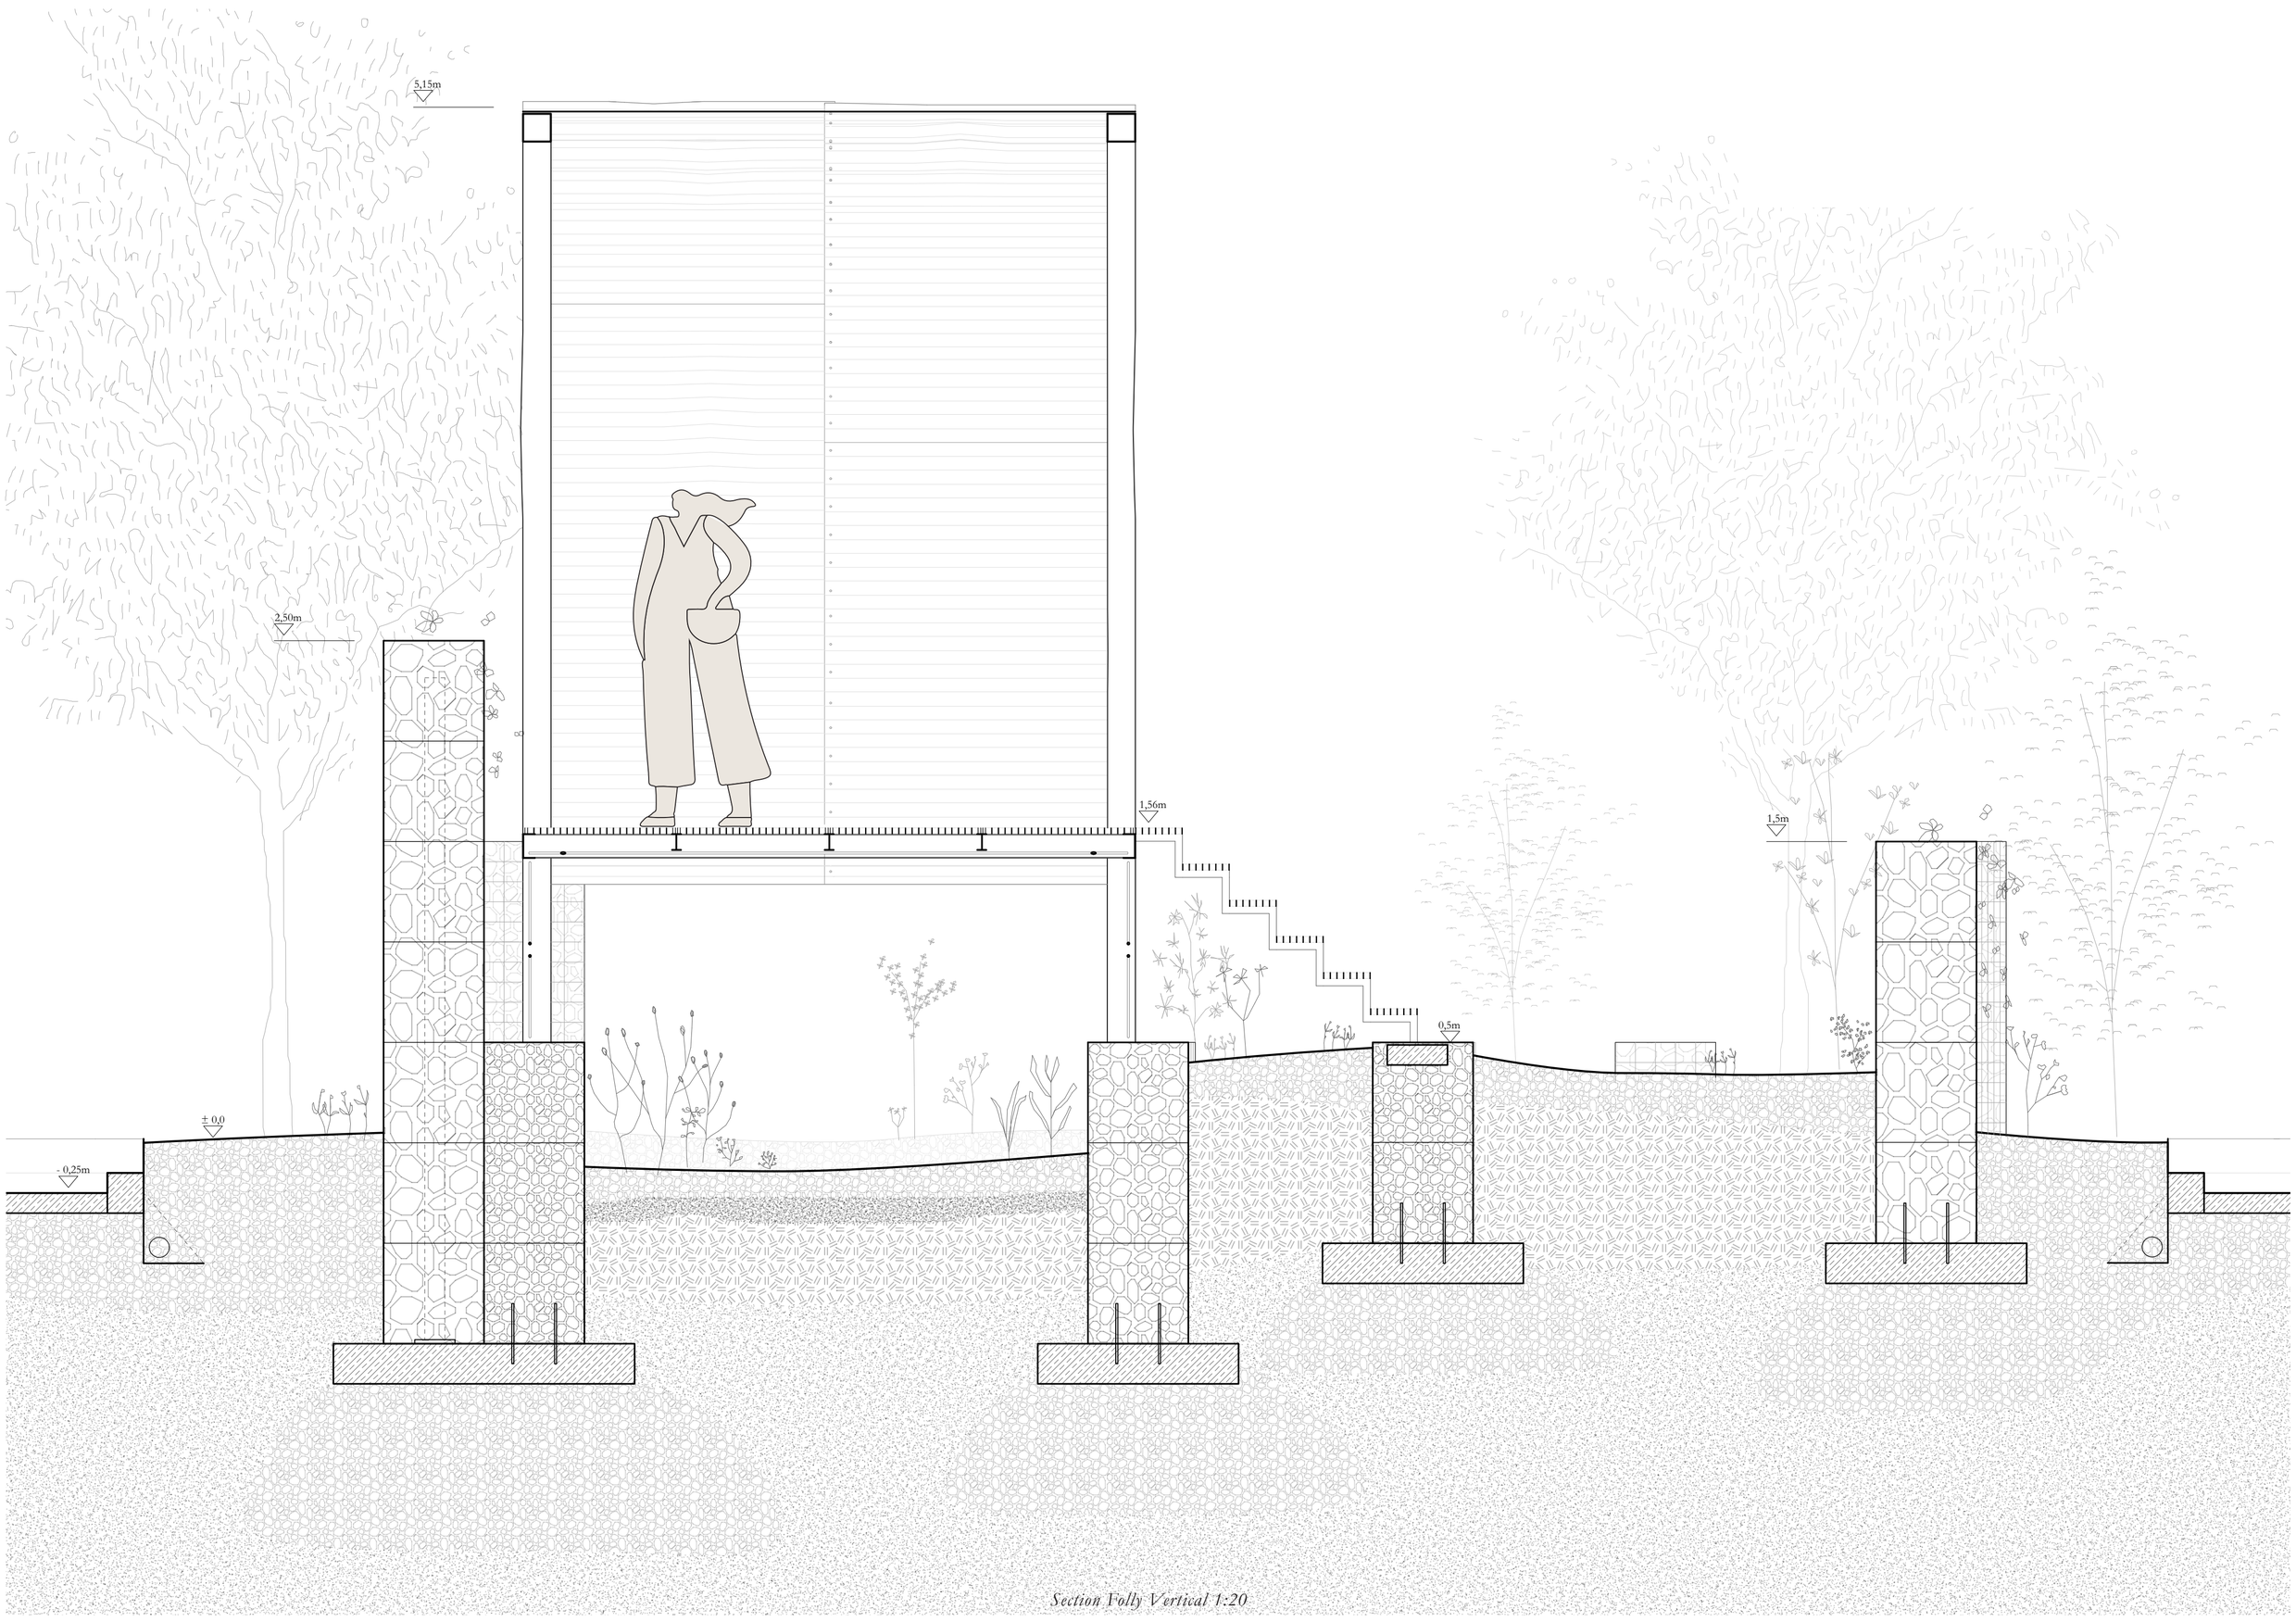

Section Folly Vertical 1:20

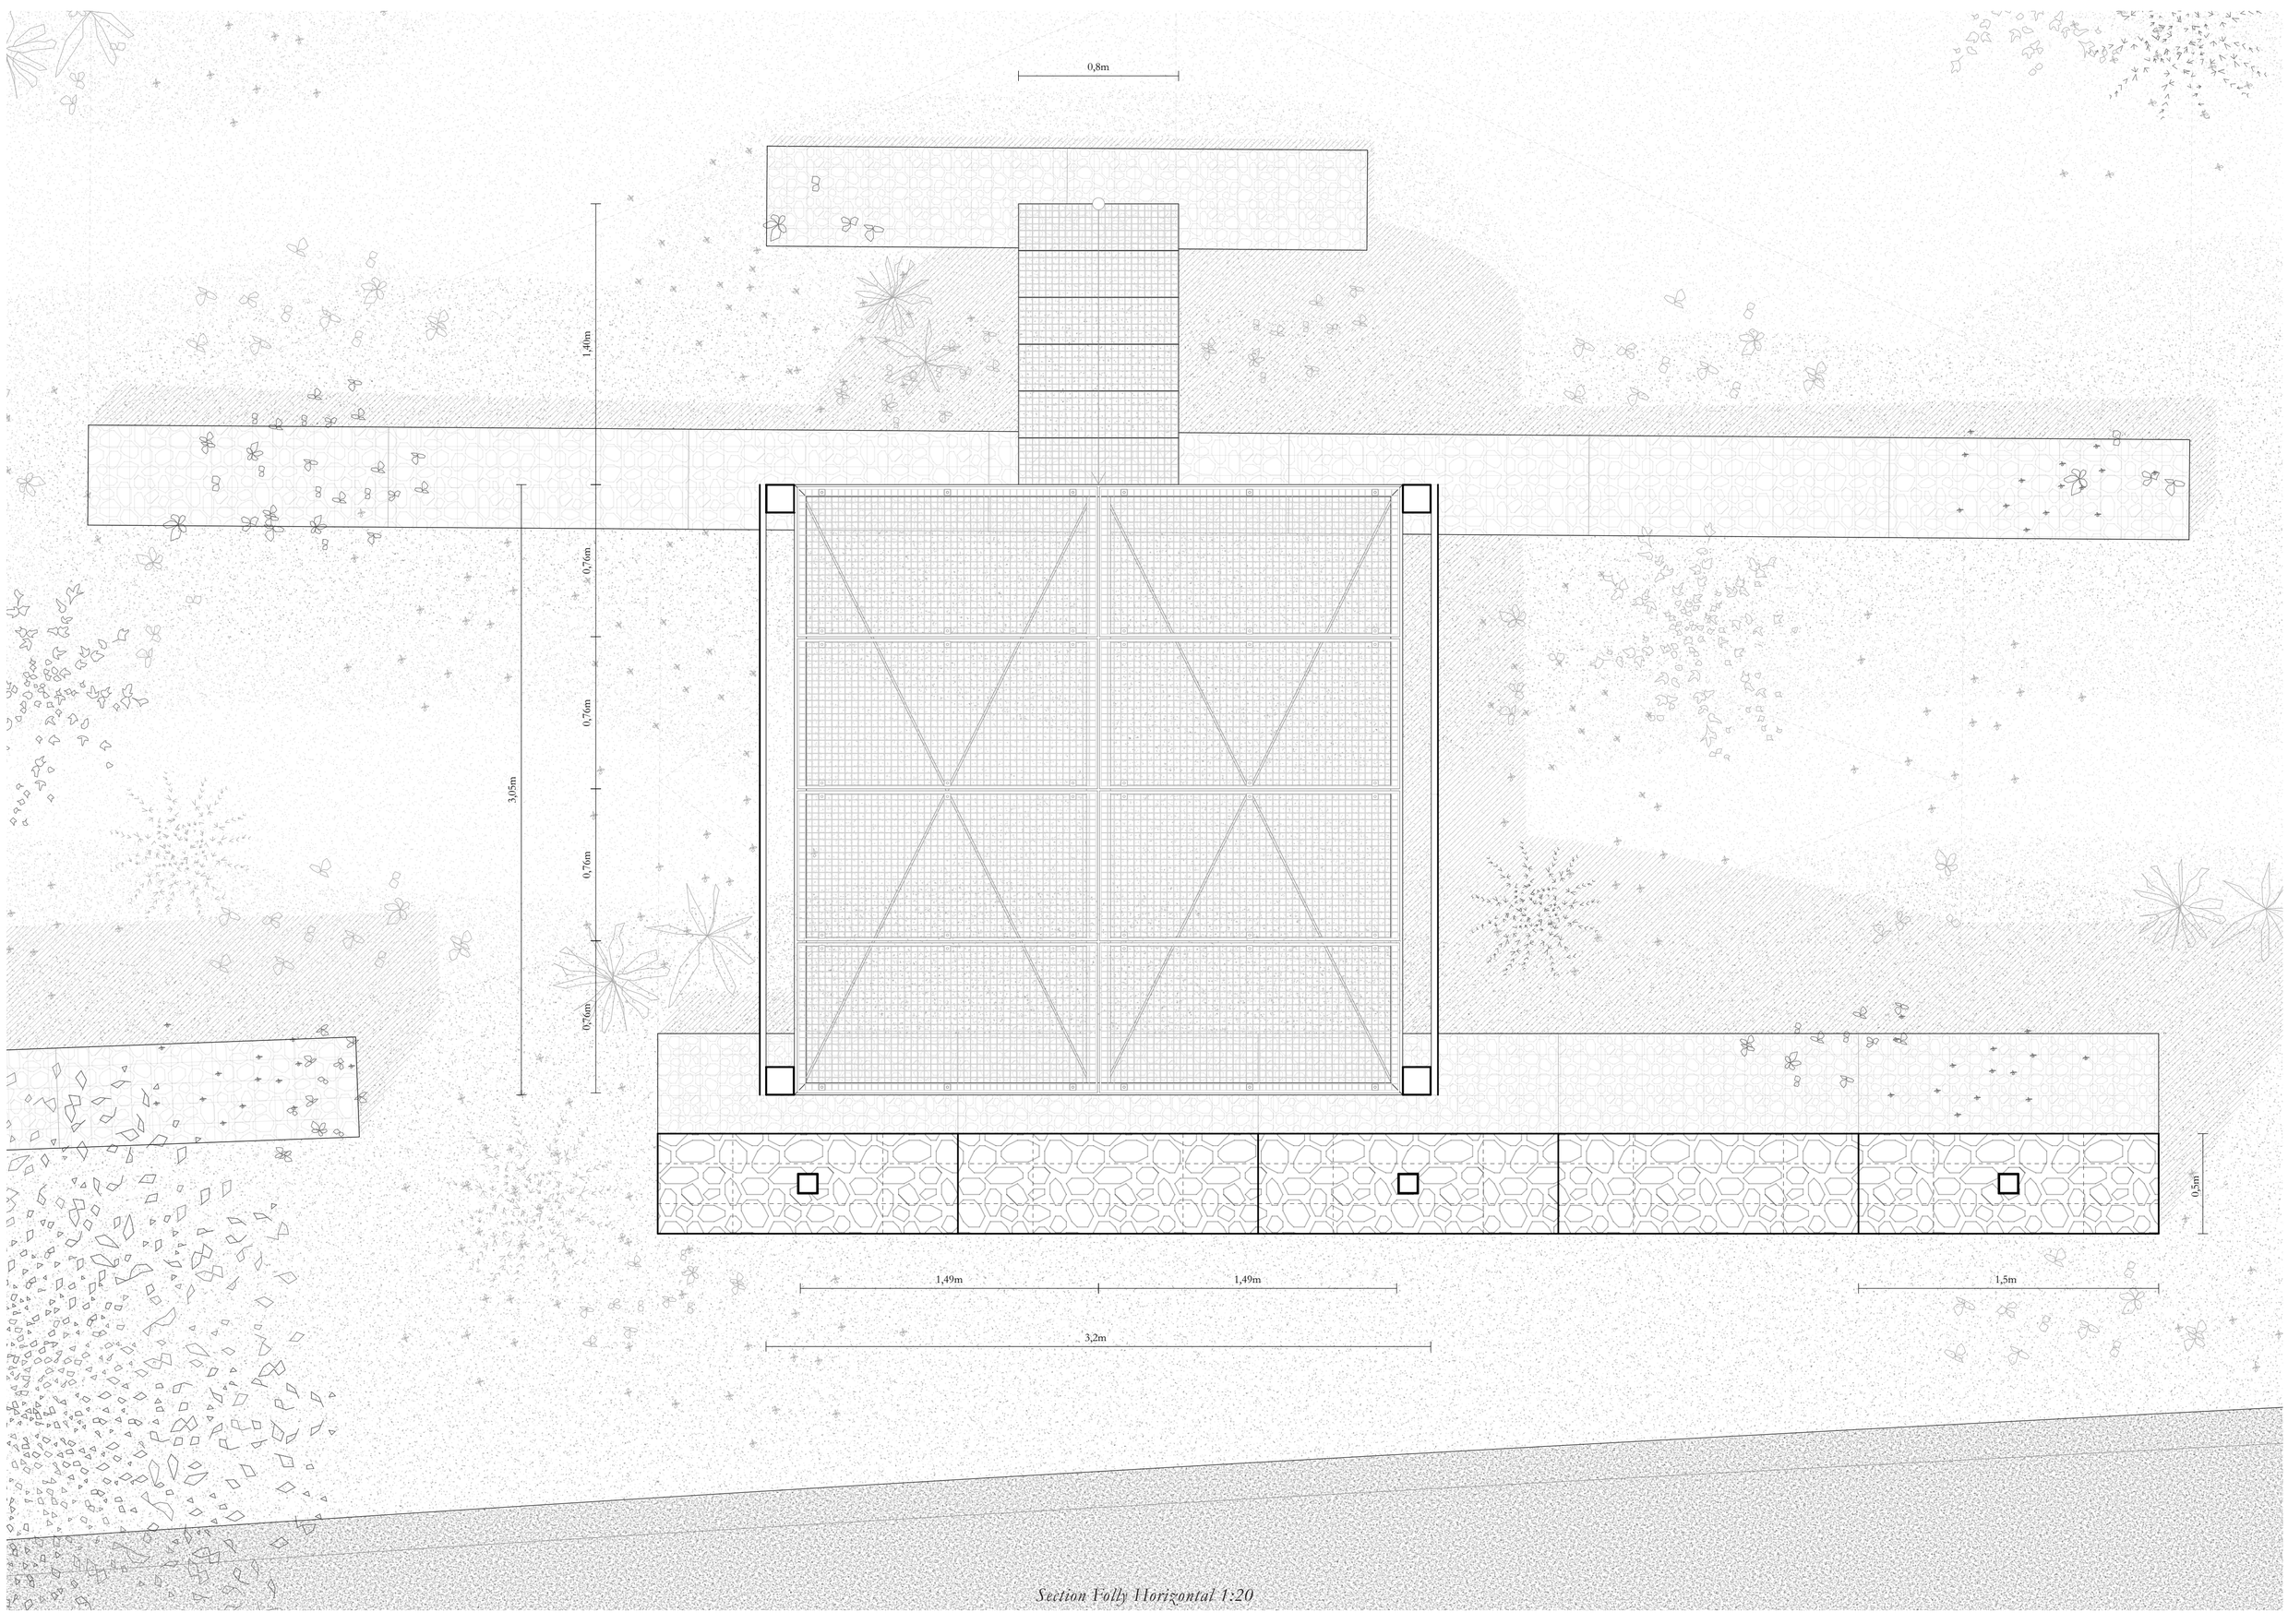

Section Folly Horizontal 1:20