

GATHERING GROUNDS: The Architecture of Invitation




First impressions

lageweg



Transitions

dioramas

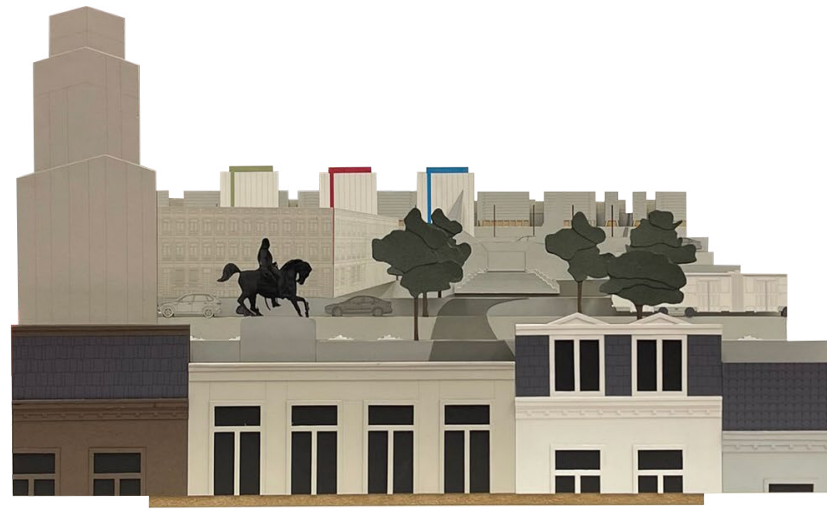

Downtown // Lowtown

Elite // Low-class

Expensive // Cheap

Noble // Humble

Central // Periphery



Vibrant // Lifeless

Personal Situation interview




Transitions


dioramas



Personal Situation
research - routines

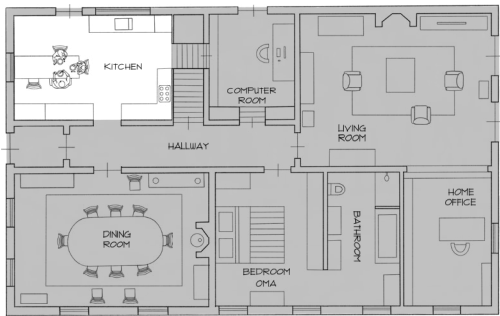

07:00 // 09:00

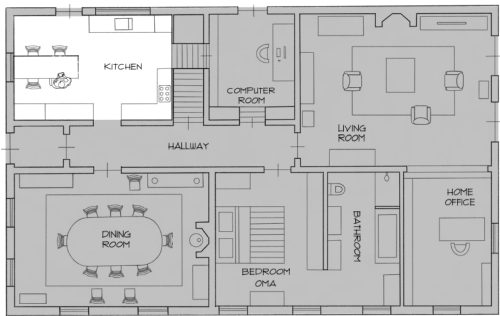

09:00 // 17:00



17:00 // 19:00




19:00 // 22:00



22:00 // 07:00

Personal Situation

research - thresholds

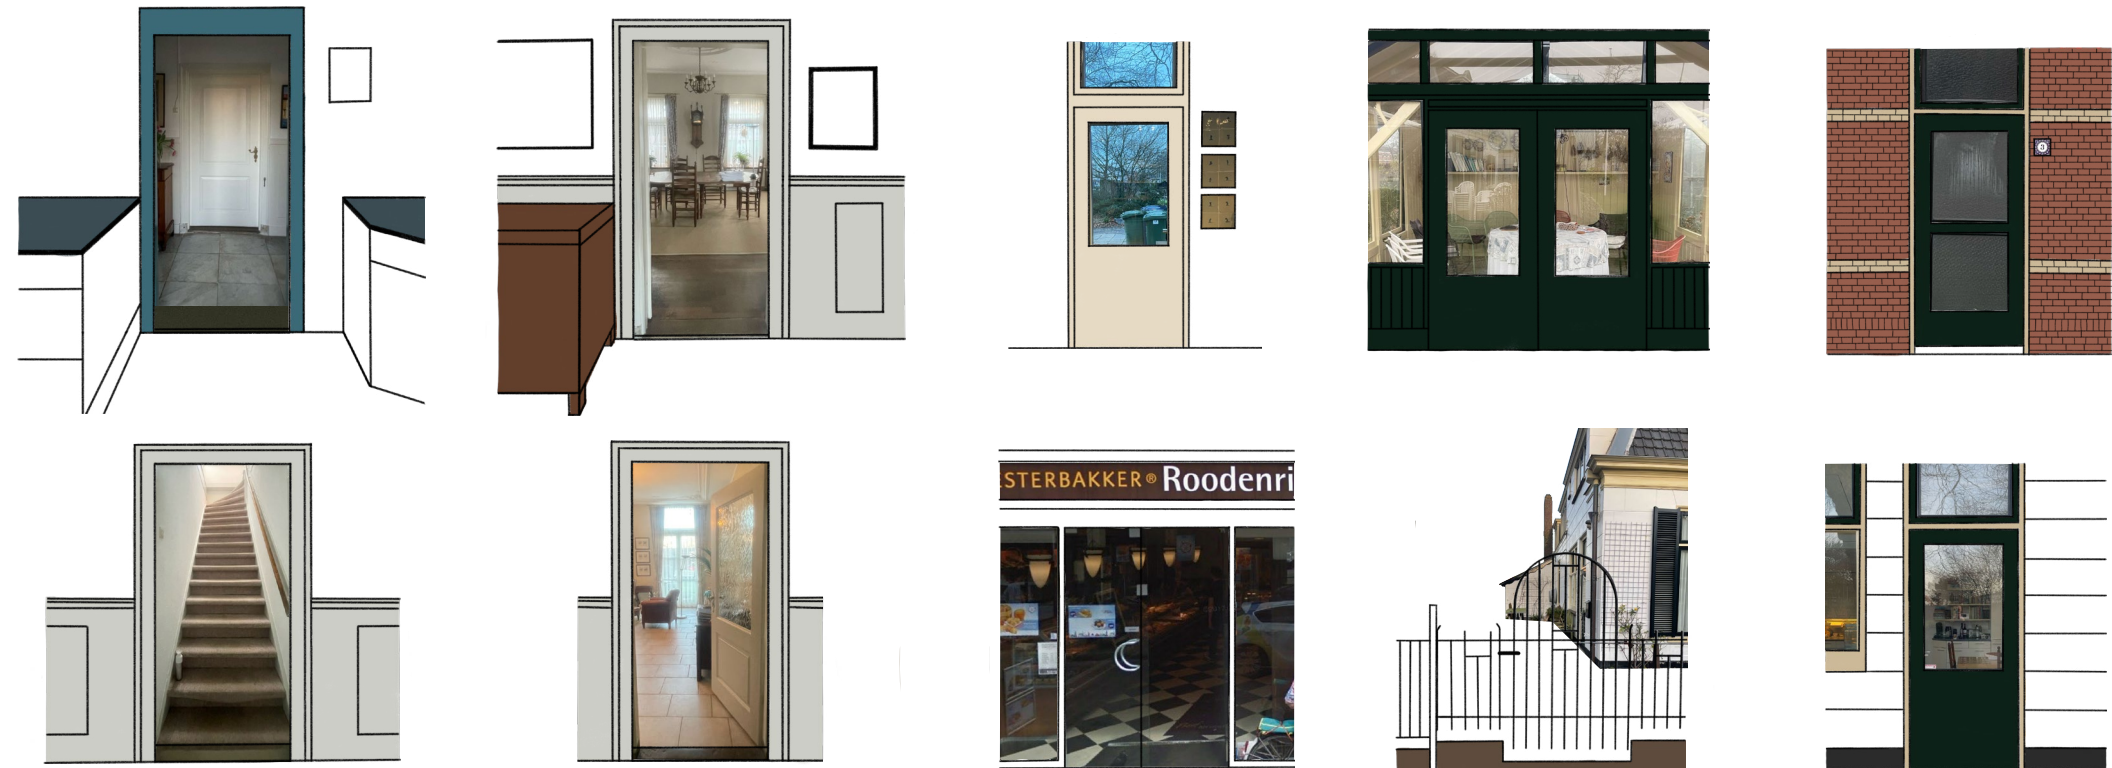


Principles



'GASTVRIJHEID'



INTERGENERATIONALITY

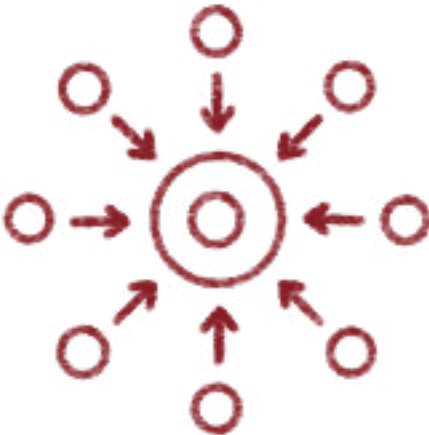

CENTRAL GATHERING


Principles



'GASTYRIJHEID'




INTERGENERATIONALITY

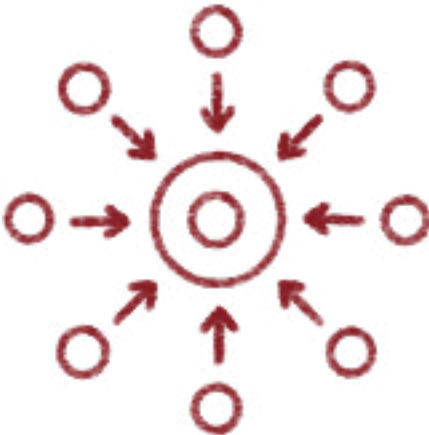


CENTRAL GATHERING


Boundaries blikfabriek

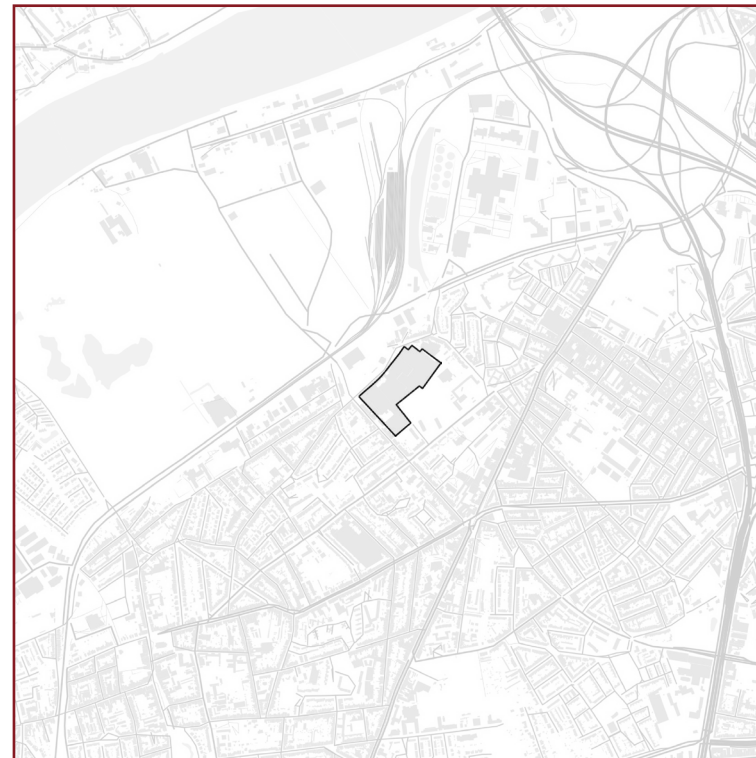

Boundaries blikfabriek


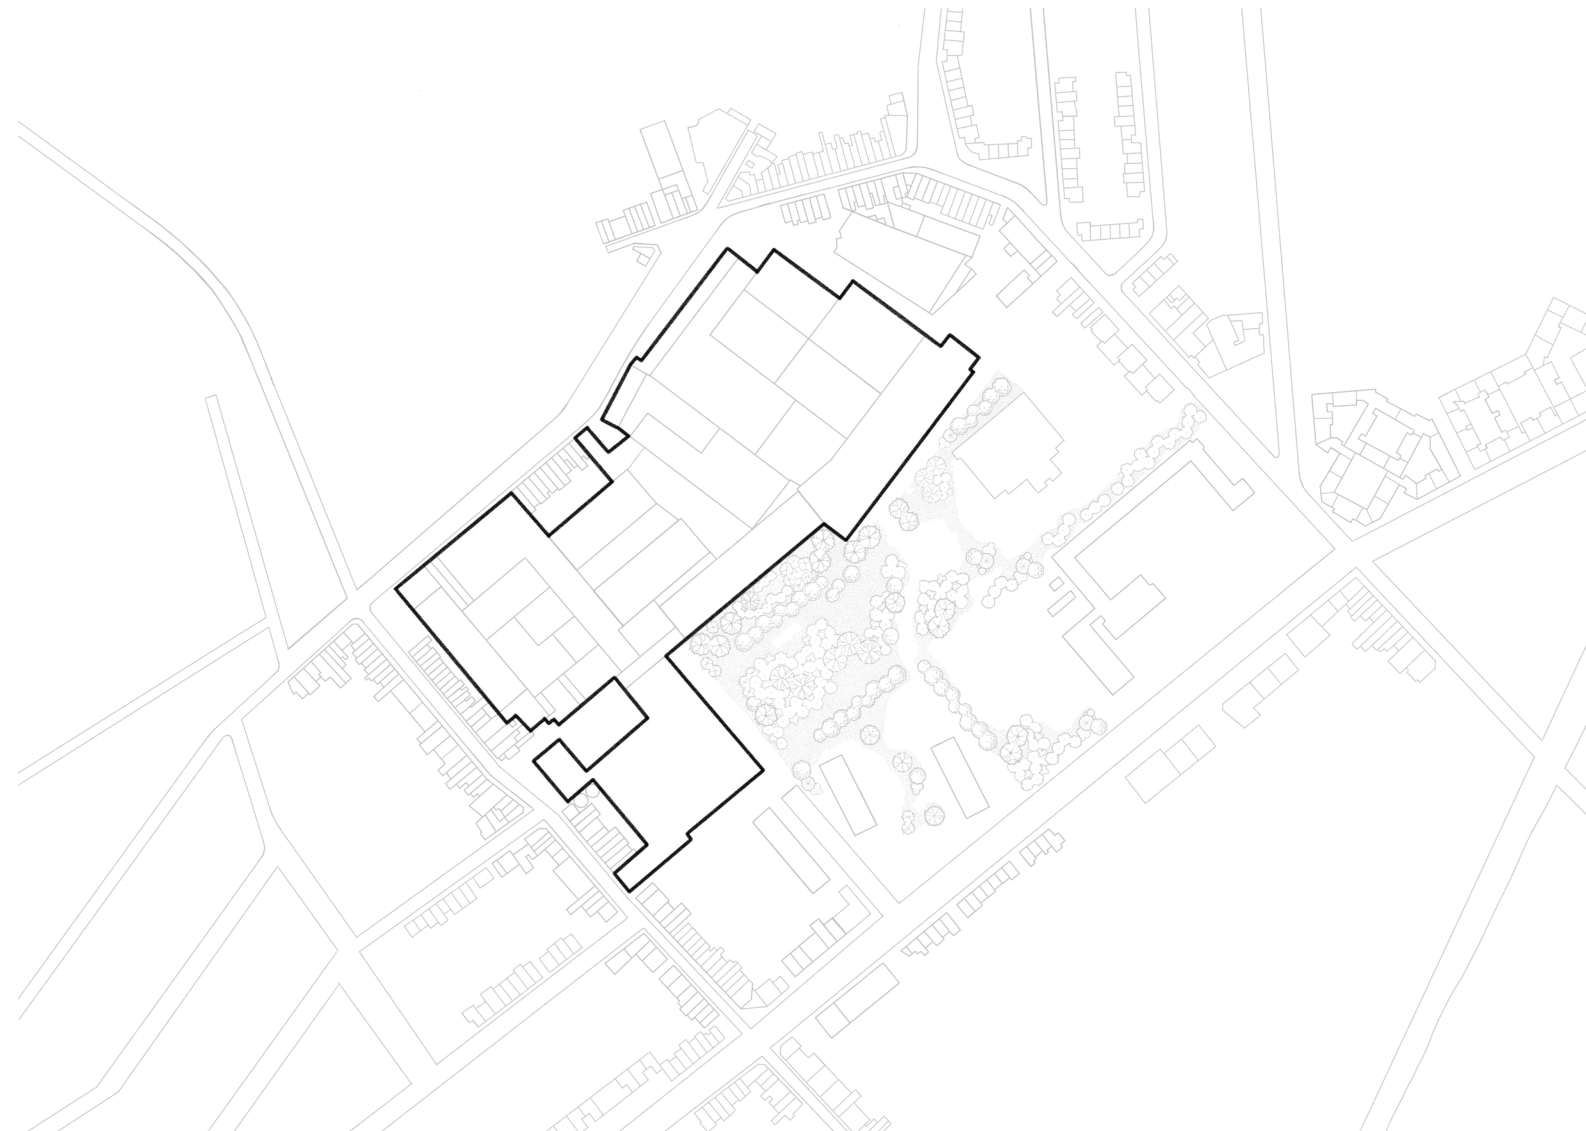


Breaking boundaries masterplan


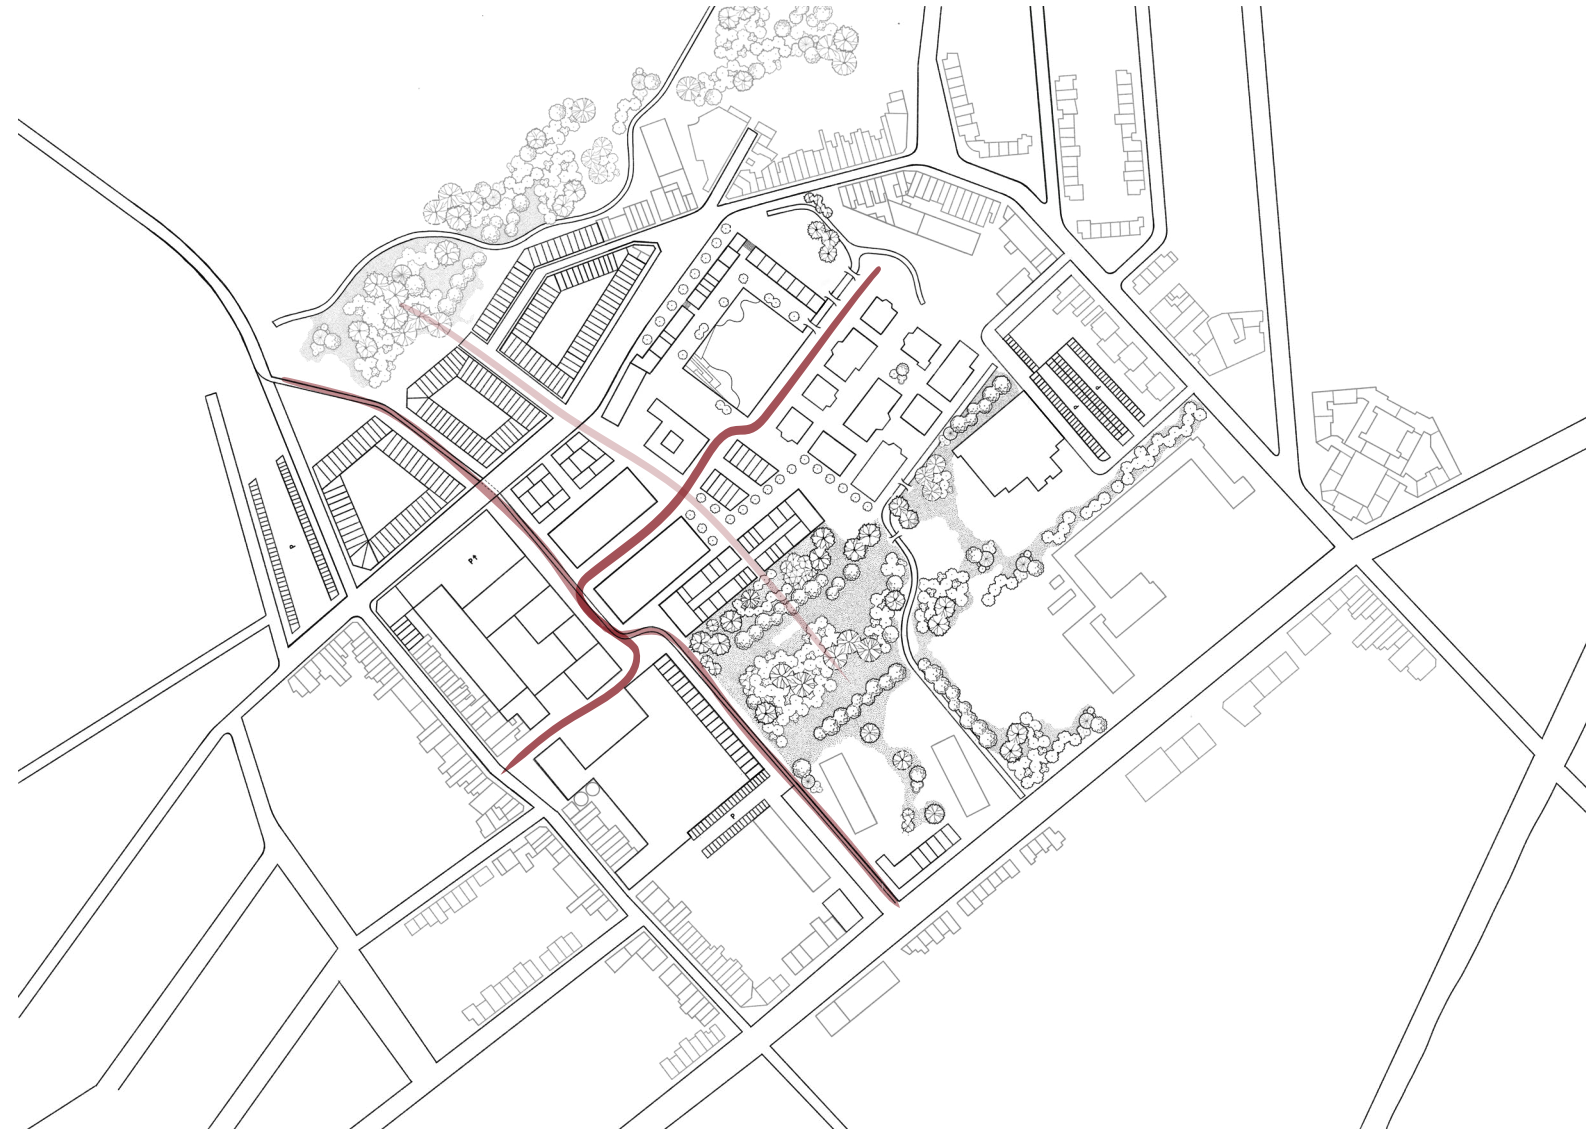


Breaking boundaries

axo

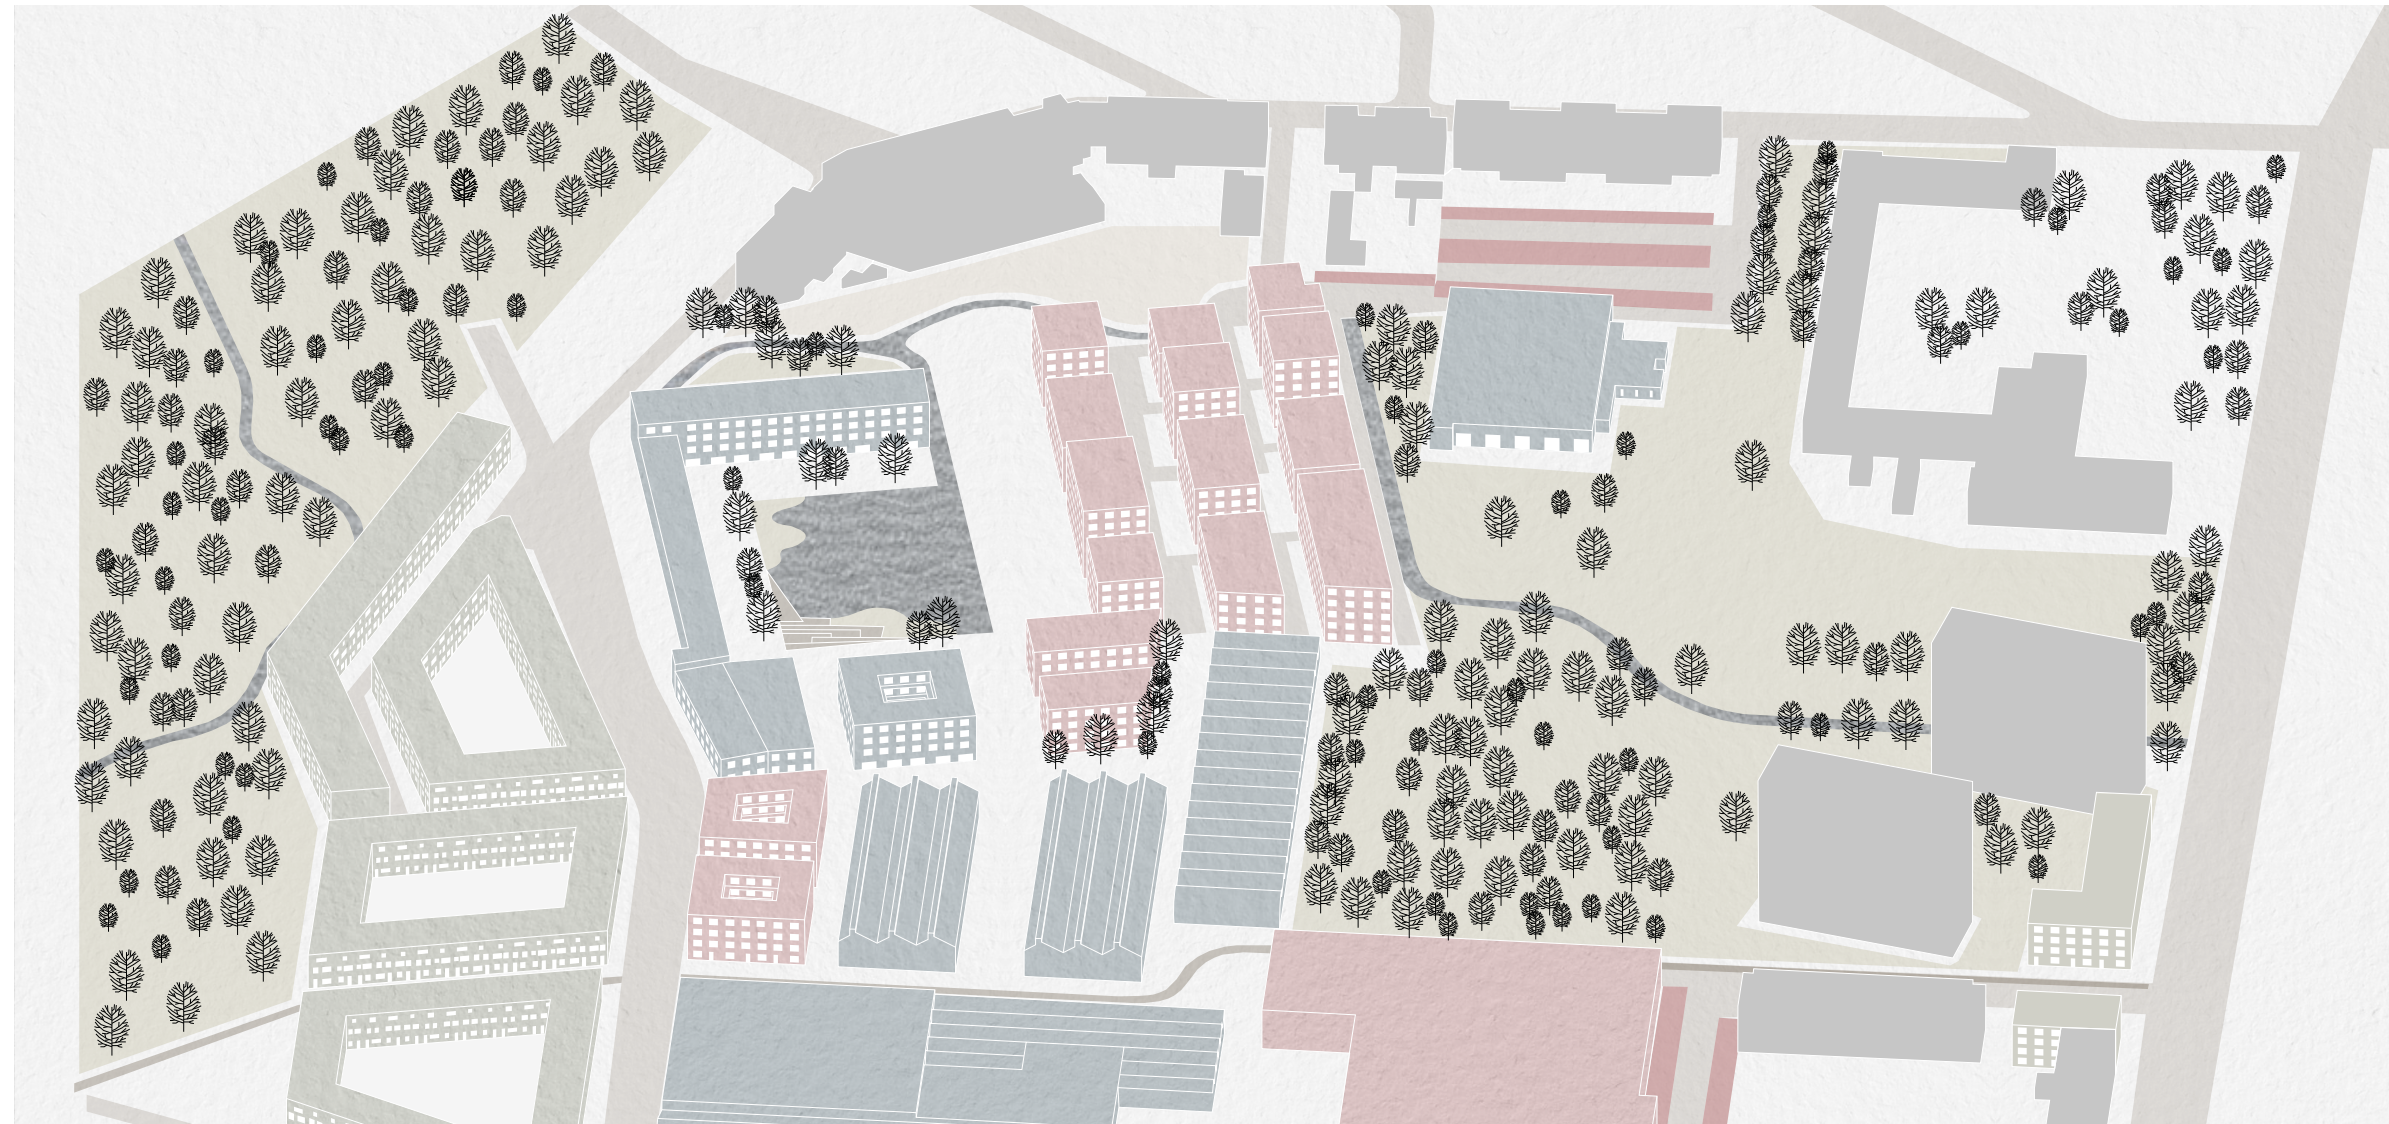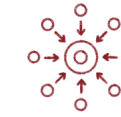


Breaking boundaries model

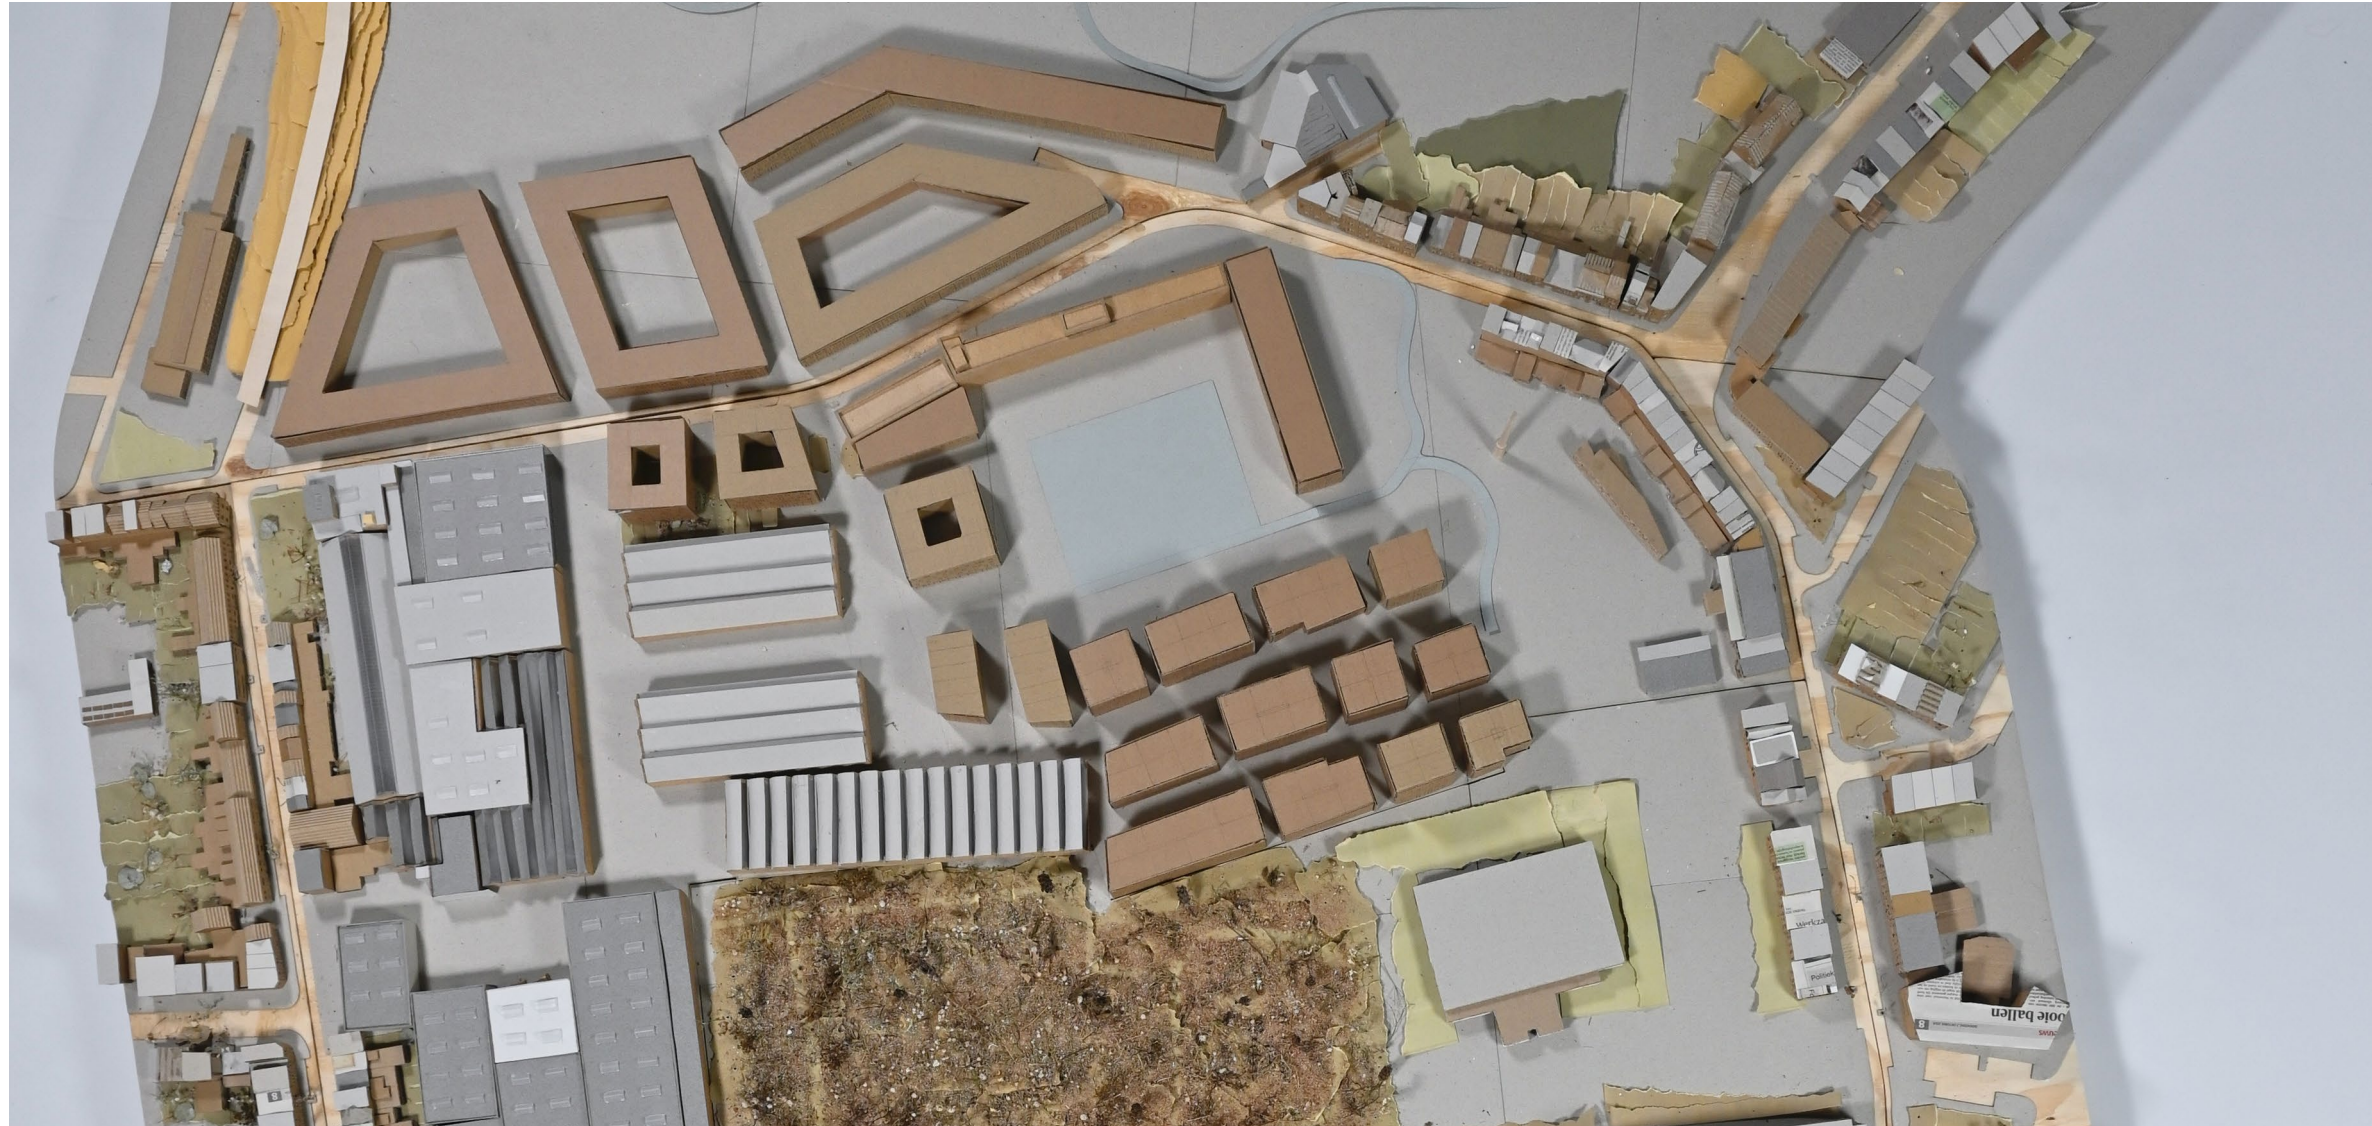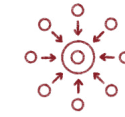


Central gathering context



Central gathering entrances

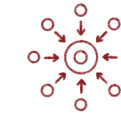


Central gathering water square

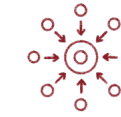

Urban Architecture Studio 2024/2025
Robin de Wilde



Central gathering impression

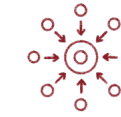

Principles



'GASTVRIJHEID'




INTERGENERATIONALITY




CENTRAL GATHERING

Location housing

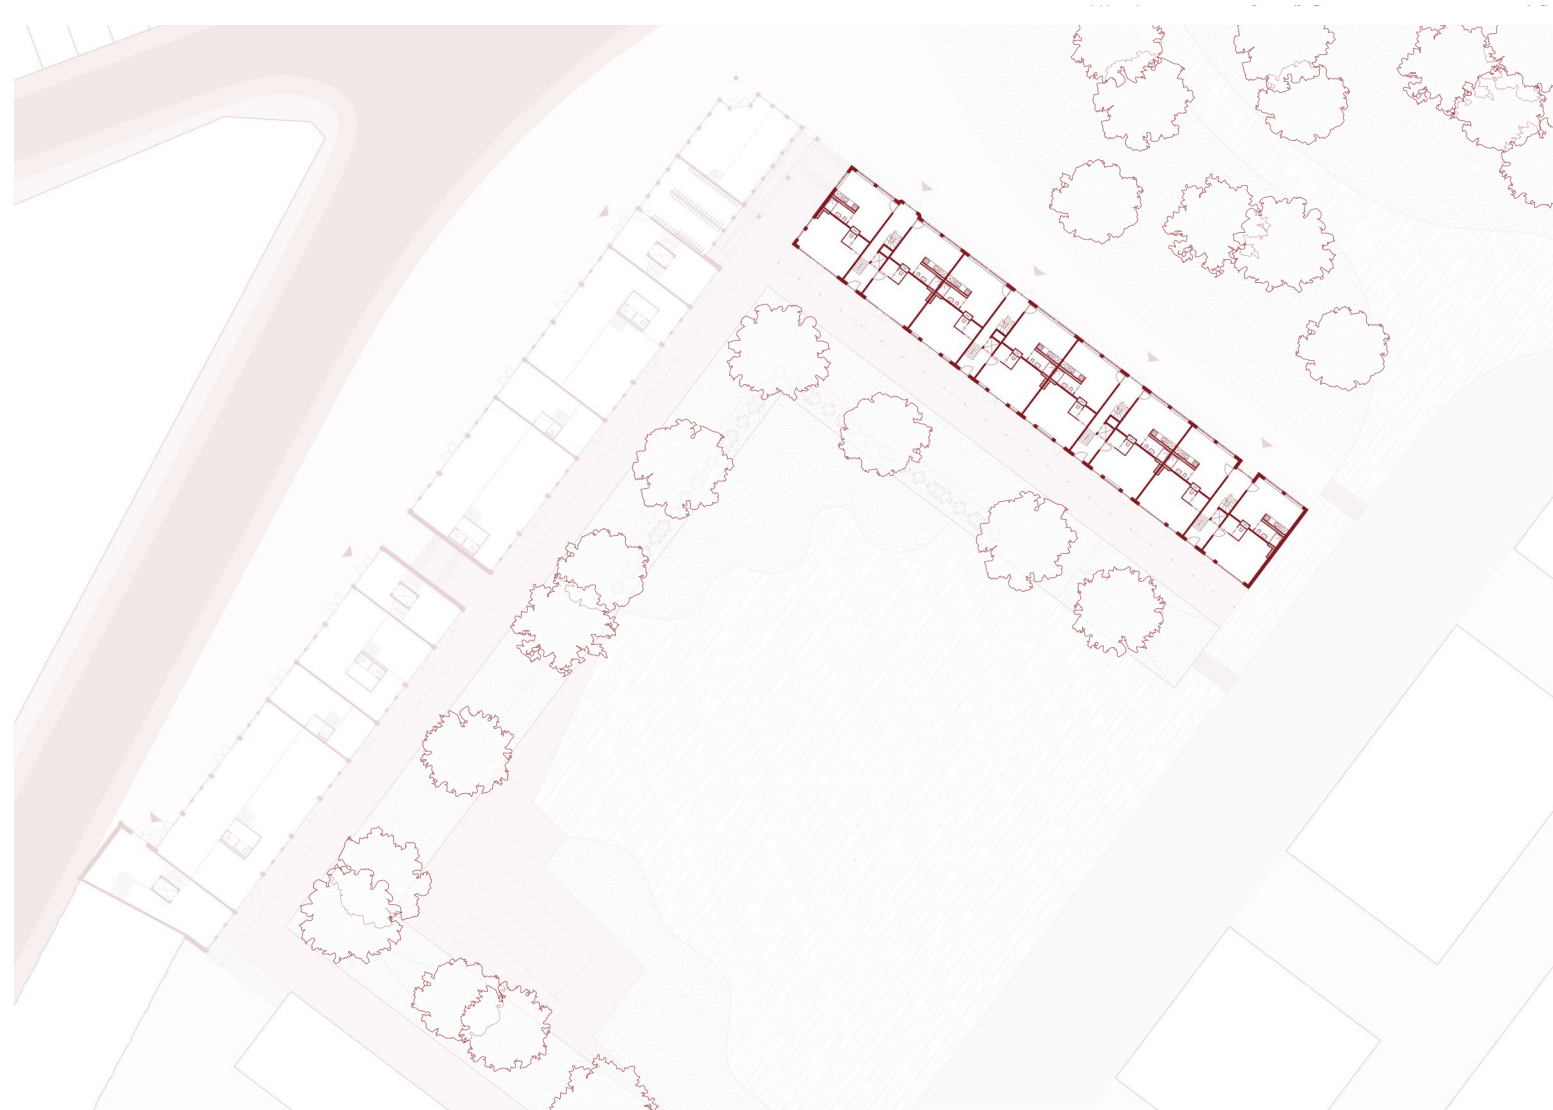


Intergenerational impression

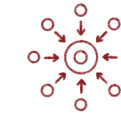


Urban Architecture Studio 2024/2025
Robin de Wilde

Housing plans
ground floor

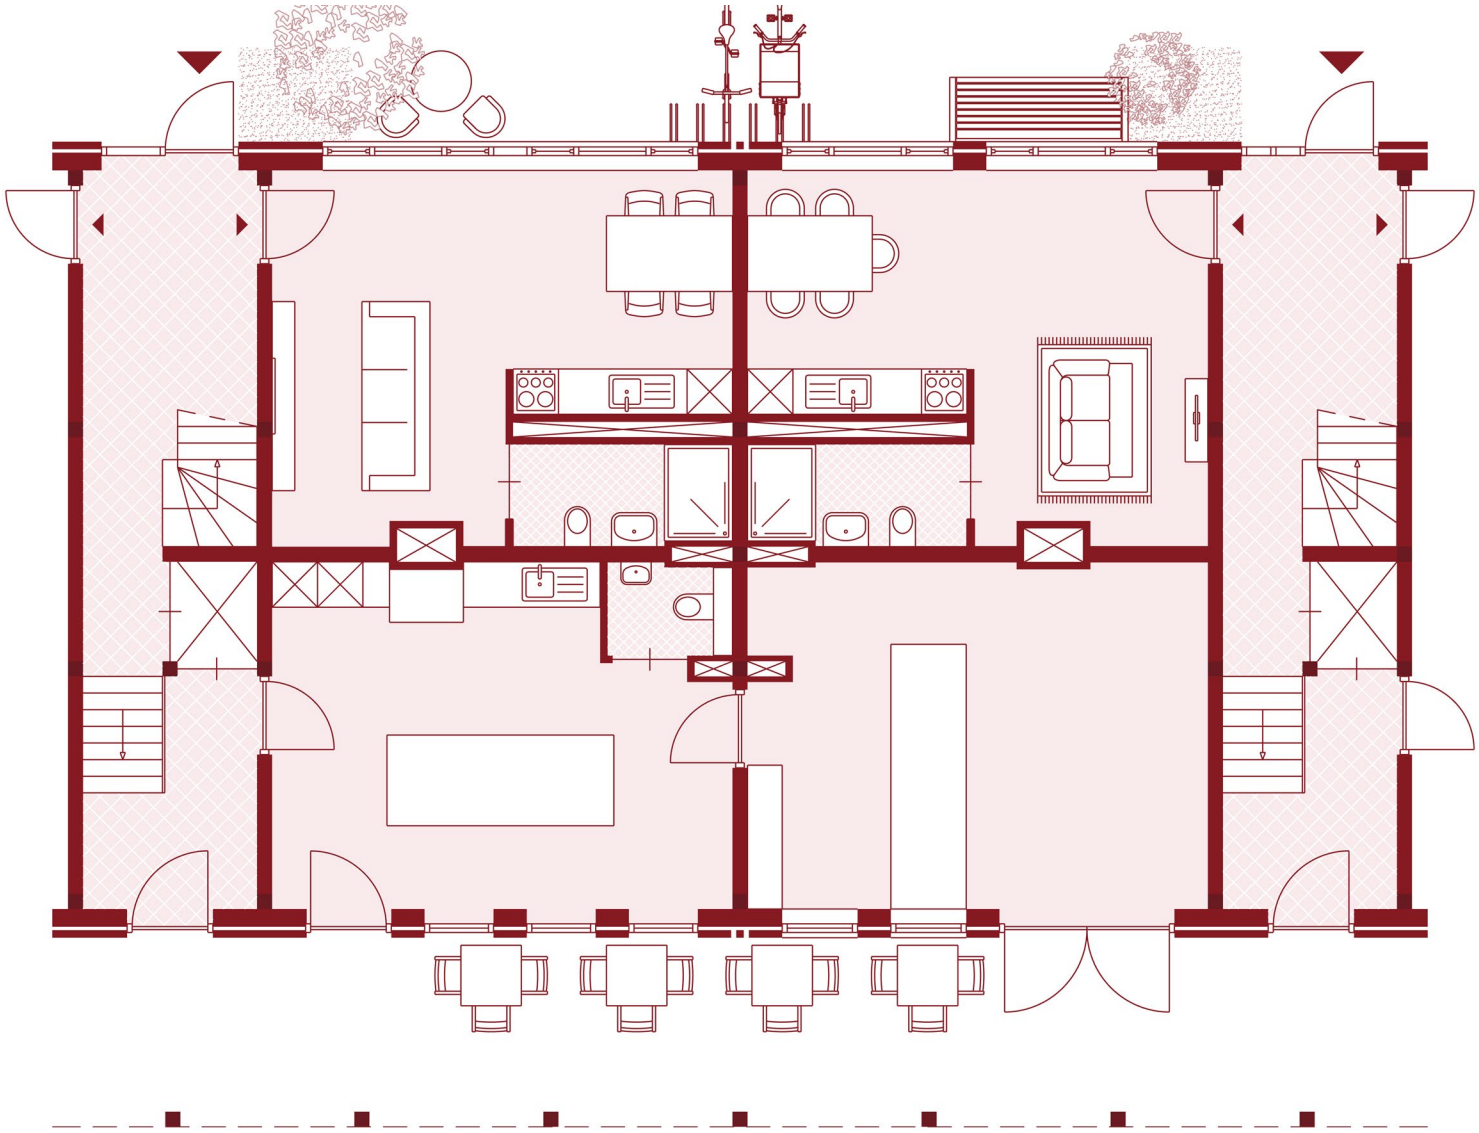


Housing plans
ground floor

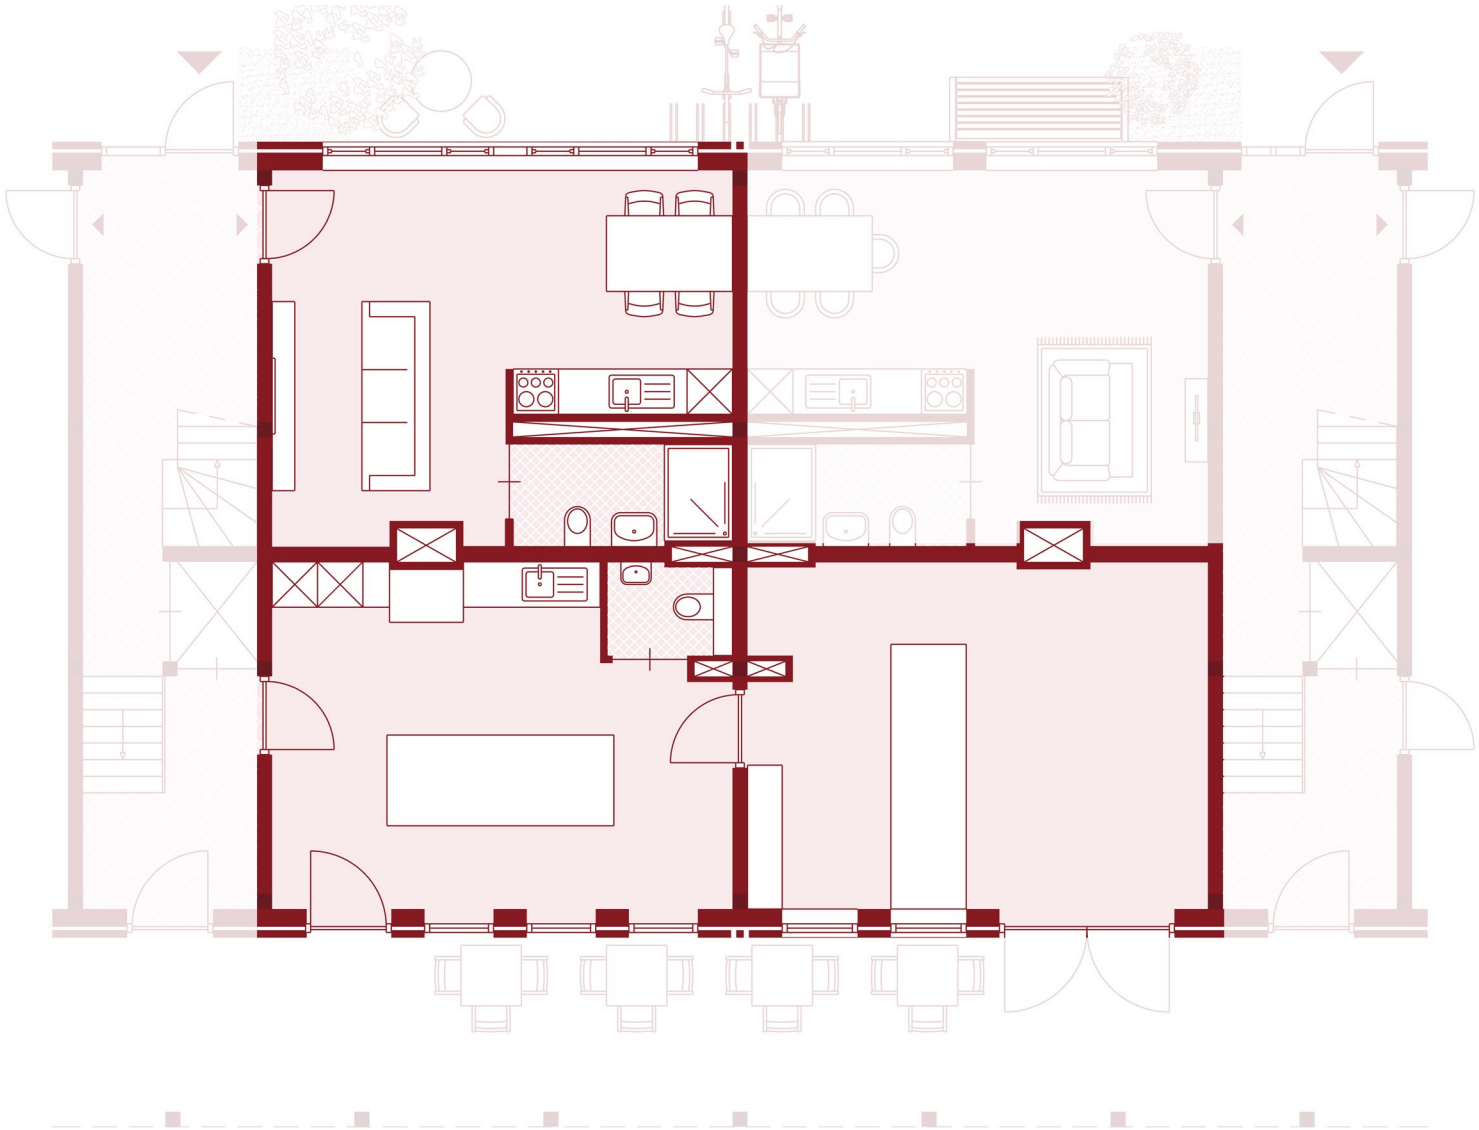


Housing plans
ground floor



ME

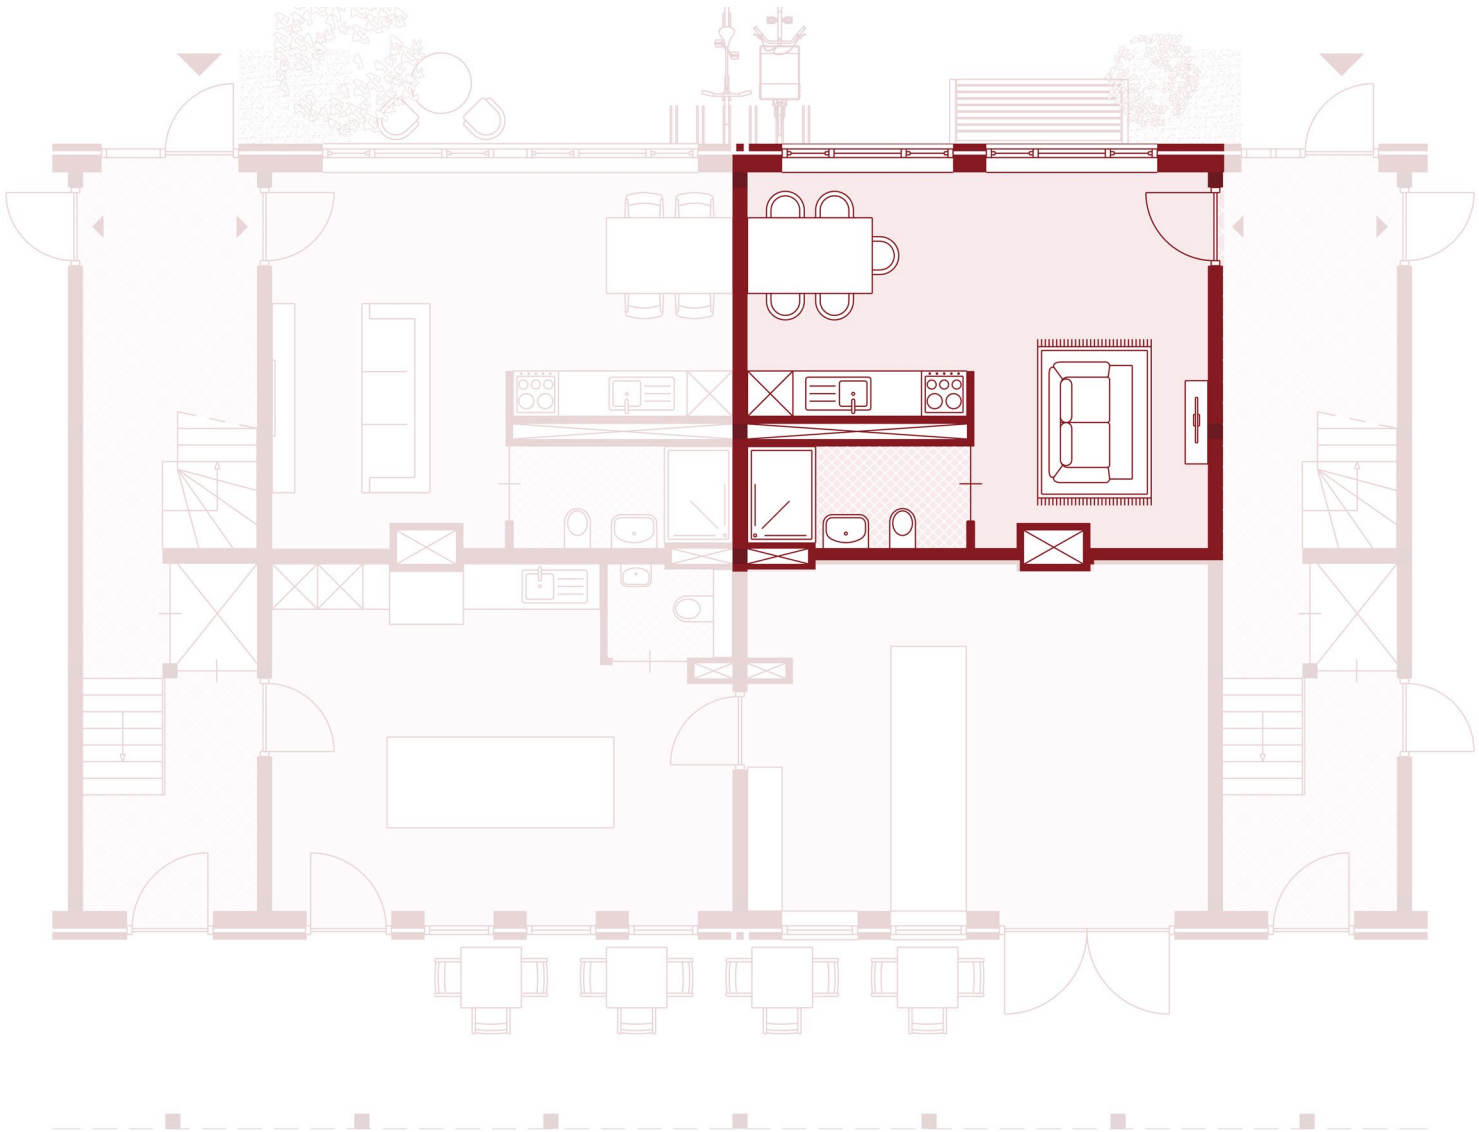


Housing plans
first floor option 1

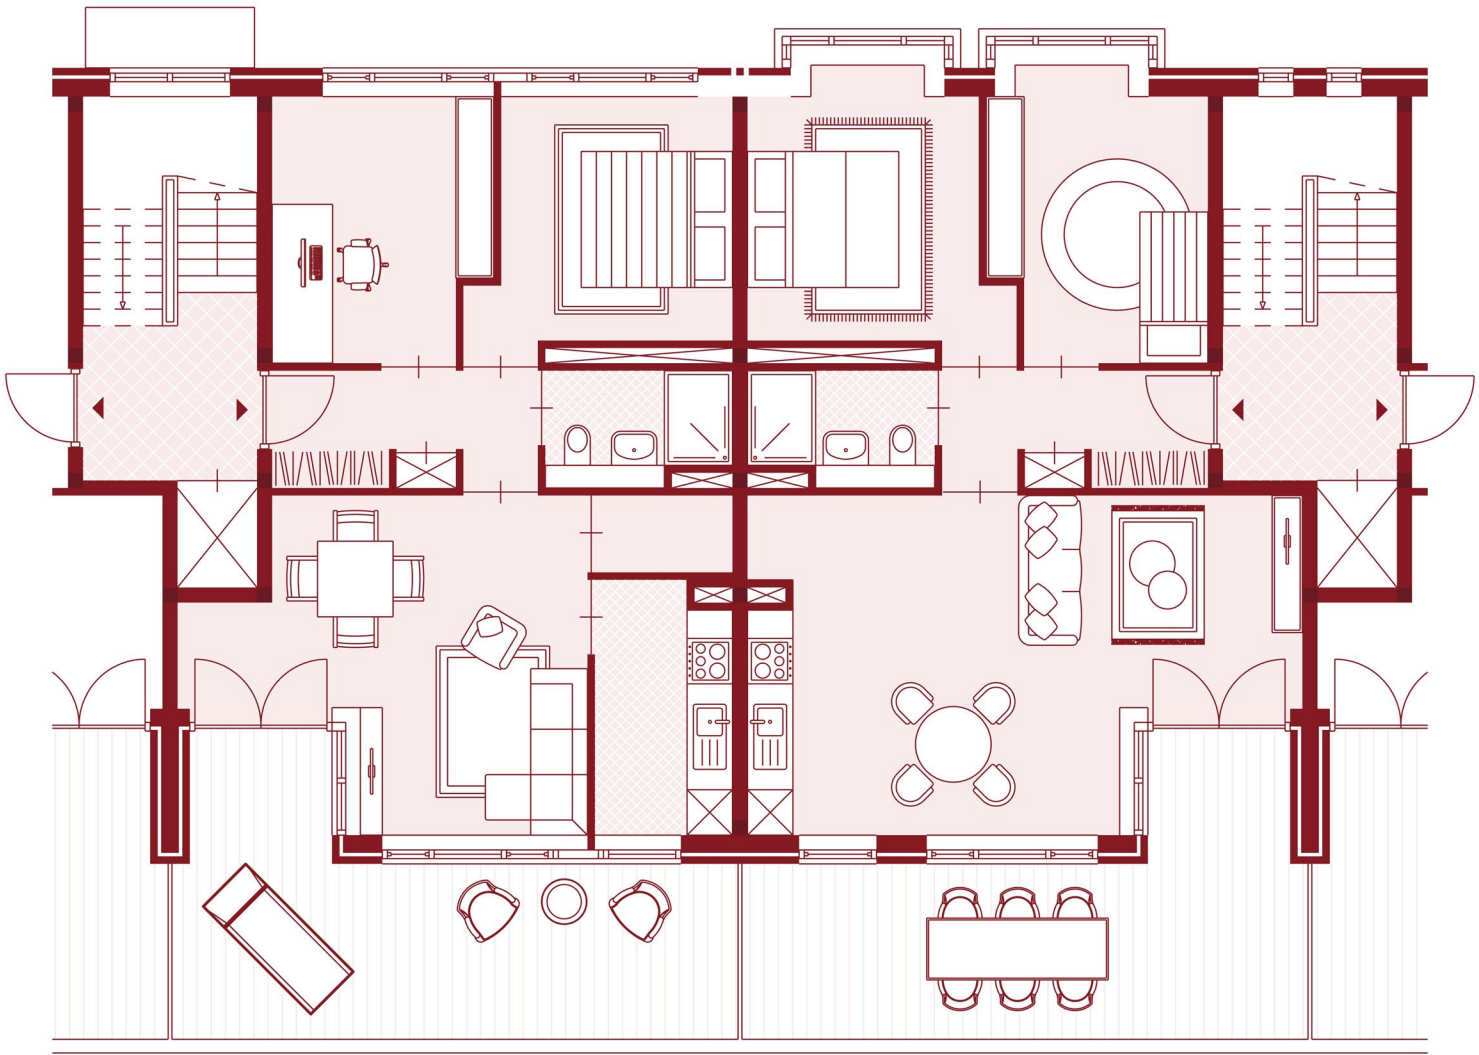

Housing plans
first floor option 2



MAMA

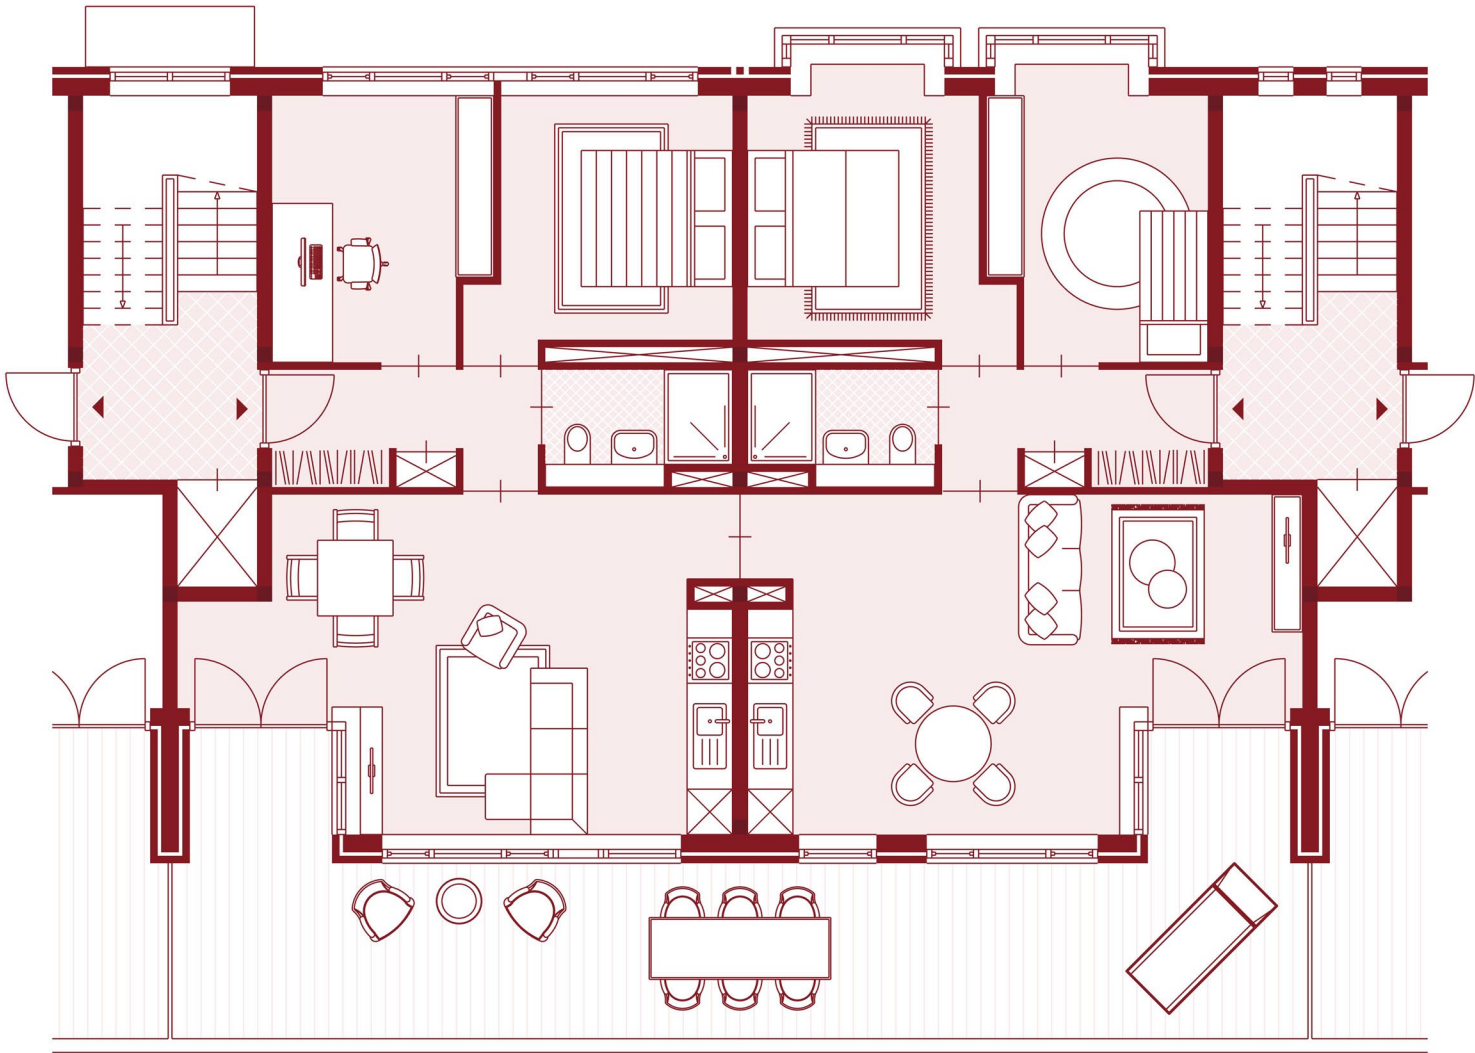


OMA


Housing plans
first floor option 3



MAMA & OMA

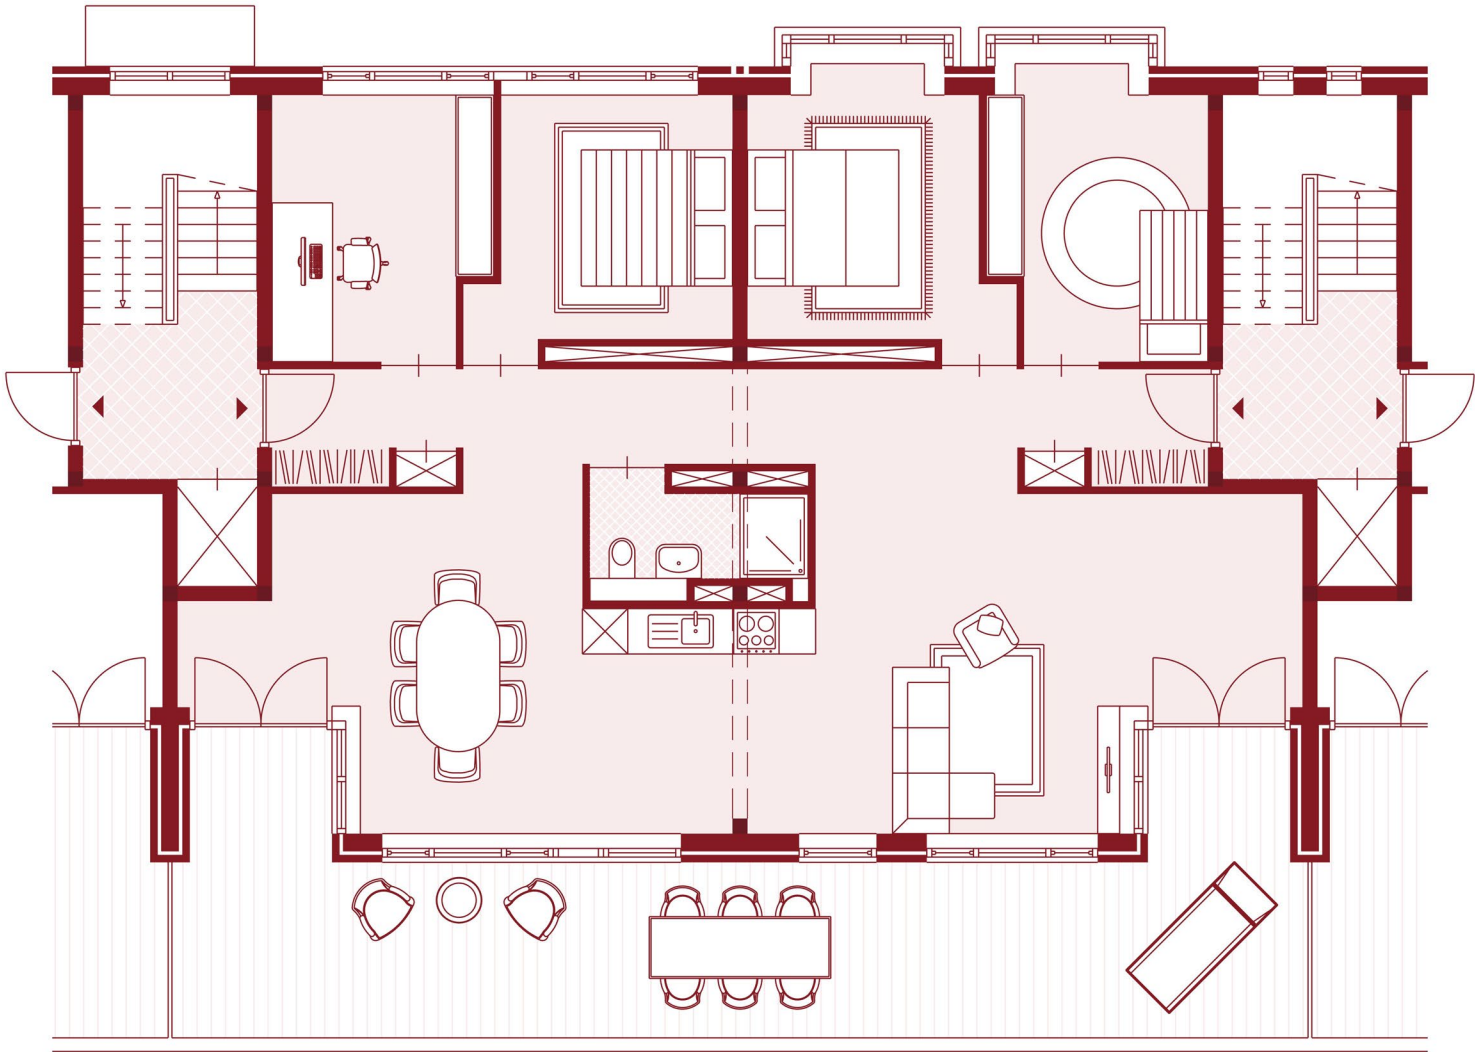

Housing plans
second floor

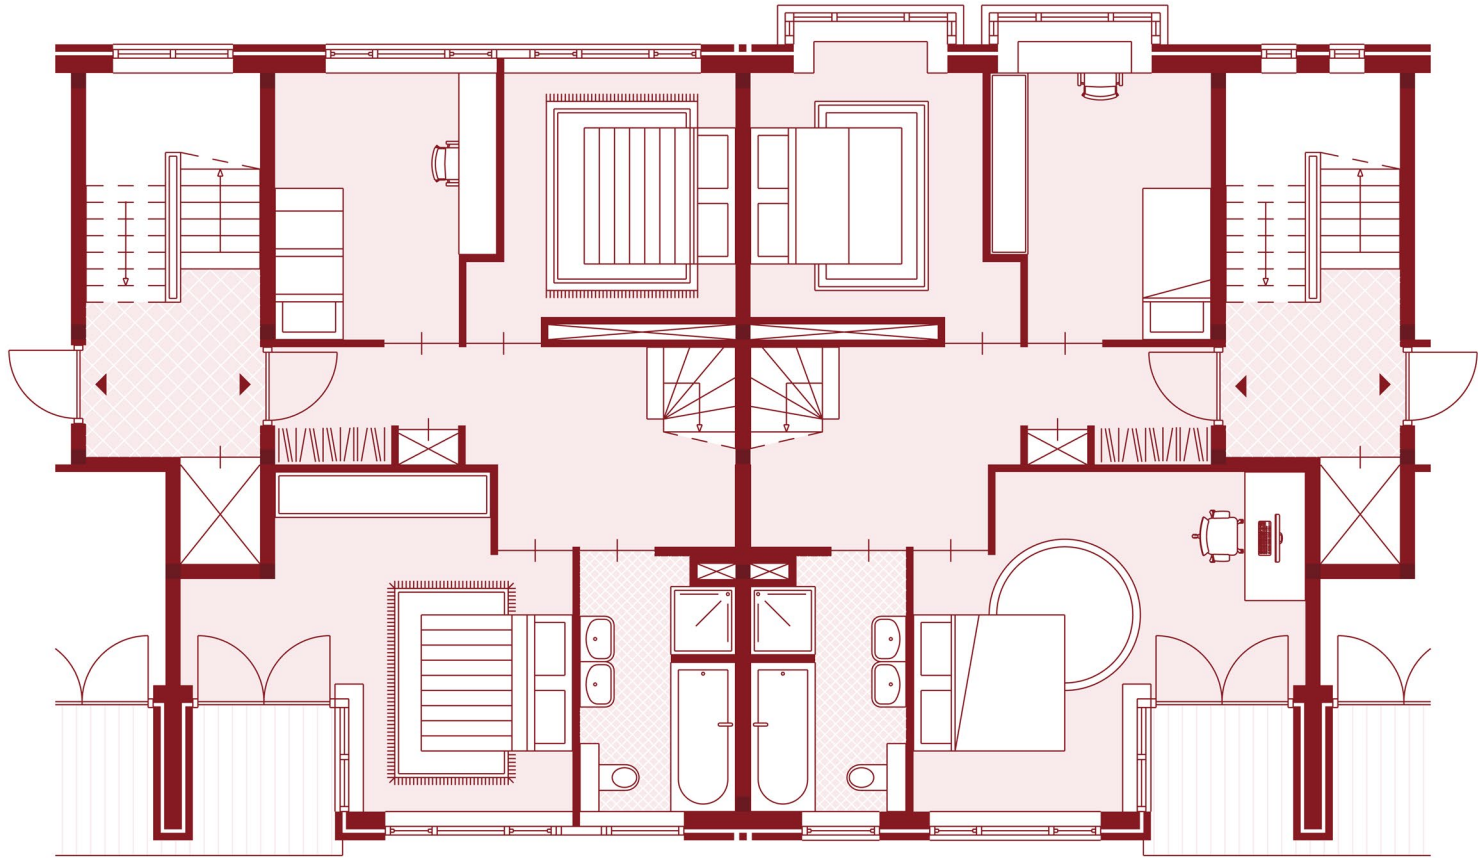

Housing plans
second floor



OOM & TANTE



Housing plans
third floor



OOM & TANTE



Housing section




SOUTH SIDE
water square




NORTH SIDE
public park


Location office

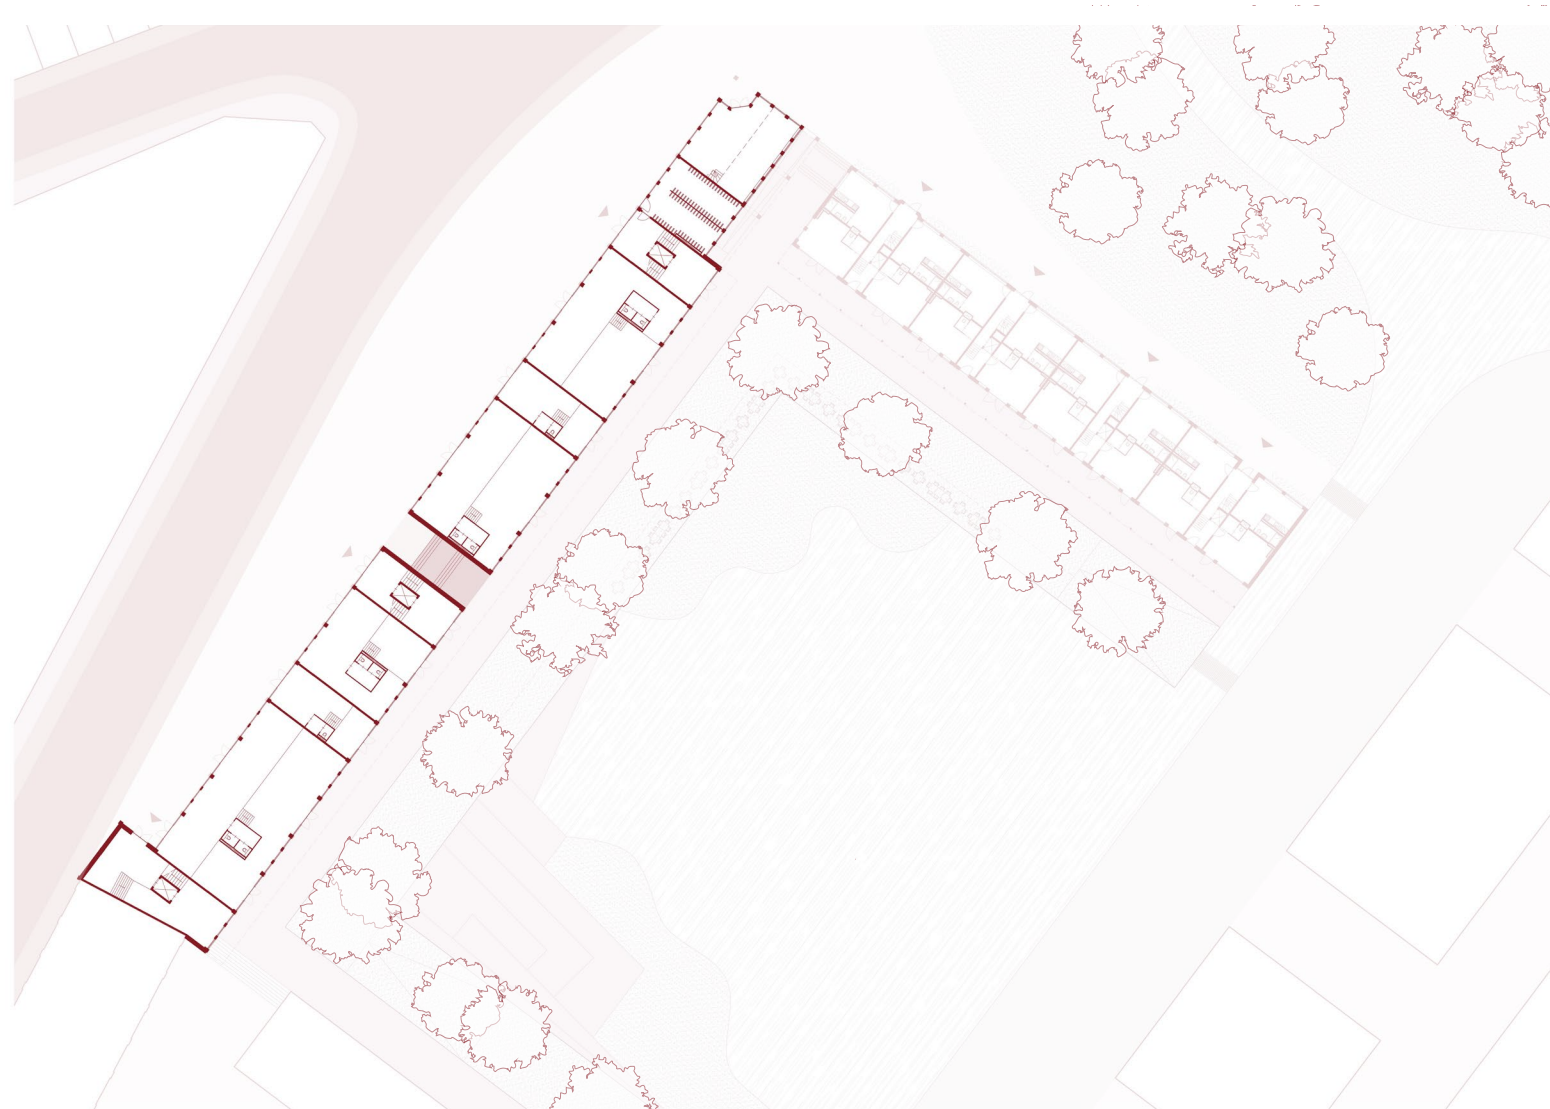


Office plans ground floor

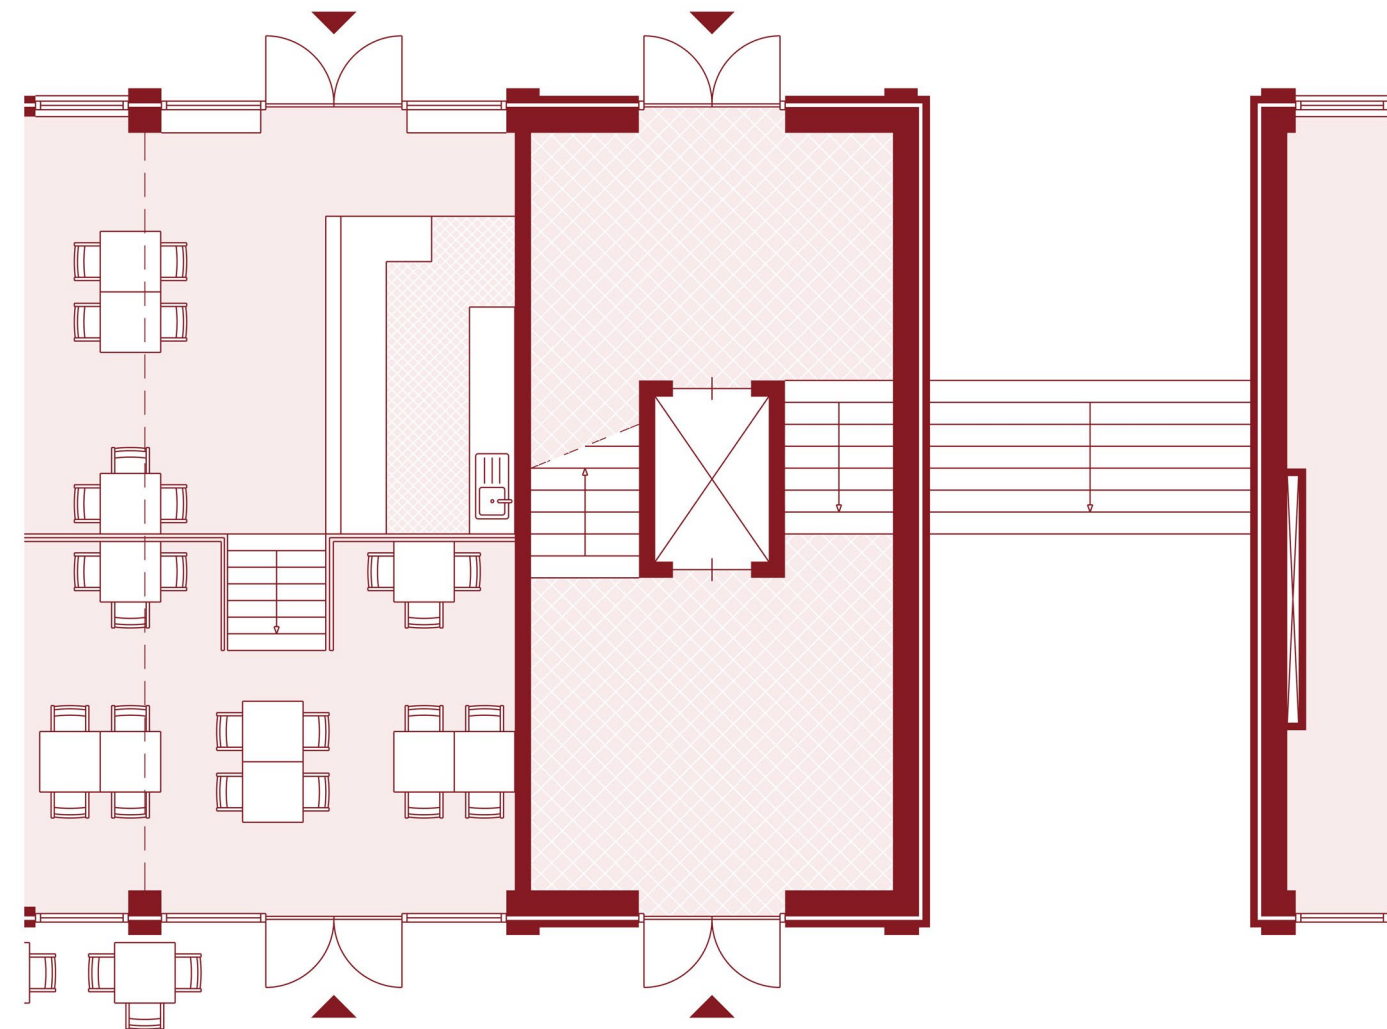

Office plans first floor

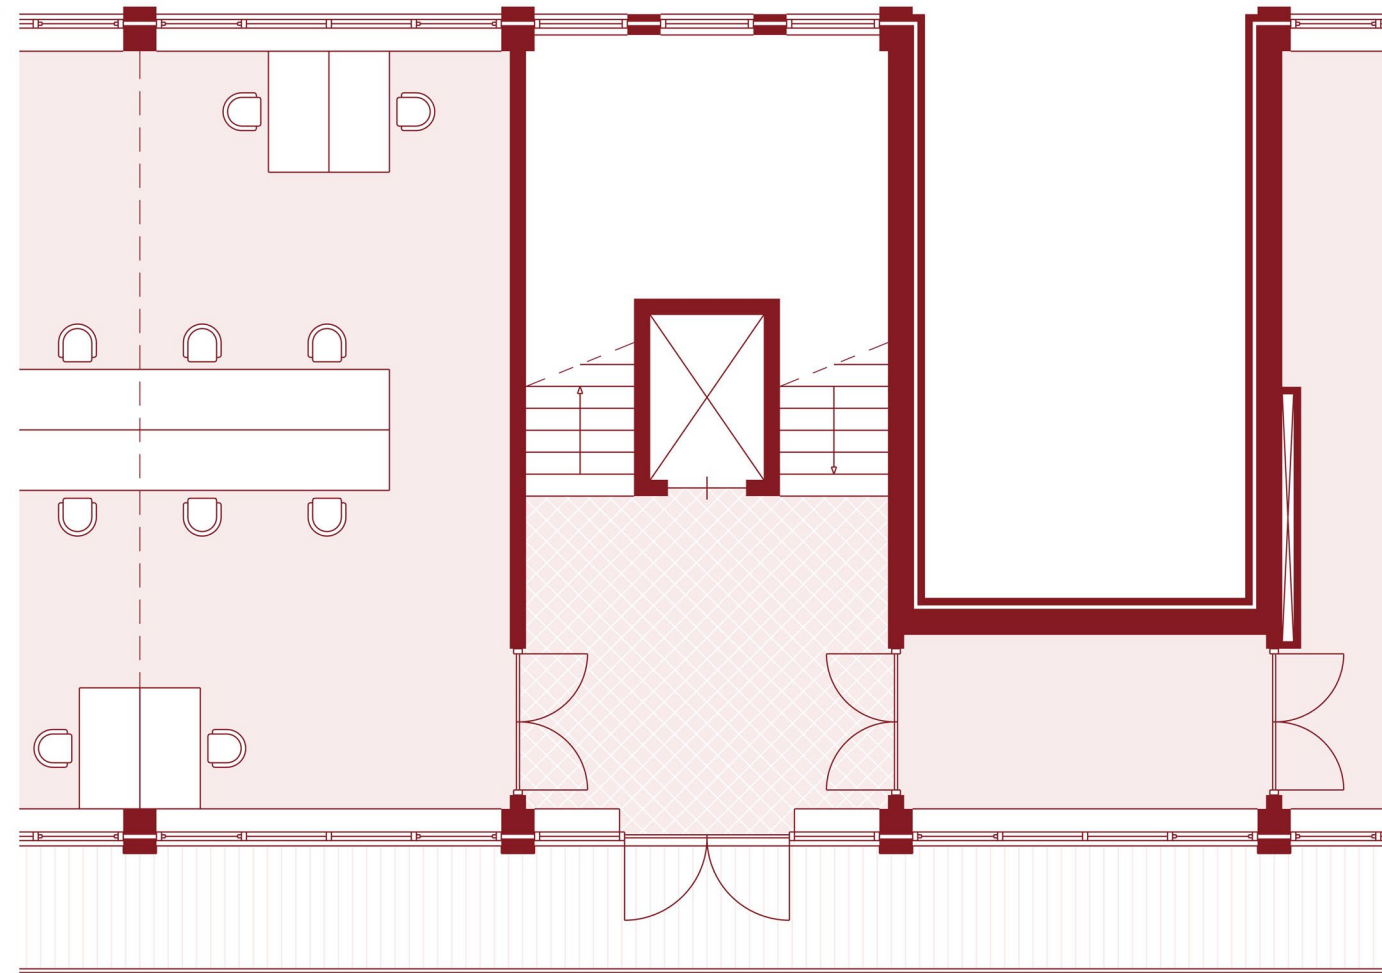


Office plans second floor

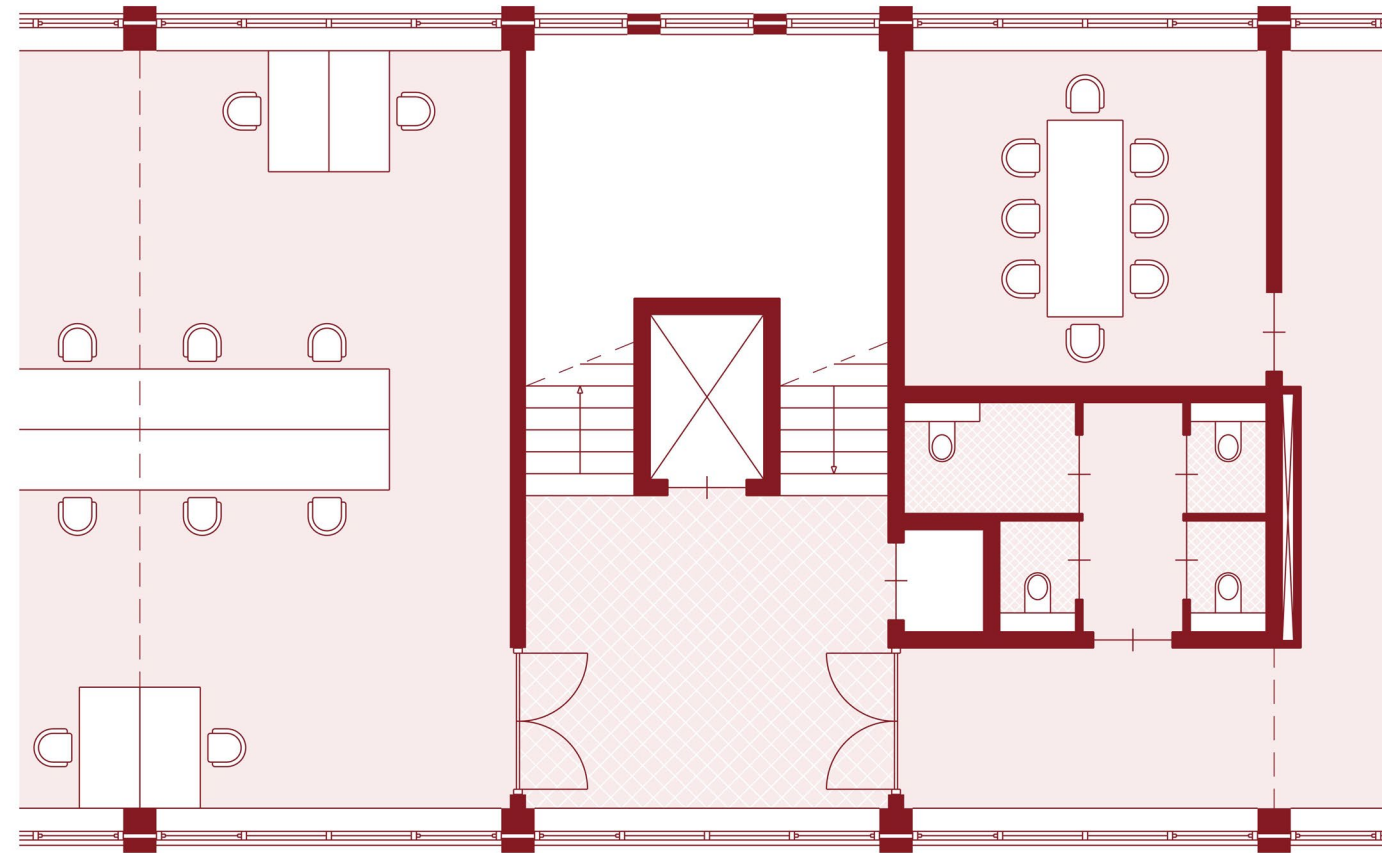

Office section



NORTH SIDE
lageweg

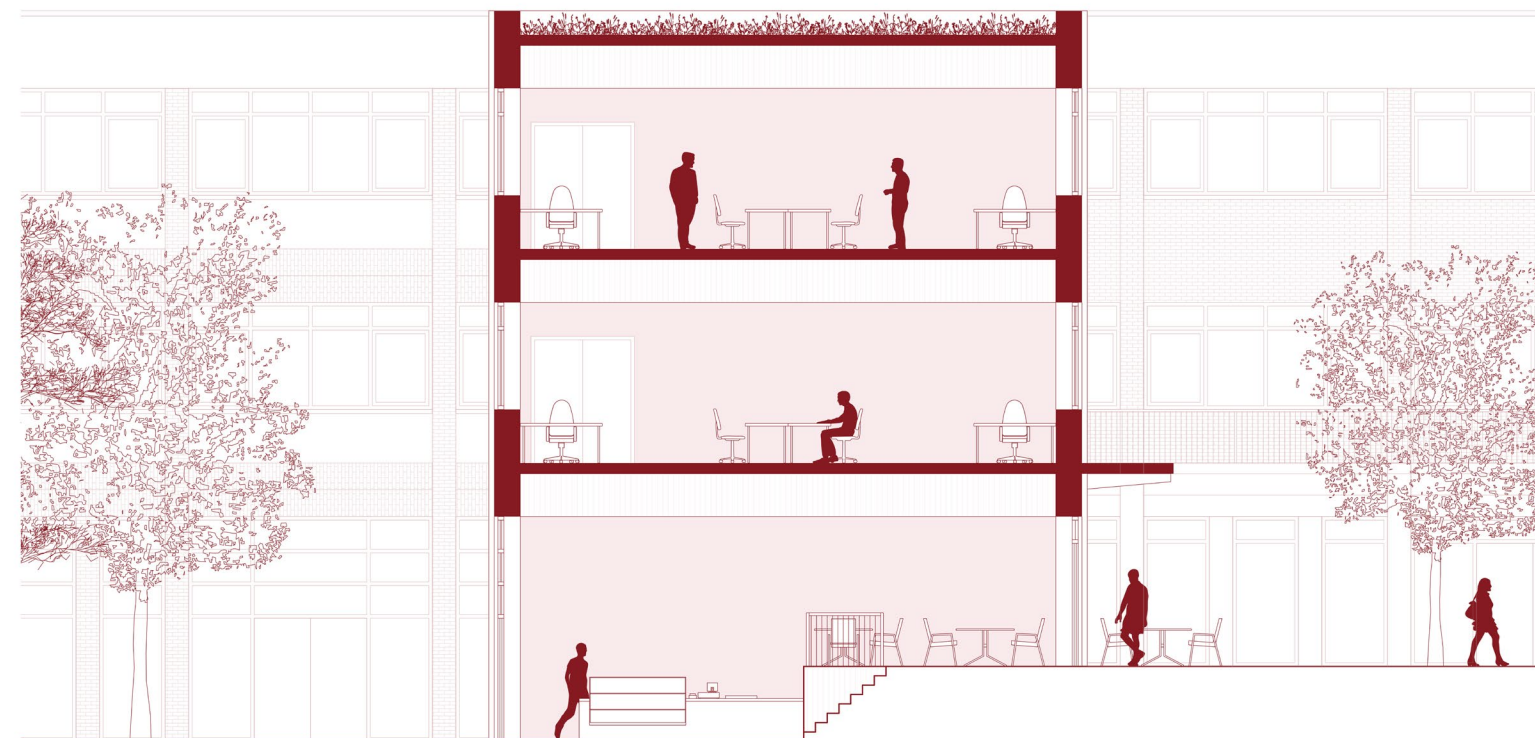

SOUTH SIDE
water square

Principles



'GASTVRIJHEID'



INTERGENERATIONALITY




CENTRAL GATHERING

Facades

research lageweg



Gastvrijheid impression

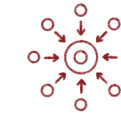


Urban Architecture Studio 2024/2025
Robin de Wilde

Facades



Facades
housing

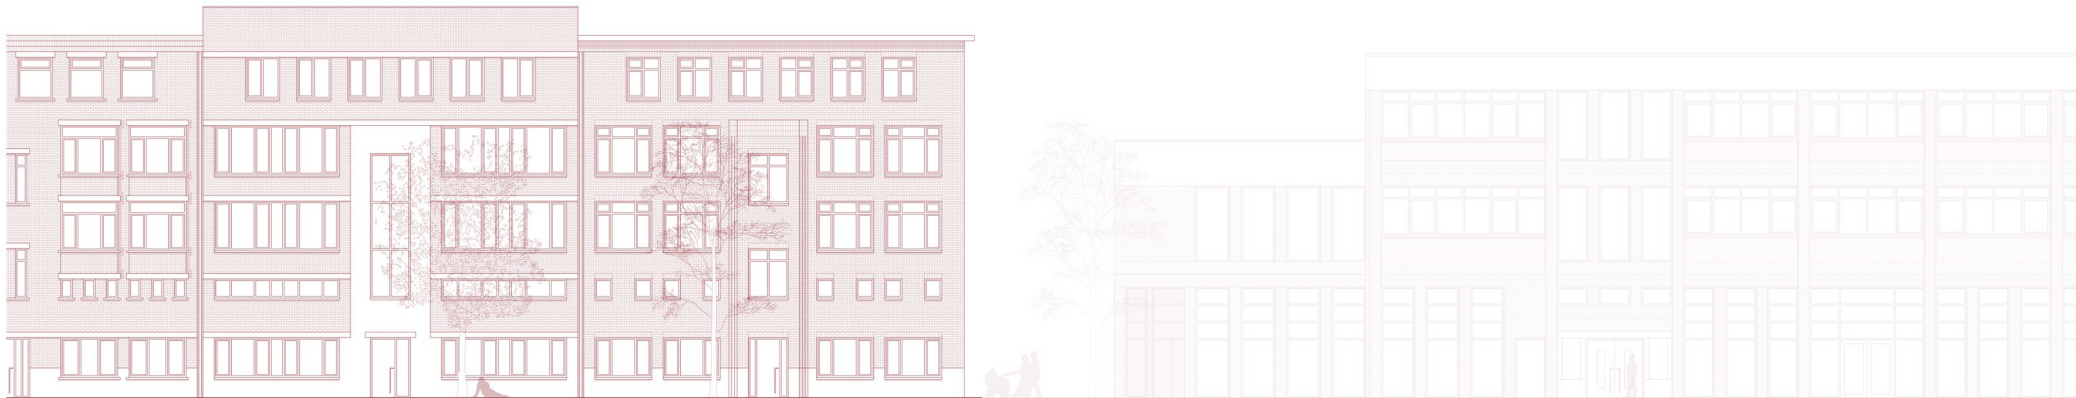

Facades
housing




NORTH FACADE



SOUTH FACADE



Facades
office

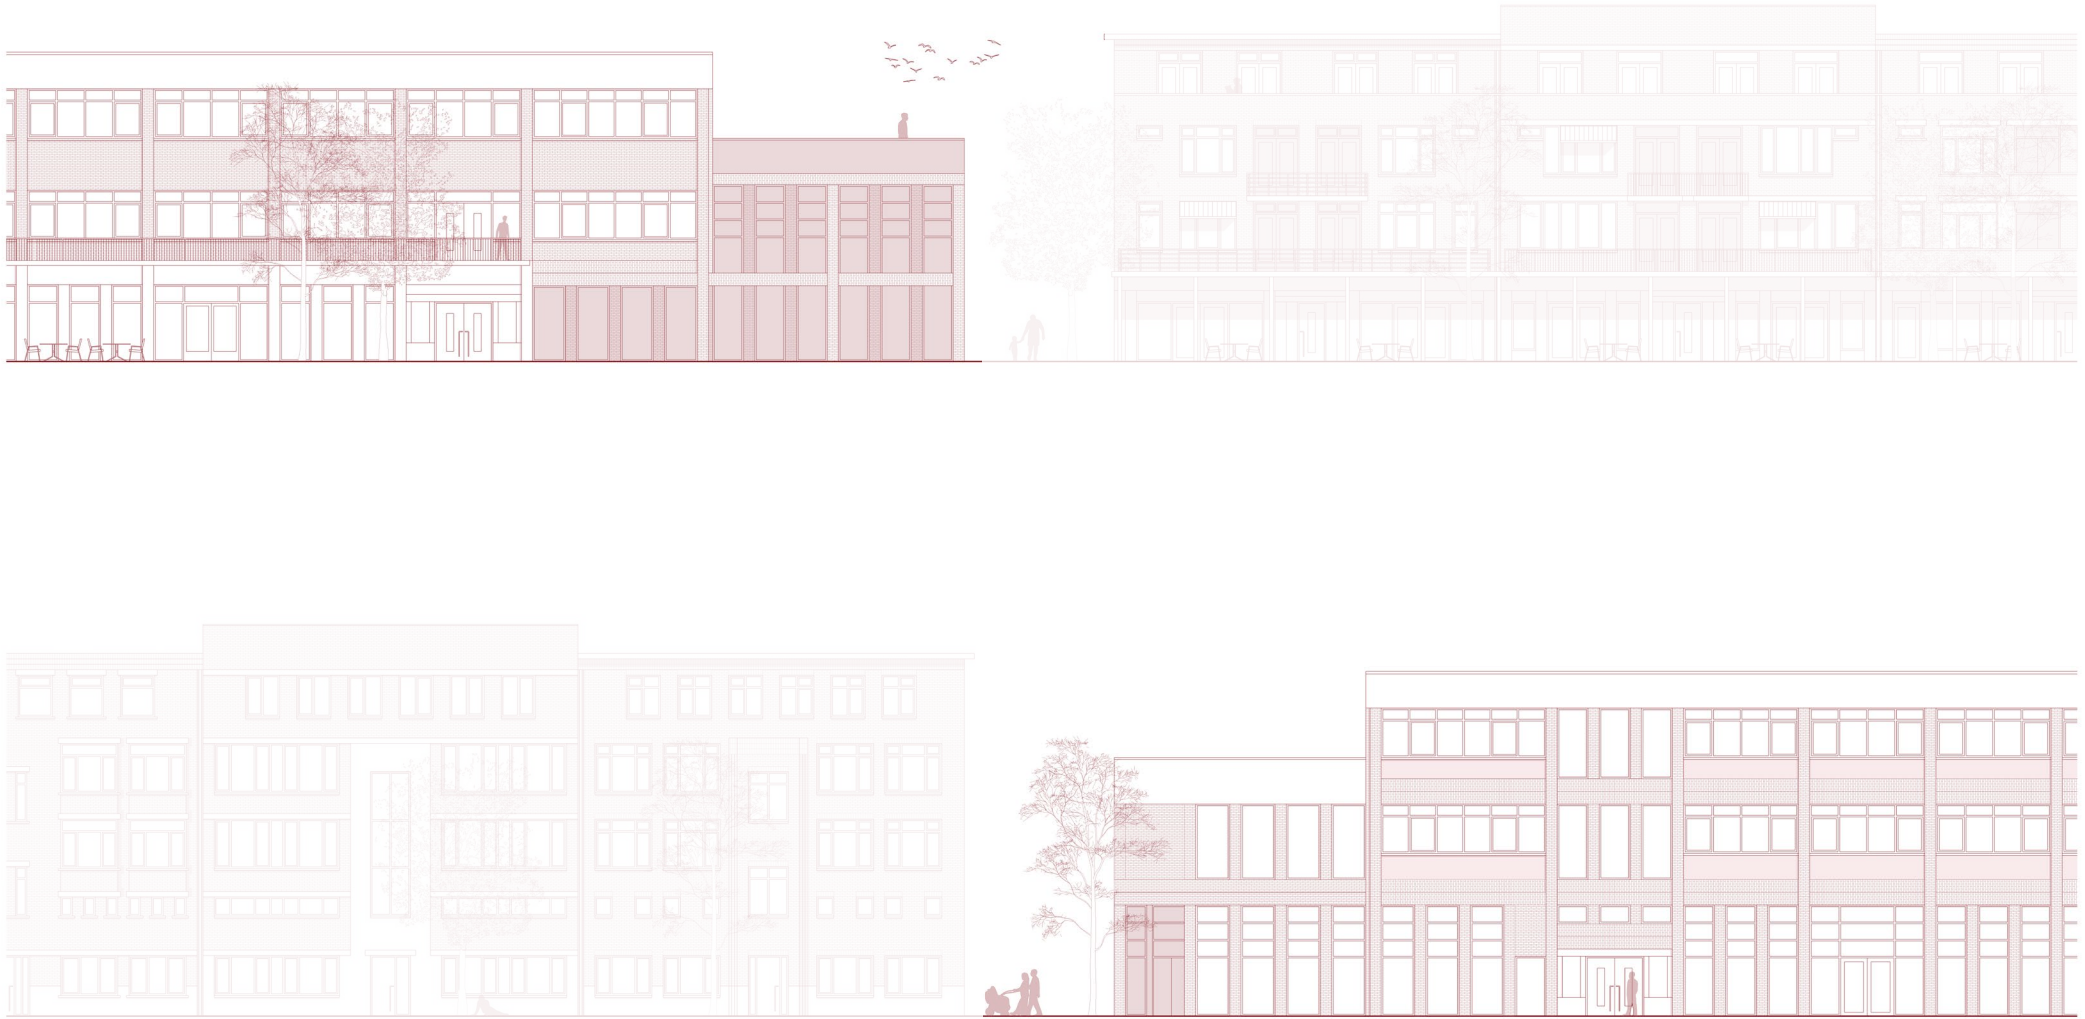

Facades
office




NORTH FACADE




SOUTH FACADE



Building technology climate

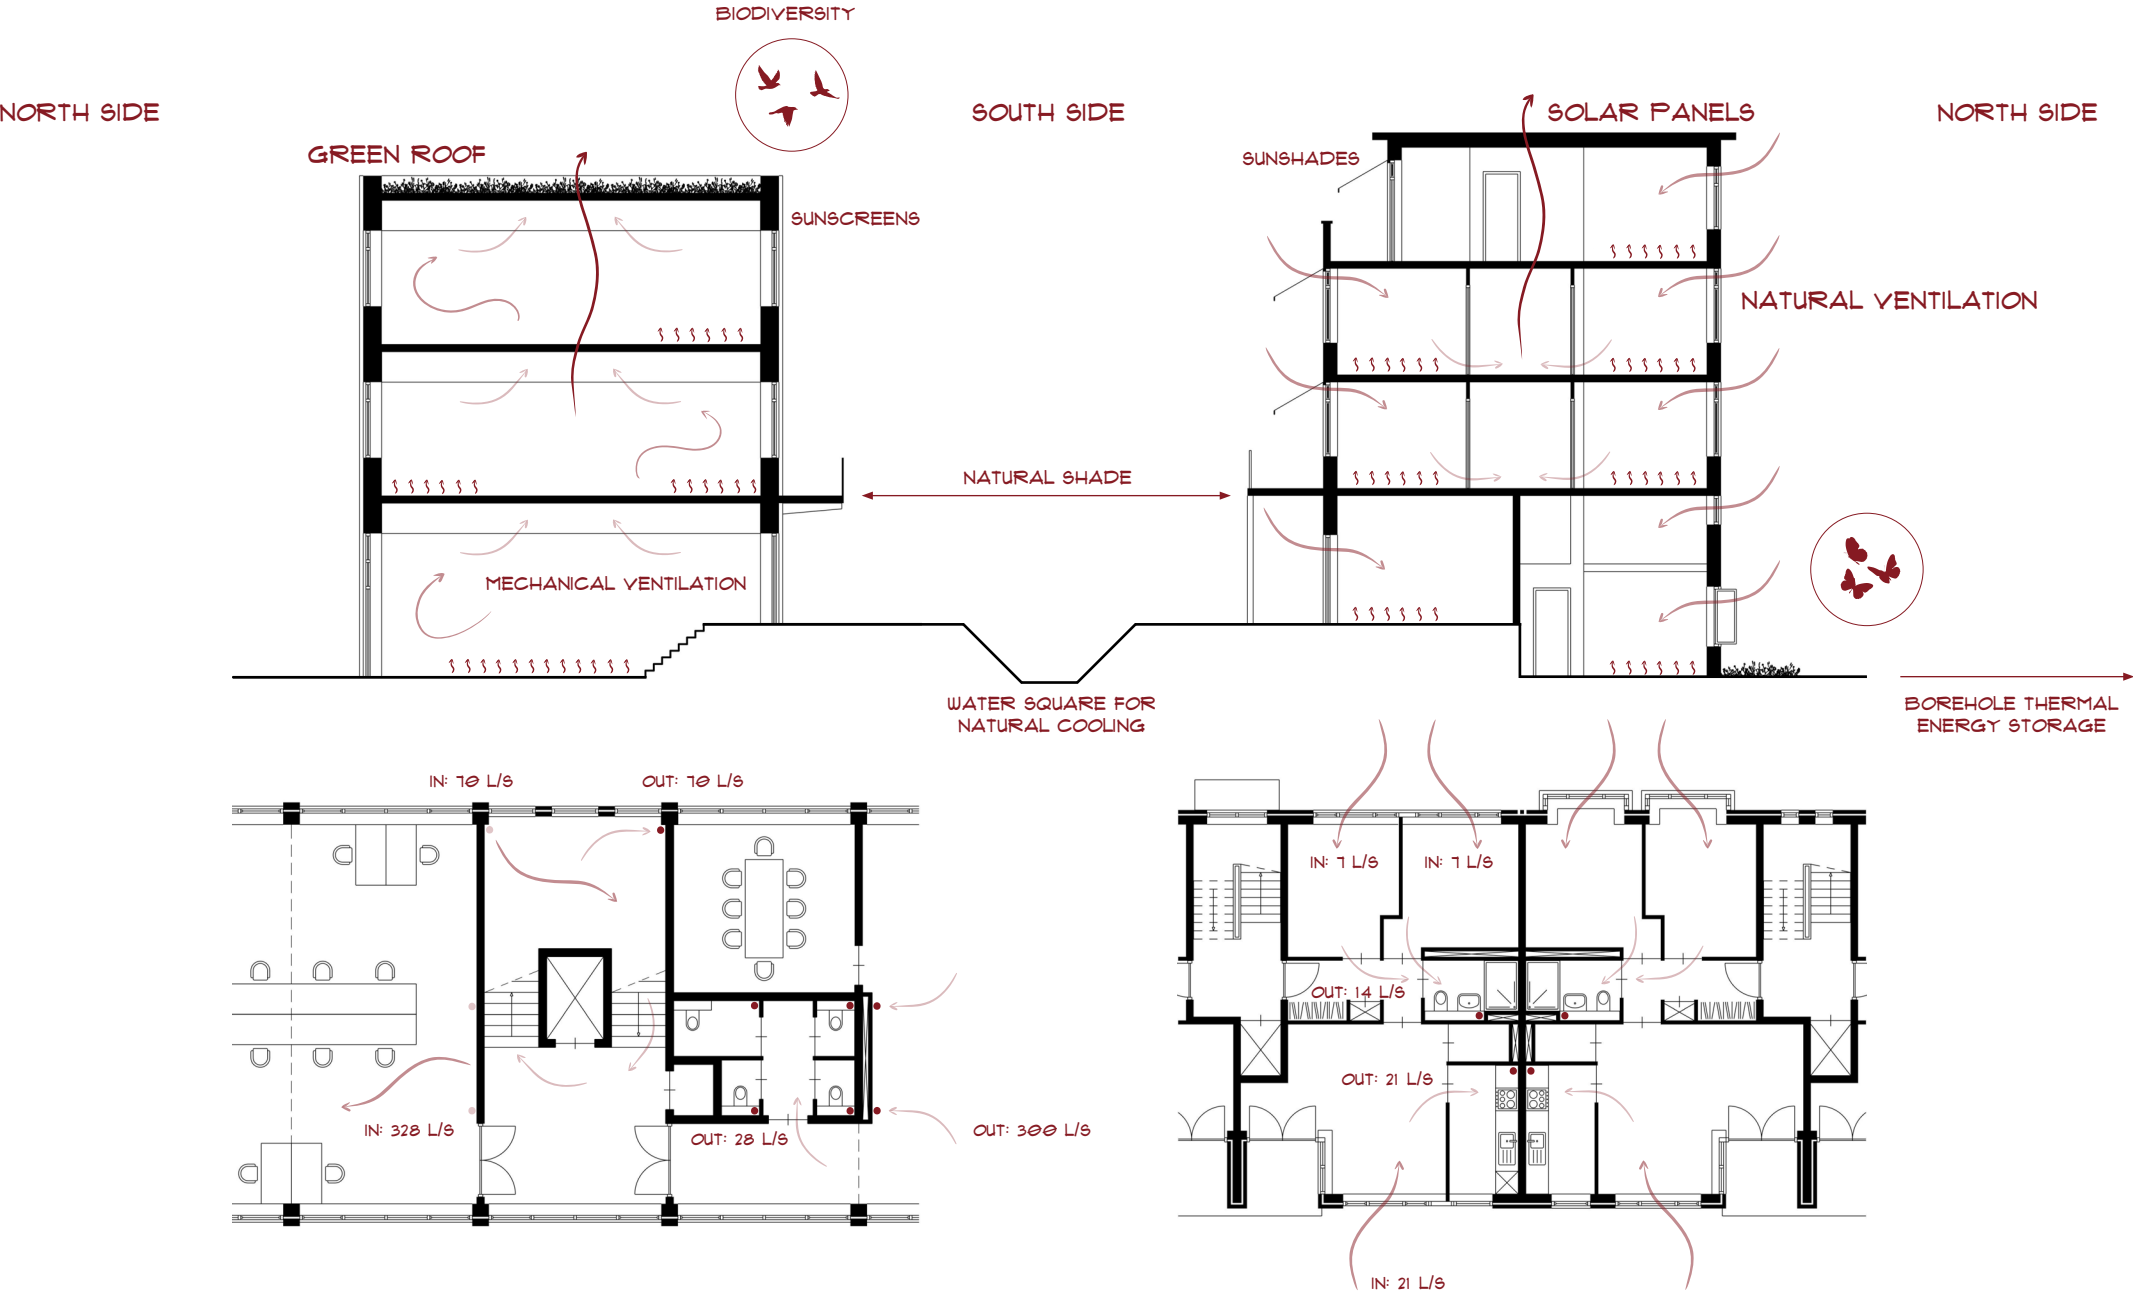


Office

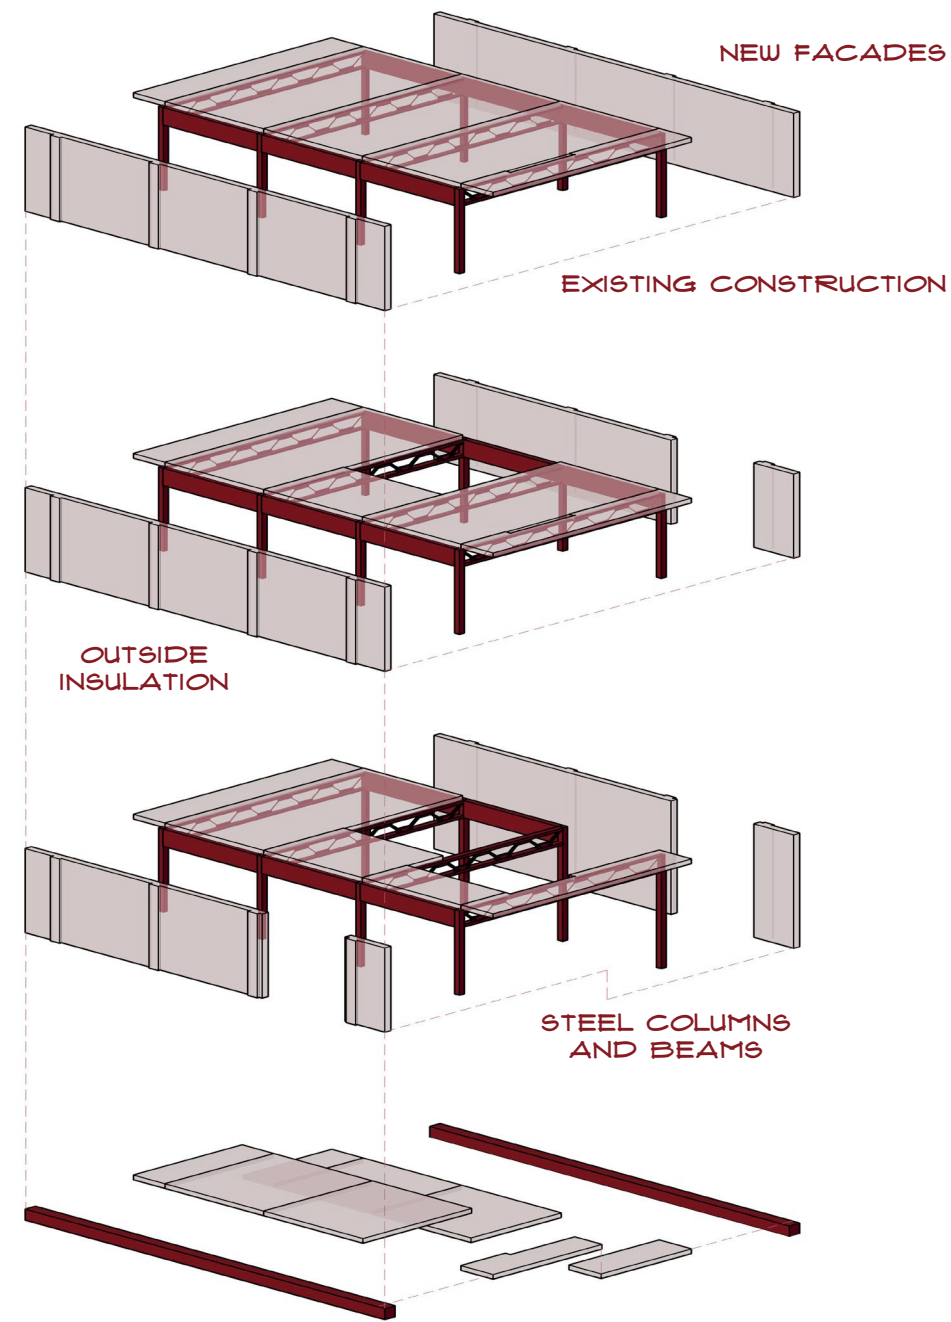


Building technology construction

Housing

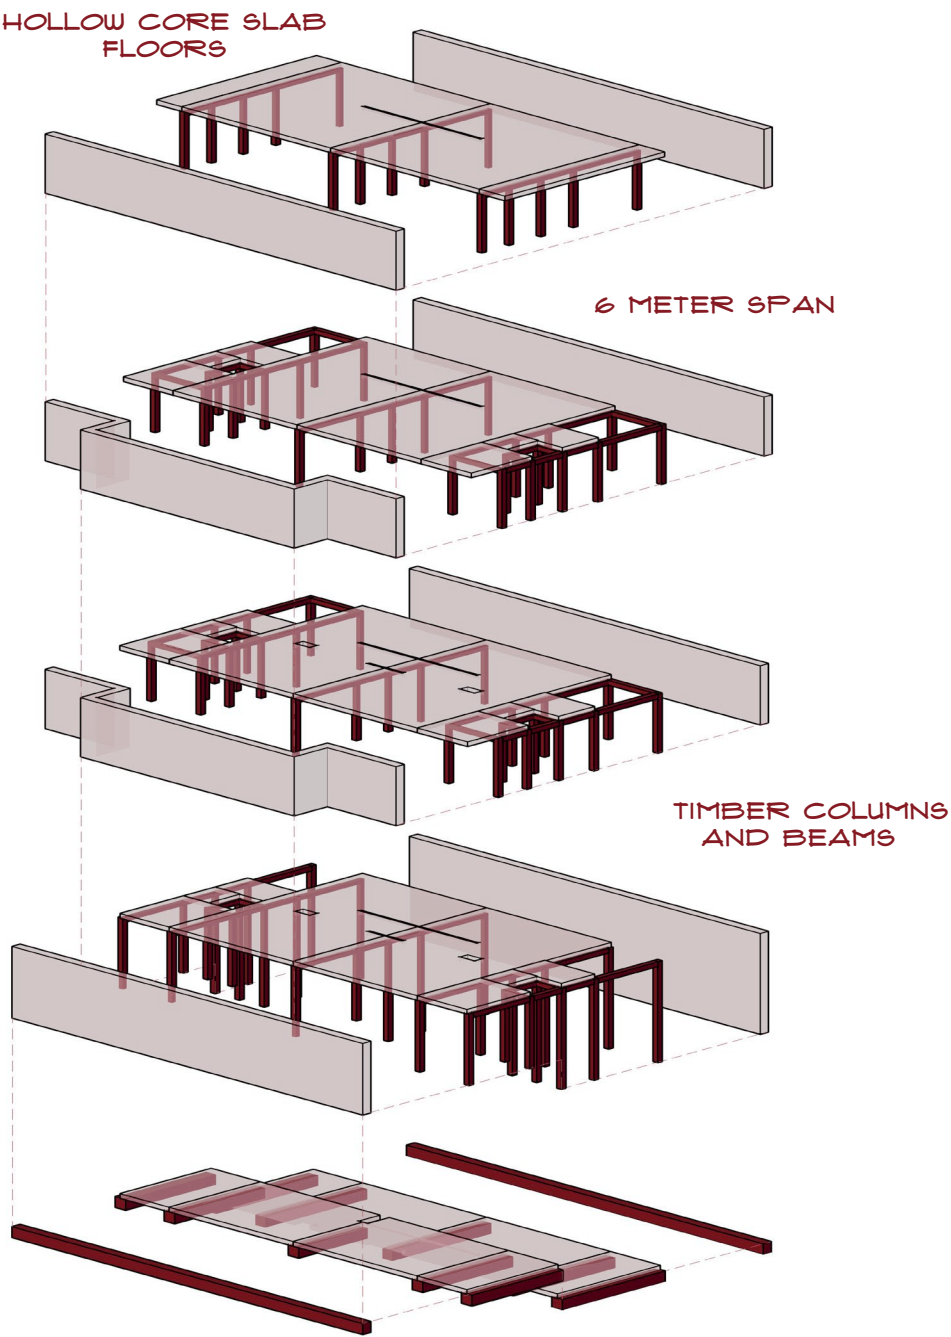

Building technology housing fragment

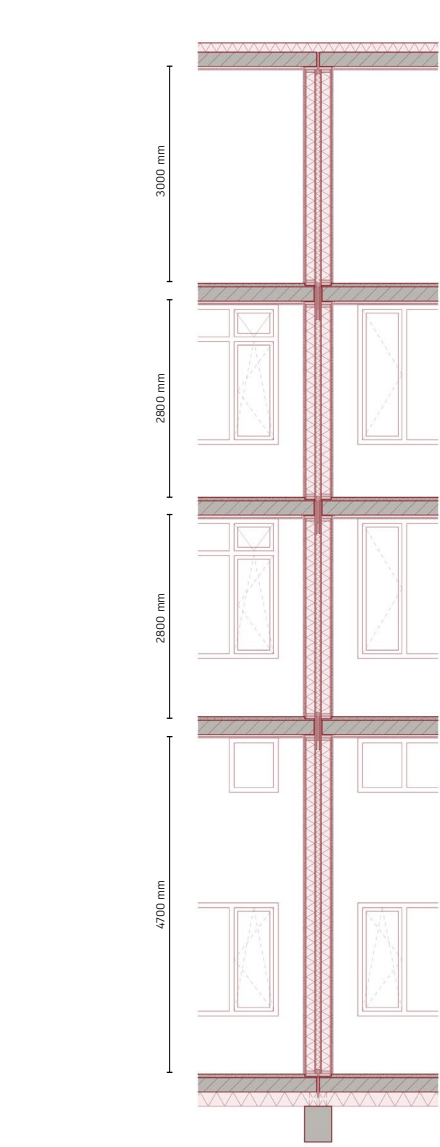




Housing fragment (north facade)
1:33



V1

V3


V2

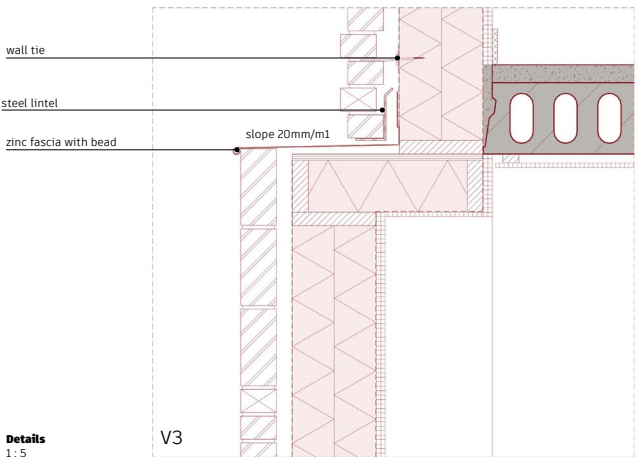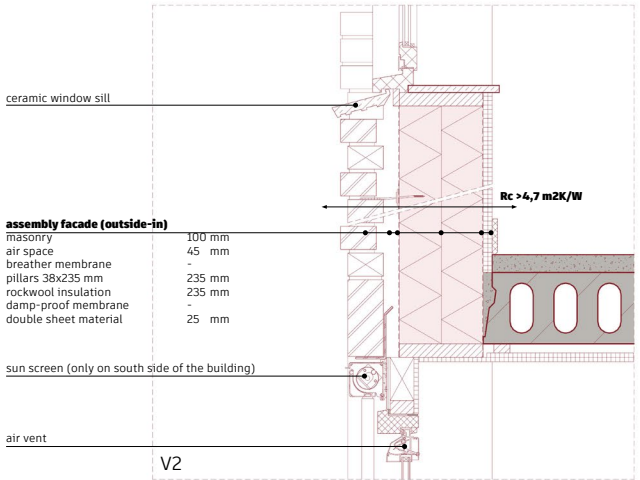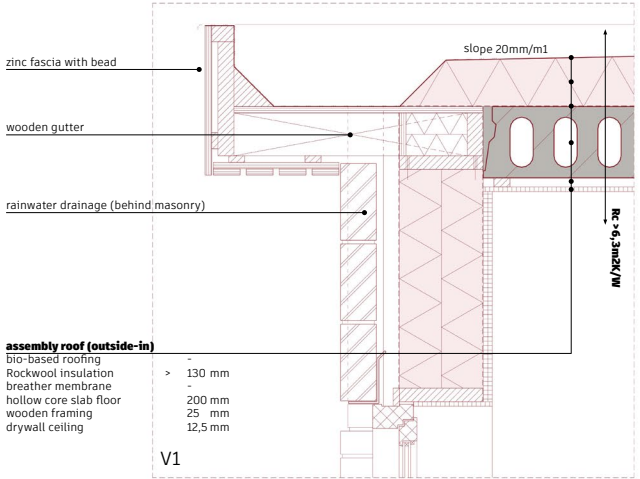


Details
1:5

Building technology

office fragment

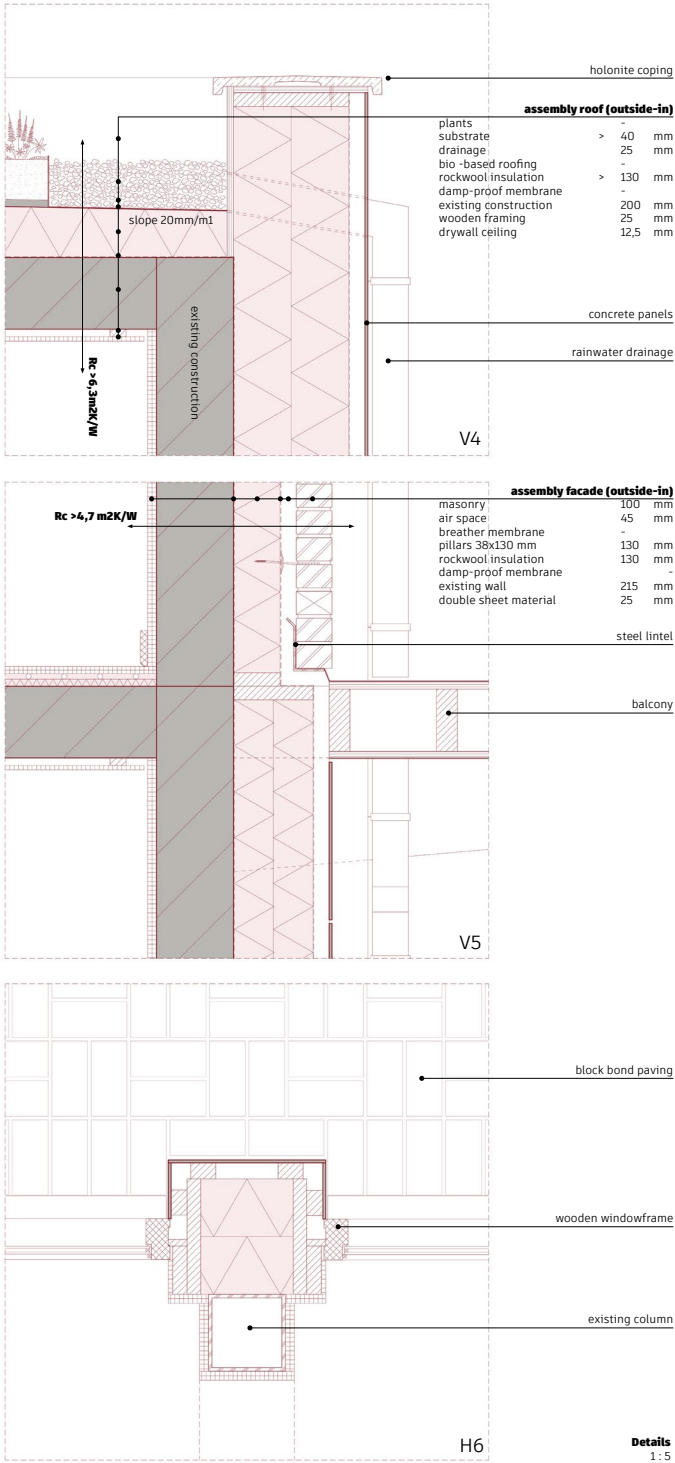

Thank you

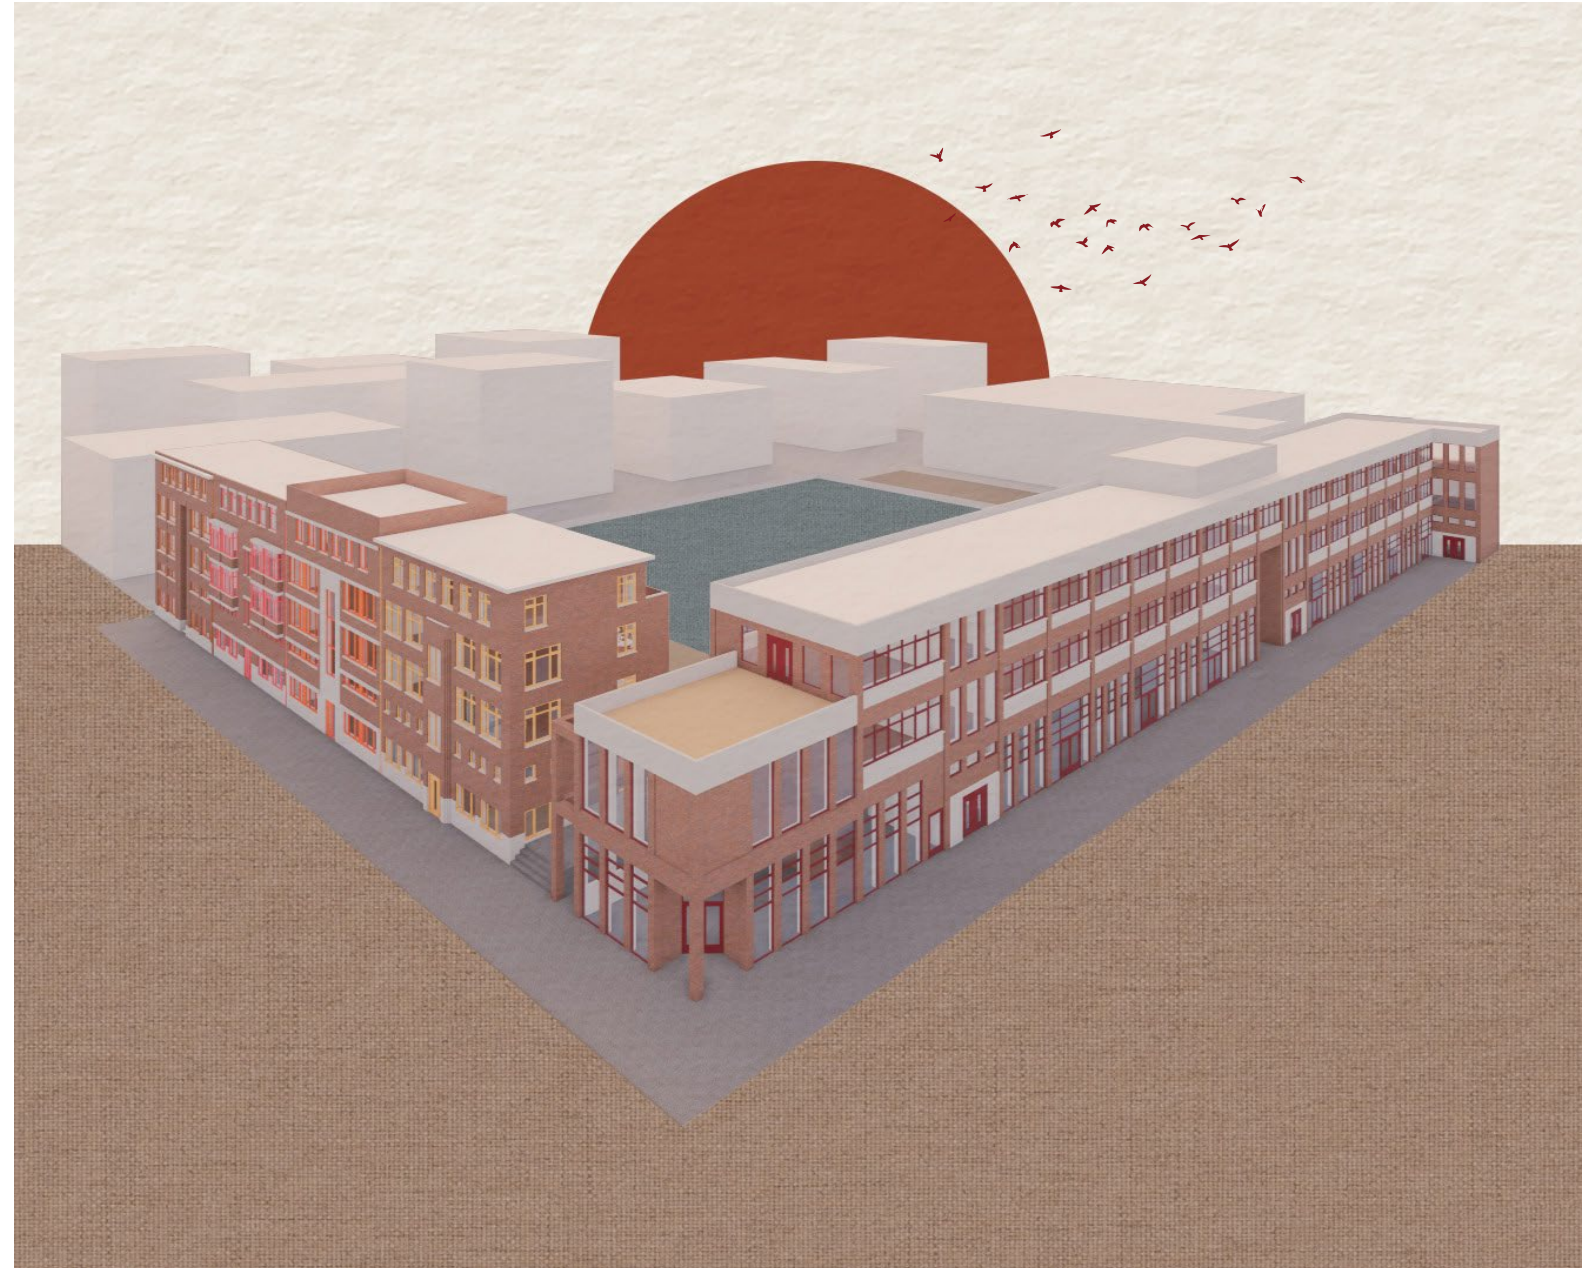

Urban Architecture Studio 2024/2025
Robin de Wilde