
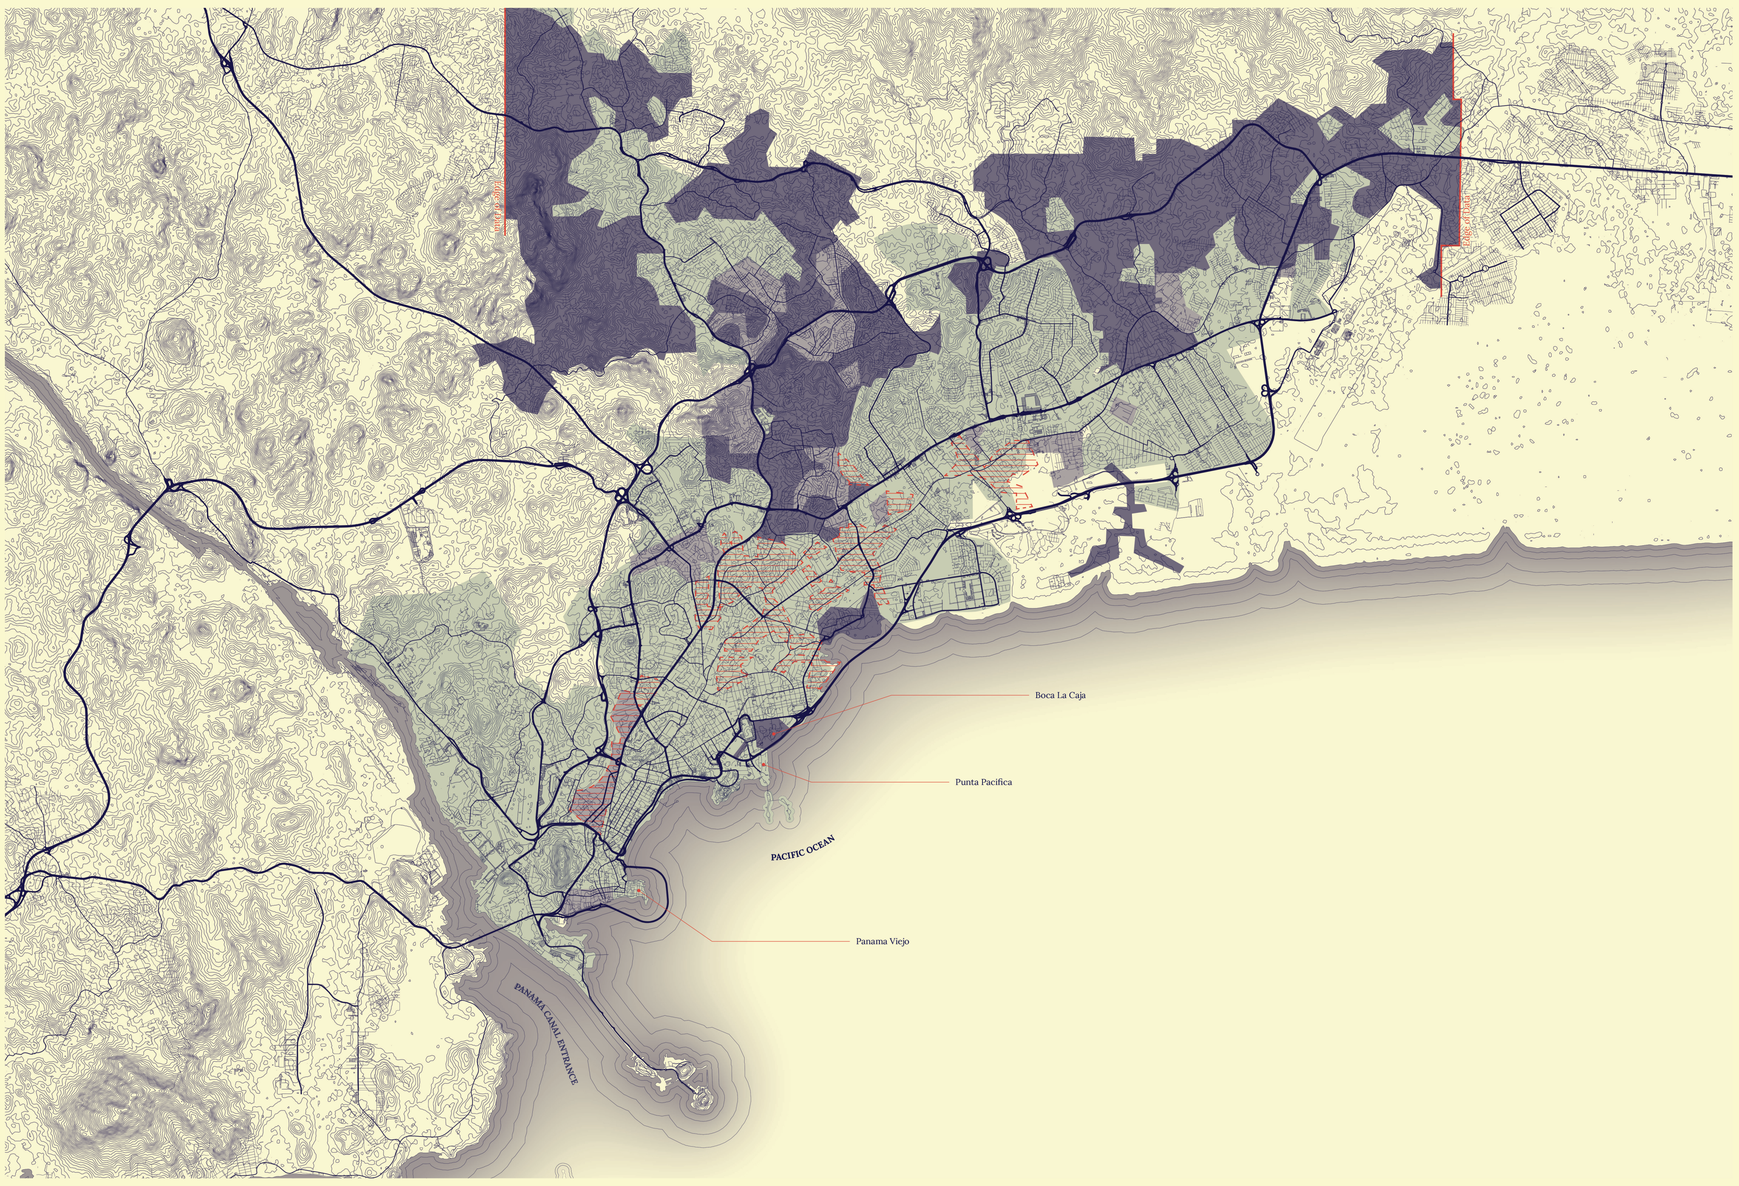



FORMALITY IN PANAMA CITY

Formal Settlement · Social Housing · Informal Settlement · Previously Informal Settlement · 1:70 000 · Km 1 10

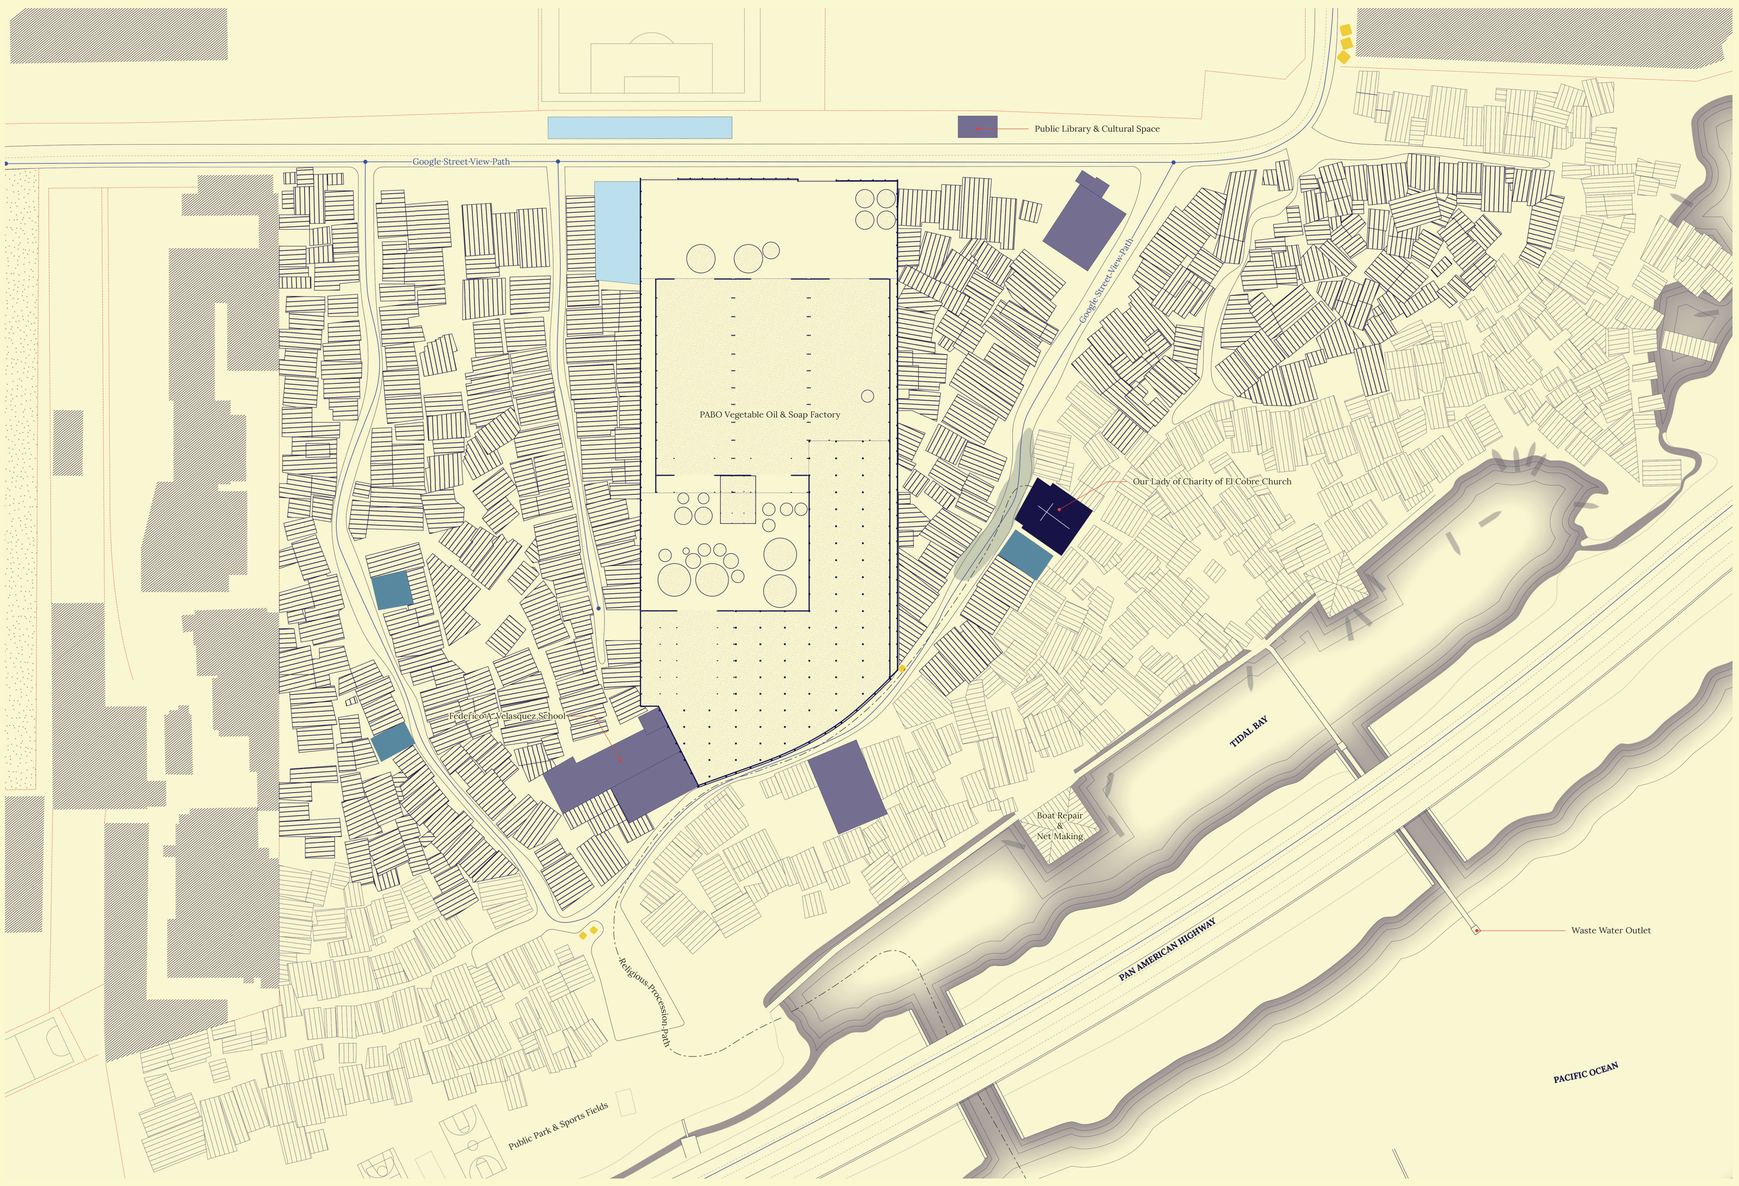


BOCA LA CAJA

Public Garbage Skip · Unknown Interior · Context Buildings · Gathering Space · Health · Food Retail · Education · Church · Untitled Property · Titled Property · 1:1000 · m 10 100

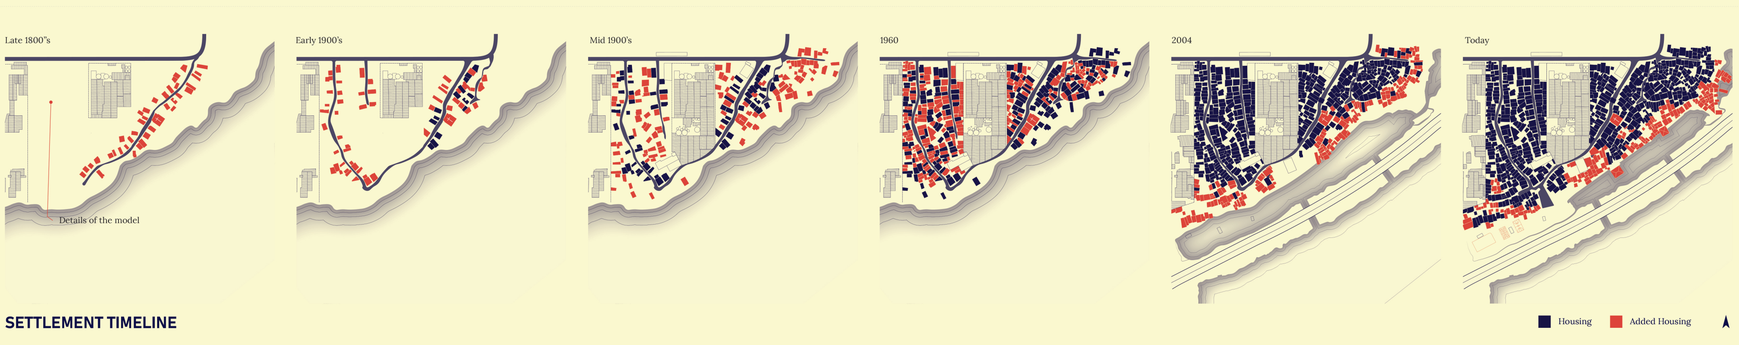


SETTLEMENT TIMELINE

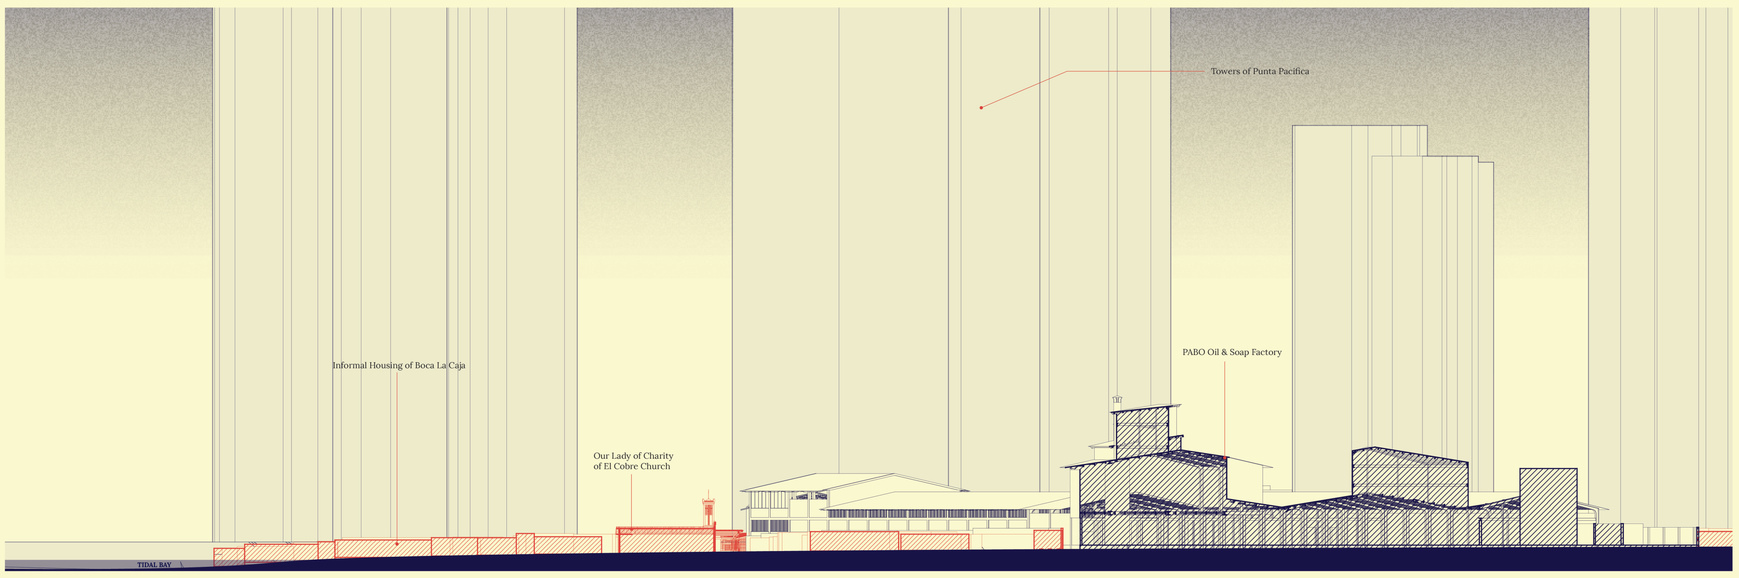


SITE SECTION

1:500 · m 5 50

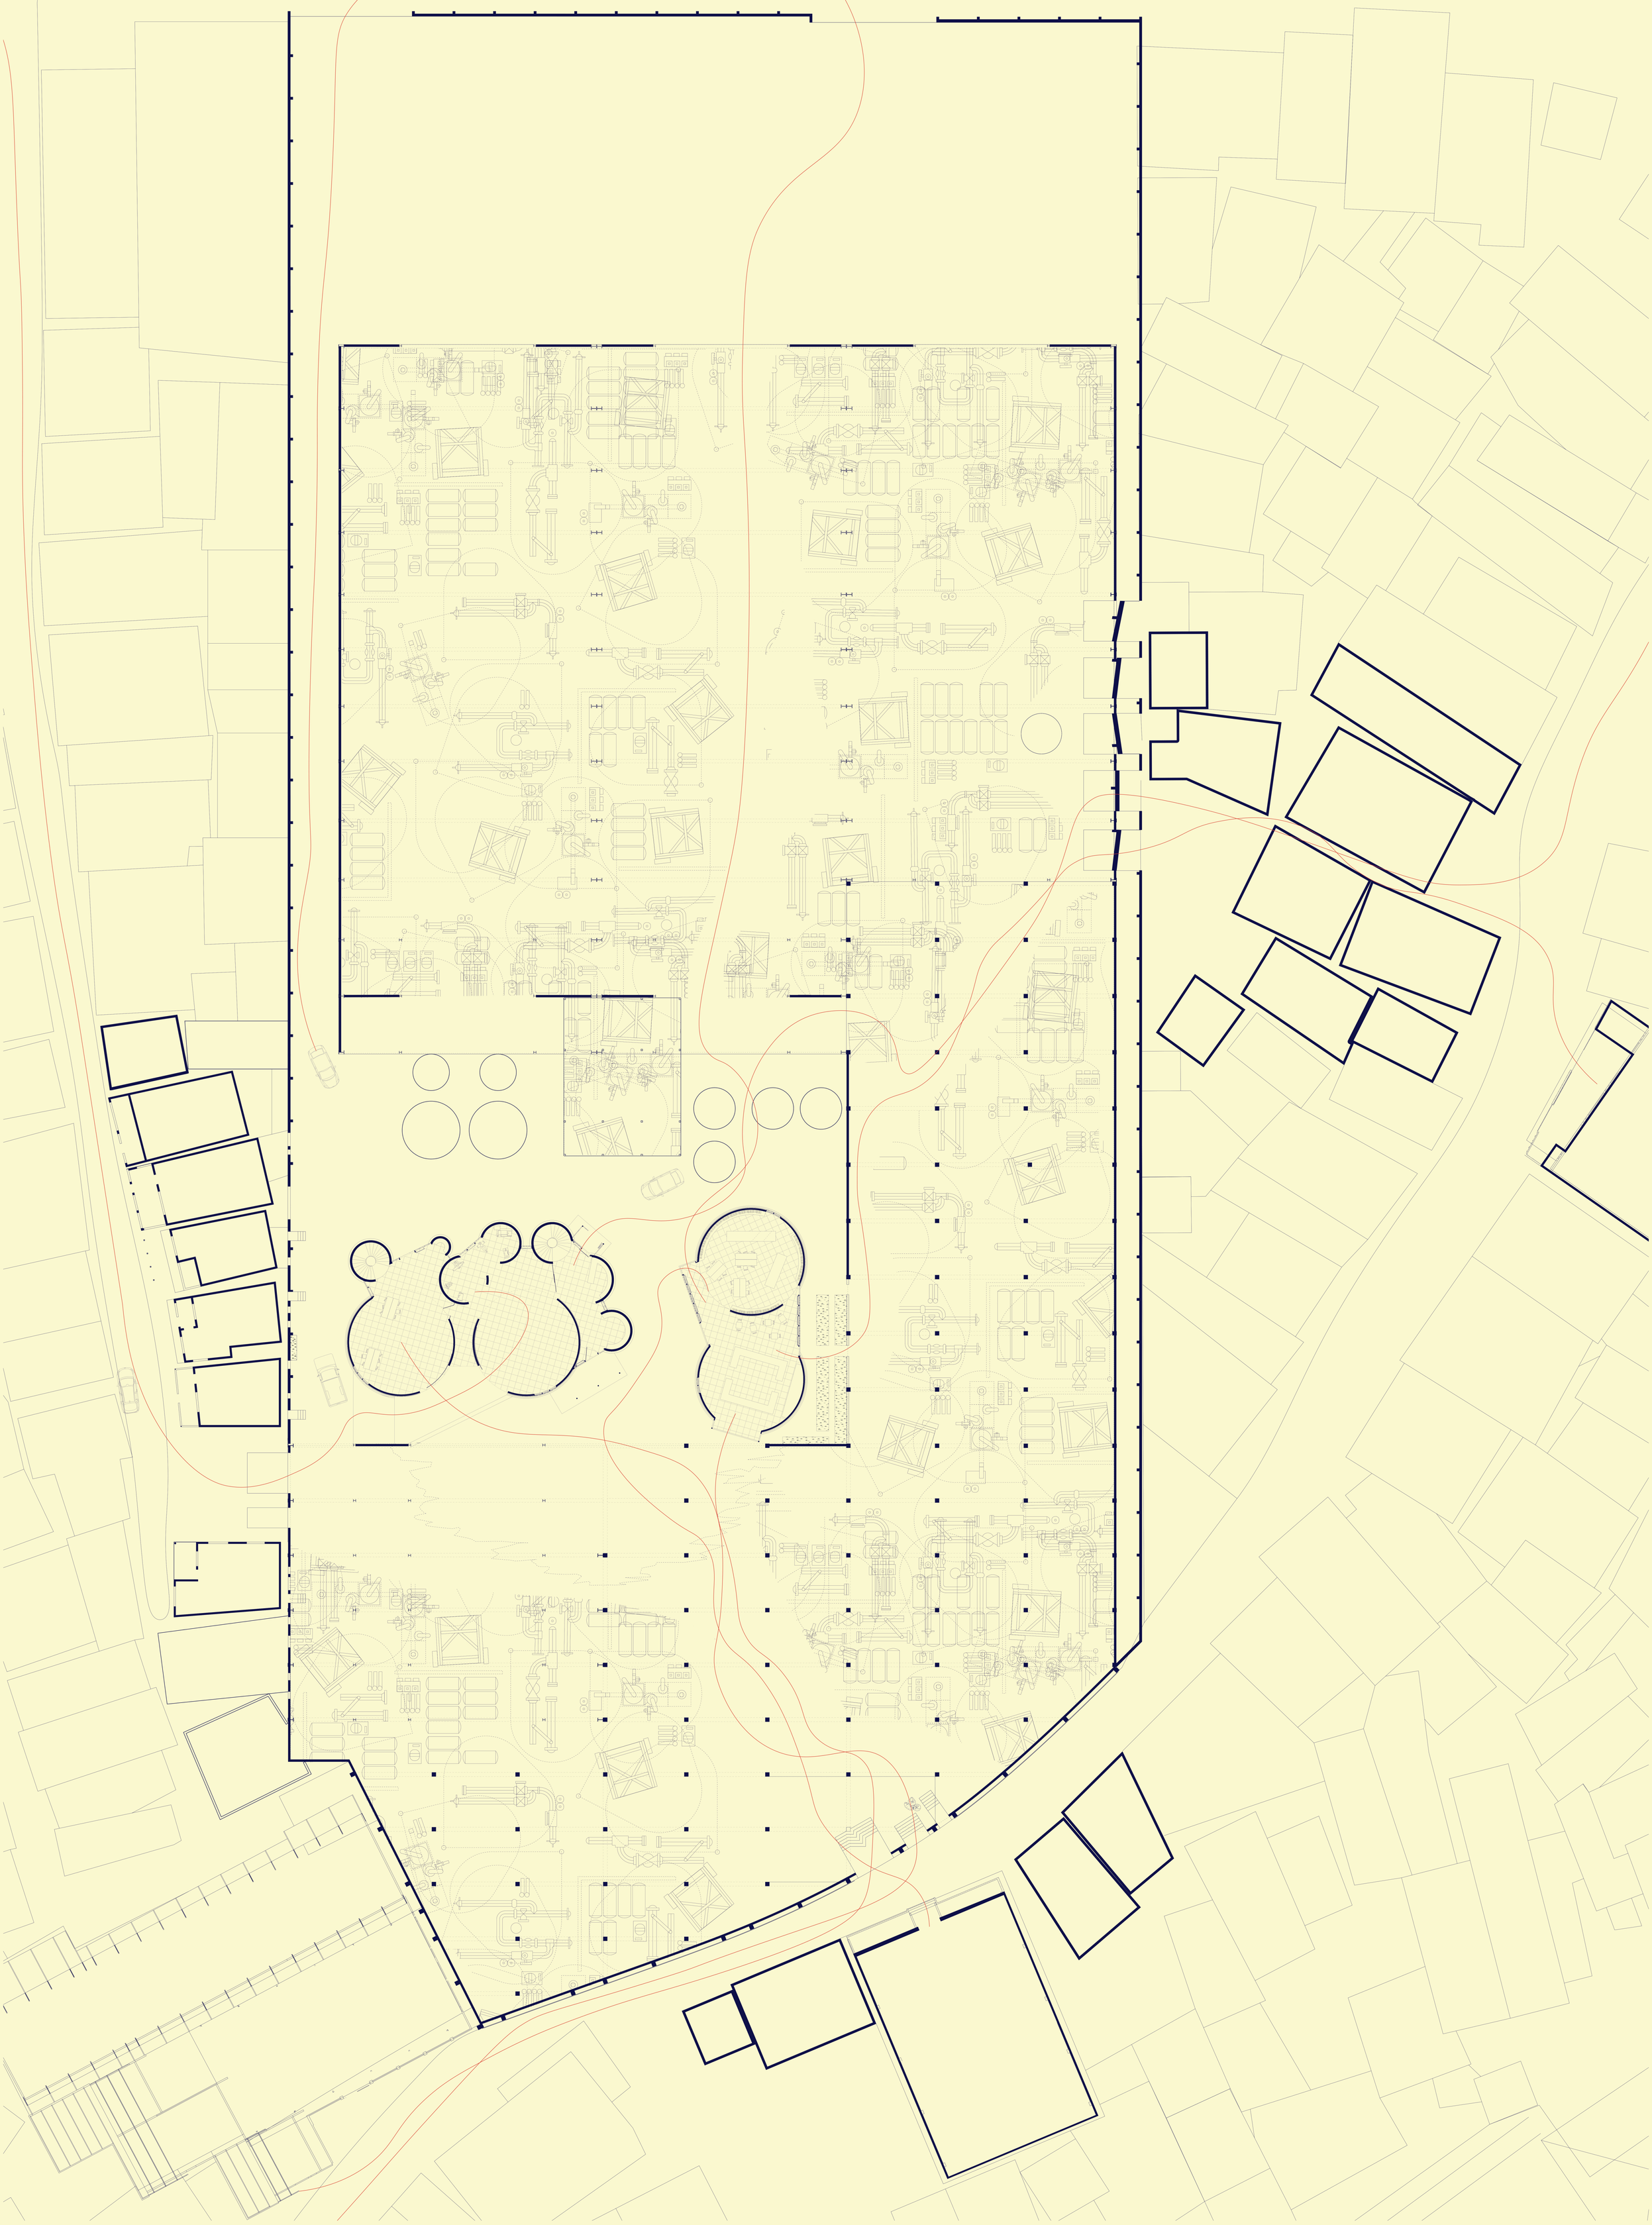


SITE MASTER PLAN

1:200 m 1 10 20

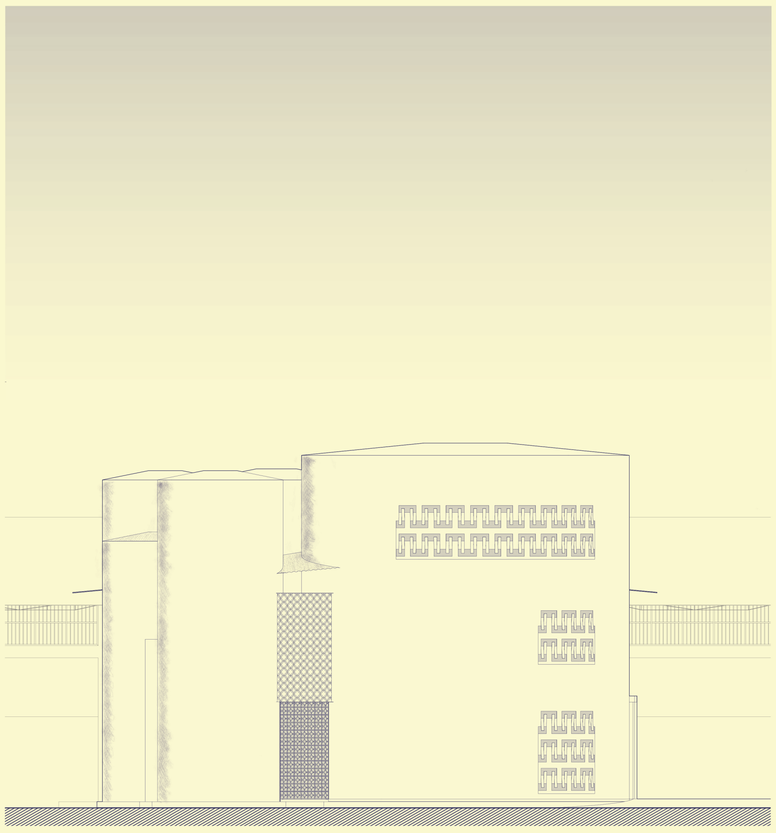


EAST ELEVATION

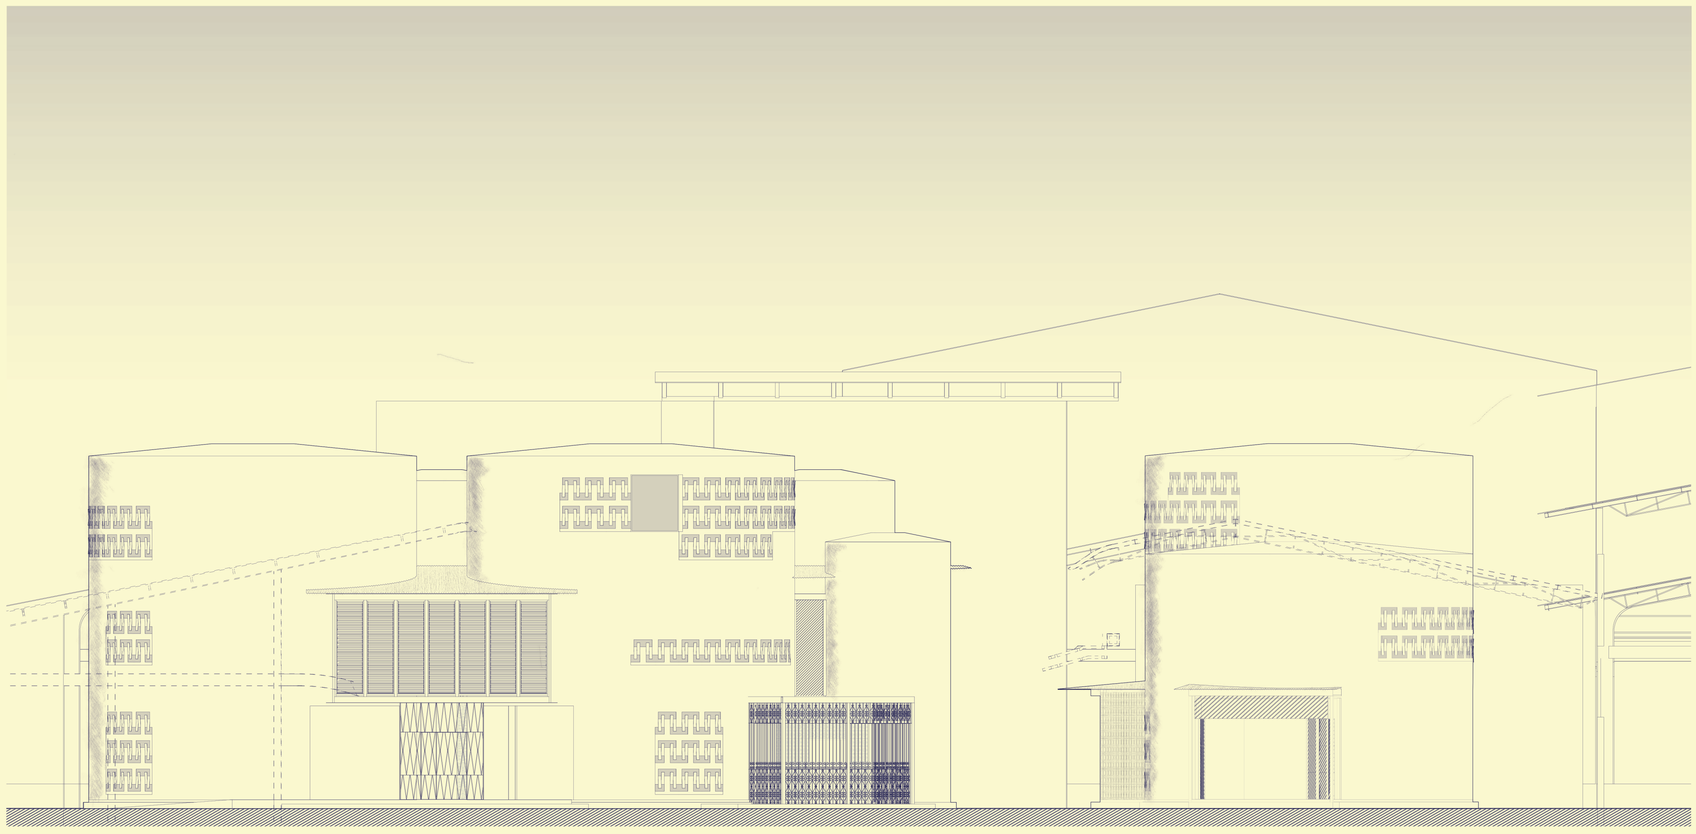


SOUTH ELEVATION

1:100 m 1 5 10

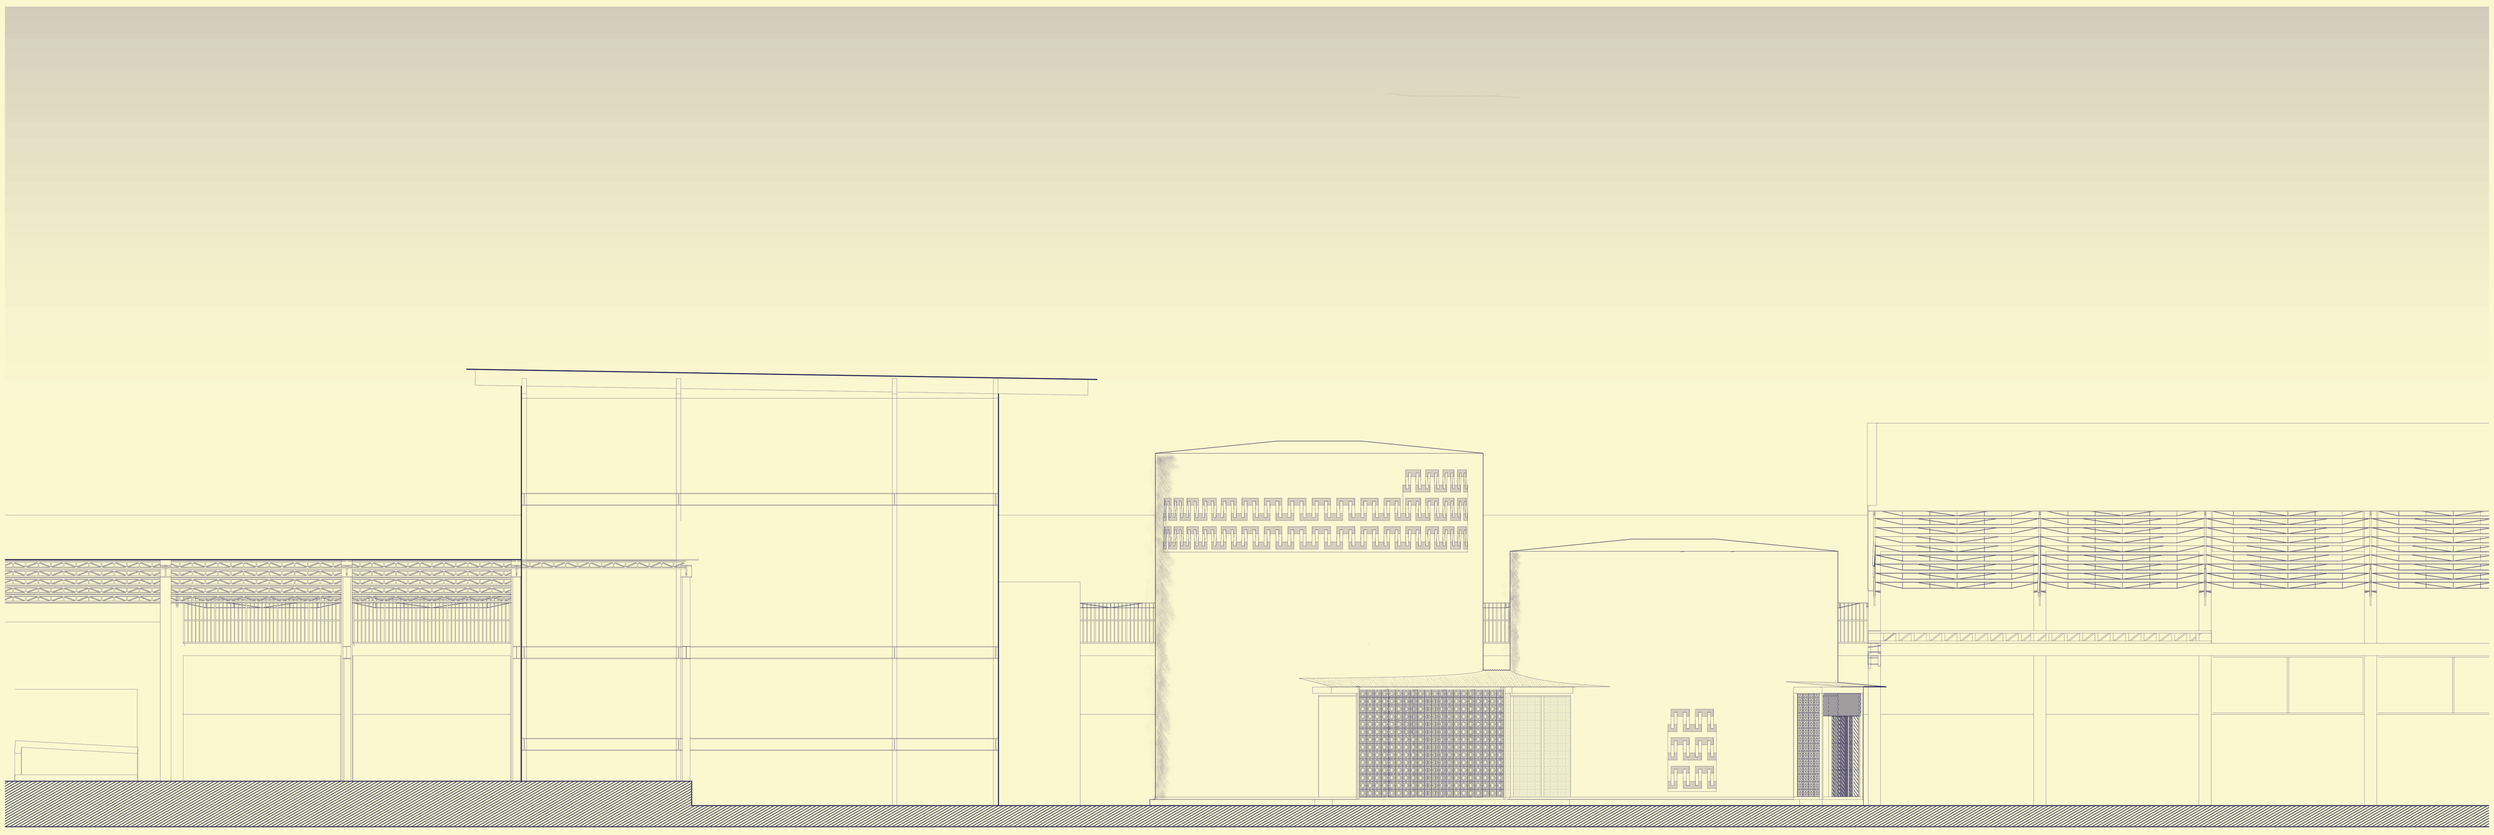


EAST 2 ELEVATION

1:100 m 1 5 10

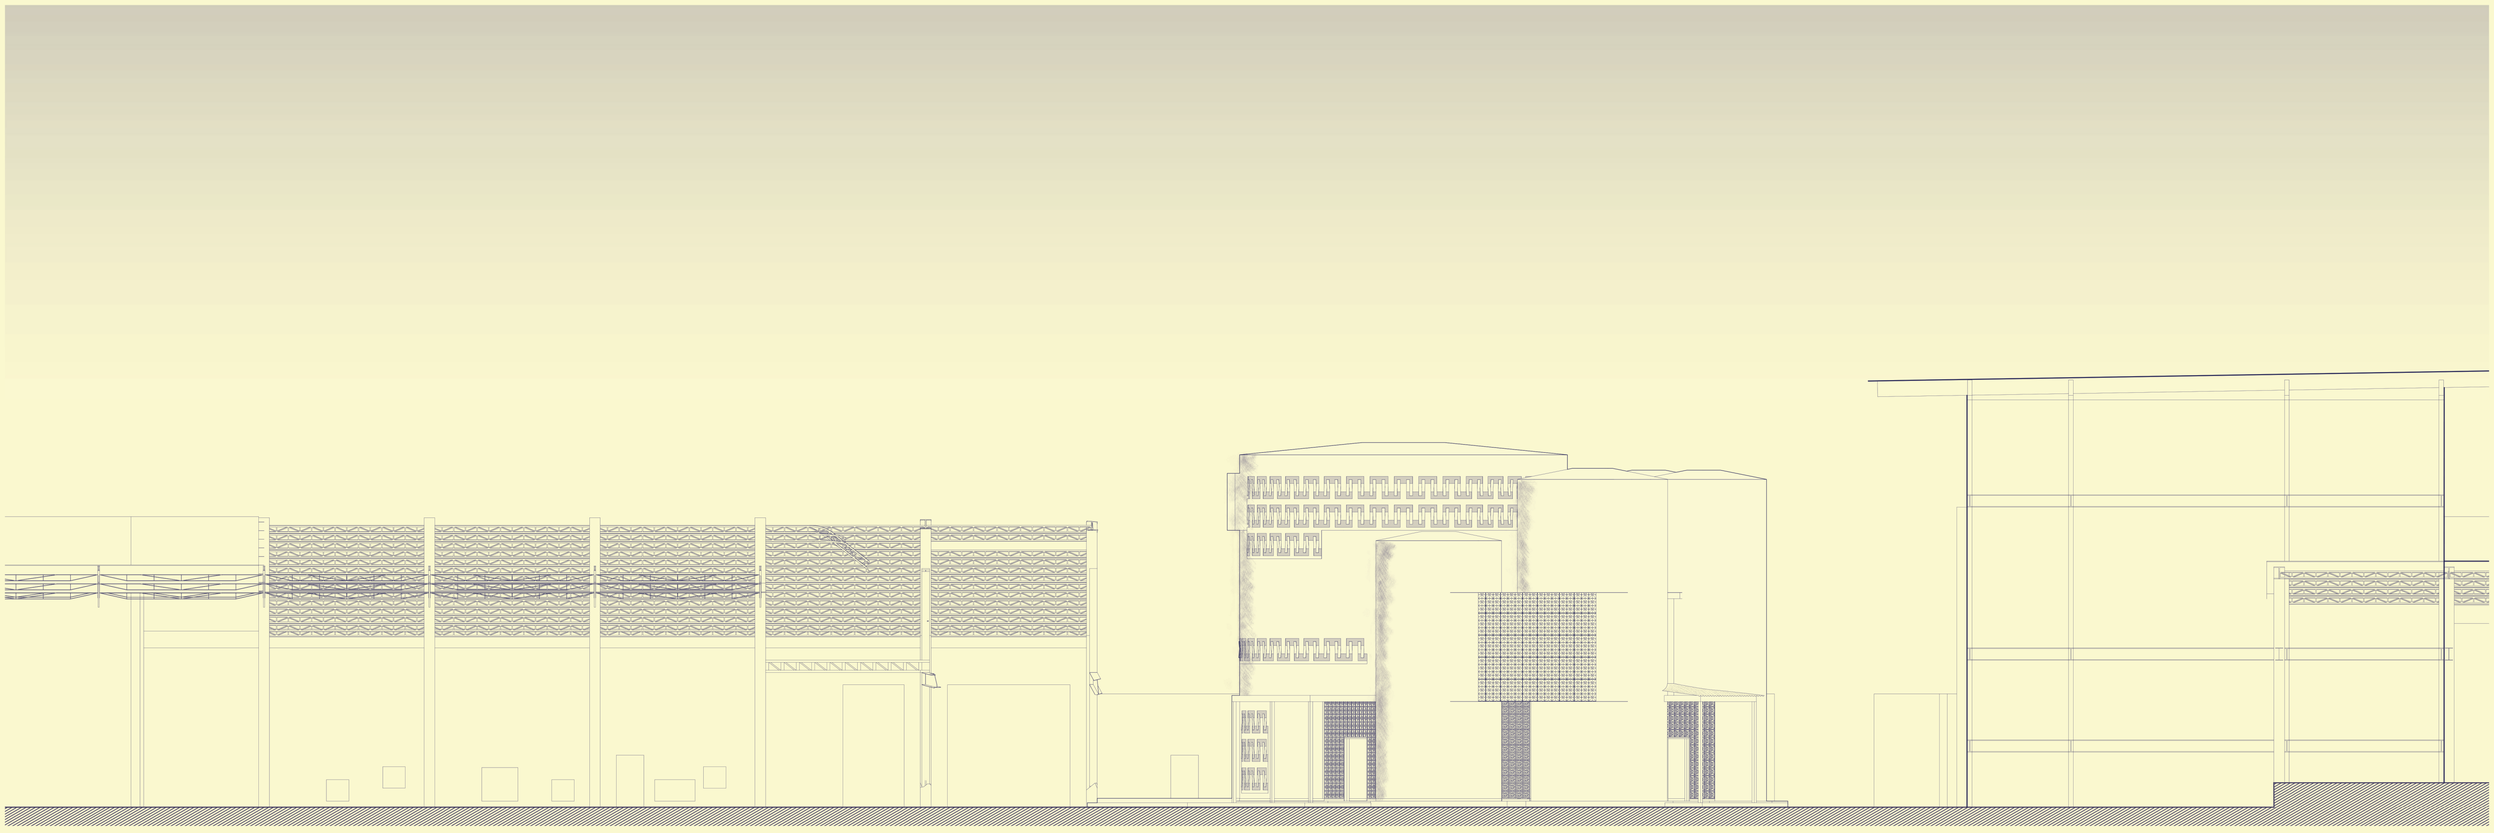


WEST 2 ELEVATION

1:100 m 1 5 10

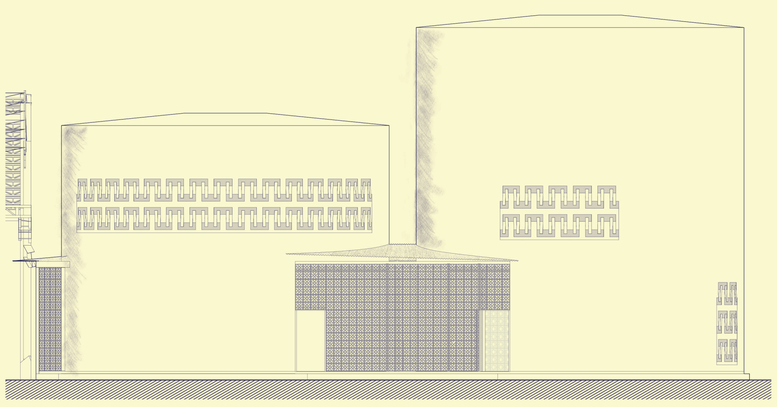


WEST ELEVATION

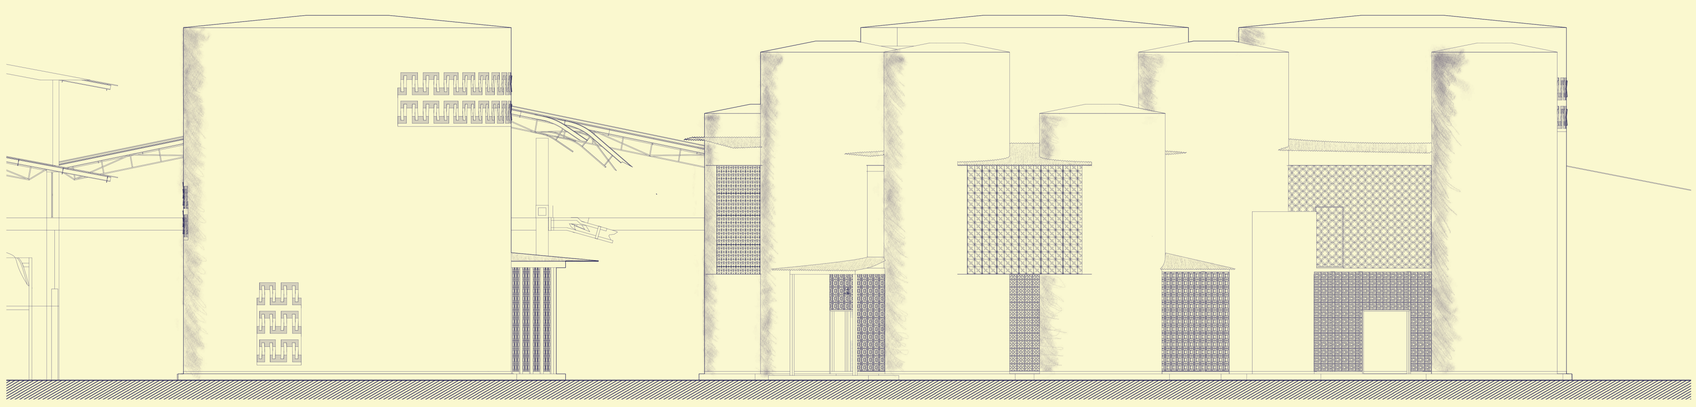

NORTH ELEVATION


1:100 m 1 5 10

CONSTRUCTION WEB

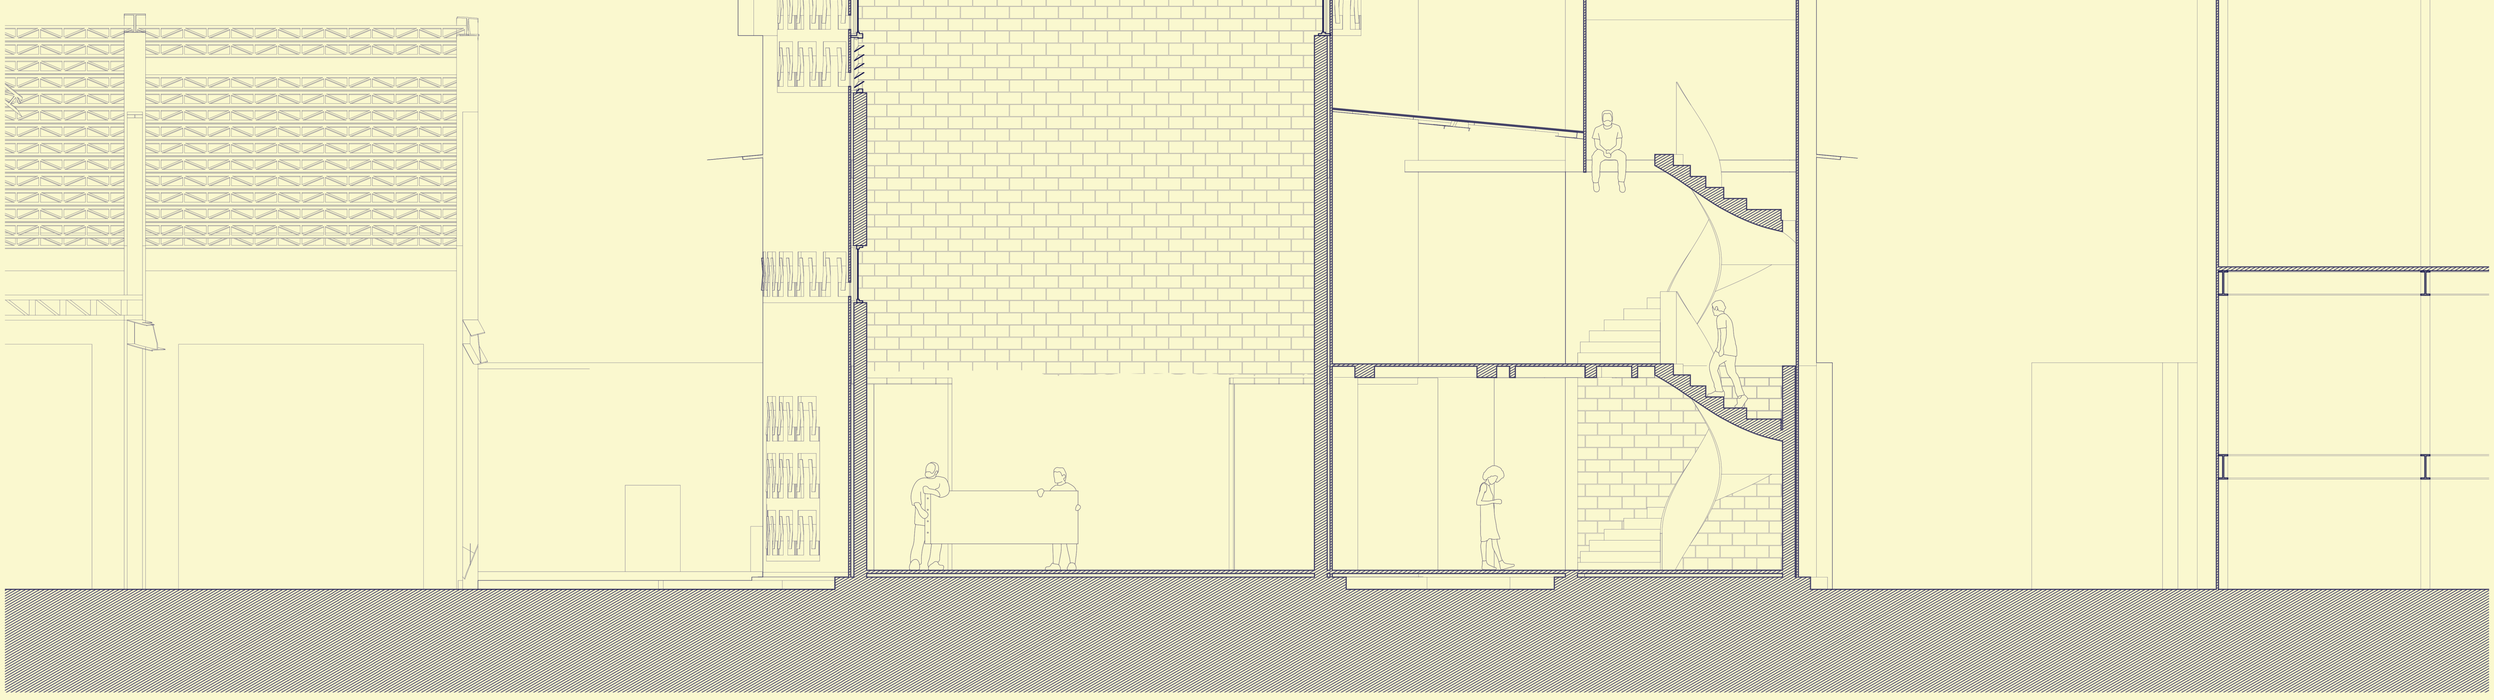


TINKER SPACE SECTION

1:50 m 1 2

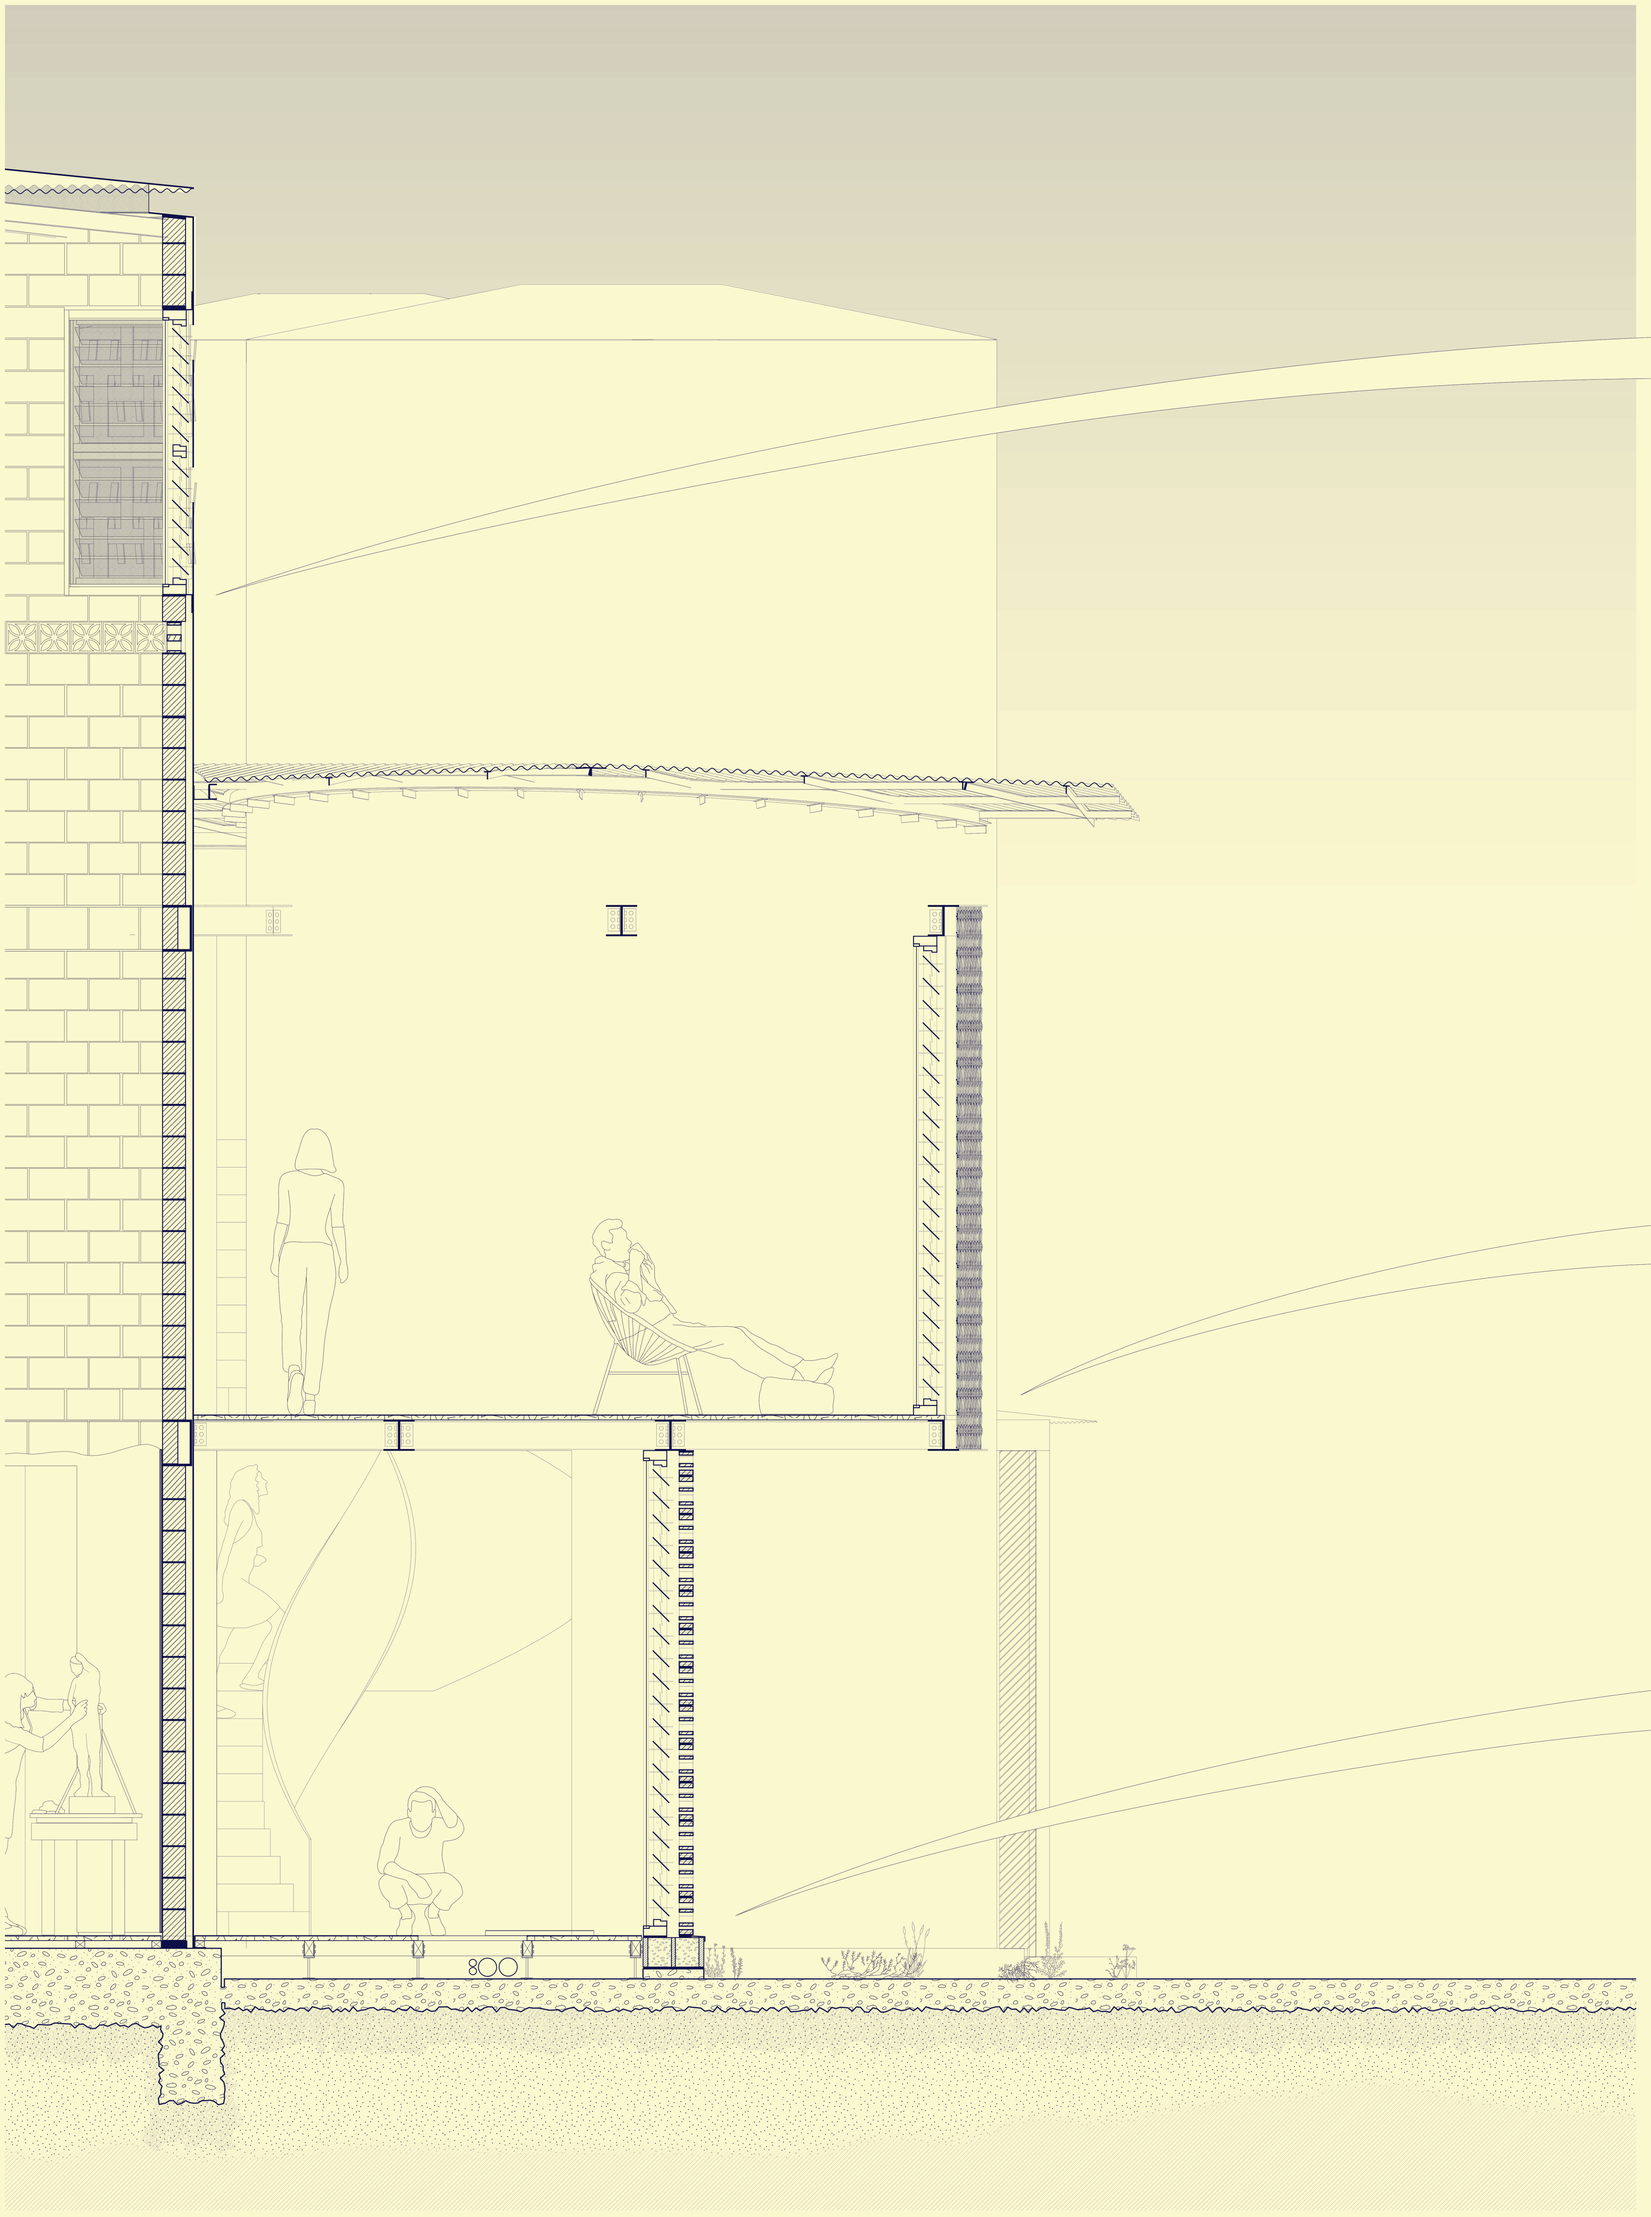


FACADE TYPE SECTION

1:20 mm 200 400 600 1000 2000

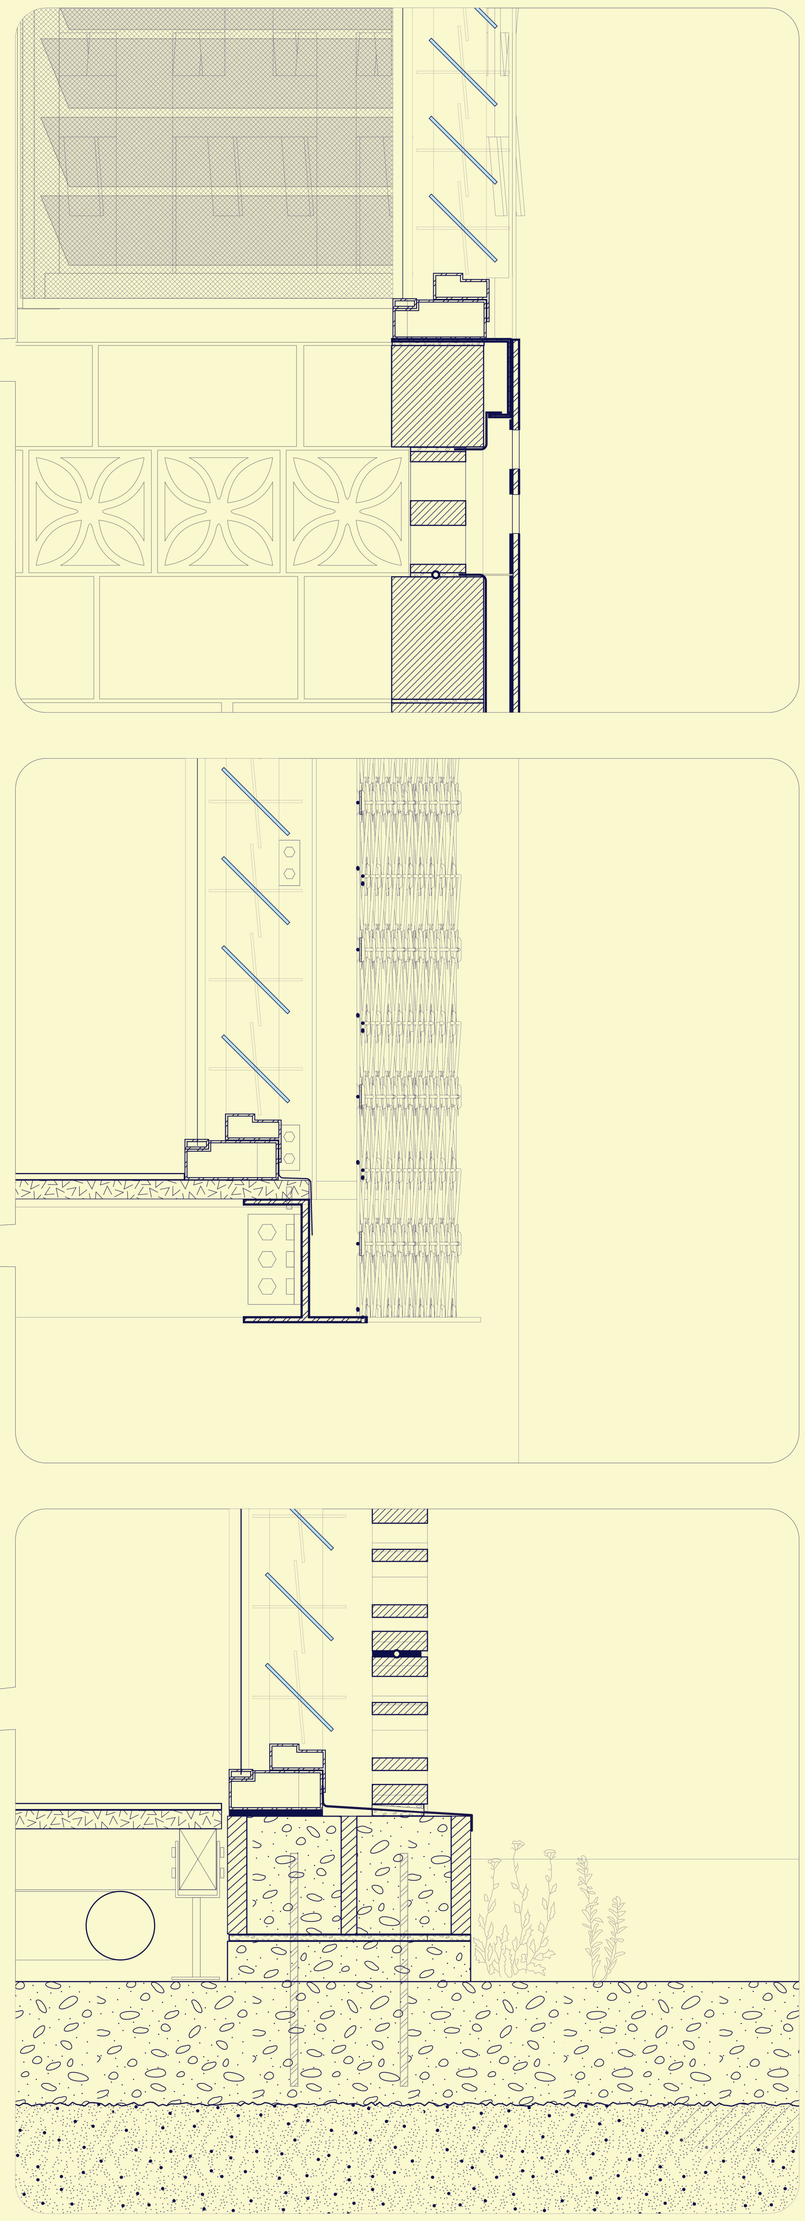


DETAILS

1:5 mm 50 100 150 200 250 500

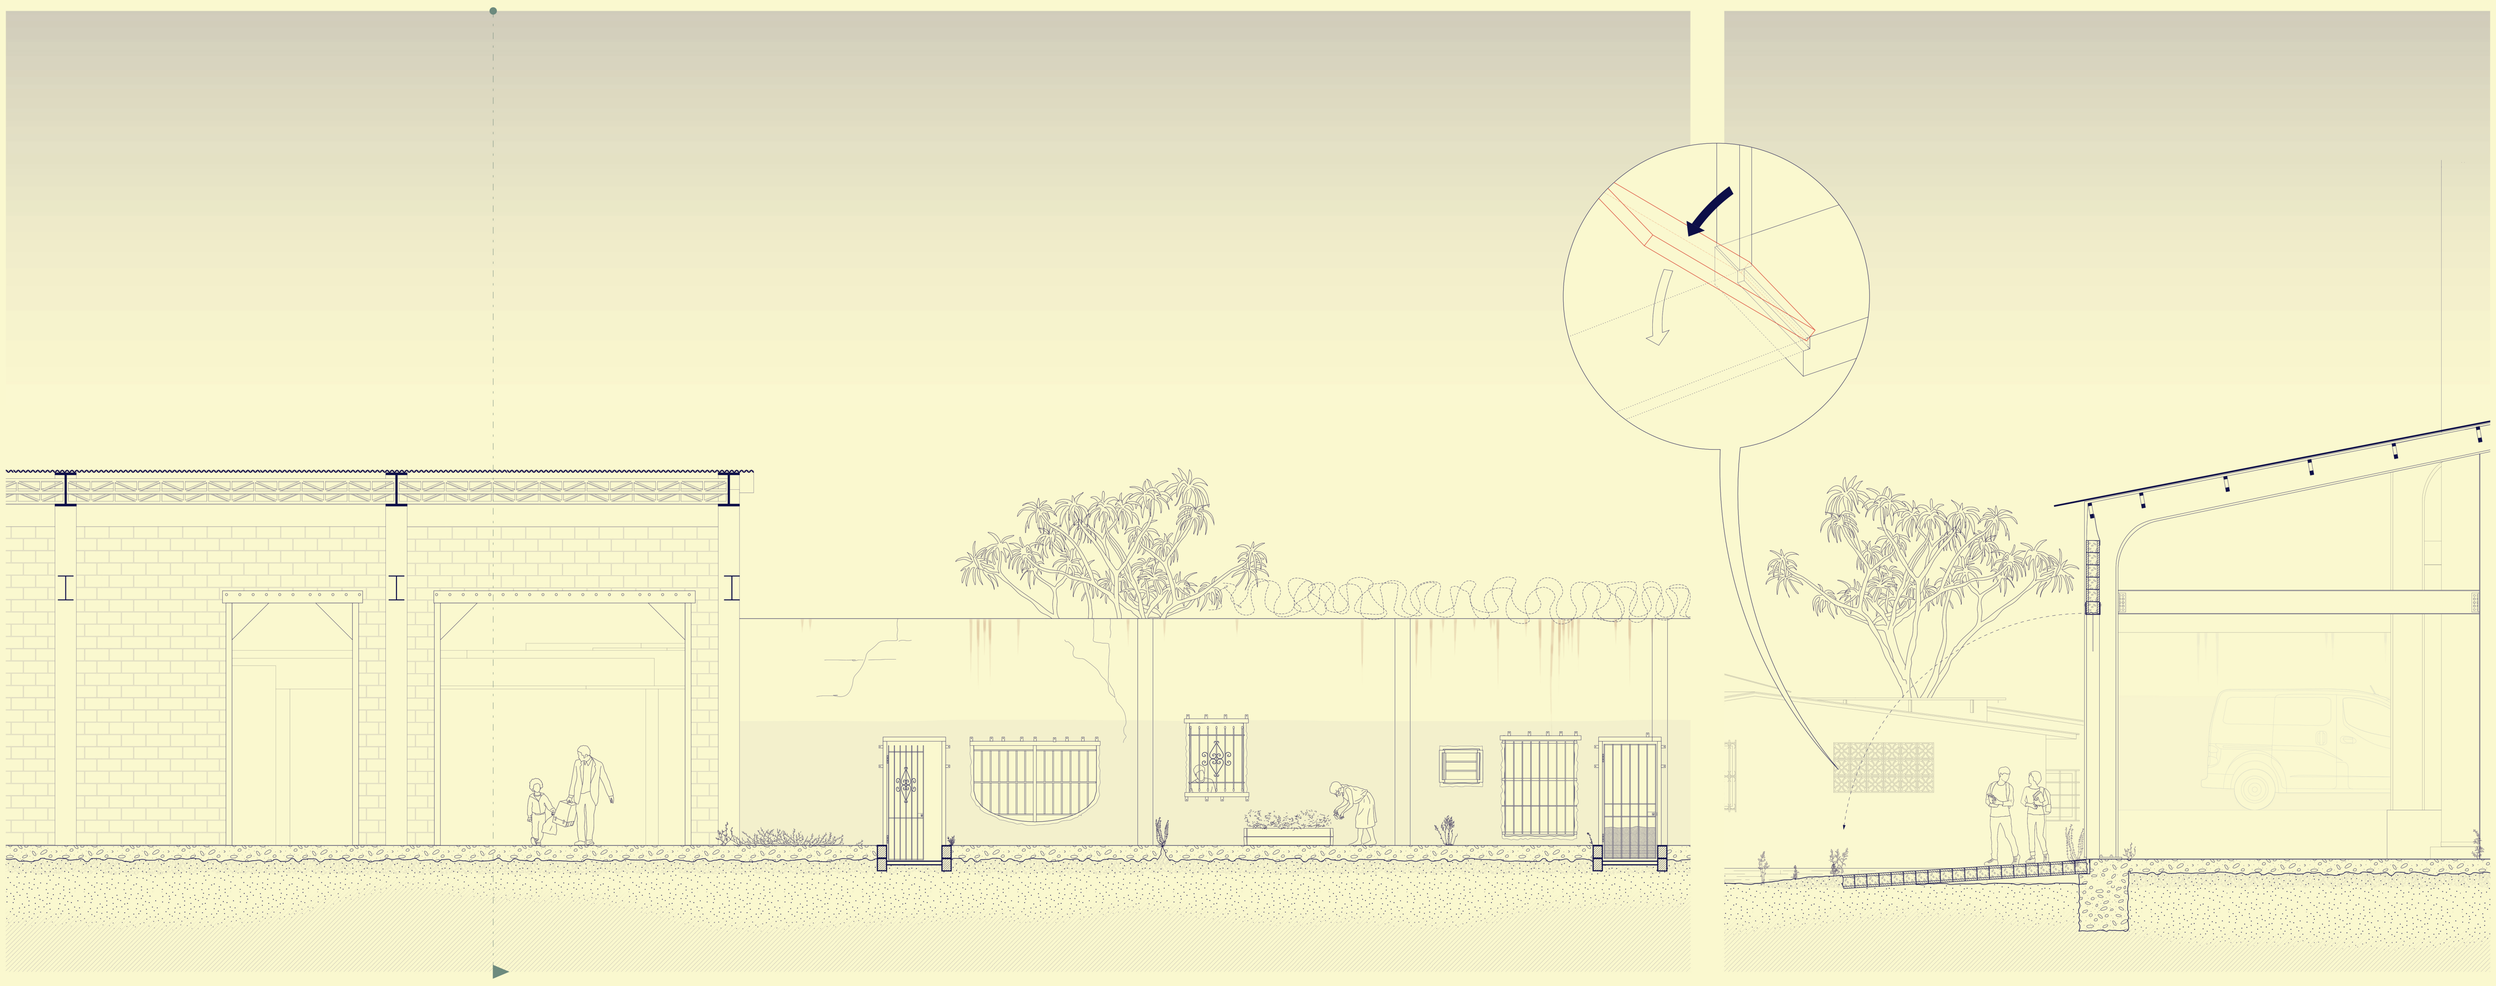


FACTORY/HOUSES ELEVATION & SECTION

1:50 0 1 5

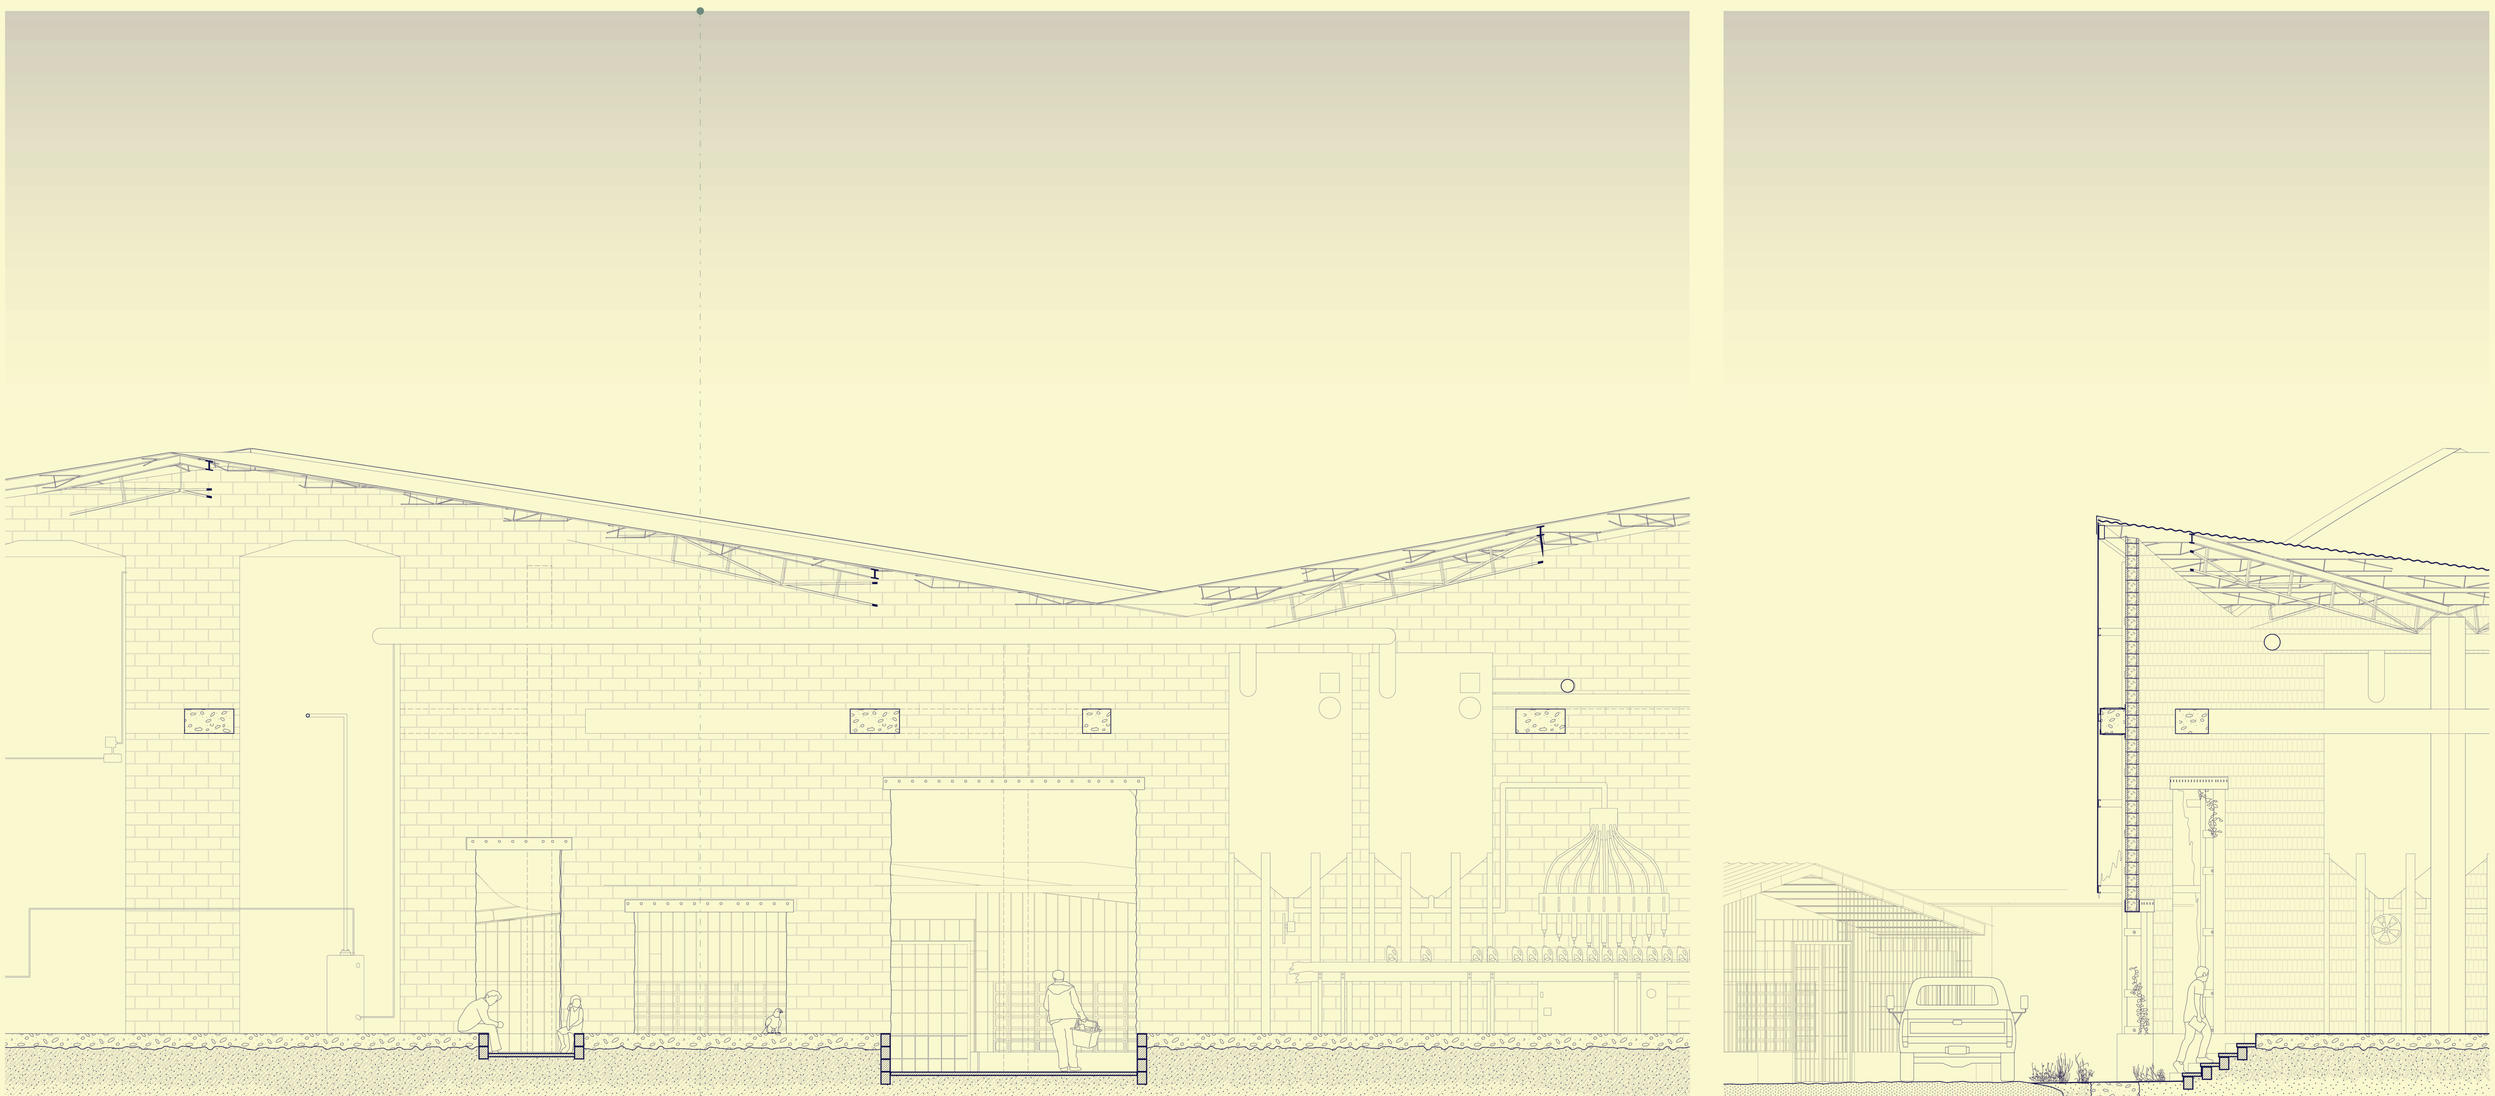

FACTORY/SCHOOL ELEVATION & SECTION

1:50 0 1 5

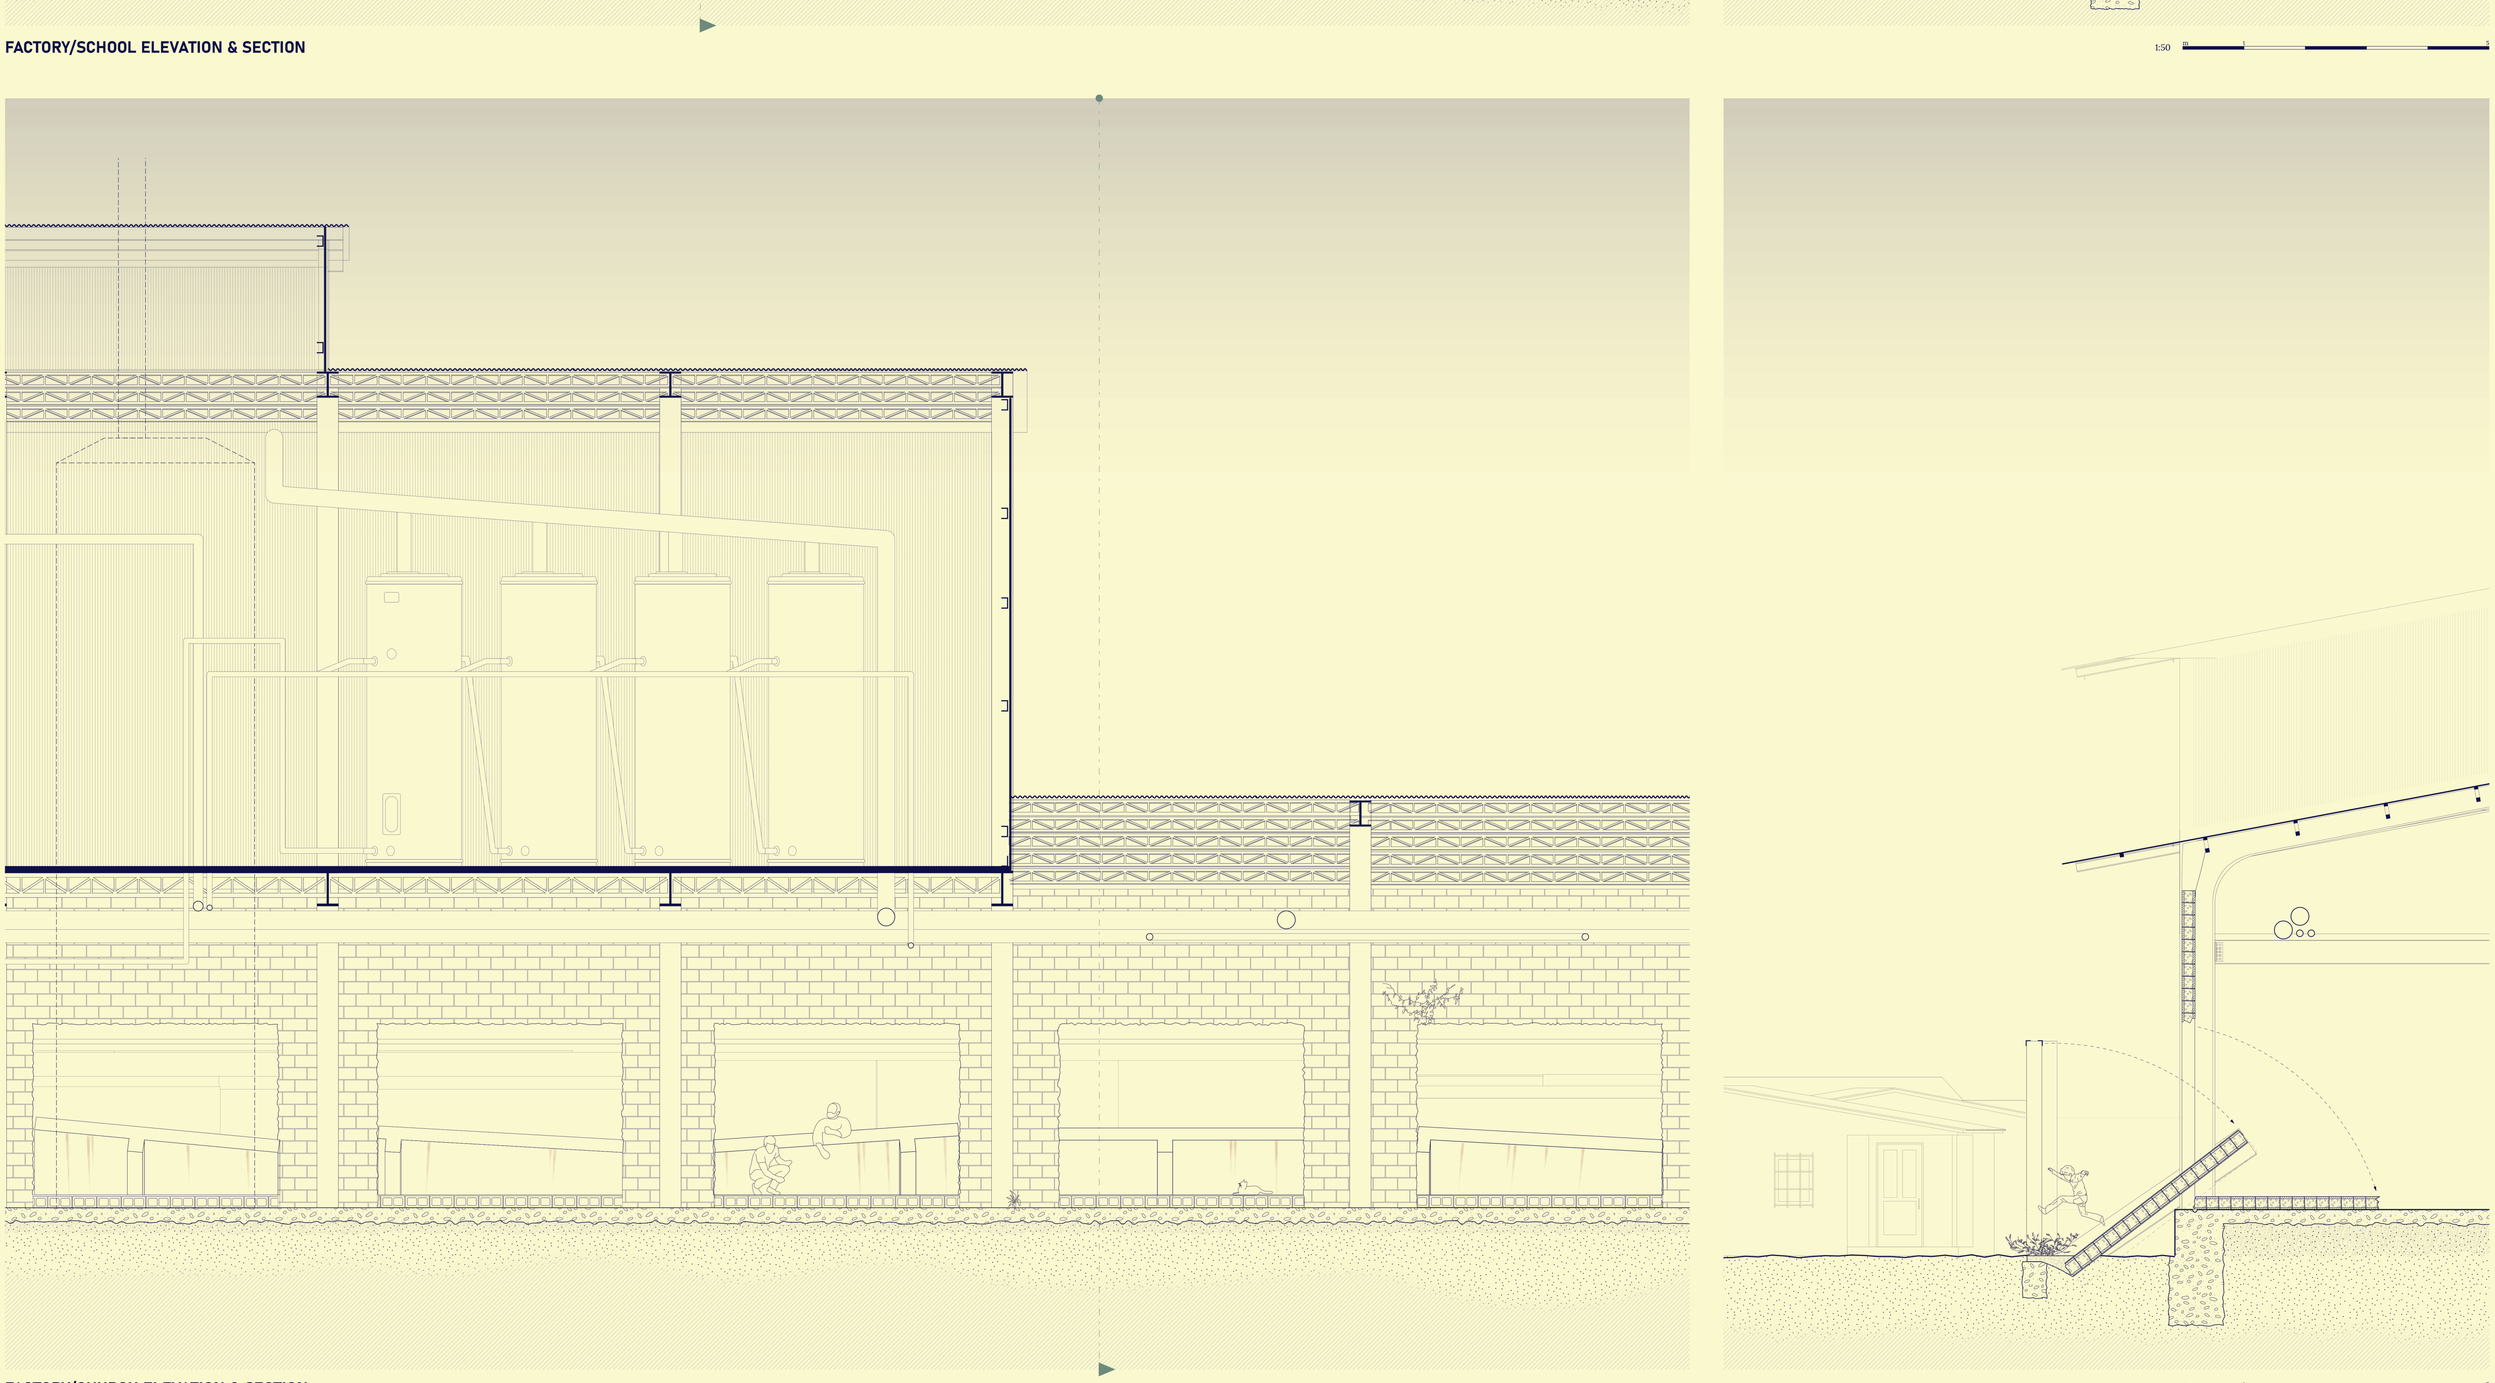

FACTORY/CHURCH ELEVATION & SECTION

1:50 0 1 5