

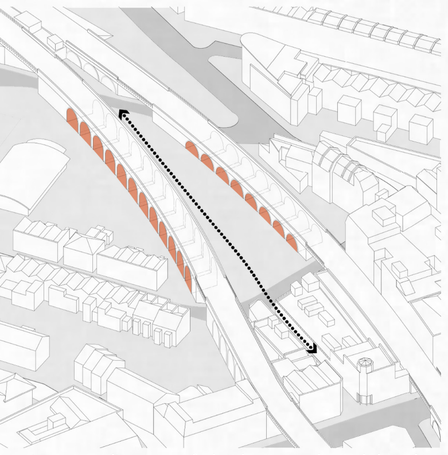


Linearity and sequence of related spaces underneath the railway tracks give an opportunity to create the street-like urban space.

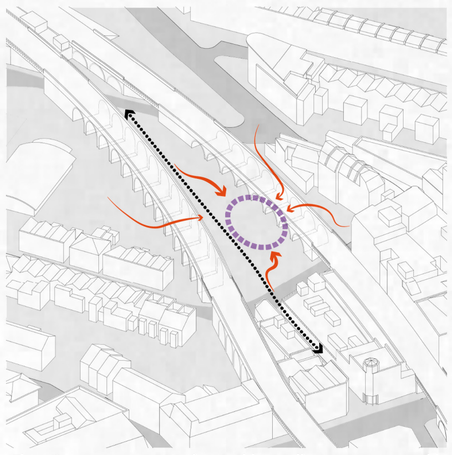


The Stage, a space for public self-expression, would break the linear movement and would gather people from the neighbourhood like squares do in the urbanscape.

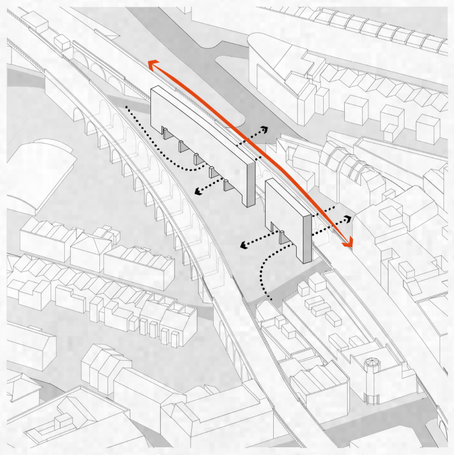


The specifically designed massive concrete wall would provoke street artists to act with its form and would become a canvas for them. The relations between spaces on the ground floor would be maintained though.



The programme of the building - the artistic workshop, the hostel for visiting artists and further amenities - was designed to be realised in steps. Building would be developed due to the idea of bricolage.

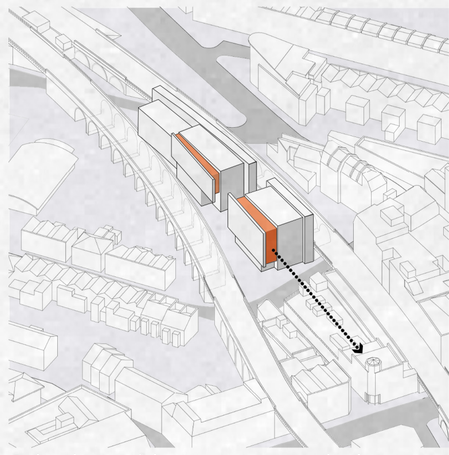

Further elements of the structure are arranged in layers to reinforce the idea of bricolage, the linear character of the space and it would highlight interesting elements in the context.

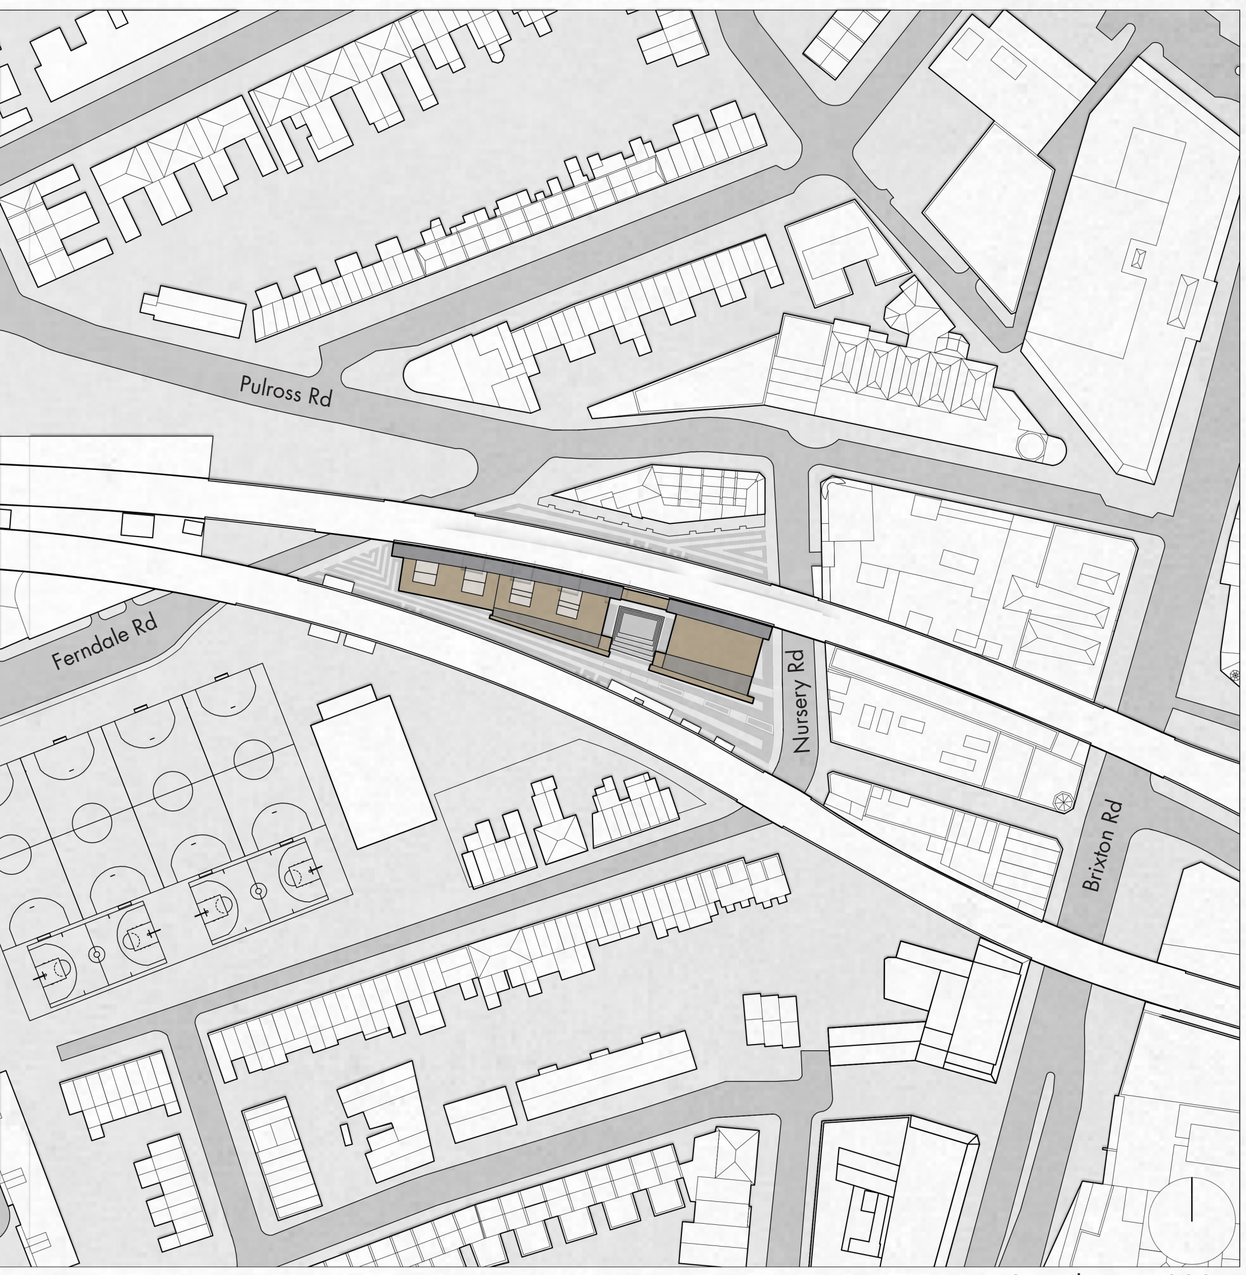

Site plan 1:1000



Axonometric view 1:750



MACIEJ KRÓL | 5163463,
TU DELFT: MSc 3, ADC Graduation Studio 2020/21
TUTORS: Joran Kuijper, Florian Eckardt, Alper Alkan

Exhibition hall

Hostel's hall


Workshop's hall

±0,00

-0,75


0.1 Exhibition room
0.2 Screening room
0.3 Restaurant
0.4 Kitchen
0.5 Service room
0.6 Cafeteria
0.7 Commercial office
0.8 Mediatheque
0.9 Store

Ground floor plan 1:200

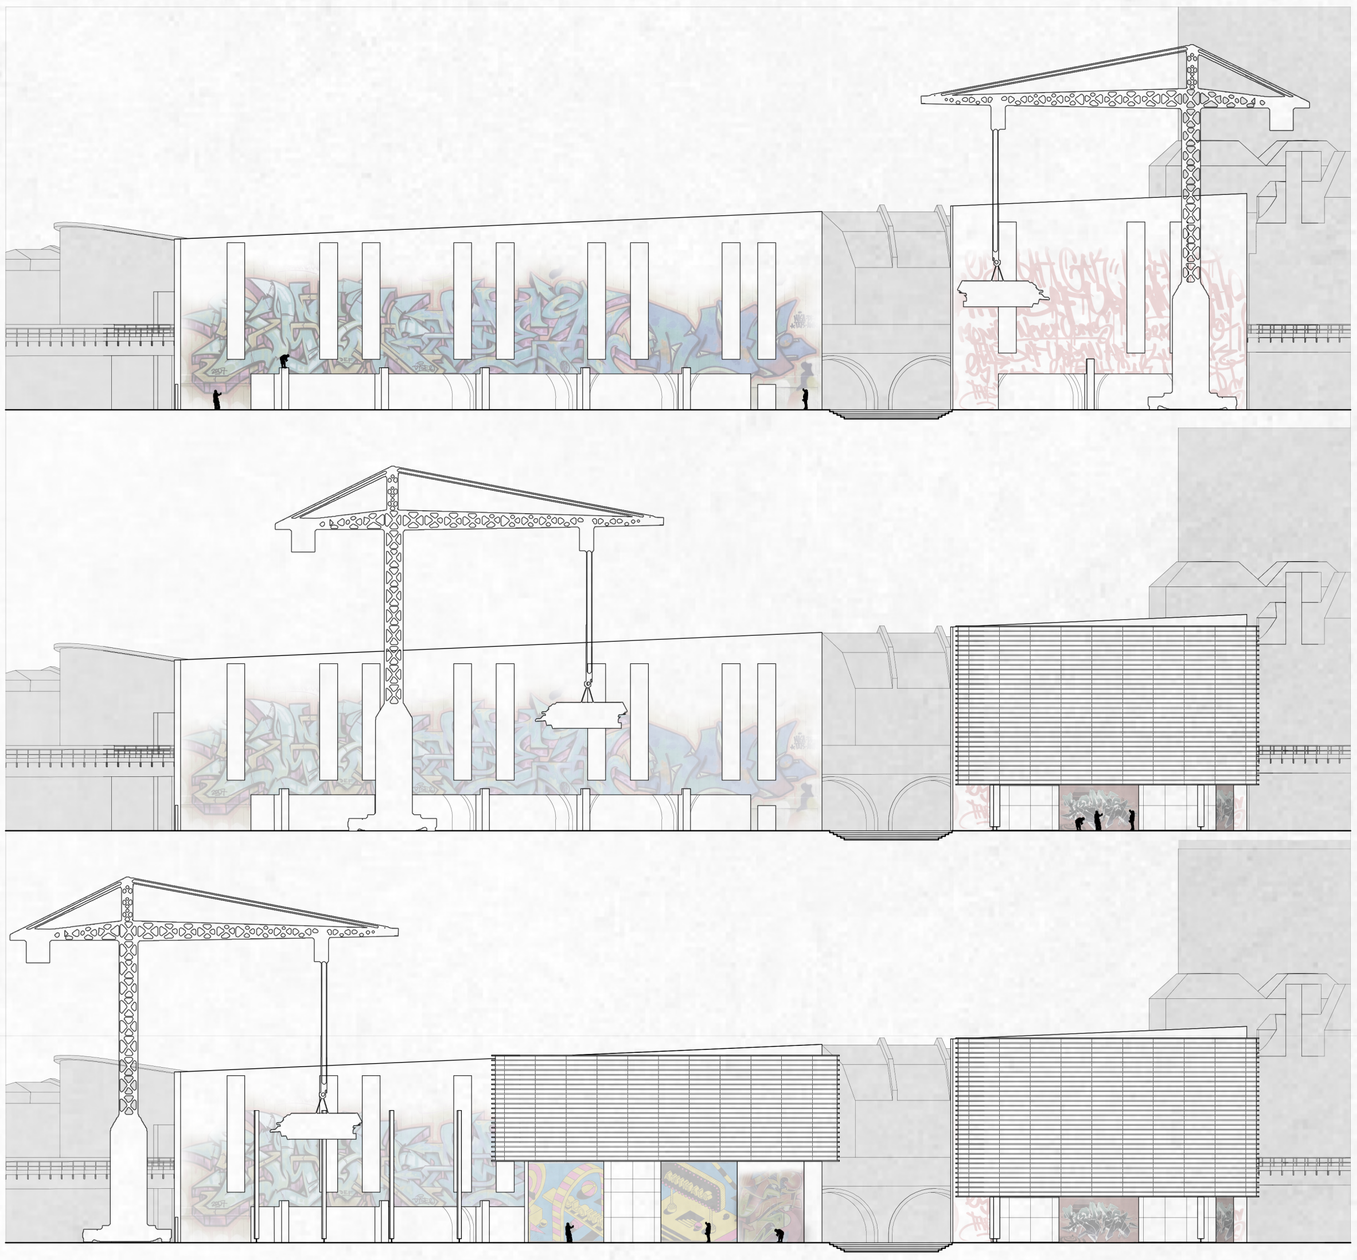



Schematic timeline of the construction
due to the idea of bricolage.

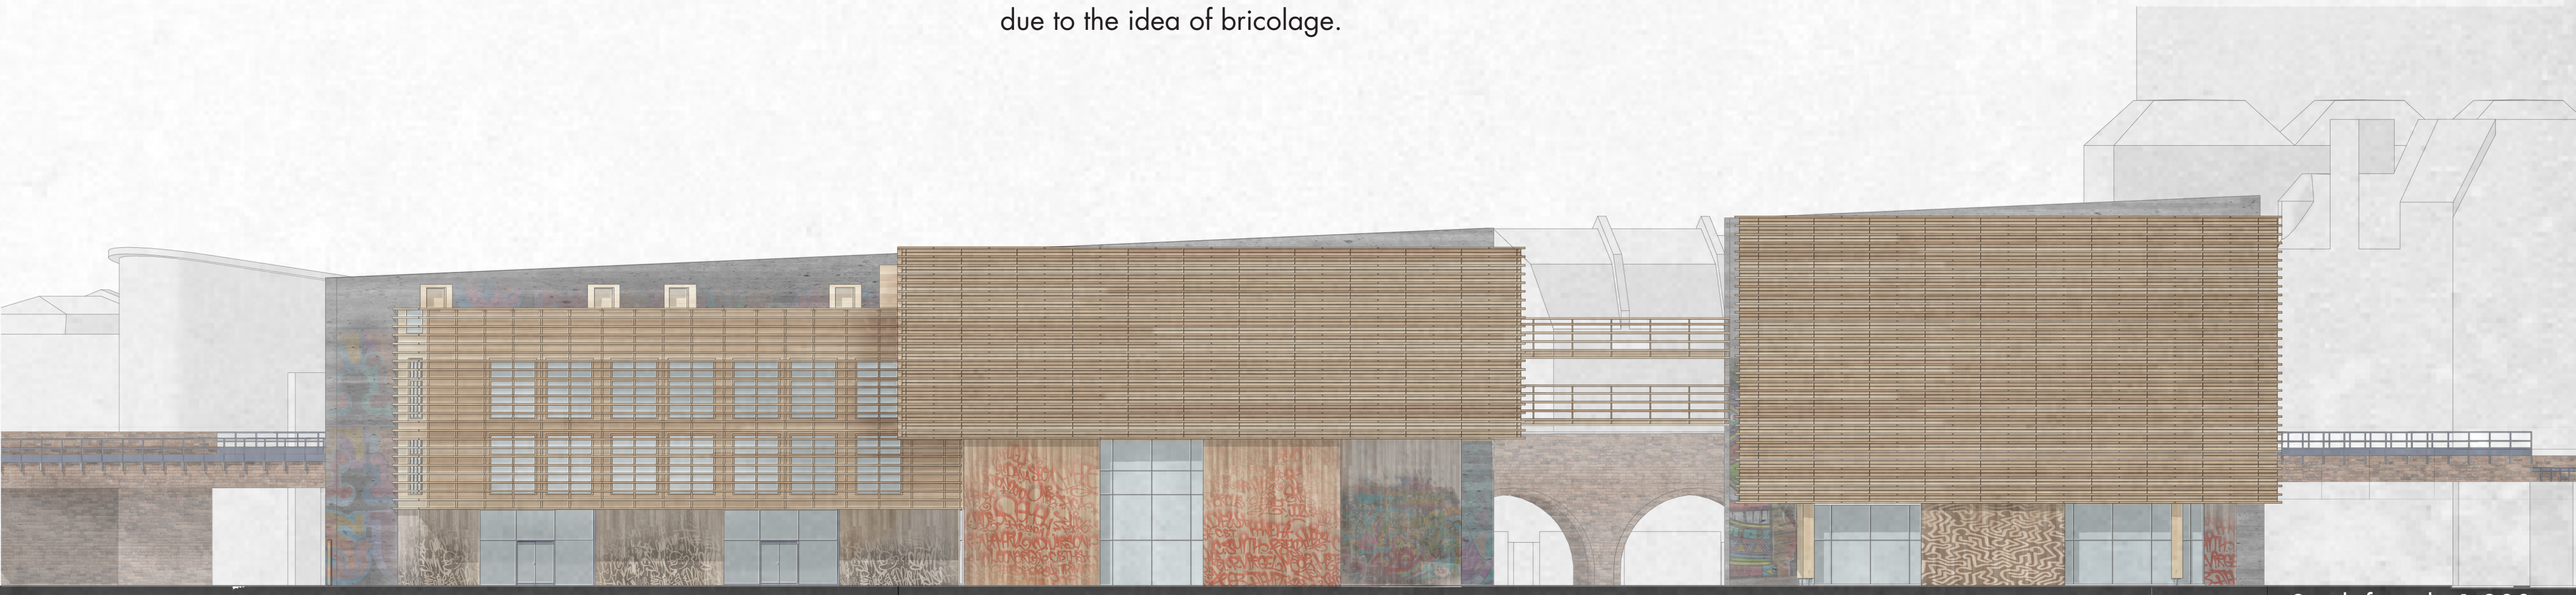

South facade 1:200

MACIEJ KRÓL | 5163463
TU DELFT: MSc 3, ADC Graduation Studio 2020/21



+1 floor plan 1:200






Hostel's room interior

Workshop interior



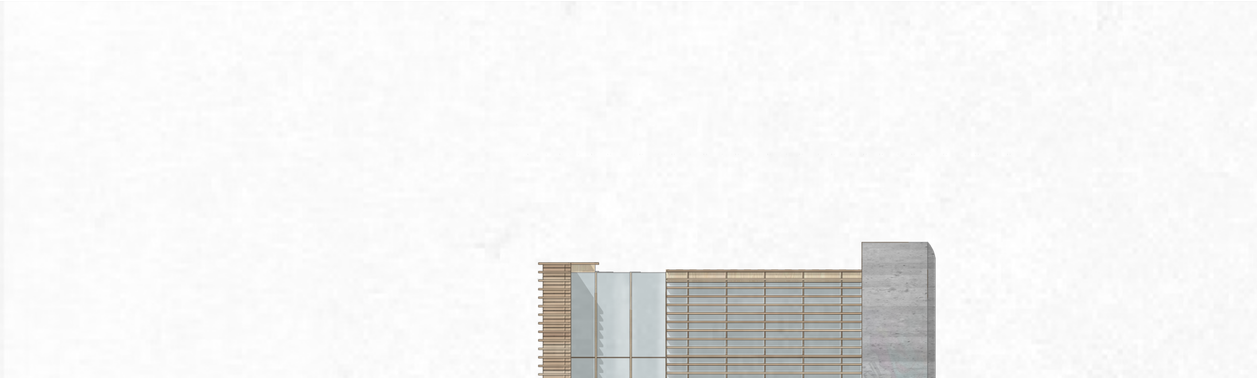


Workshop:
East facade 1:200




Workshop:
West facade 1:200

MACIEJ KRÓL | 5163463
TU DELFT: MSc 3, ADC Graduation Studio 2020/21

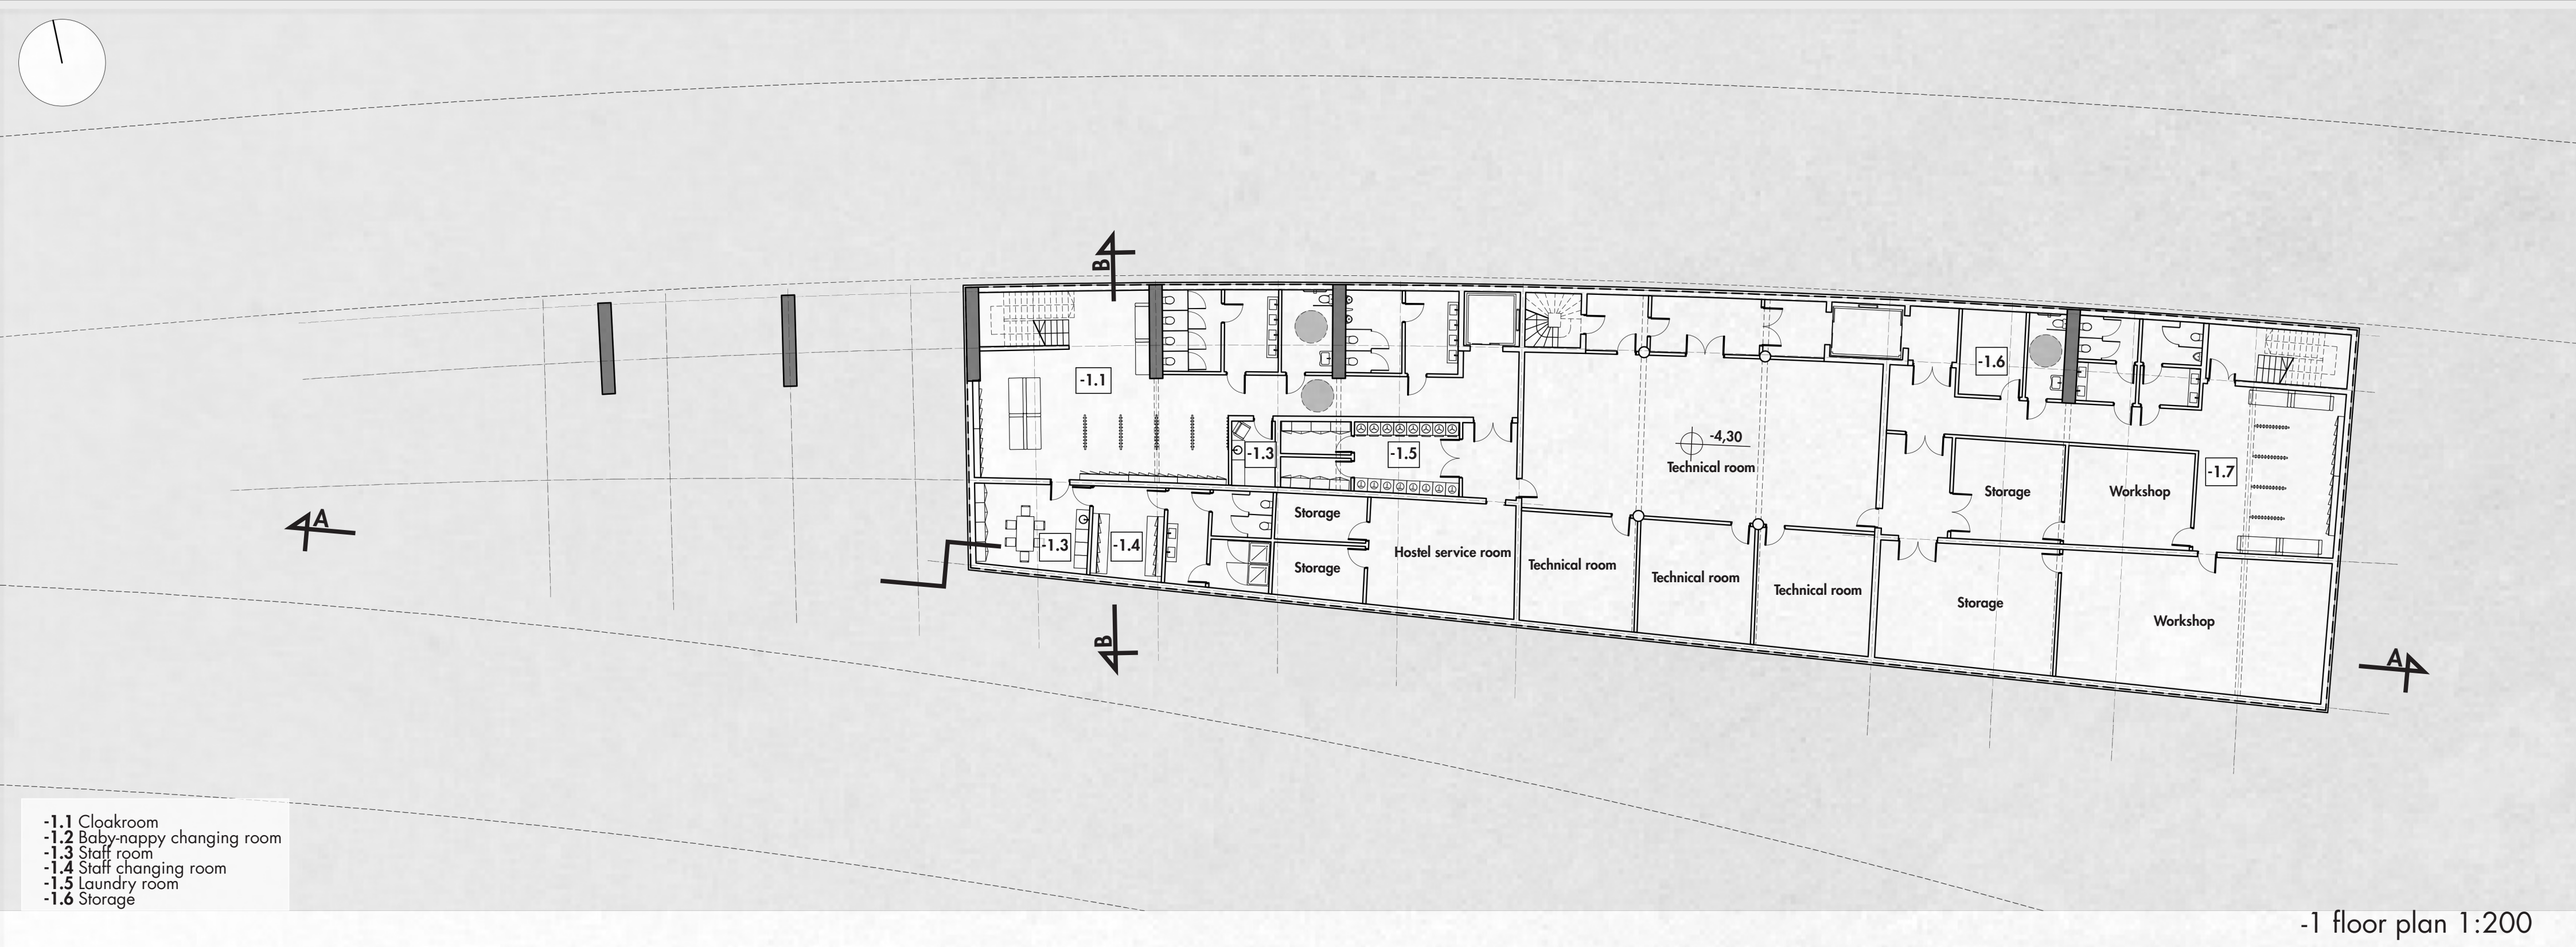


-1.1 Cloakroom
-1.2 Baby-nappy changing room
-1.3 Staff room
-1.4 Staff changing room
-1.5 Laundry room
-1.6 Storage

-1 floor plan 1:200

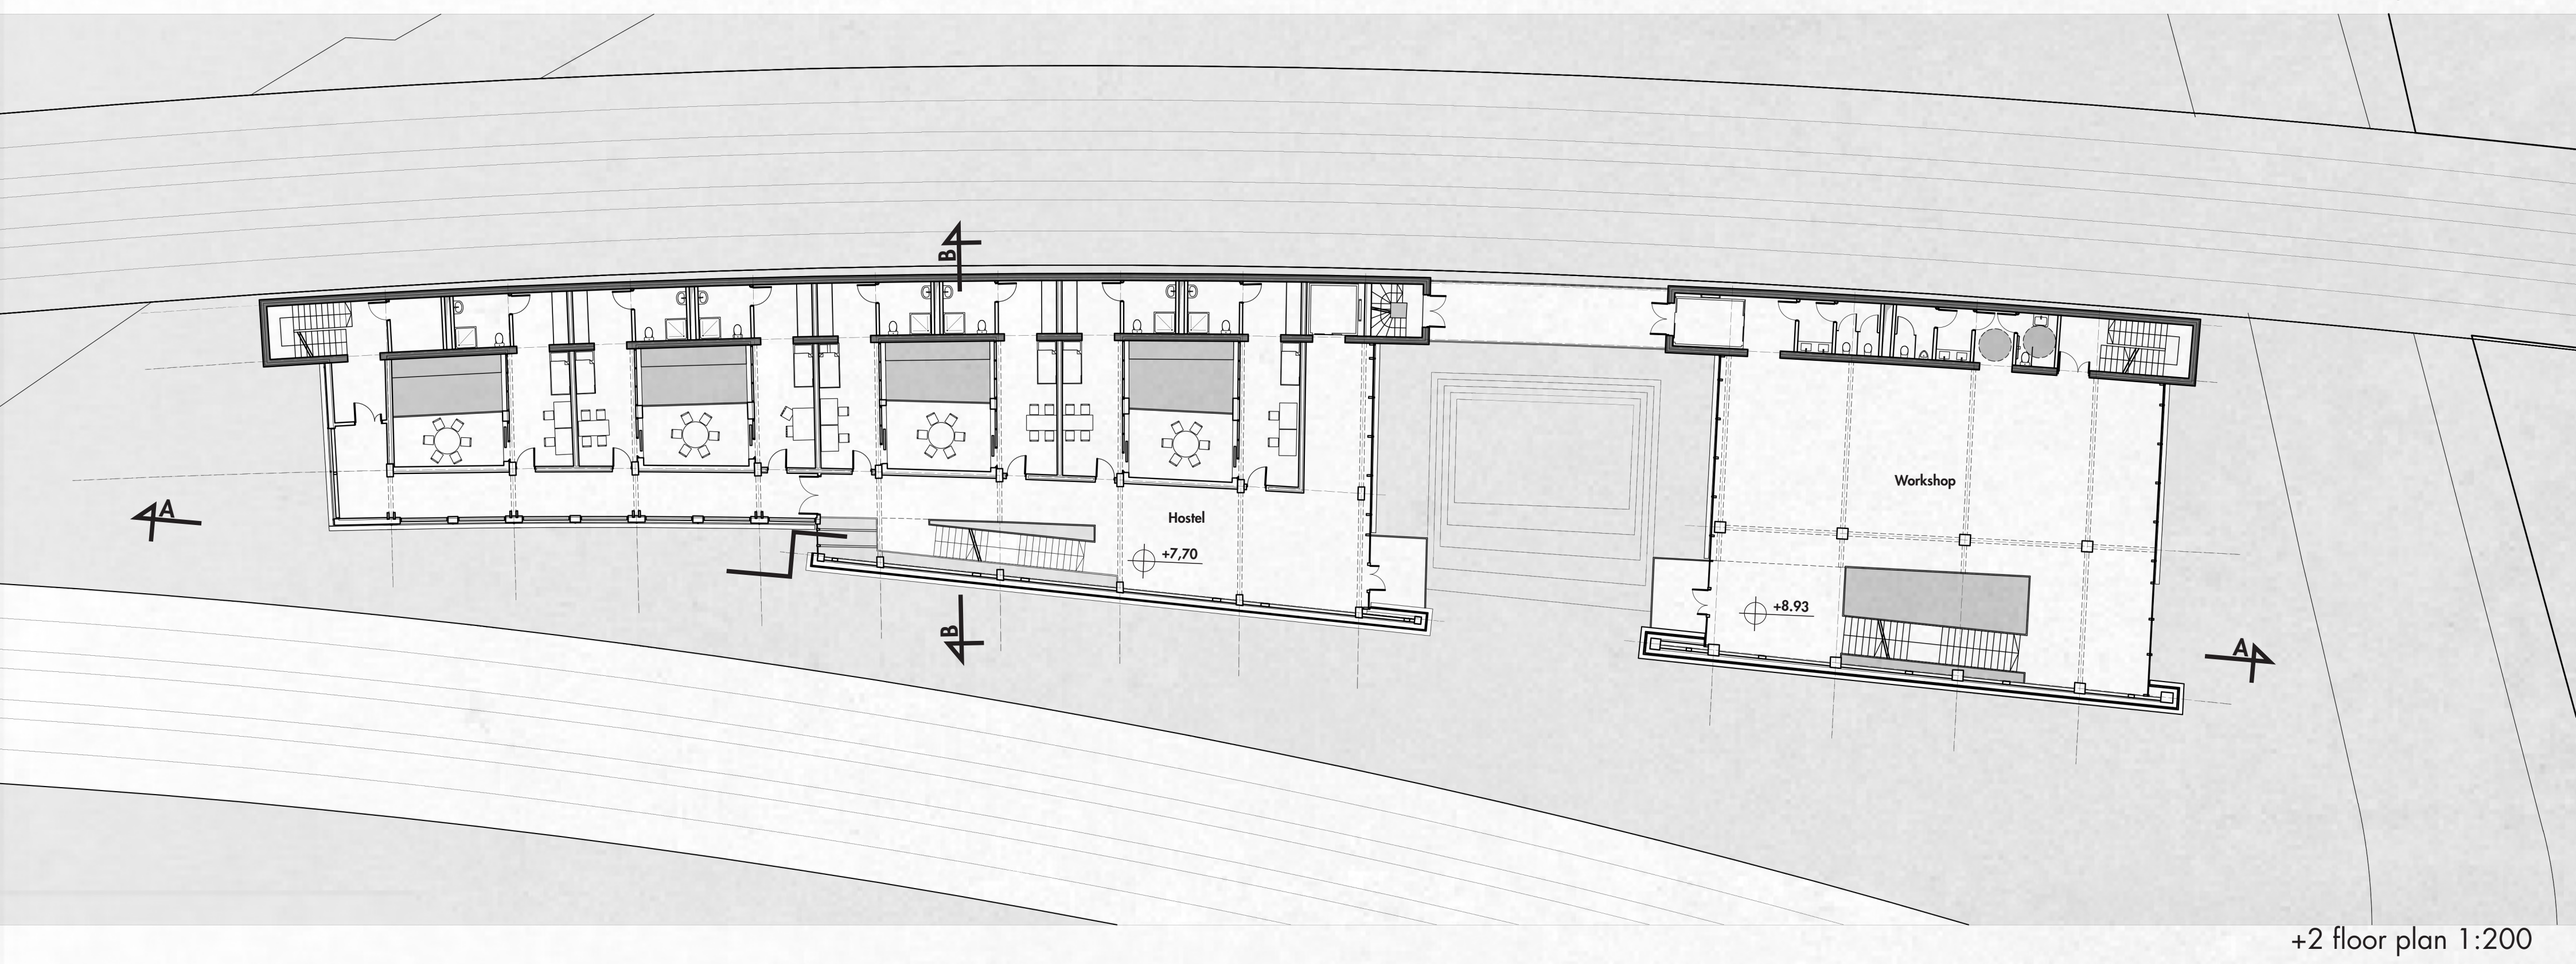

+2 floor plan 1:200

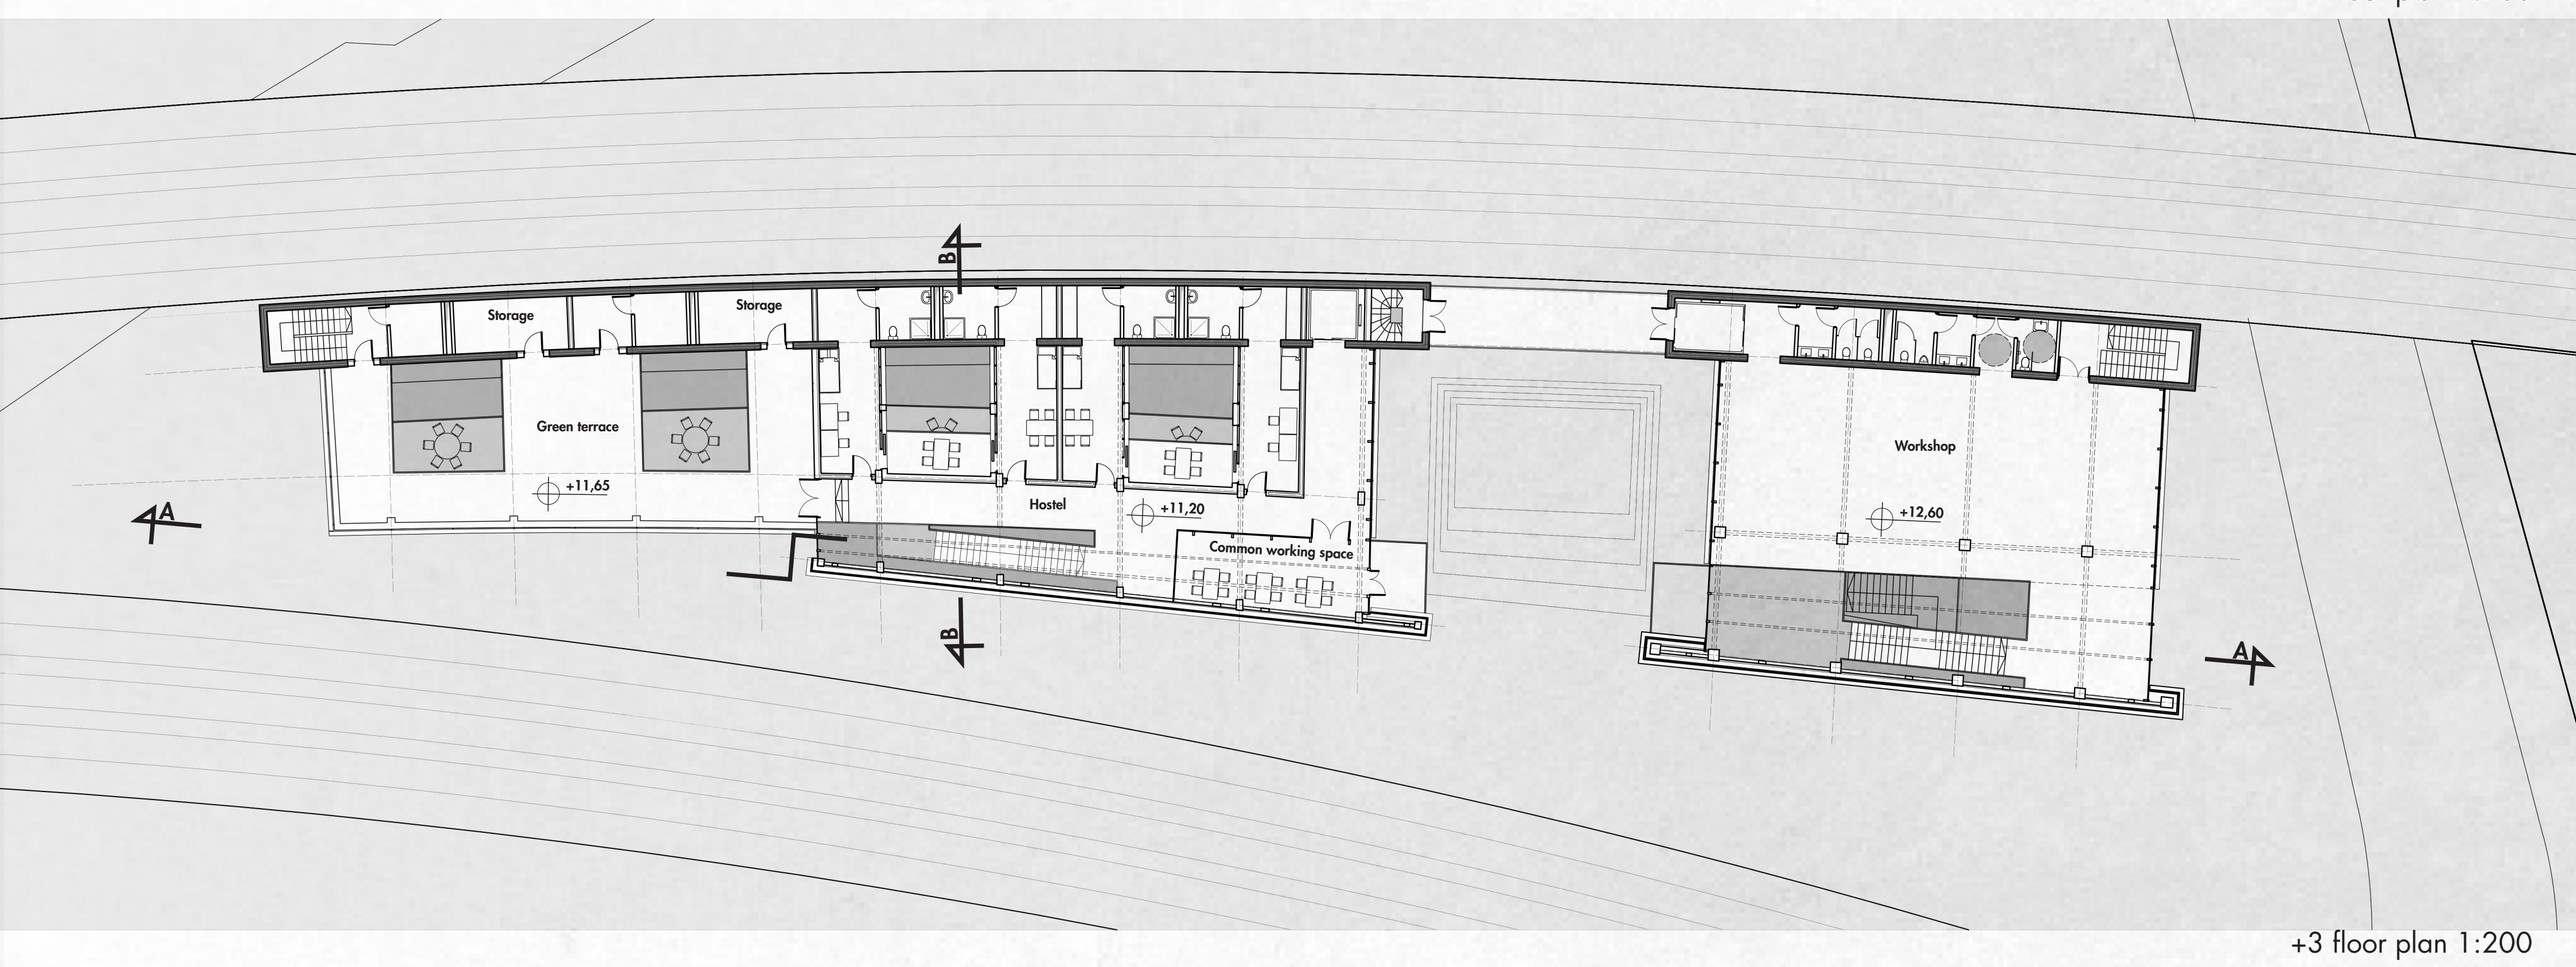


+3 floor plan 1:200



North facade 1:200


MACIEJ KRÓL | 5163463
TU DELFT: MSc 3, ADC Graduation Studio 2020/21

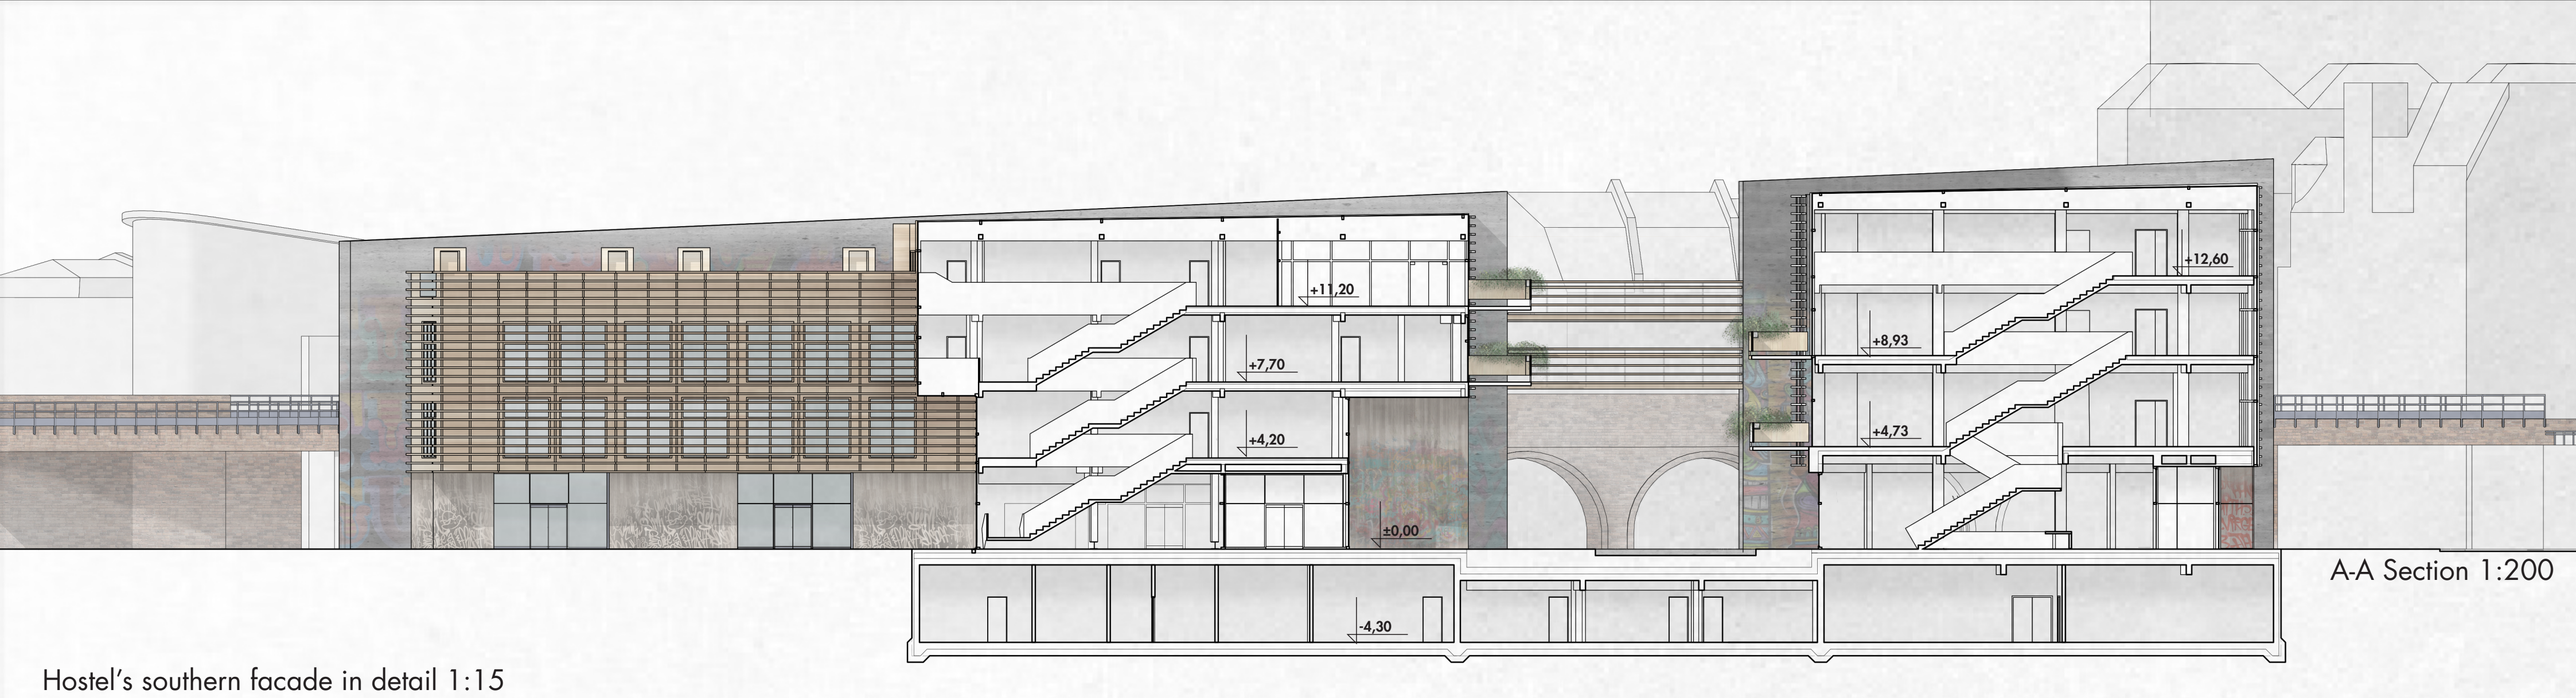


A-A Section 1:200

Hostel's southern facade in detail 1:15




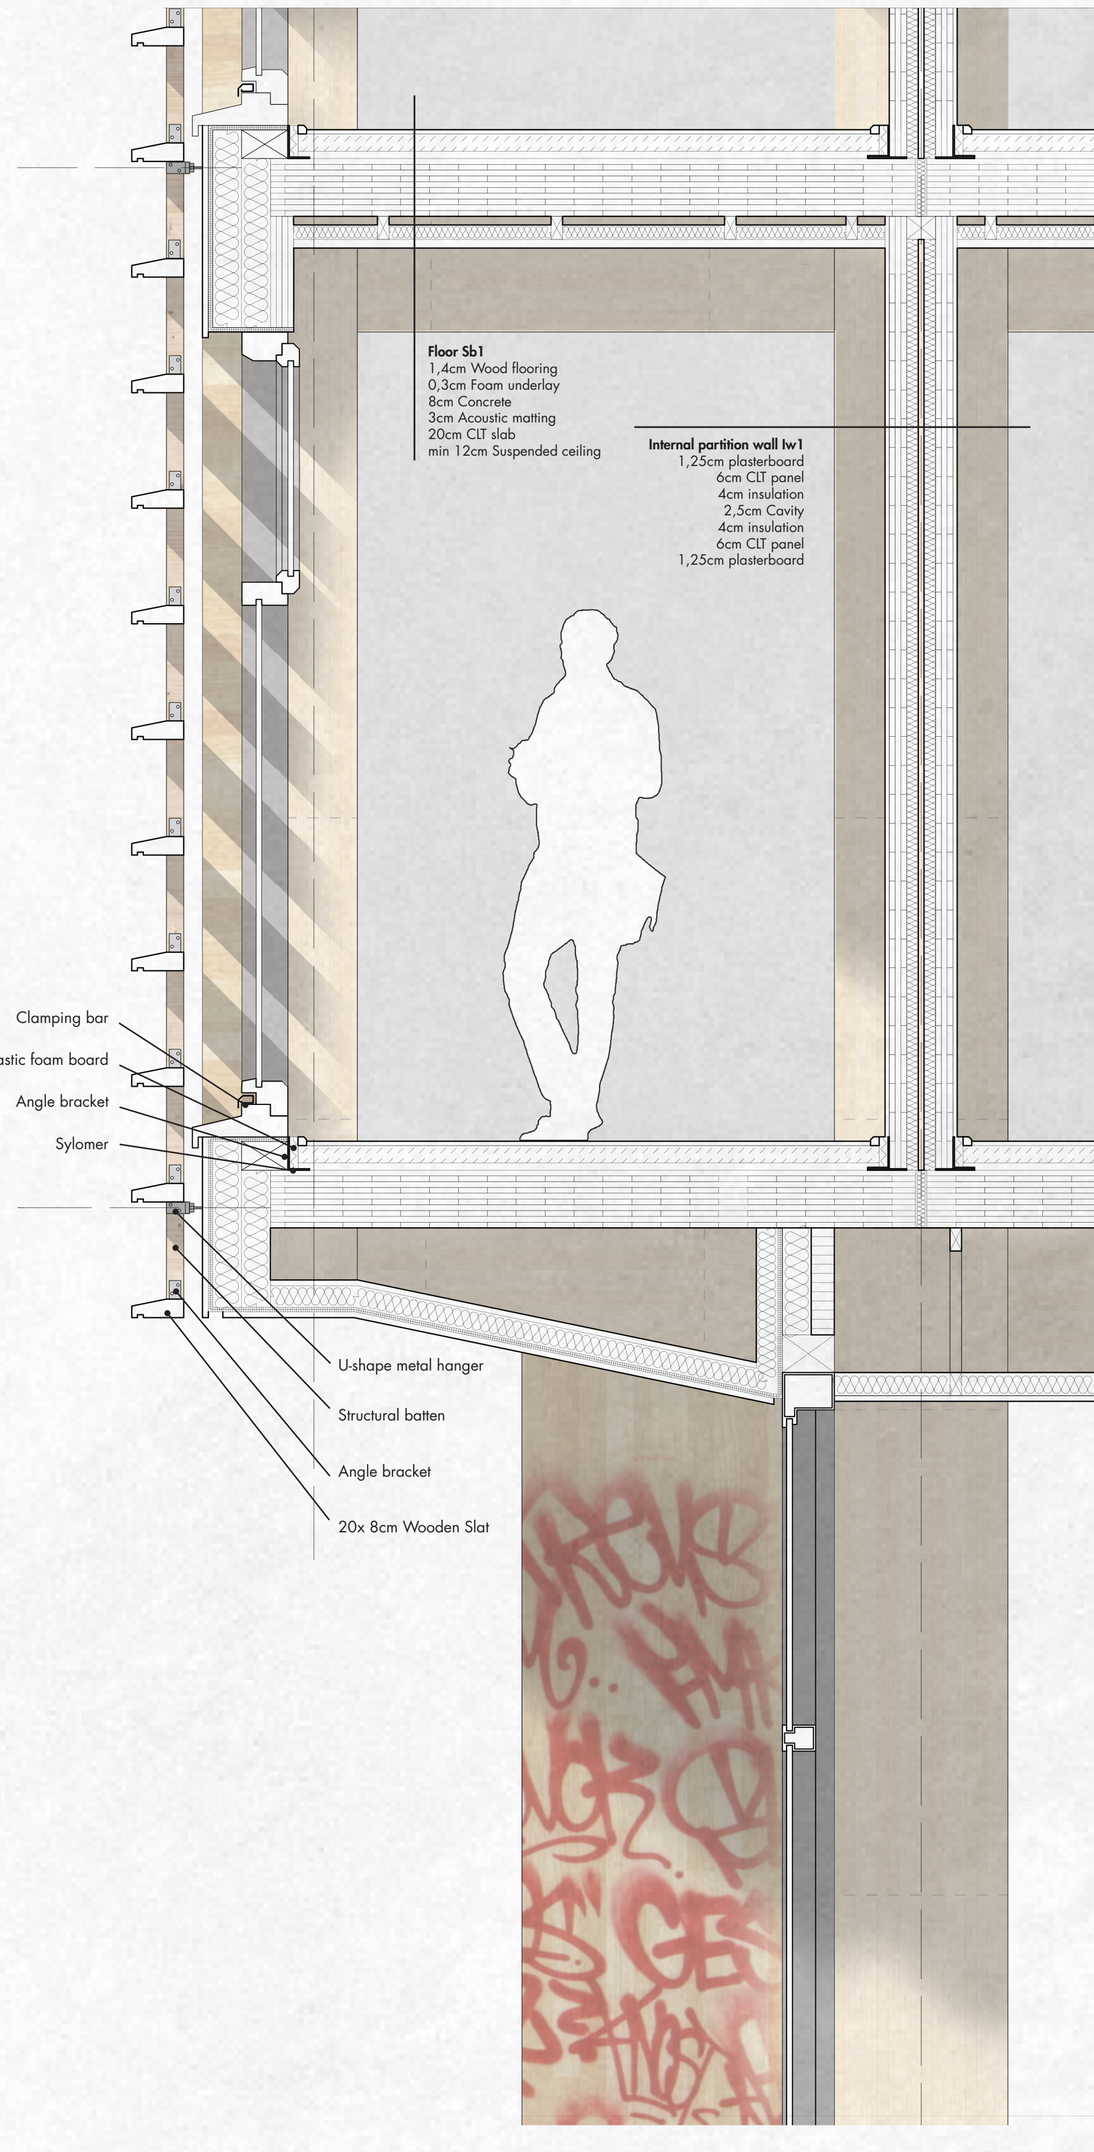

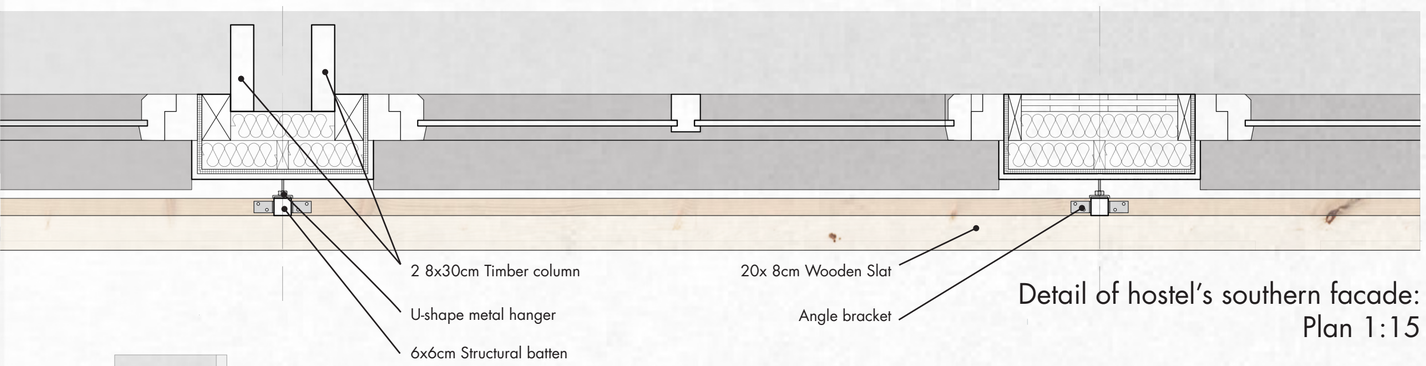

Detail of hostel's southern facade:
Plan 1:15

Detail of hostel's southern facade:
Section 1:15

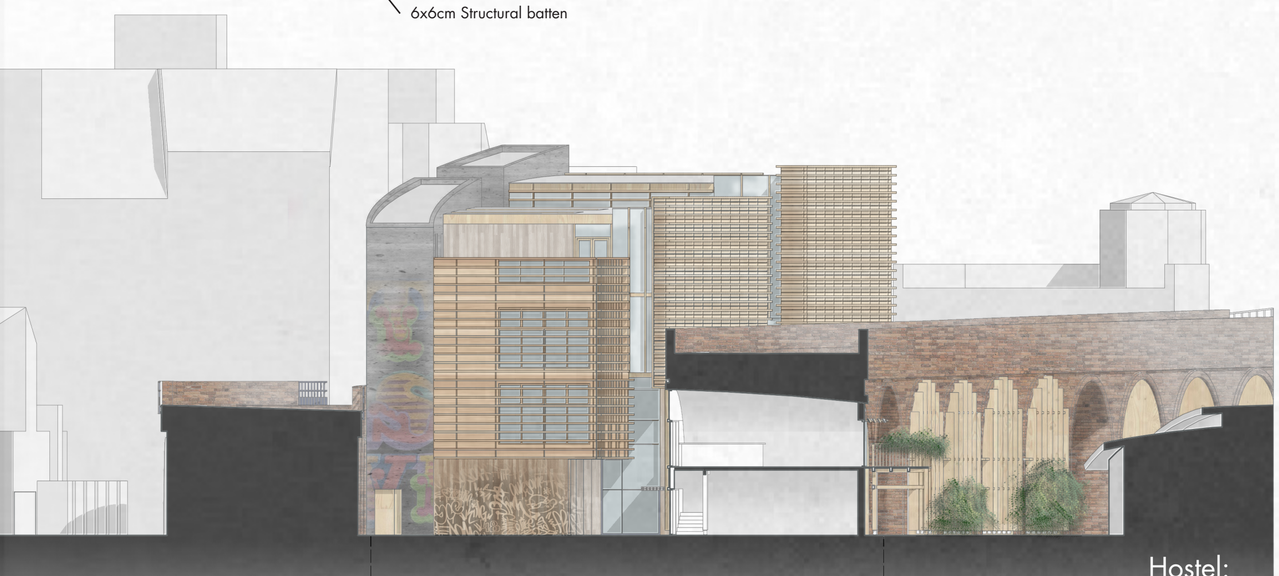

Hostel:
West facade 1:200



Hostel:
East facade 1:200

MACIEJ KRÓL | 5163463
TU DELFT: MSc 3, ADC Graduation Studio 2020/21

Workshop

Hostel, 1st part


Hostel, 2nd part

Noise polution


Water connection and natural ventilation


Sunshine in summer

Sunshine in winter

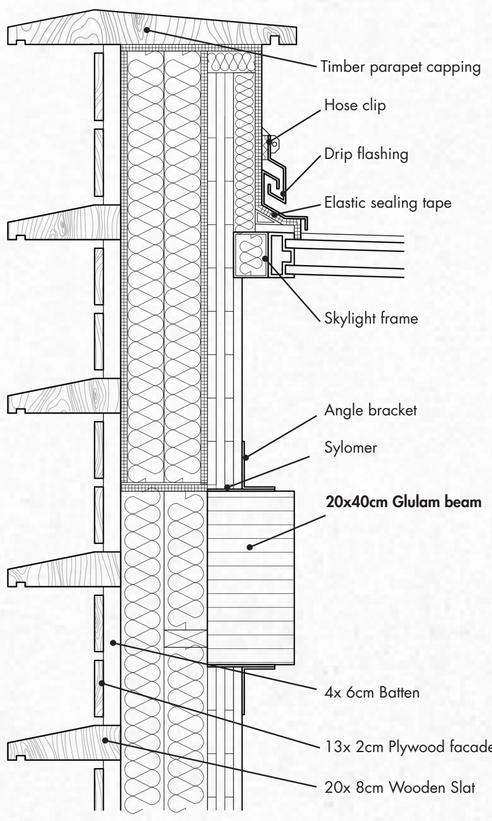


Detail A 1:10

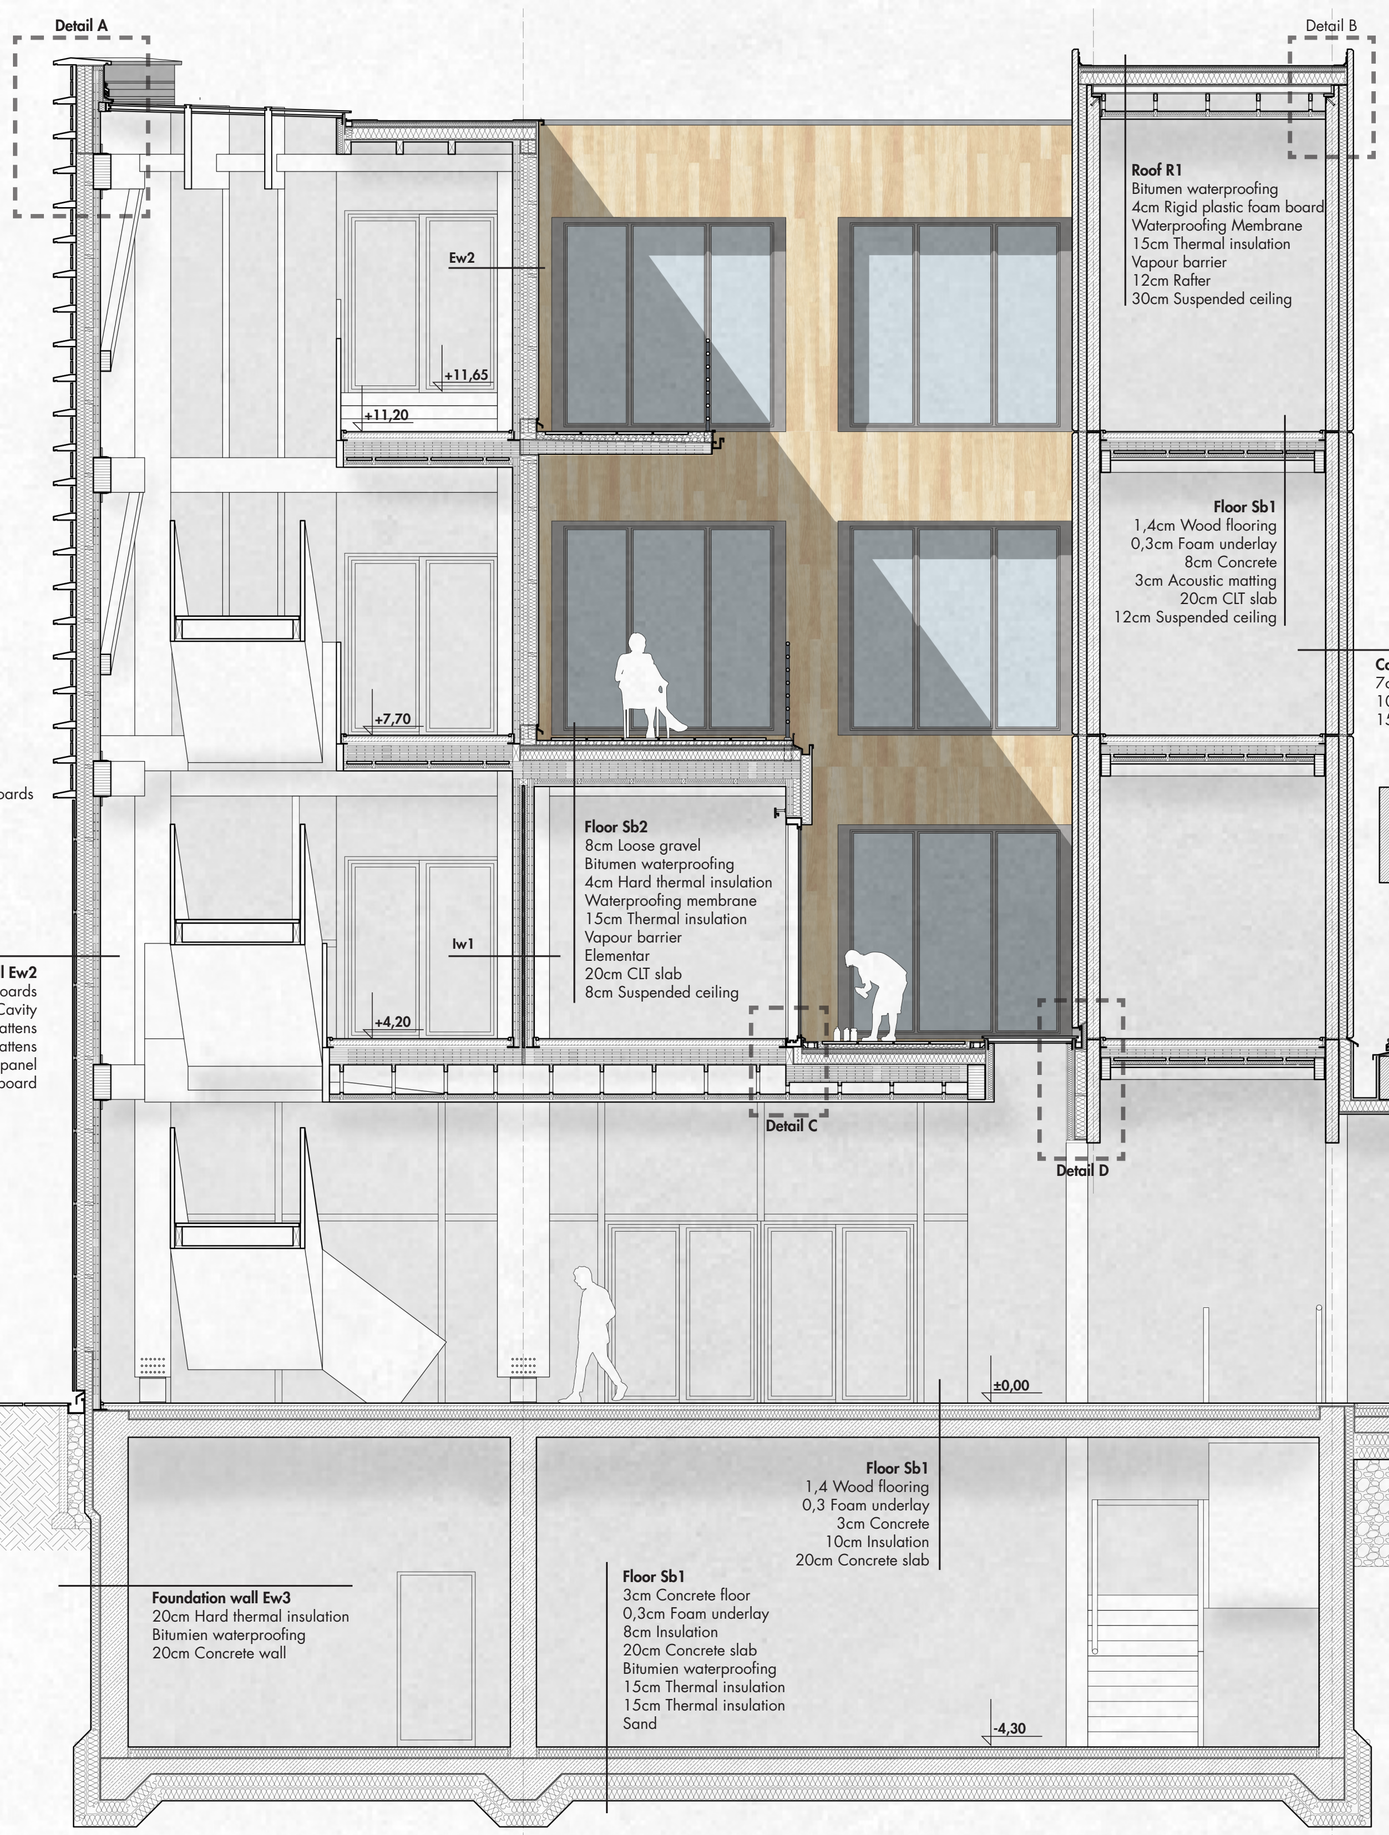

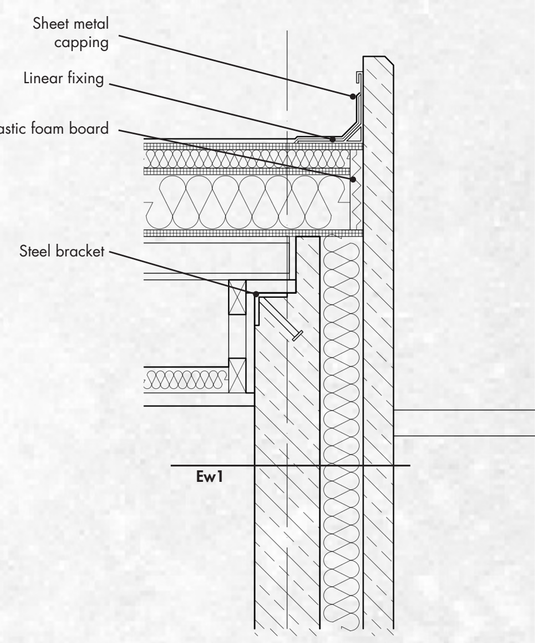


Detail B 1:10

Detail D 1:10

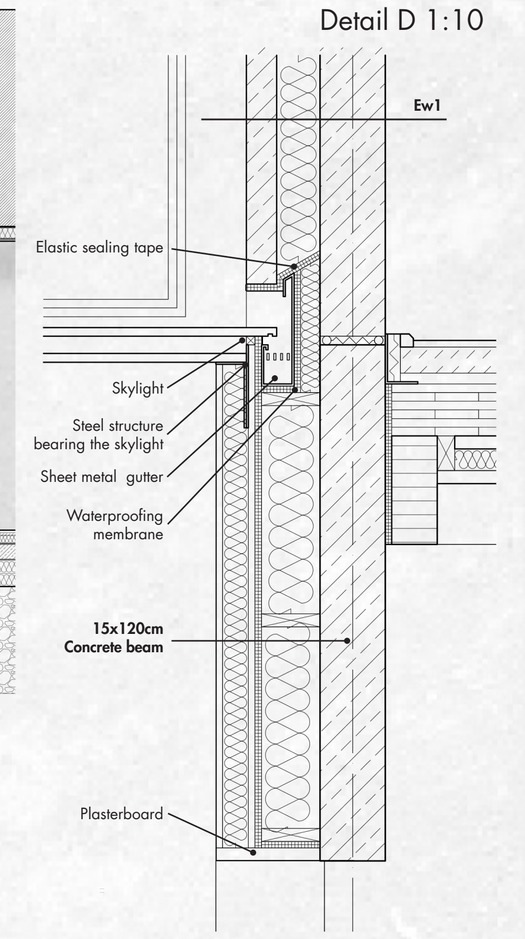

Detail C 1:10

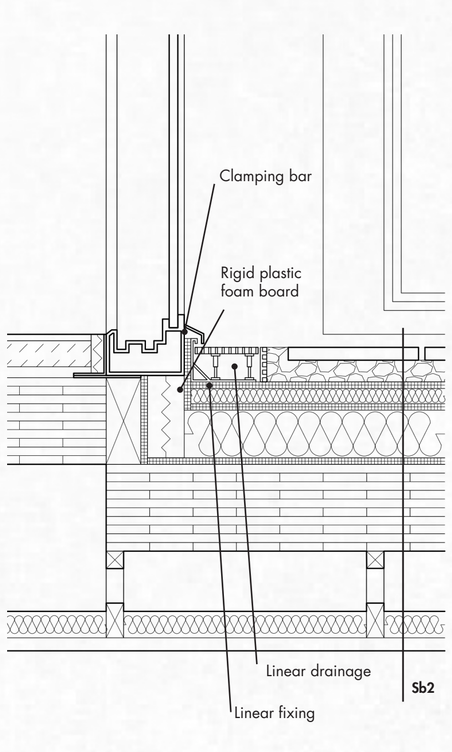

B-B Section 1:50





MACIEJ KRÓL | 5163463
TU DELFT: MSc 3, ADC Graduation Studio 2020/21