MASTER PLAN 1:5000



URBAN PLAN 1:1000



Ground floor plan

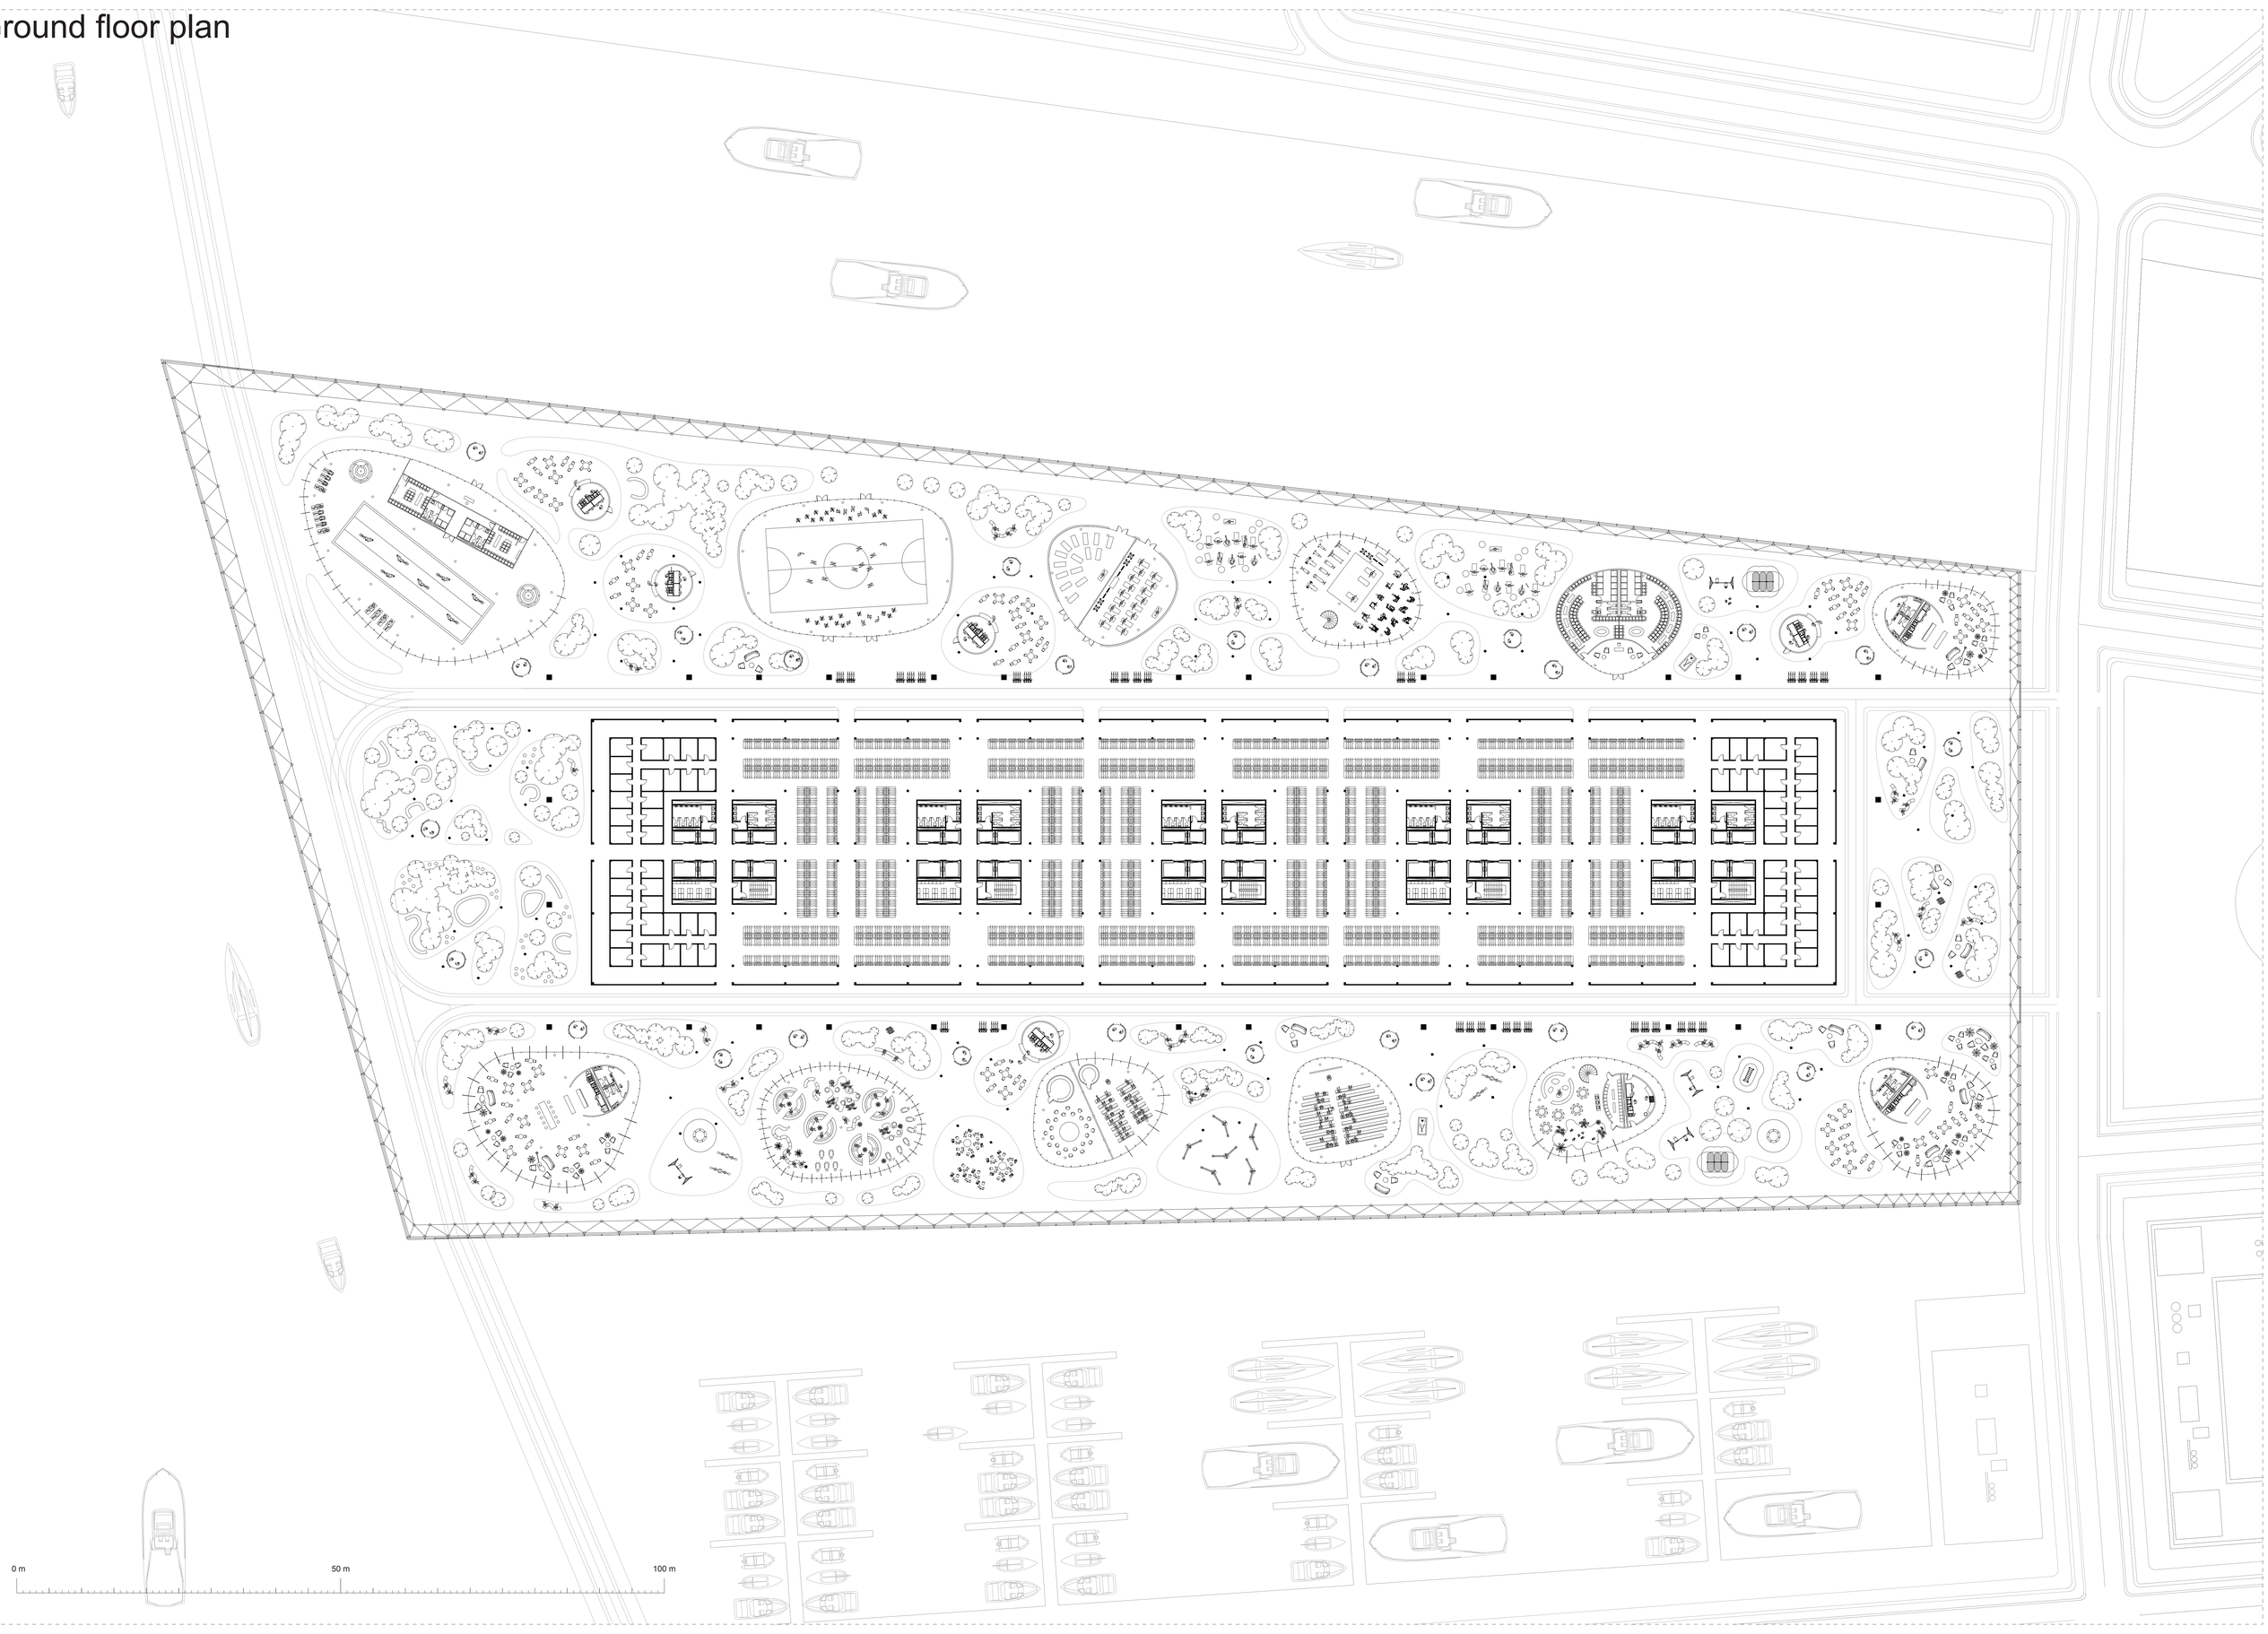

1st floor plan

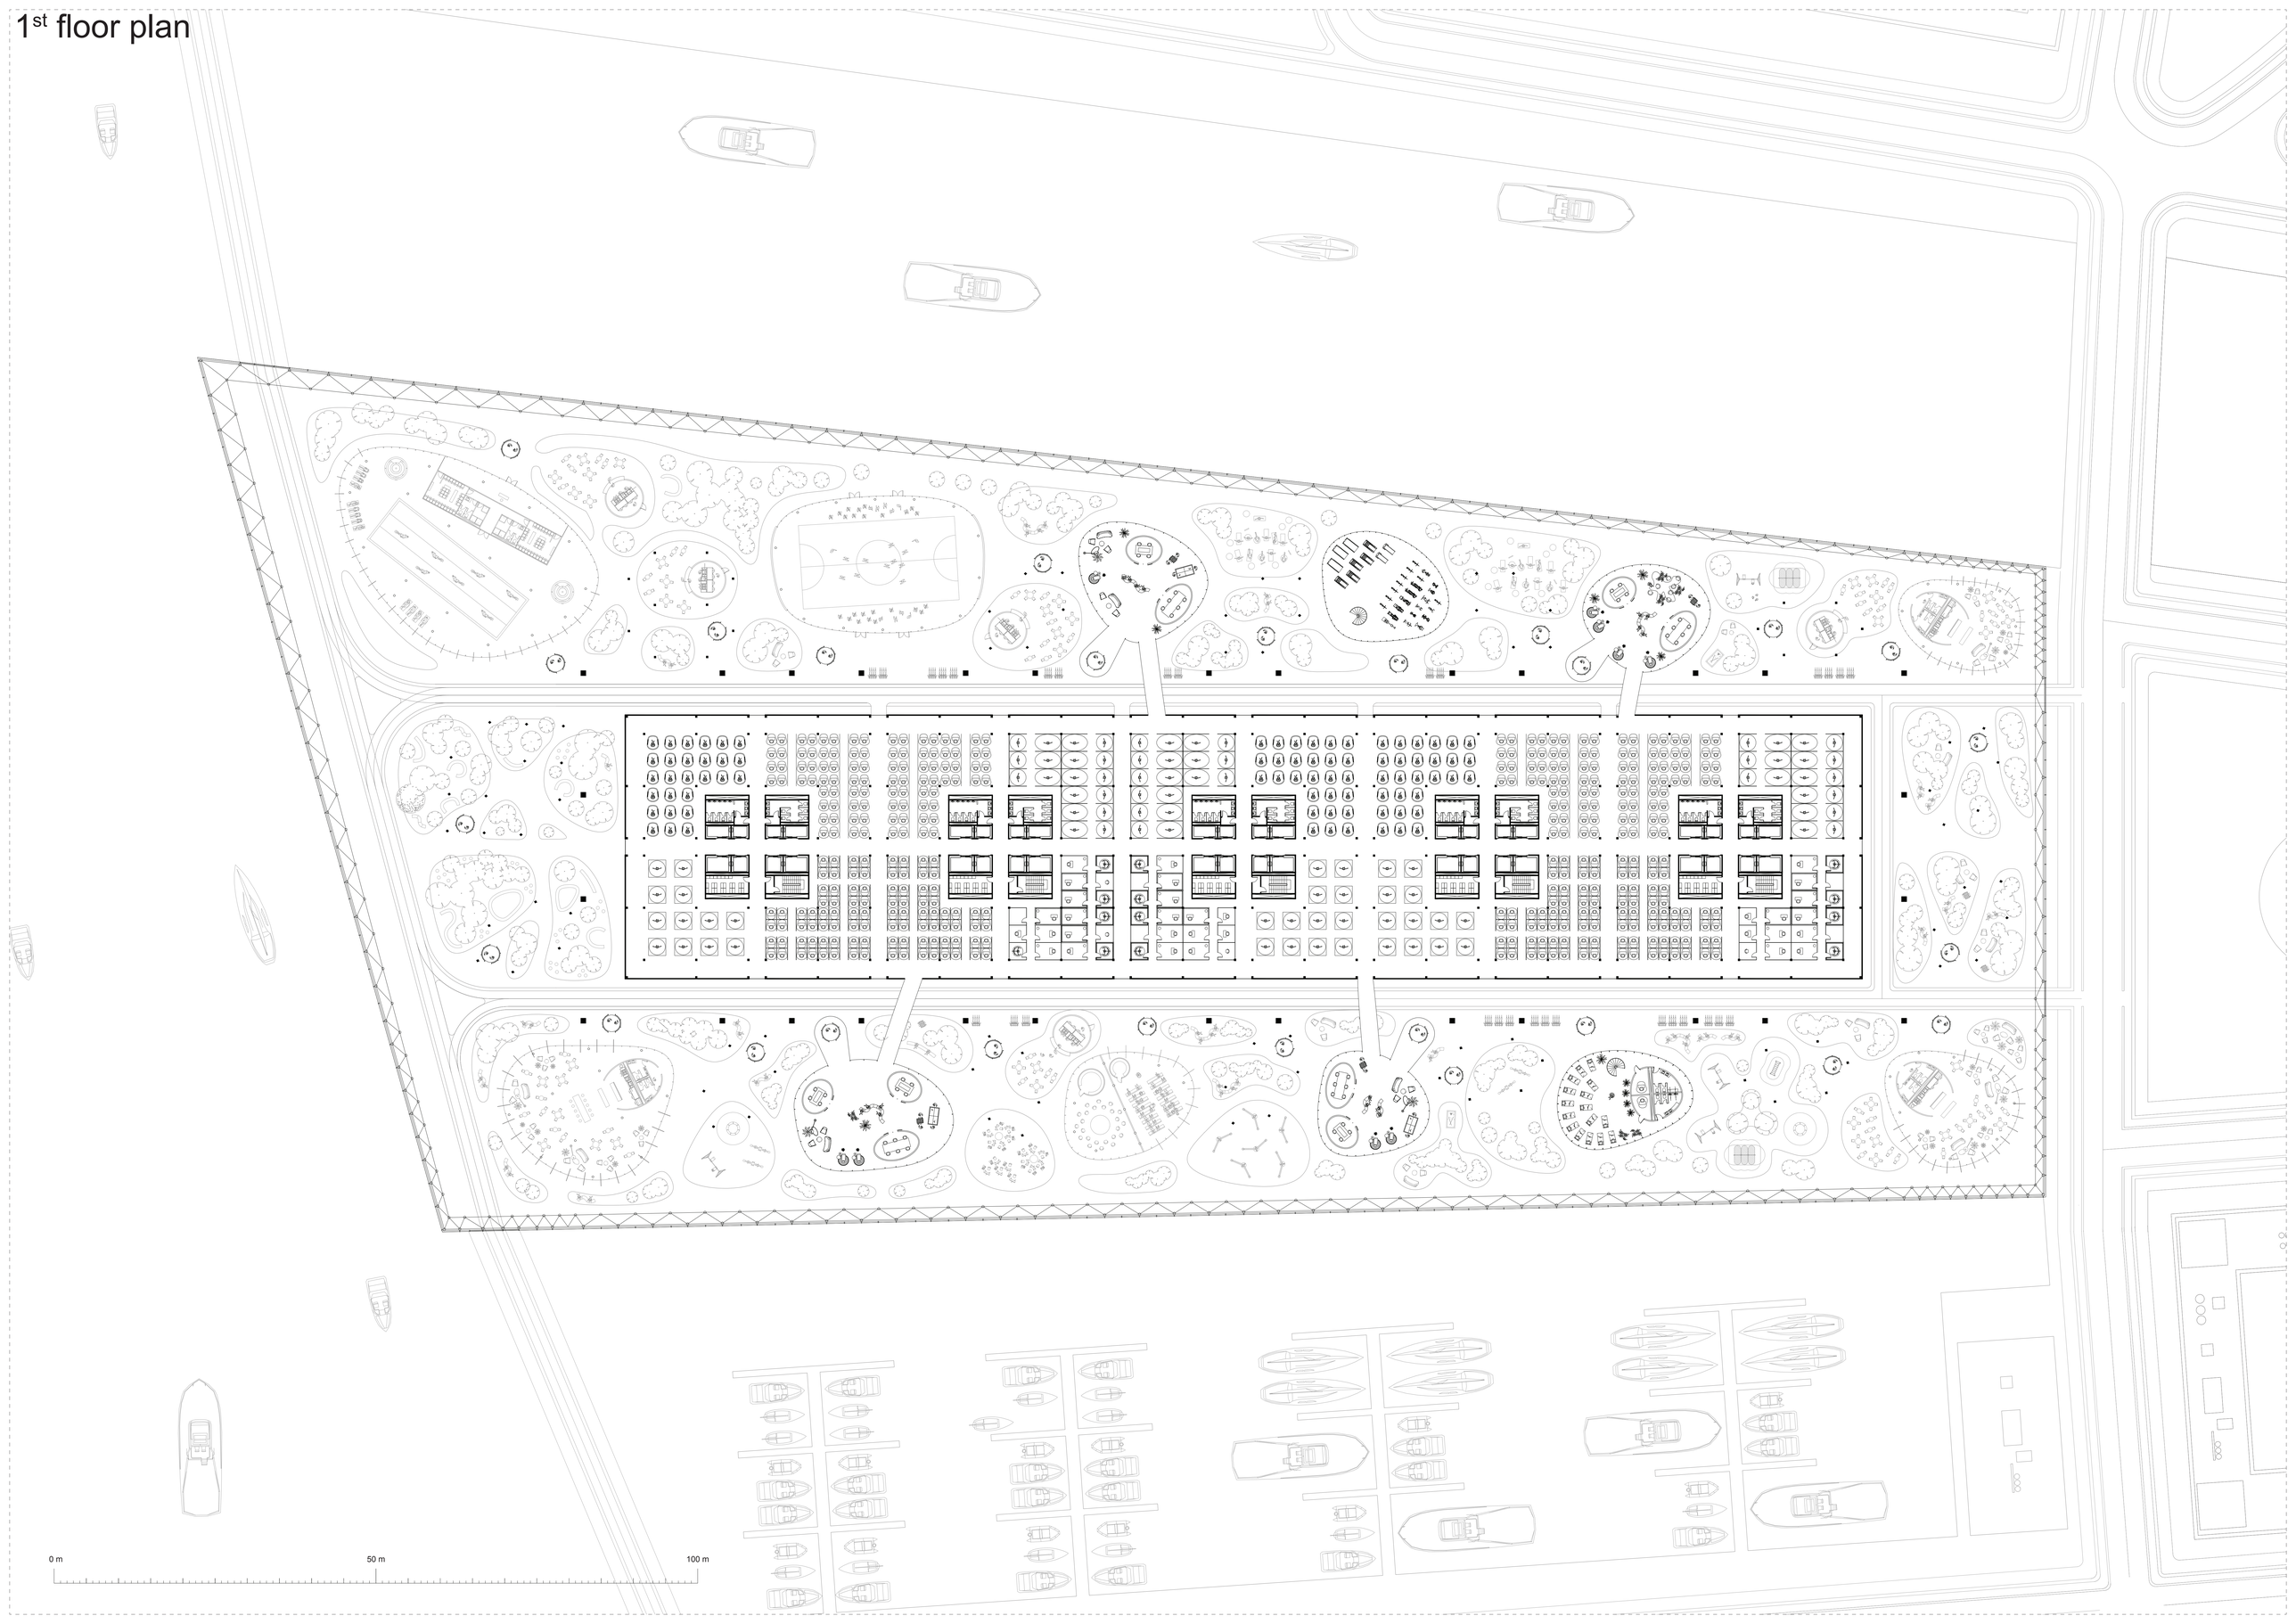

2d floor plan

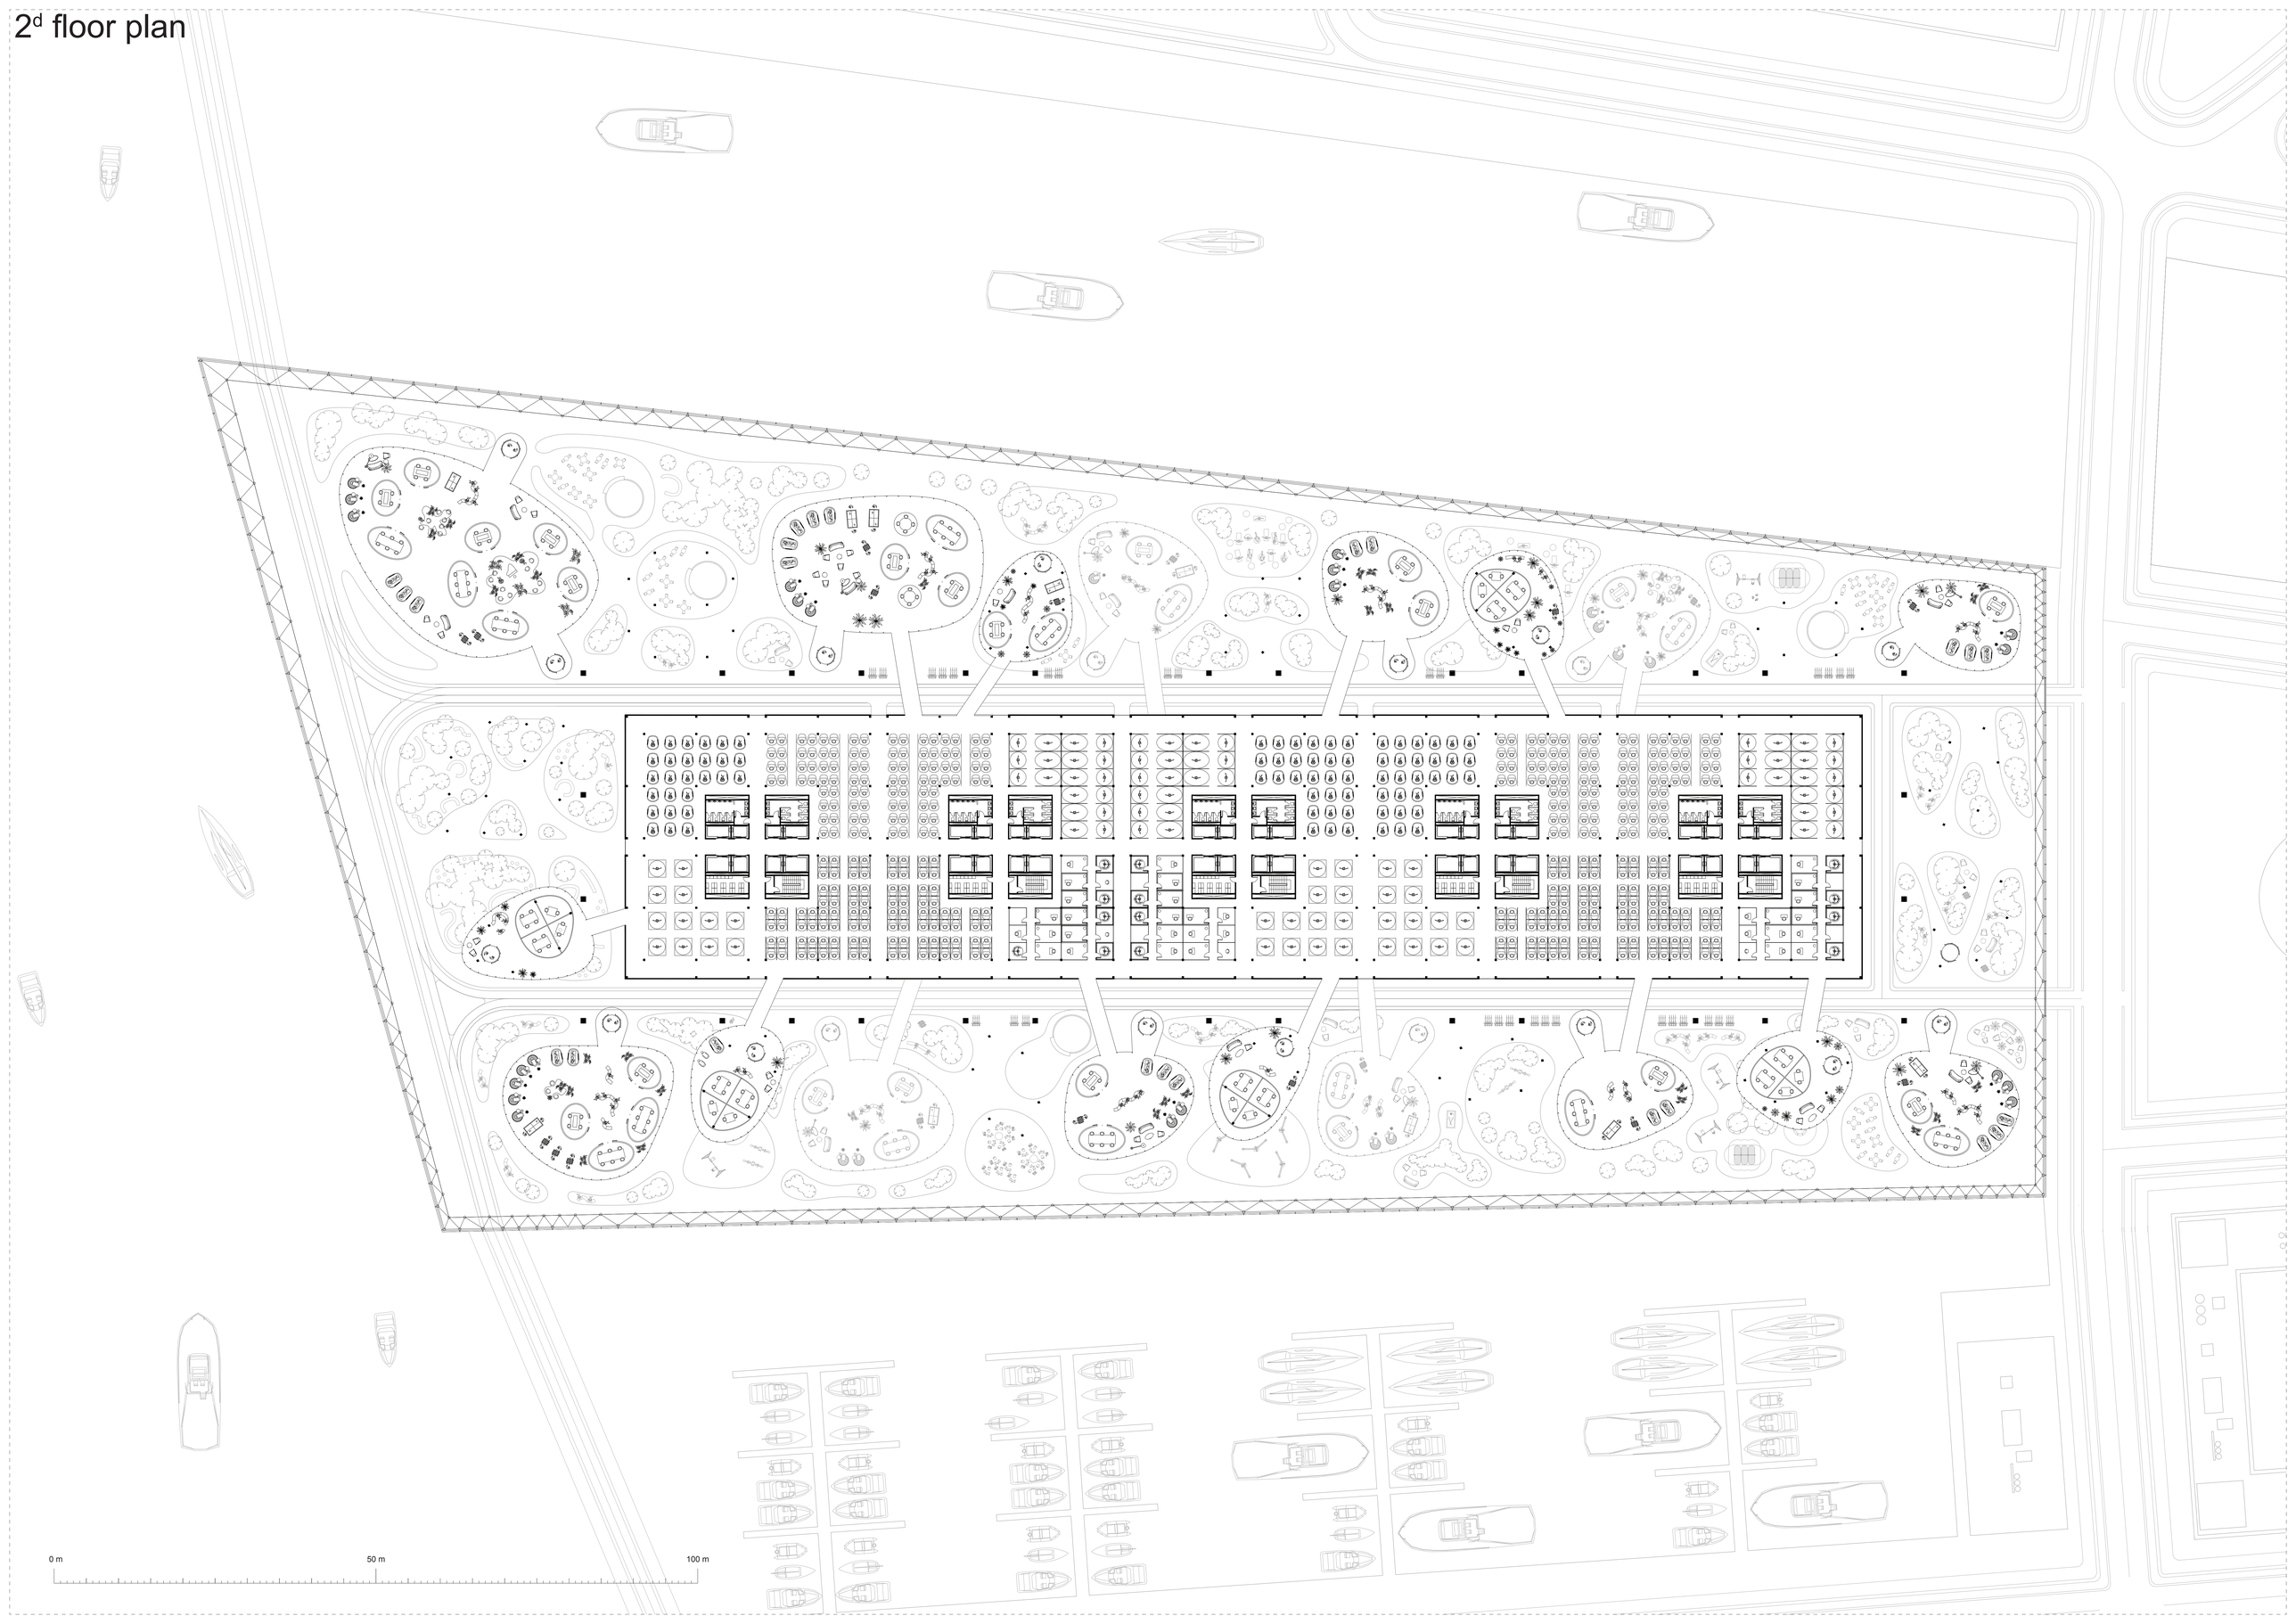

3d floor plan

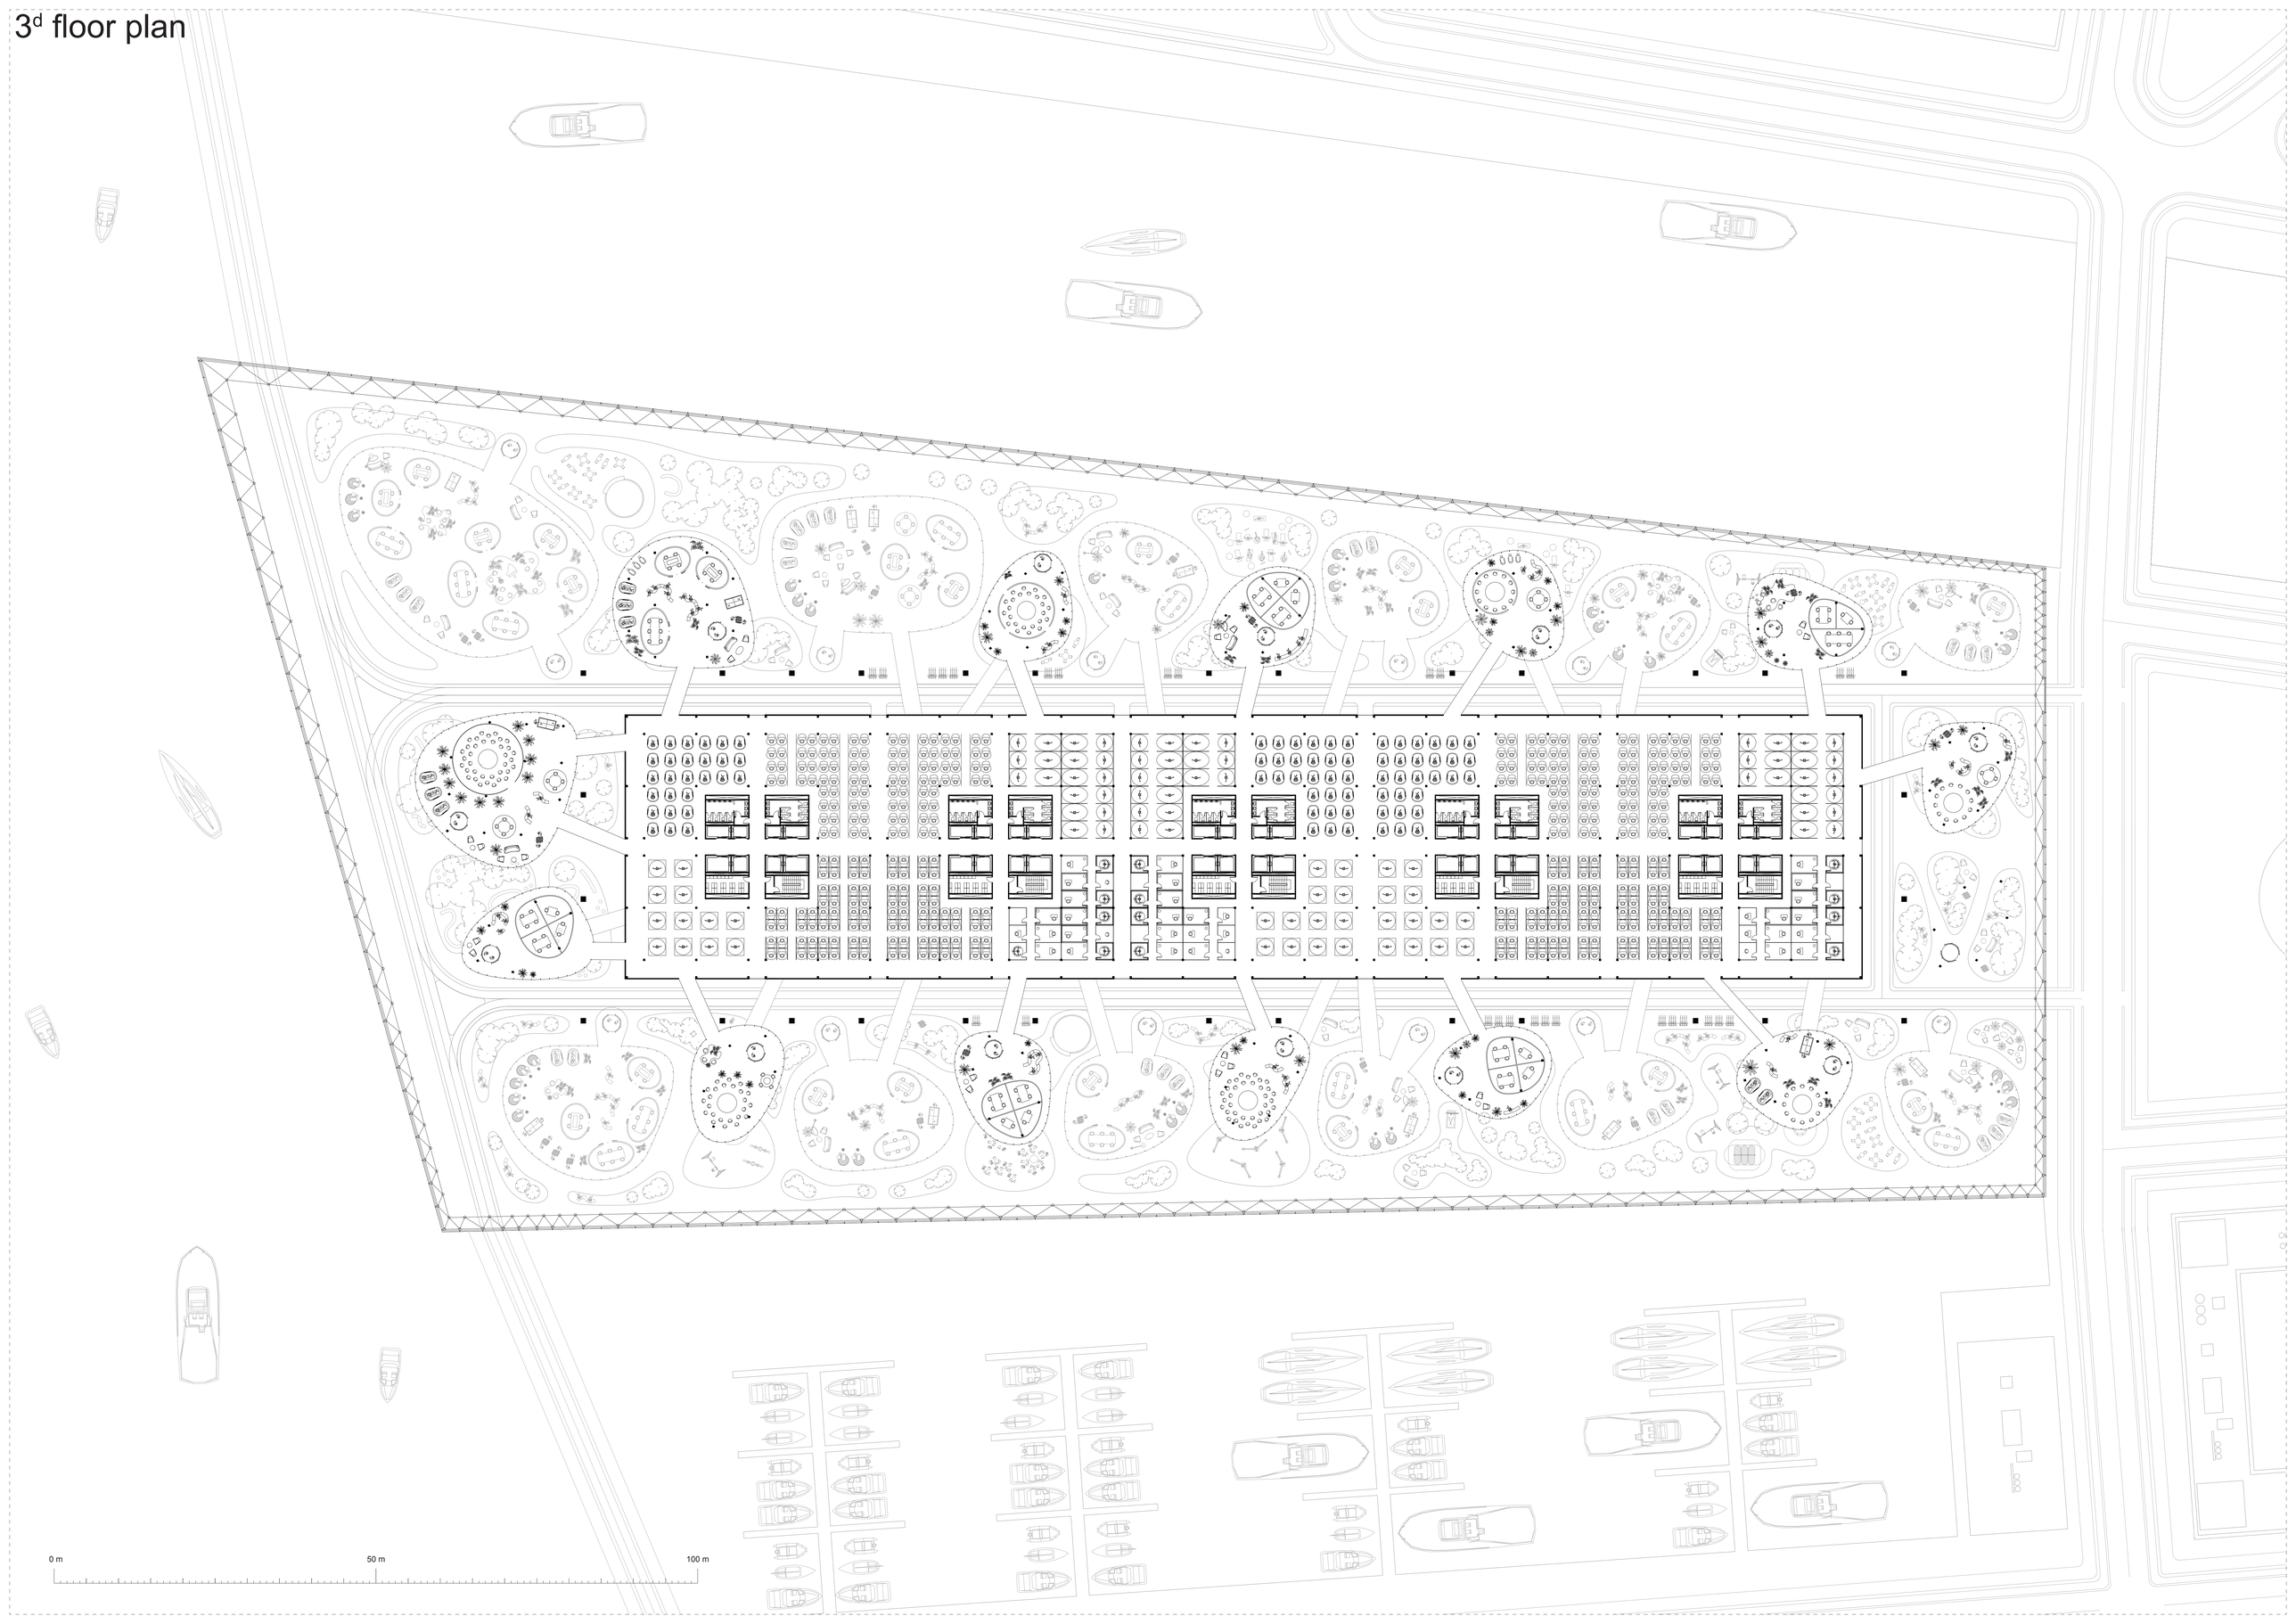

Rooftop floor plan

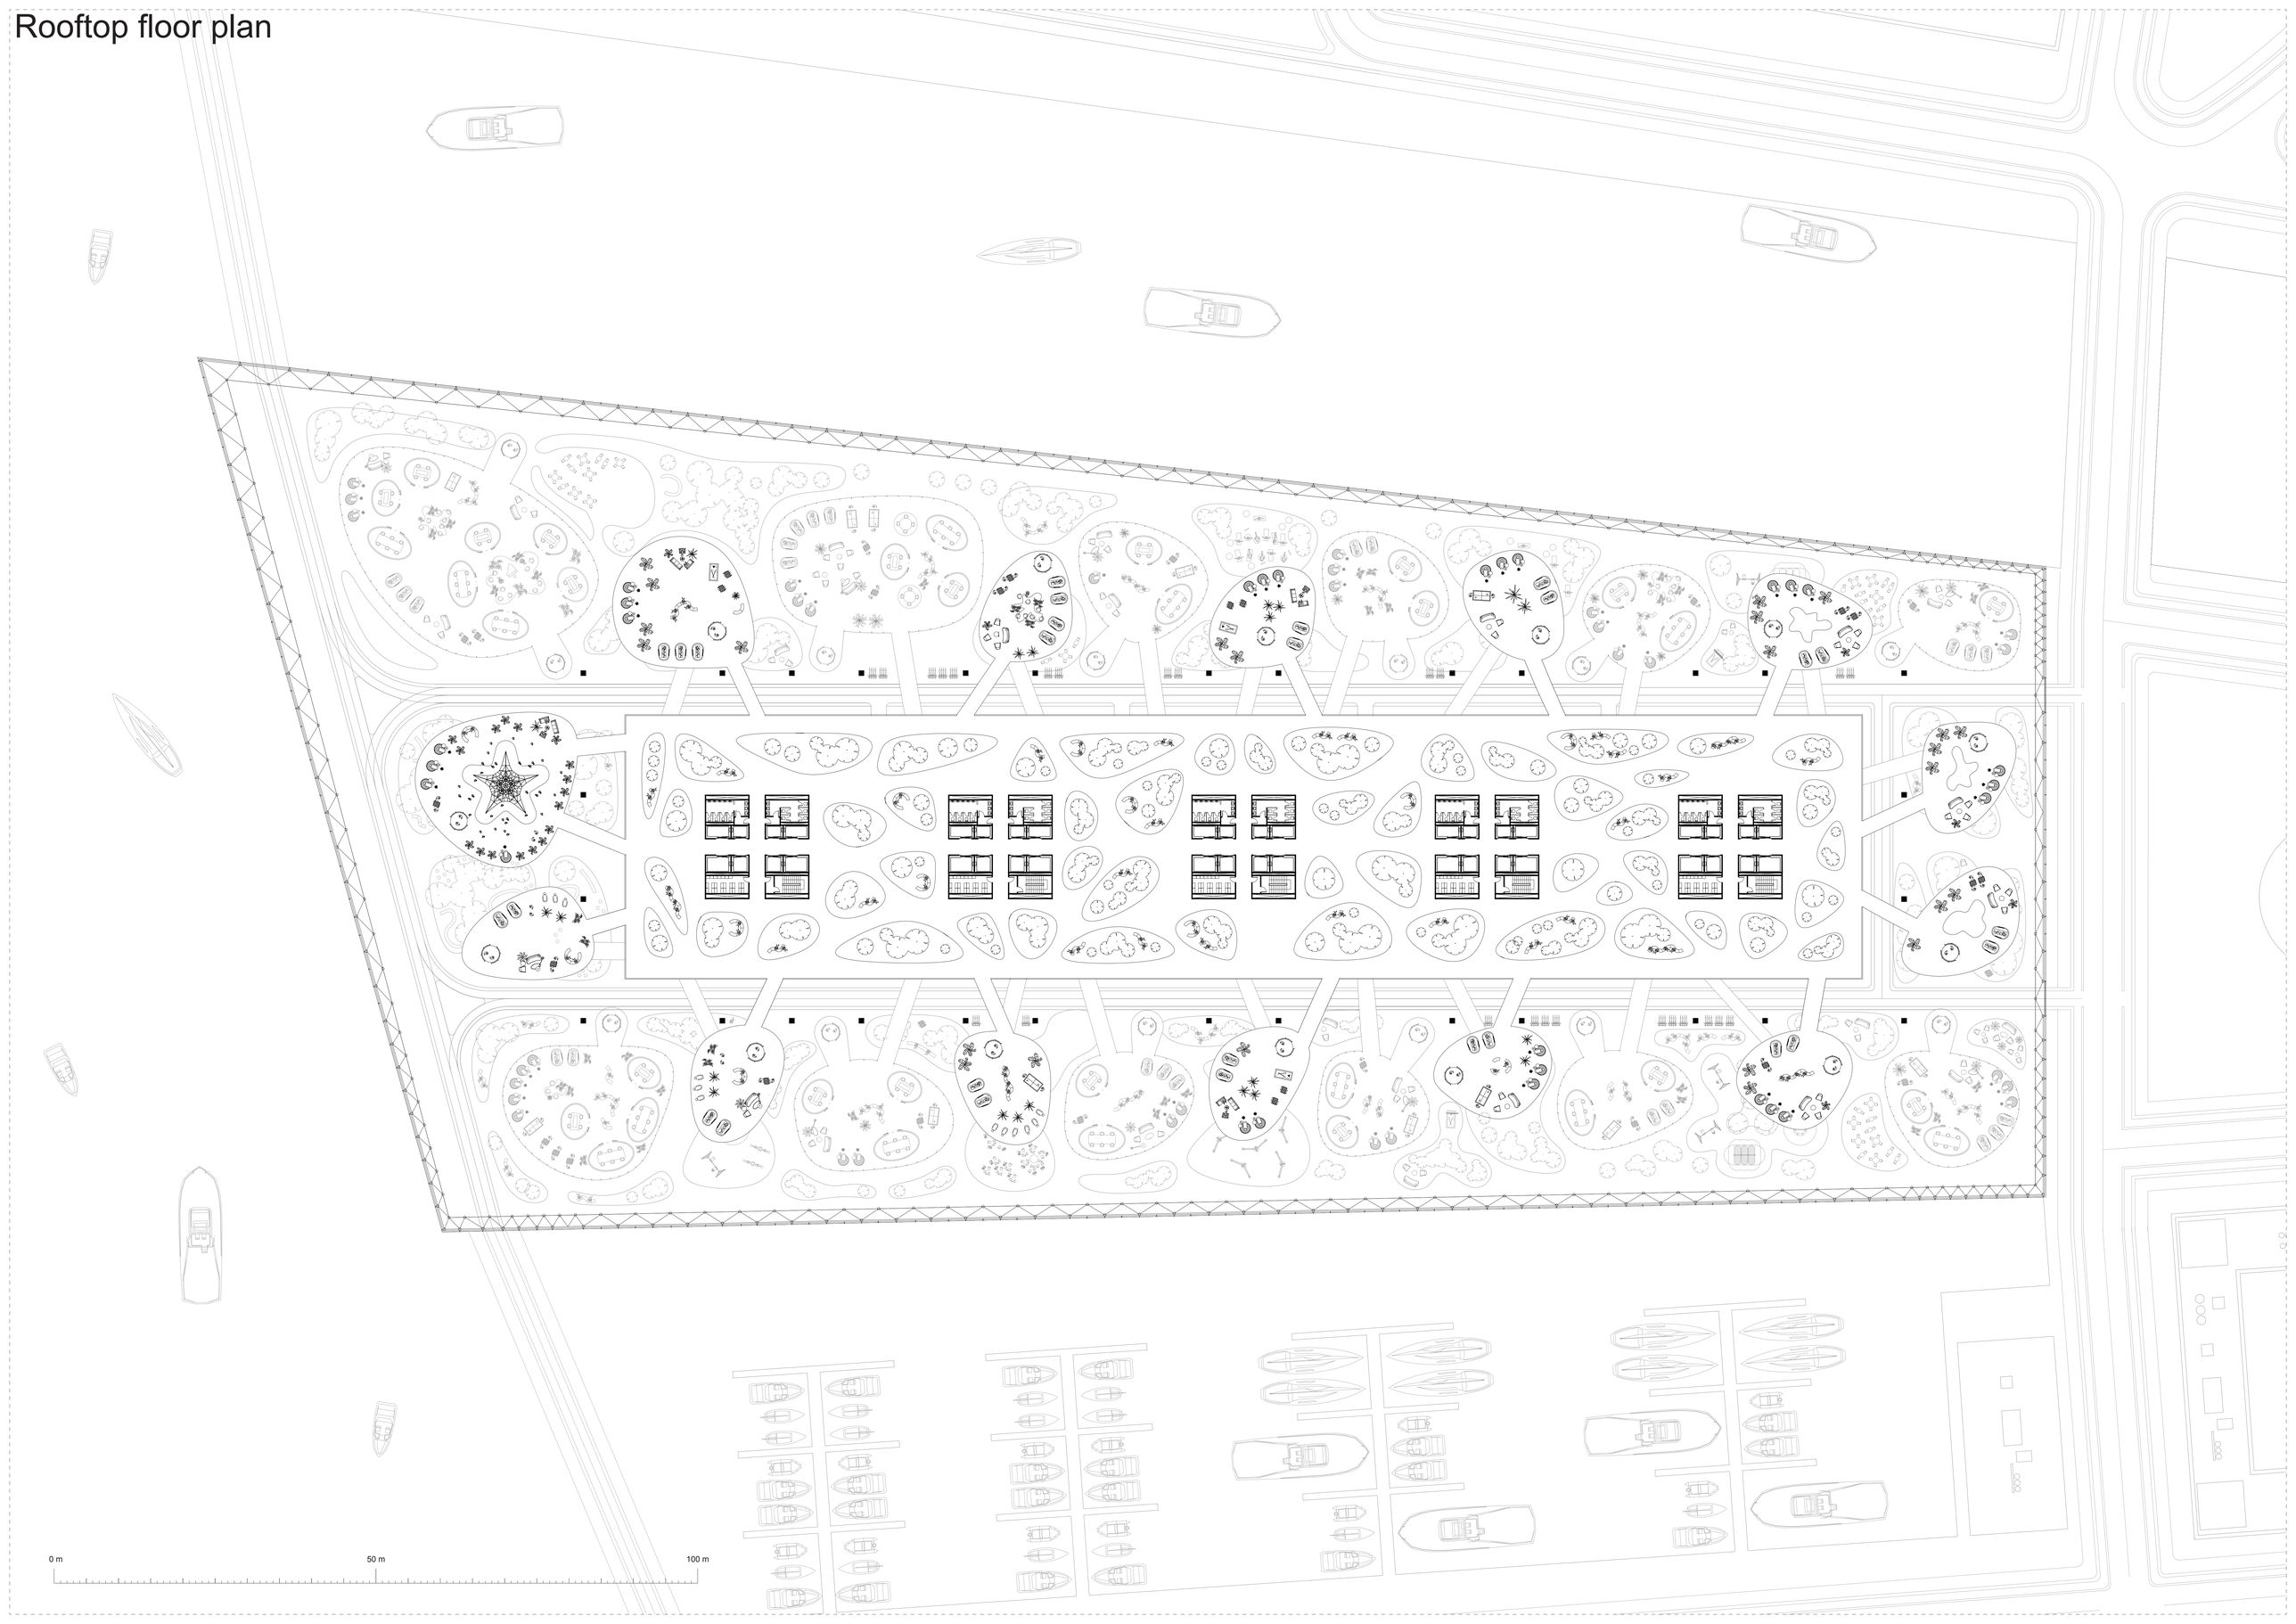

SECTION WL

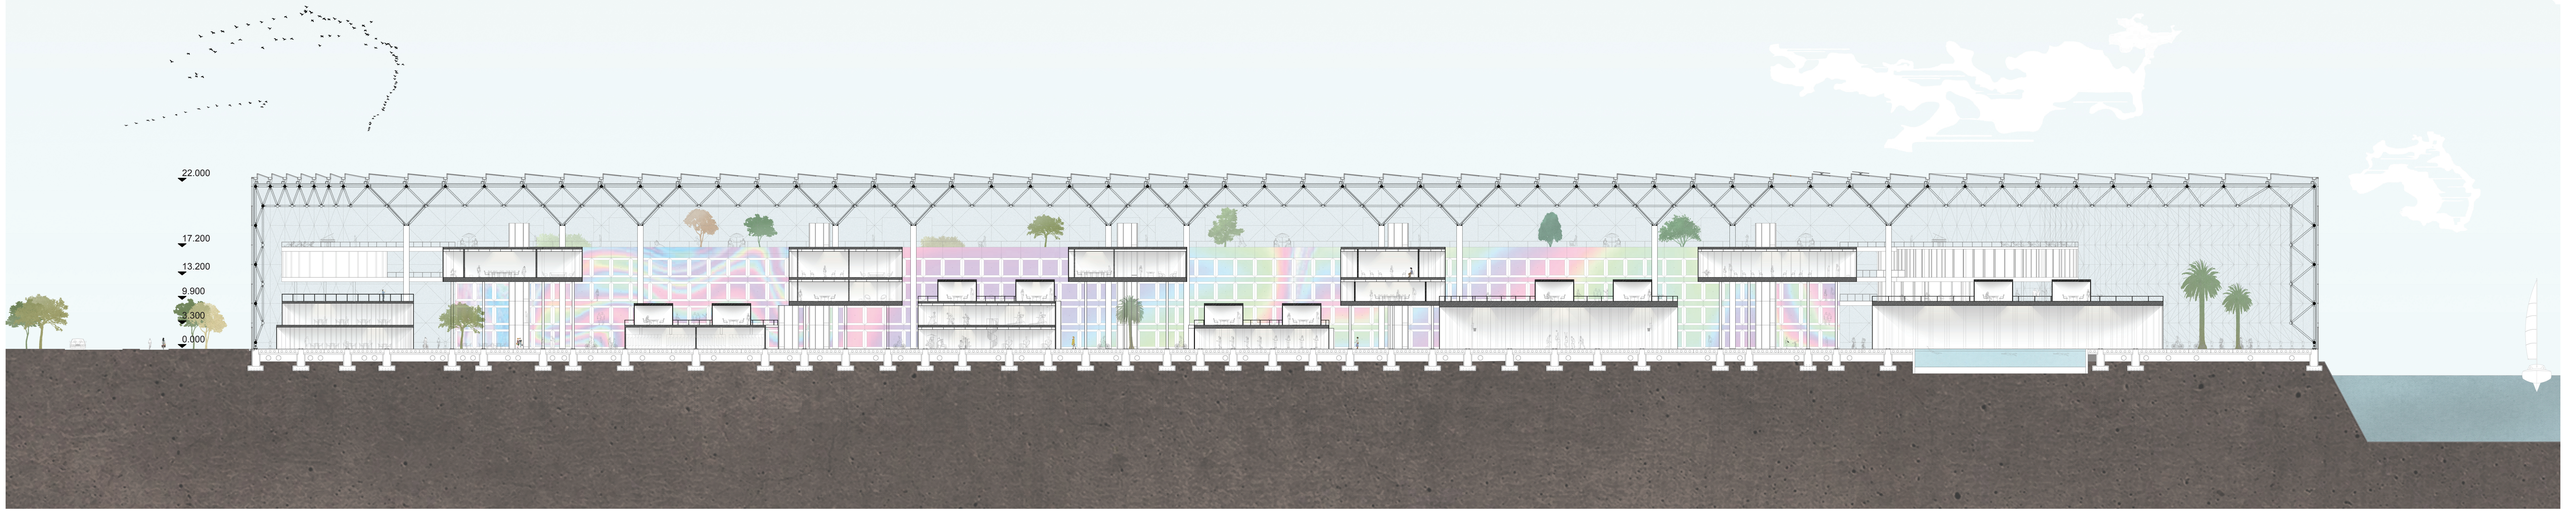

FACADE WL



FACADE BATTERY

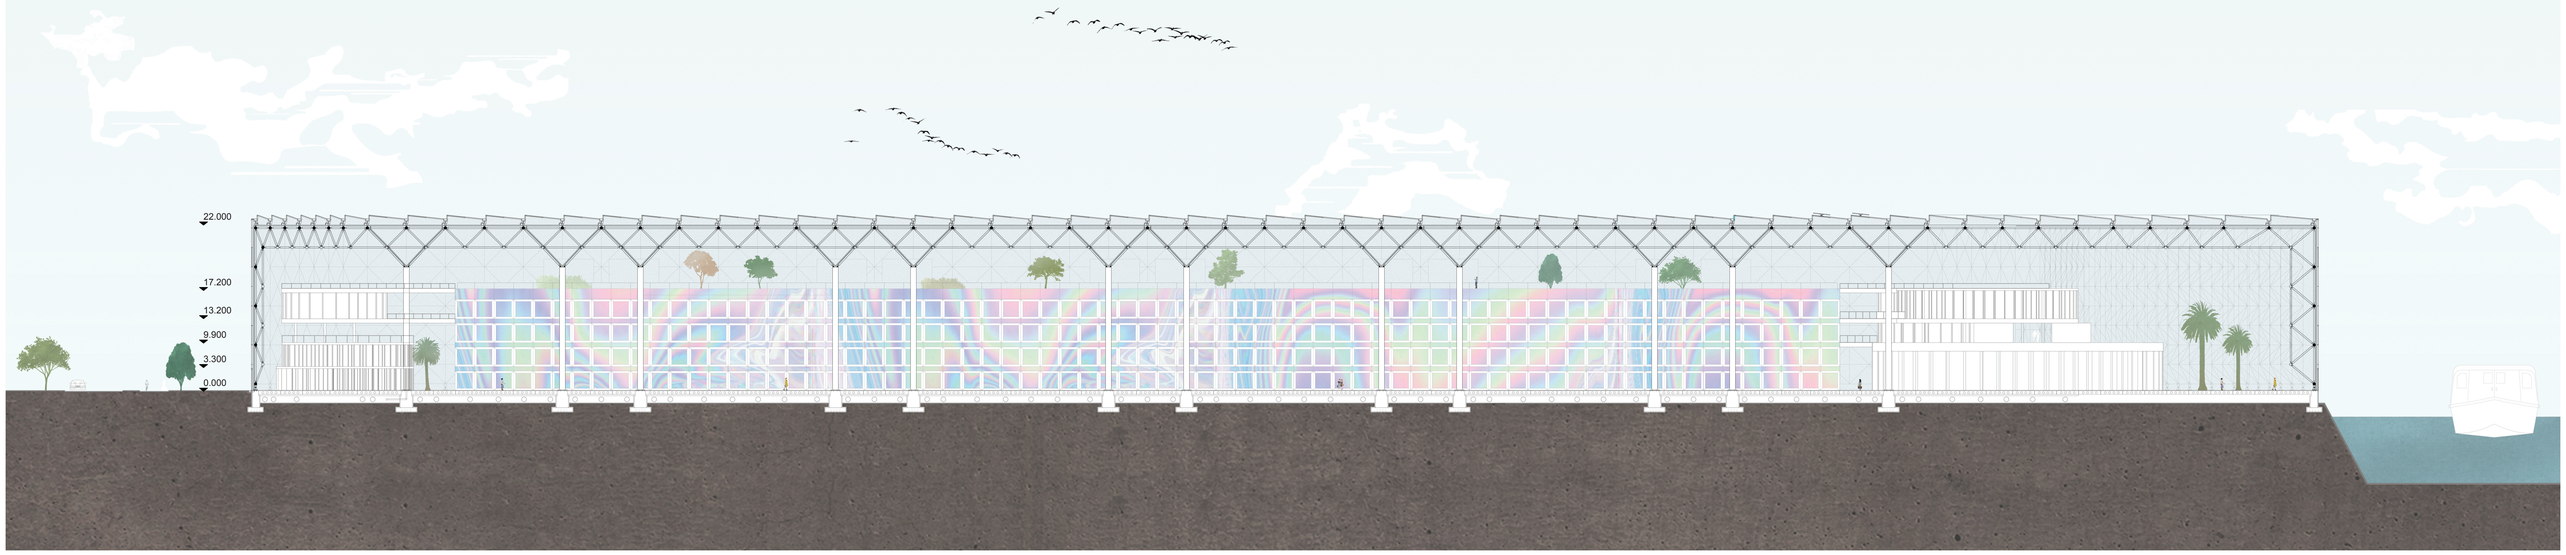

SECTION BATTERY

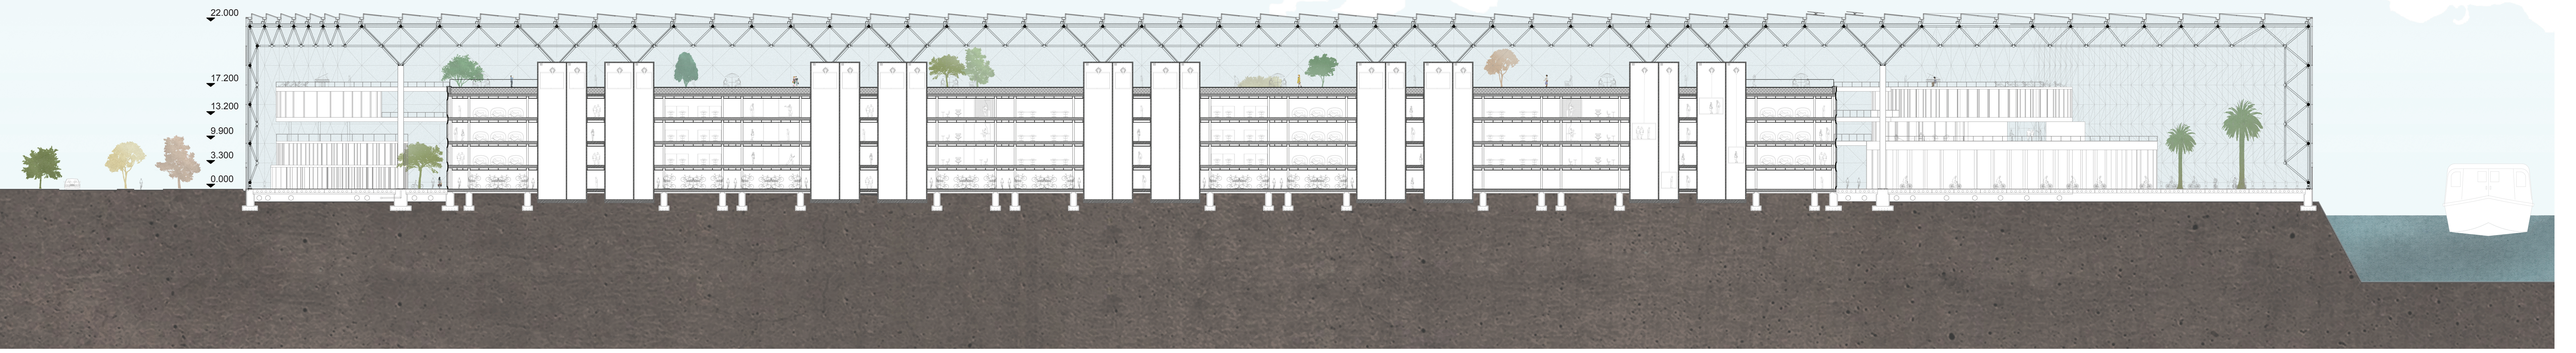

FACADE SPACE FRAME

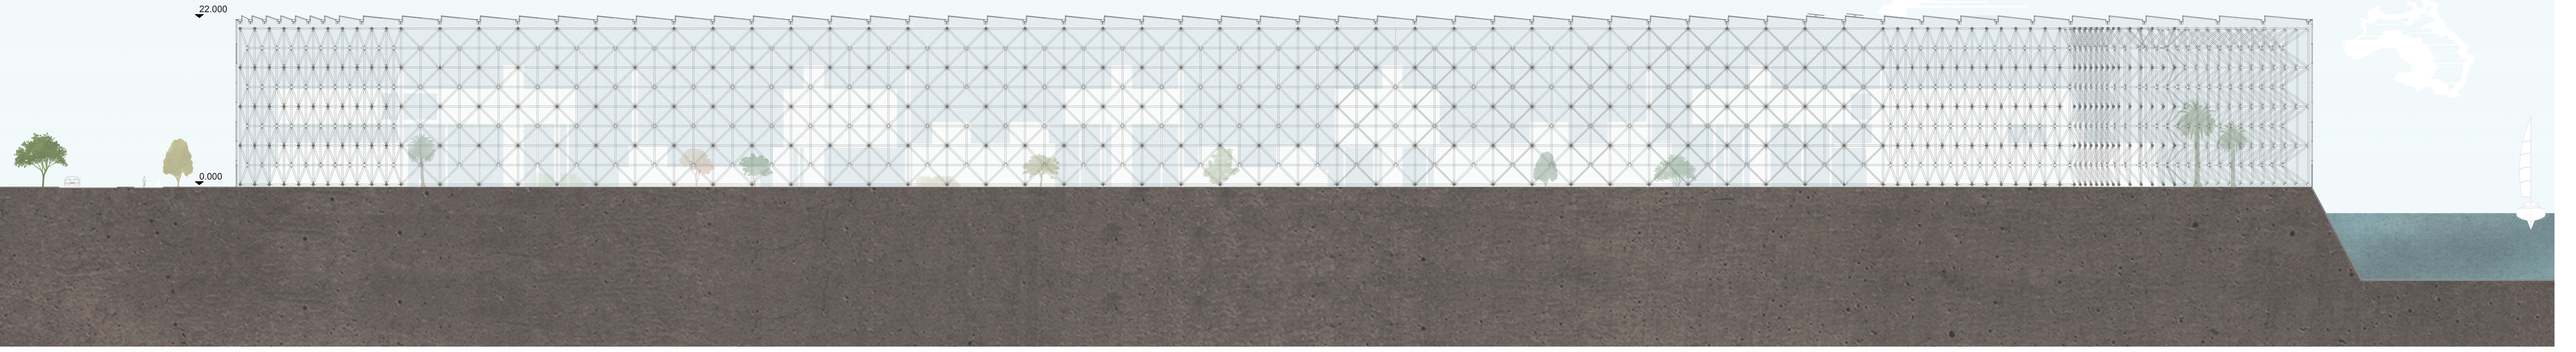

SHORT SECTION BATTERY

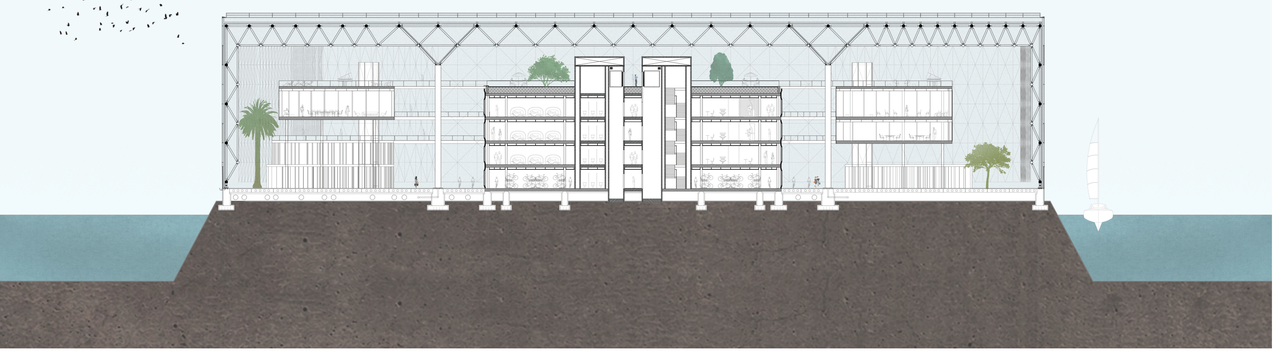

SHORT FACADE BATTERY

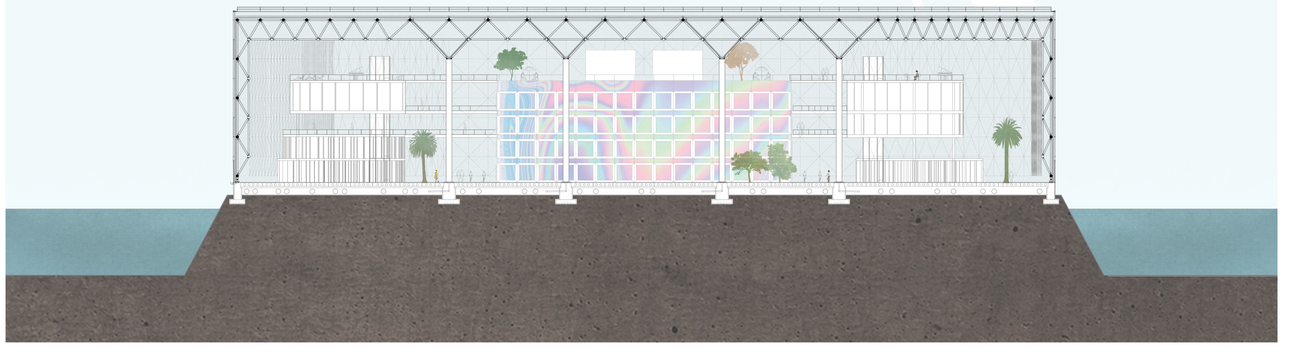

Detail A 1:5

PV cells
double insulated window
alluminum frame
water drainage

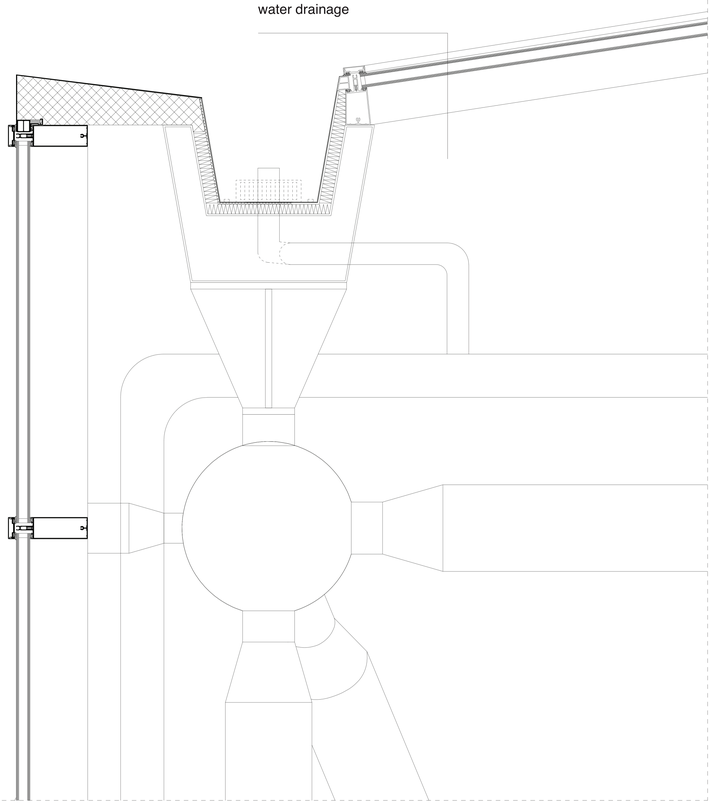

Detail B 1:5

100 mm floor finish
screed
500 mm hollow-core slab floor
180 mm oplegnok insularion

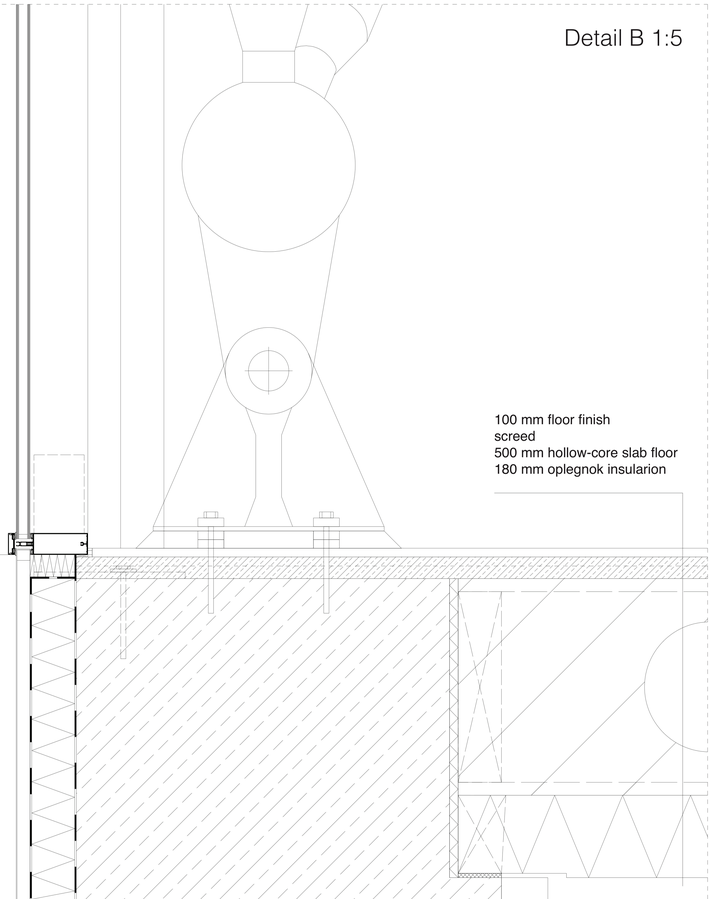

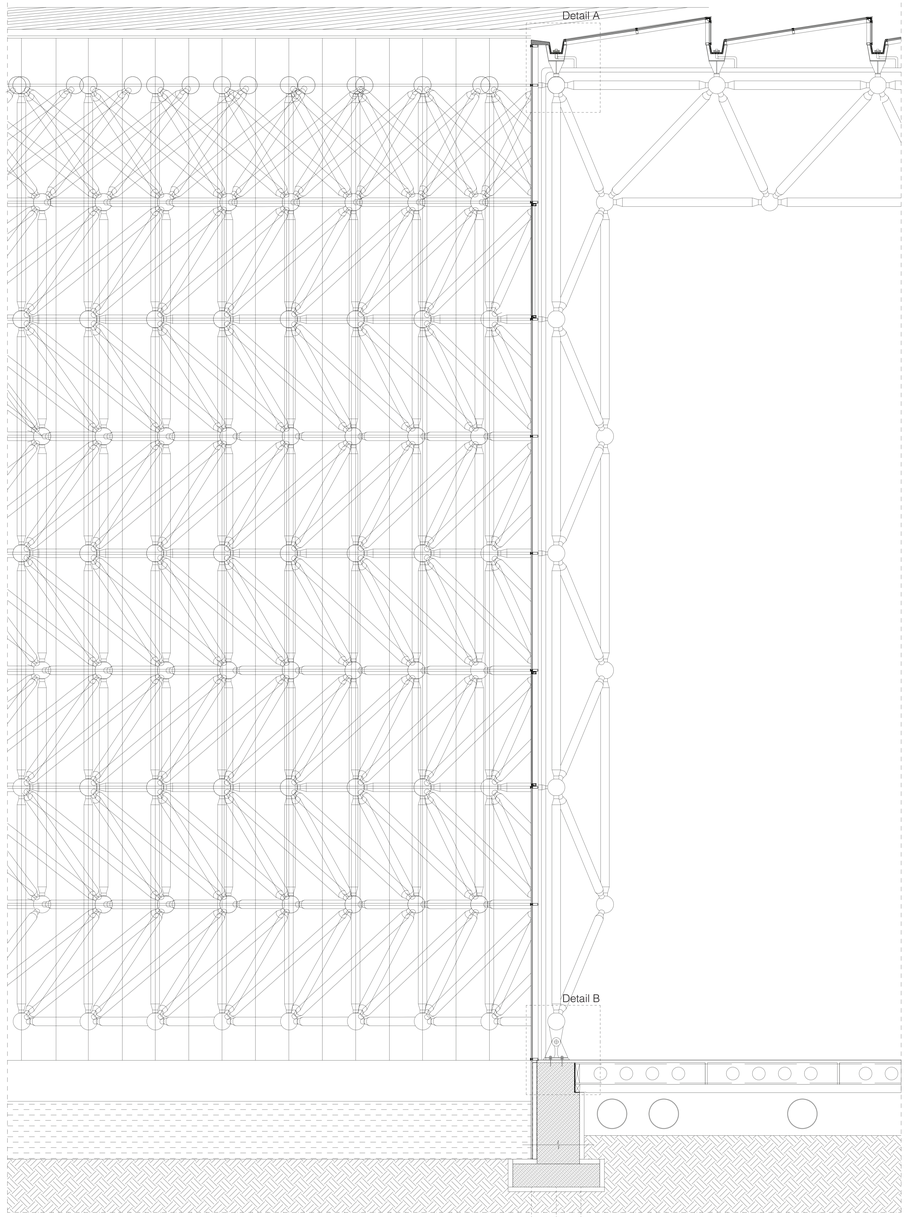

Detail 1:50

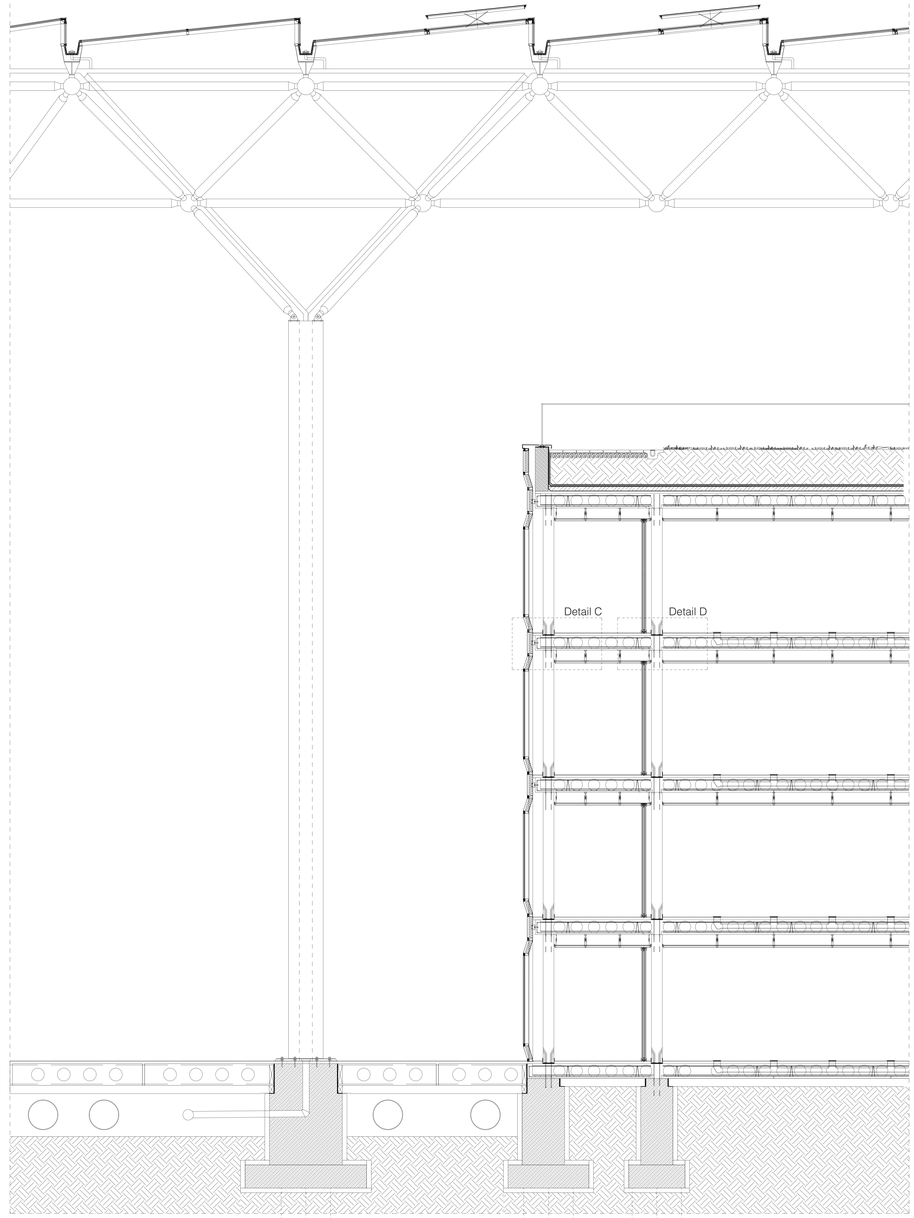

Detail C 1:5

100 mm floor finish
screed
BubbleDeck® / BD 340
suspended ceiling

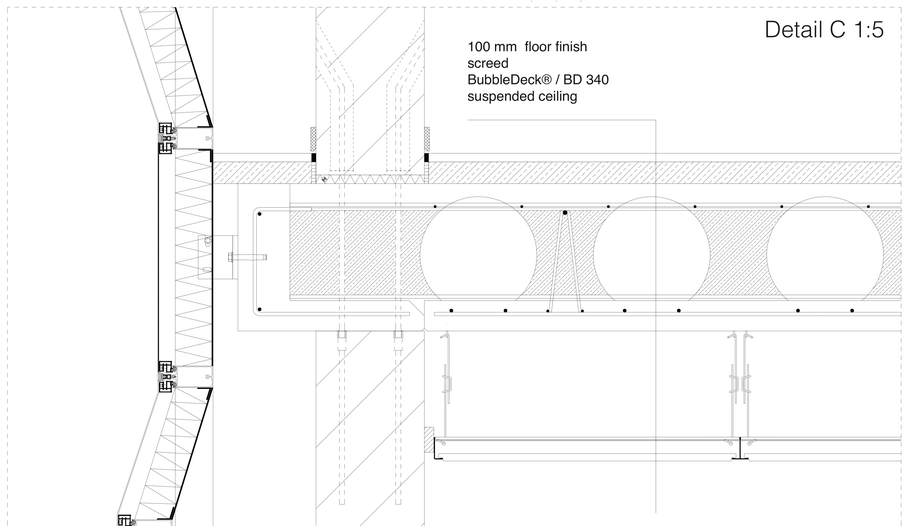

Detail D 1:5

100 mm floor finish
screed
BubbleDeck® / BD 340
suspended ceiling

