	Original	New
Built area	1601.9	4275
Fsi	0.6	1.6
# units		95
Type	Low-rise chawls	Medium rise
Ammenities	n/a	Public space Communitarian S.

	Original	New
Built area	13845	13350
Fsi	2.9	2.8
# units		231
Type	Handshake chawls	Medium rise
Ammenities	n/a	Public space Commerce

	Original	New
Built area	2265.9	6300
Fsi	0.7	2
# units		140
Type	Low-rise chawls	Medium rise
Ammenities	n/a	Public space Commerce

	Original	New
Built area	2183.4	5400
Fsi	0.6	1.6
# units		120
Type	Low-rise chawls	Medium rise
Ammenities	n/a	Public space Commerce

	Original	New
Built area	2519	6300
Fsi	0.7	1.8
# units		140
Type	Low-rise chawls	Medium rise
Ammenities	n/a	Public space Commerce

	Original	New
Built area	11880	1080
Fsi	3	2.8
# units		240
Type	Handshake chawls	Medium rise
Ammenities	n/a	Public space Commerce

	Original	New
Built area	798.2	3375
Fsi	0.5	1.9
# units		75
Type	Low-rise chawls	Medium rise
Ammenities	n/a	Public space Commerce

Urban intervention

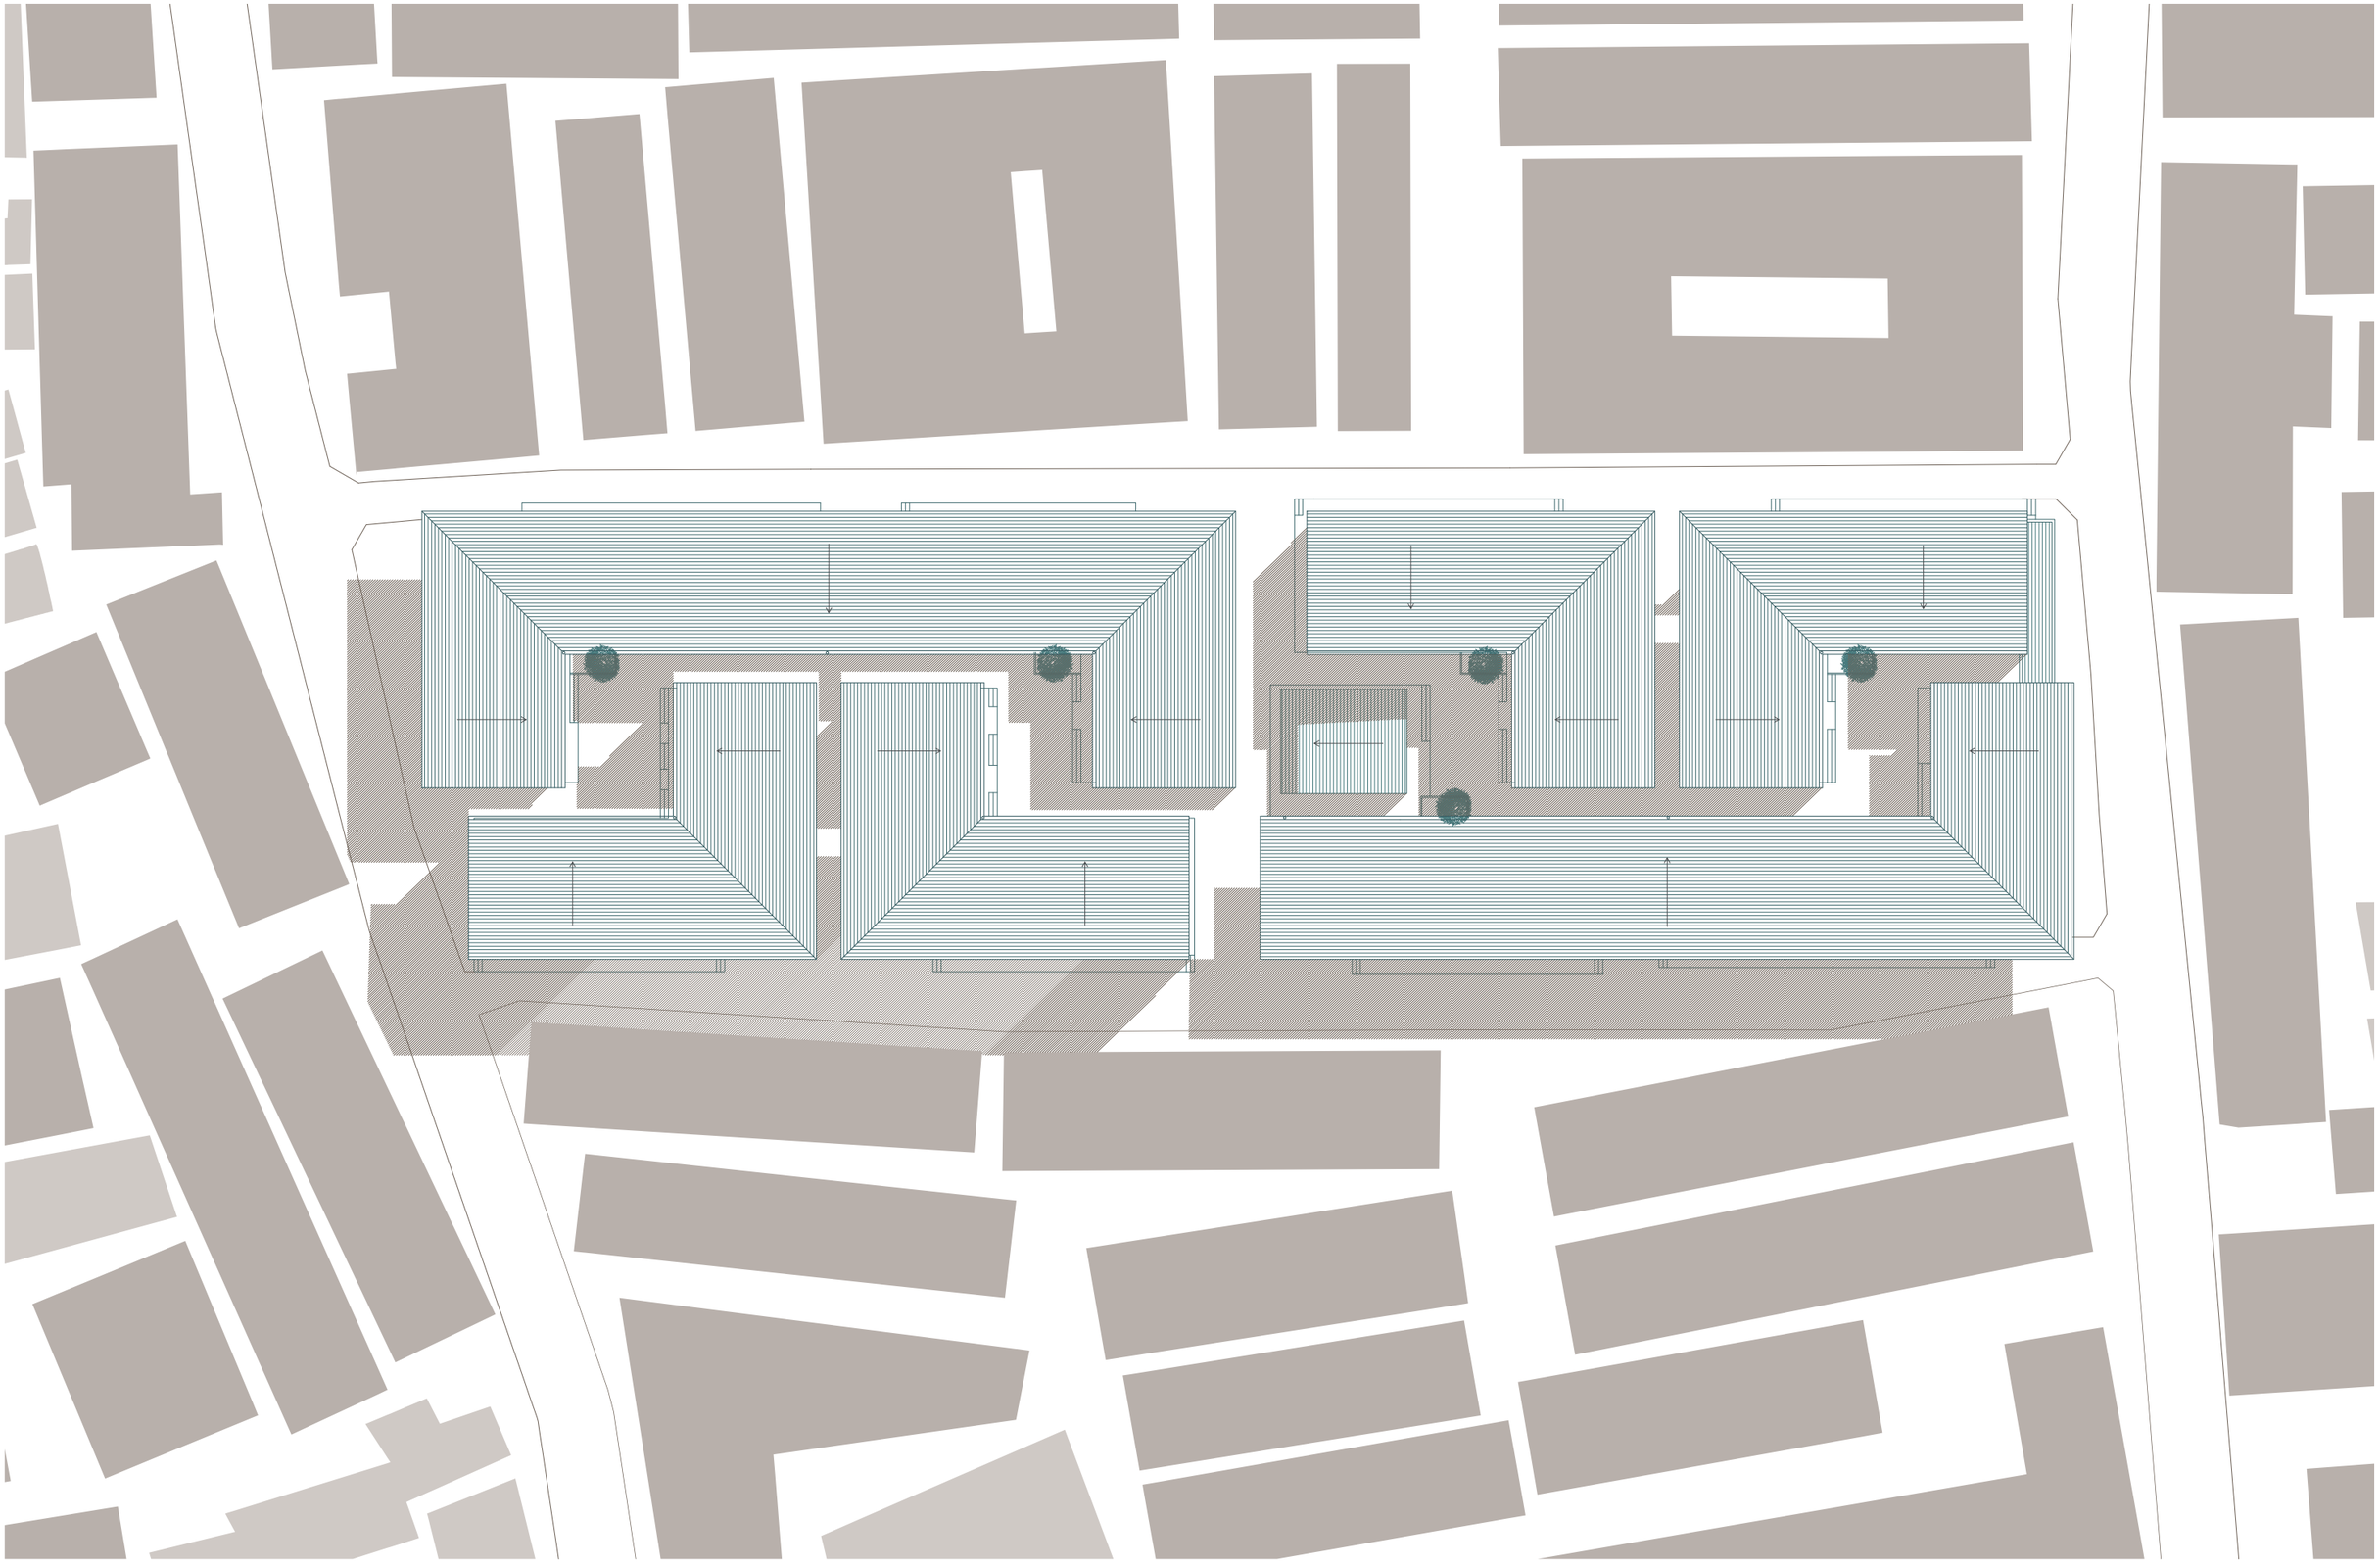

Site plan
1:500

Groundfloor plan
1:500

Type plan
1:500

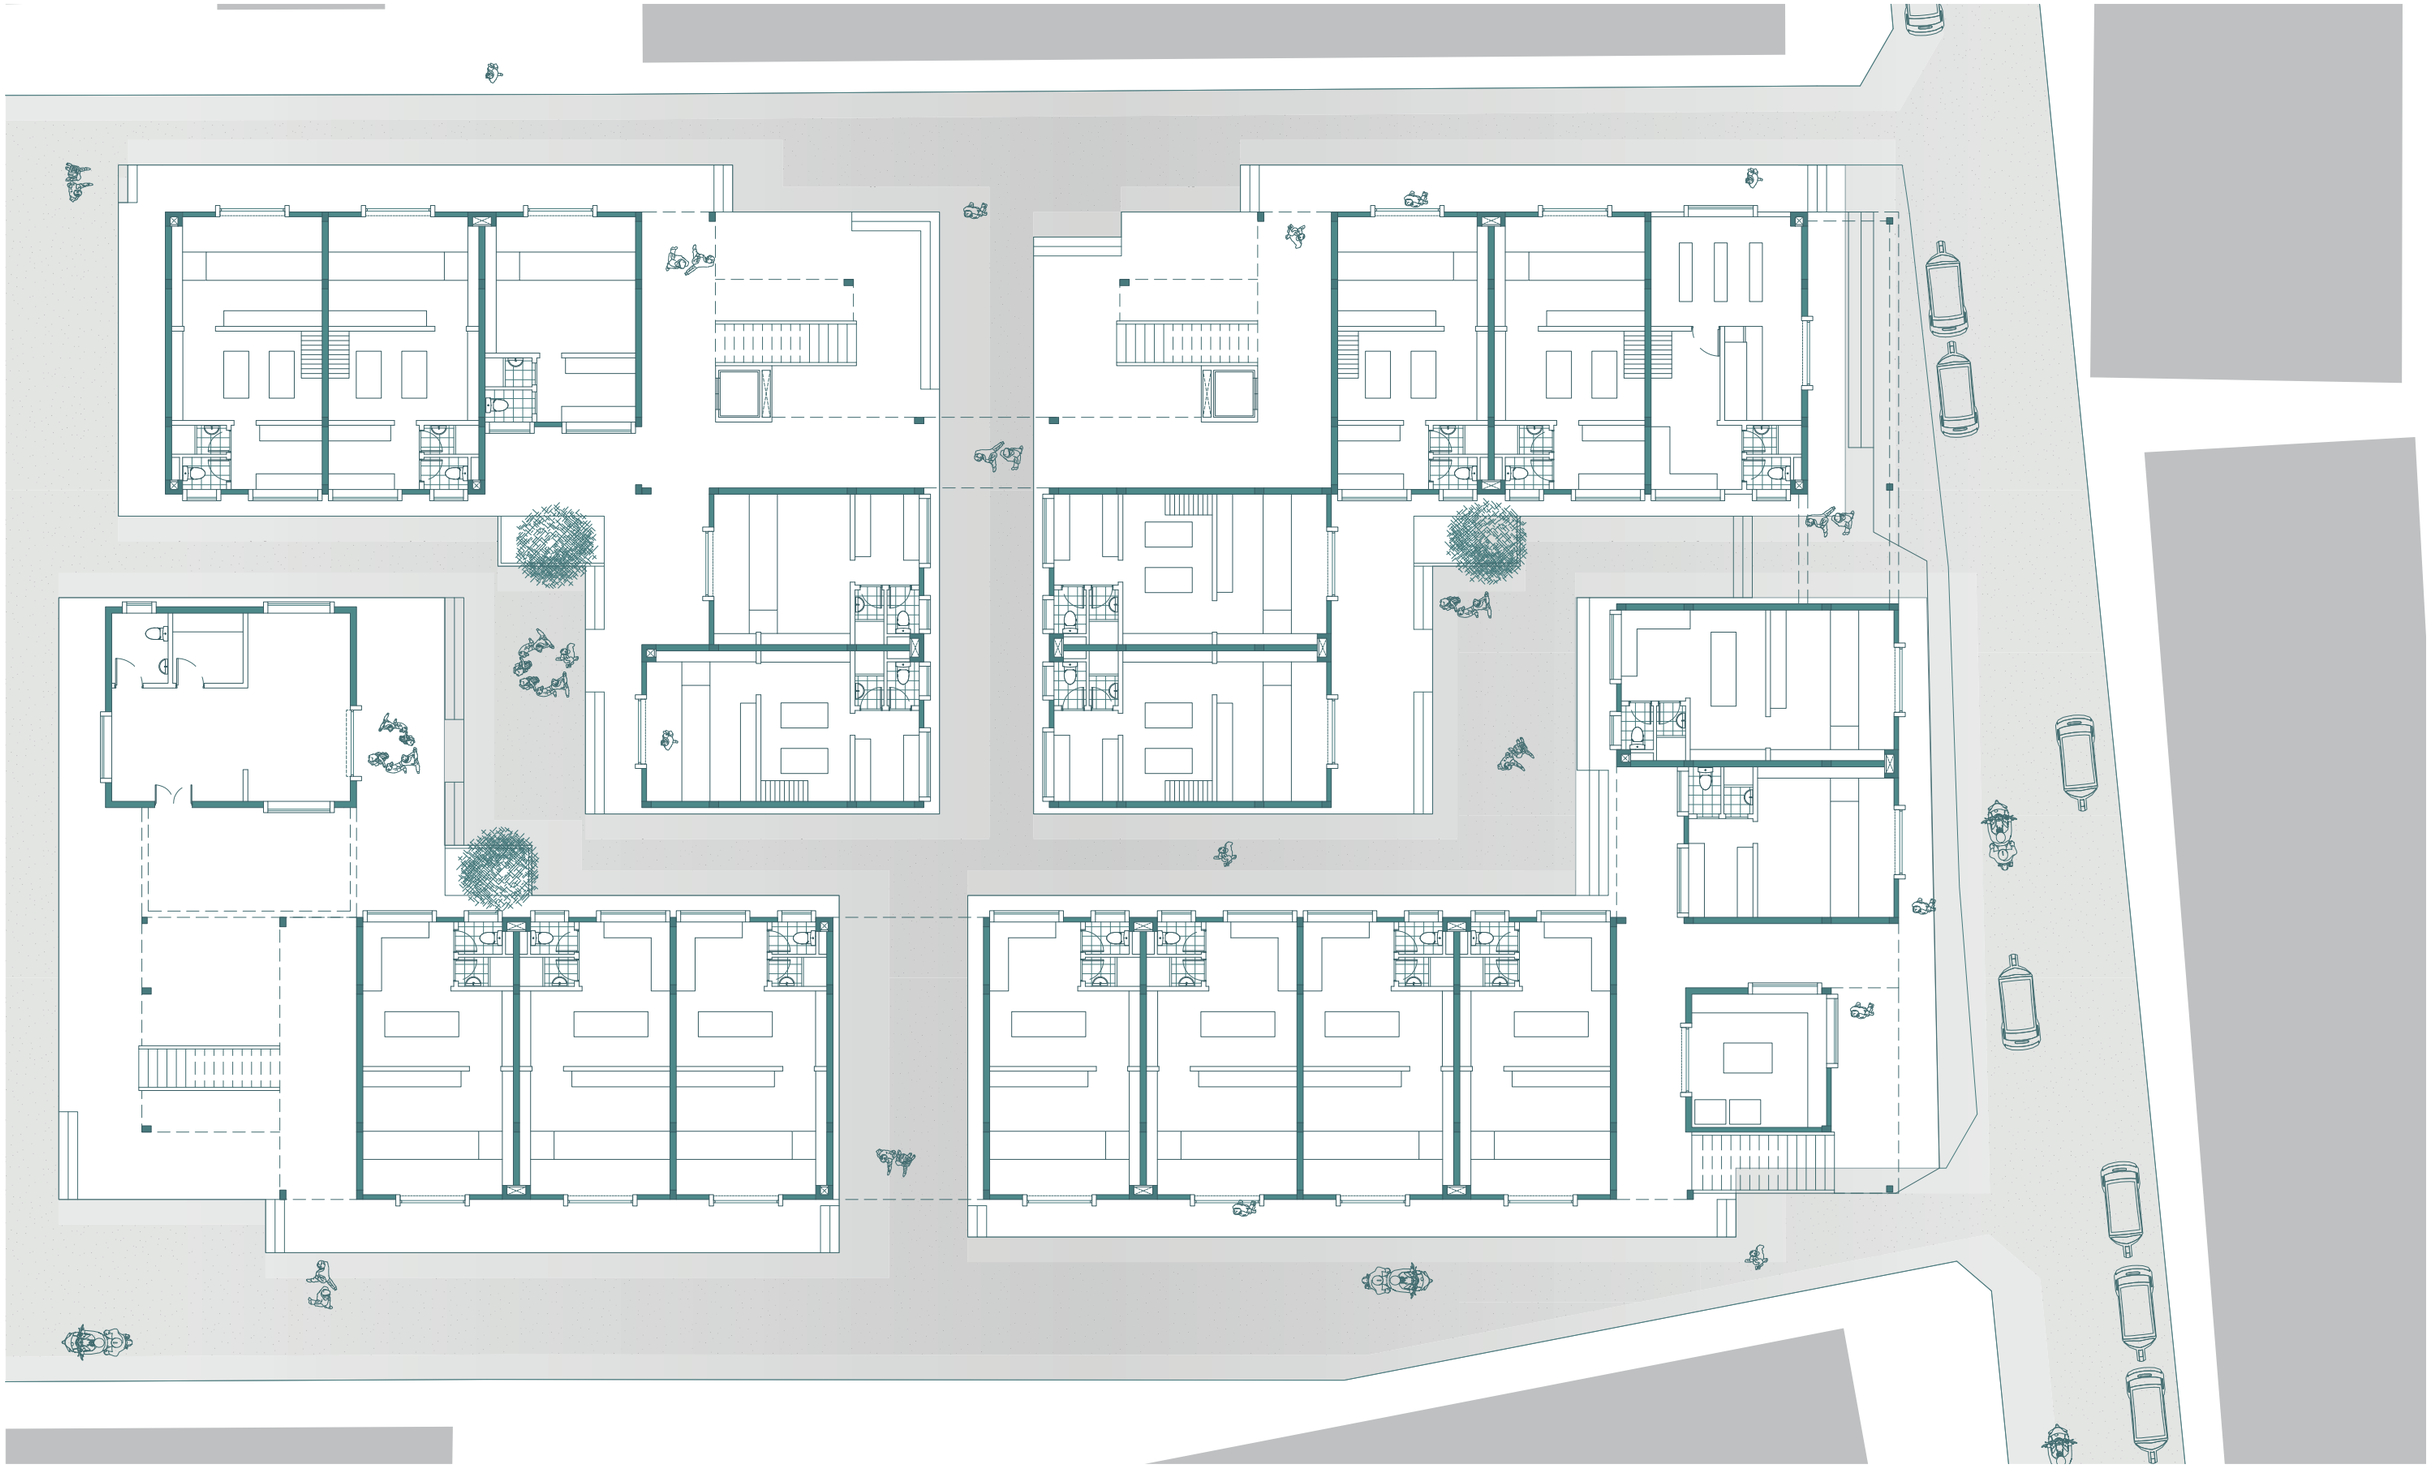

Cluster groundfloor
1:200

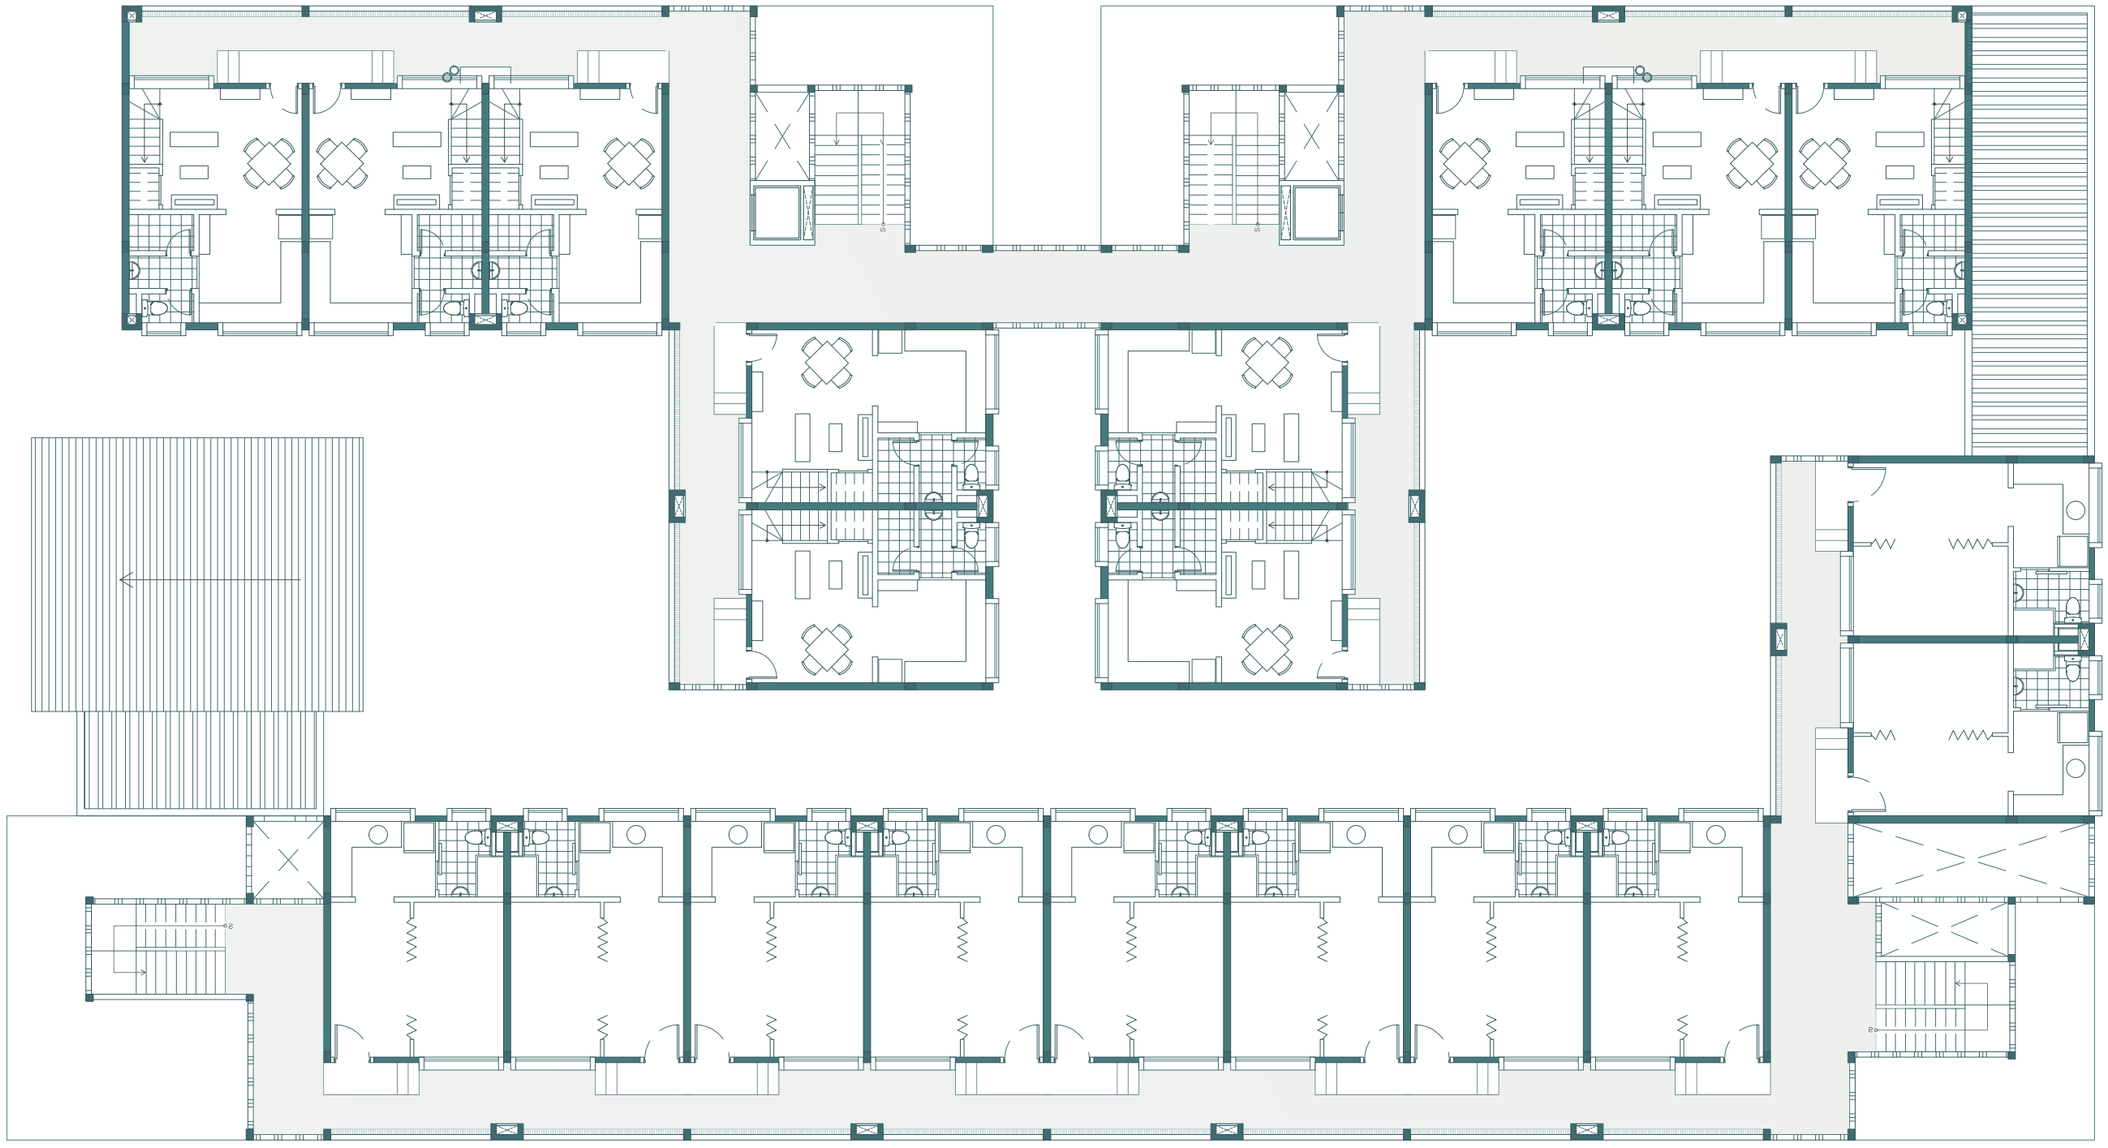

Cluster type floor
1:200

Cluster facade
1:200

Cluster groundfloor
1:200

Cluster section
1:200

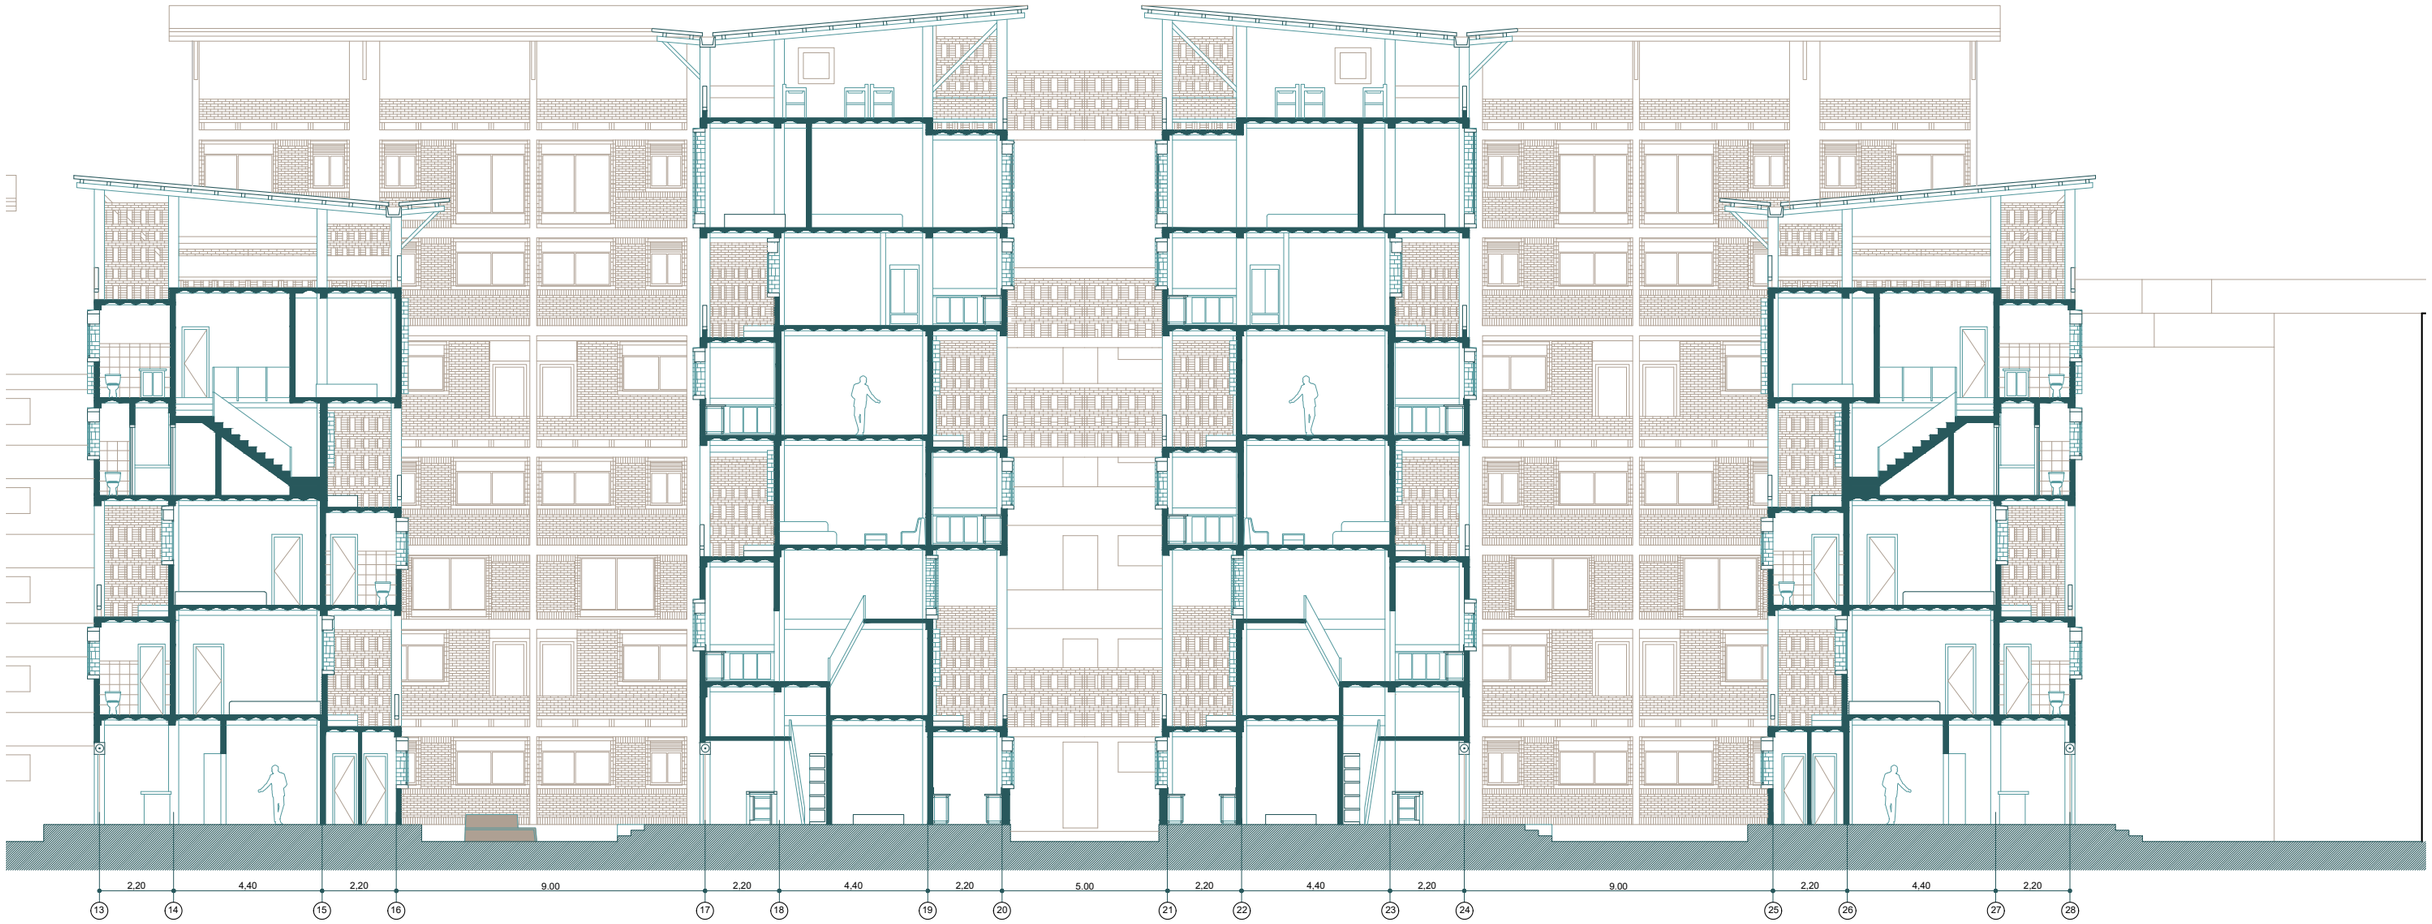

Cluster groundfloor
1:200

Site plan
1:500

Cluster groundfloor
1:500

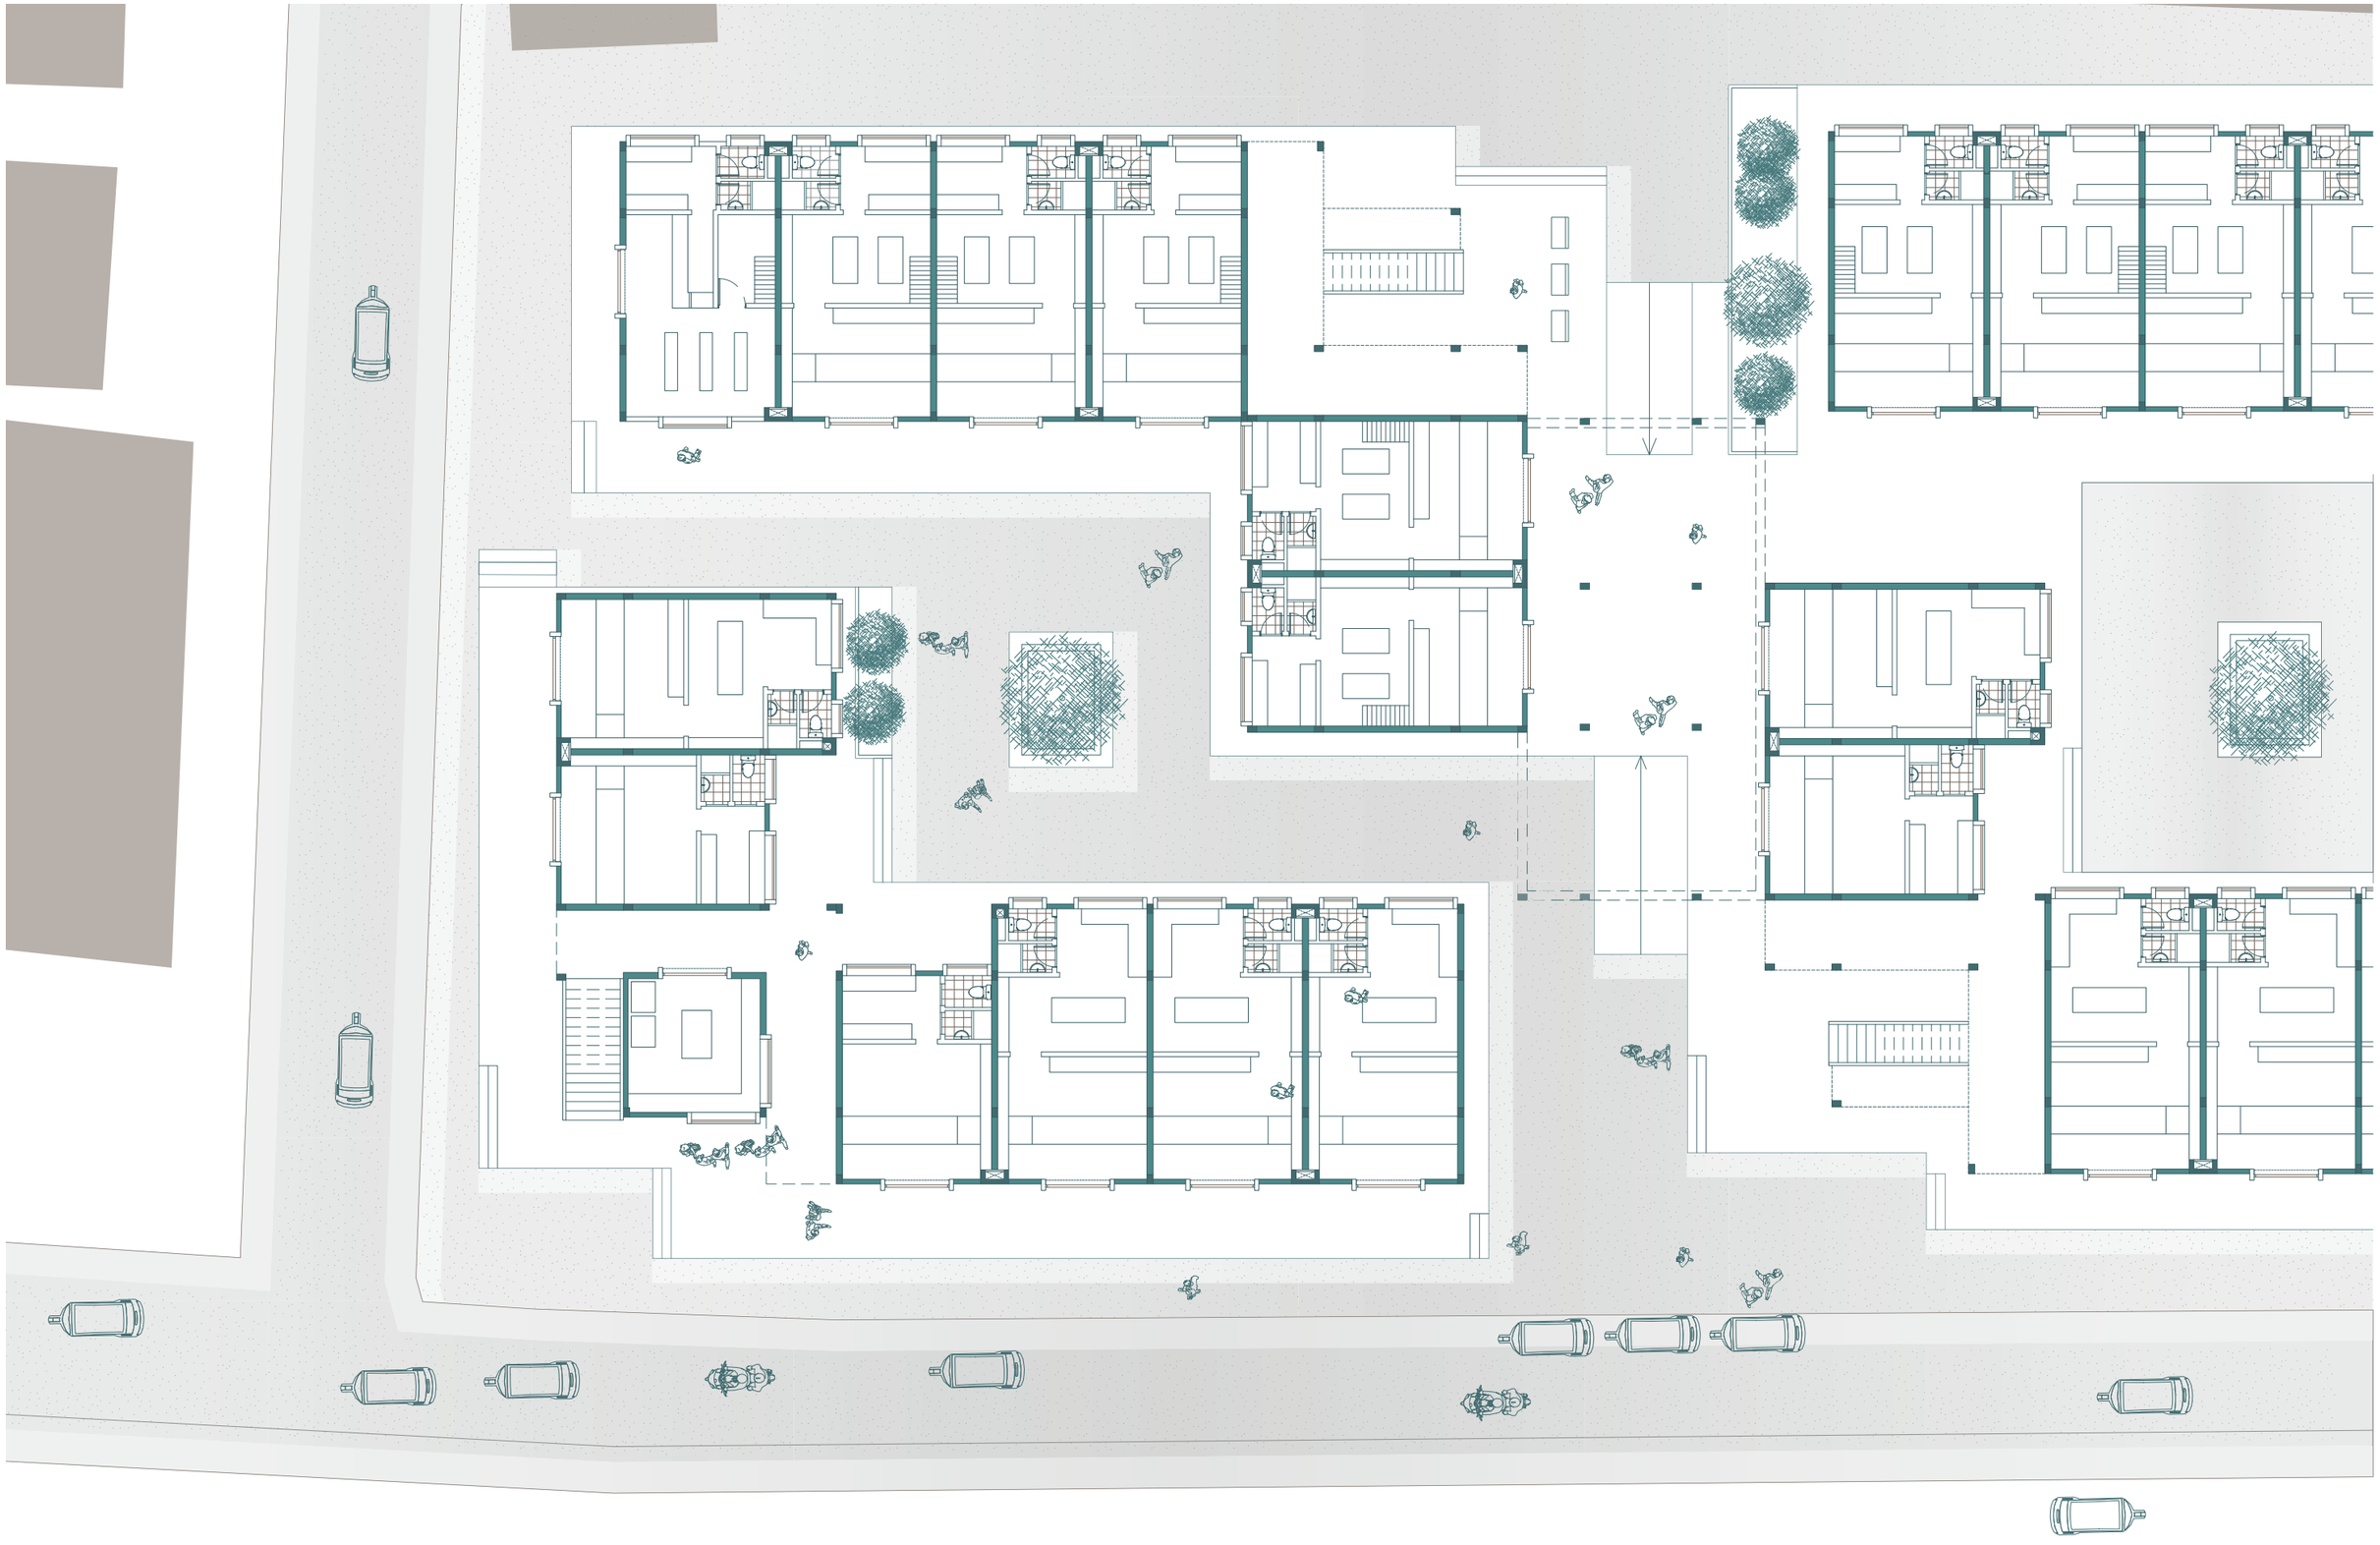

Cluster groundfloor
1:200

Cluster type floor
1:200

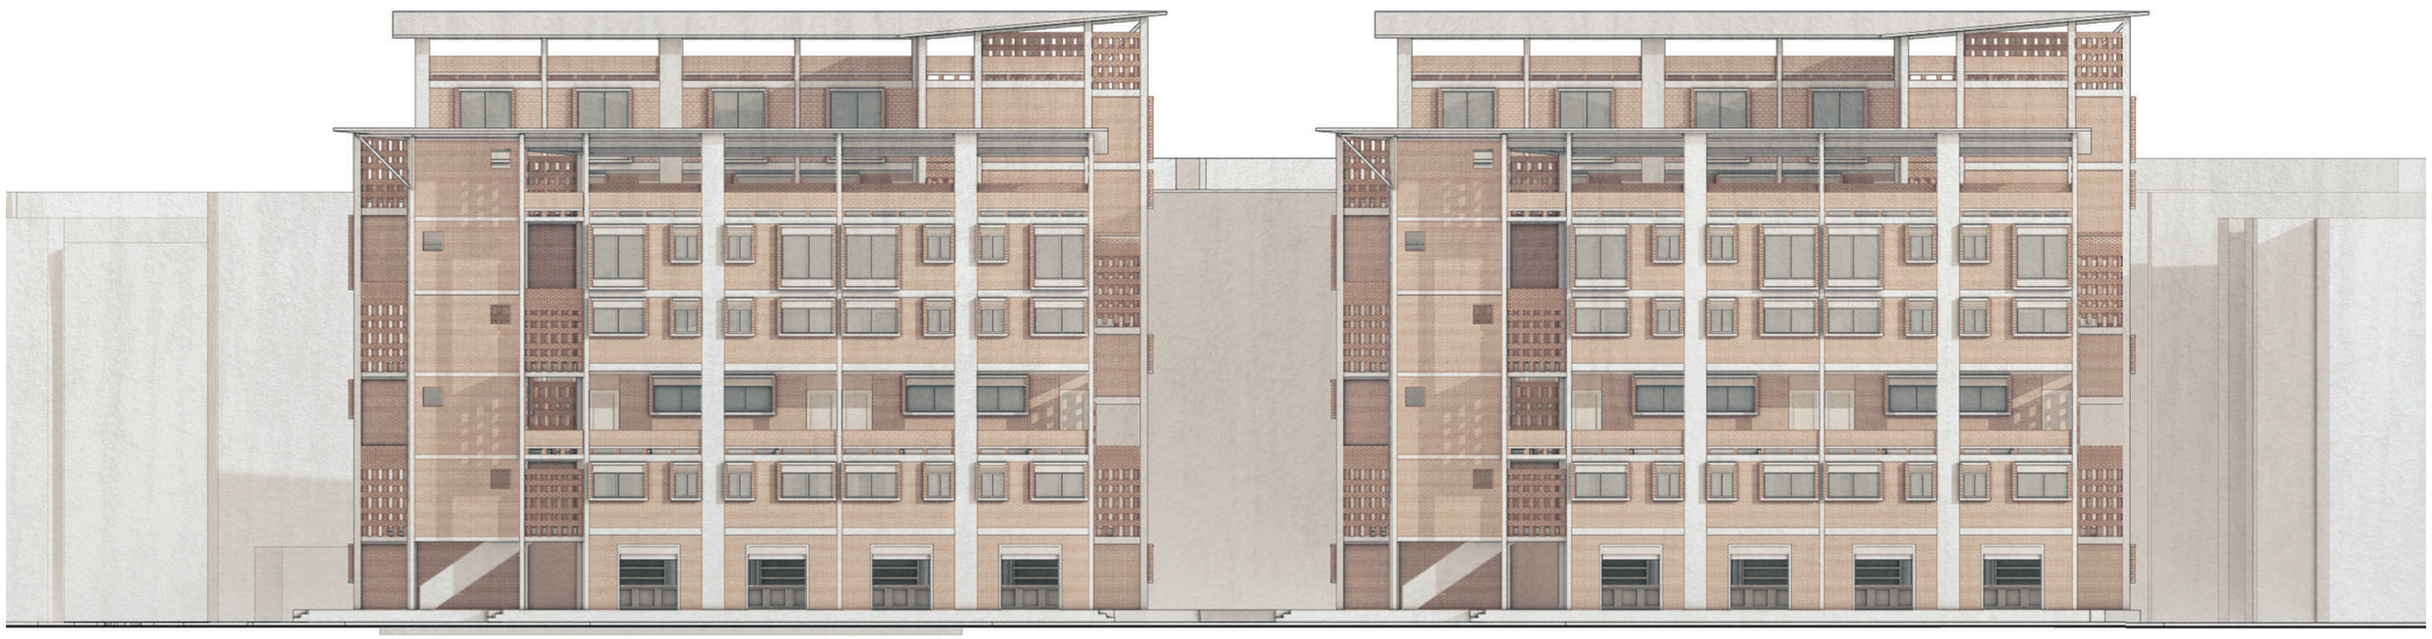

Cluster groundfloor
1:200

Cluster section
1:200

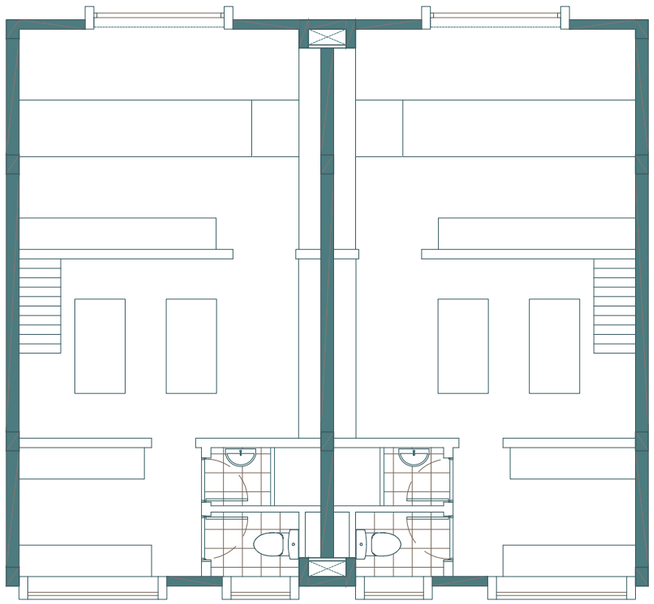

Groundfloor mixed use unit
45 sqm

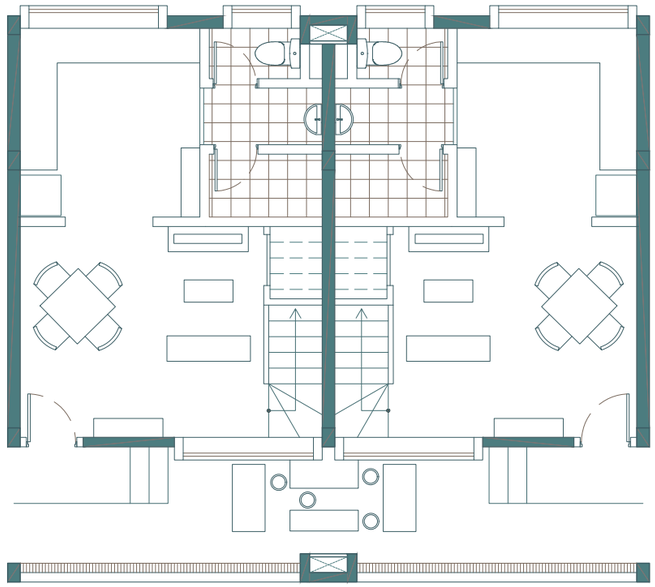

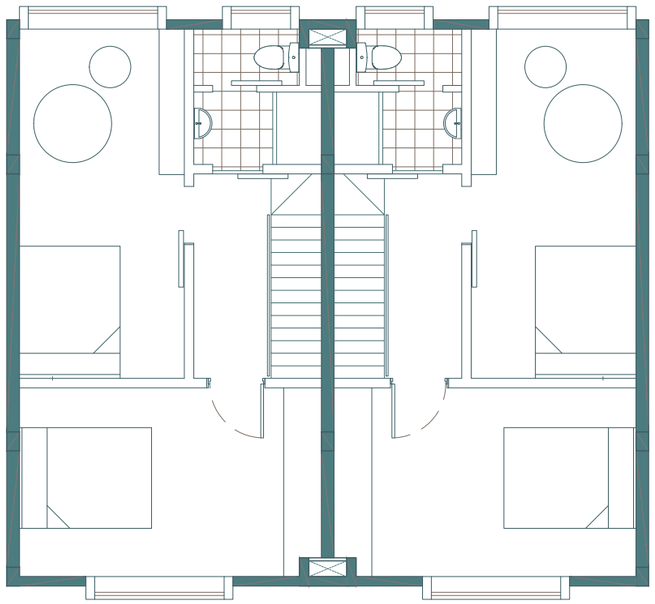

Two floor unit. Middle income group
75 sqm

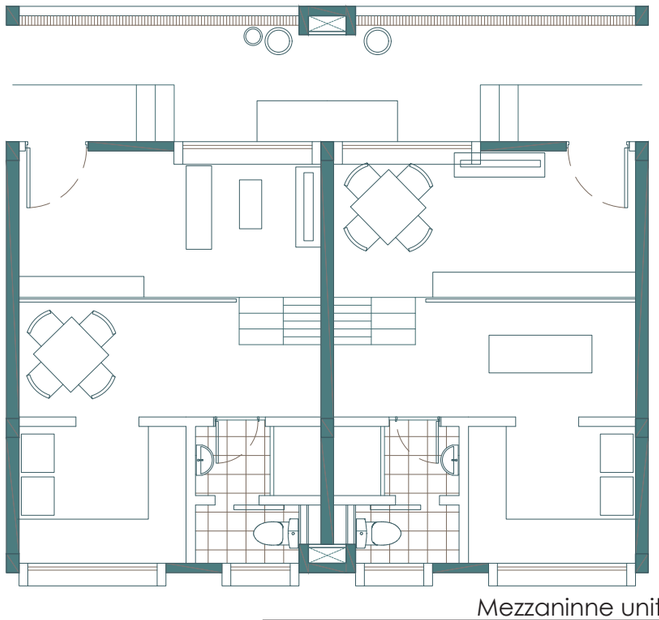

Mezzaninne unit
30 sqm +15 sqm mezzaninne

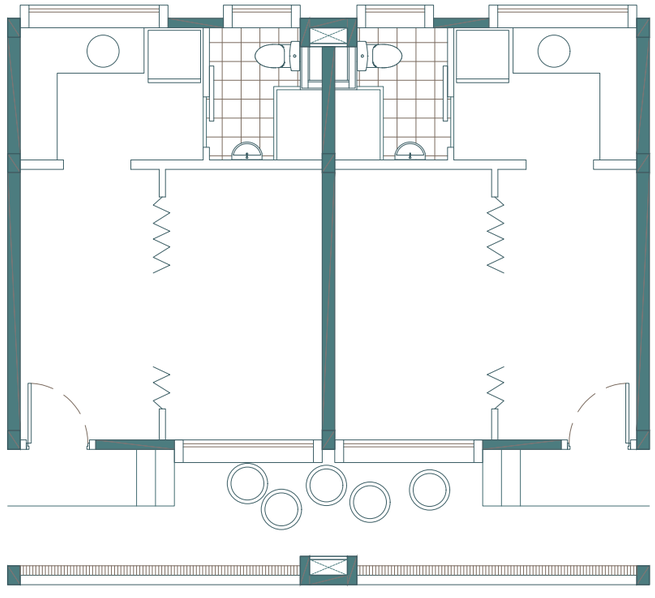

Ews Unit
30 sqm

Units
1:100

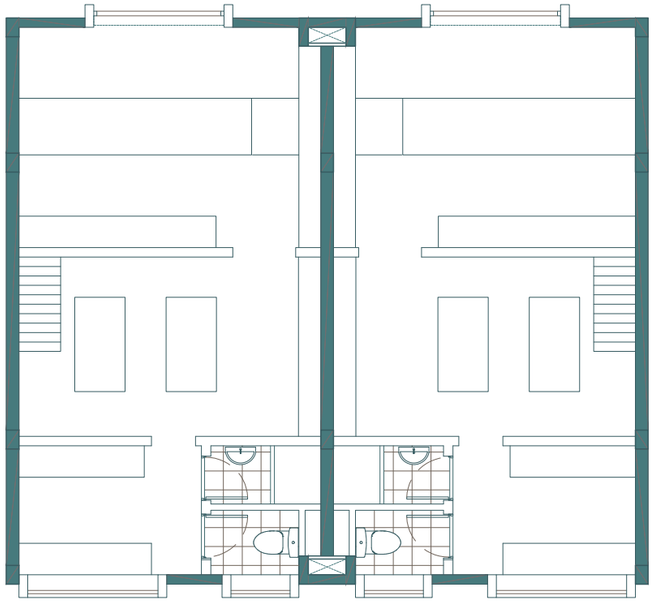

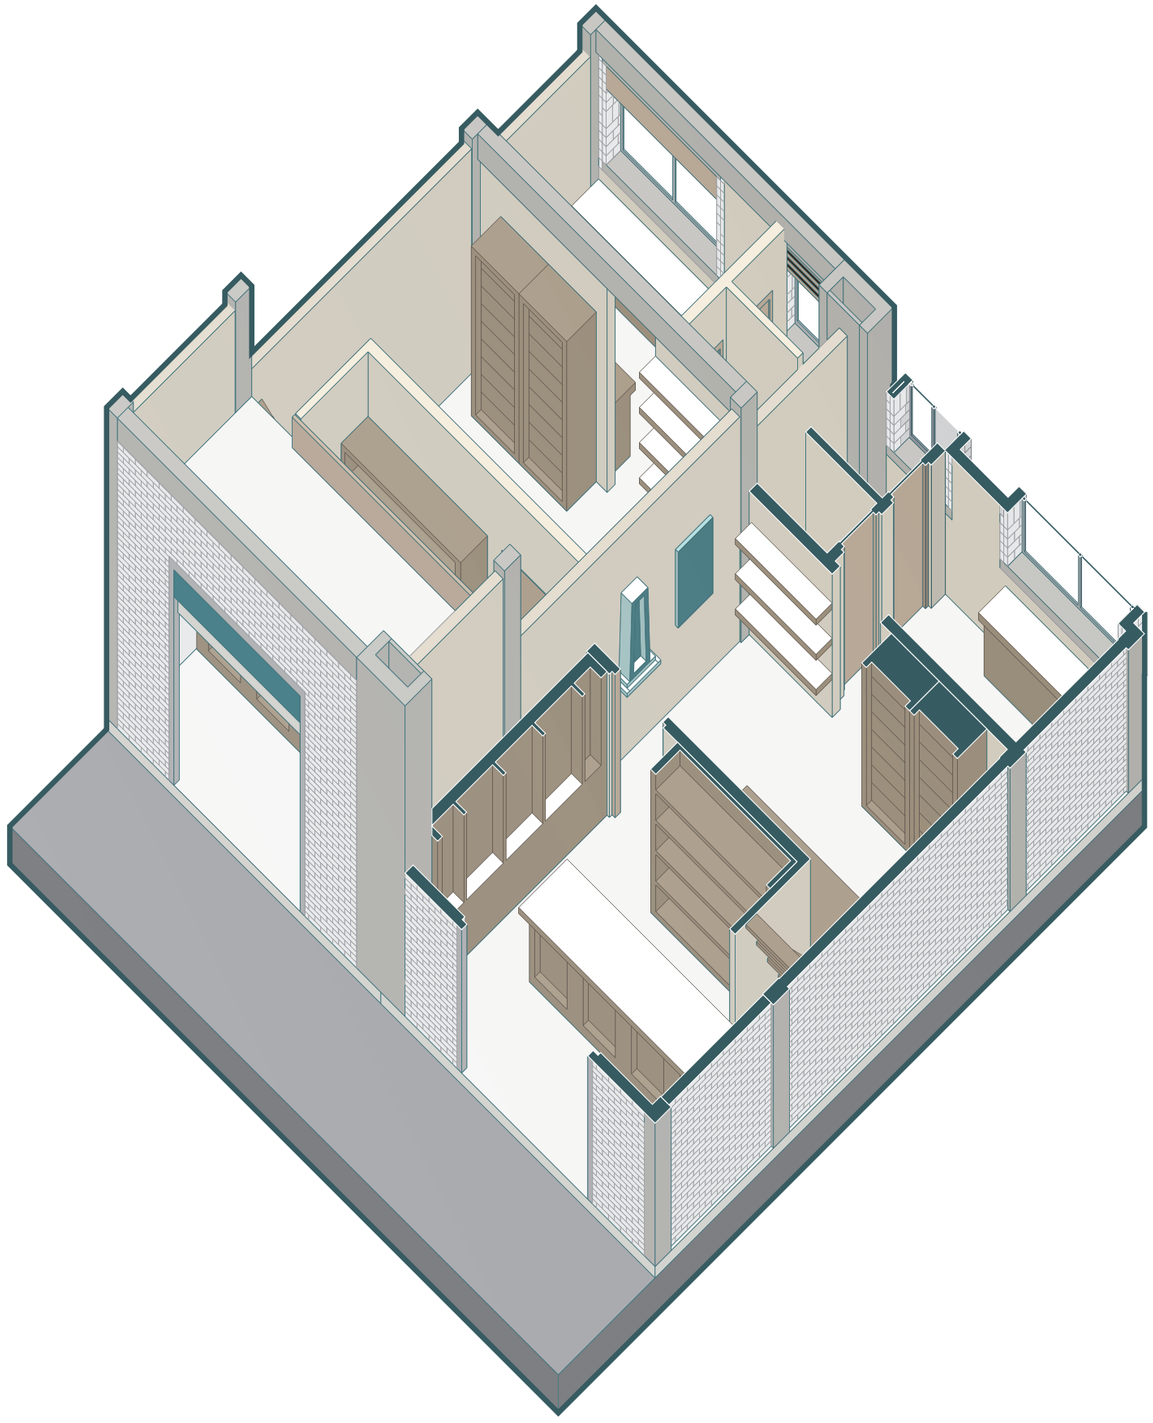

Groundfloor unit
1:100

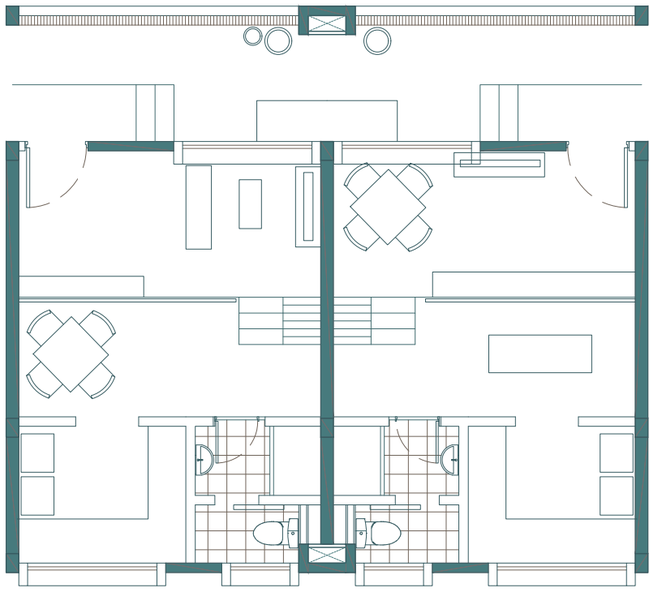

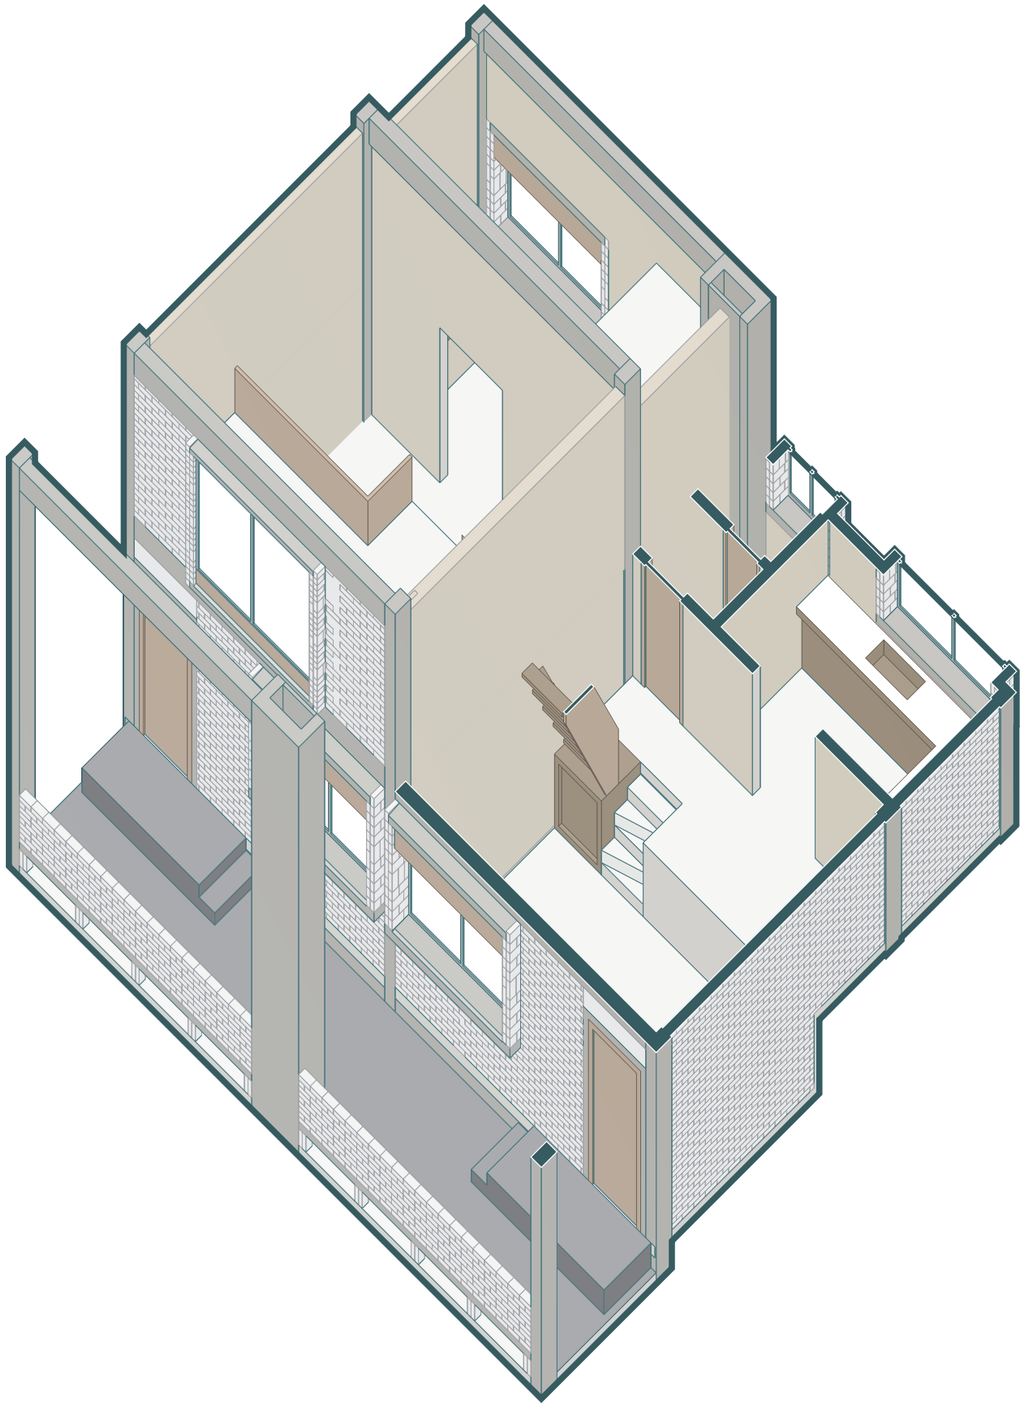

Mixed unit
1:100

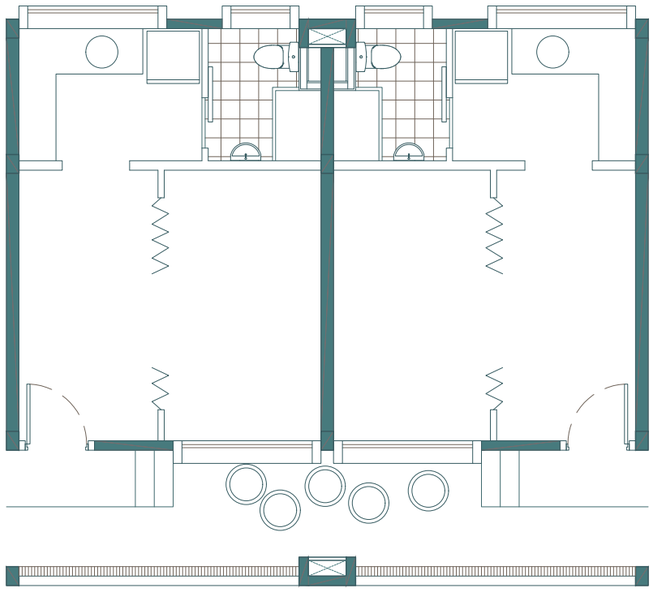

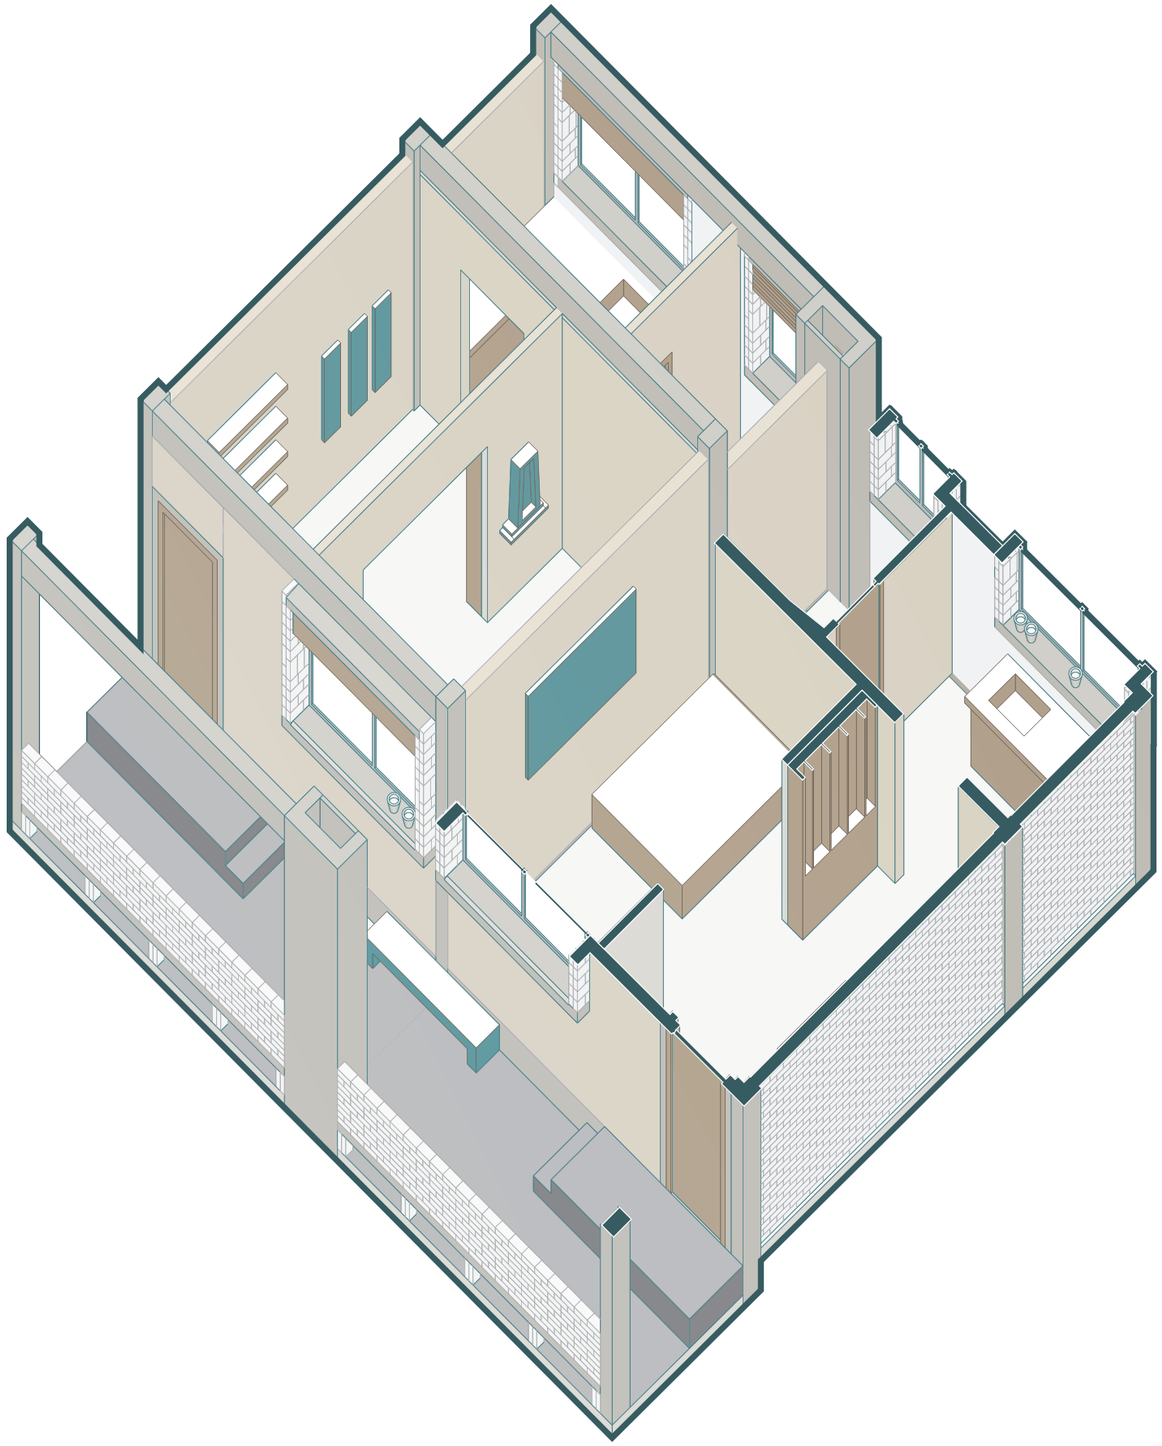

EWS Unit
1:100

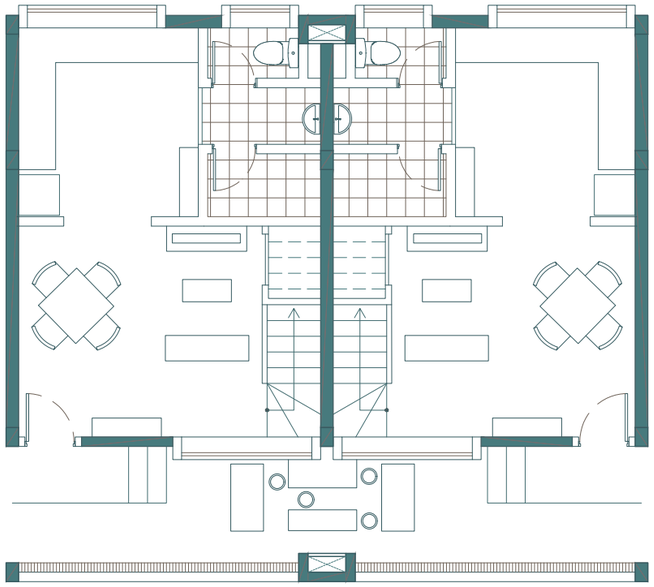

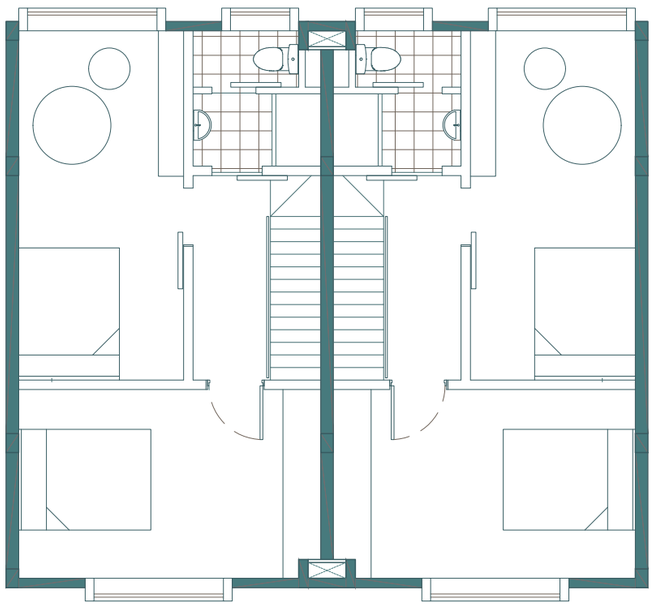

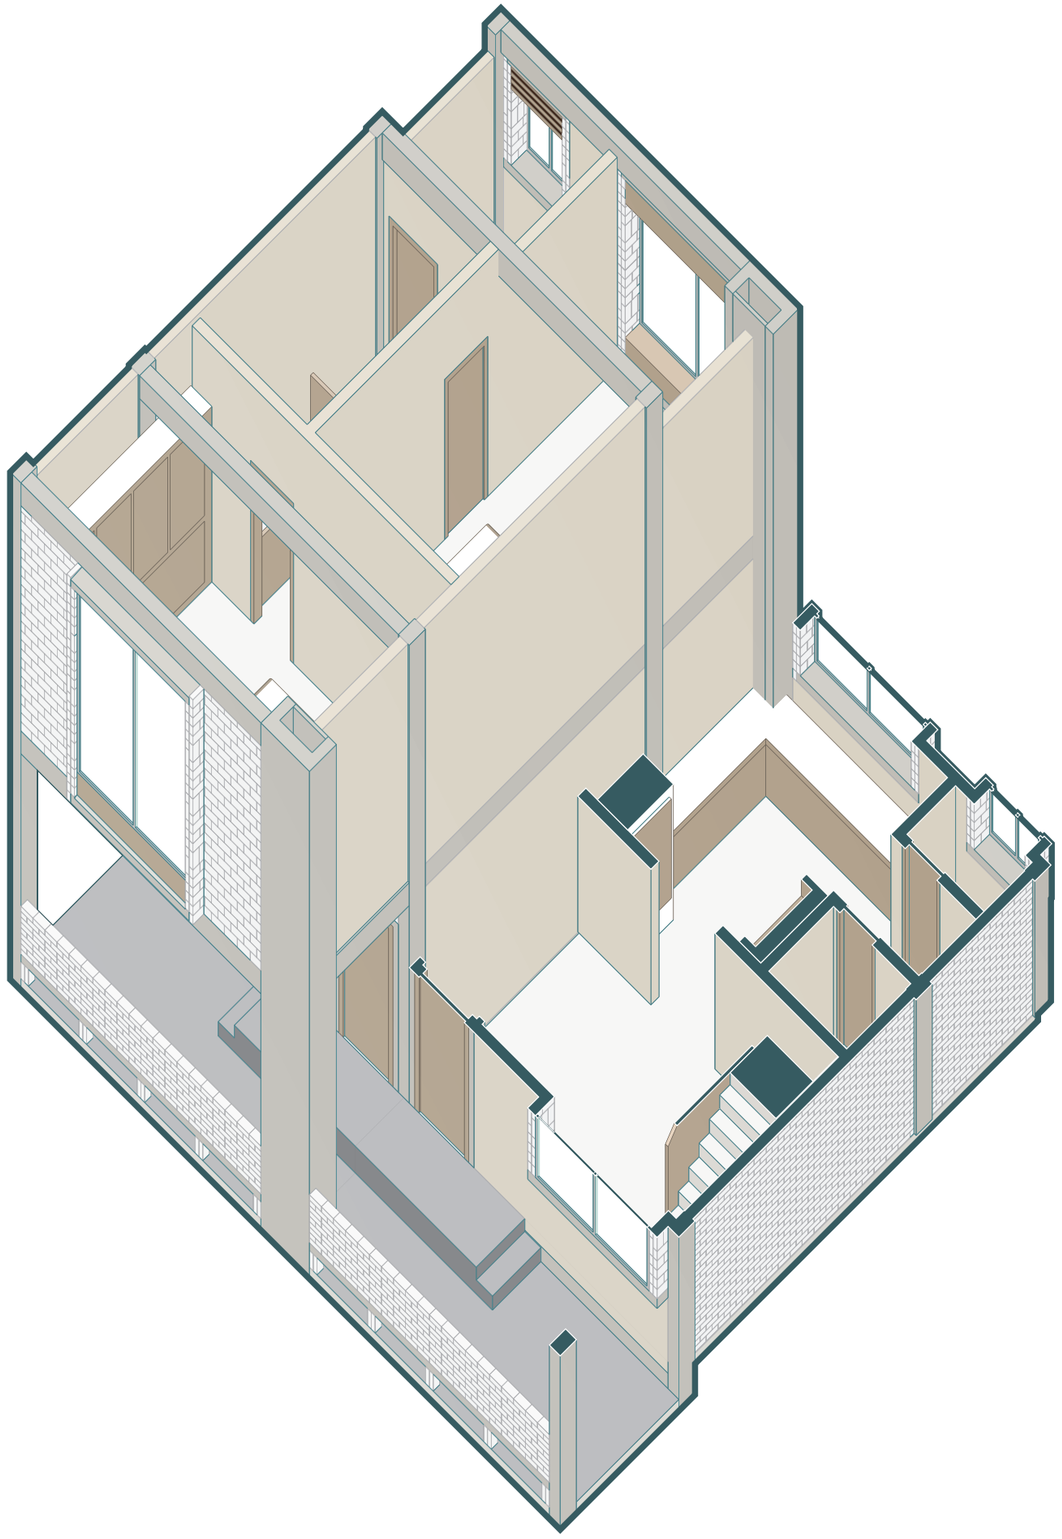

LIG unit
1:100

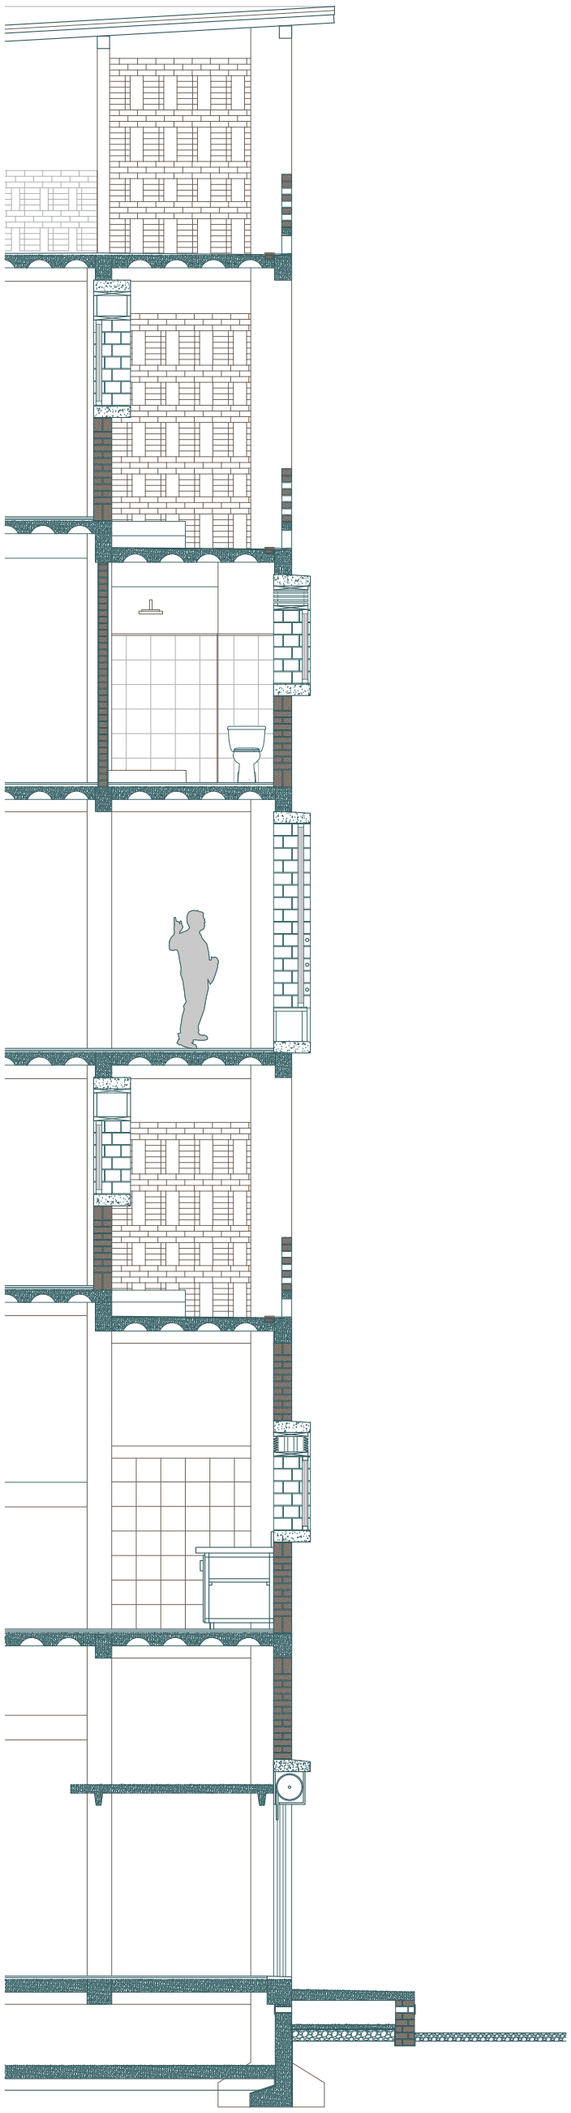

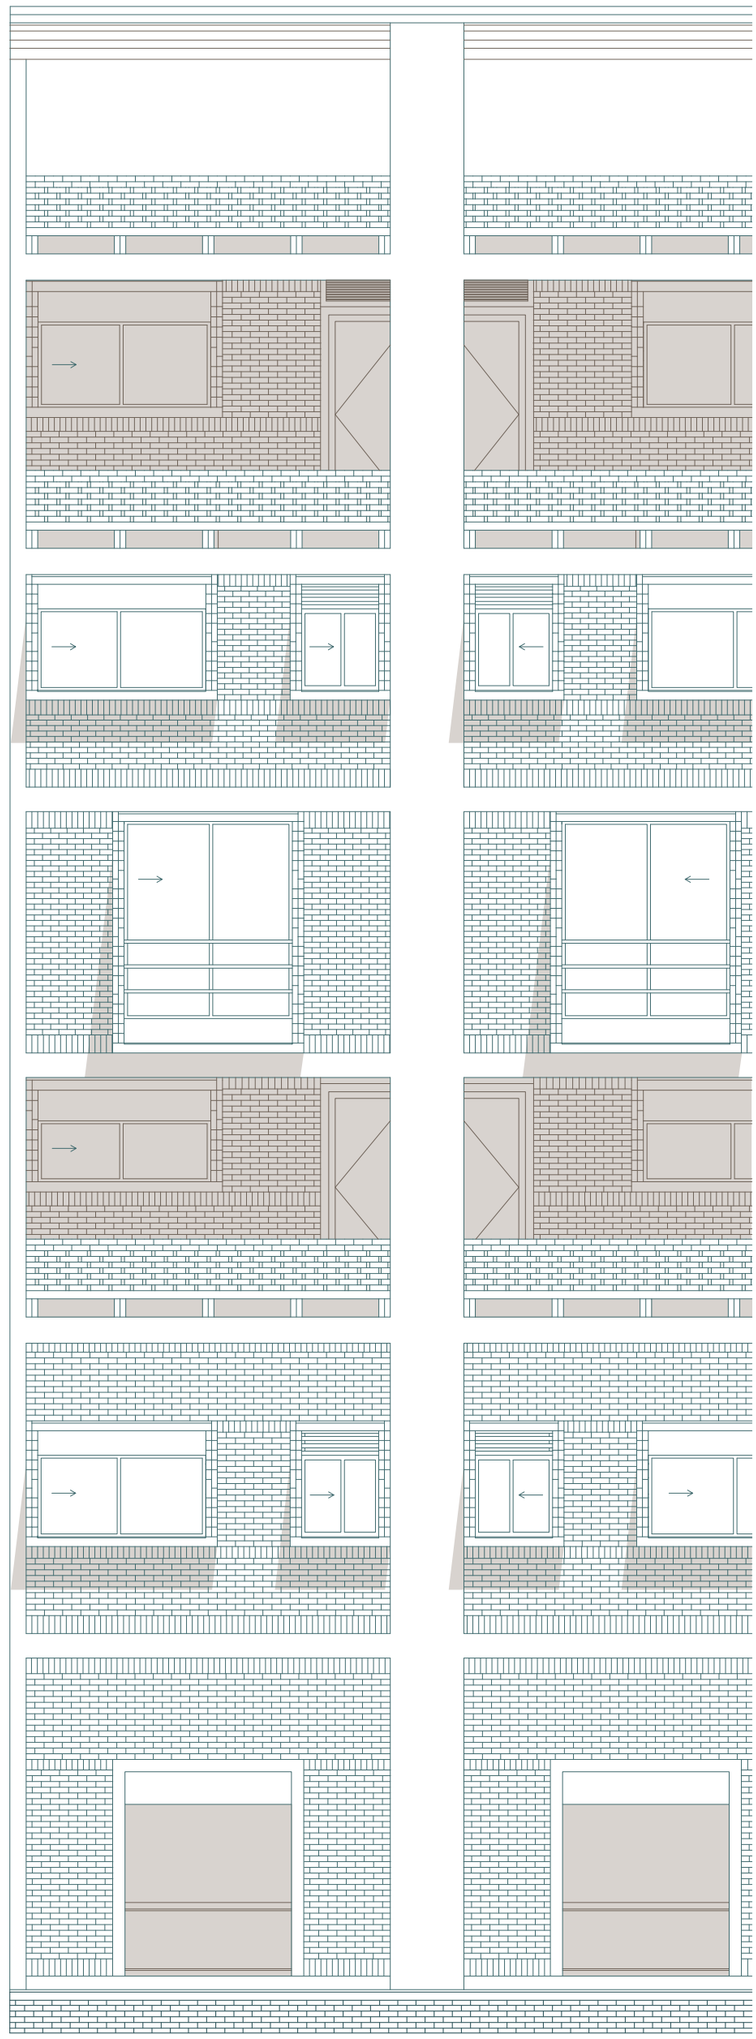

Detail facade
1:100

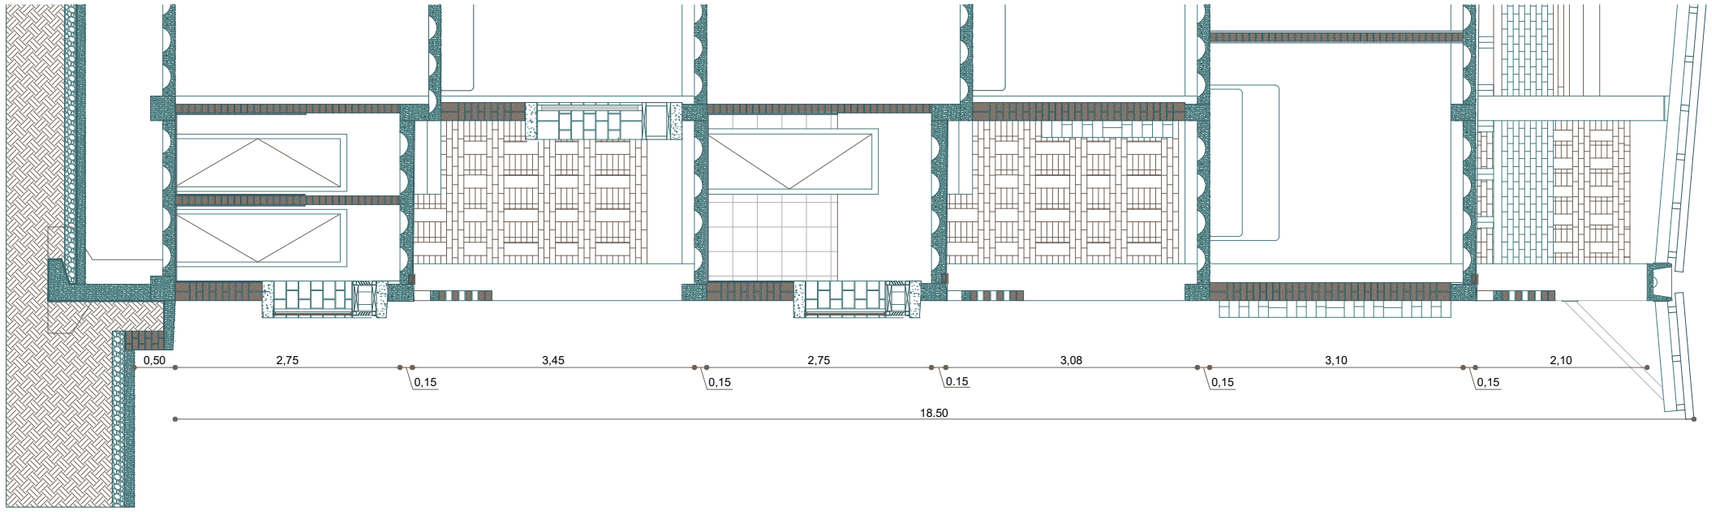

Detail facade
1:100

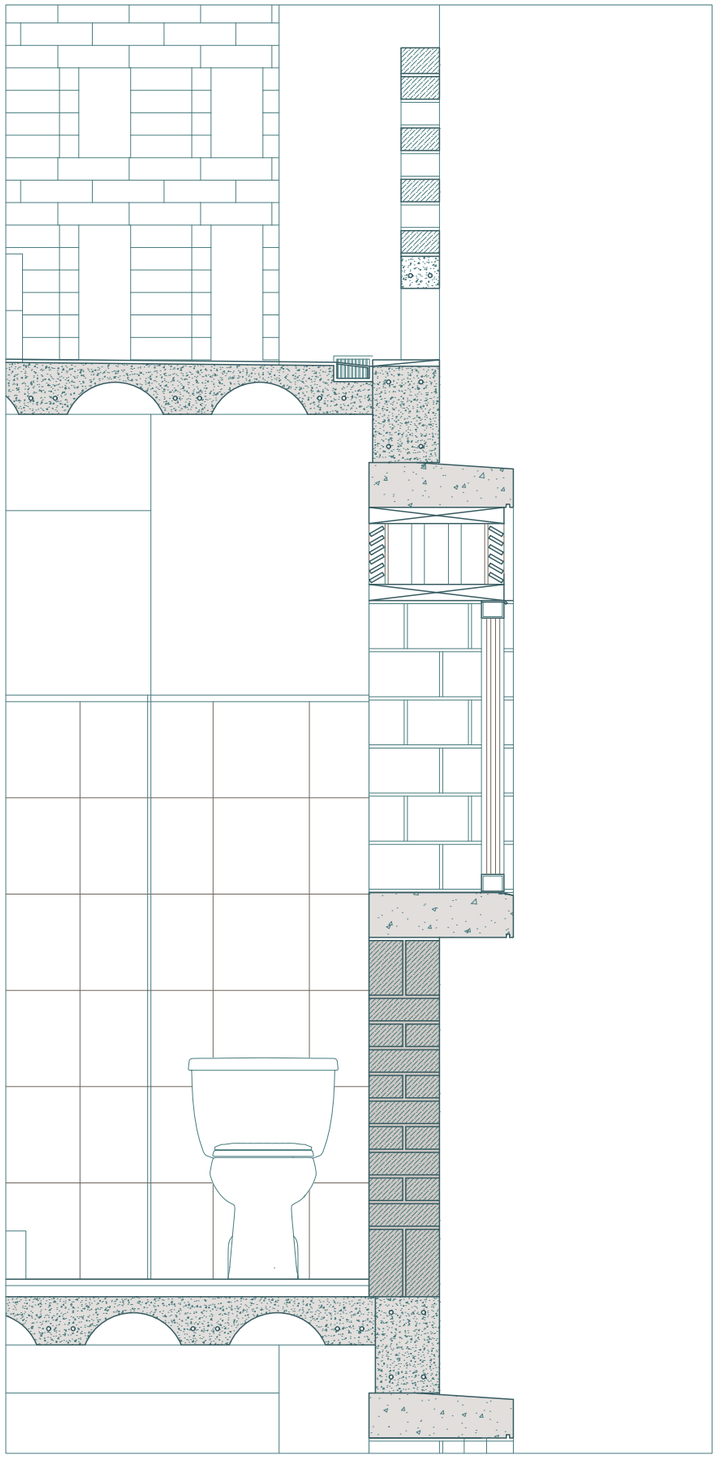

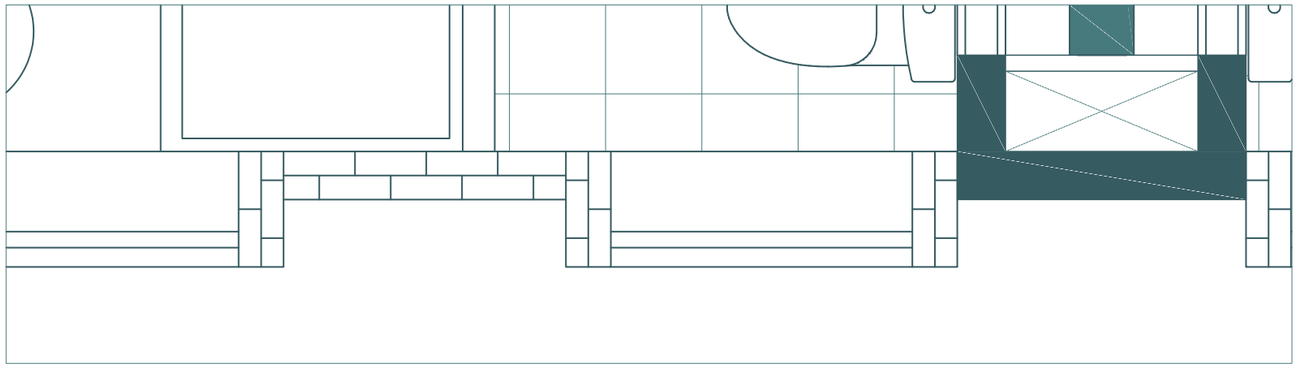

Facade detail
1:20

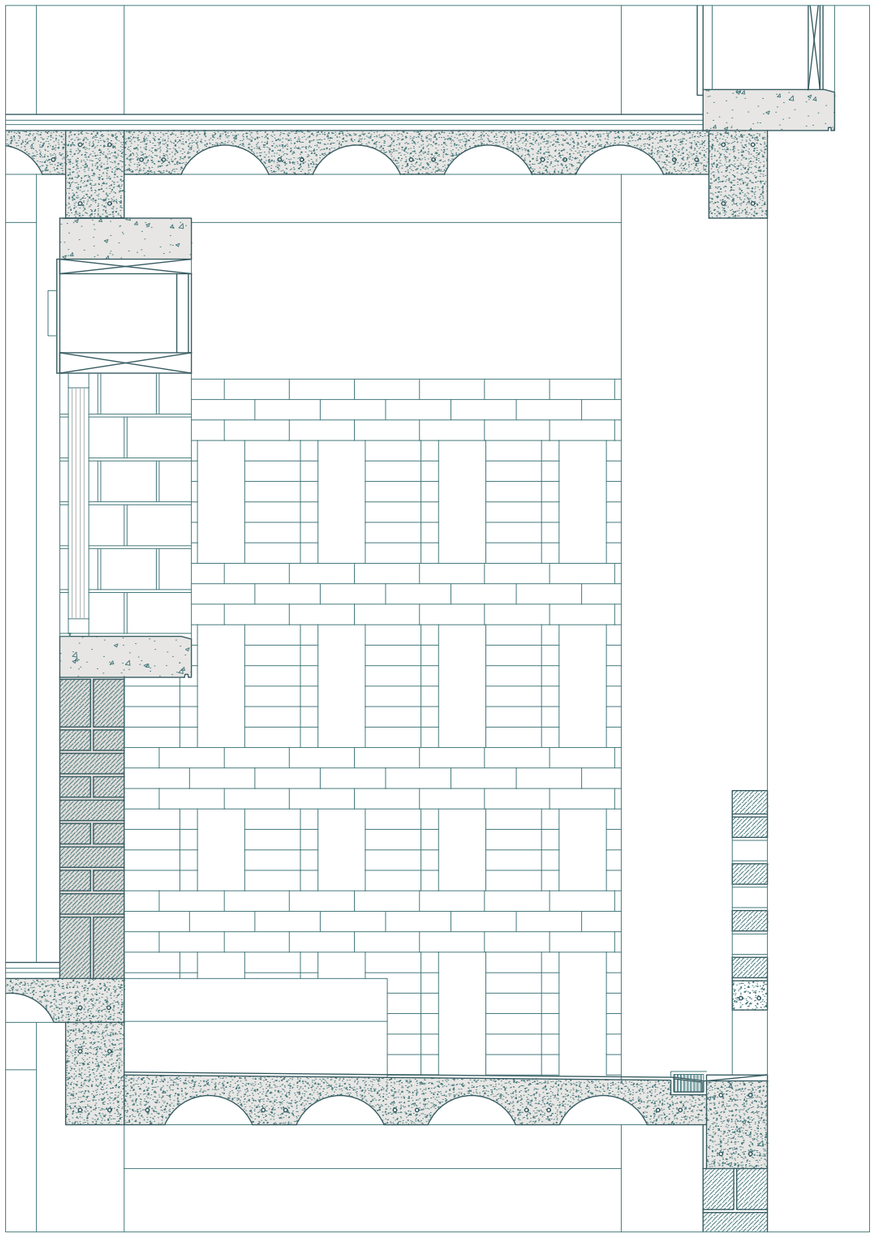

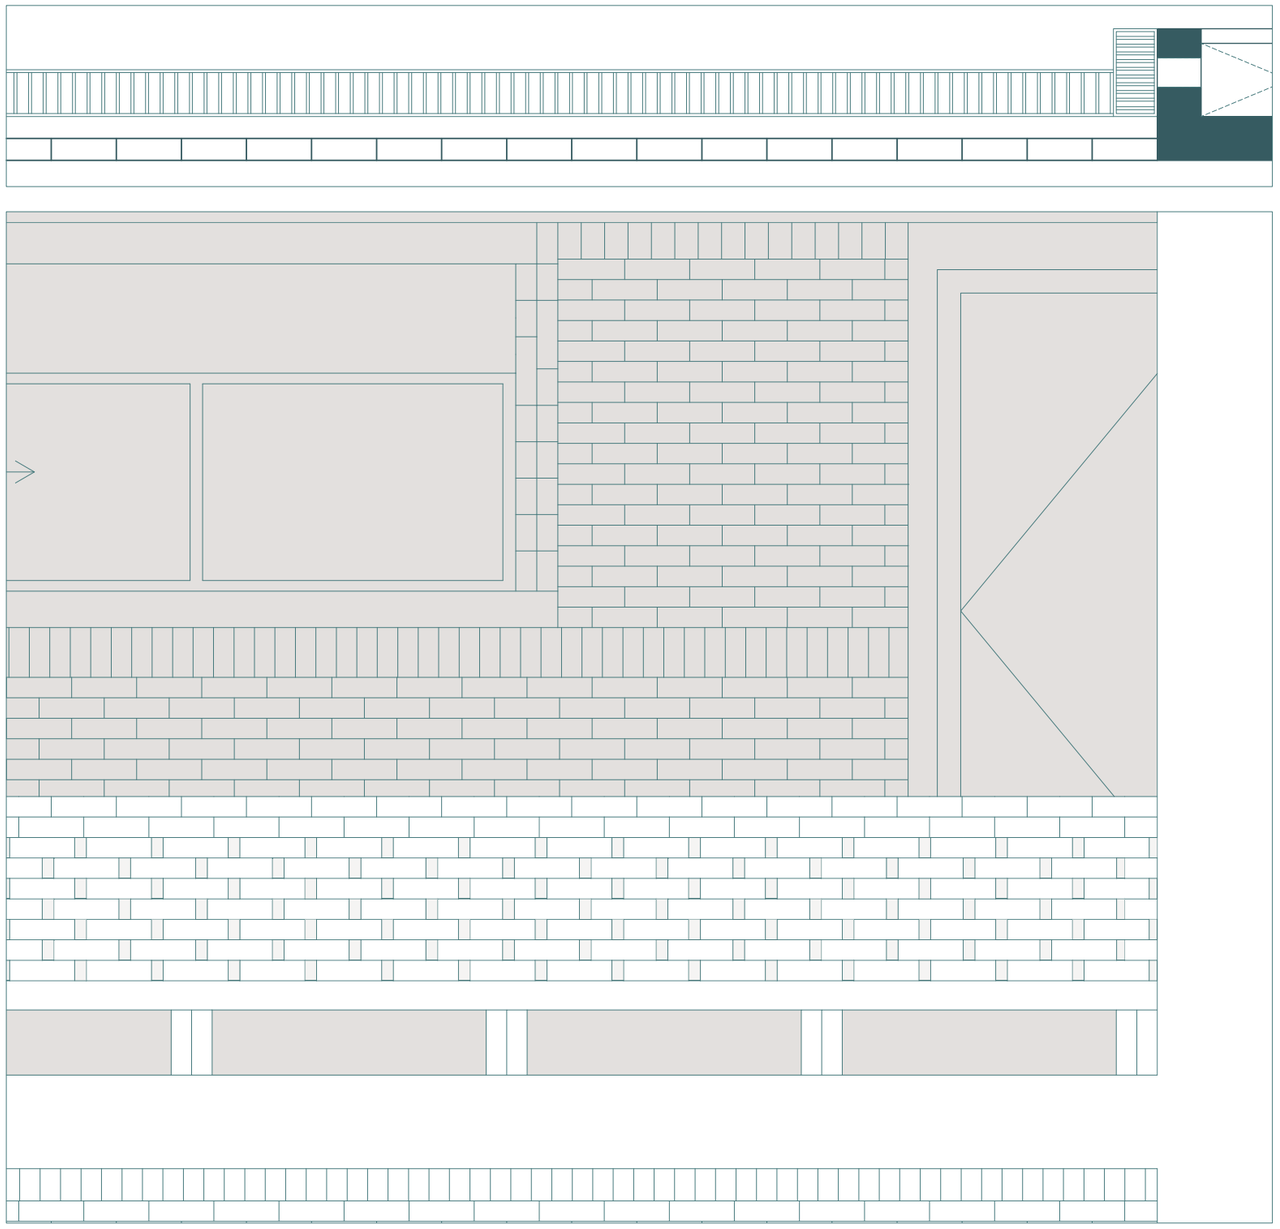

Facade detail
1:20

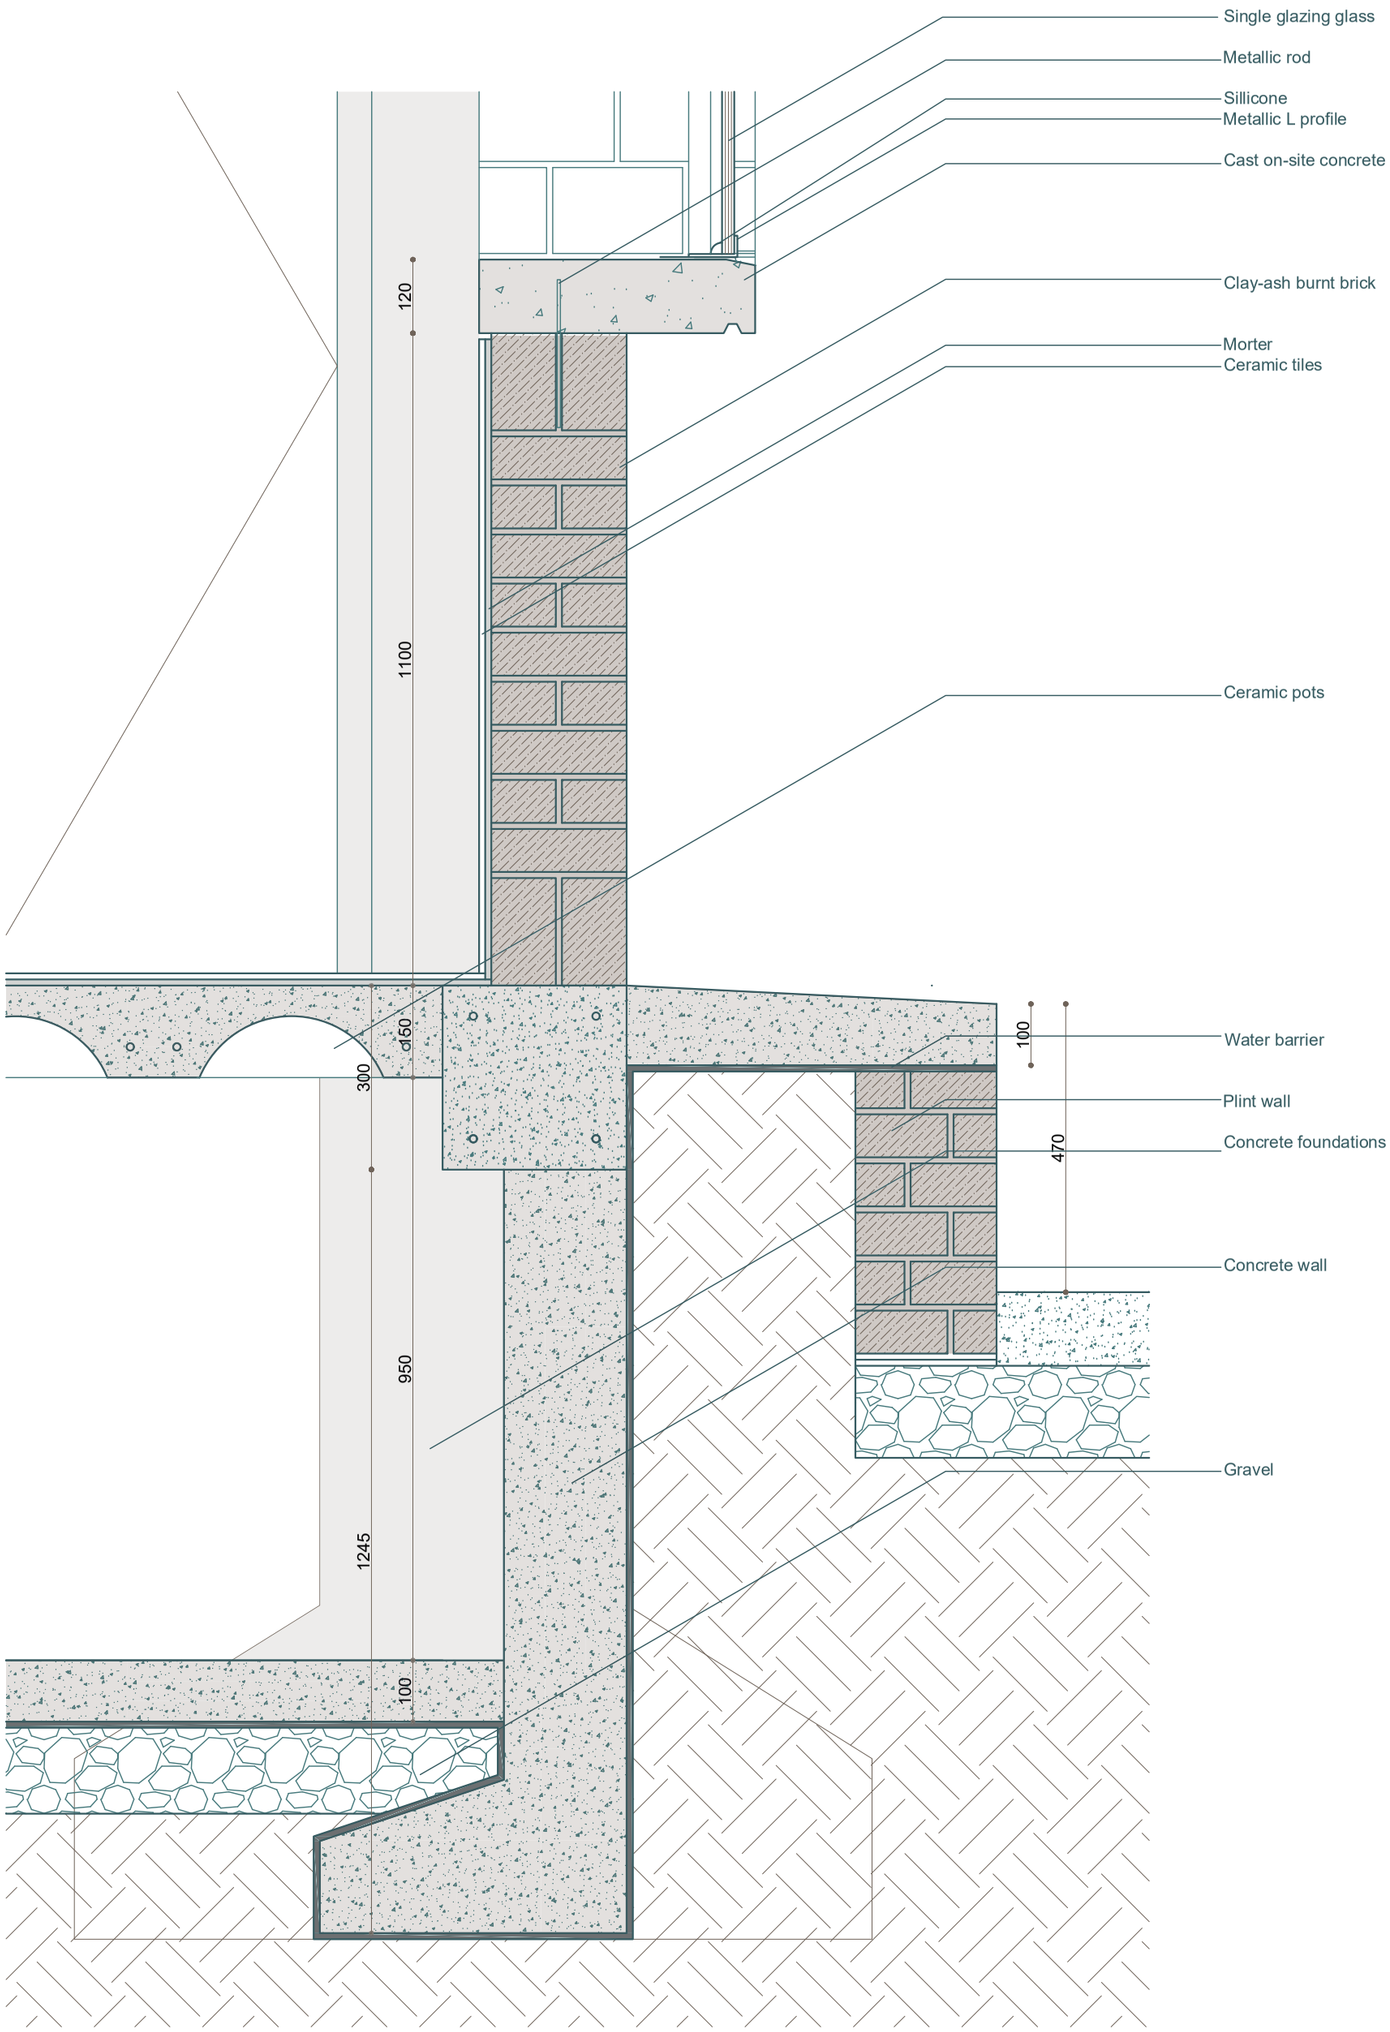

Foundation detail
1:10

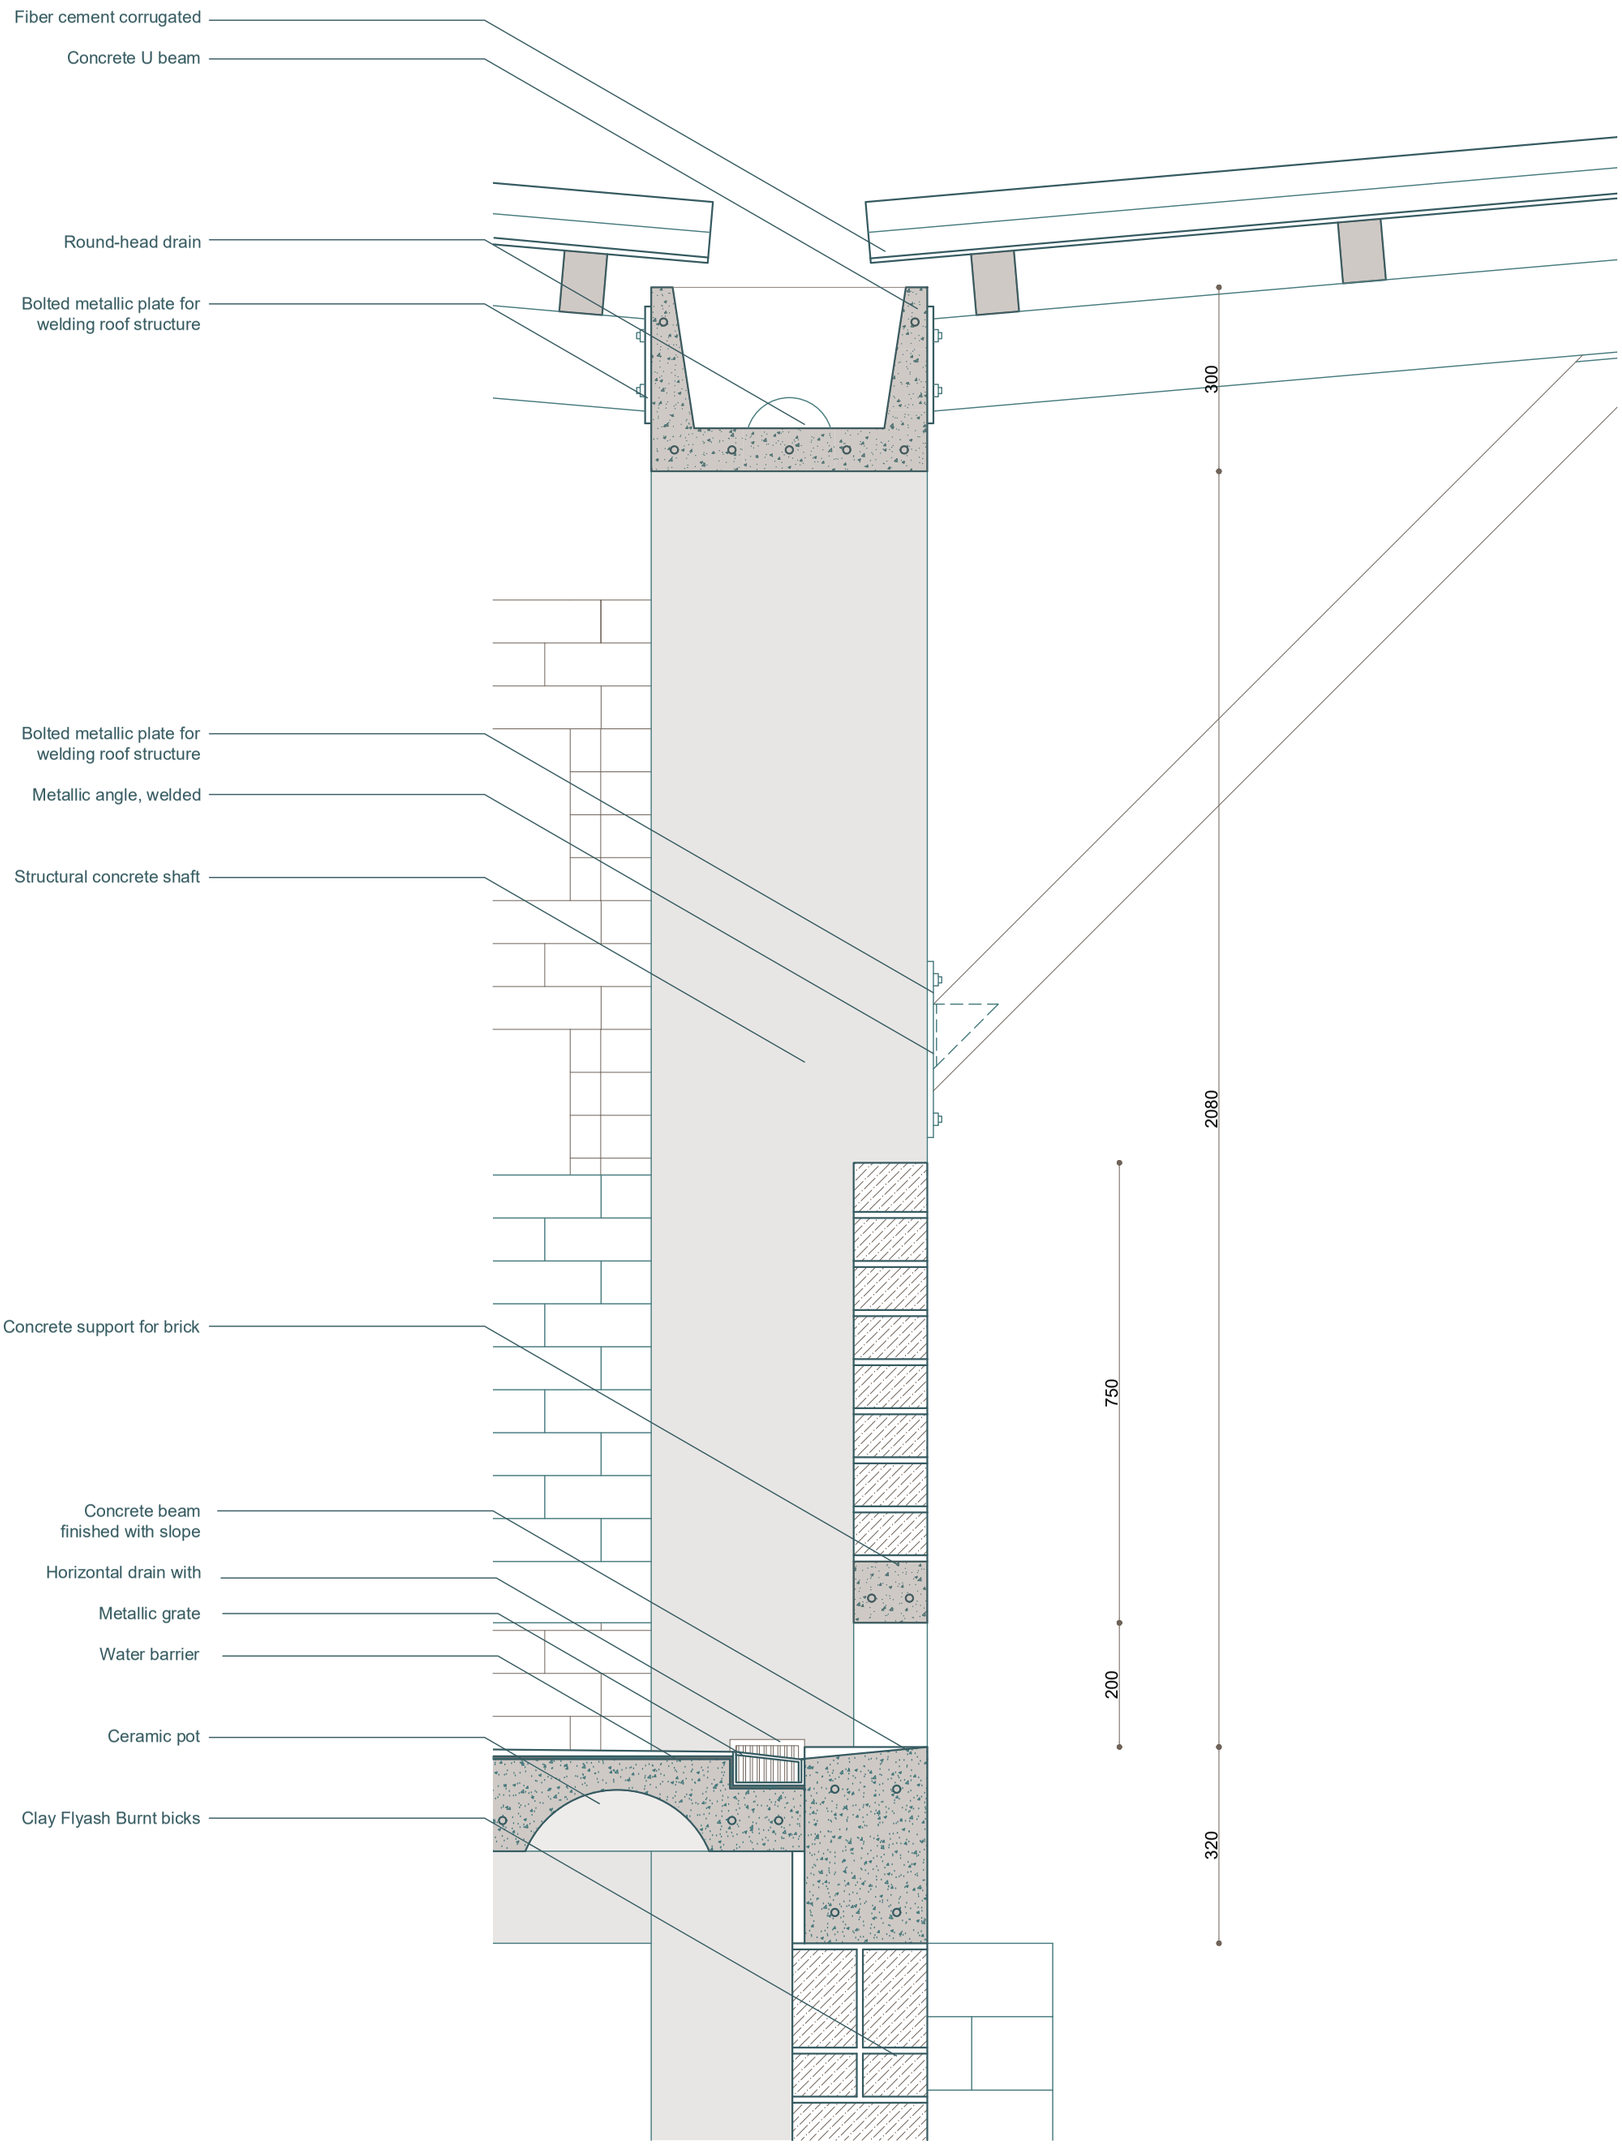

Roofing detail
1:10

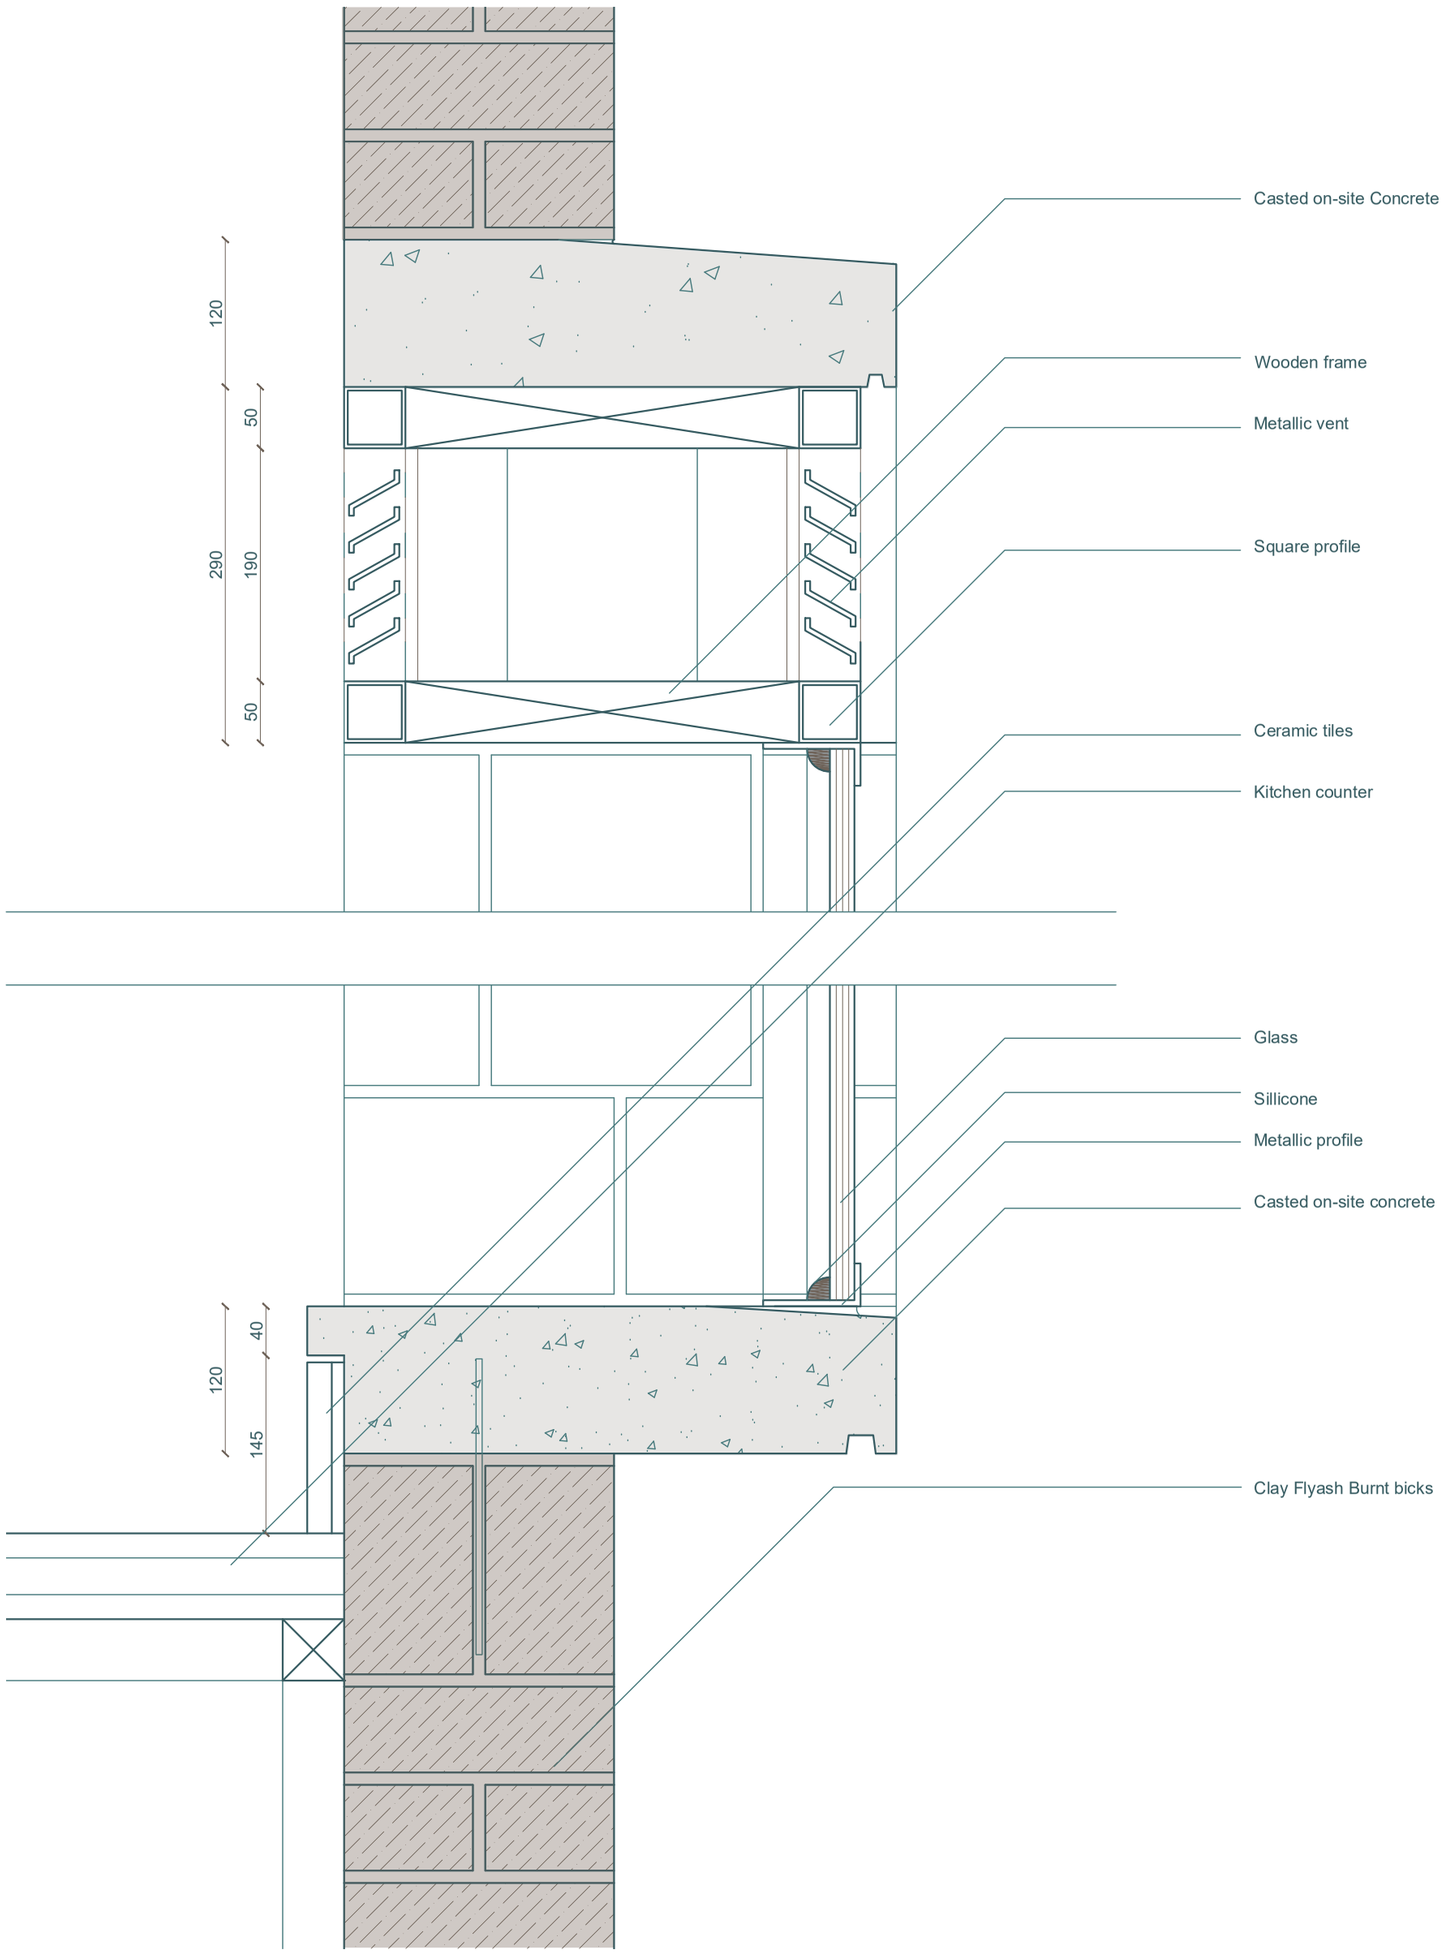

Window detail
1:5

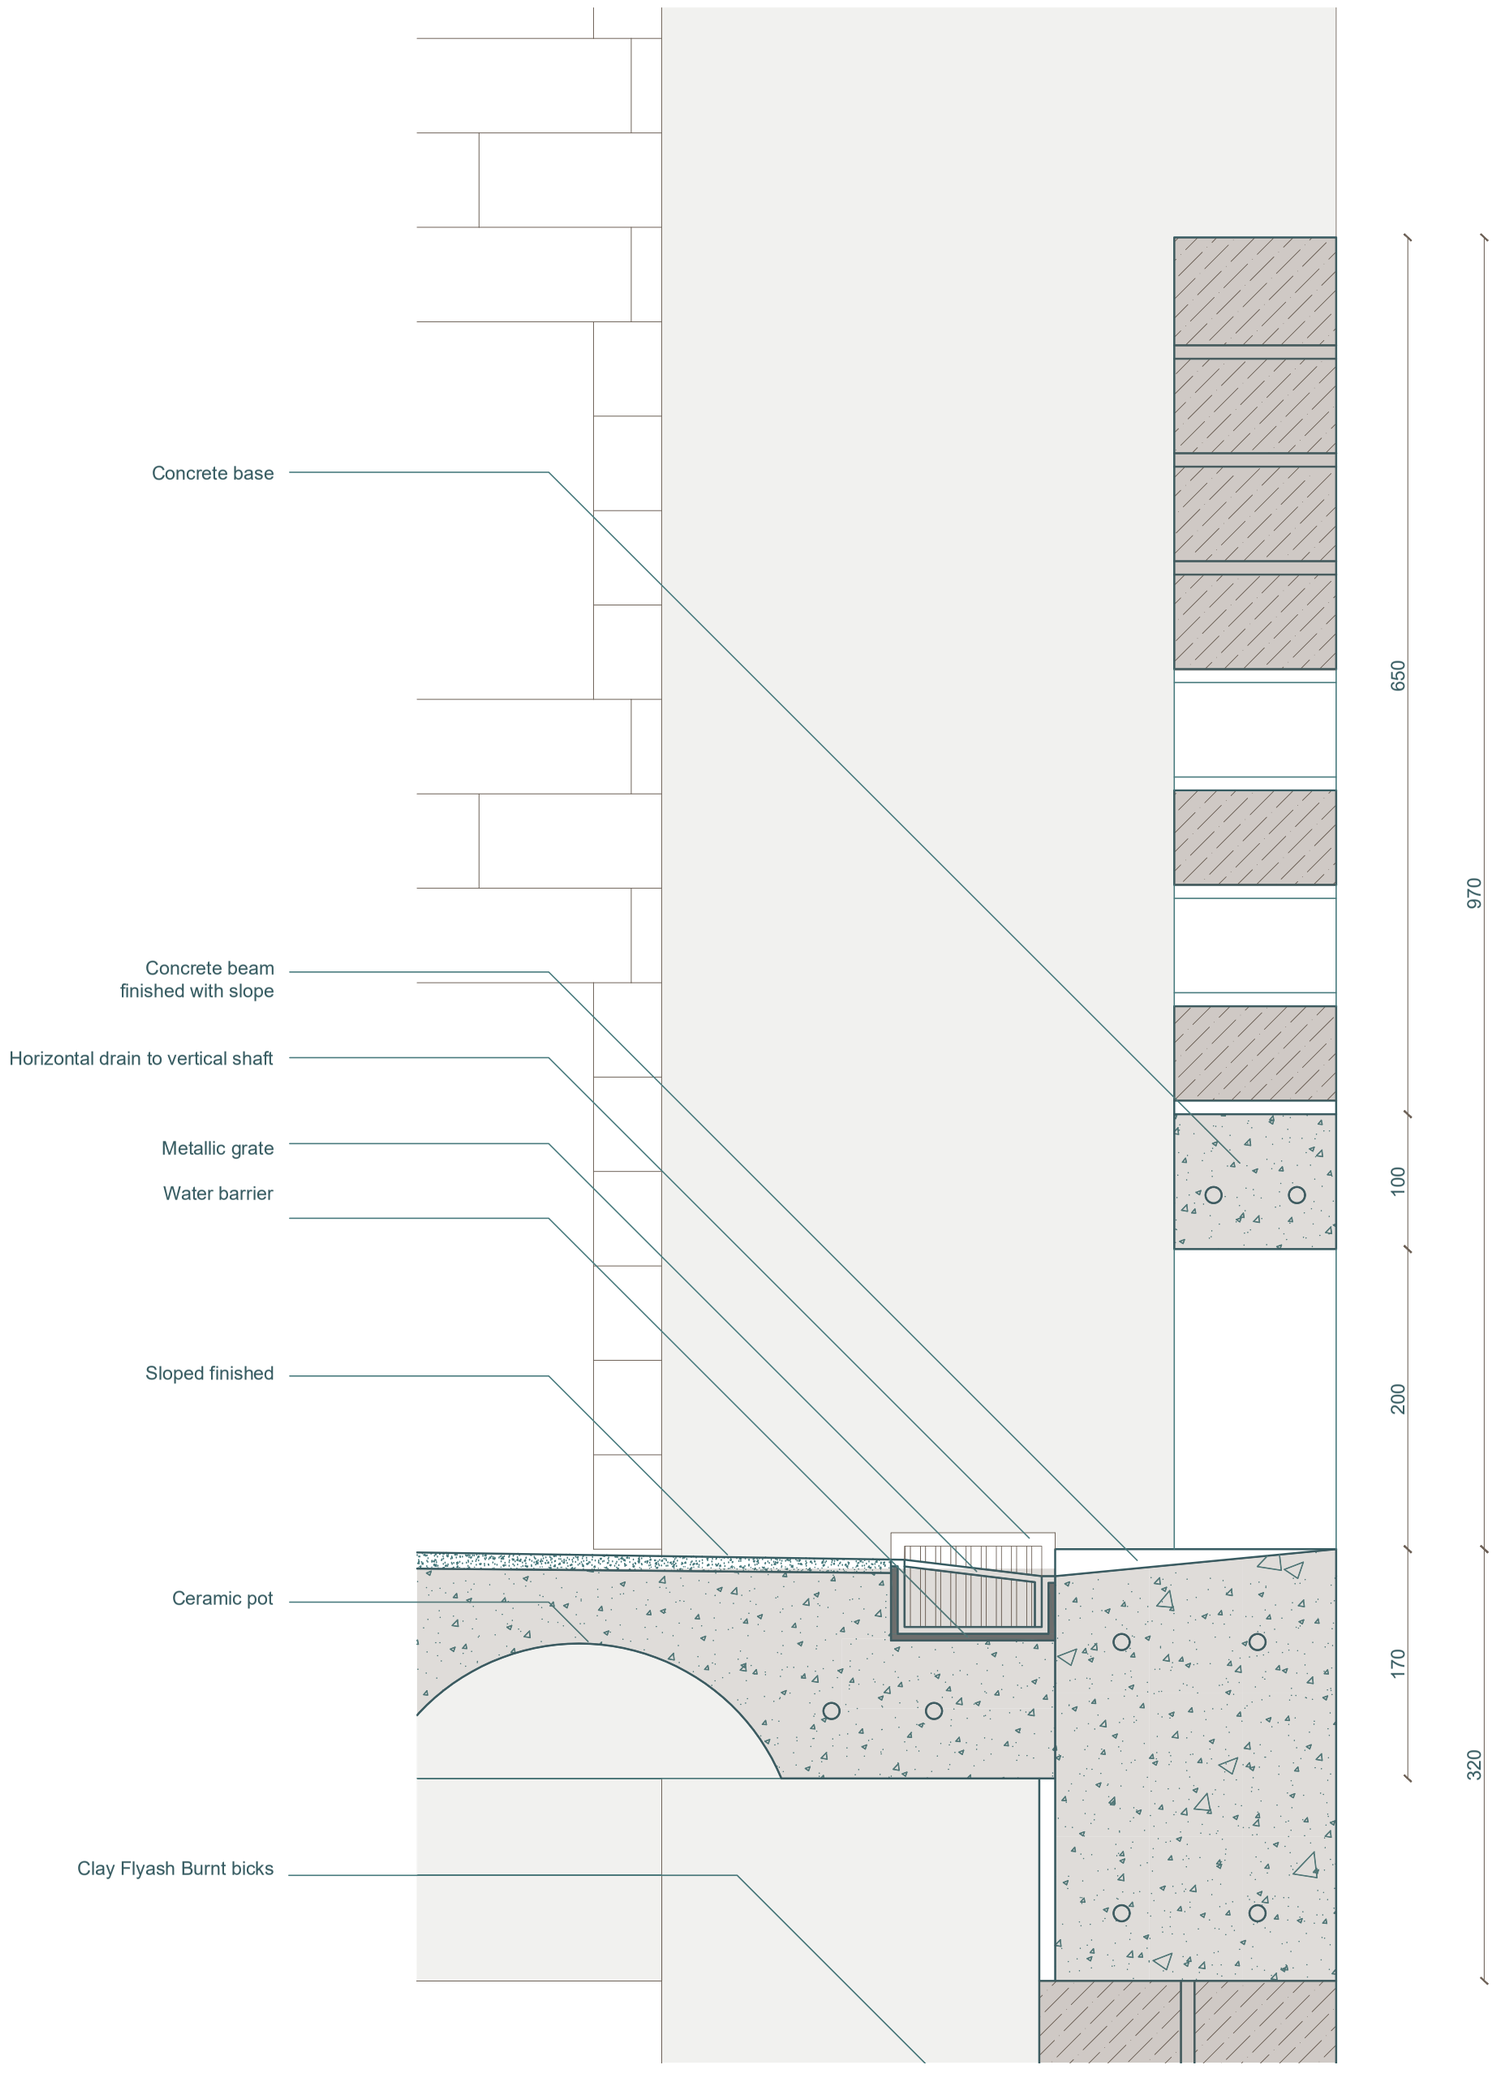

Corridor detail
1:5

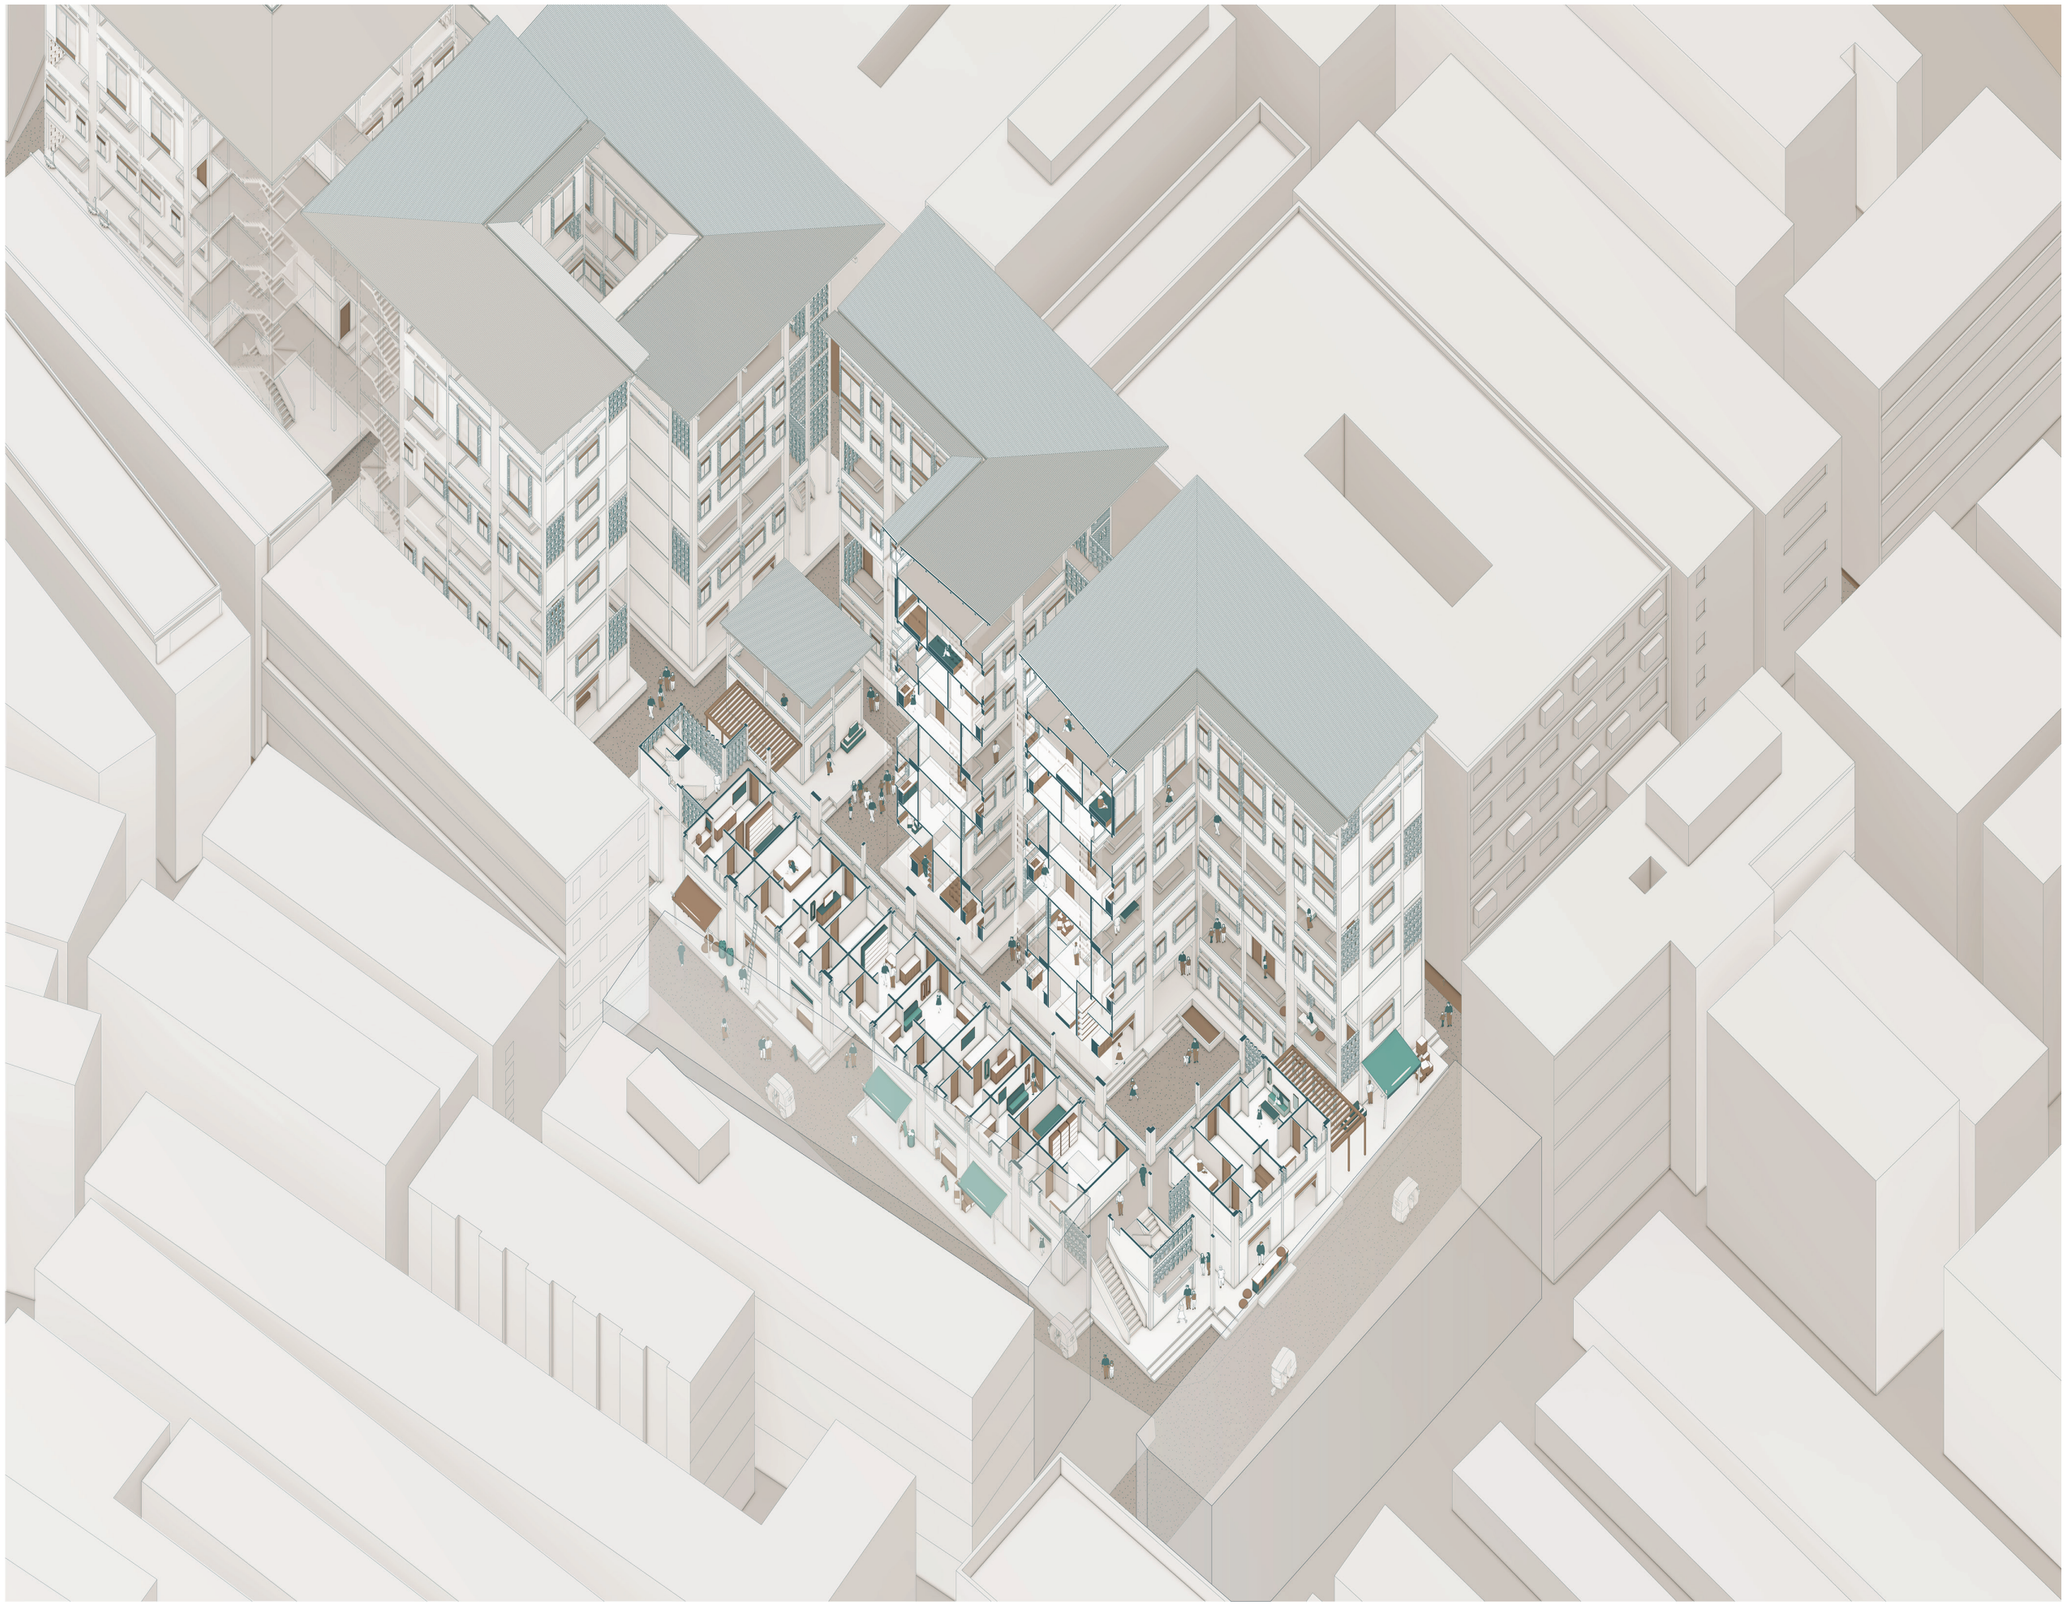

Isometric view

Isometric view