Centraal Beheer

minimal intervention, big change

axonometry



entrance




entrance




steps




interior street

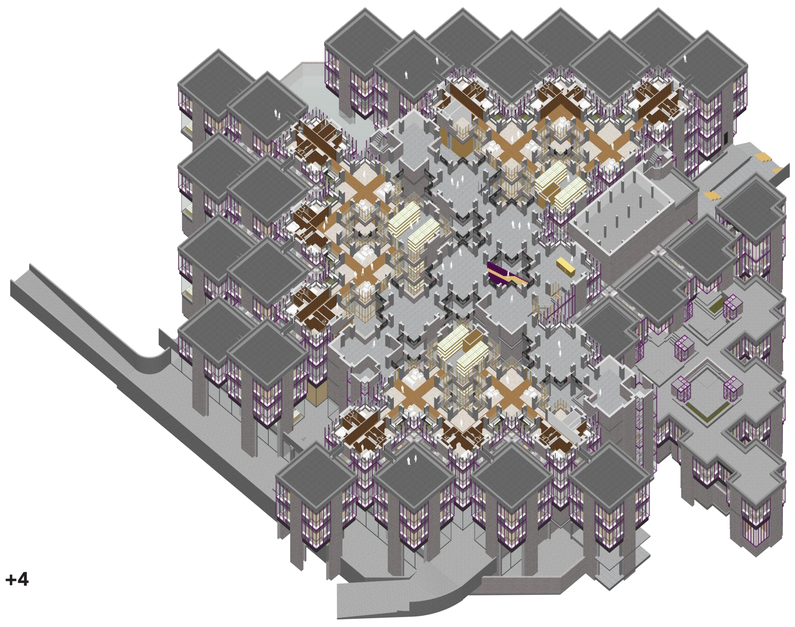


+4

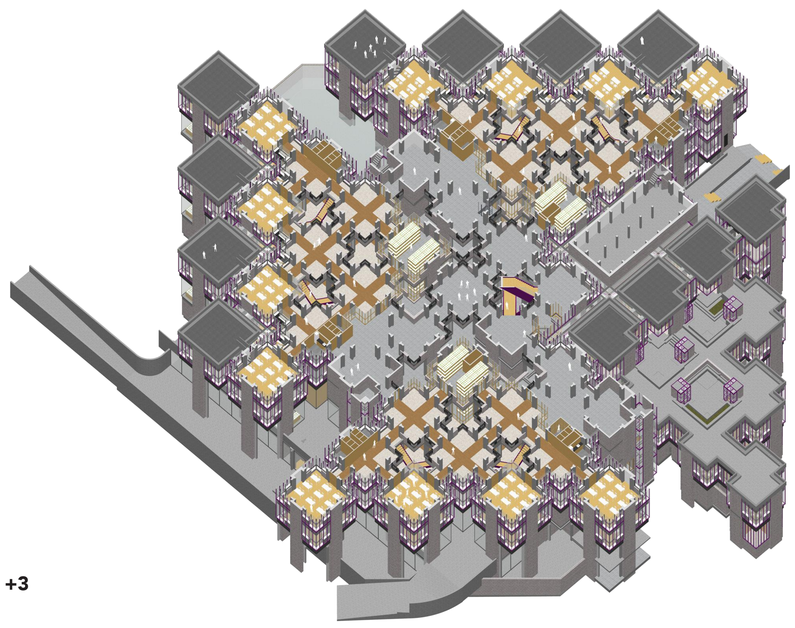


+3

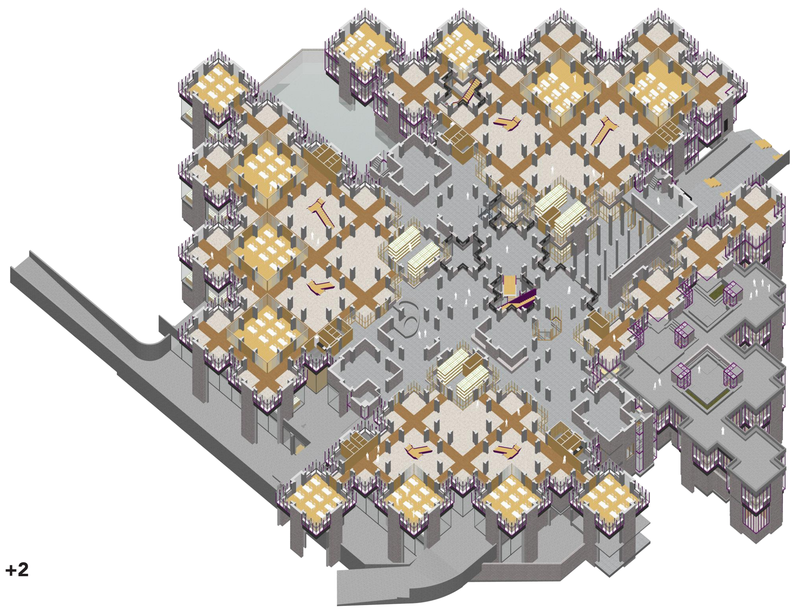

+2

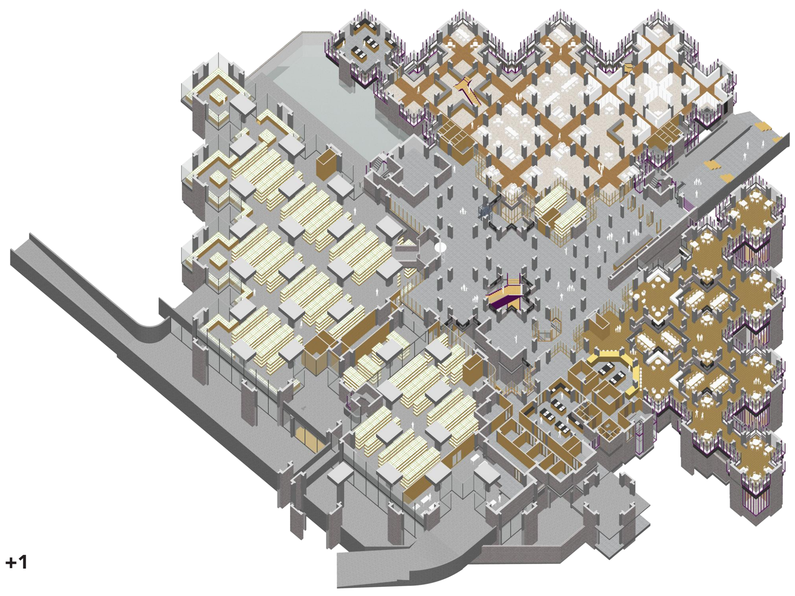

+1

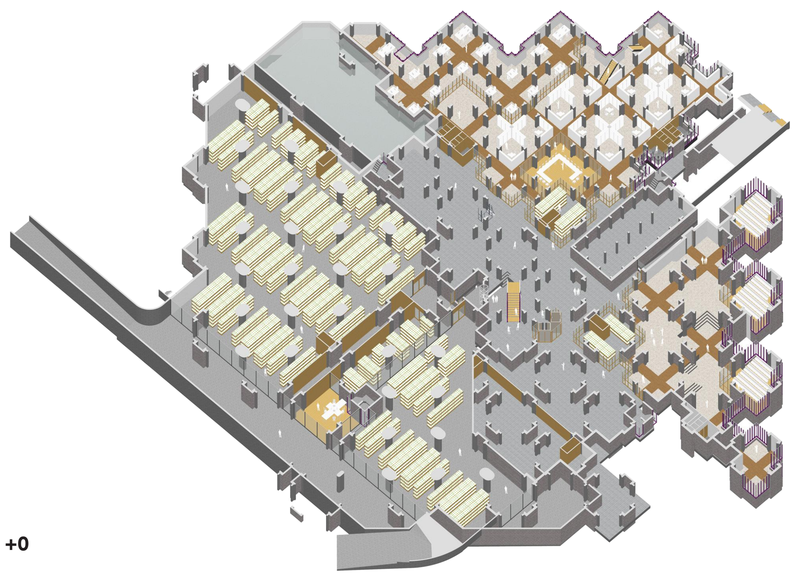

+0



hotel




diagonal lines




inside quadrant



restaurant

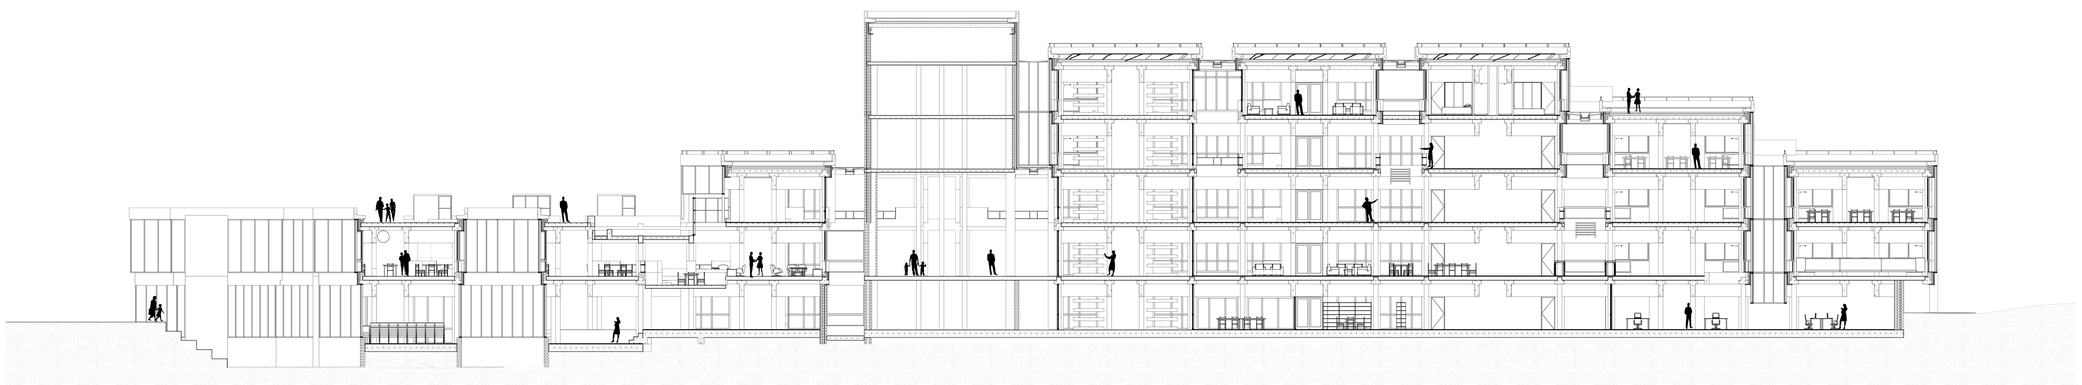


section 1:200

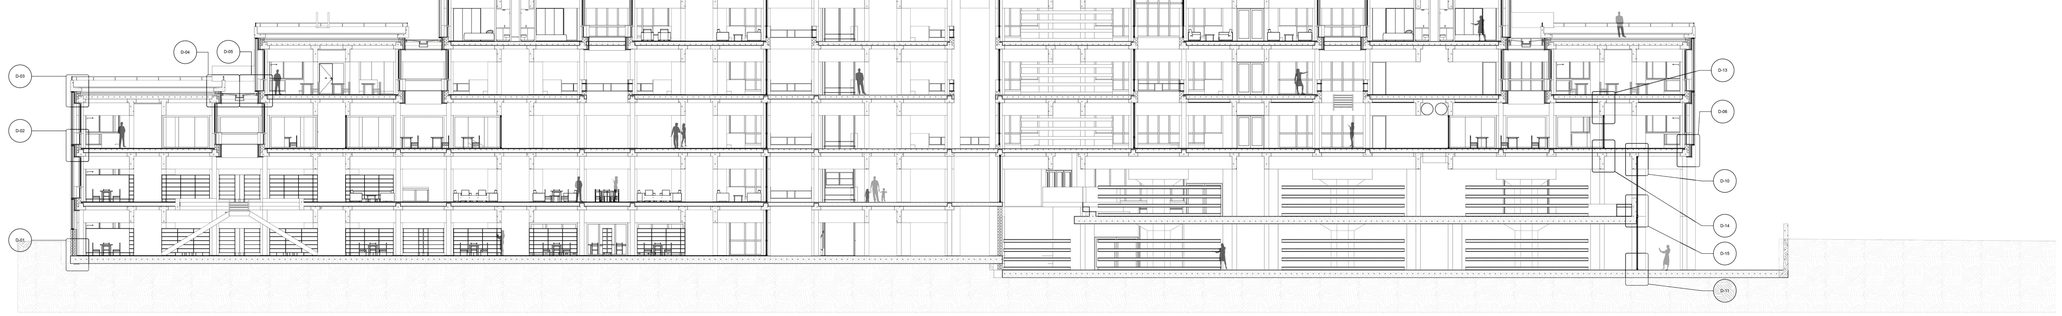


section 1:200


detail 3
1:10

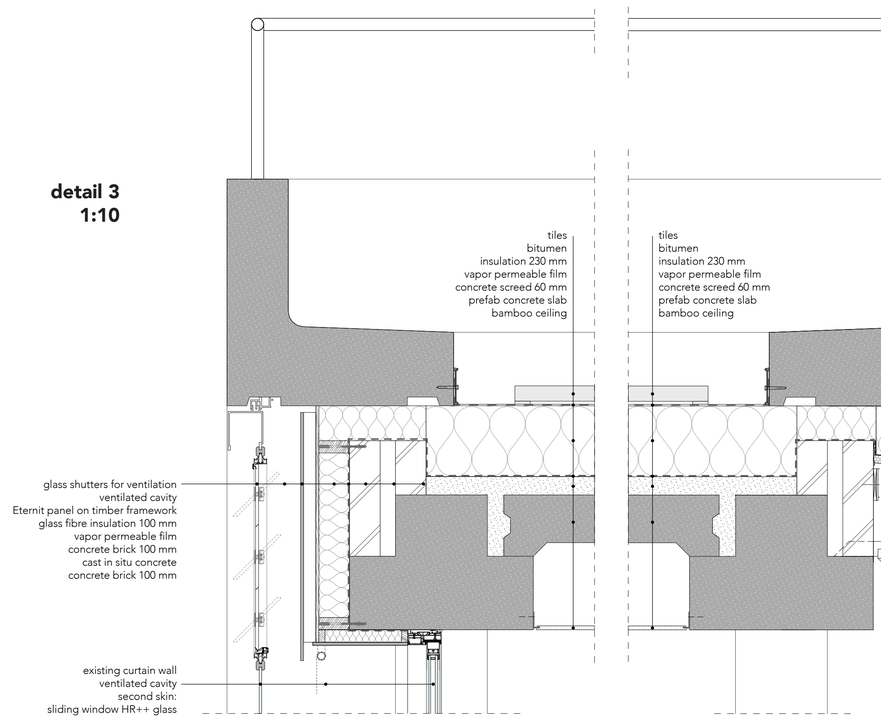


detail 4
1:10

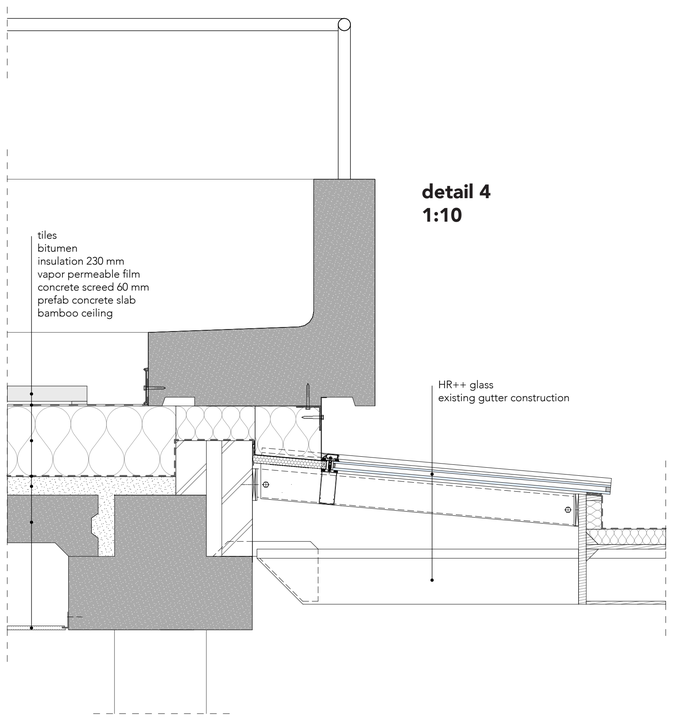


detail 5
1:10

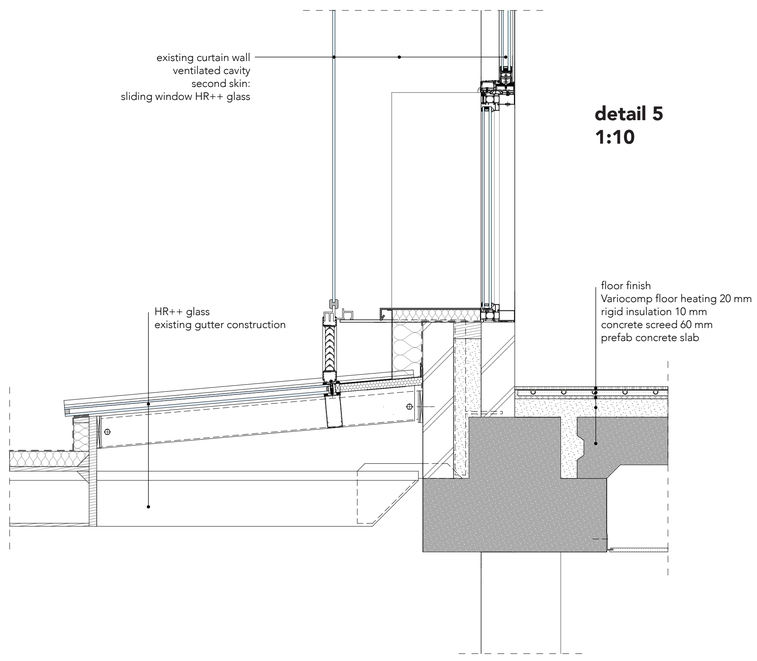


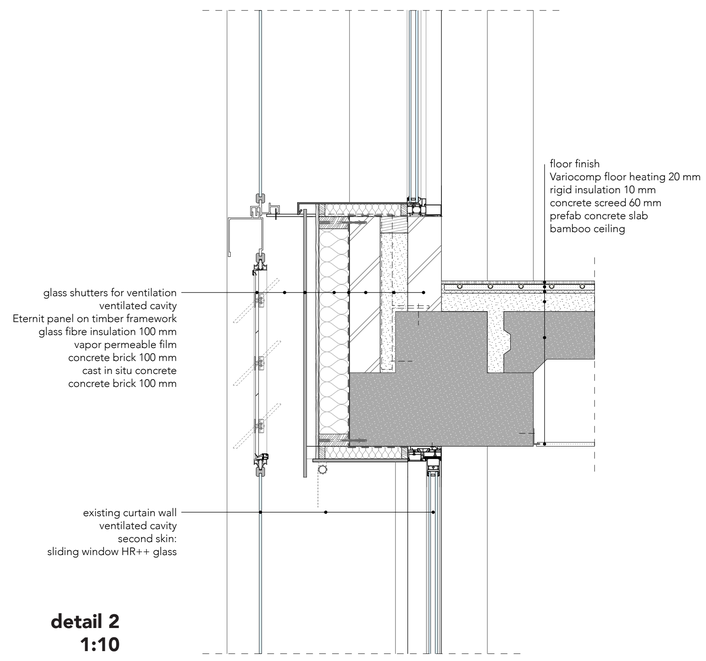

detail 2
1:10

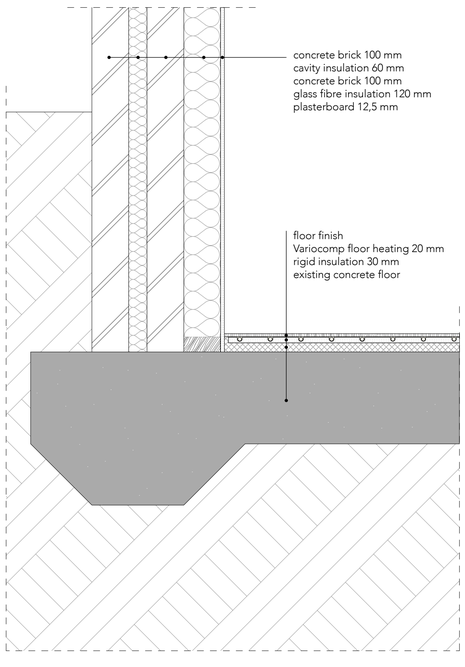


detail 1
1:10

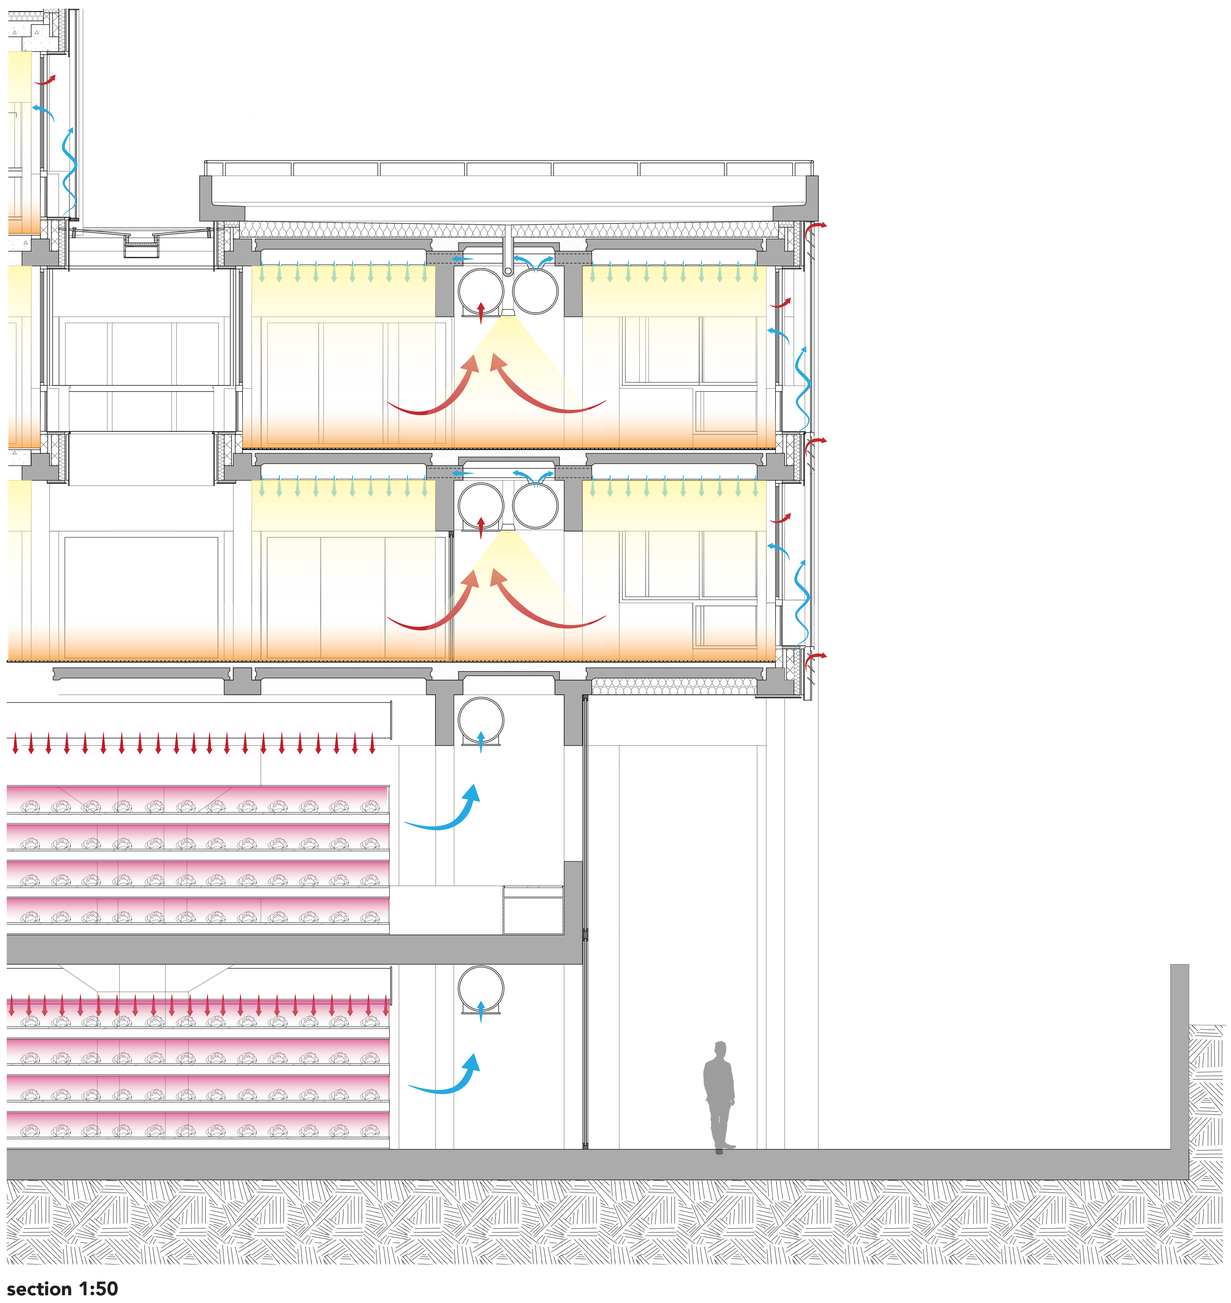


section 1:50



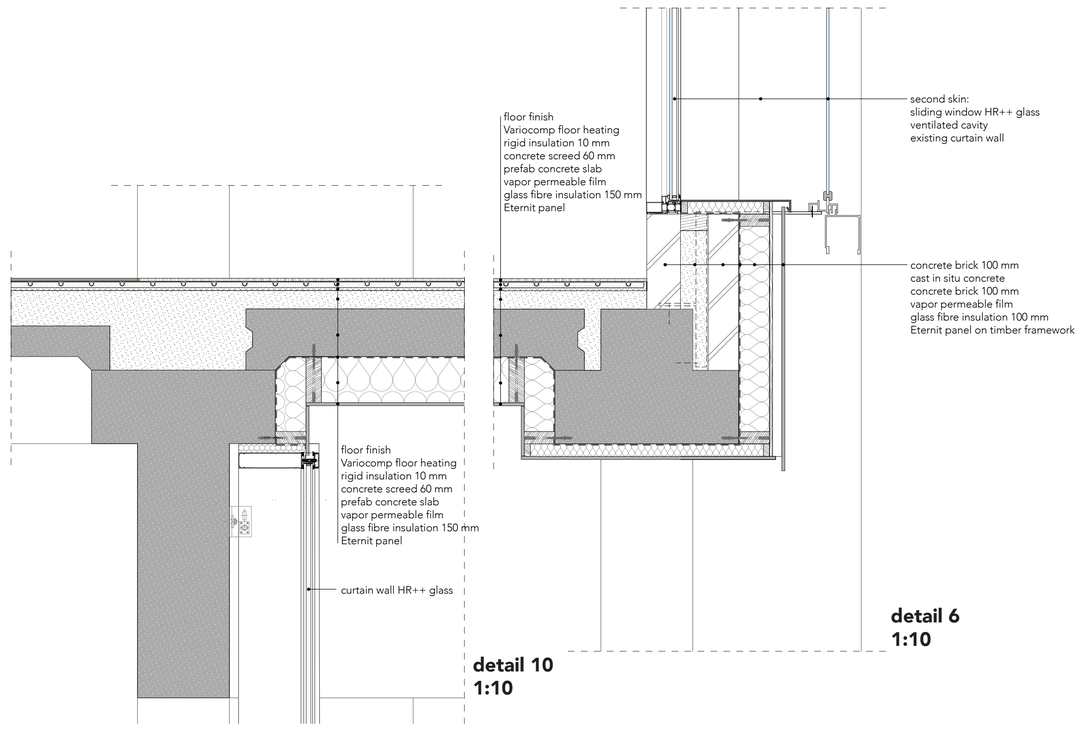


detail 10
1:10


detail 6
1:10

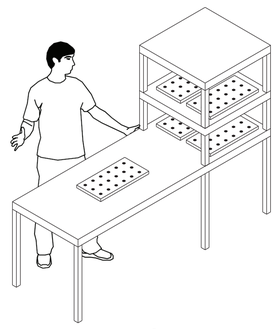


seed

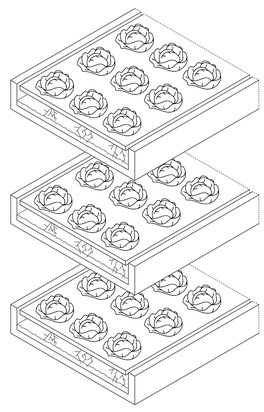


grow

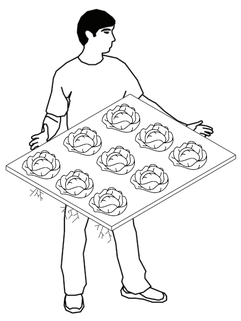


harves

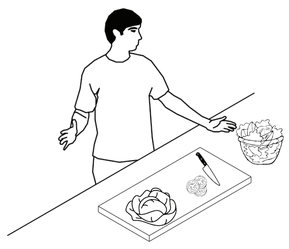

consume

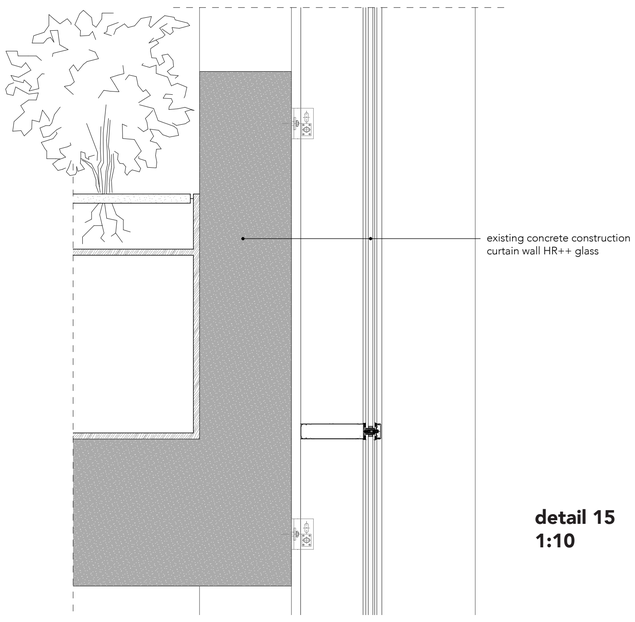

detail 15
1:10

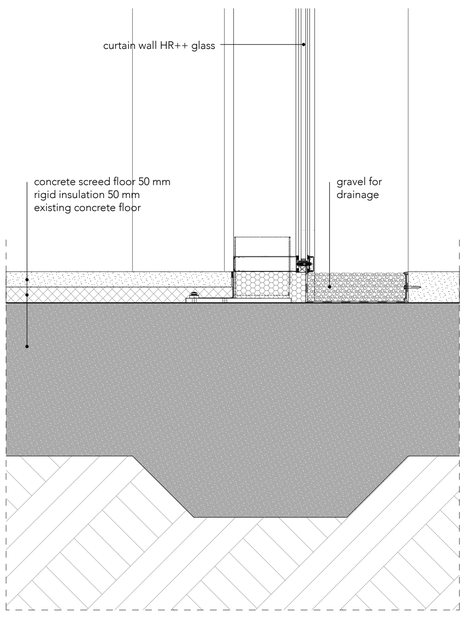

detail 11
1:10

