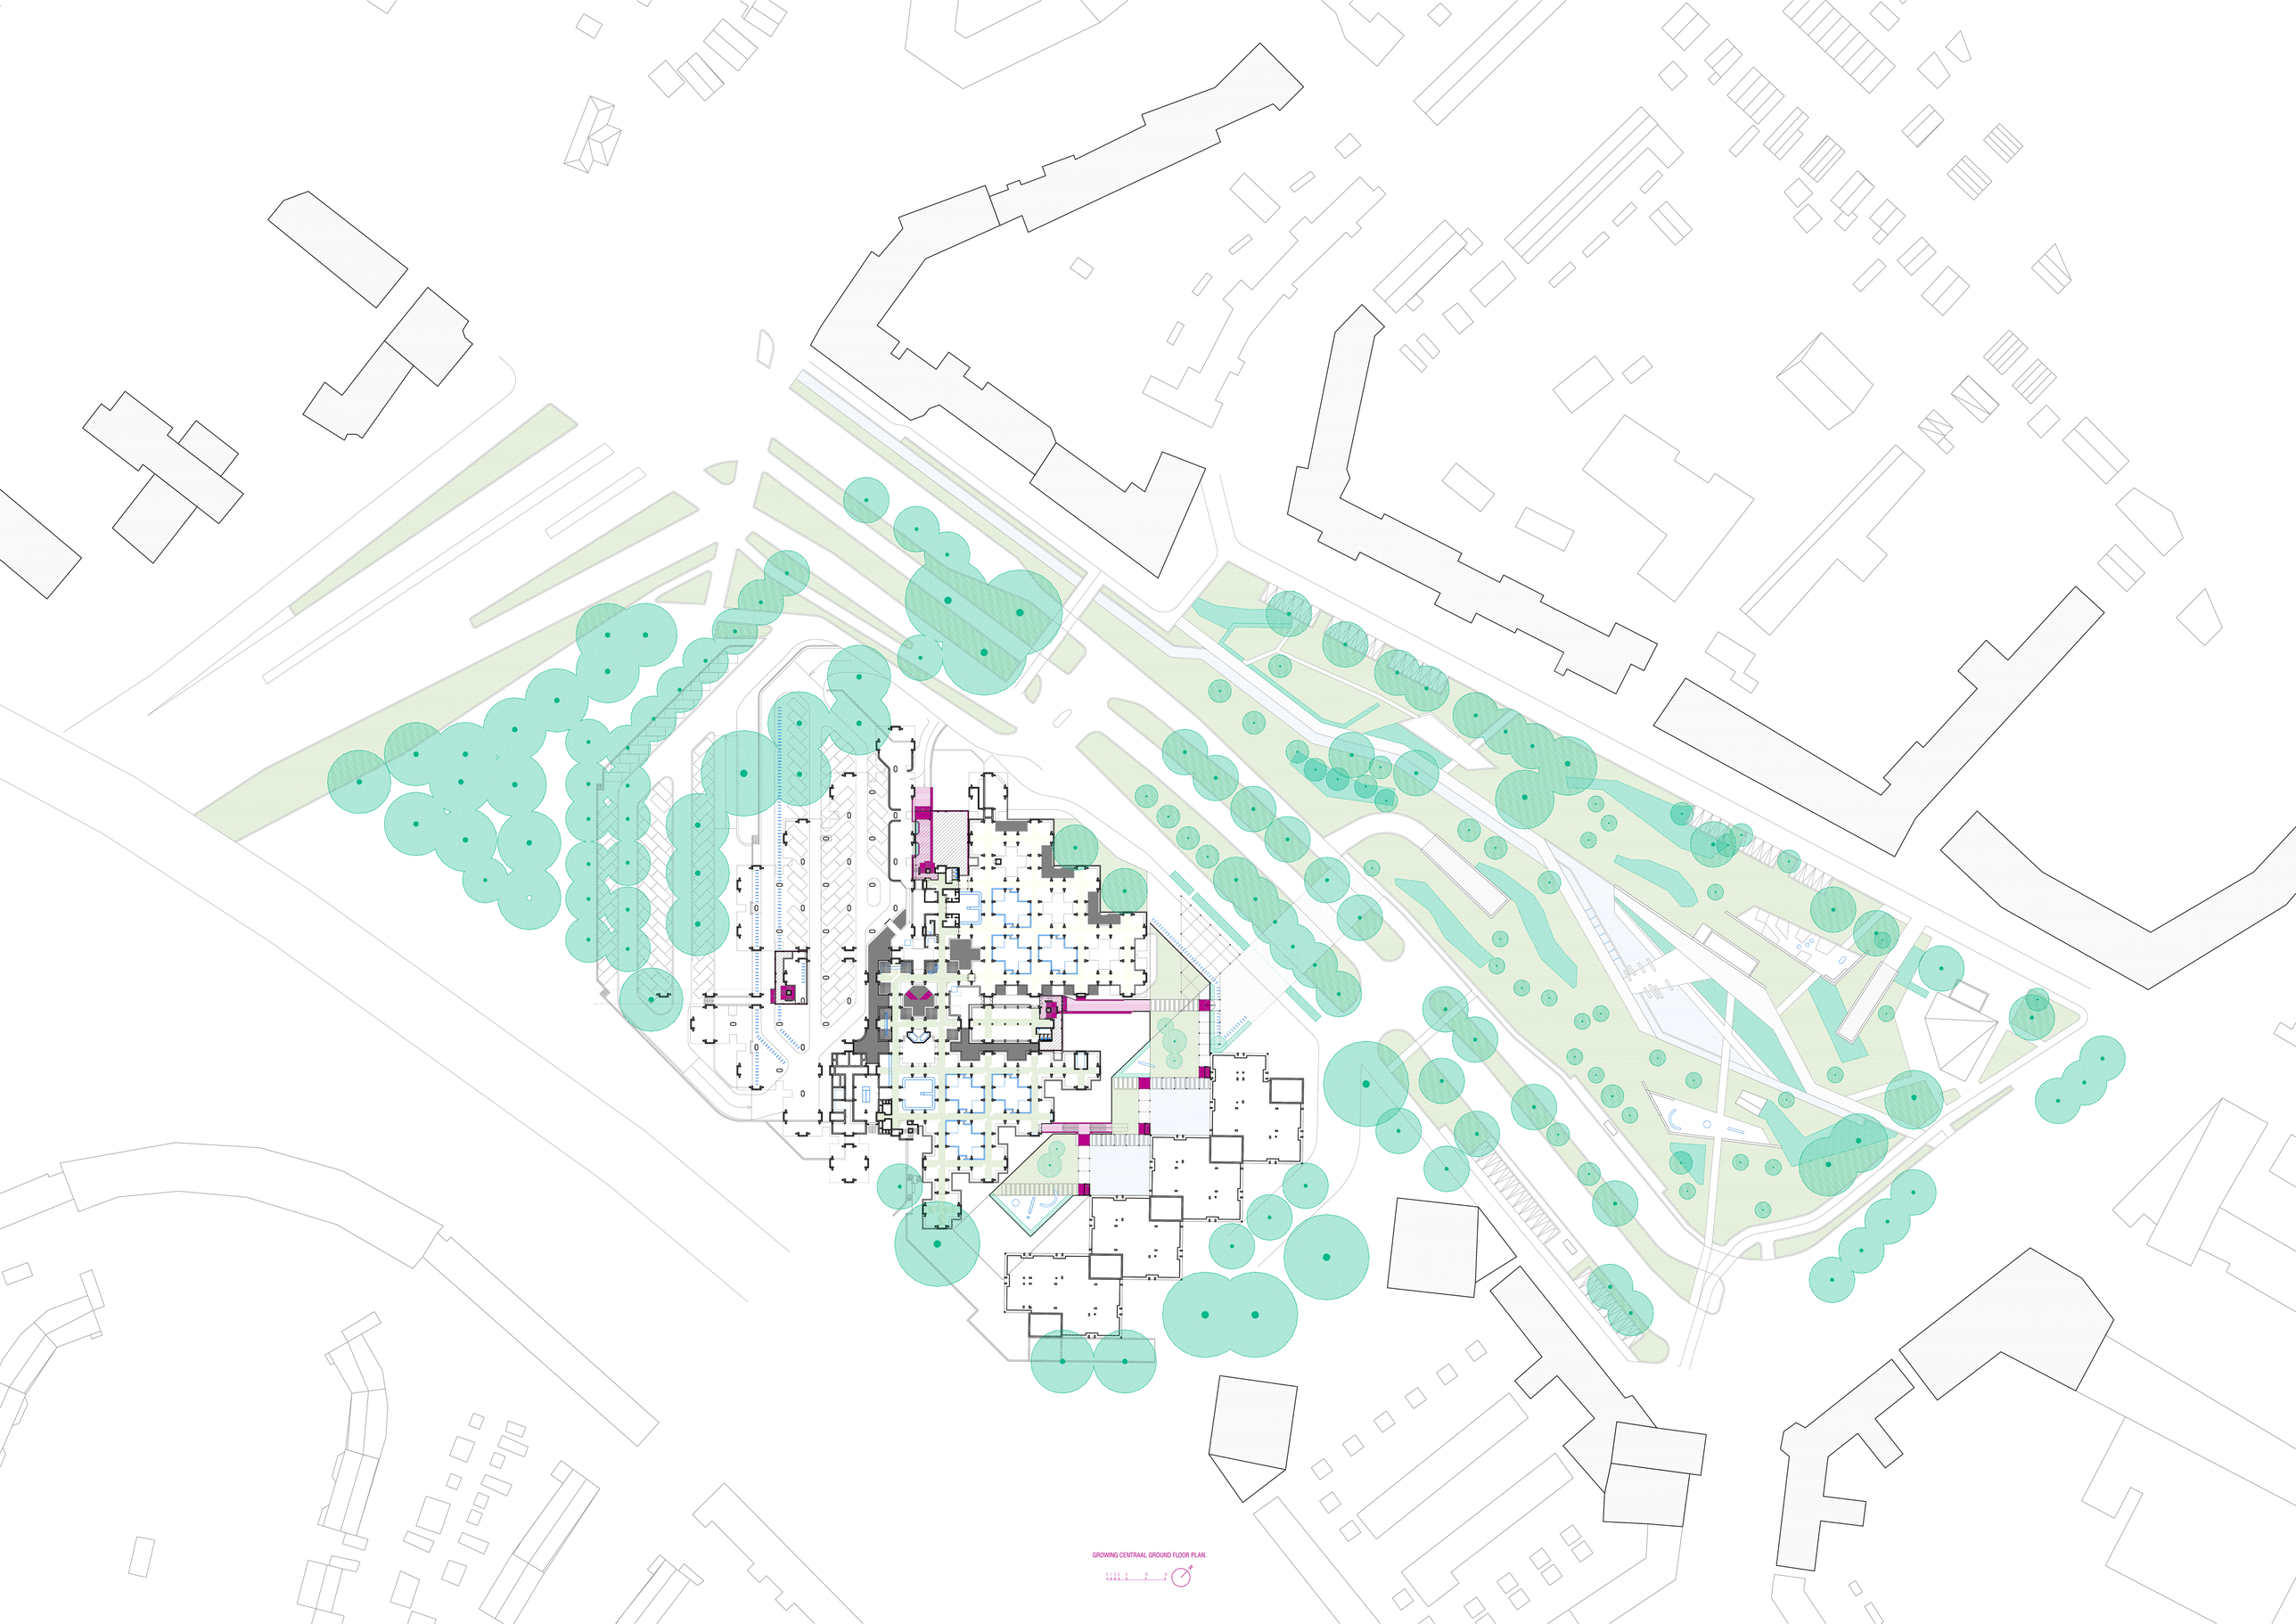
GROWING CENTRAAL GROUND FLOOR PLAN.

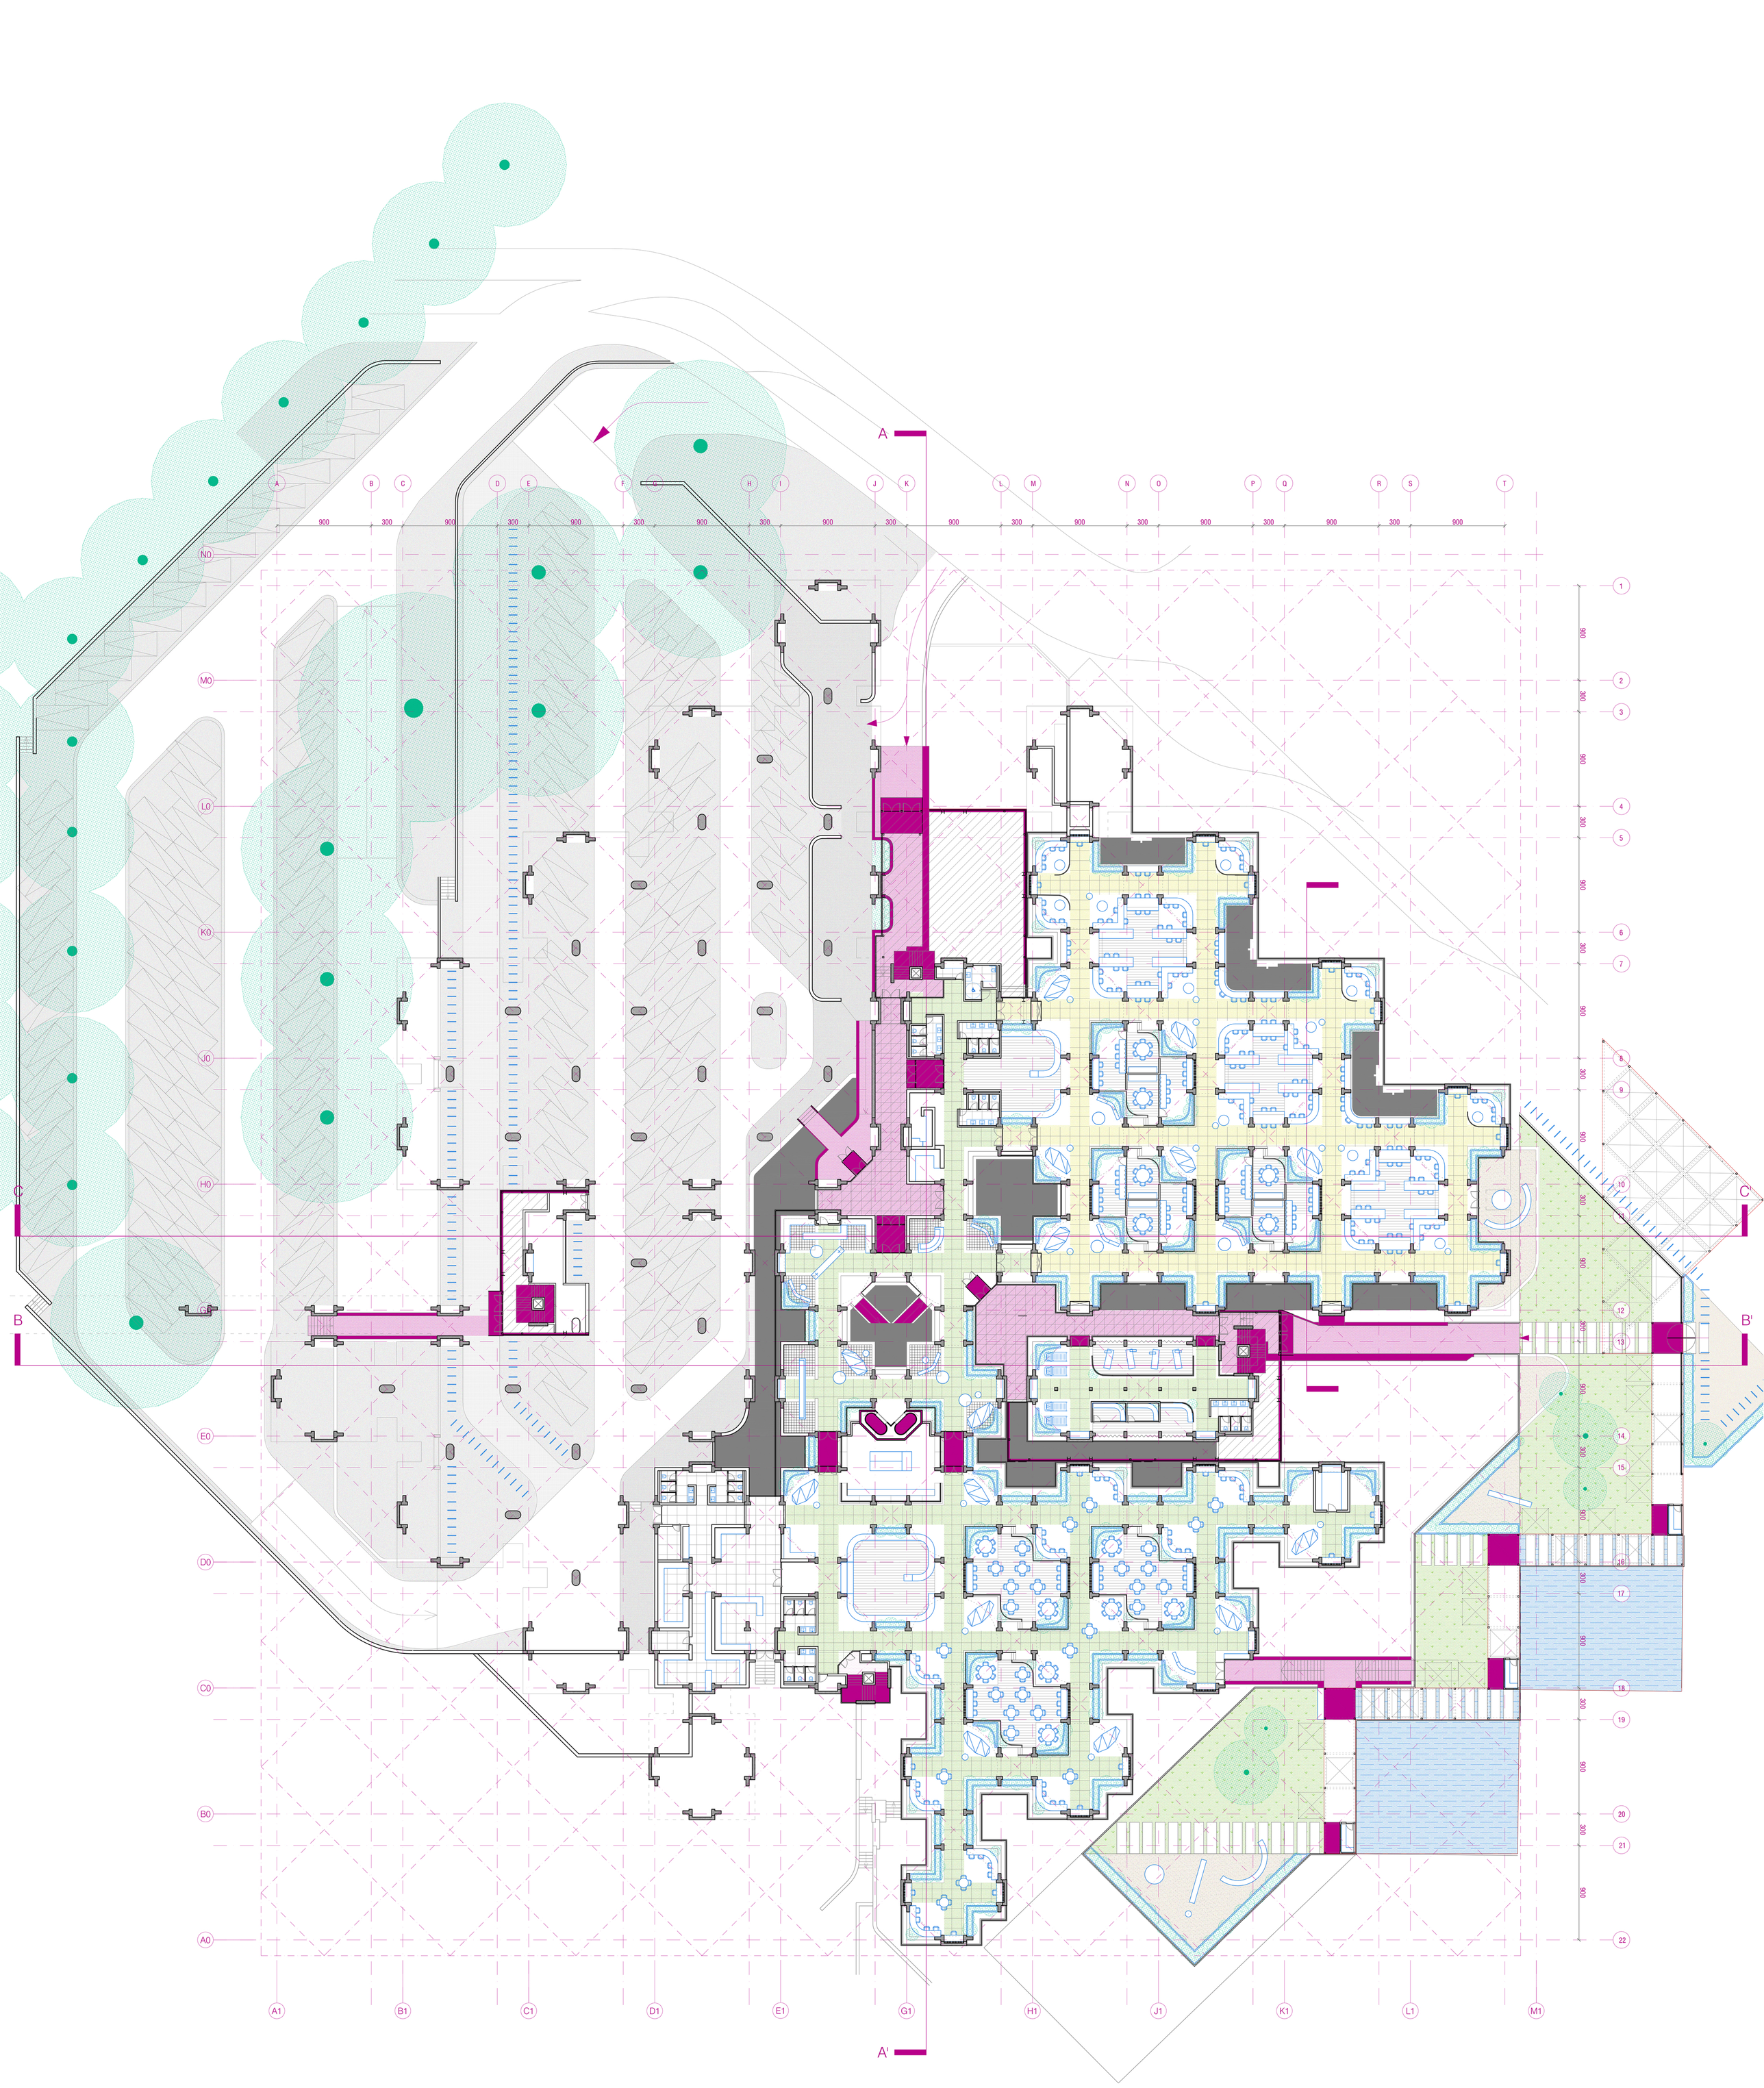

GROWING CENTRAAL GROUND FLOOR PLAN.

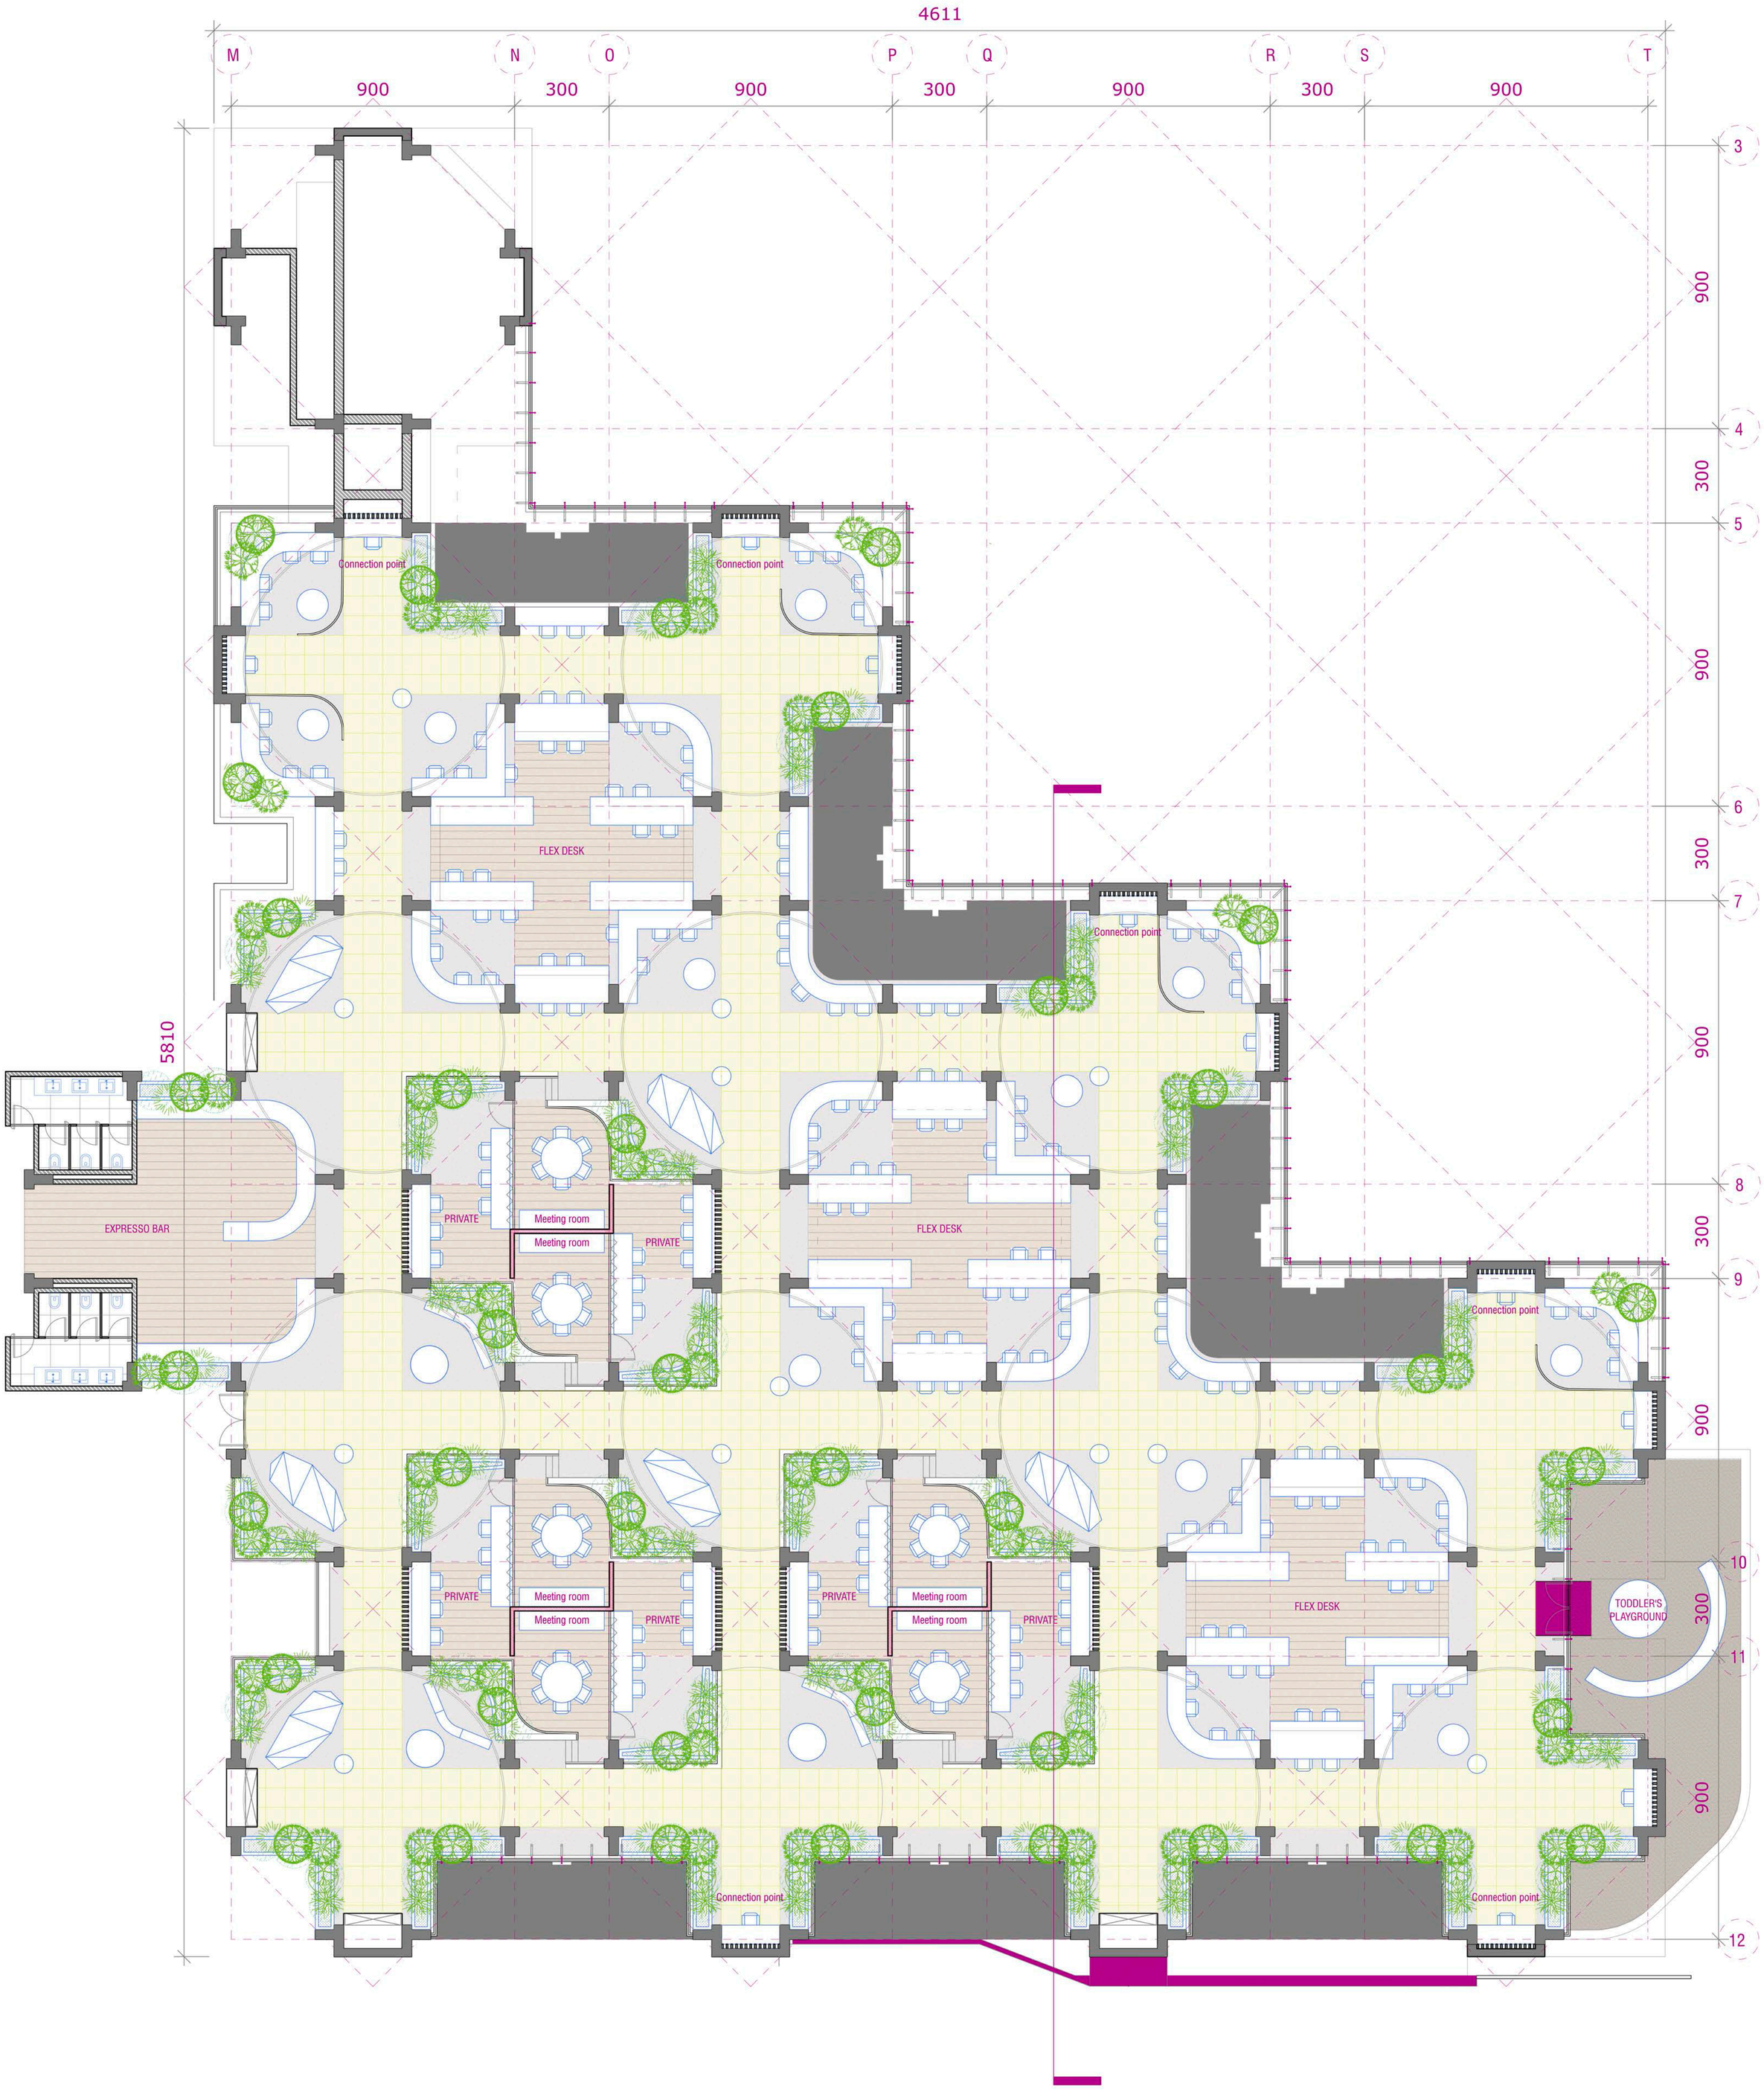

GROWING CENTRAAL CO-WORK PLAN.

GROWING CENTRAAL FOURTH FLOOR PLAN.

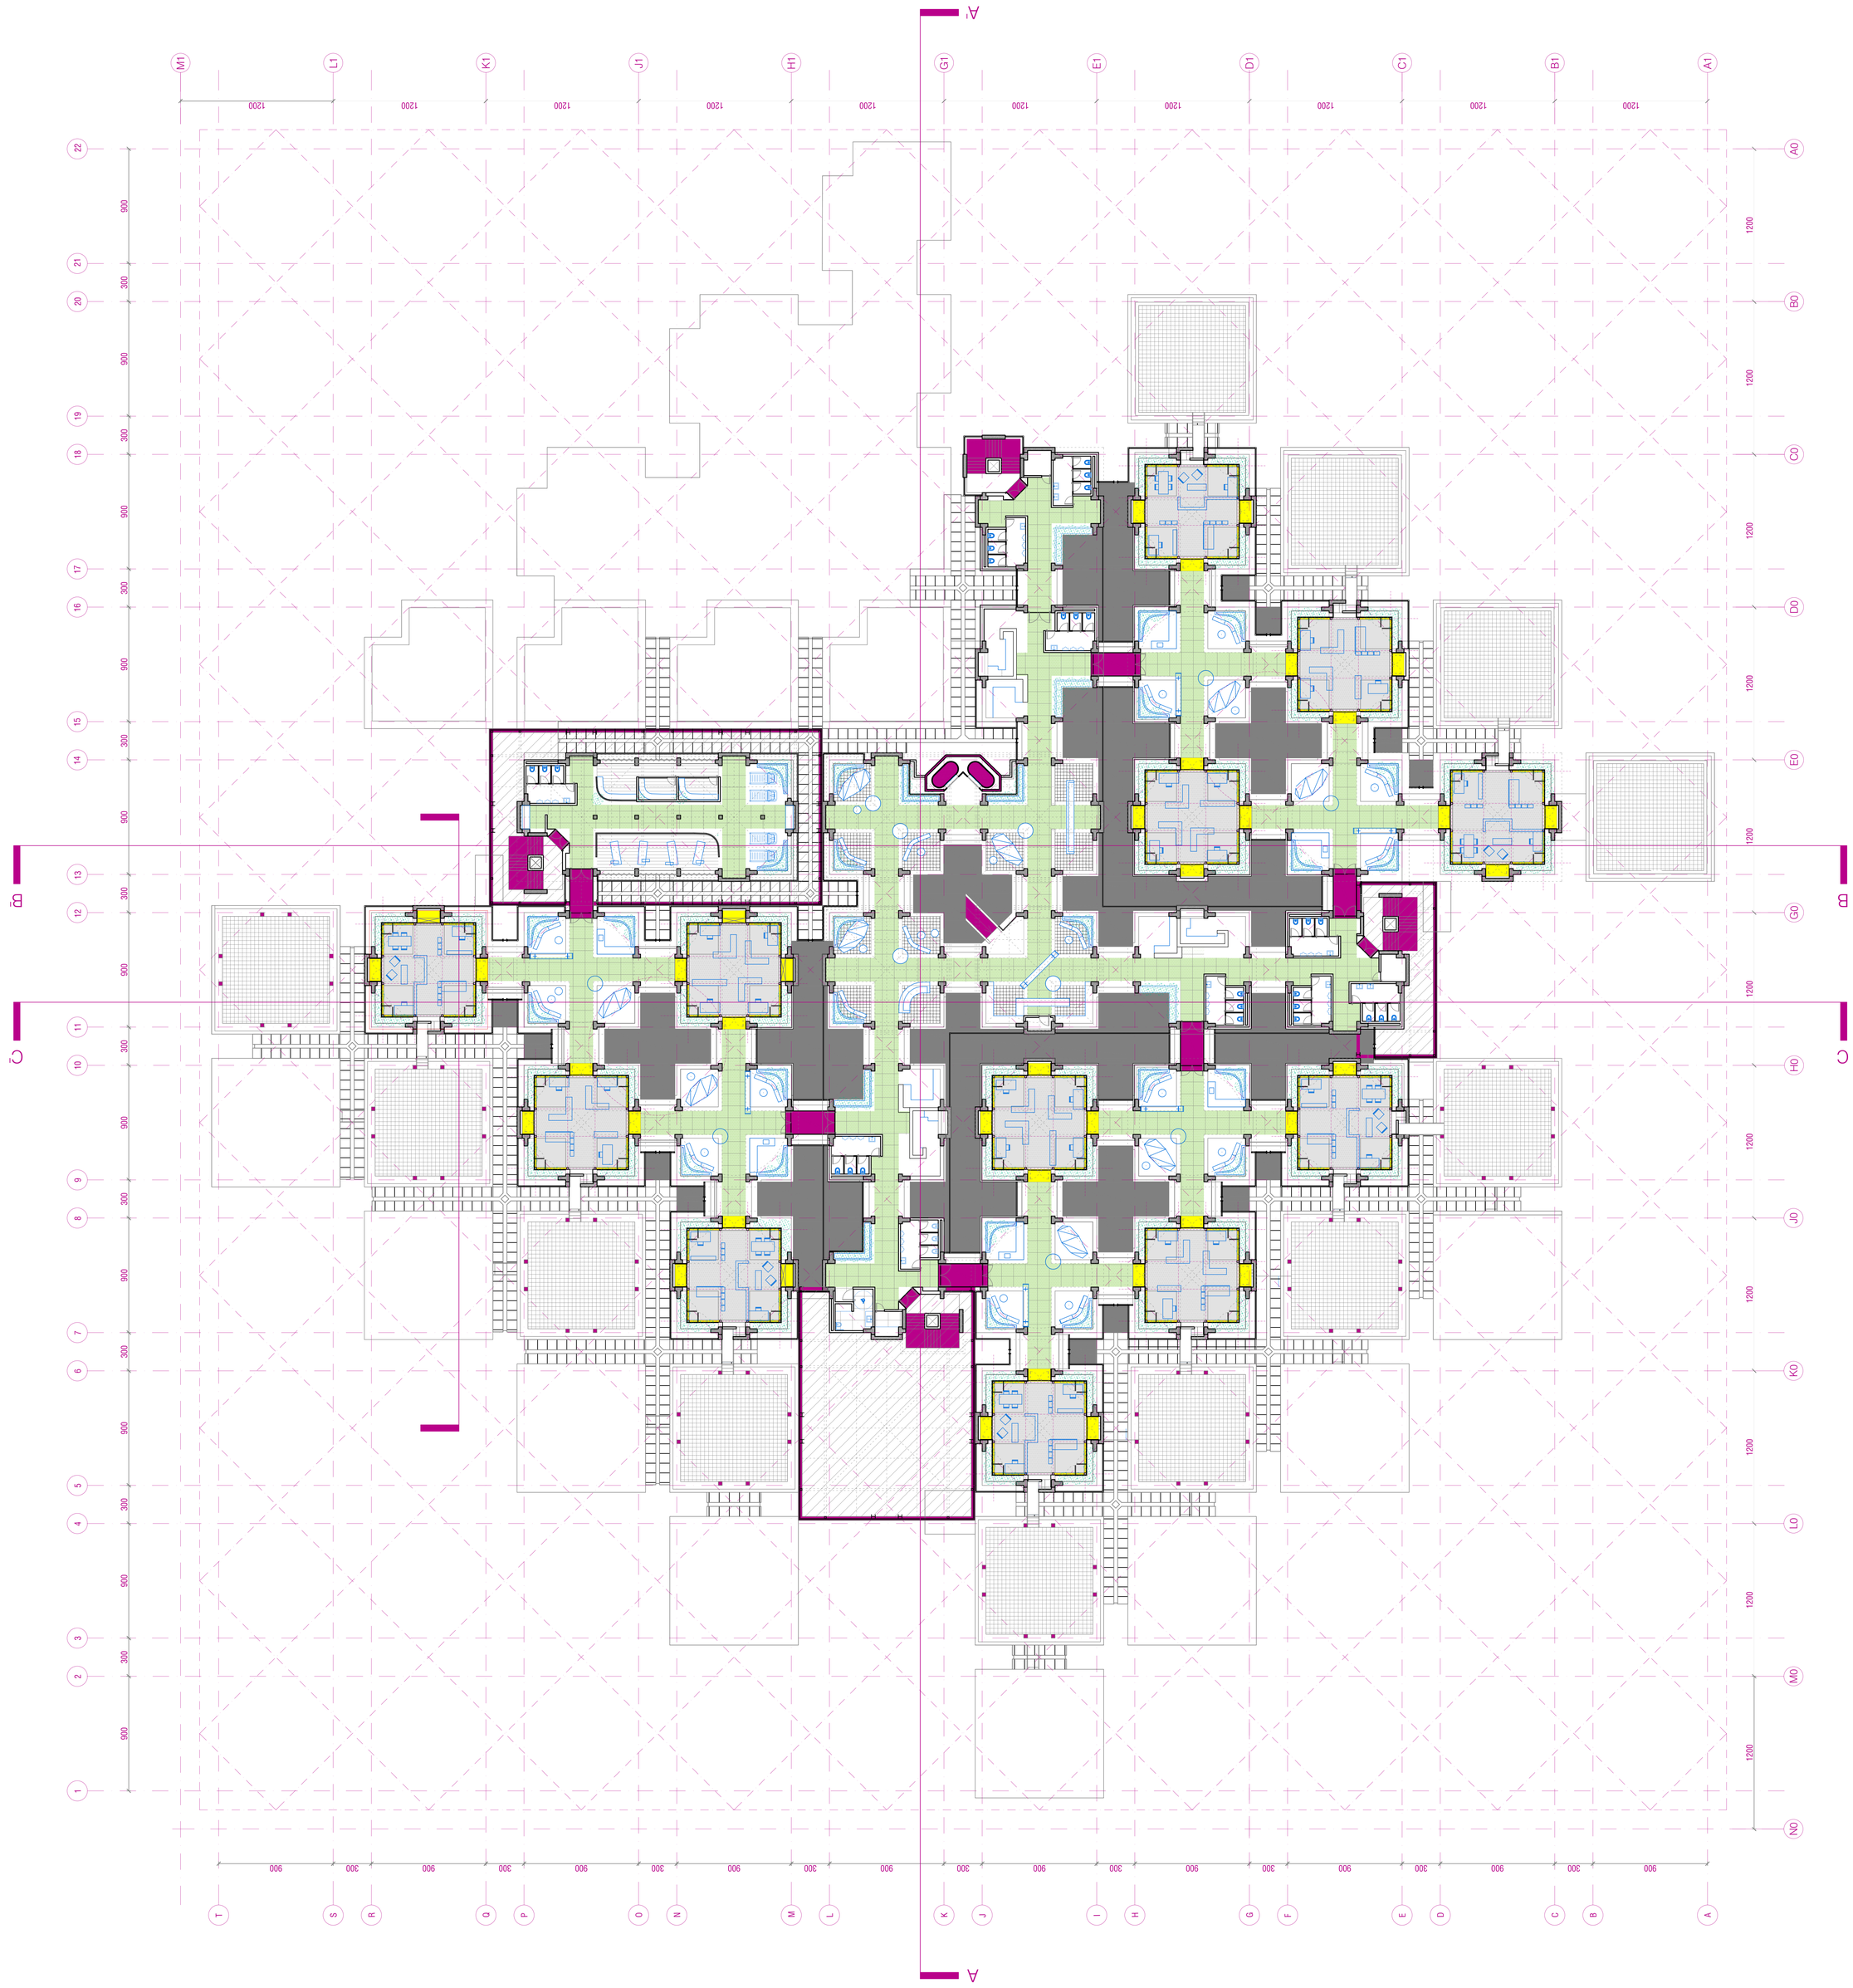

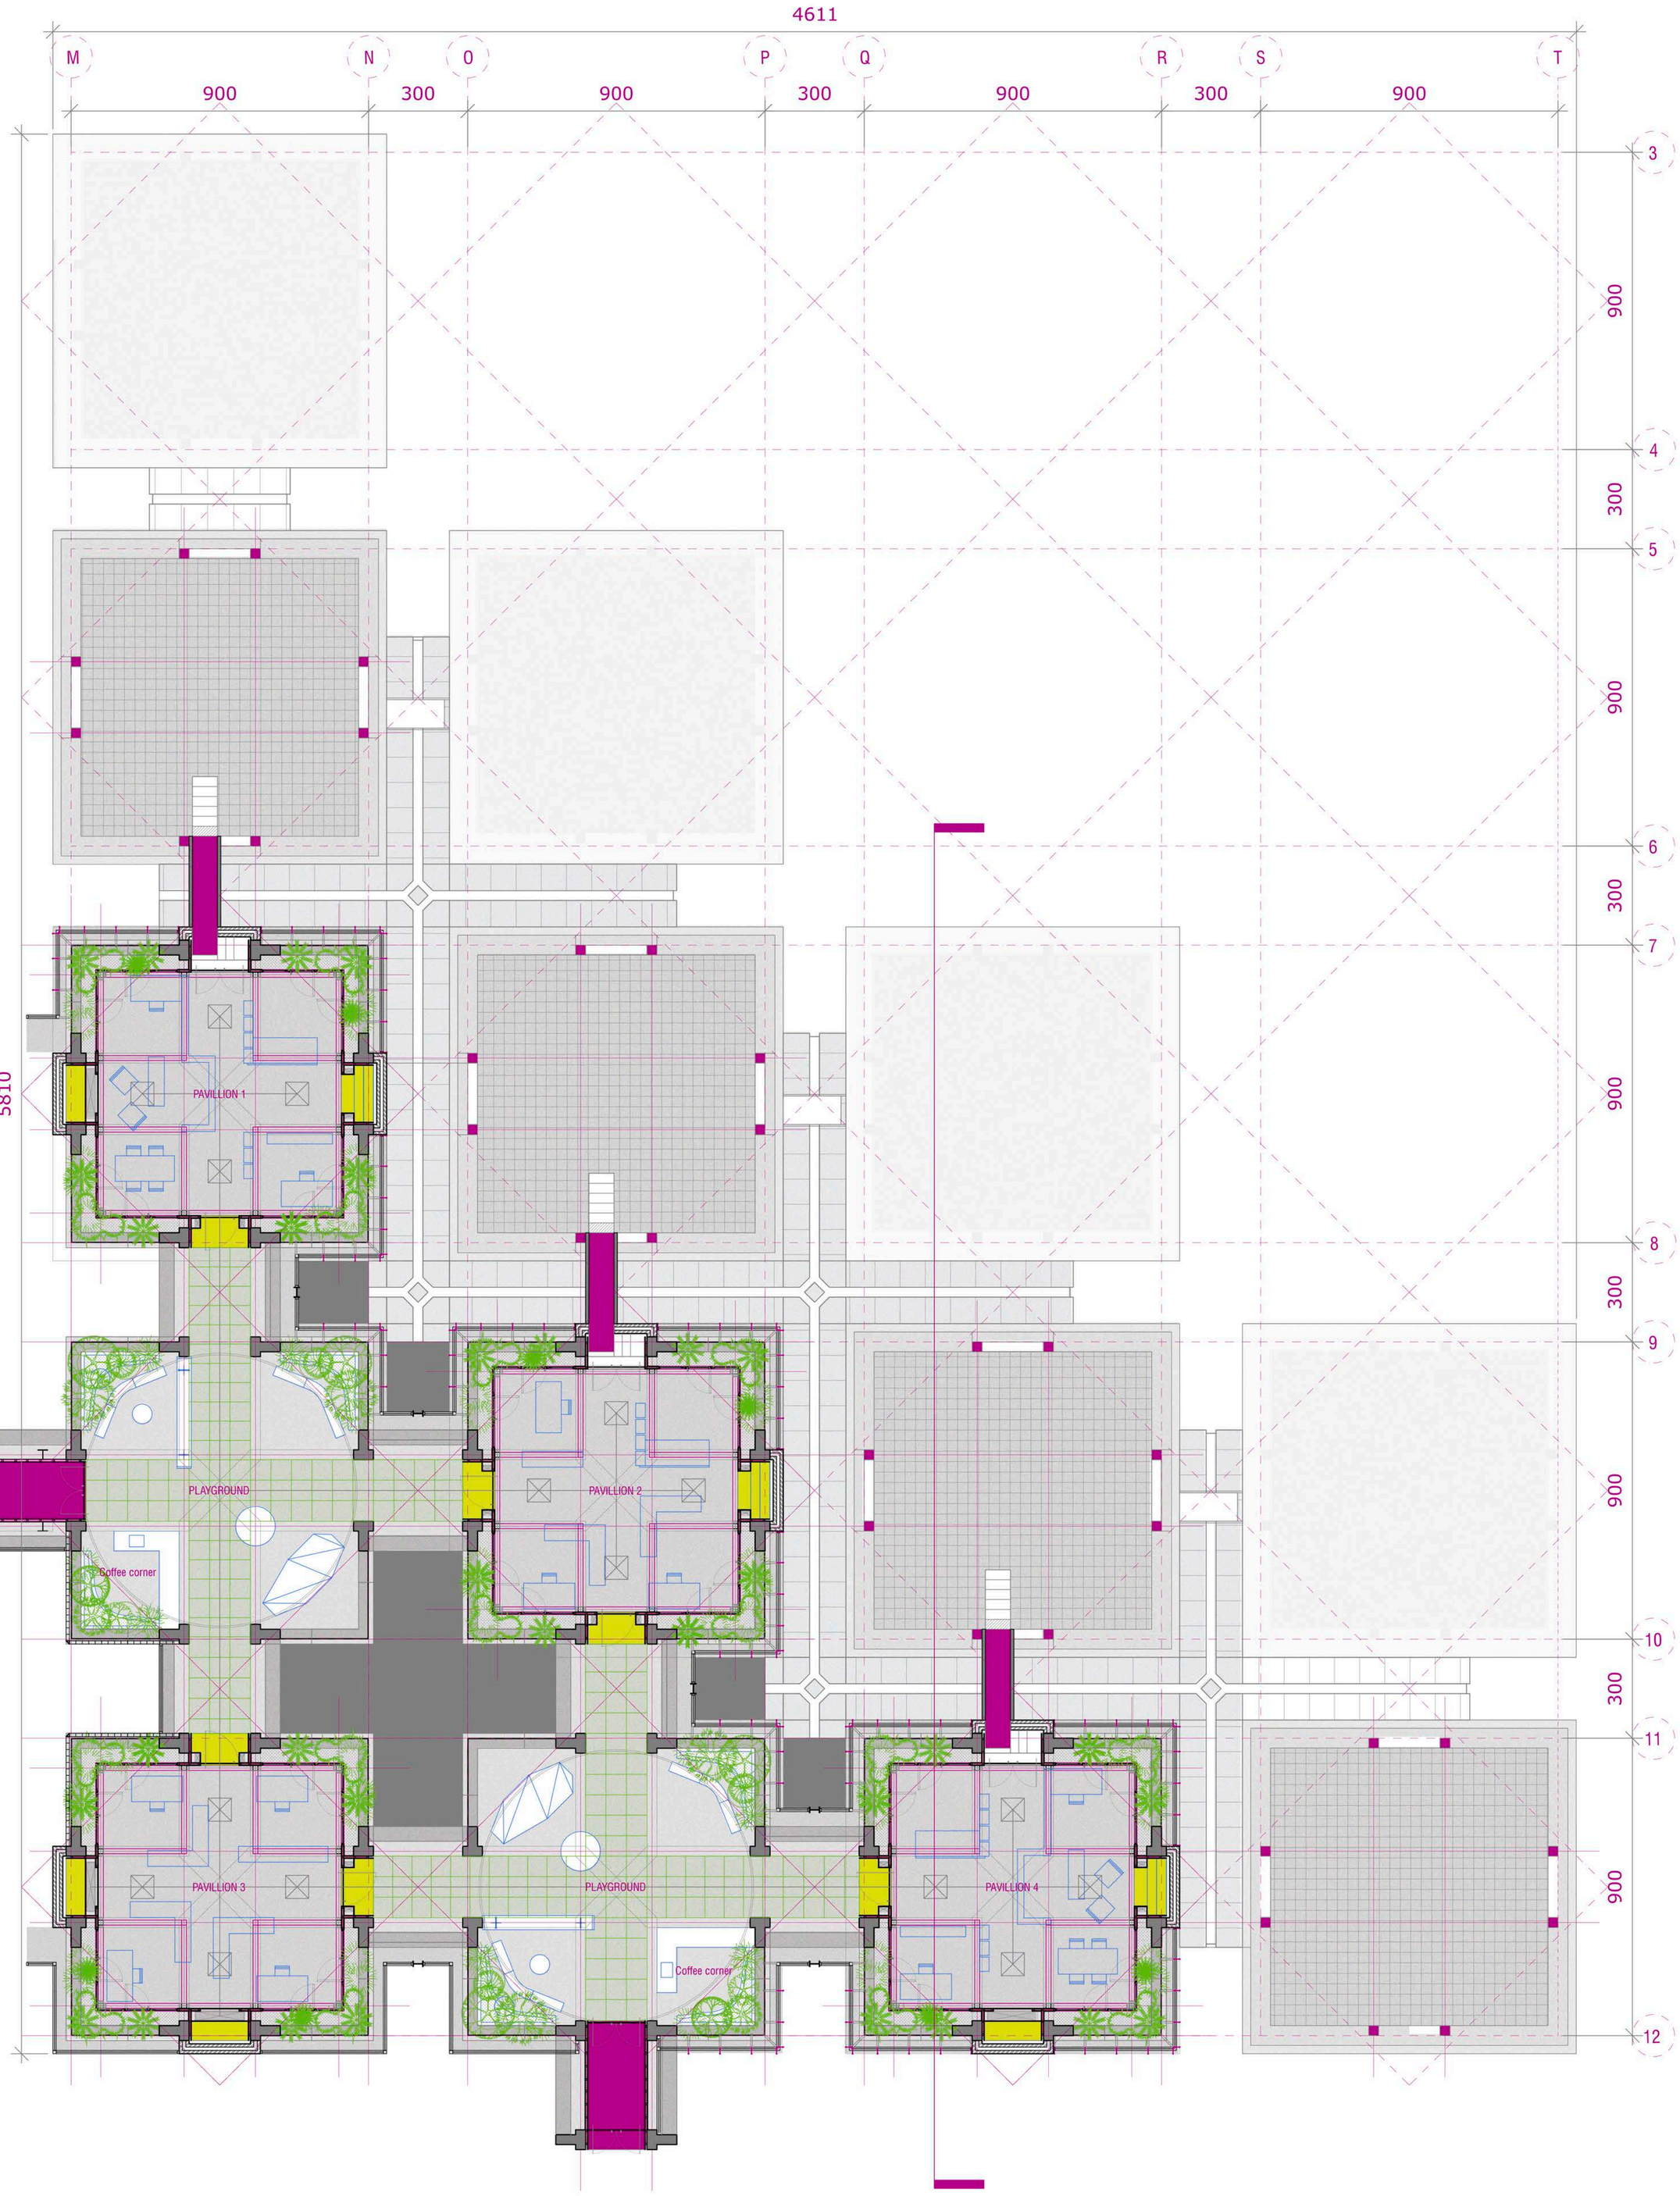

GROWING CENTRAAL NETWORK PLAN.

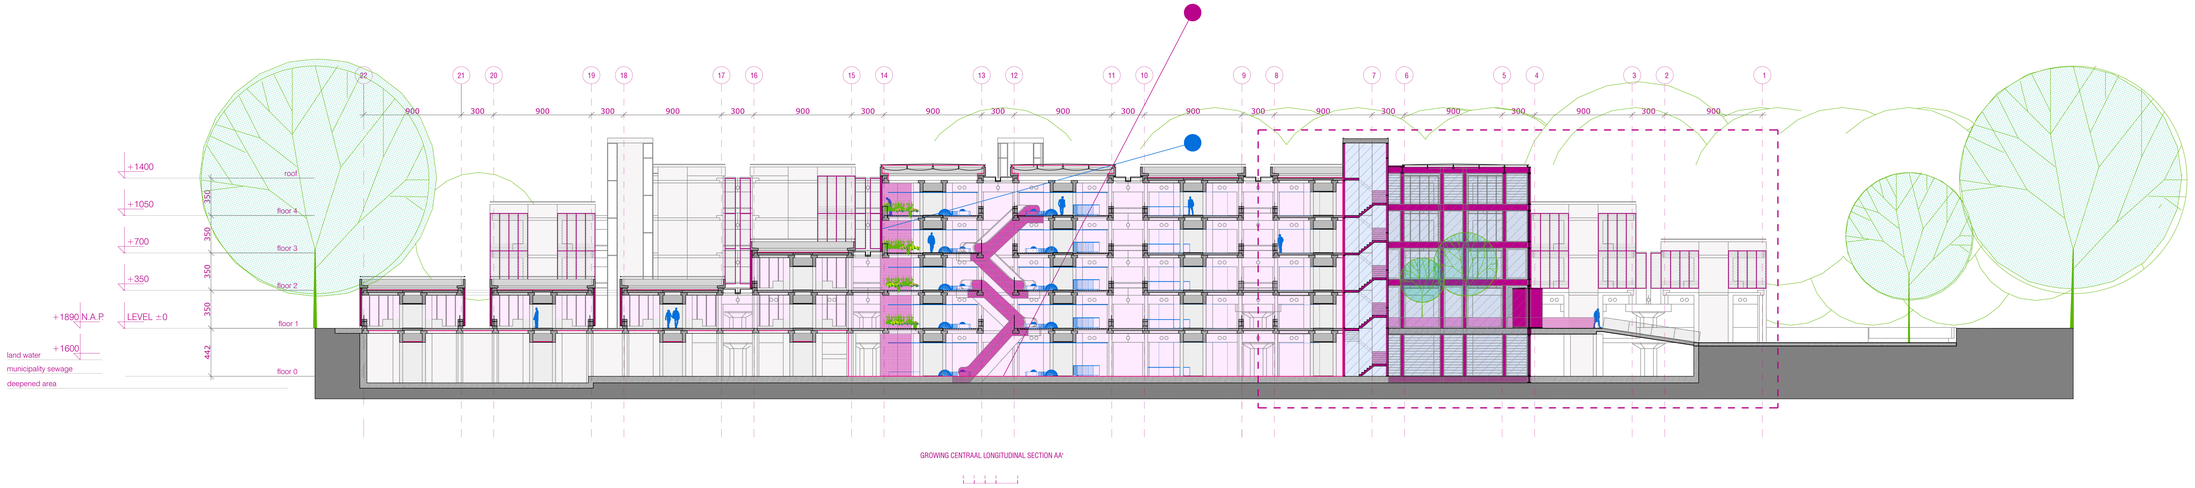

GROWING CENTRAAL LONGITUDINAL SECTION AA'

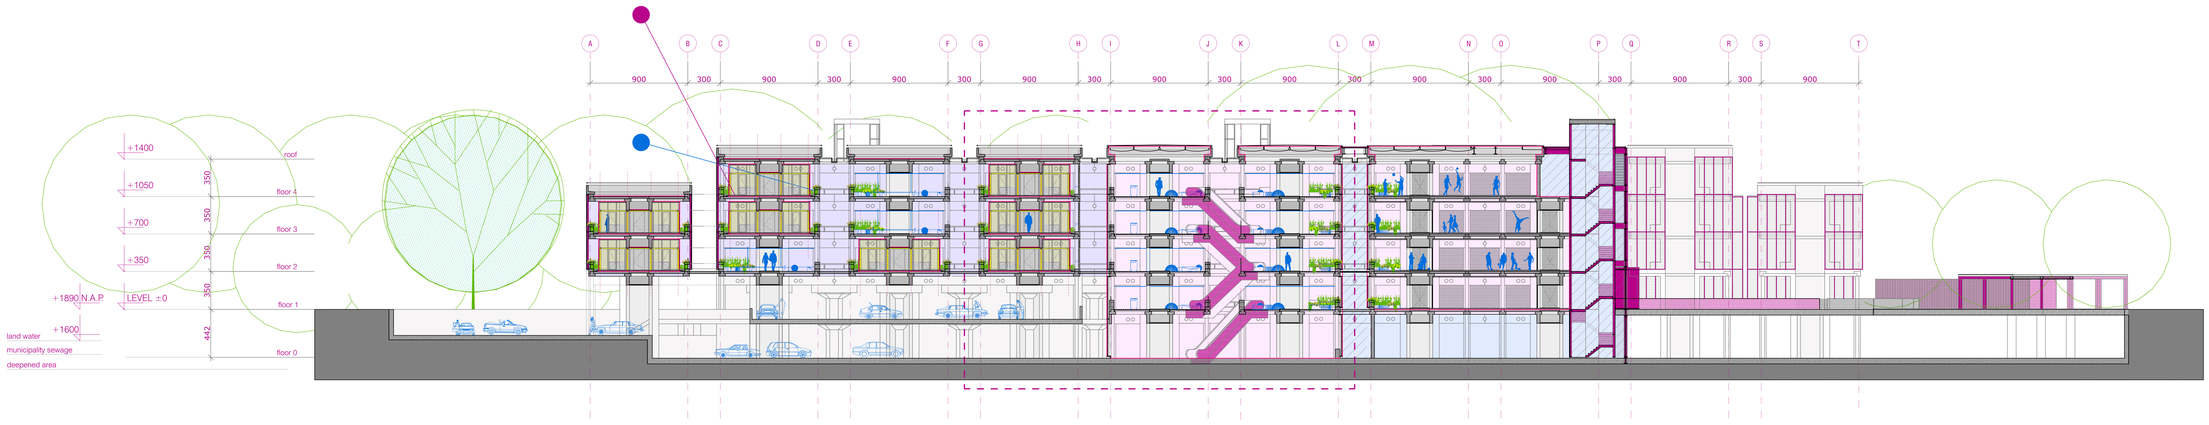

GROWING CENTRAAL TRANSVERSAL SECTION BB'

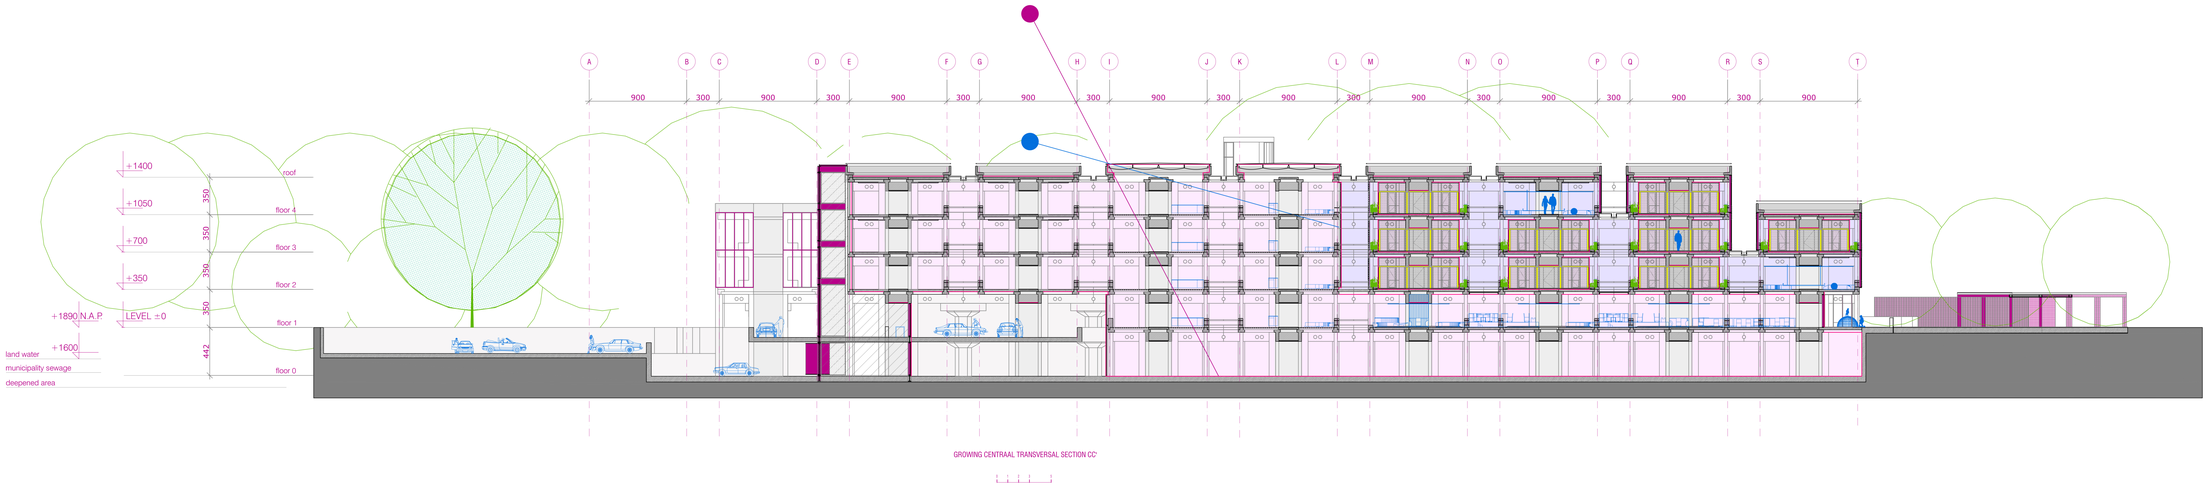

GROWING CENTRAAL TRANSVERSAL SECTION CC'

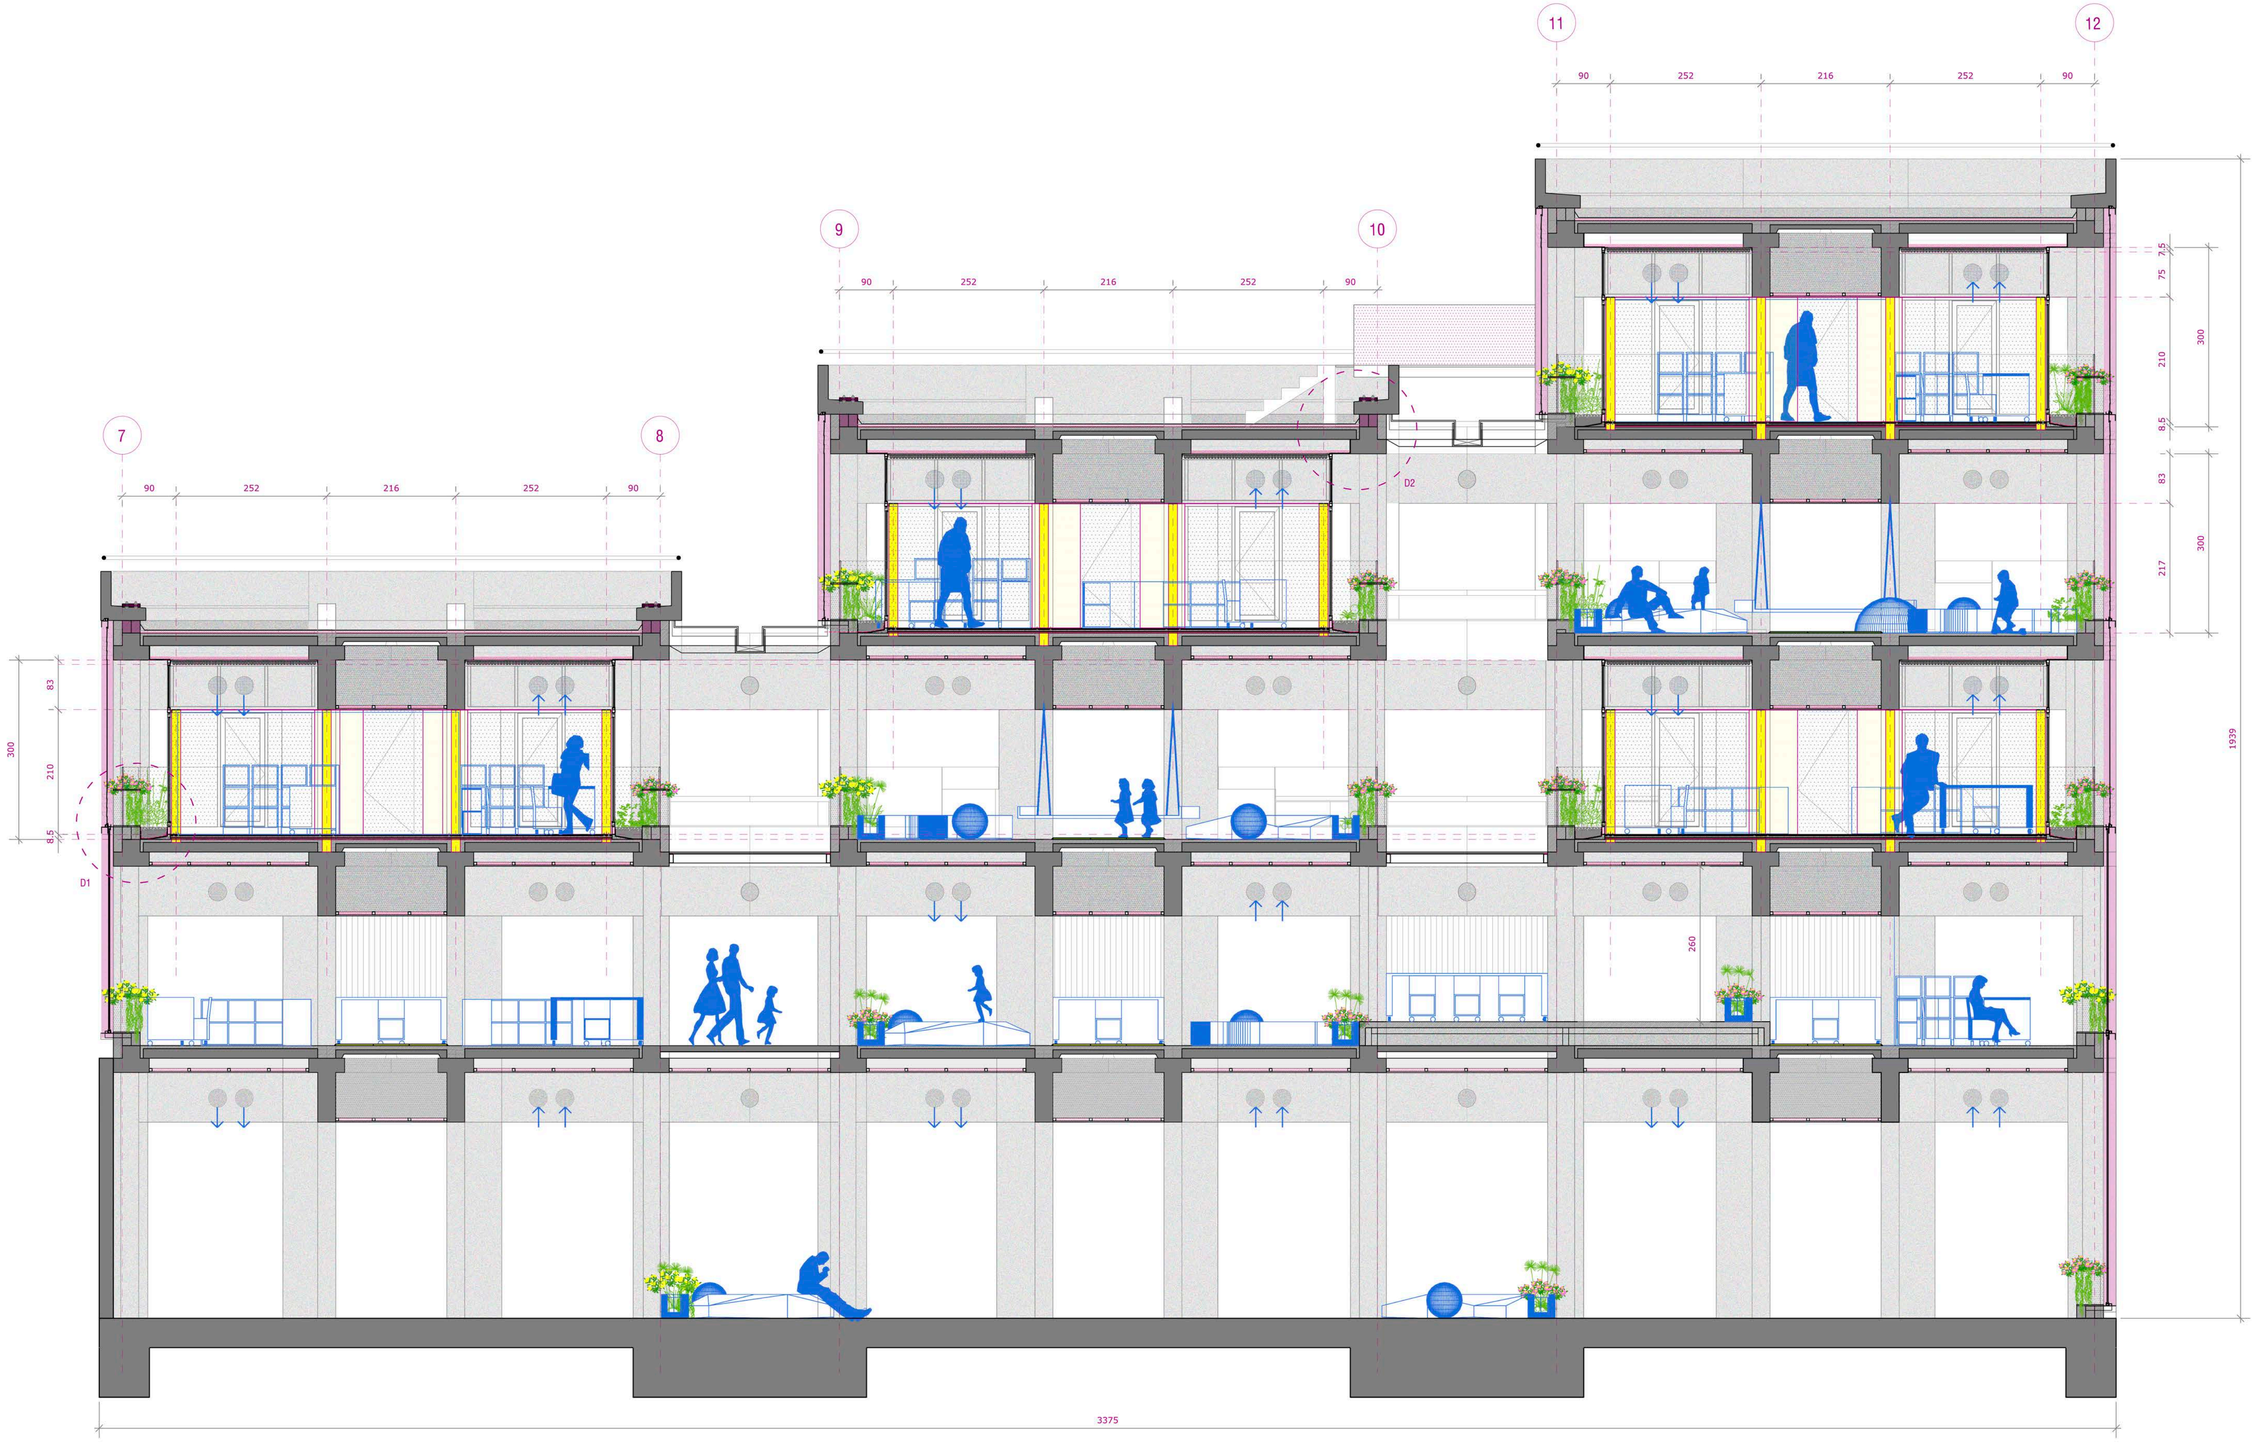

QUADRANT "a" DETAIL FRAGMENT

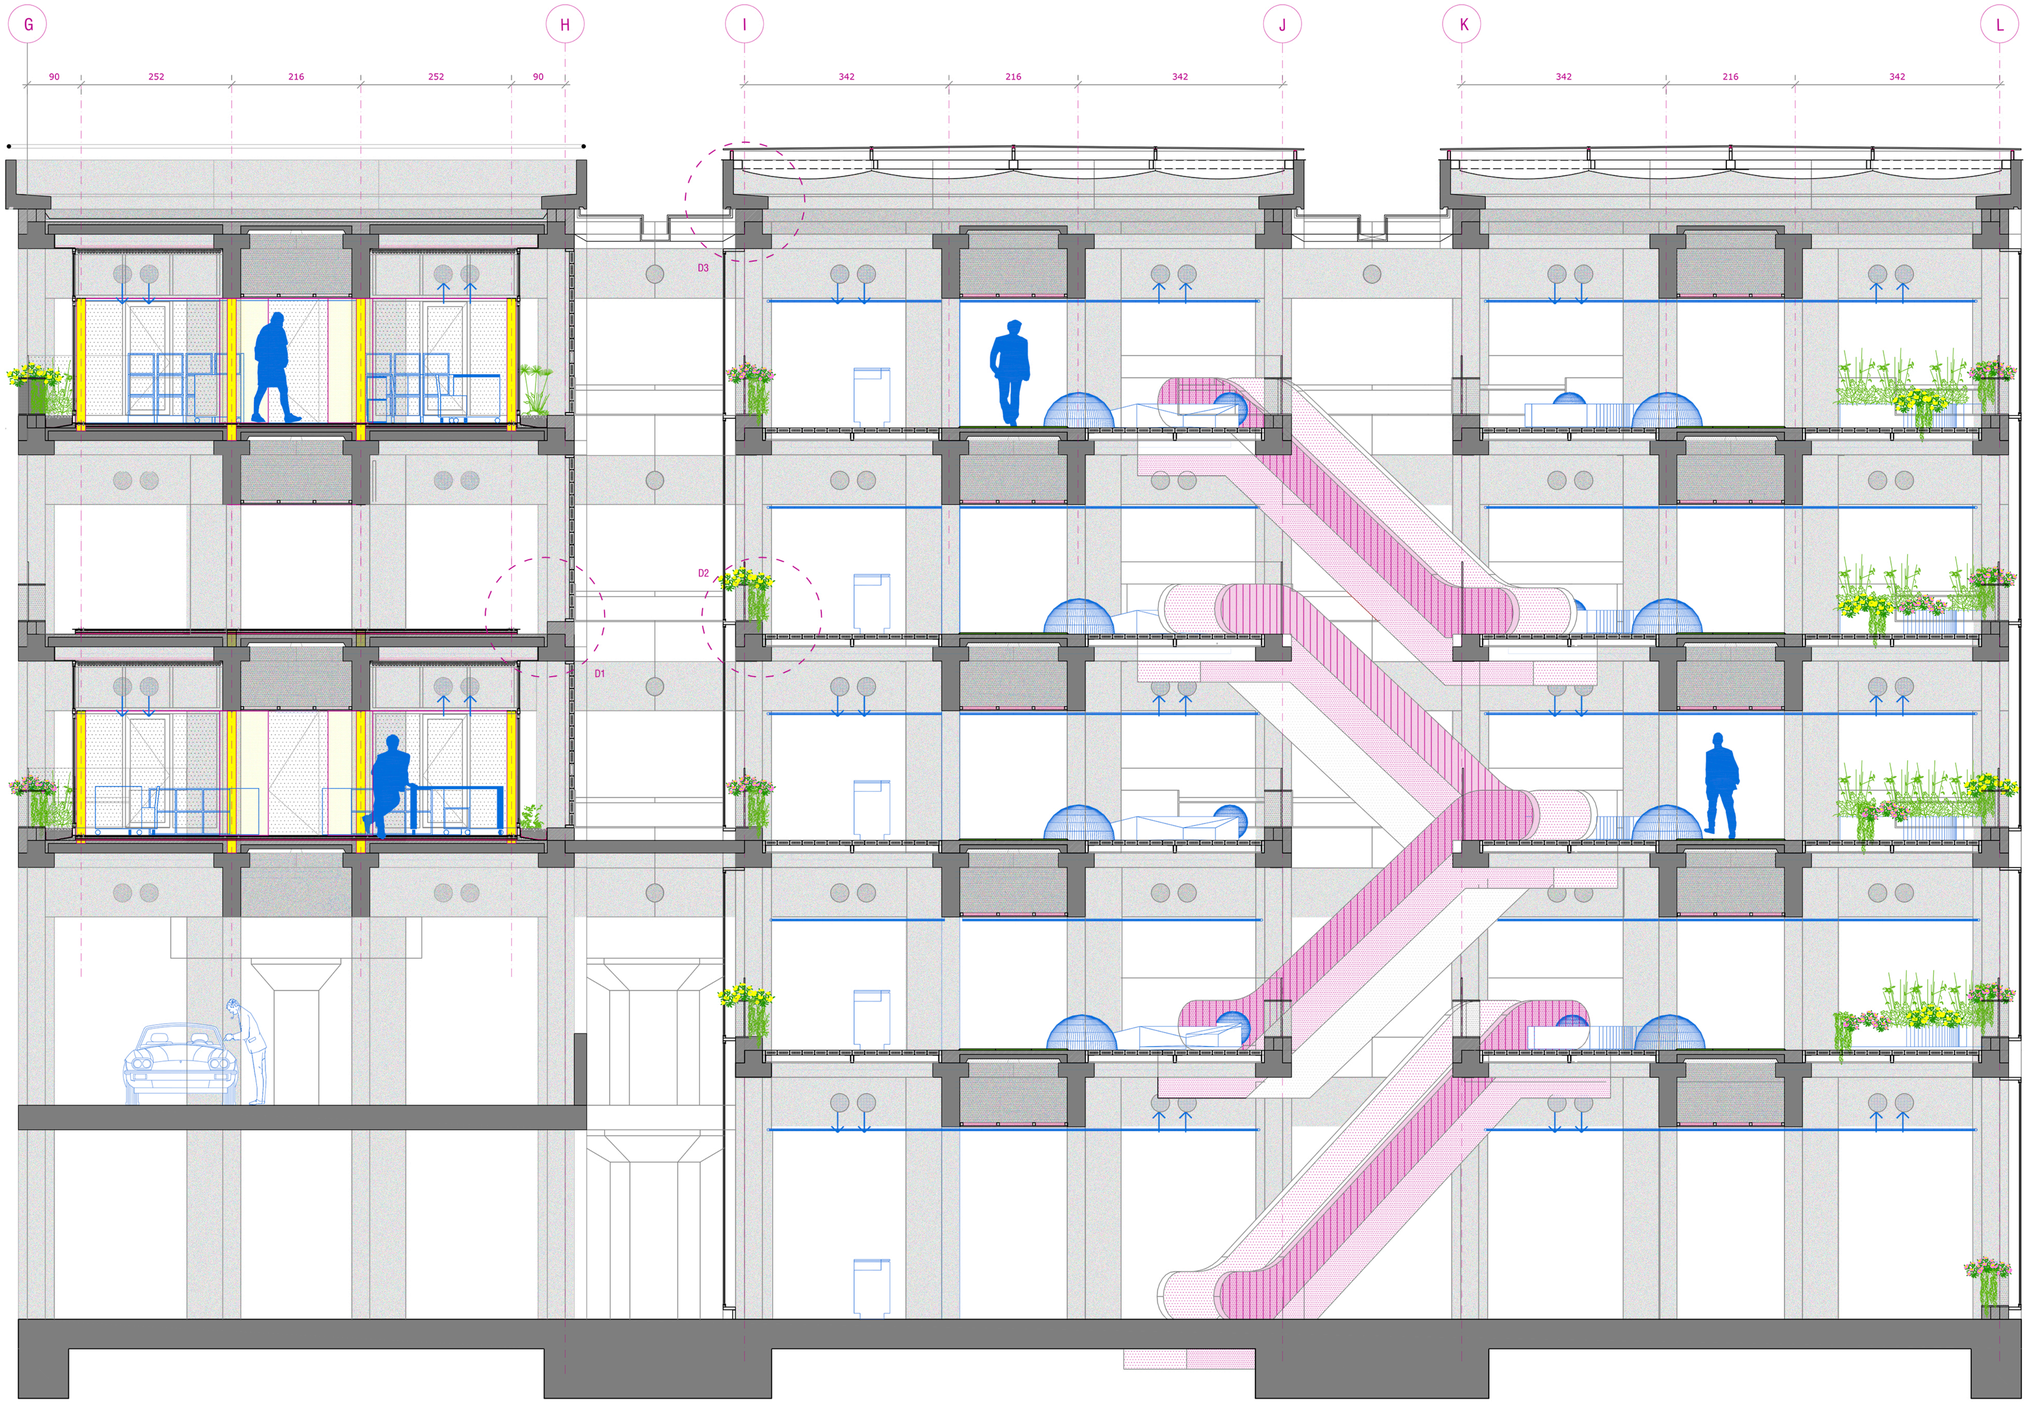

QUADRANT AND CORE DETAIL FRAGMENT

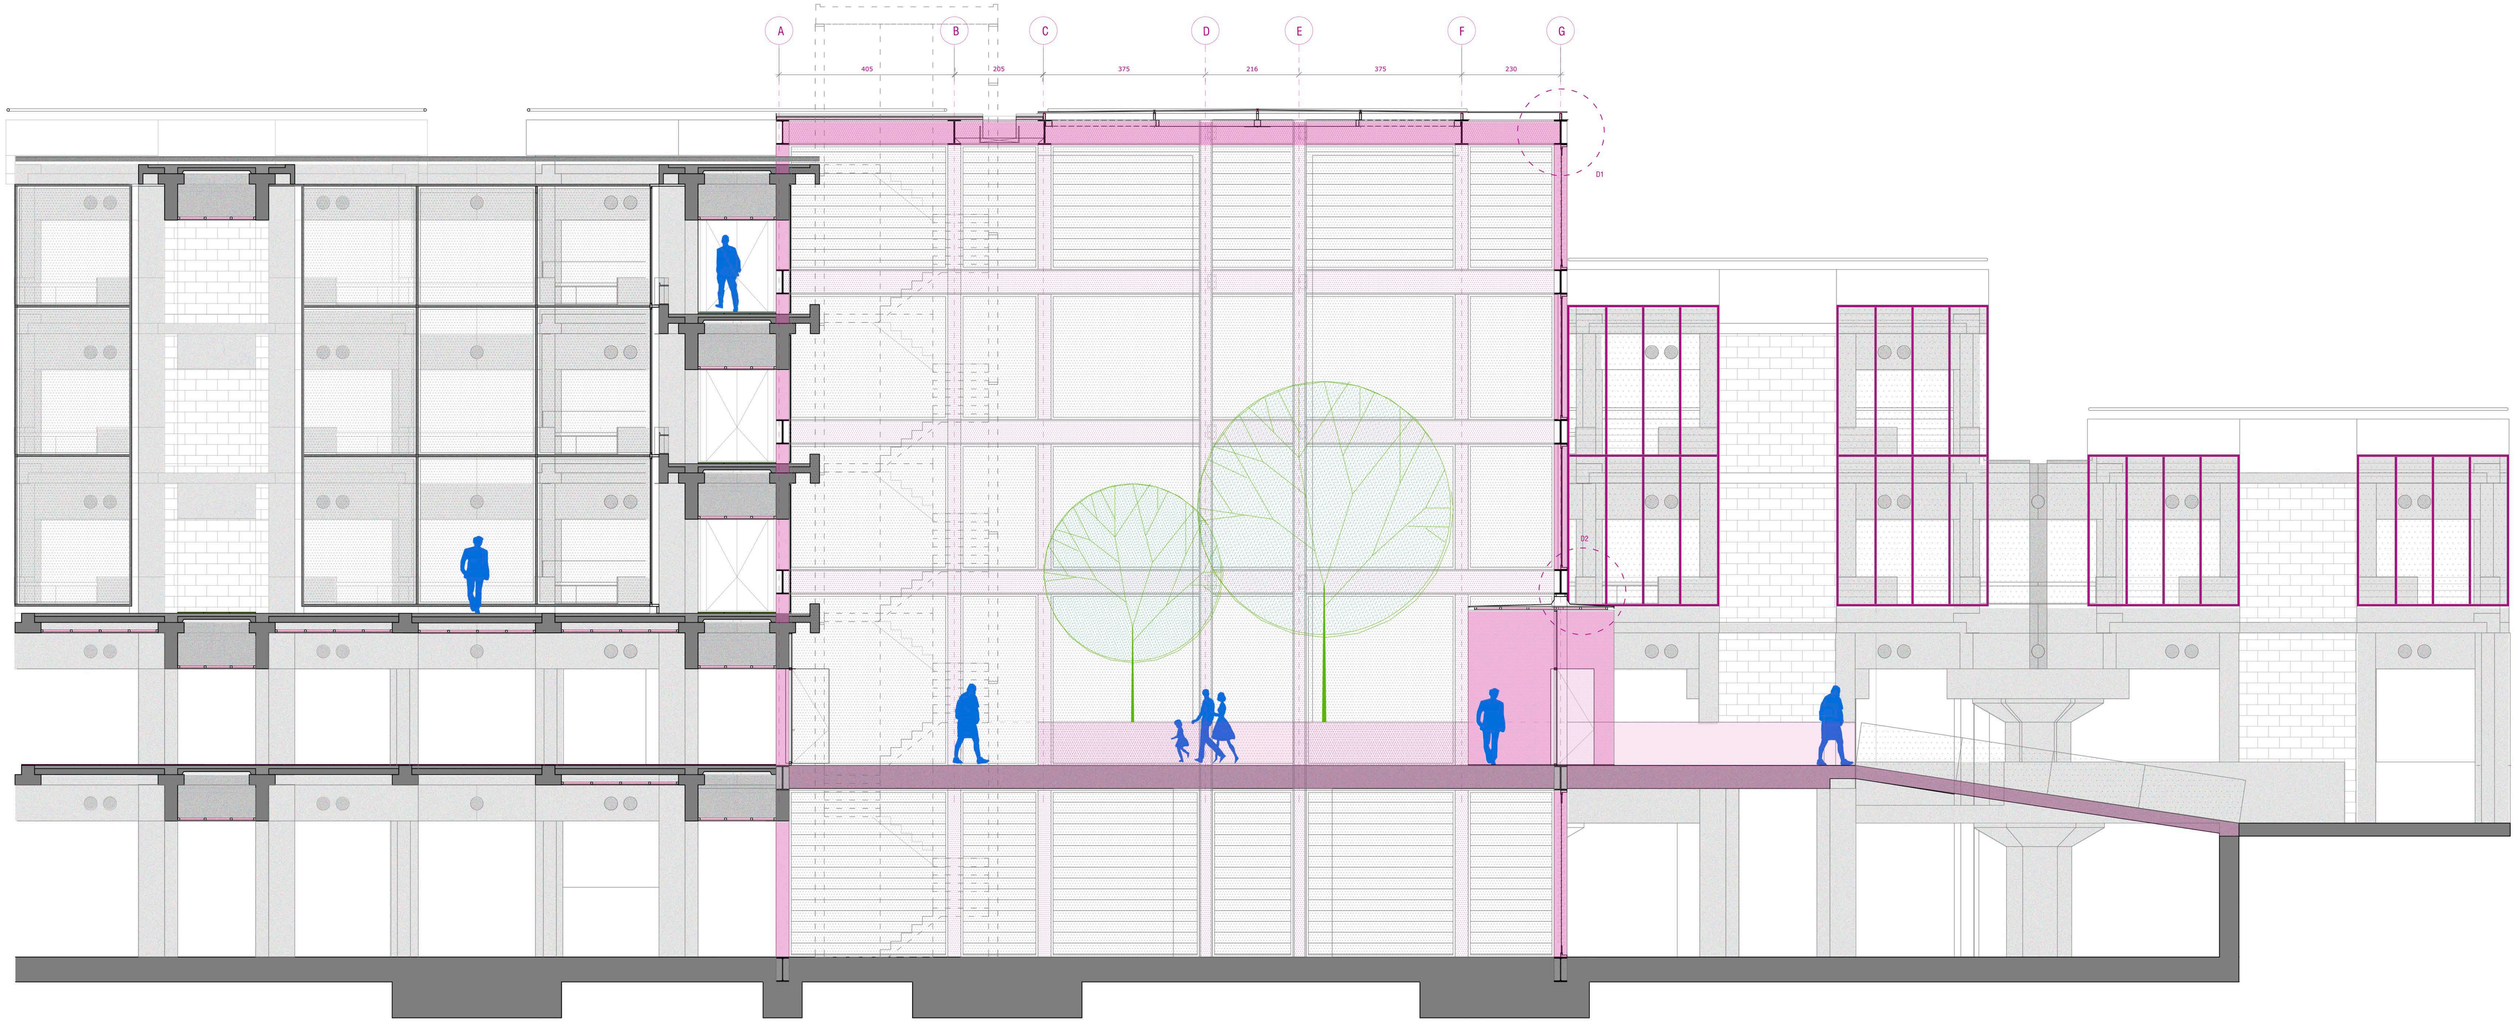

ENTRANCE STRUCTURE DETAIL FRAGMENT

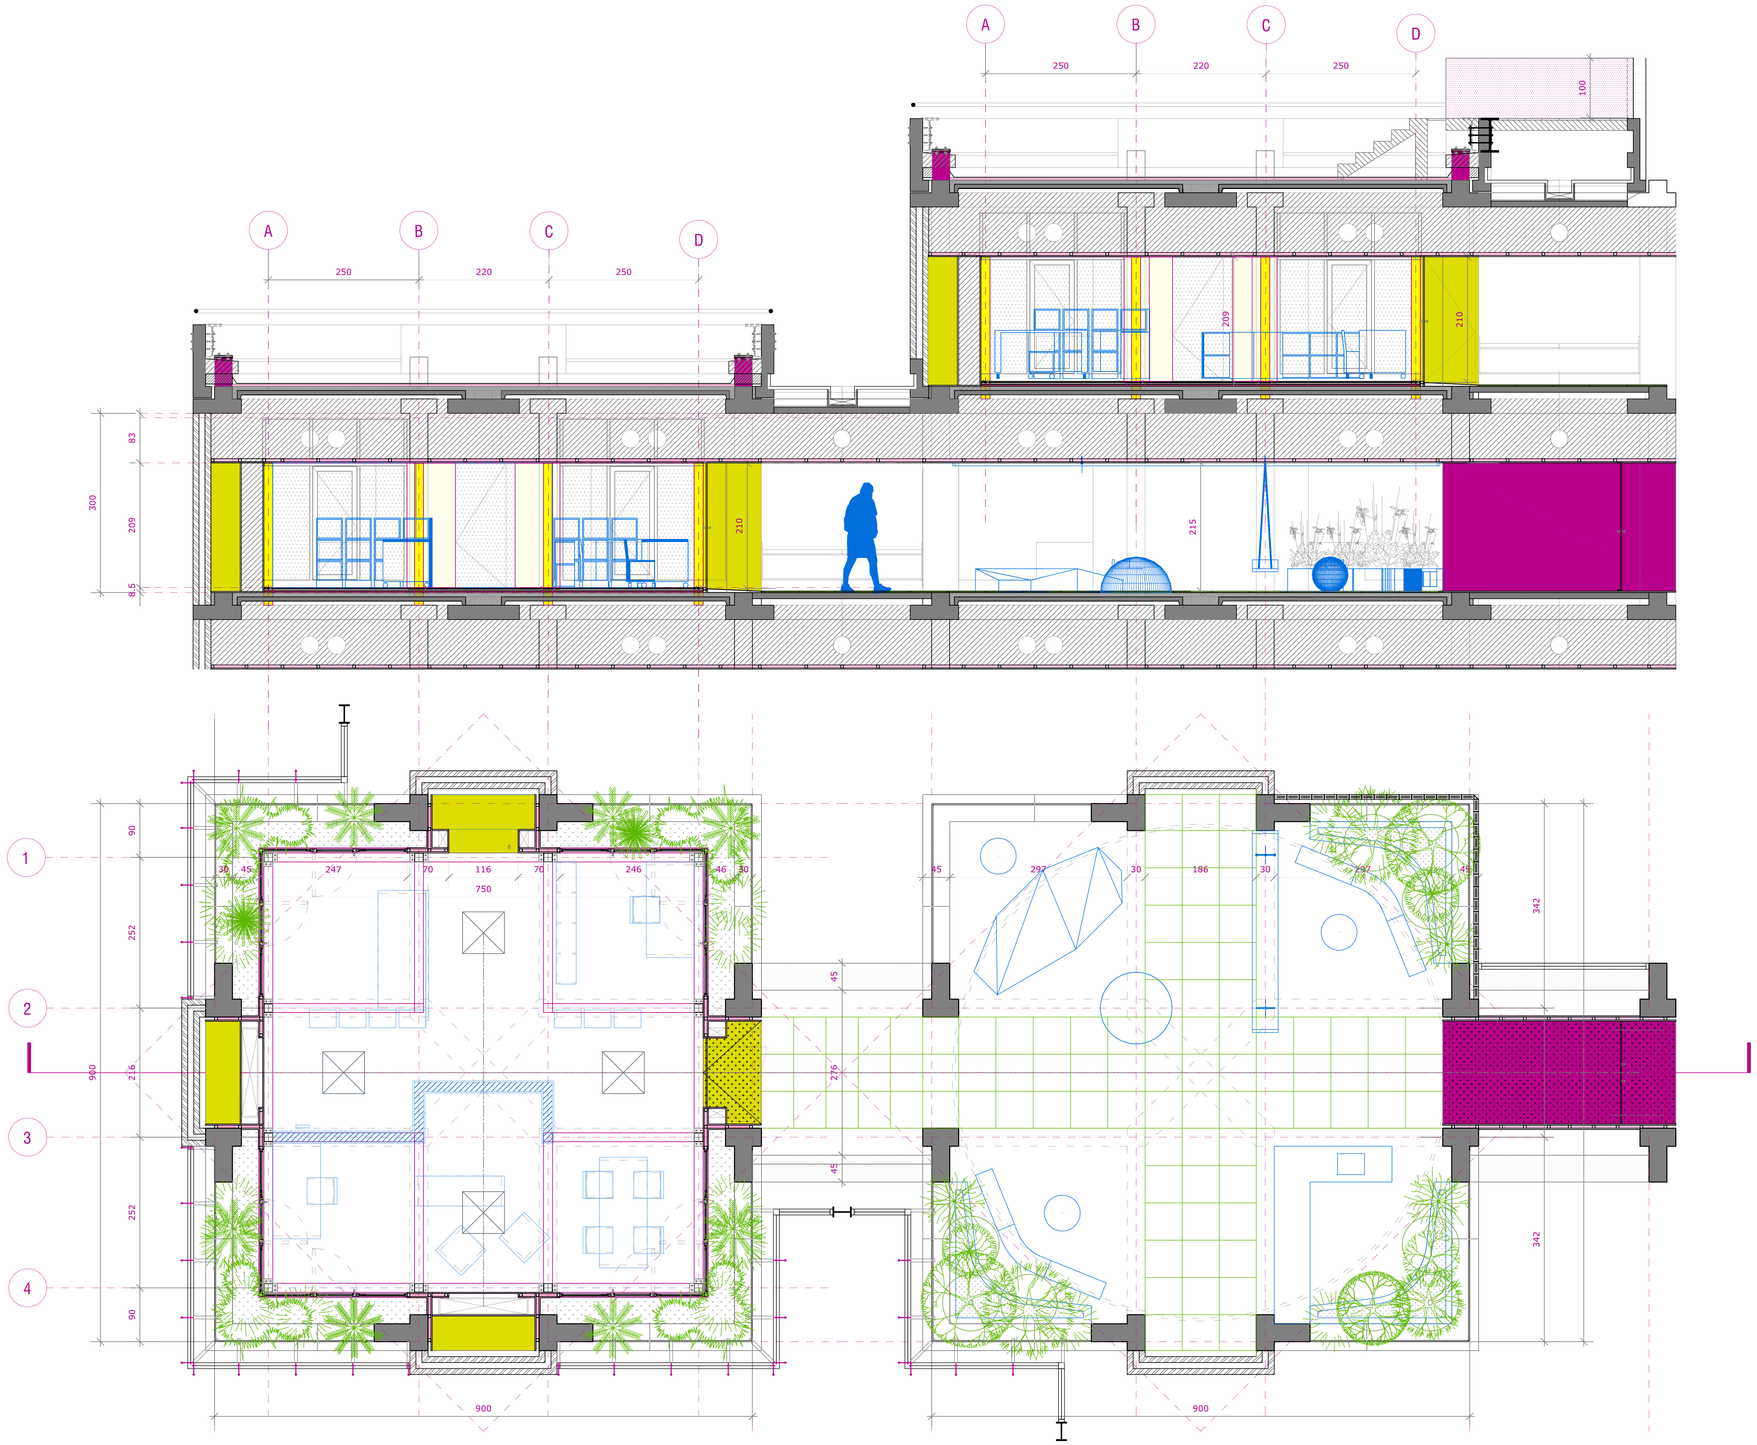

PAVILLION & PLAYGROUND DETAIL FRAGMENT

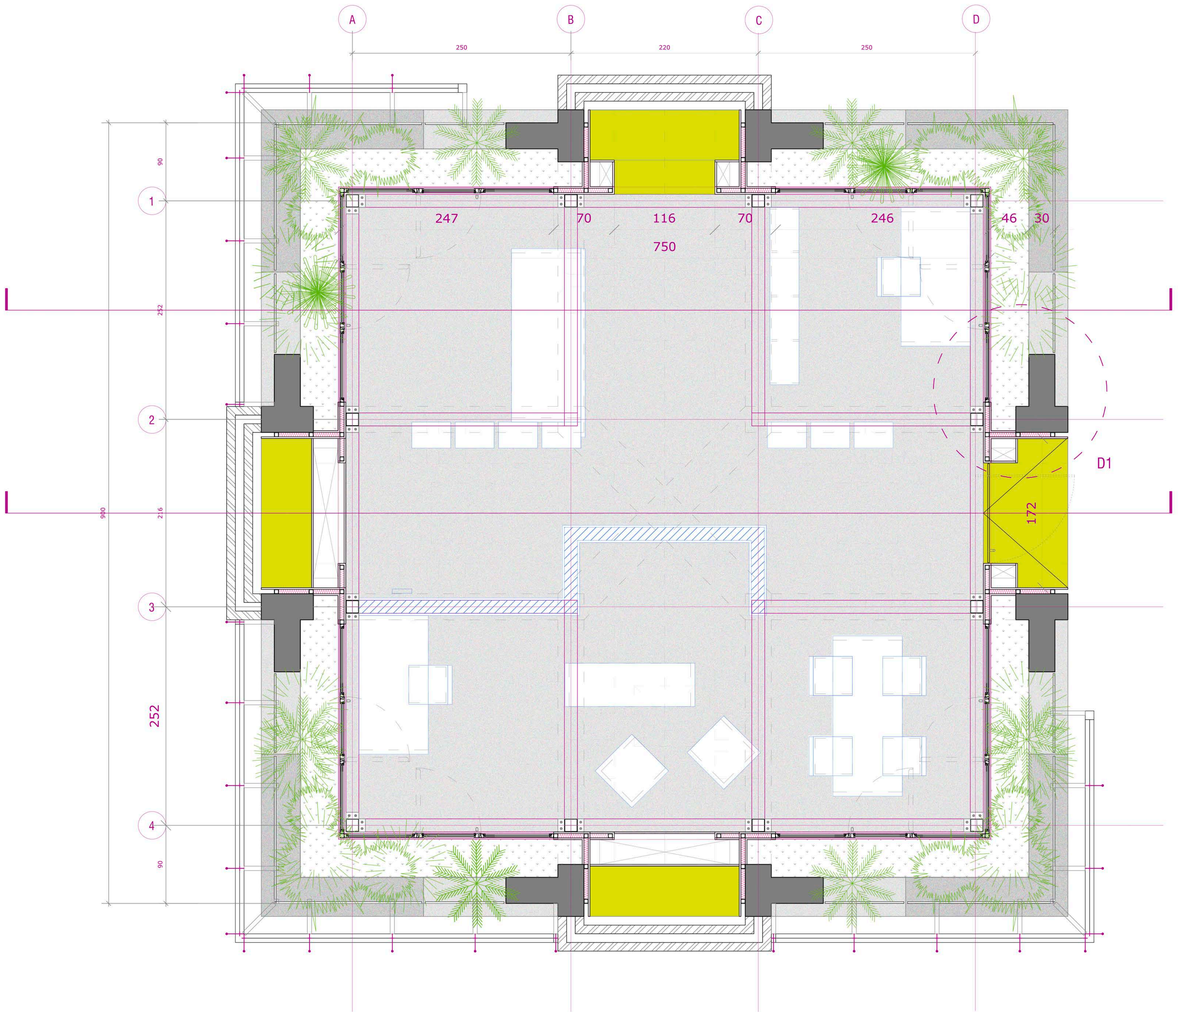

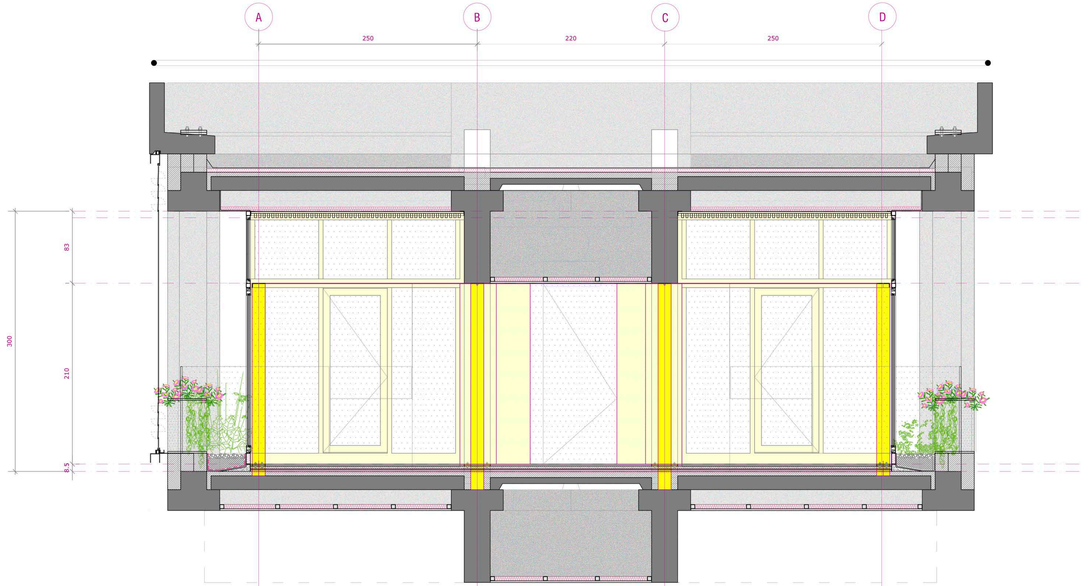

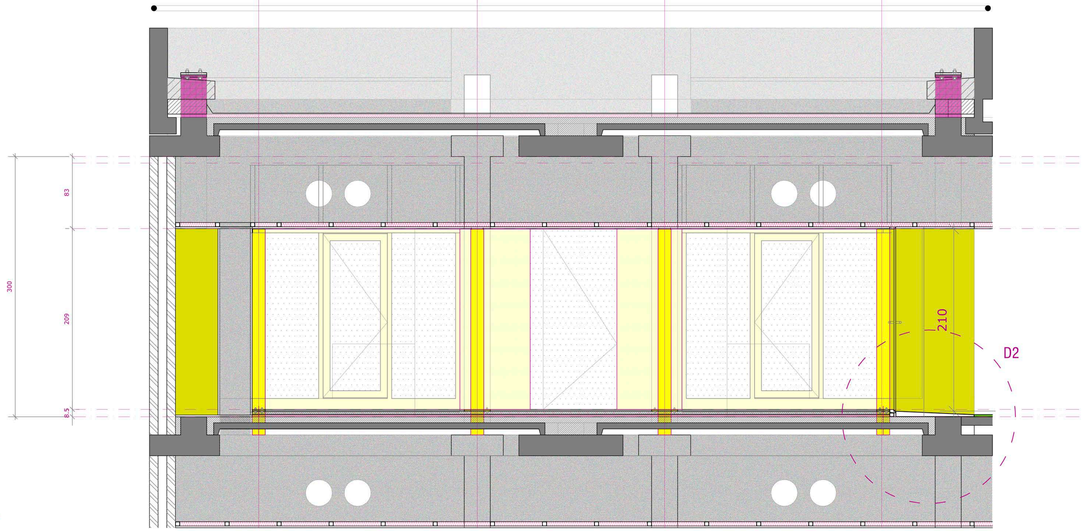

WORK PAVILLION DETAIL