Fucu di San Nicolas

The Hauntings of Colonization


Drawings — Explore Lab 39
Carlo Profet | 4342089

16 April 2026


Mentors:
Mieke Vink (Design)
Roel van de Pas (Building Technology)
Stavros Kousoulas (Research)

External Examiner: André Mulder


TU Delft

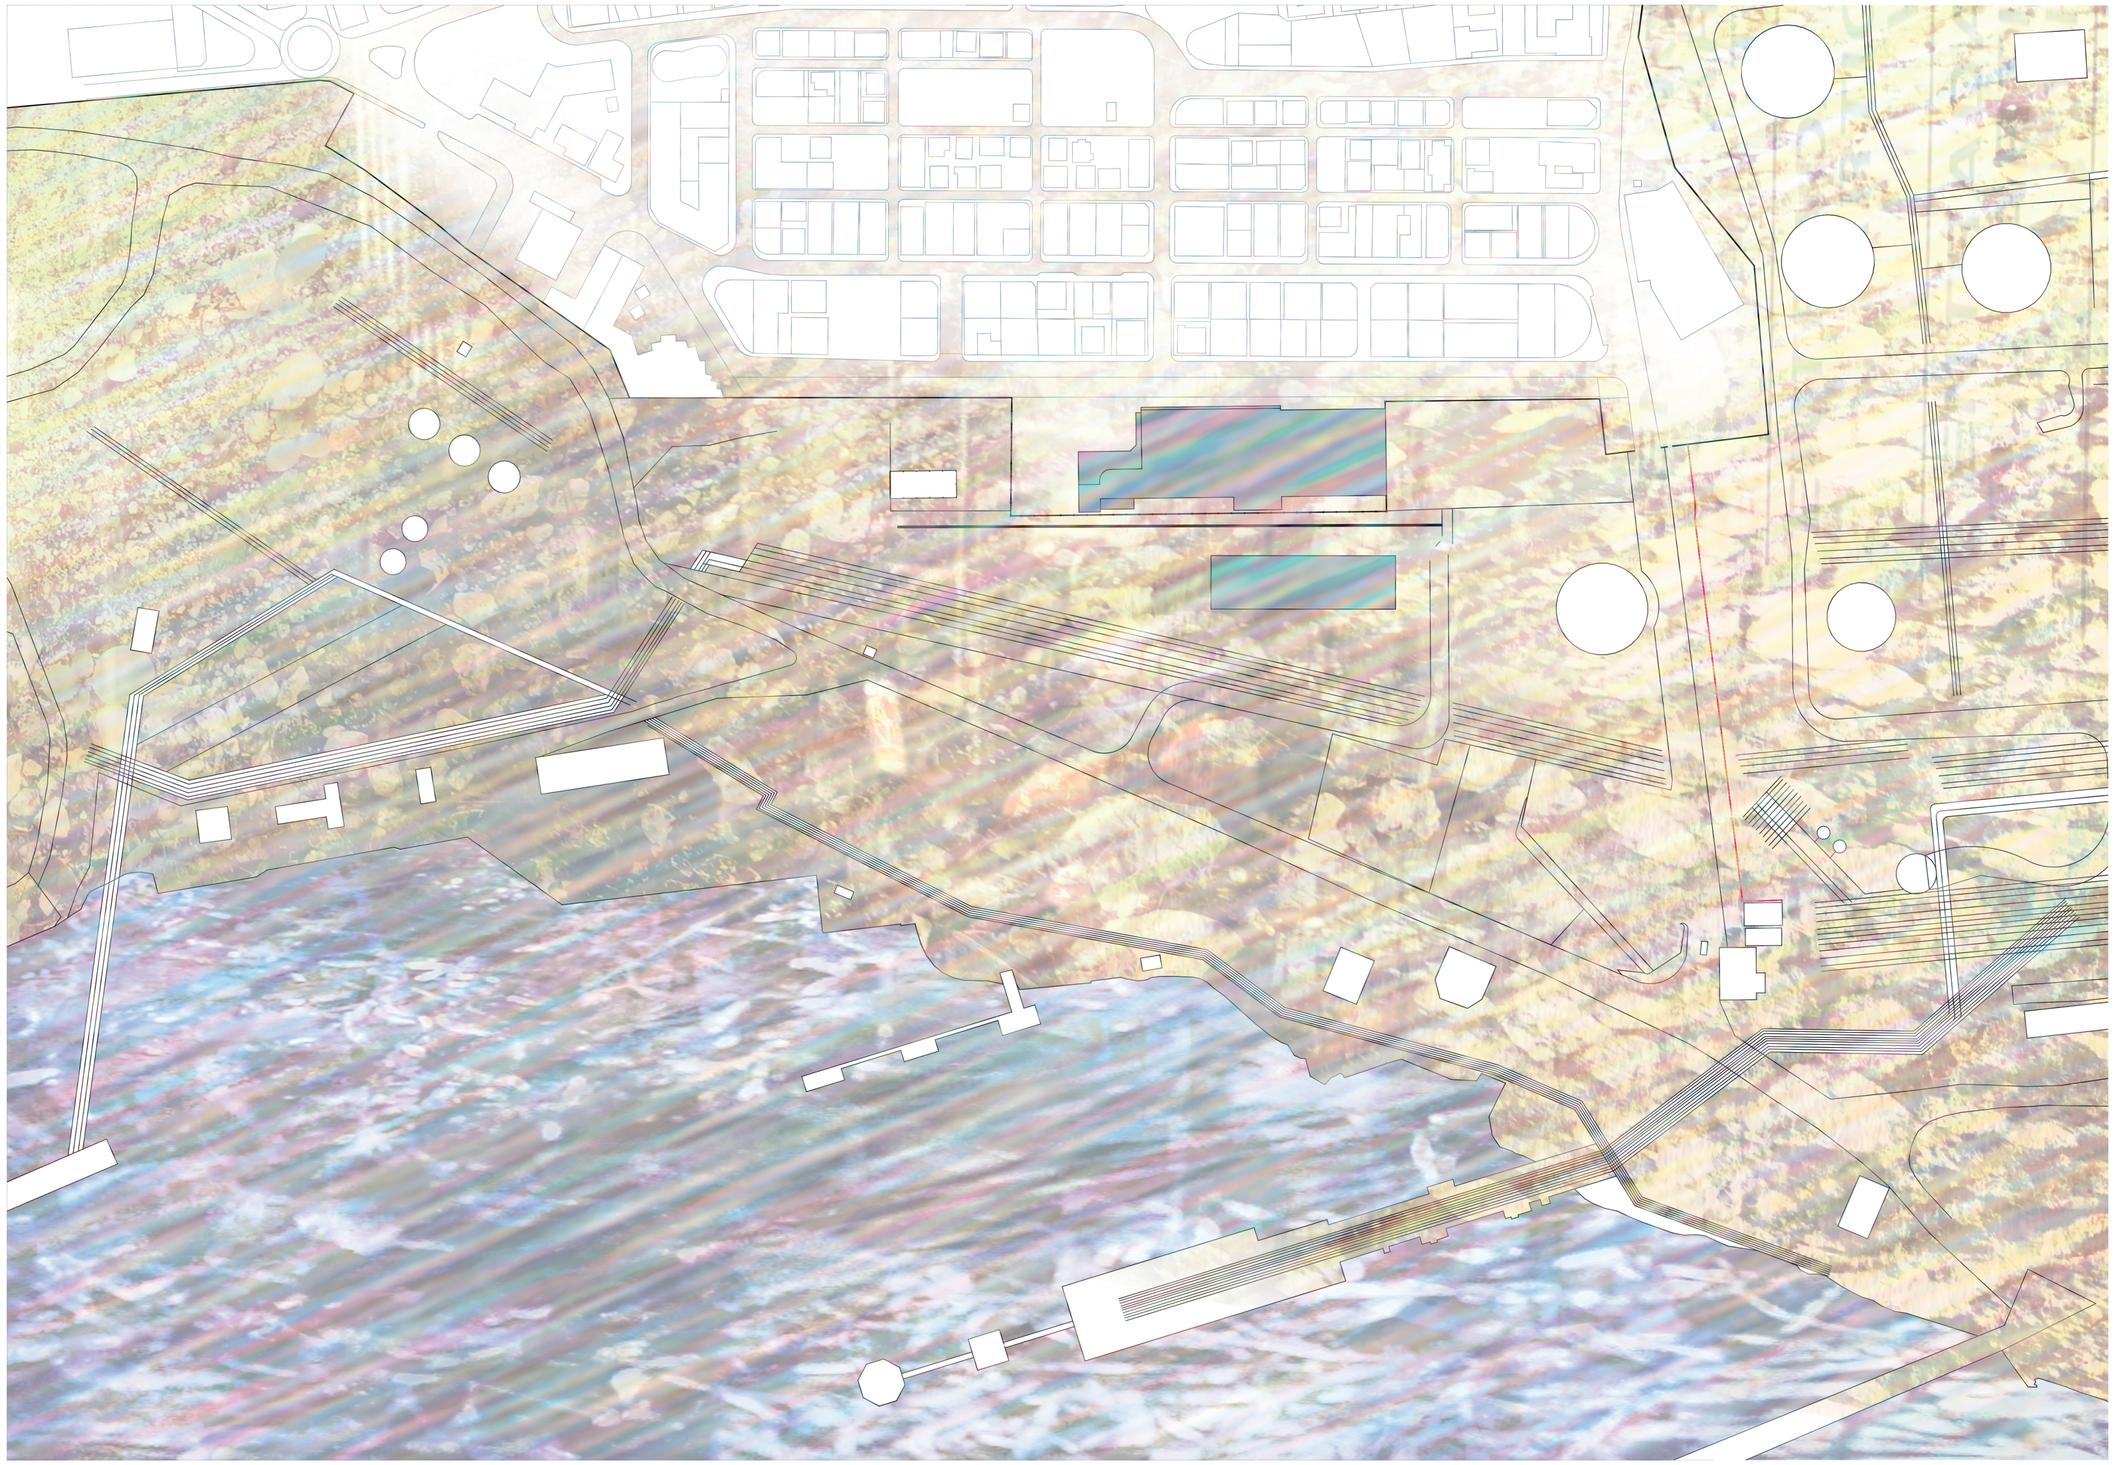


Site Plan - 1:2000

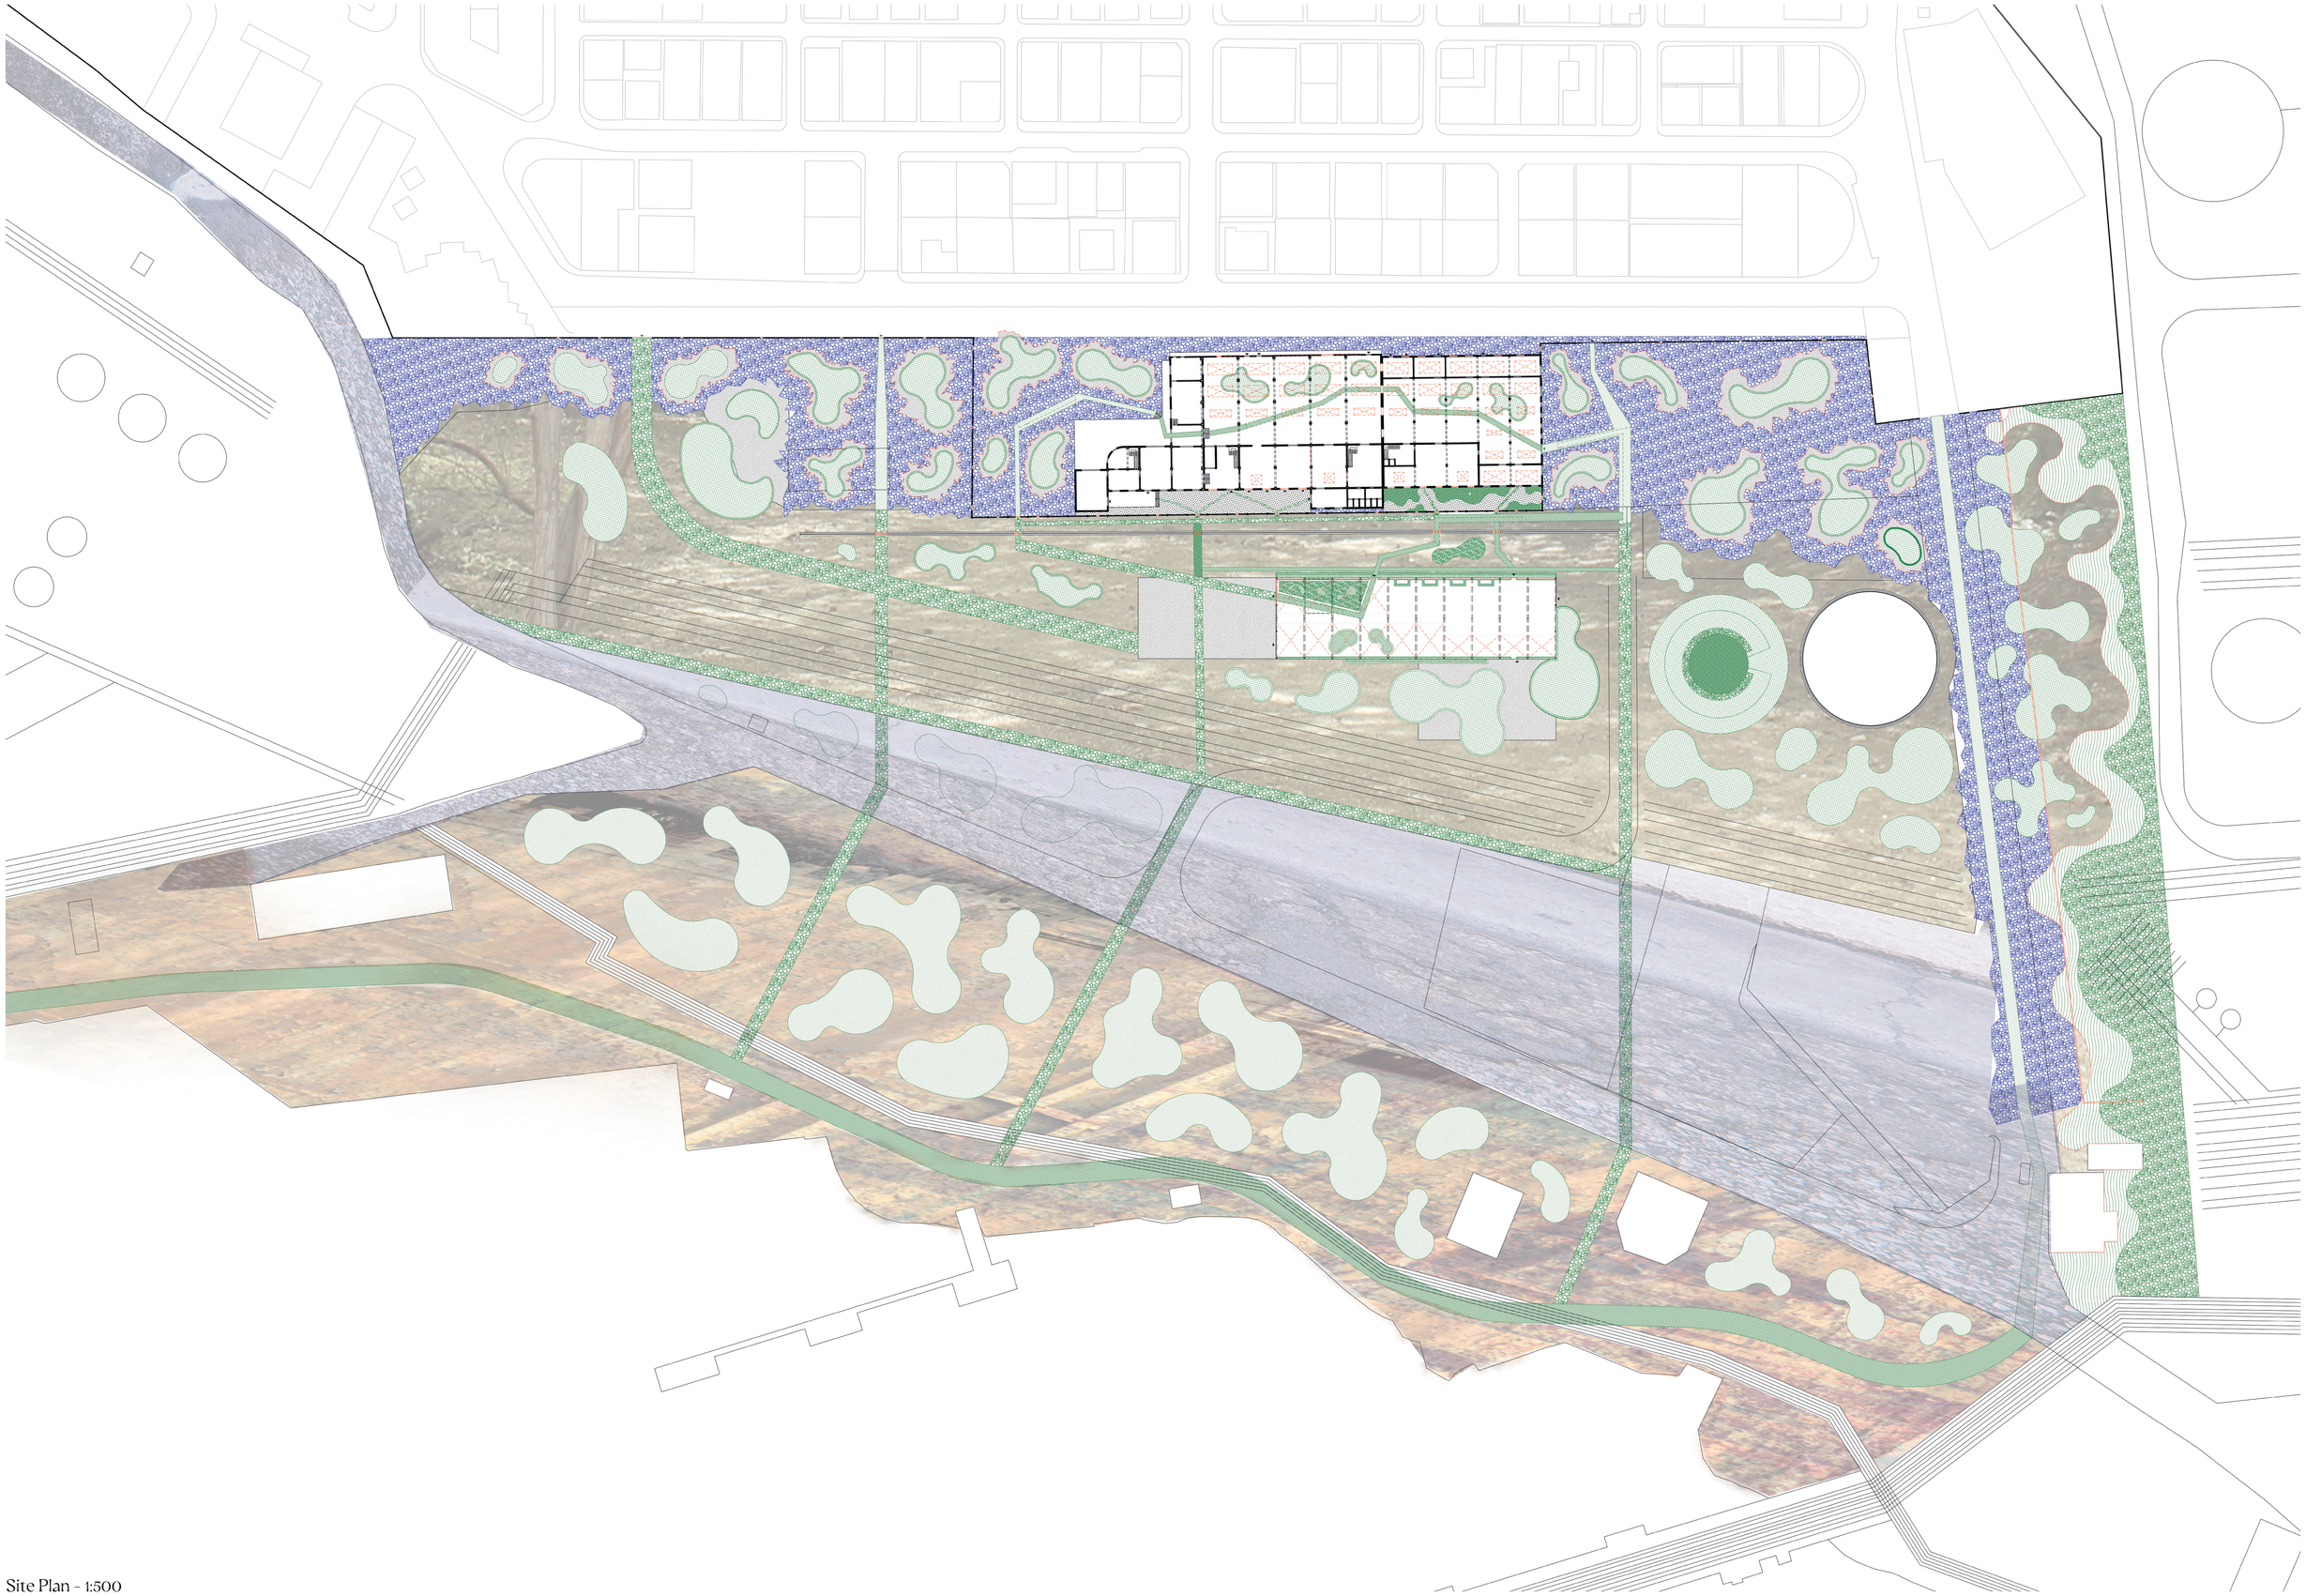


Site Plan - 1:500

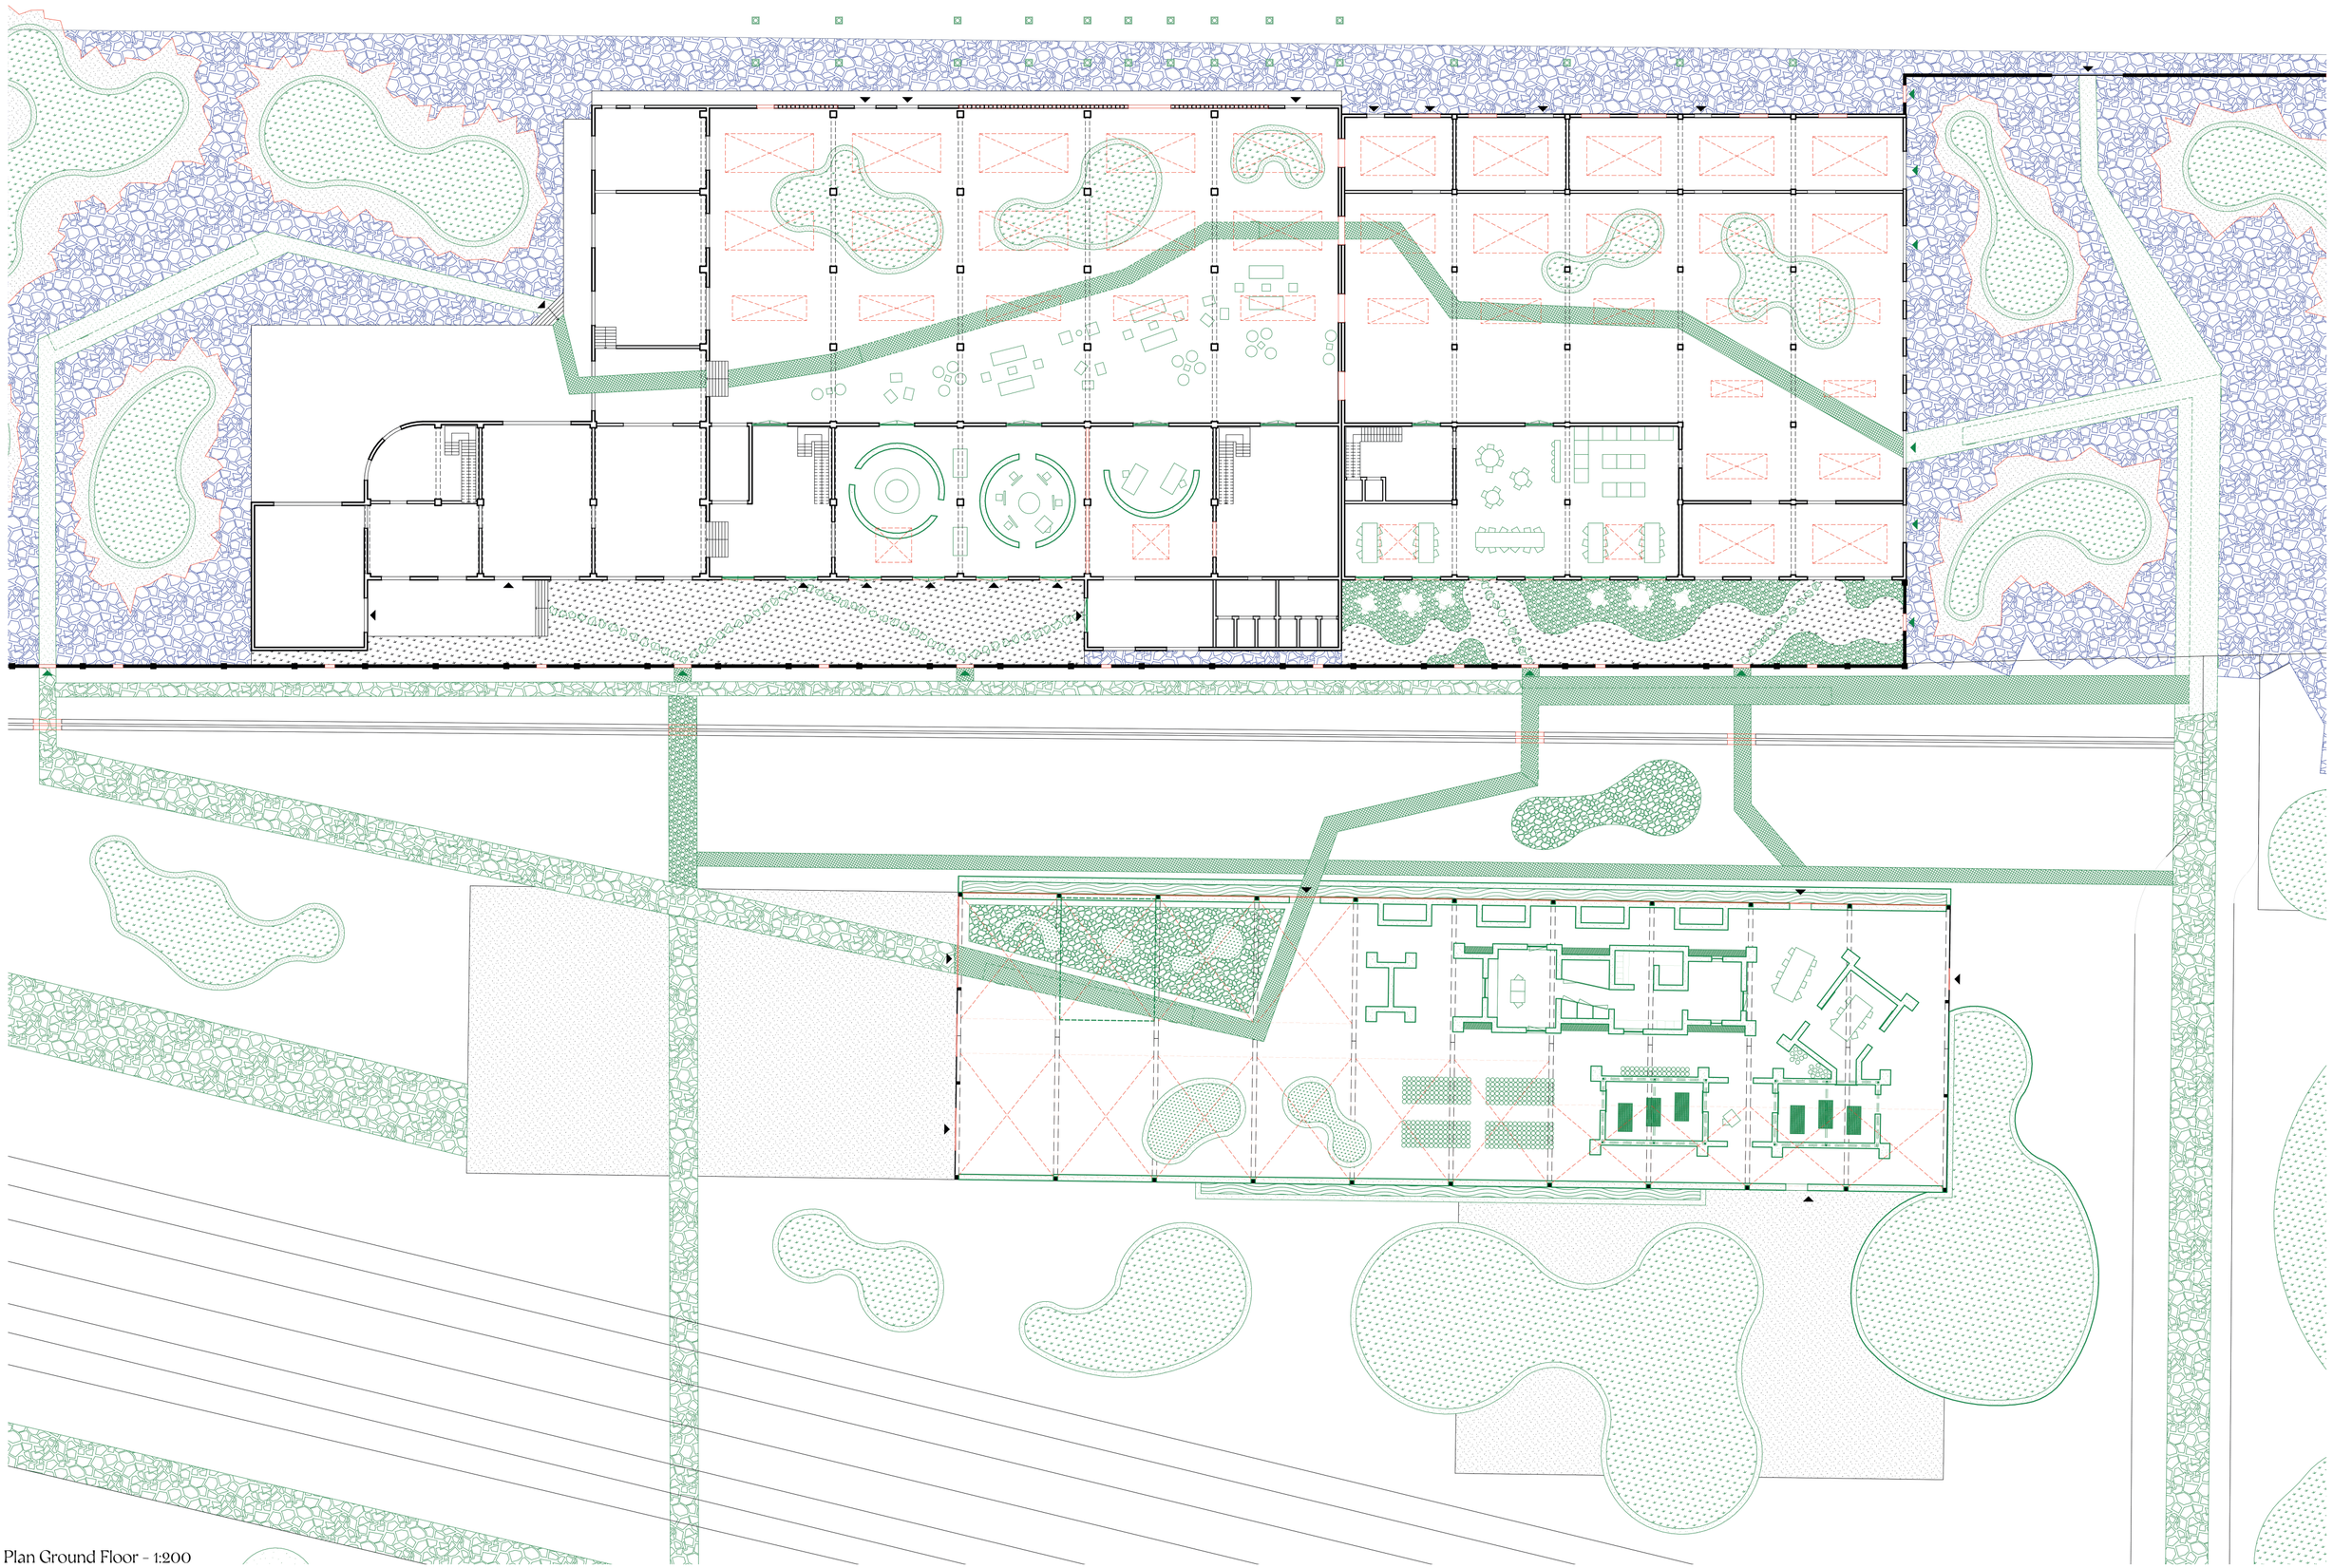


Plan Ground Floor - 1:200

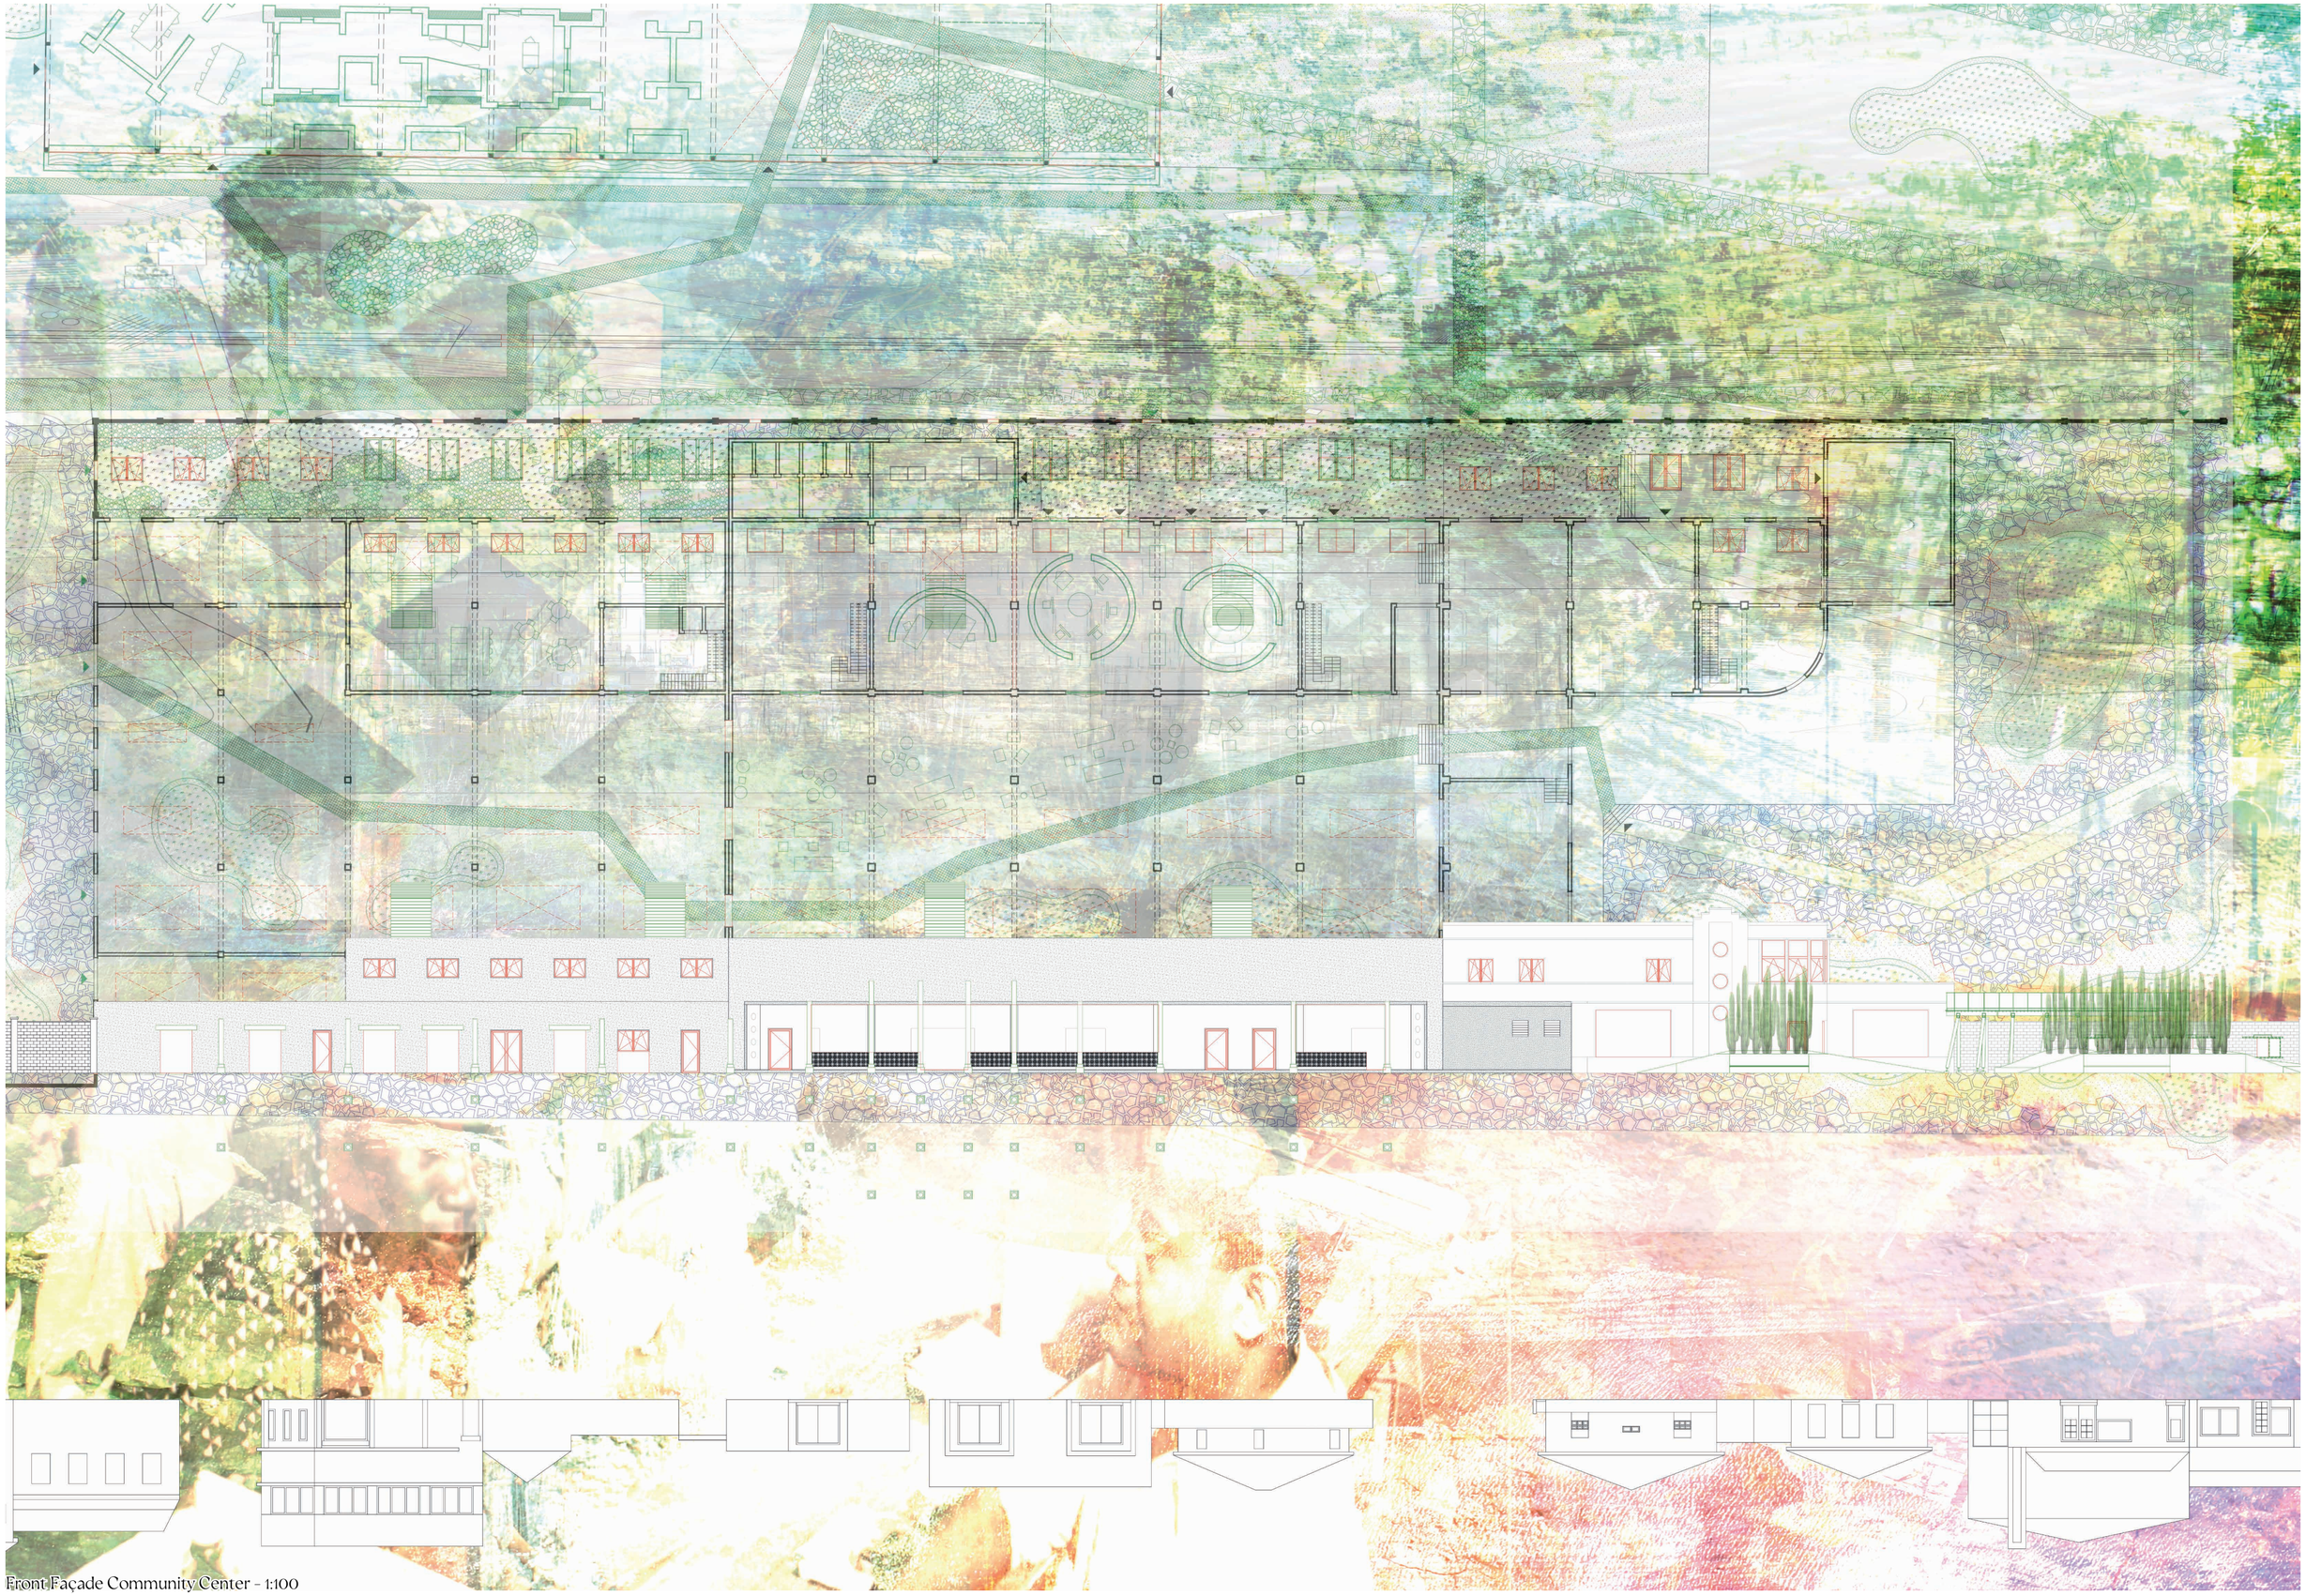



Front Façade Community Center - 1:100

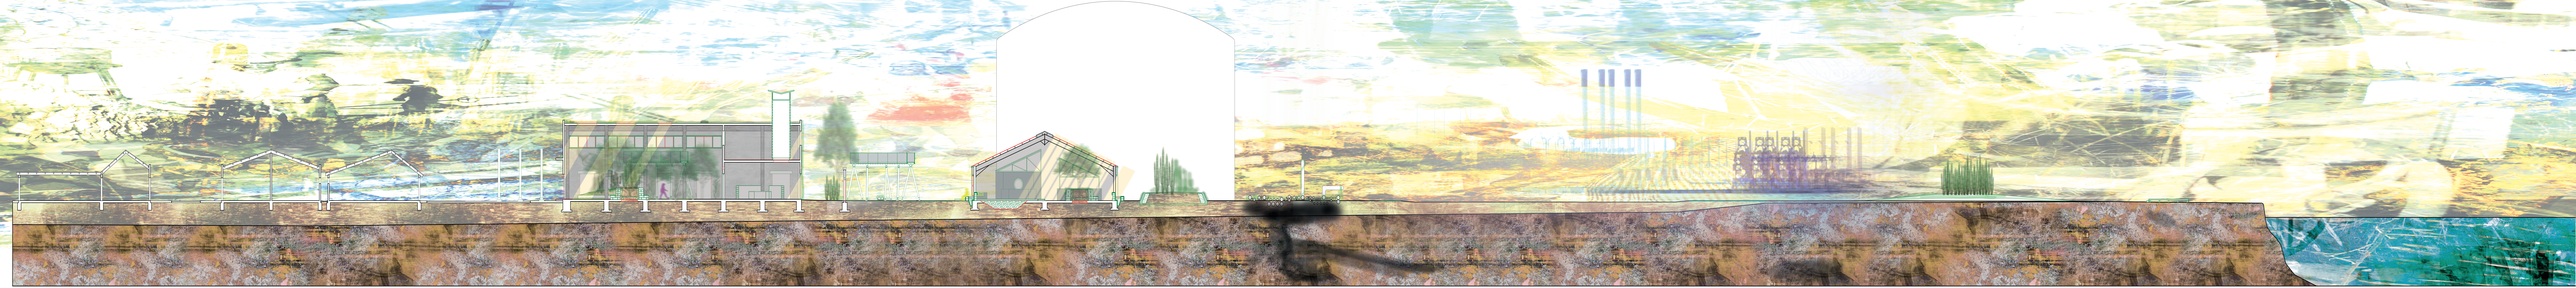

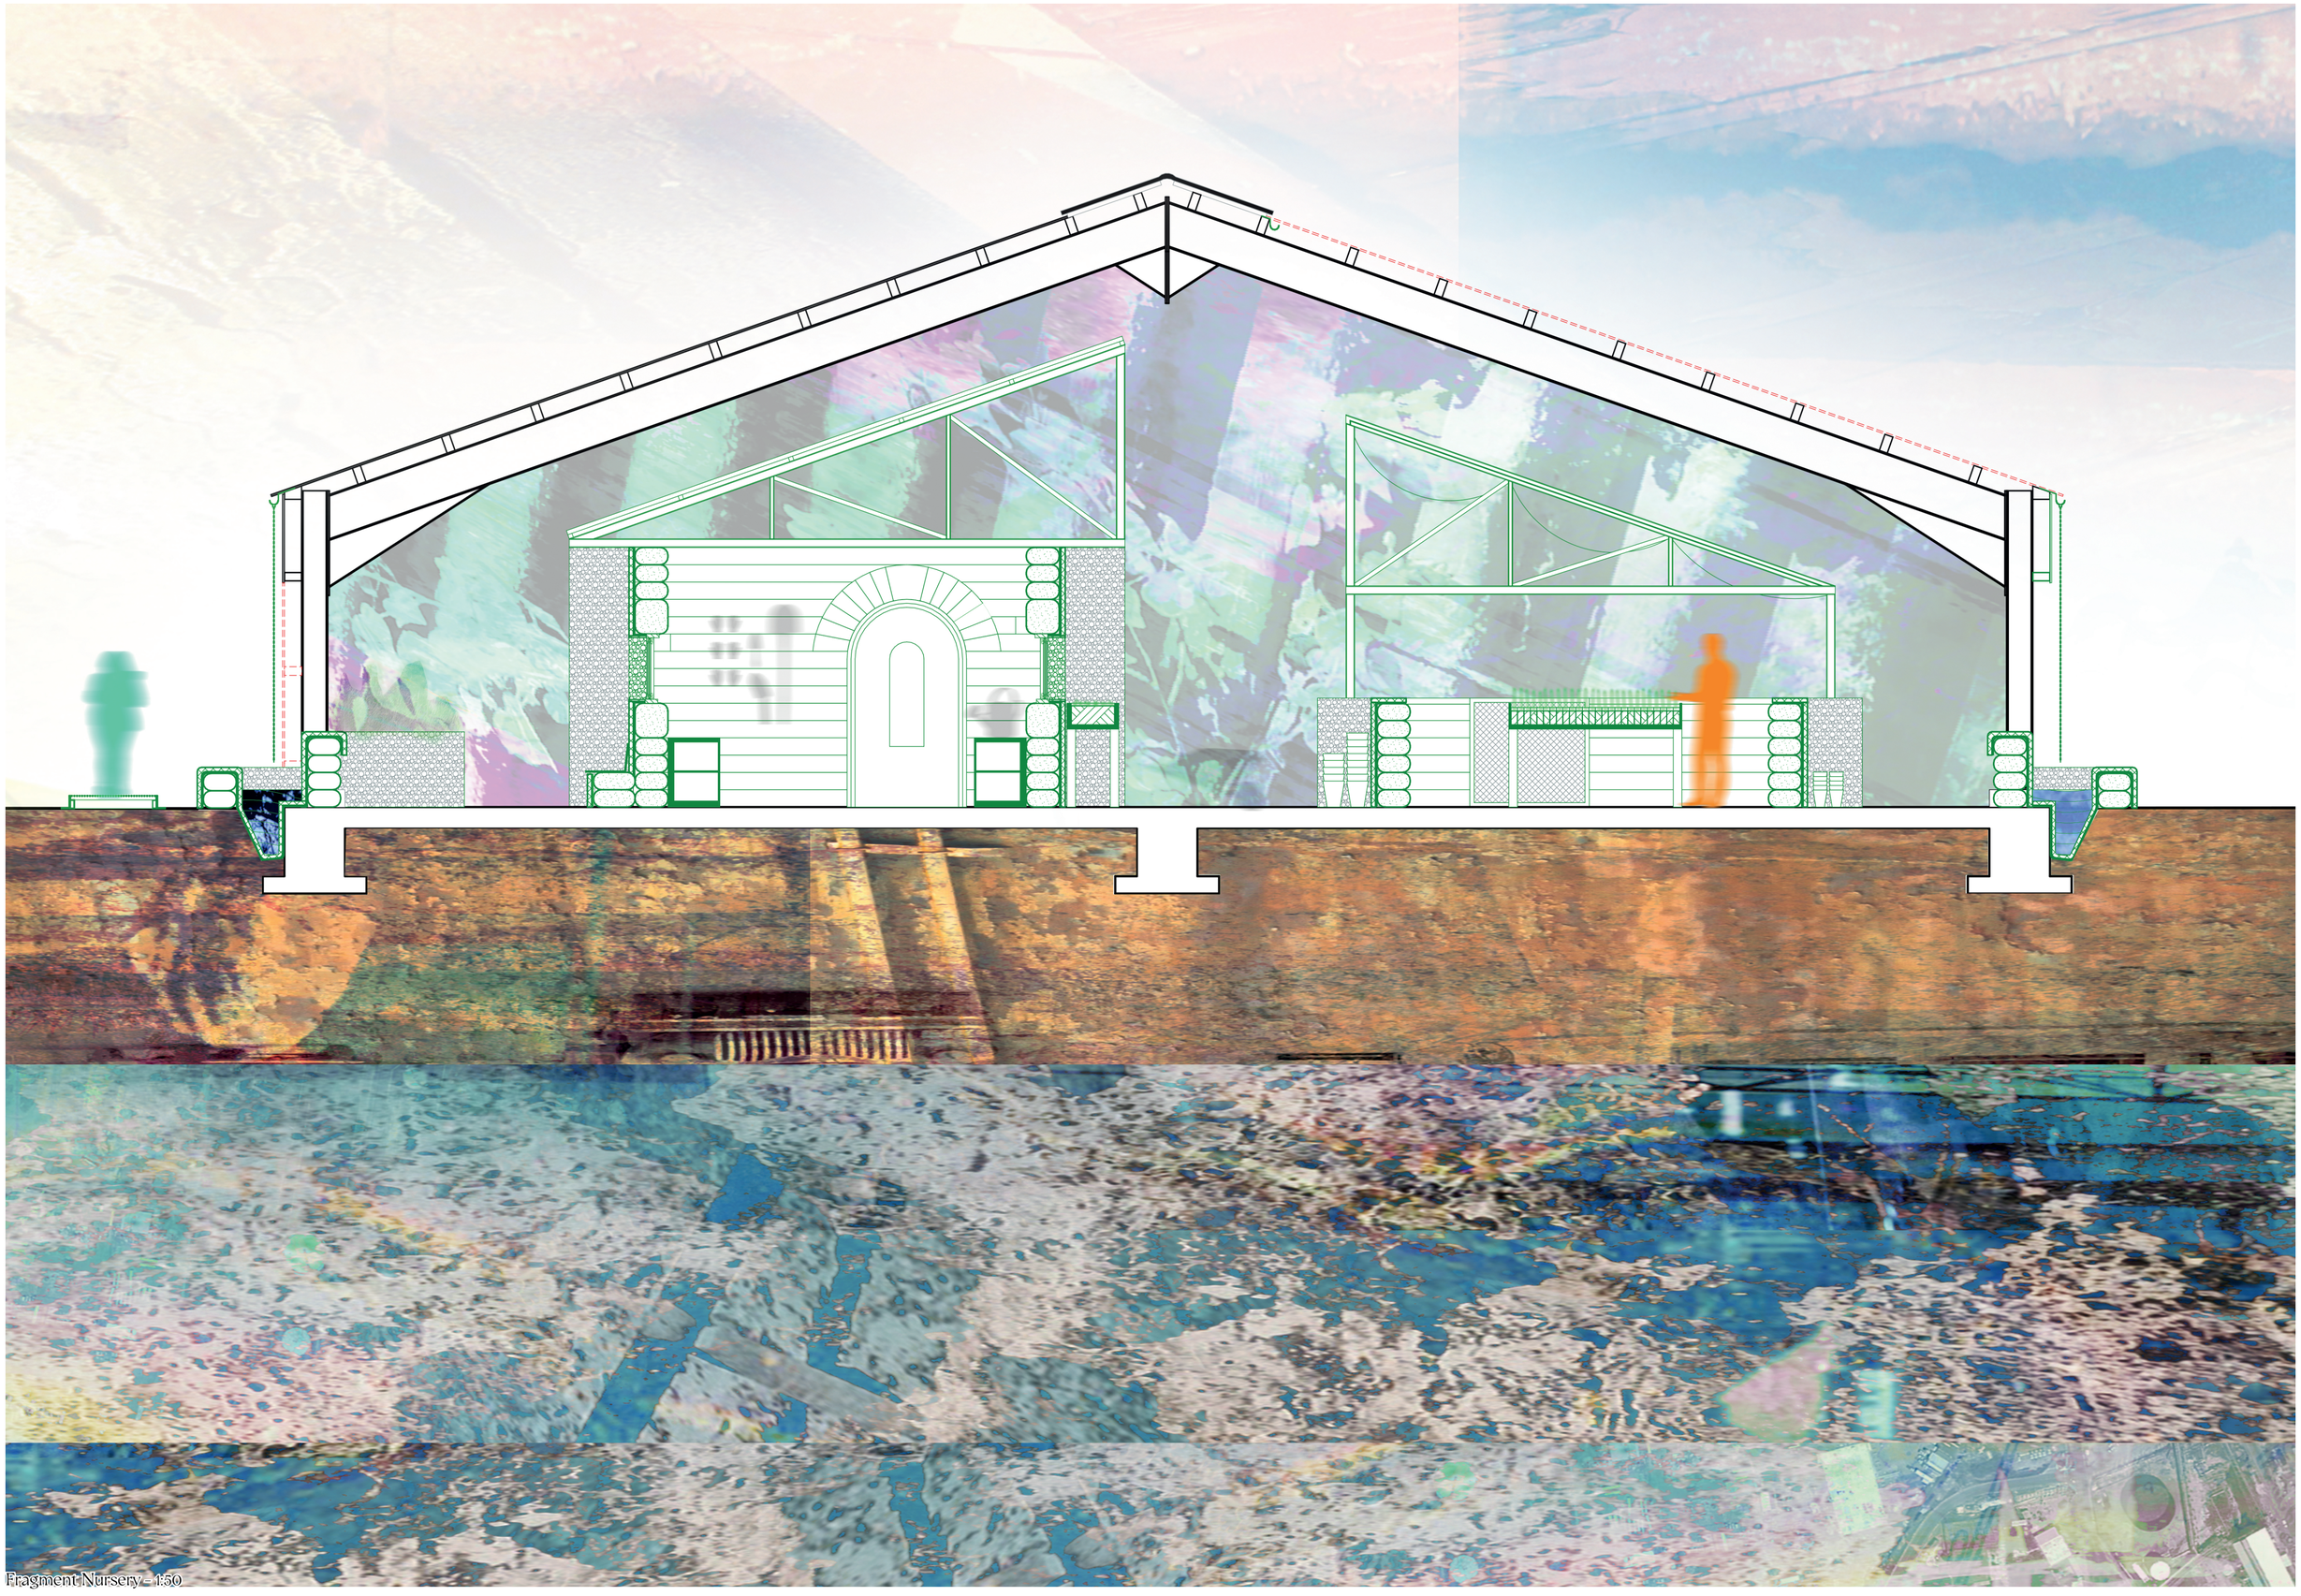


Fragment Nursery - 1:50

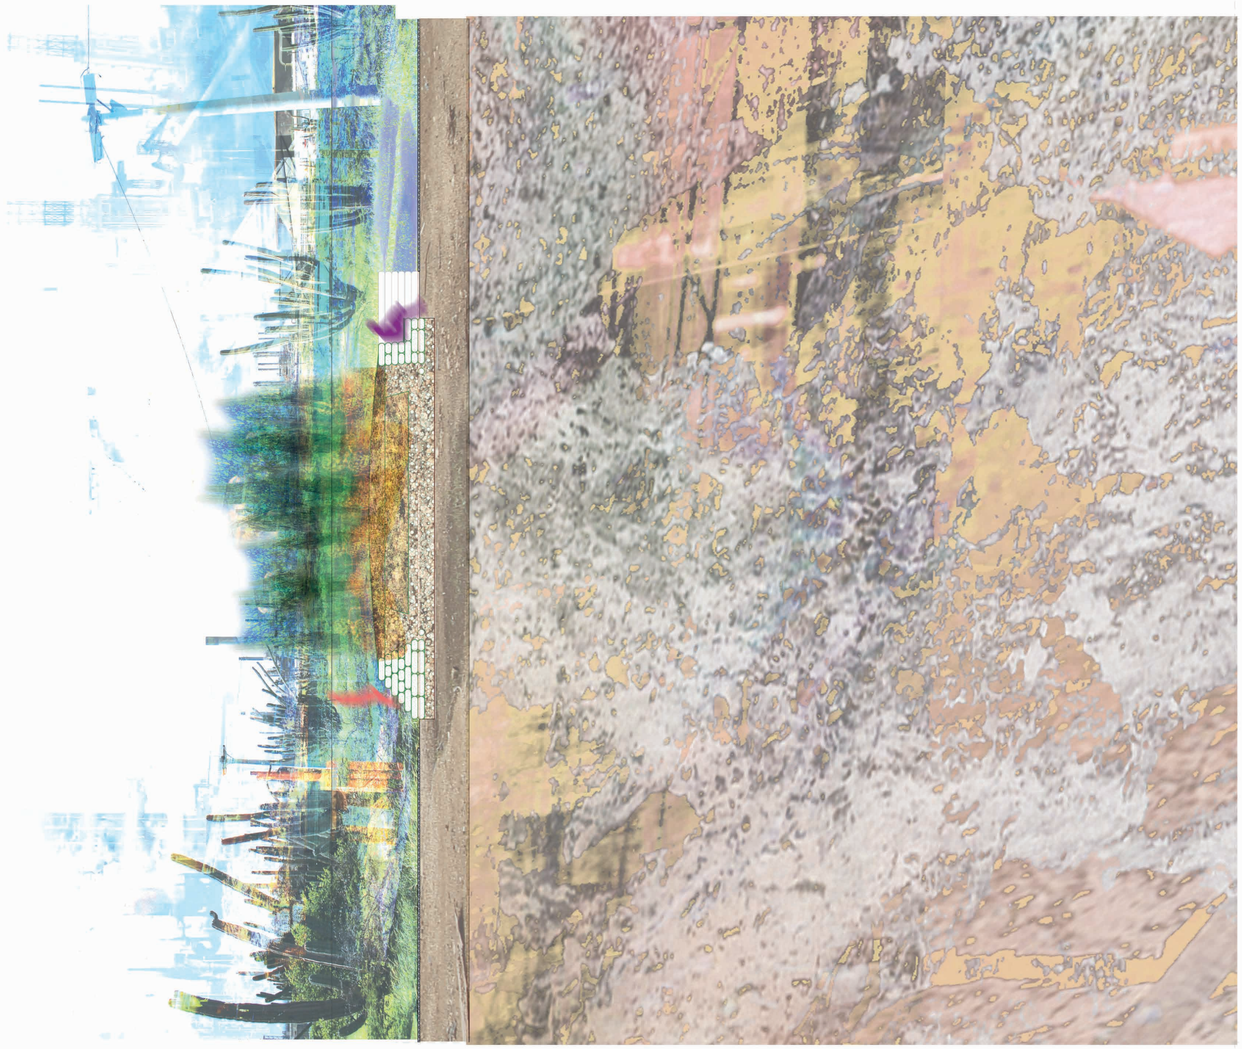

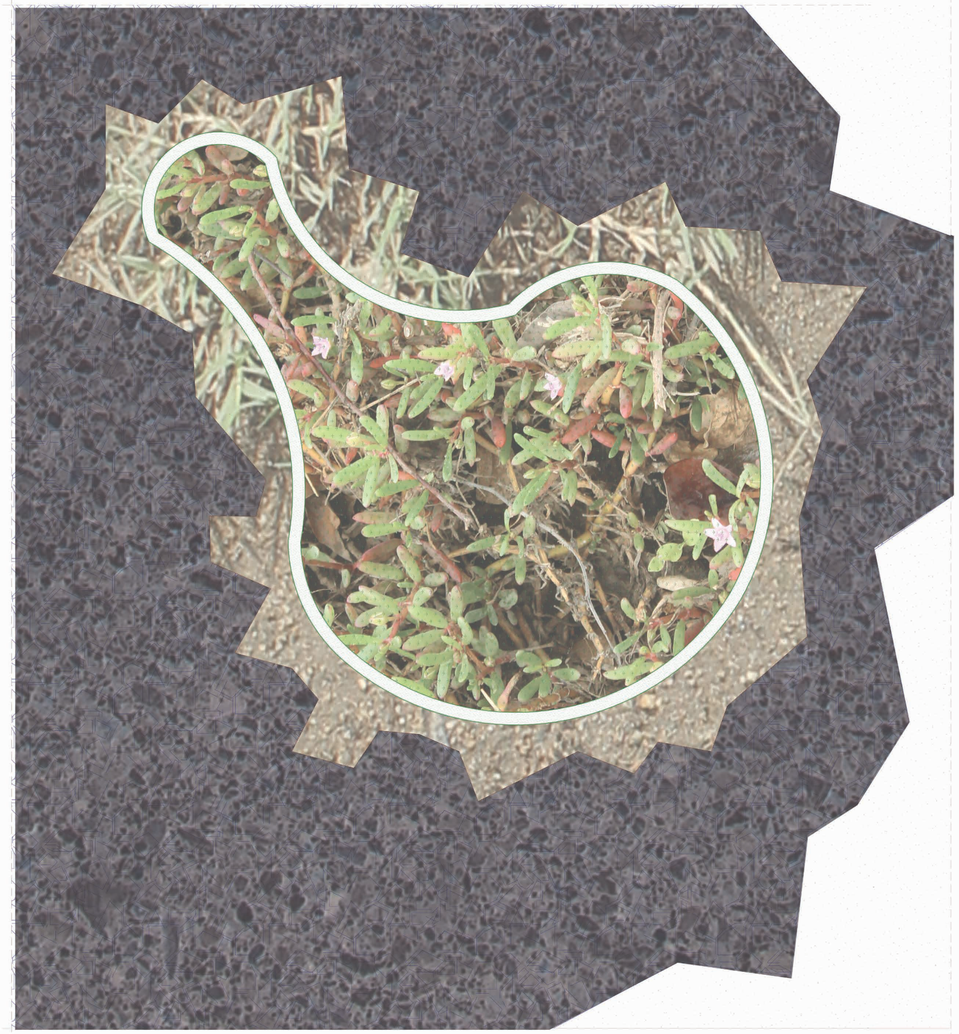



Fragment Groundwork - 1:50

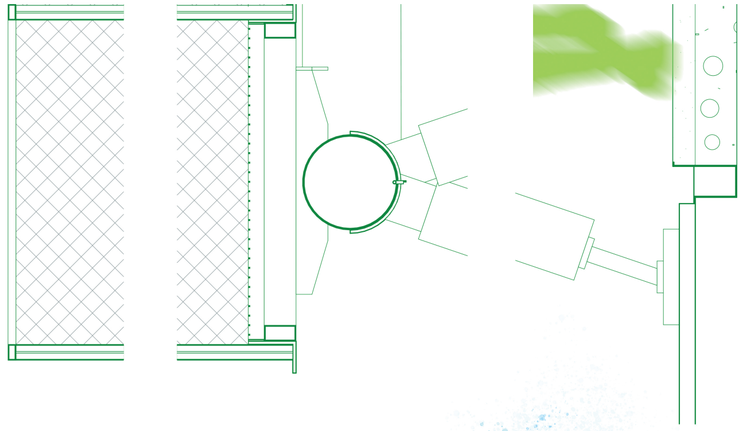





Fragment Footbridge - 1:50

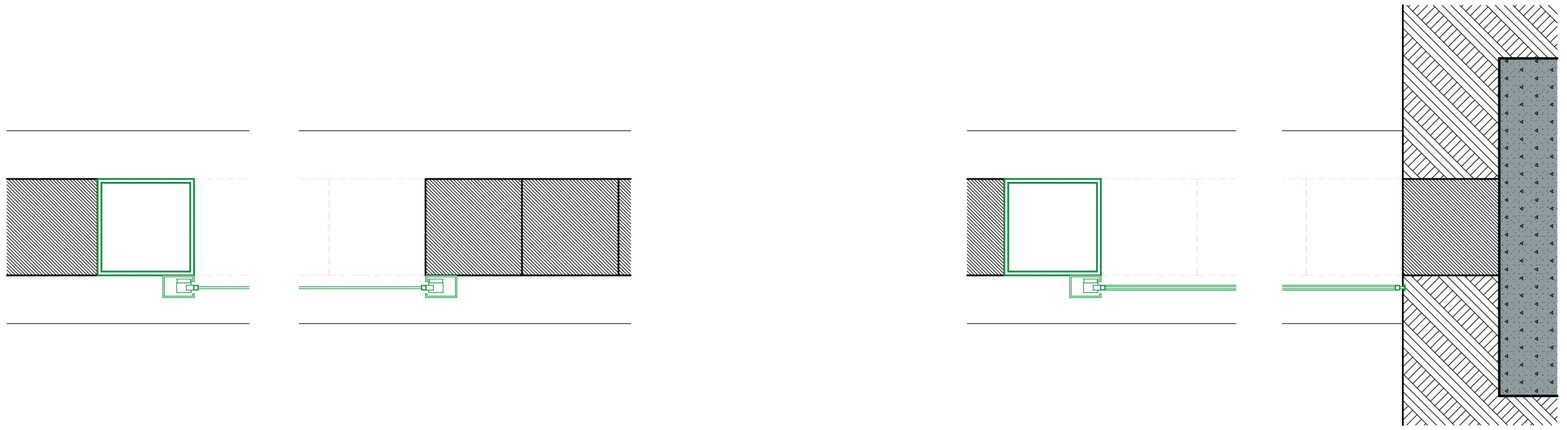

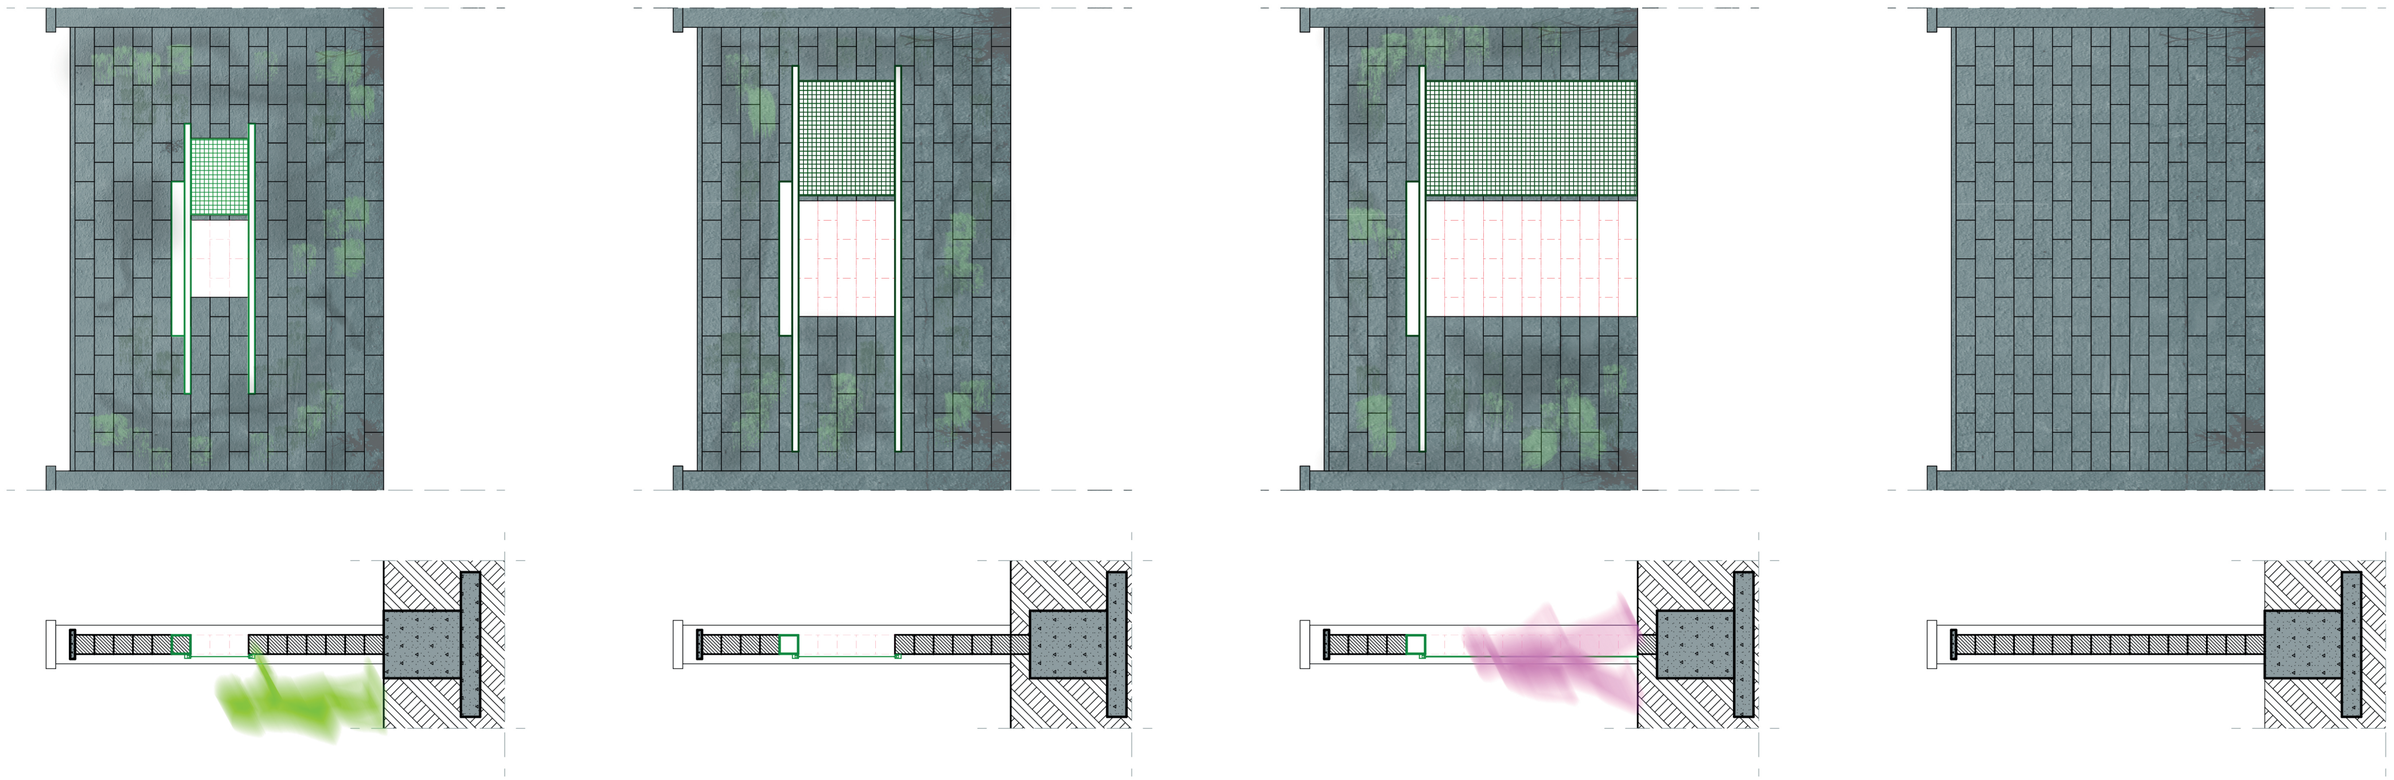


Fragment Wall Transformation - 1:50

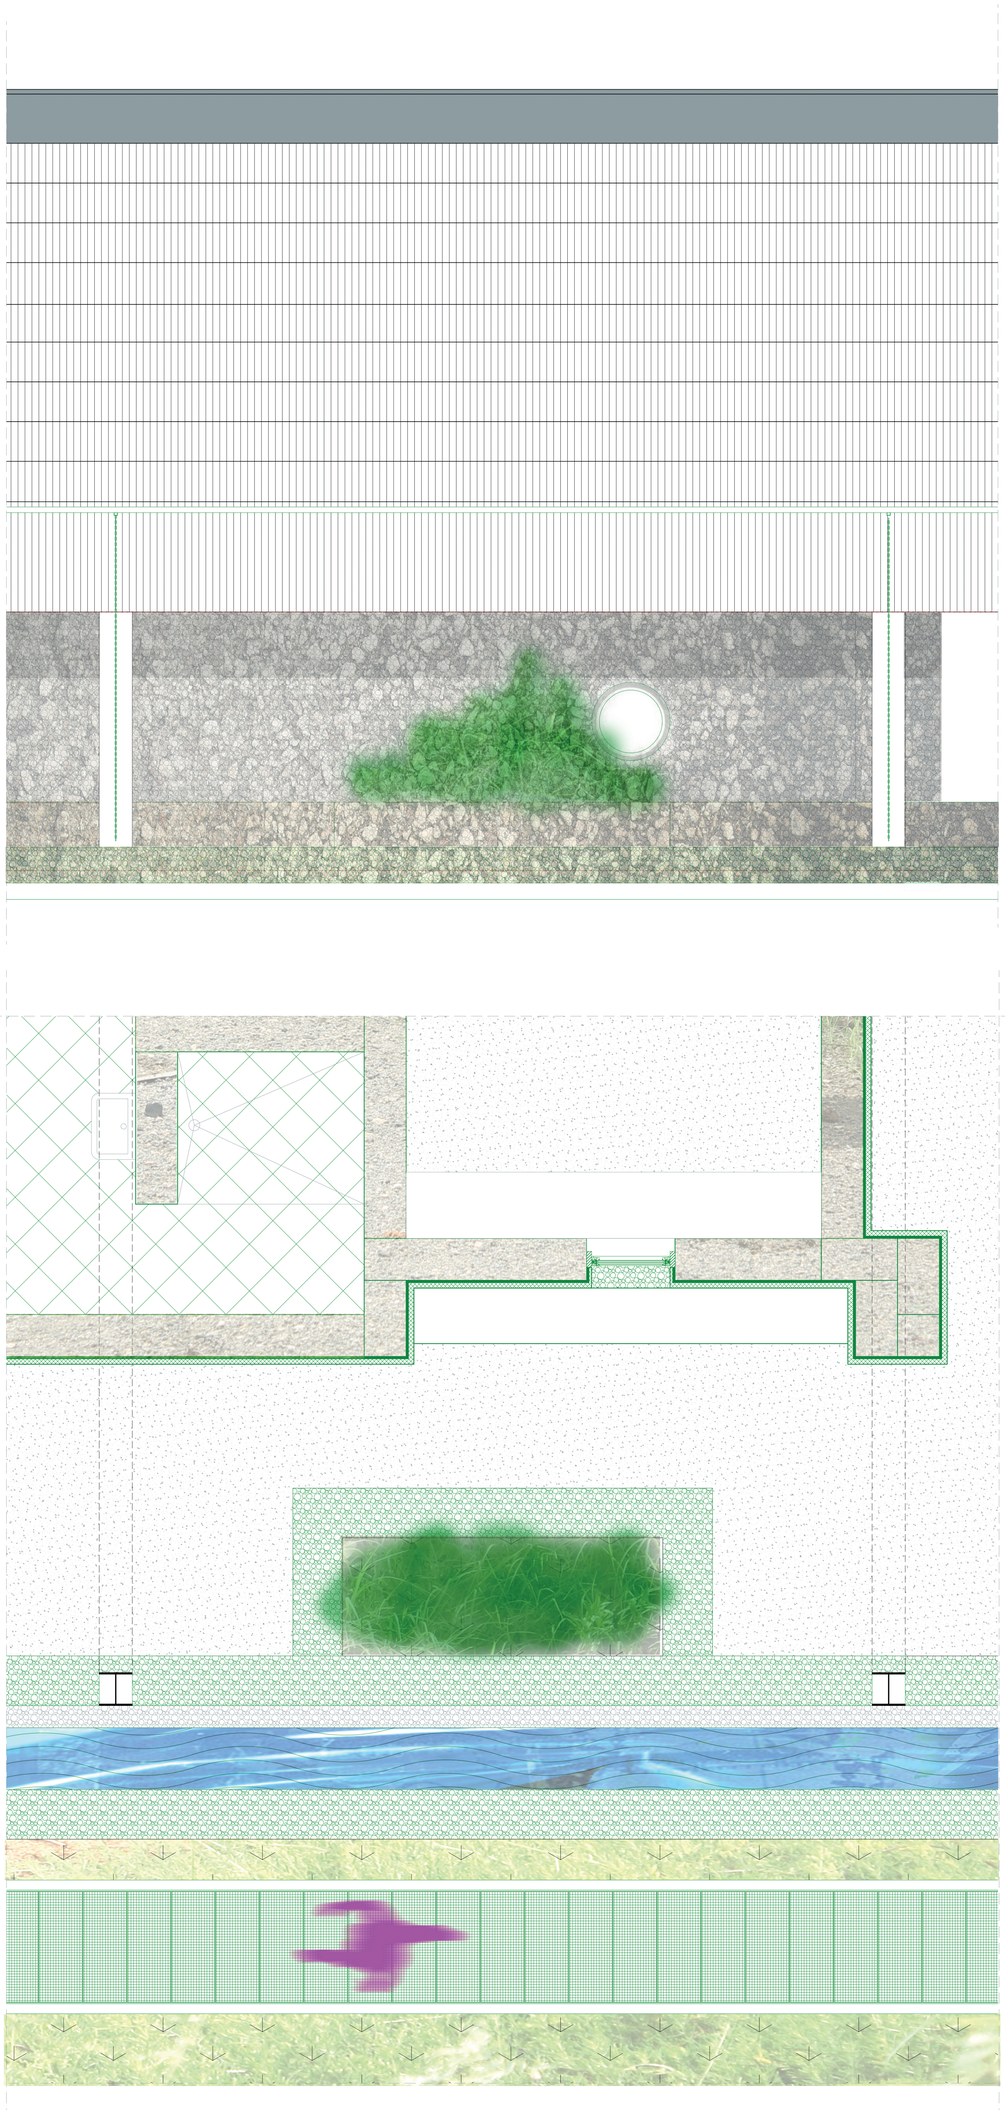

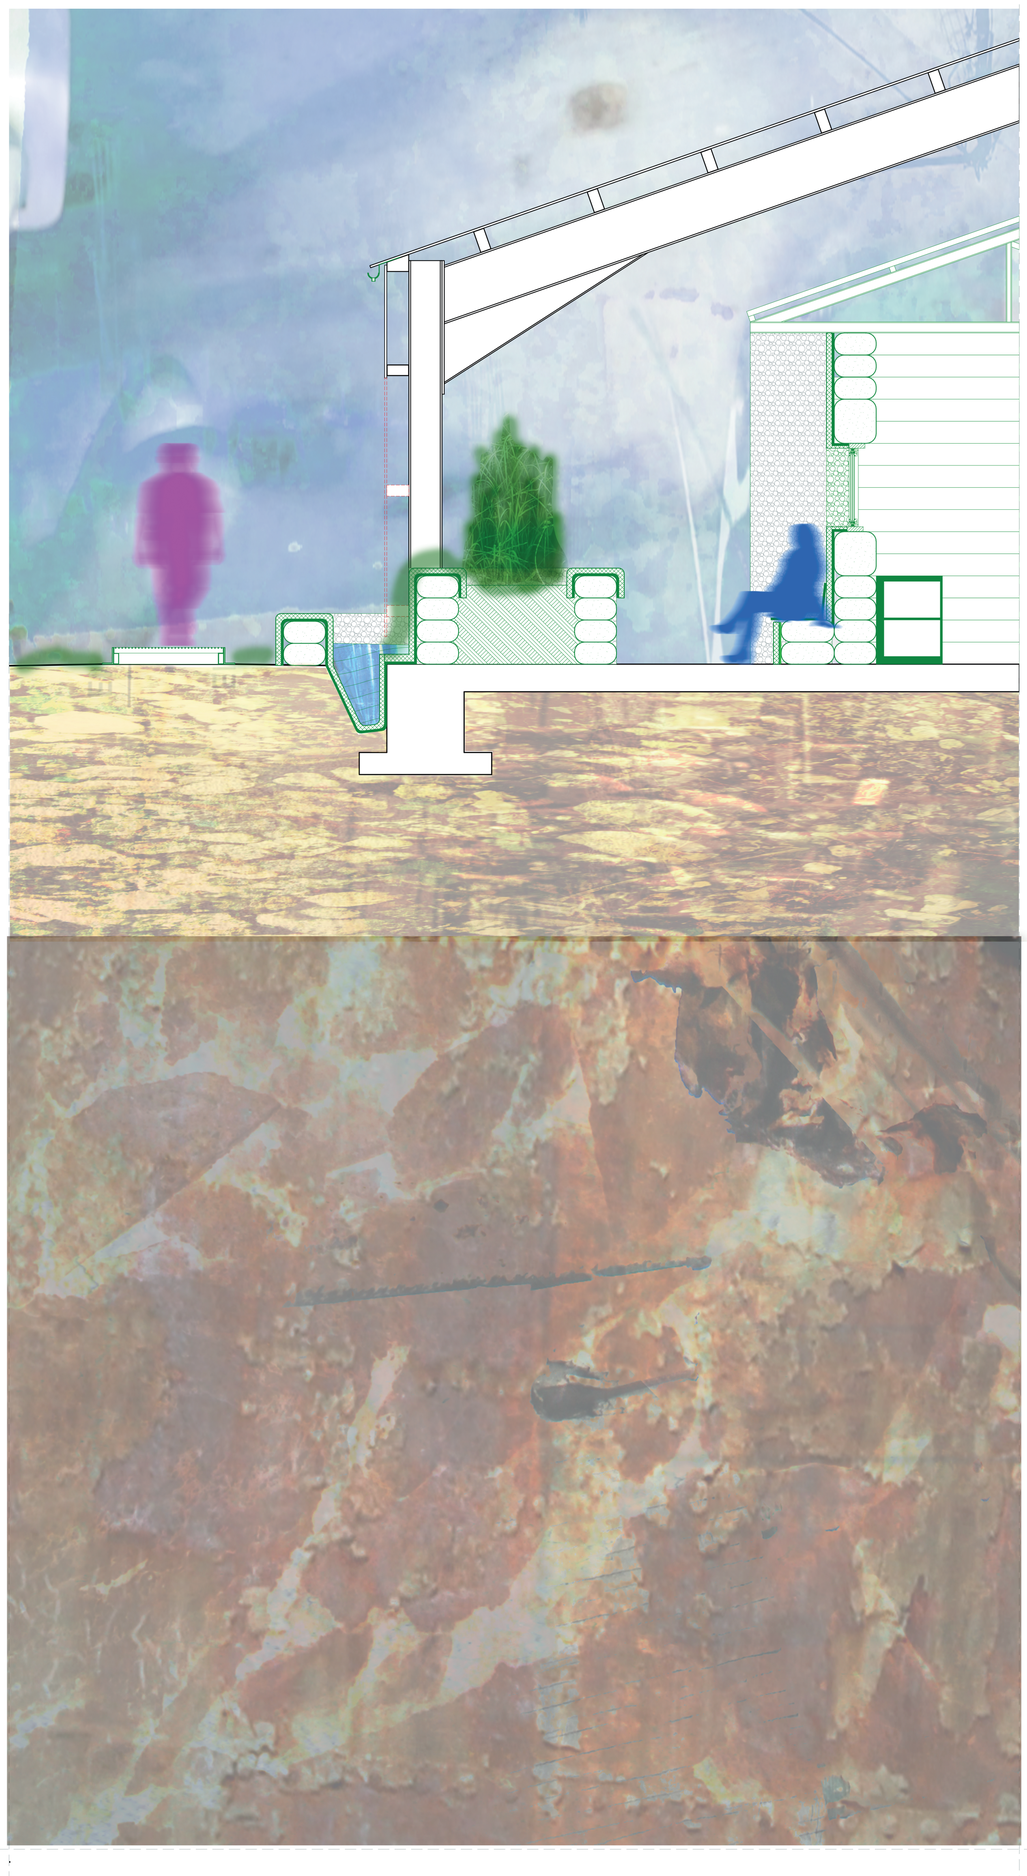

Fragment Nursery Northside - 1:50

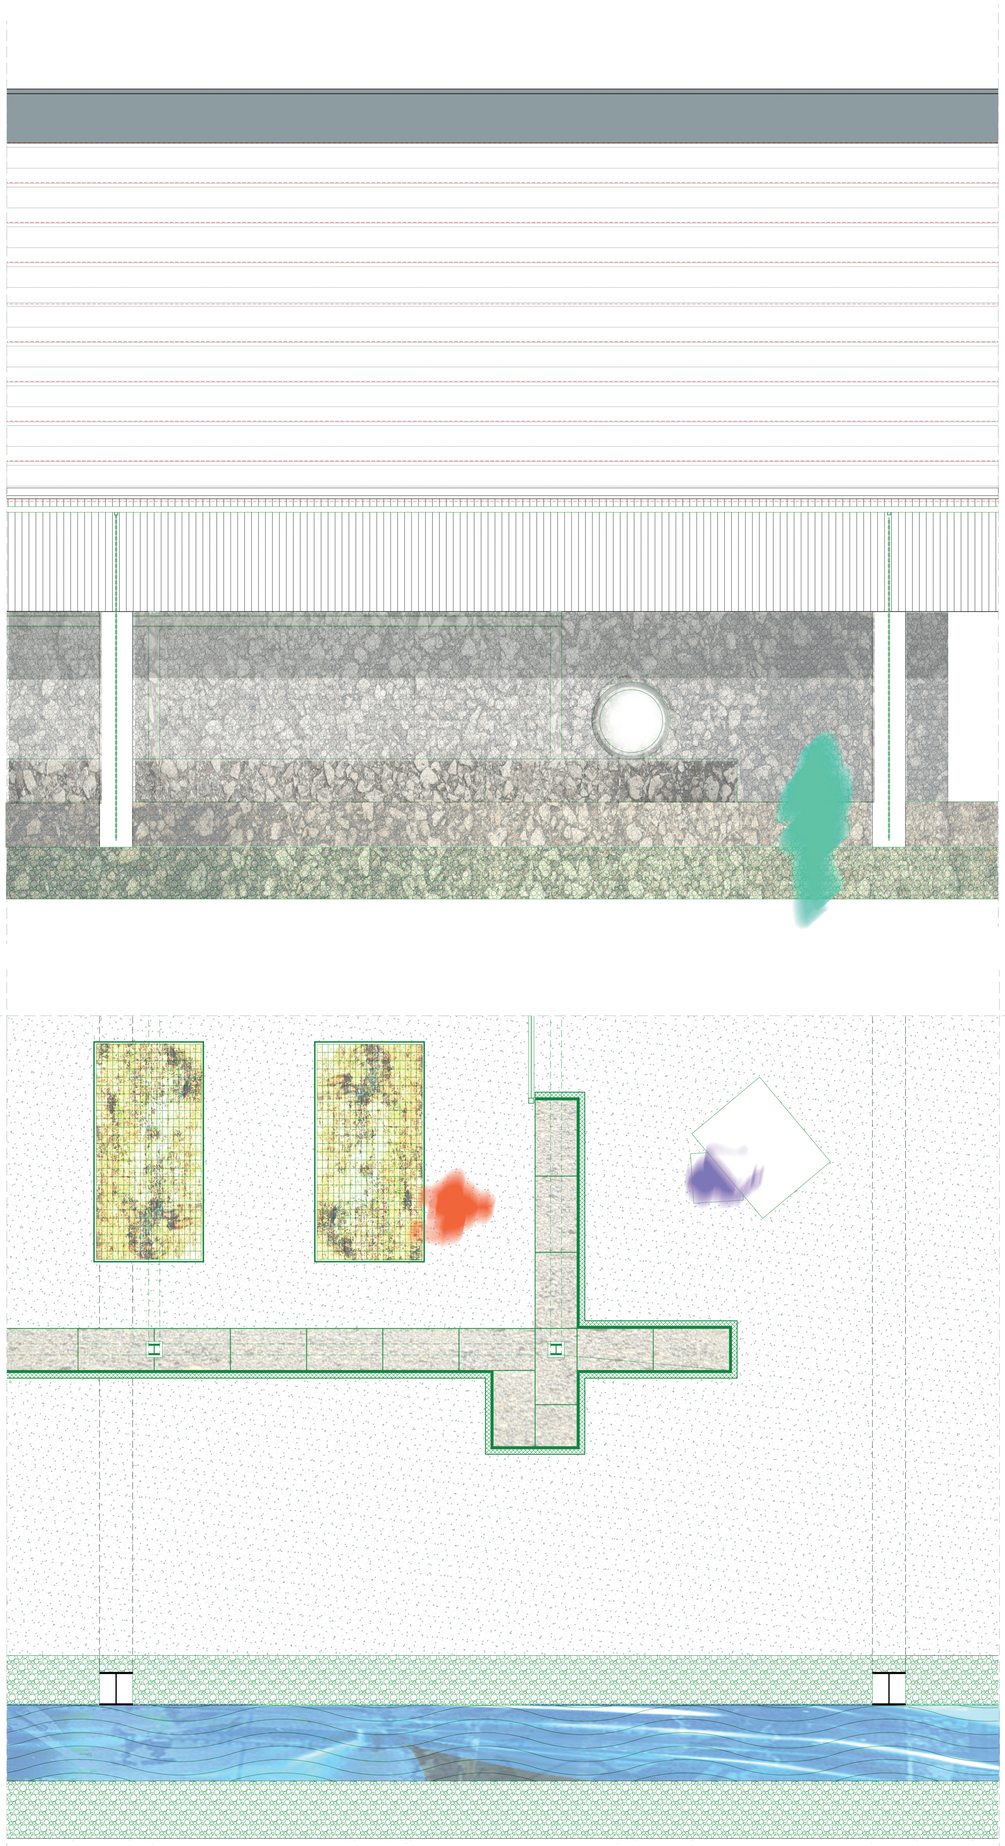

Fragment Nursery Southside - 1:50