

THE LAYMAN'S MOSAIC

THE PARTICIPATORY SEARCH TOWARDS
RELIEF AND RESILIENCE IN THE POST-
DISASTER SETTING OF ANTAKYA

FINAL DRAWING SET


ROOF




FOUNDATION

Compass no.1

Compass no. 1 is the elaborated version of the proposed concept. It has been the amalgamation of the theoretical and practical research. Important to note is the fact that how this design is manifested, is not the 'only right way' and in an ideal situation will be designed together with the involved stakeholders.

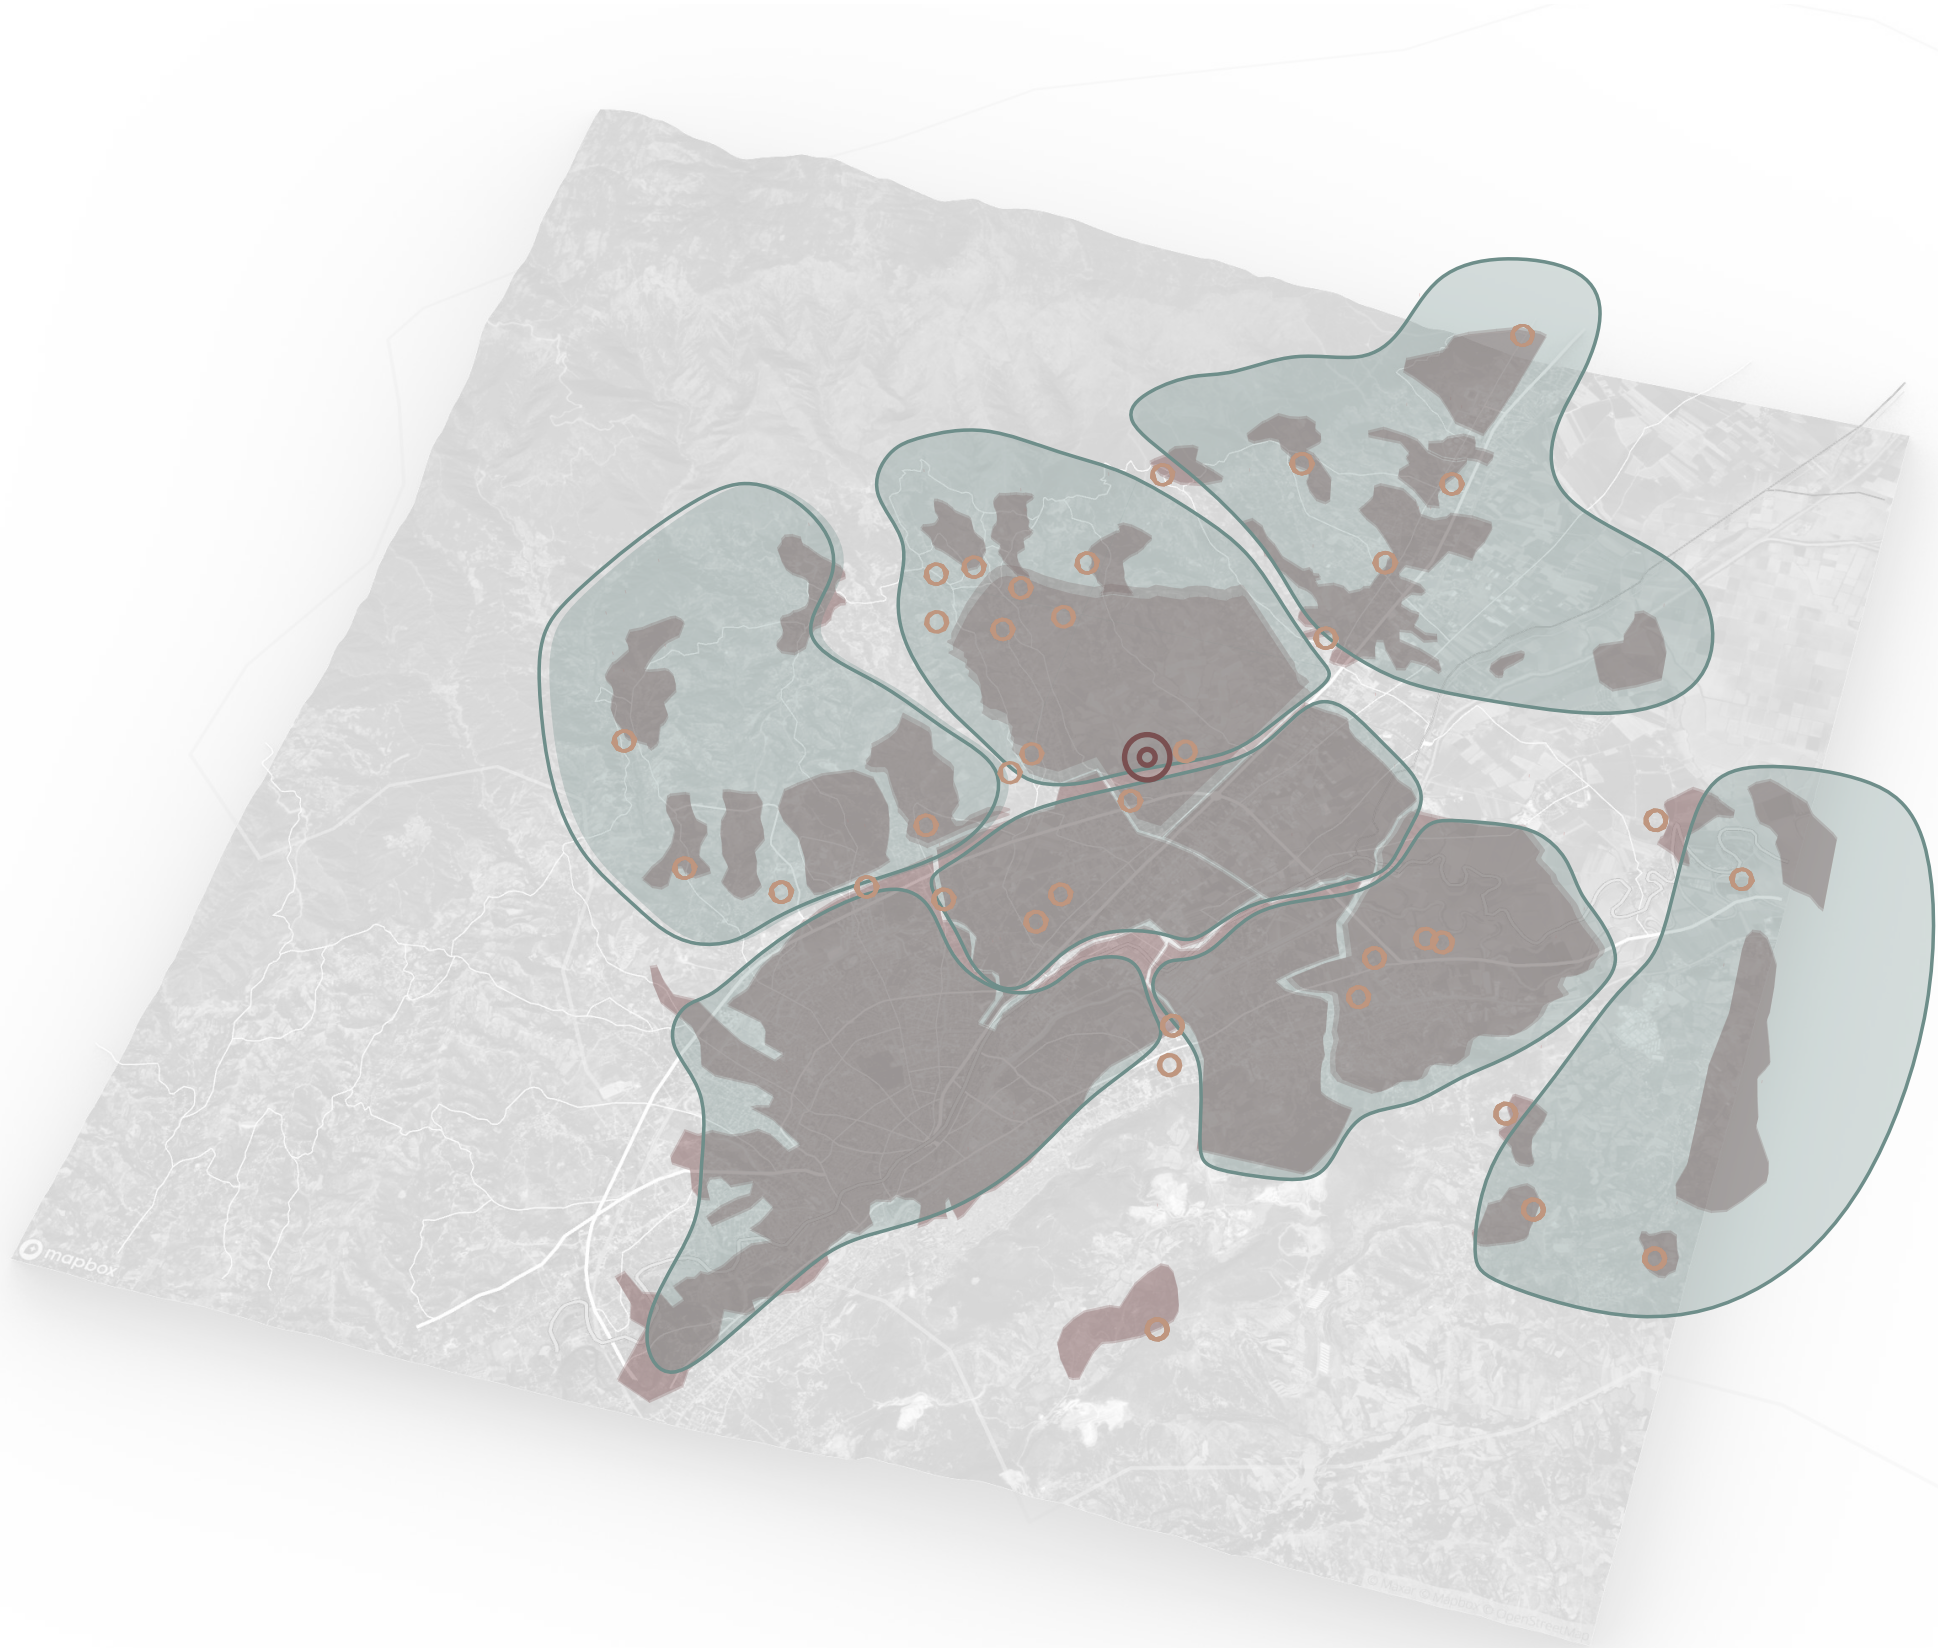

- Örnek Evler village
- Neighbourhood districts
- Clusters
- Main road network
- Asi / Orontes river

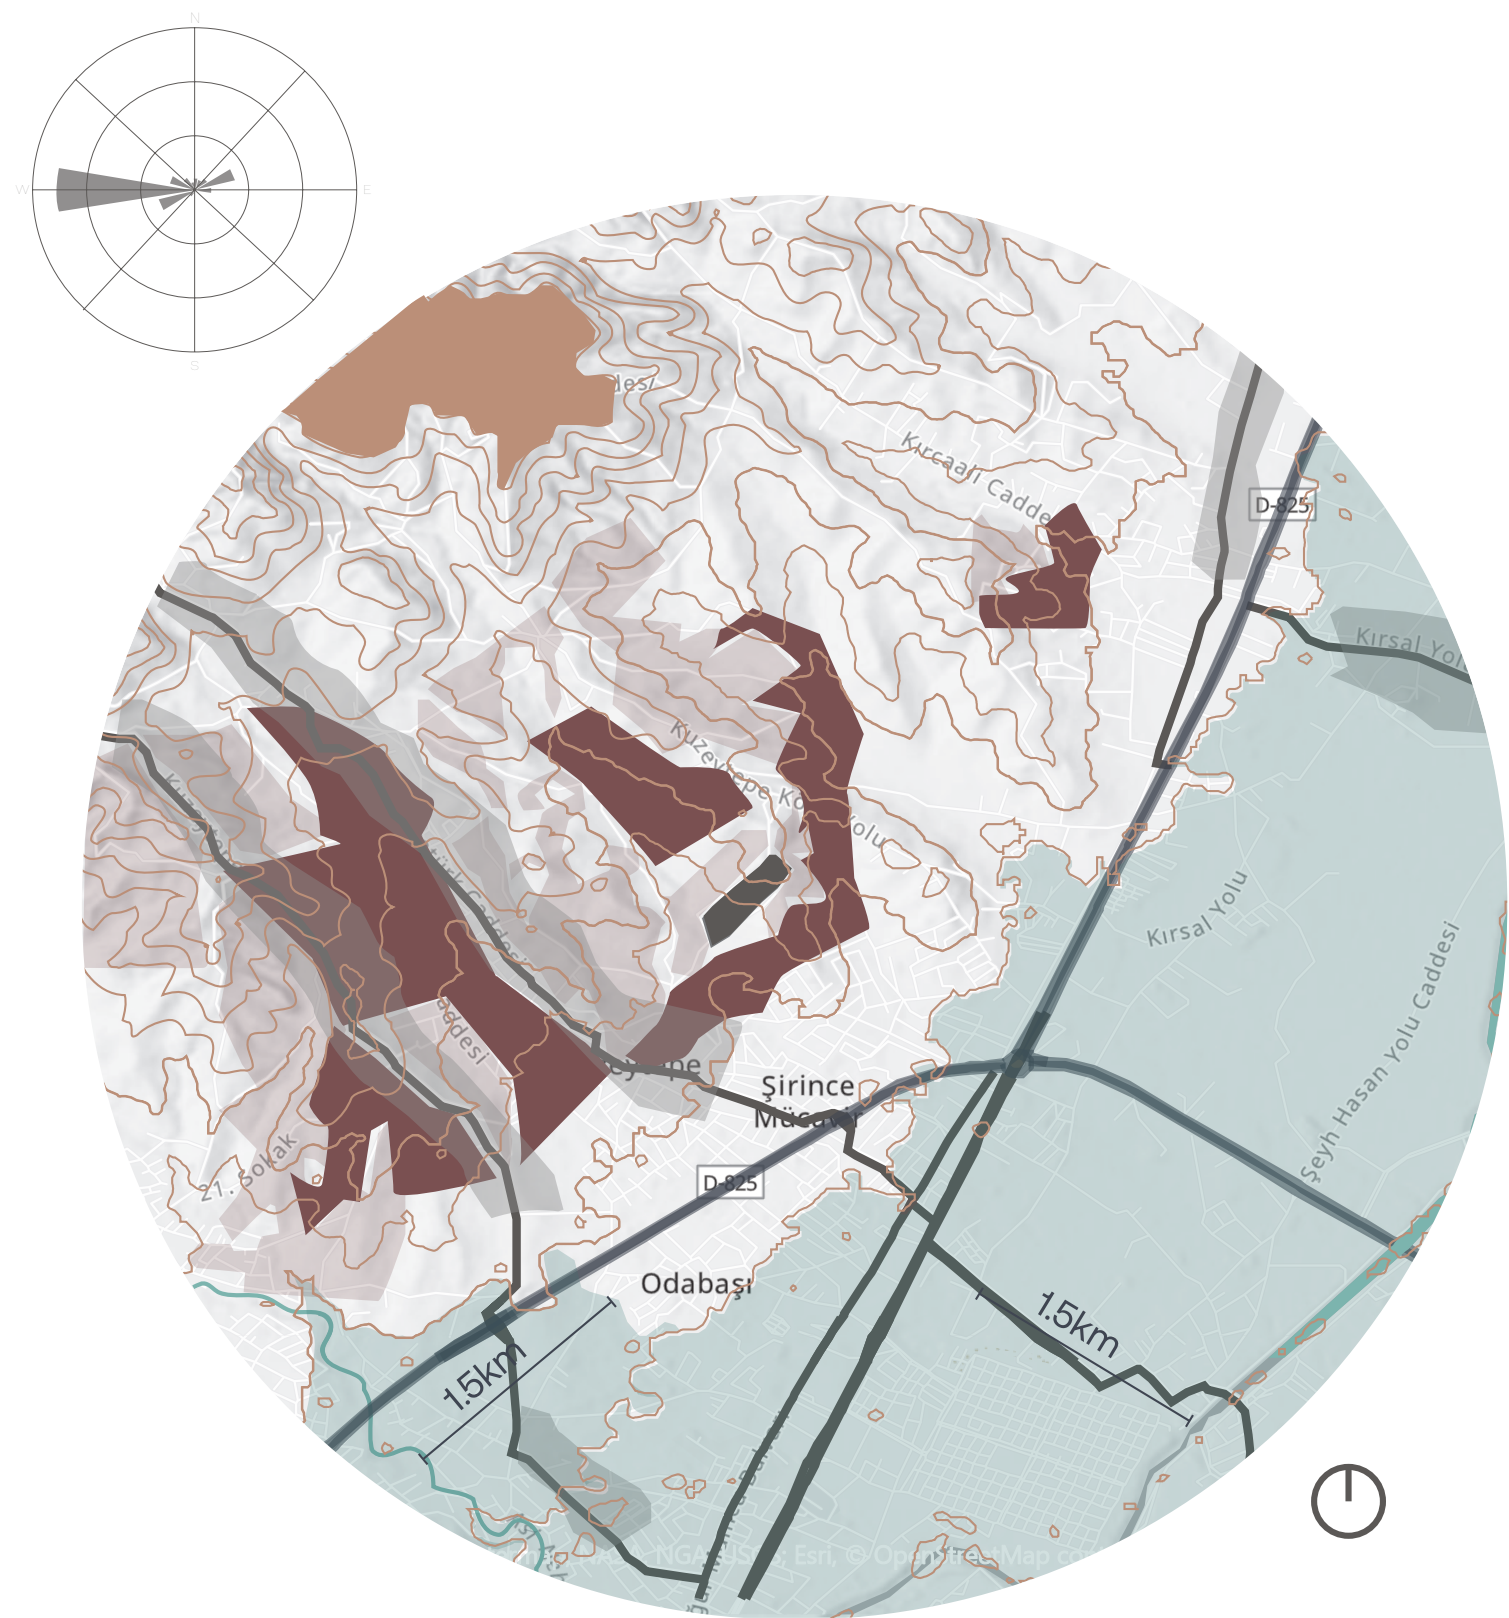



1:100.000



1:3000





Preliminary Studies

Site Study



Proposed Functions

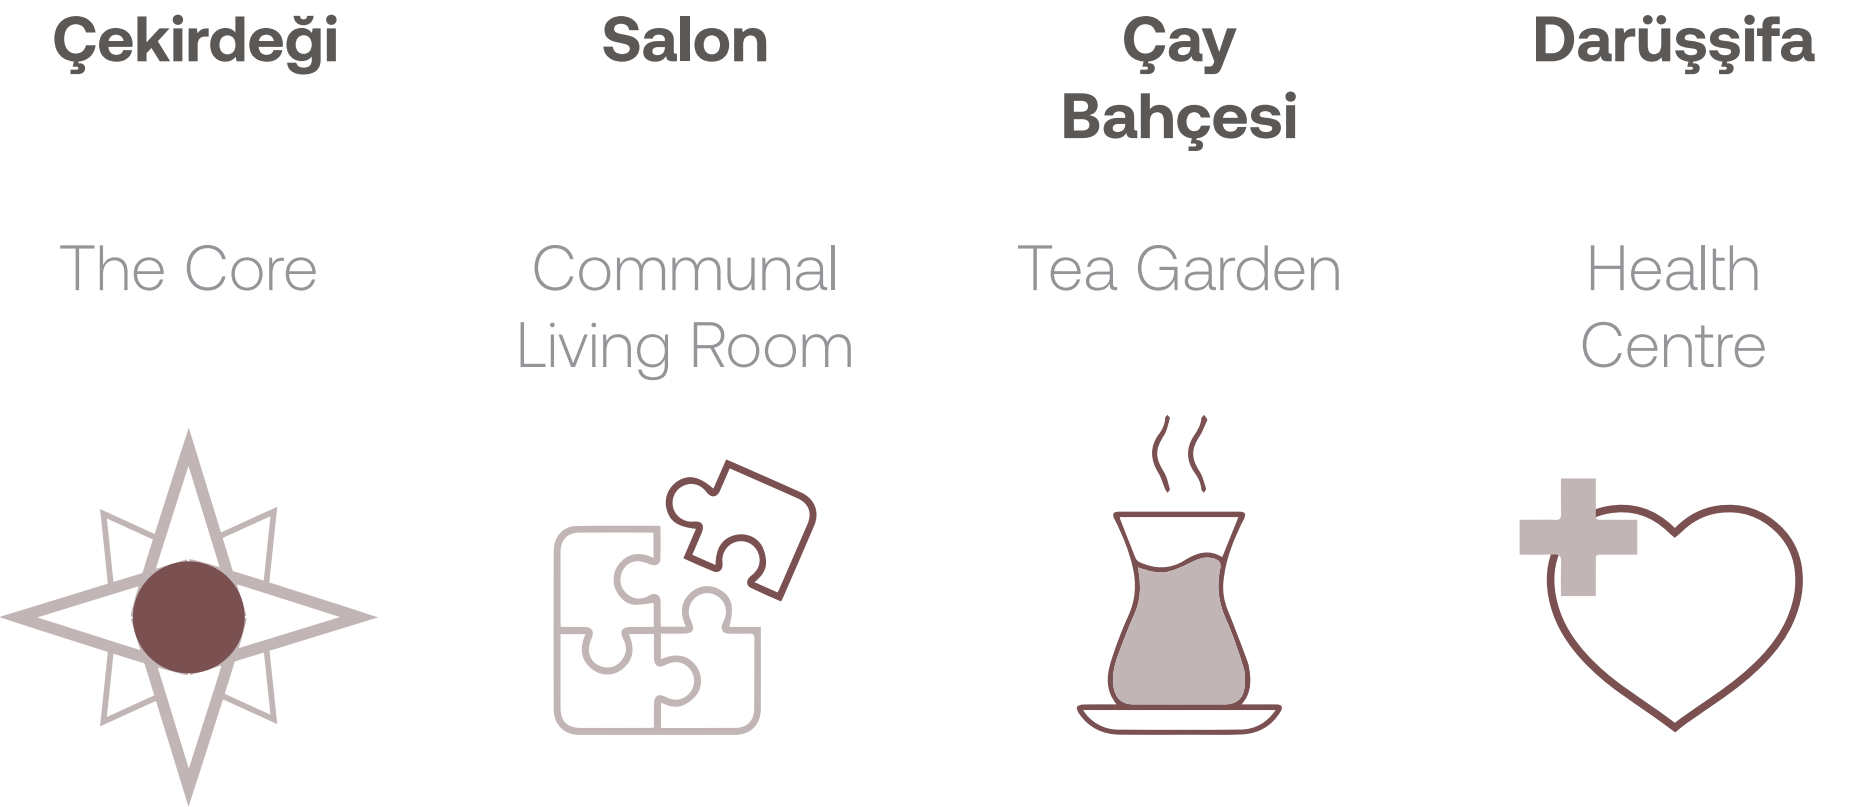

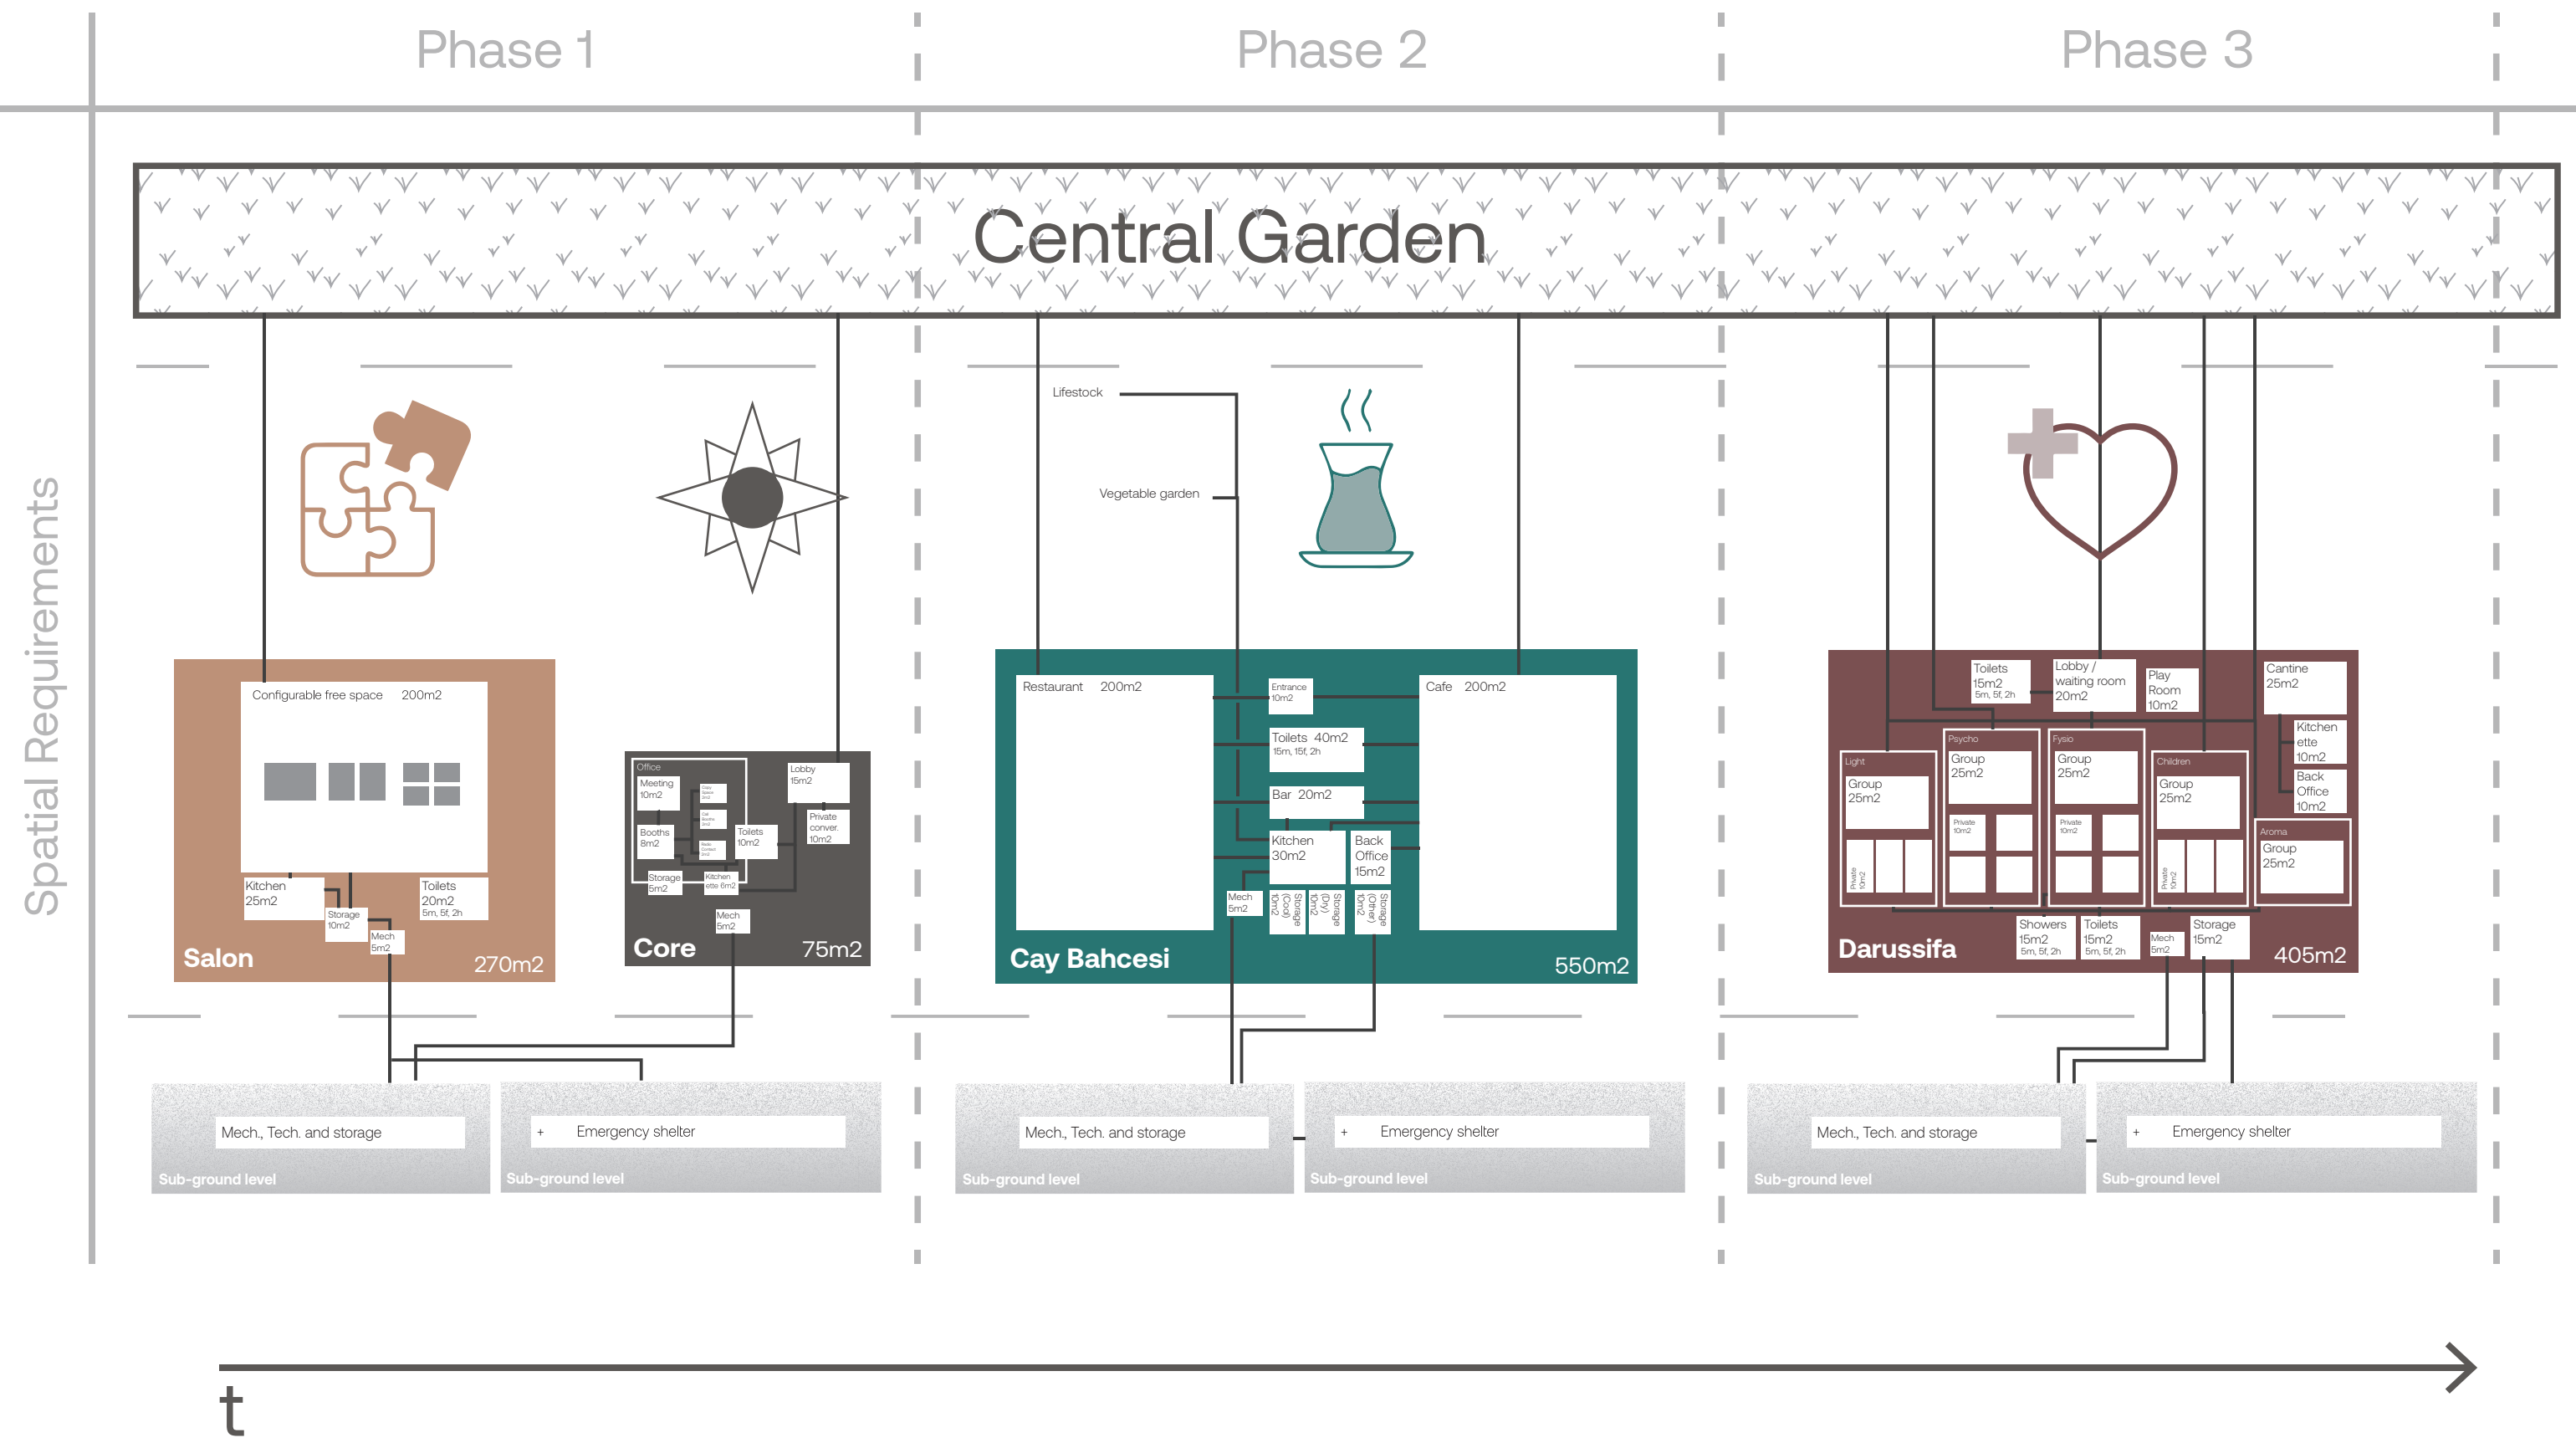



Preliminary Studies


Mass Studies



The layman’s mosaic

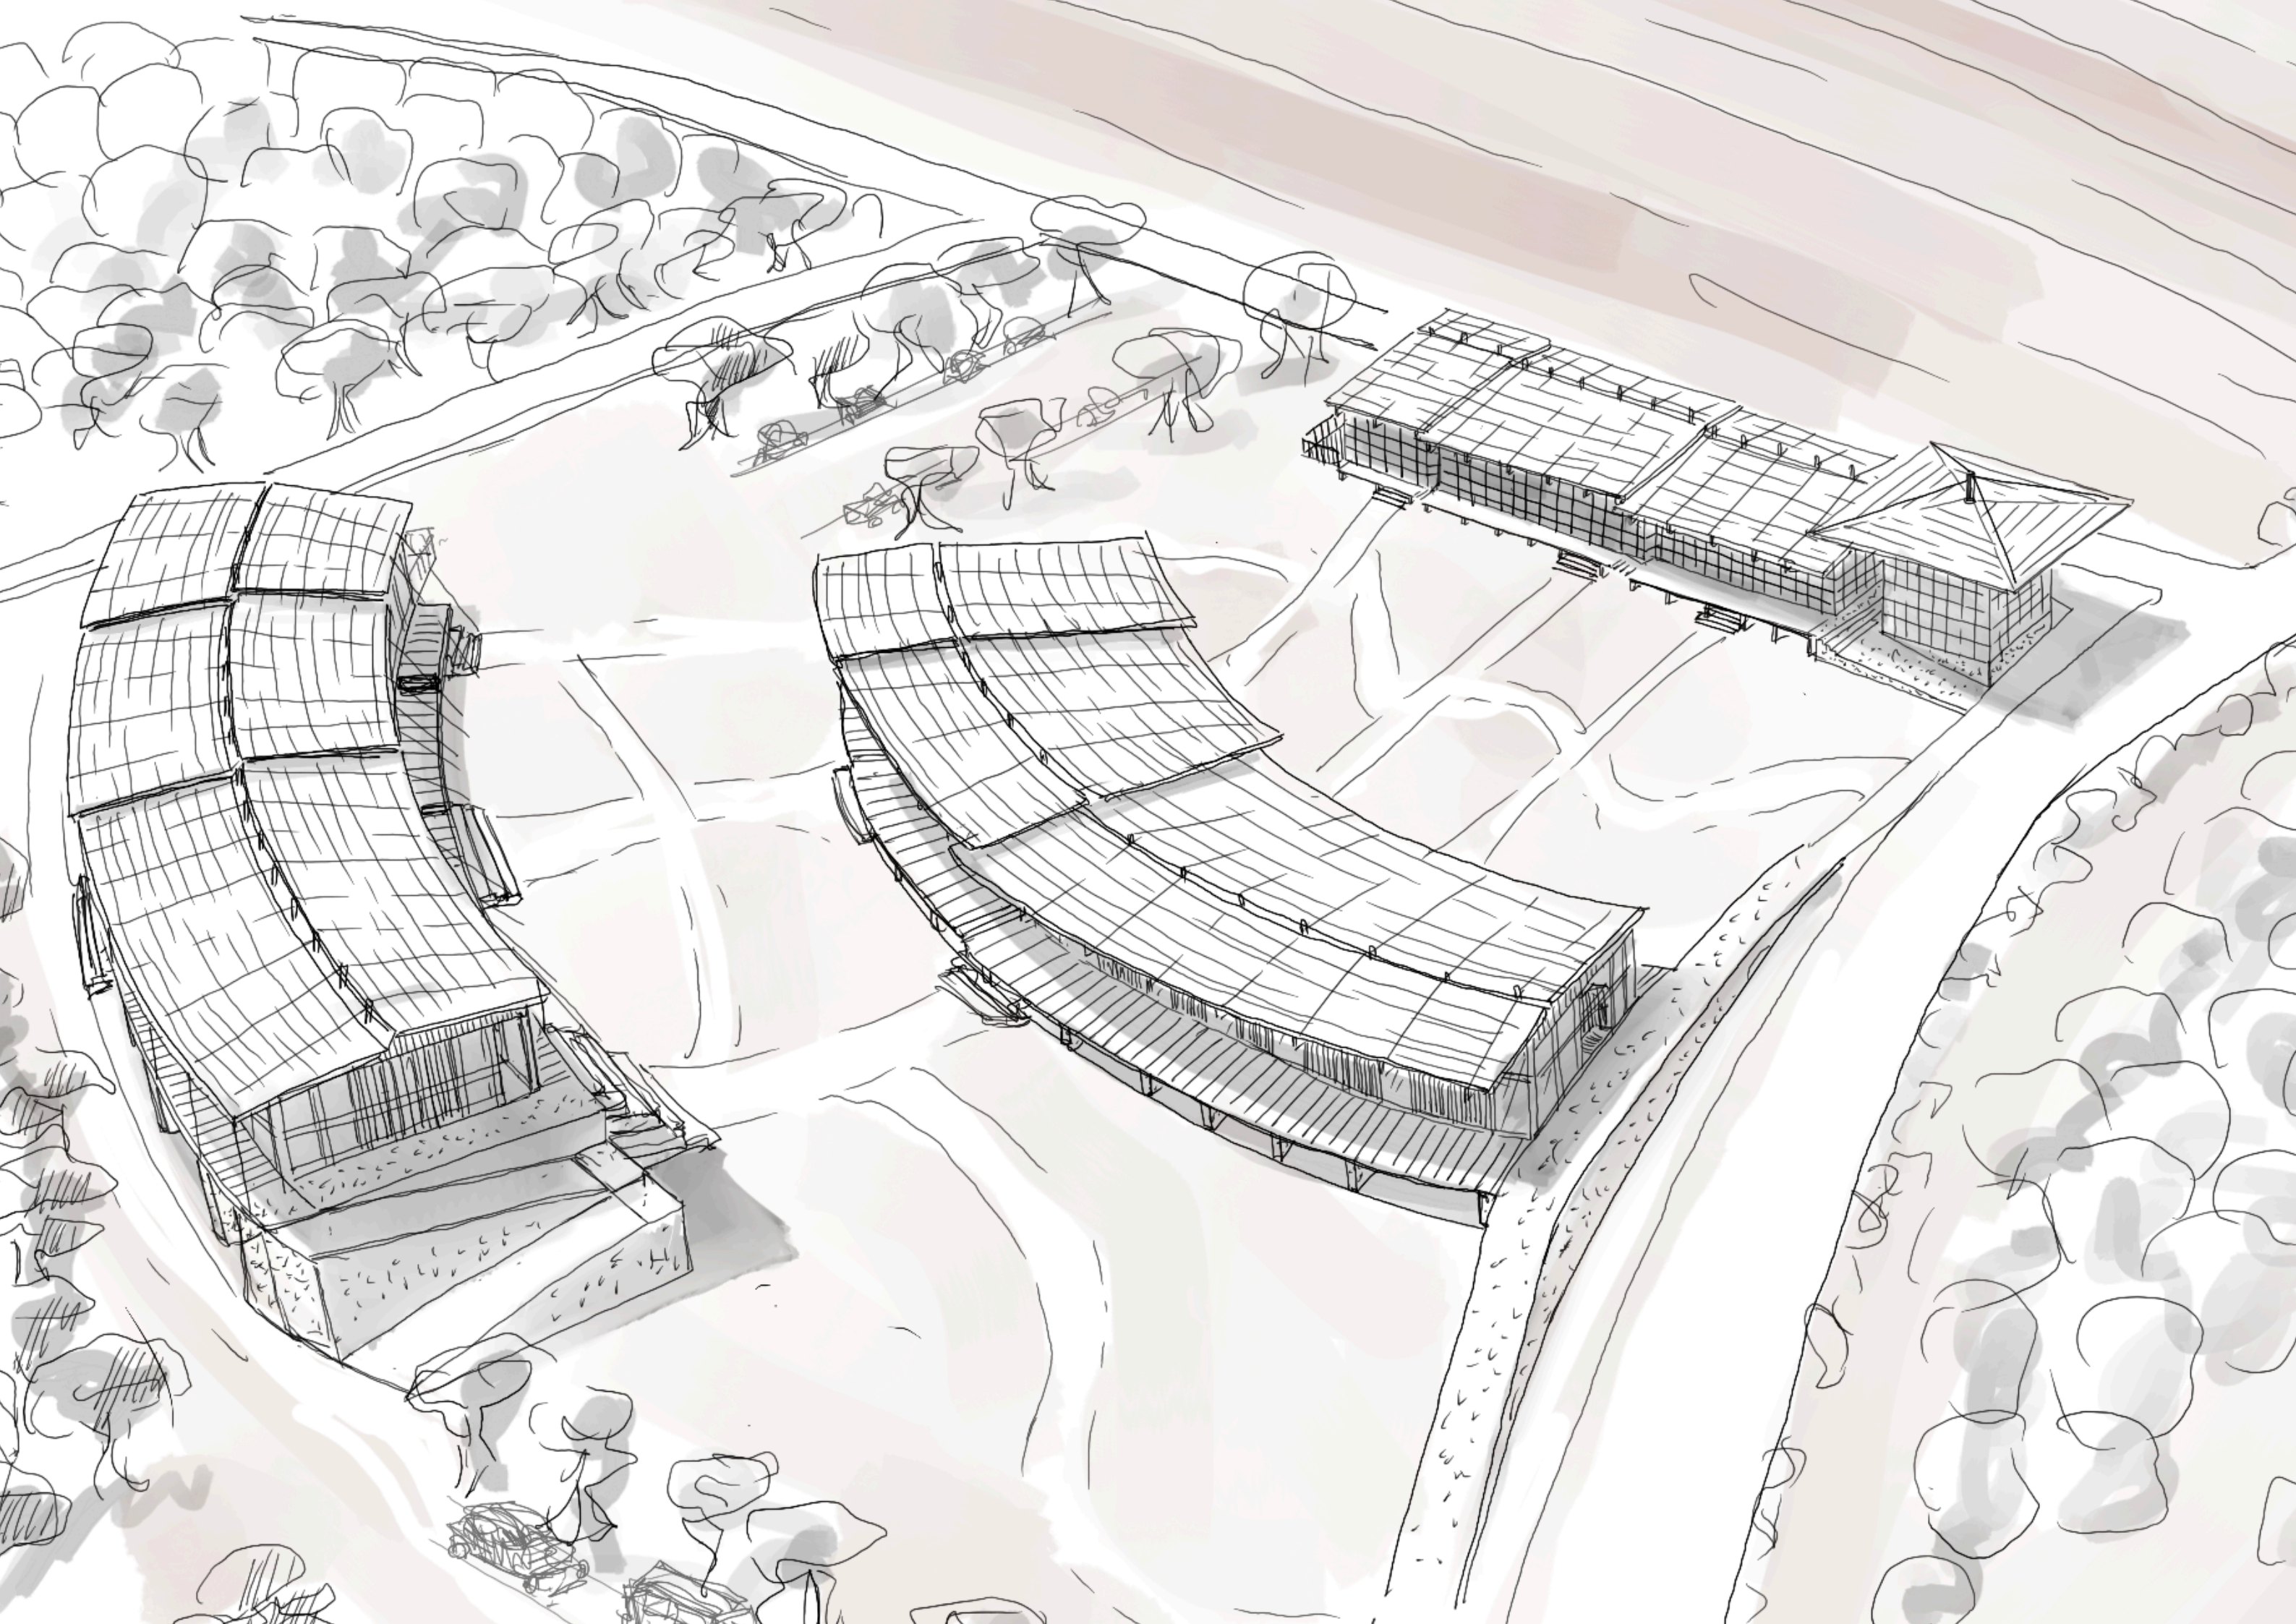


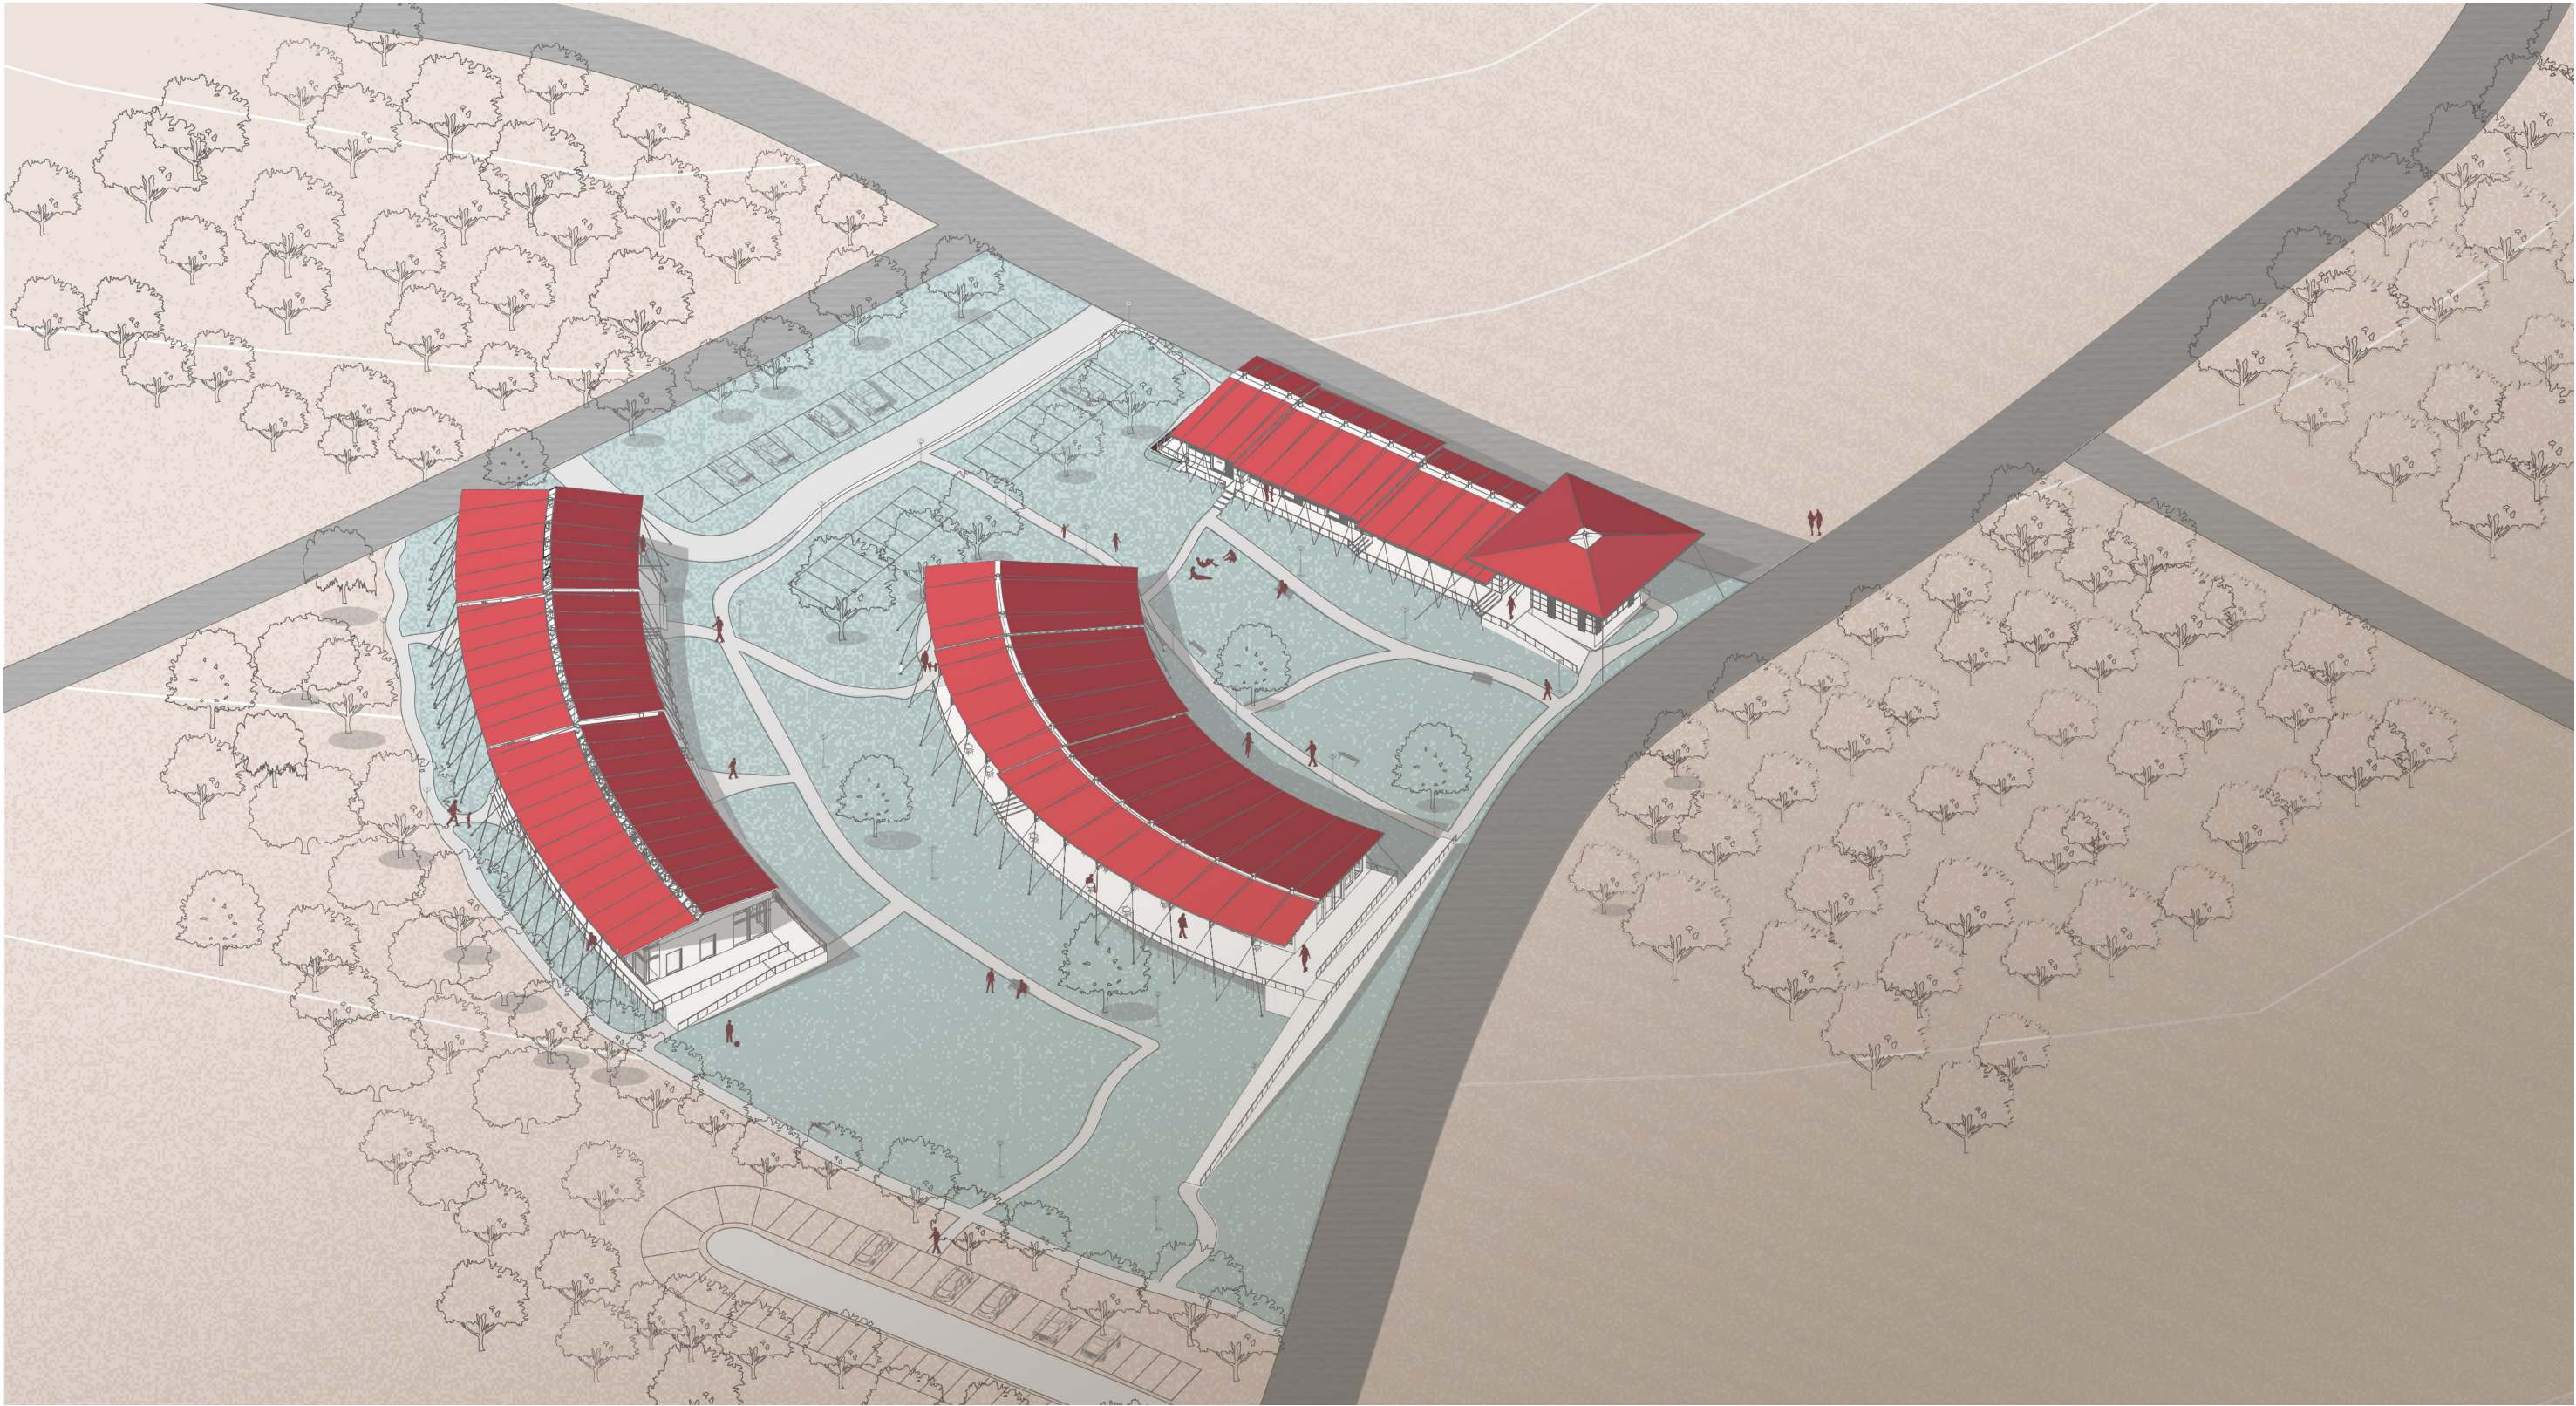

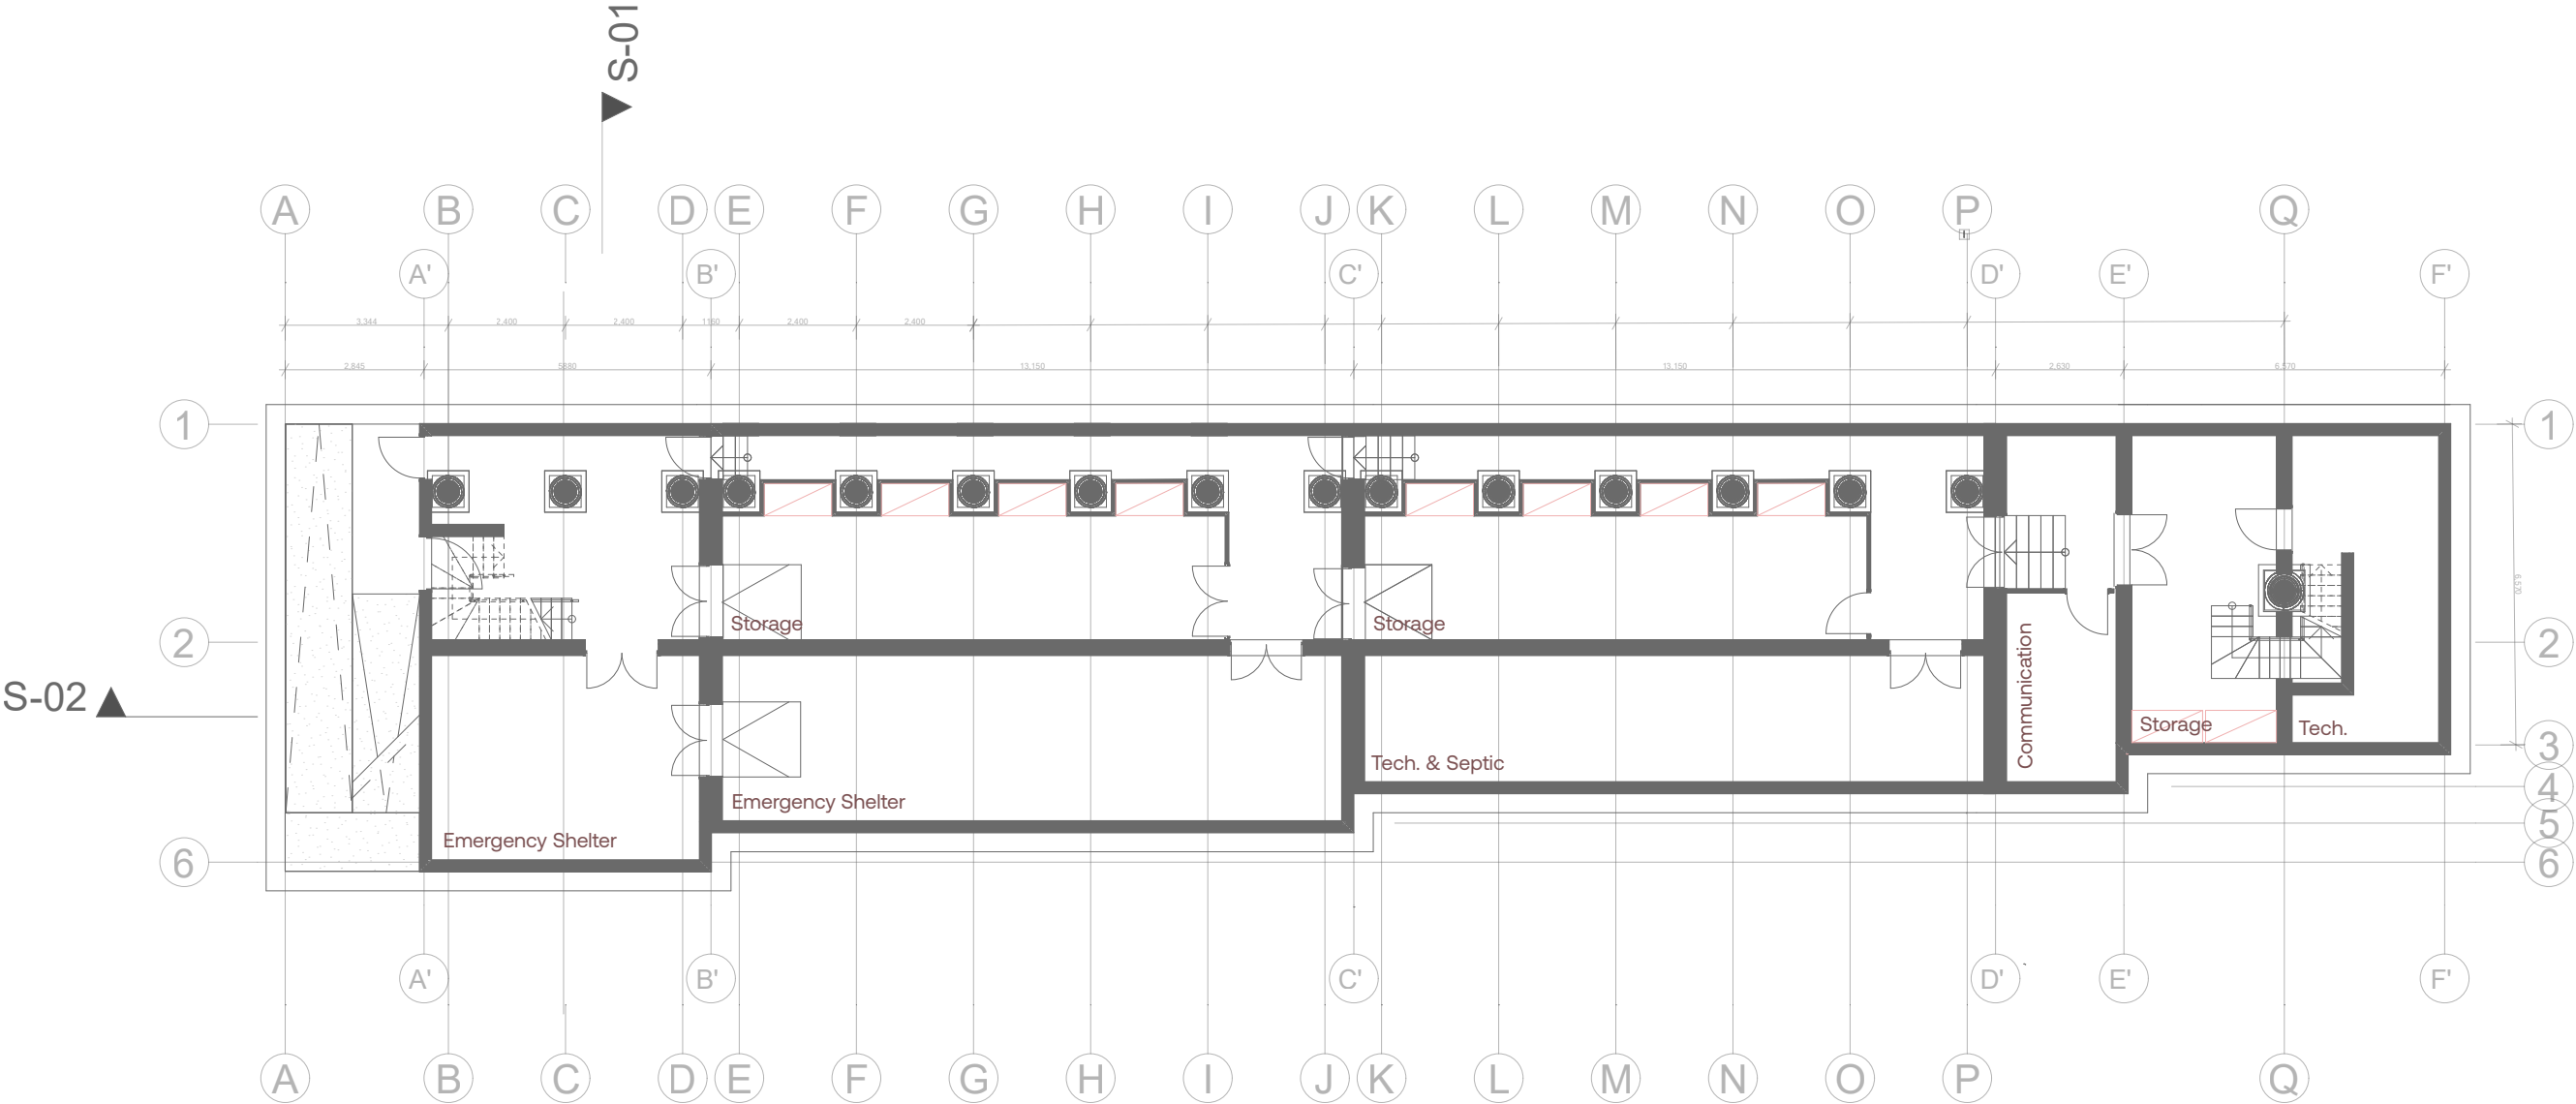


Compass no. 1
Core + Salon
Sub-ground Floor Plan
1:150

Core + Salon

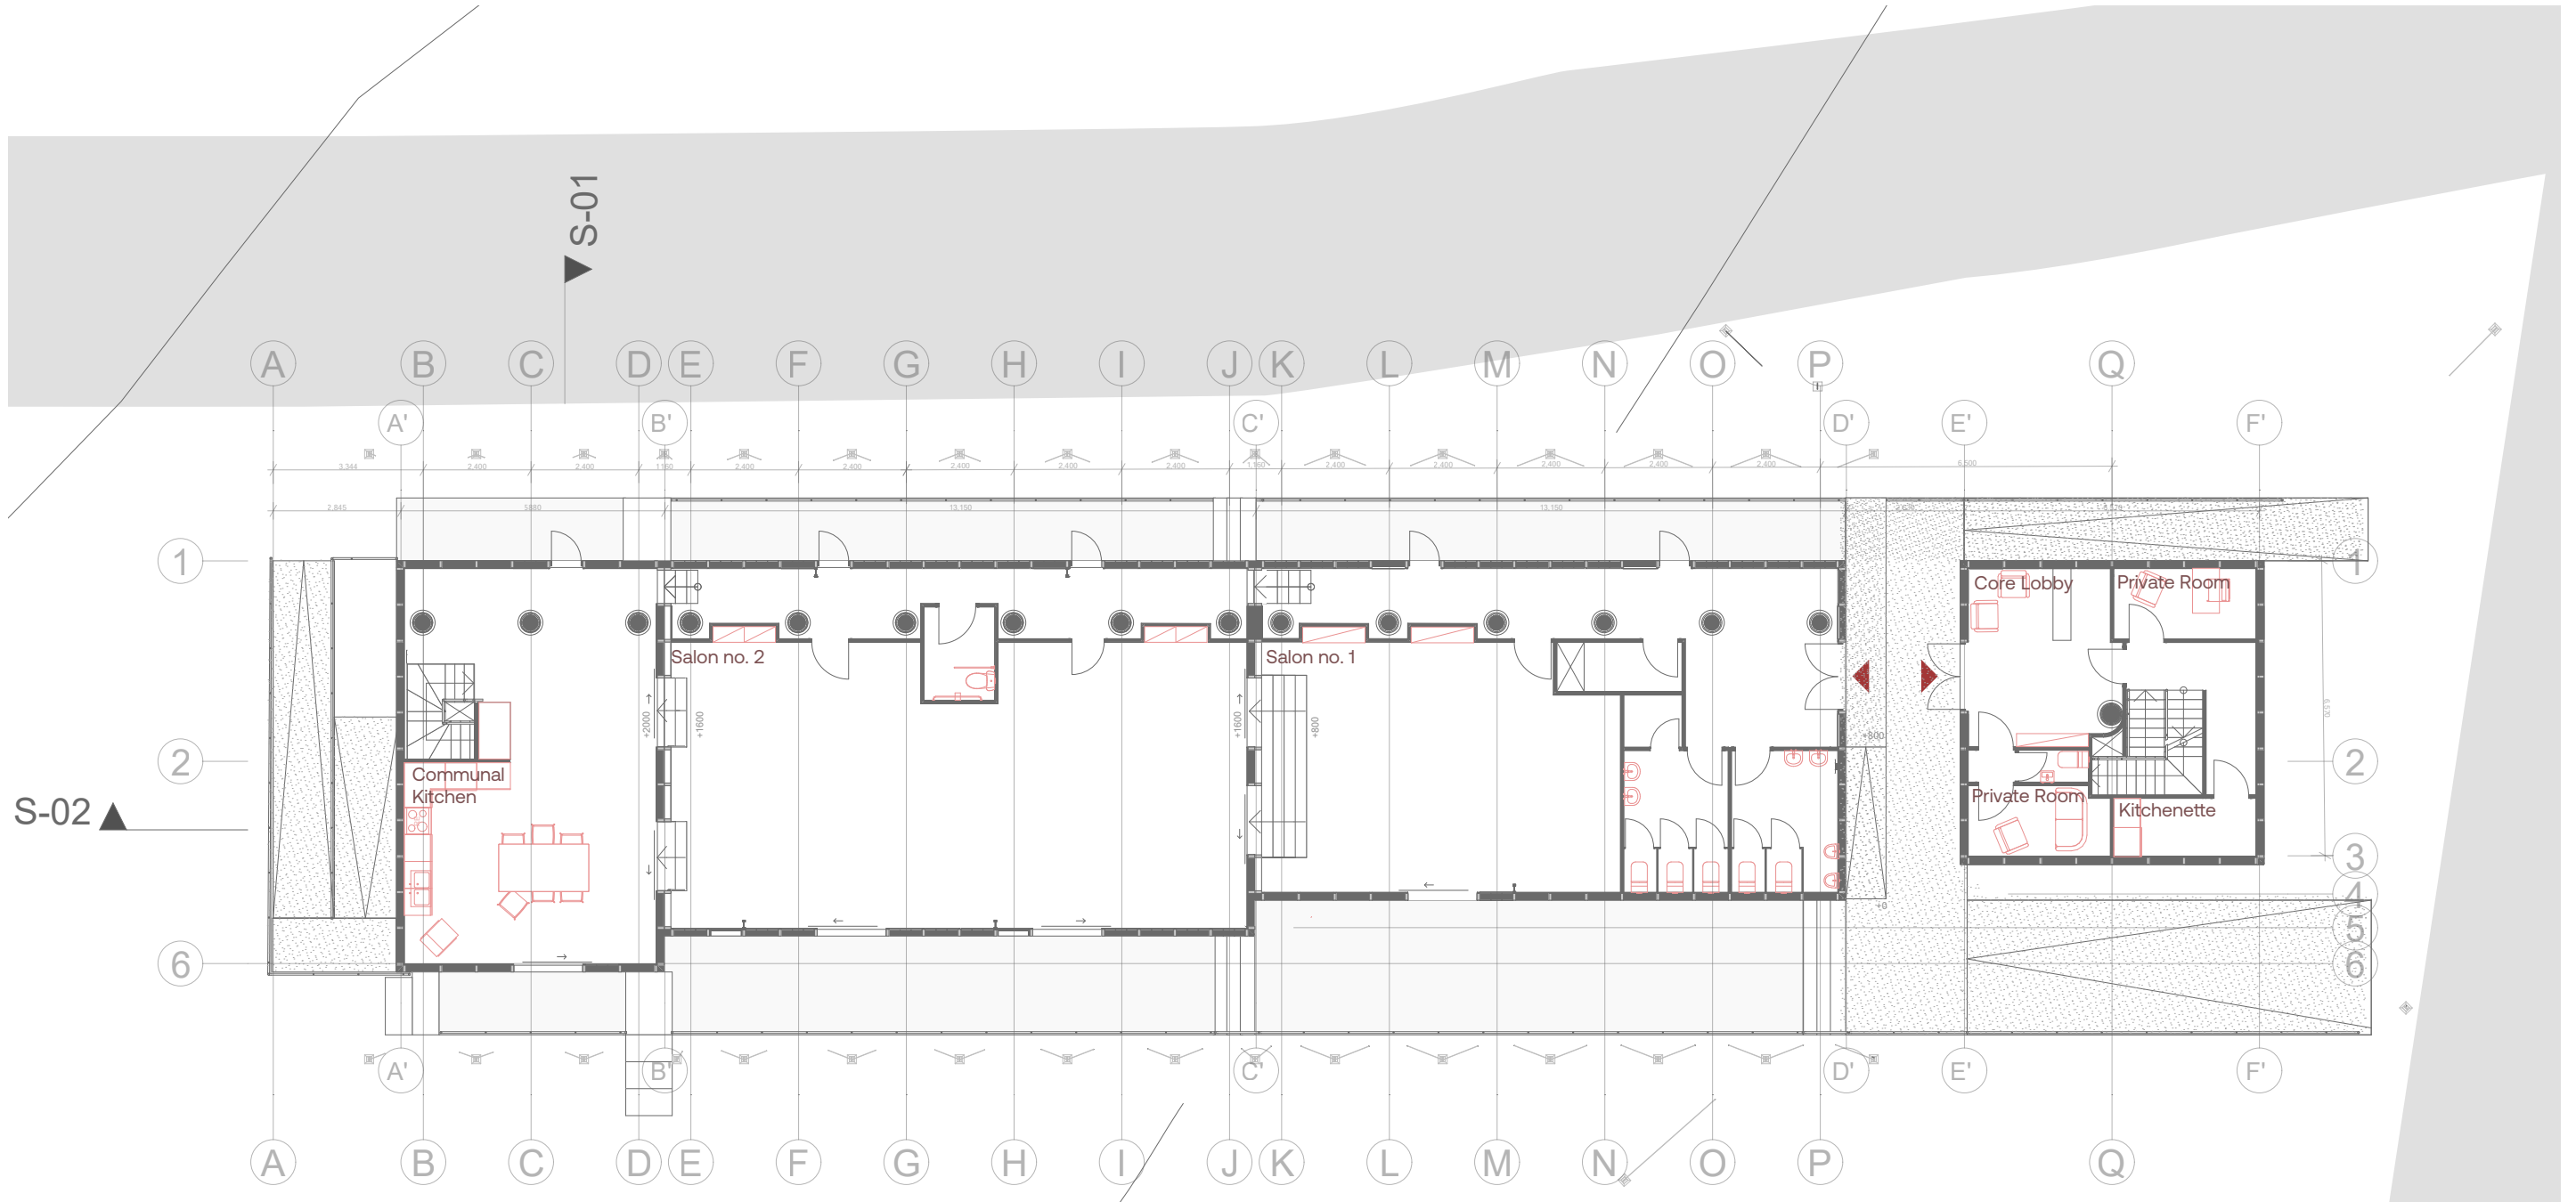


Compass no. 1
Core + Salon
Ground Floor Plan
1:150

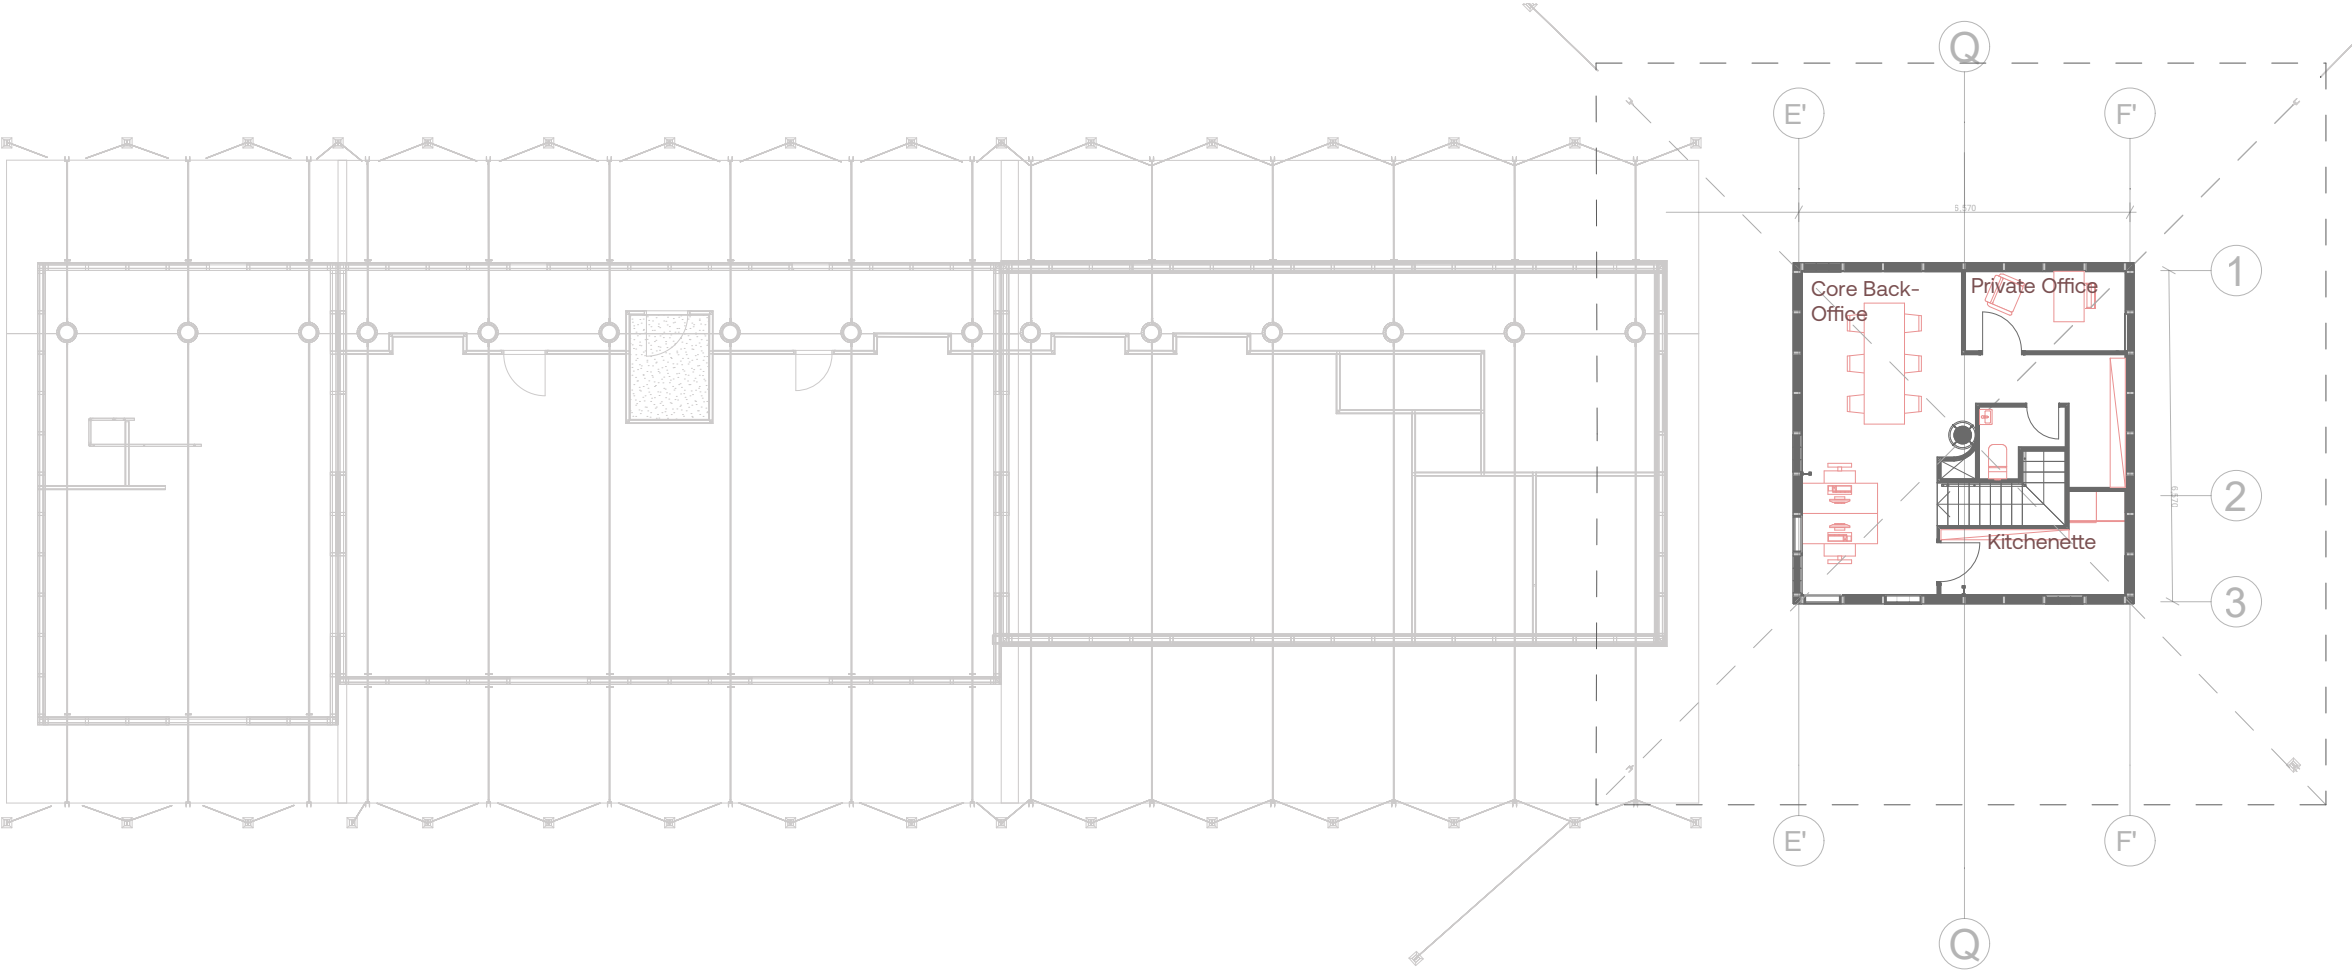




Compass no. 1
Core + Salon
First Floor Plan
1:150

Elevations
Core + Salon


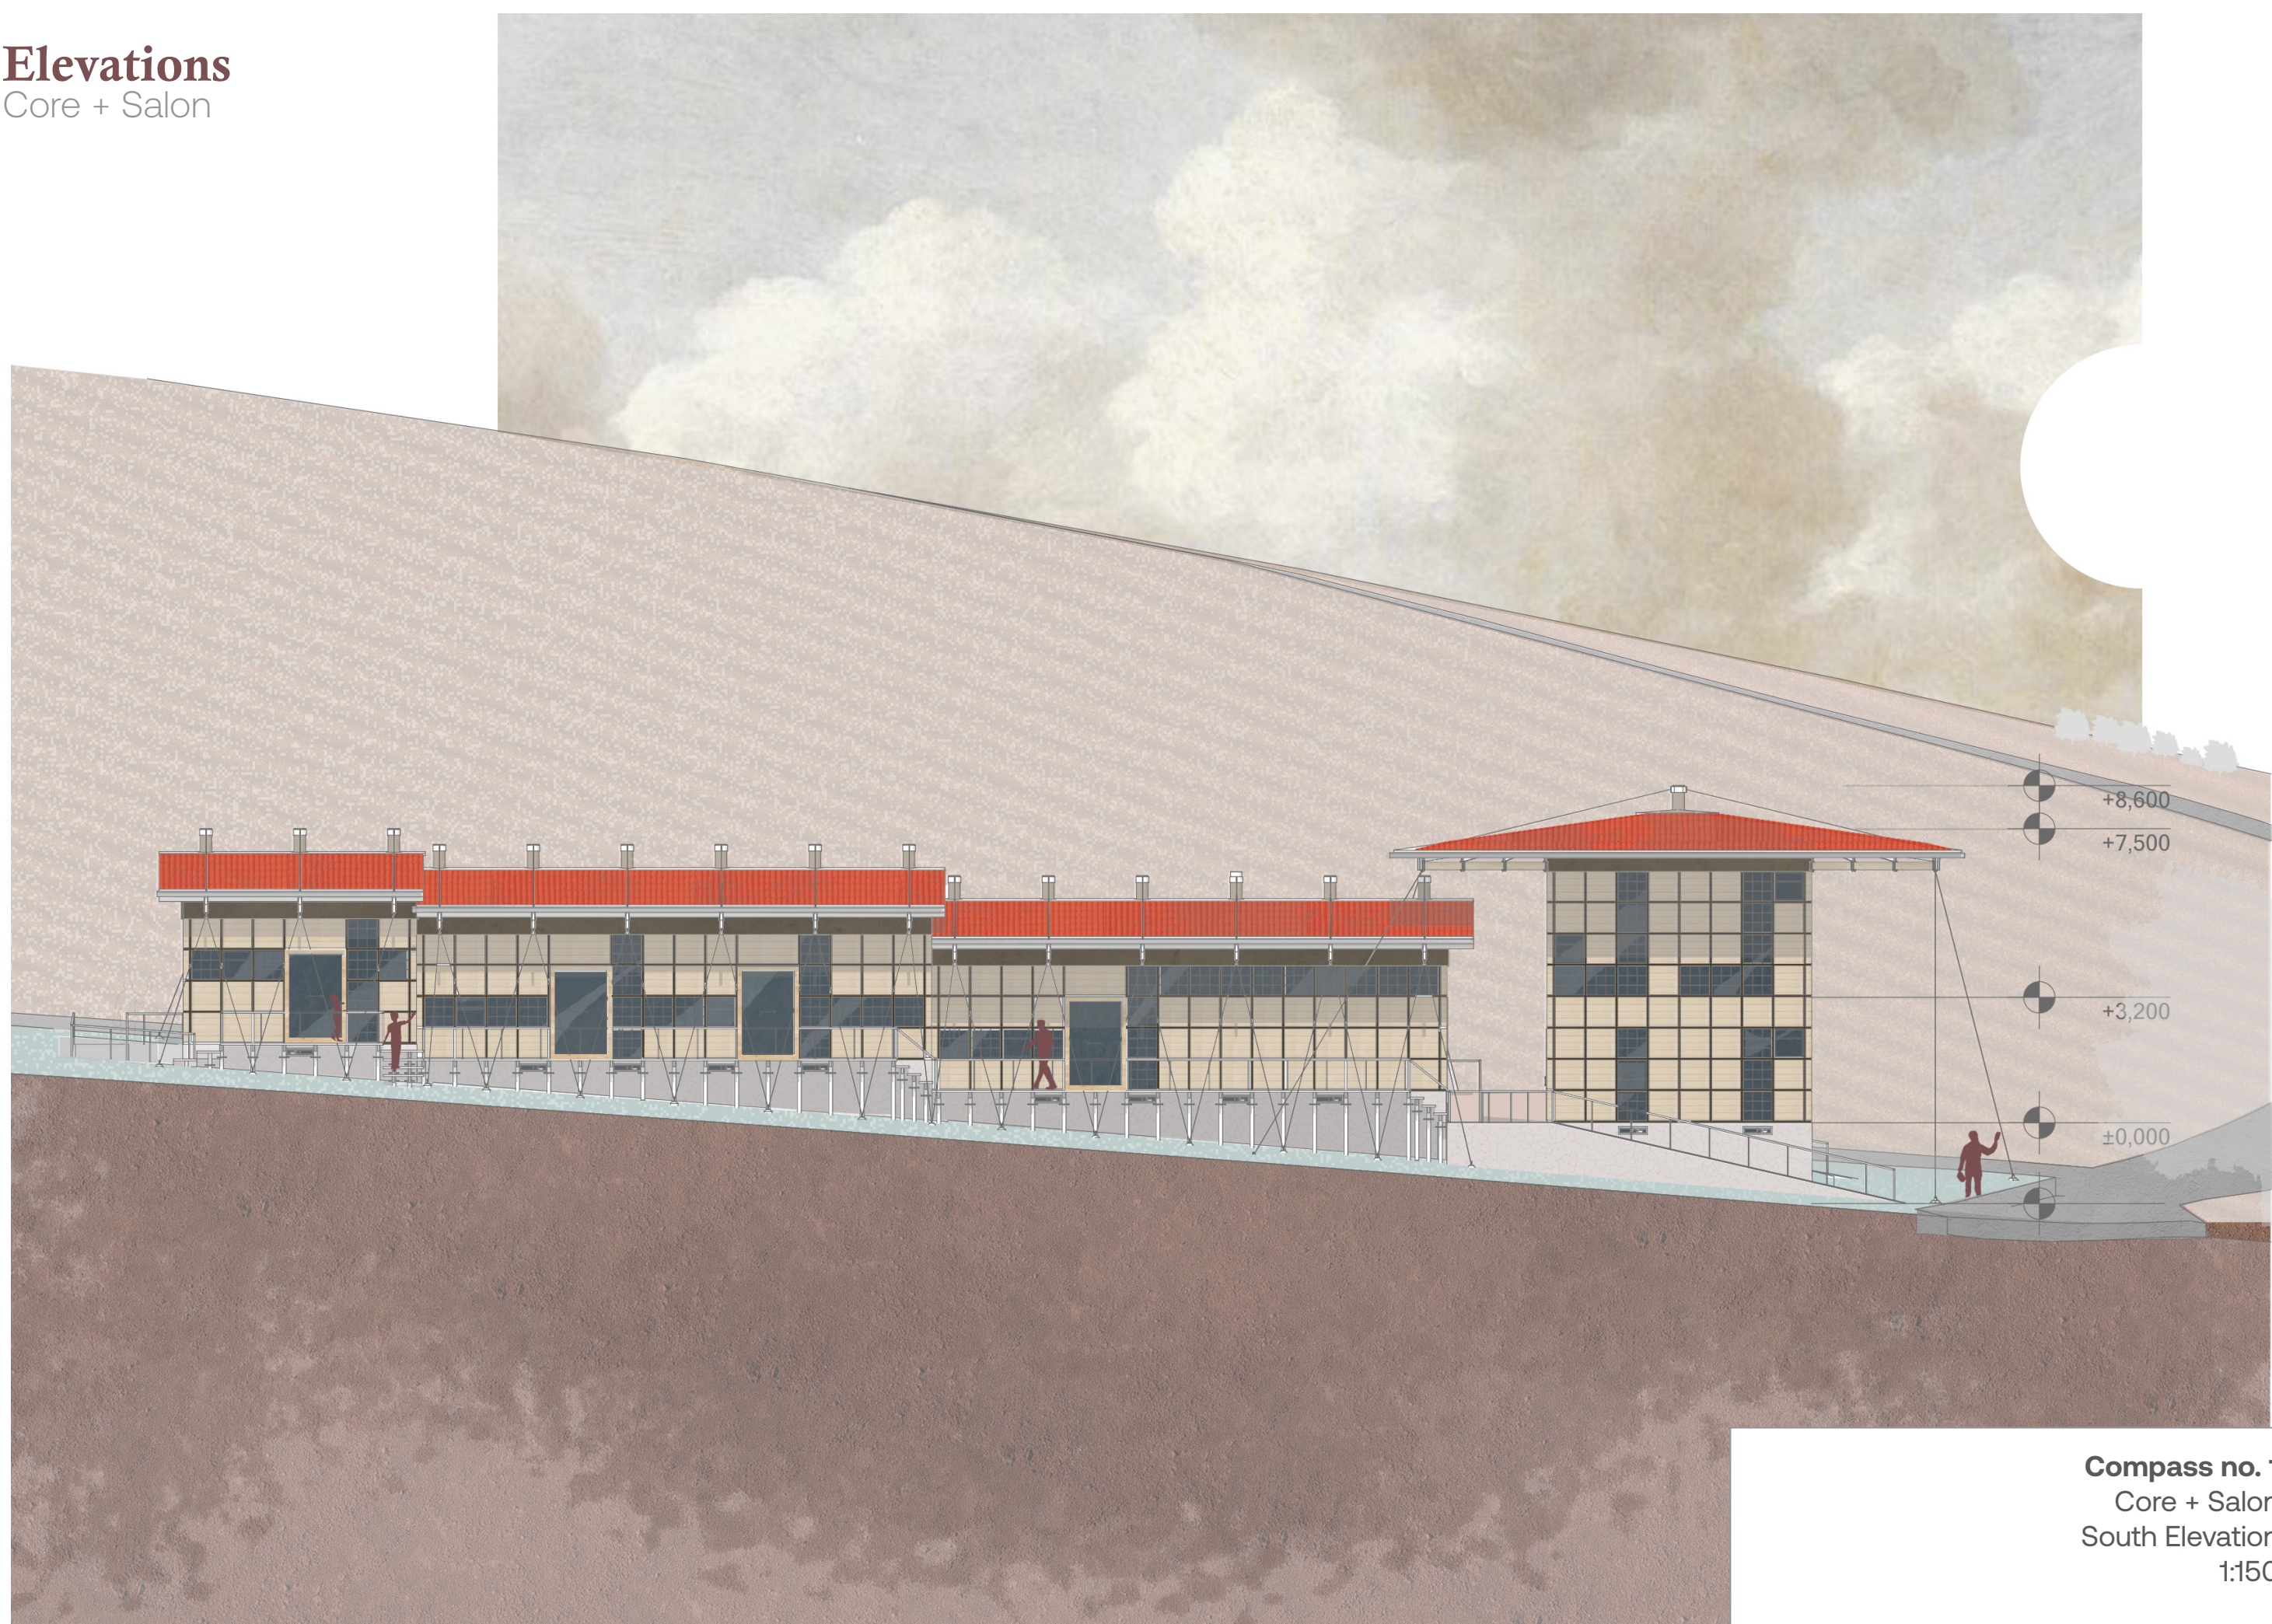


Elevations
Core + Salon

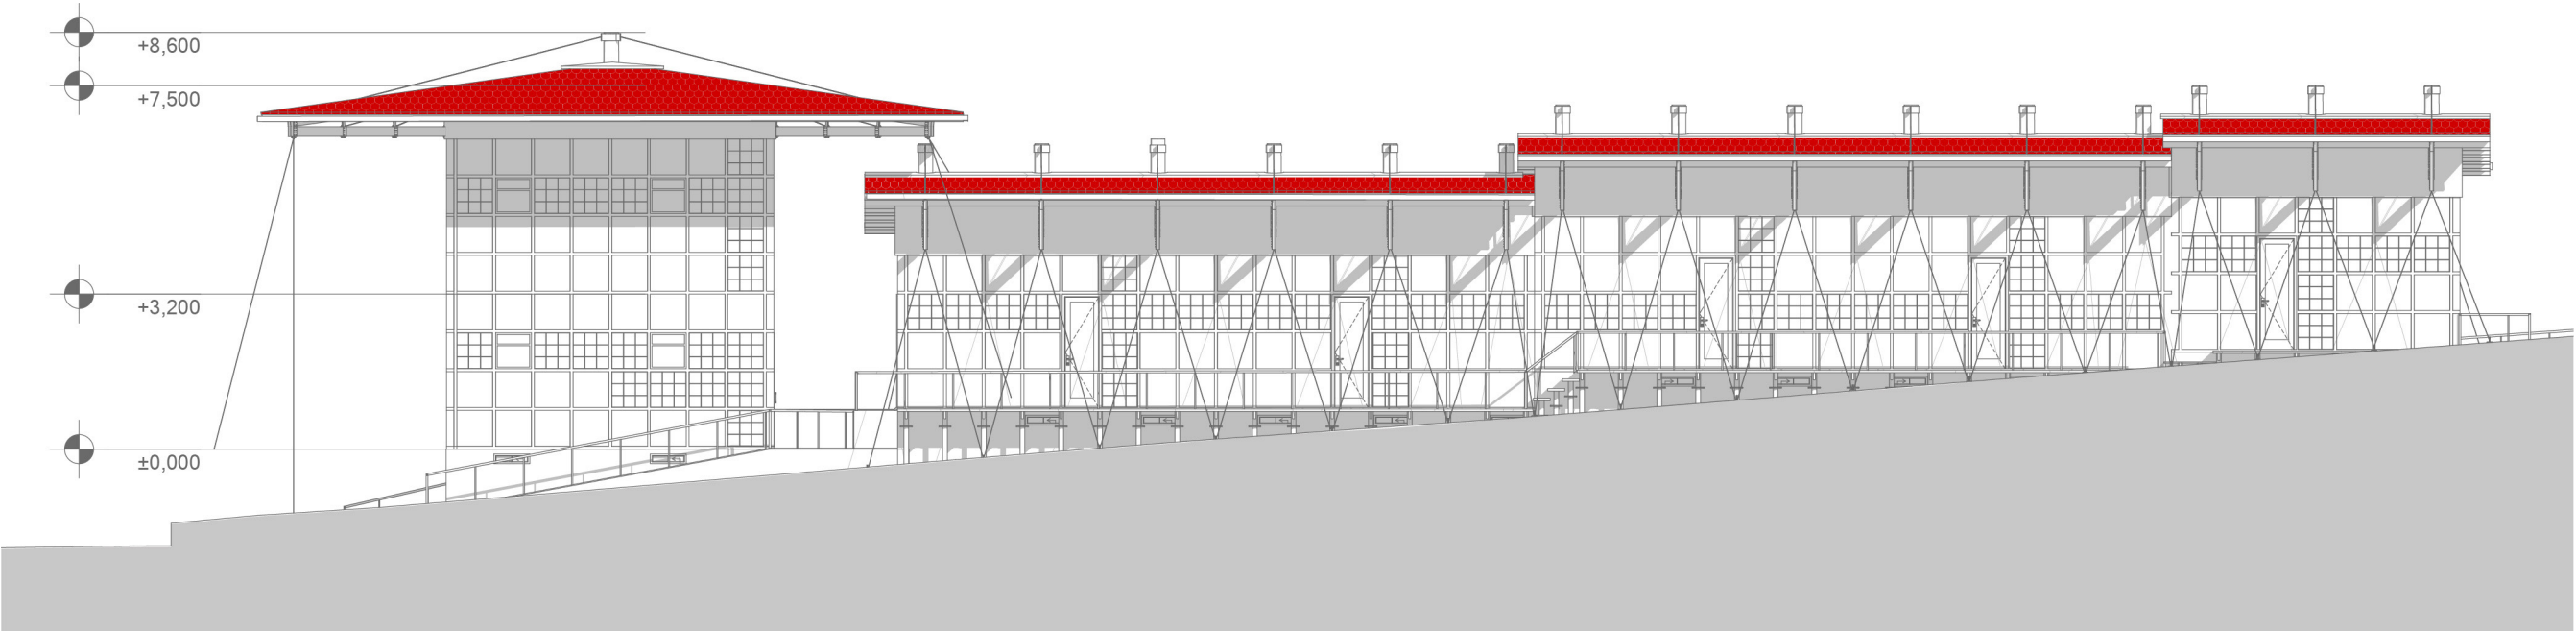

Compass no. 1
Core + Salon
North Elevation
1:150

Elevations
Core + Salon

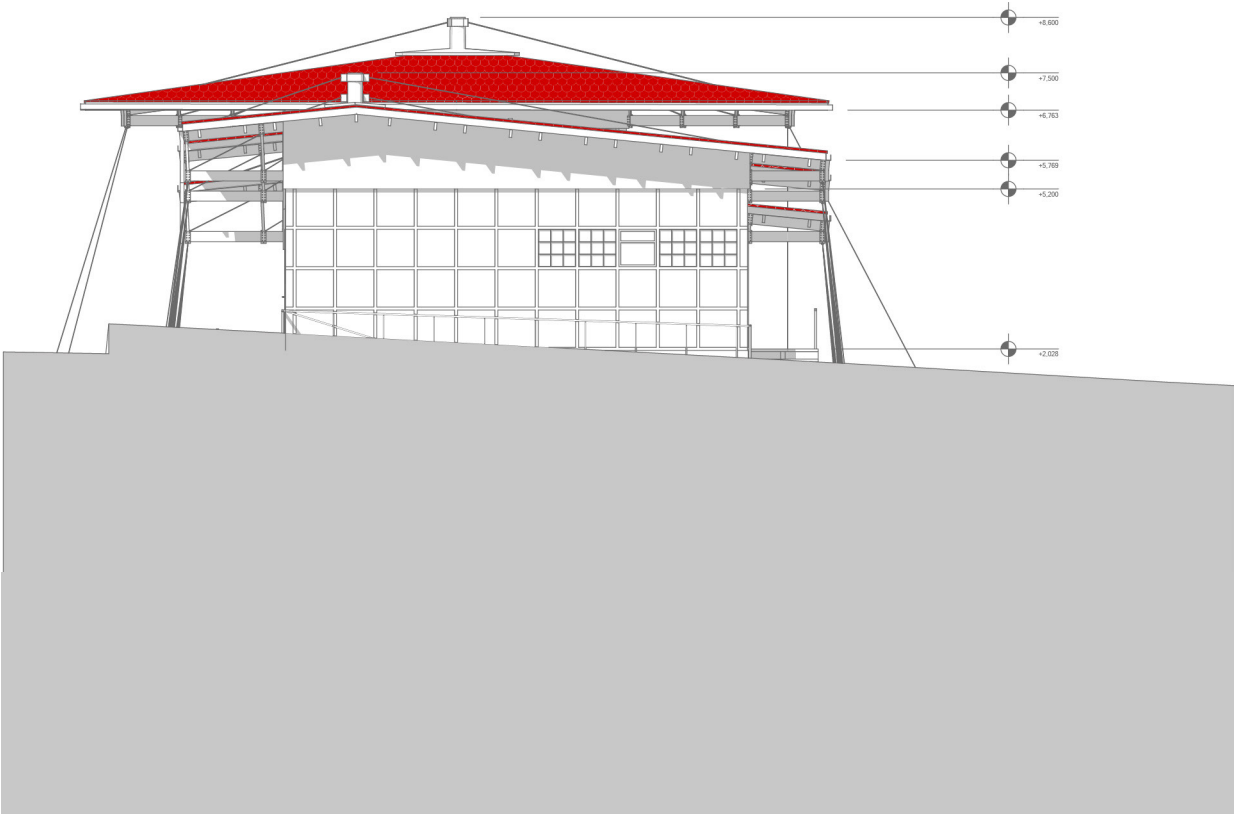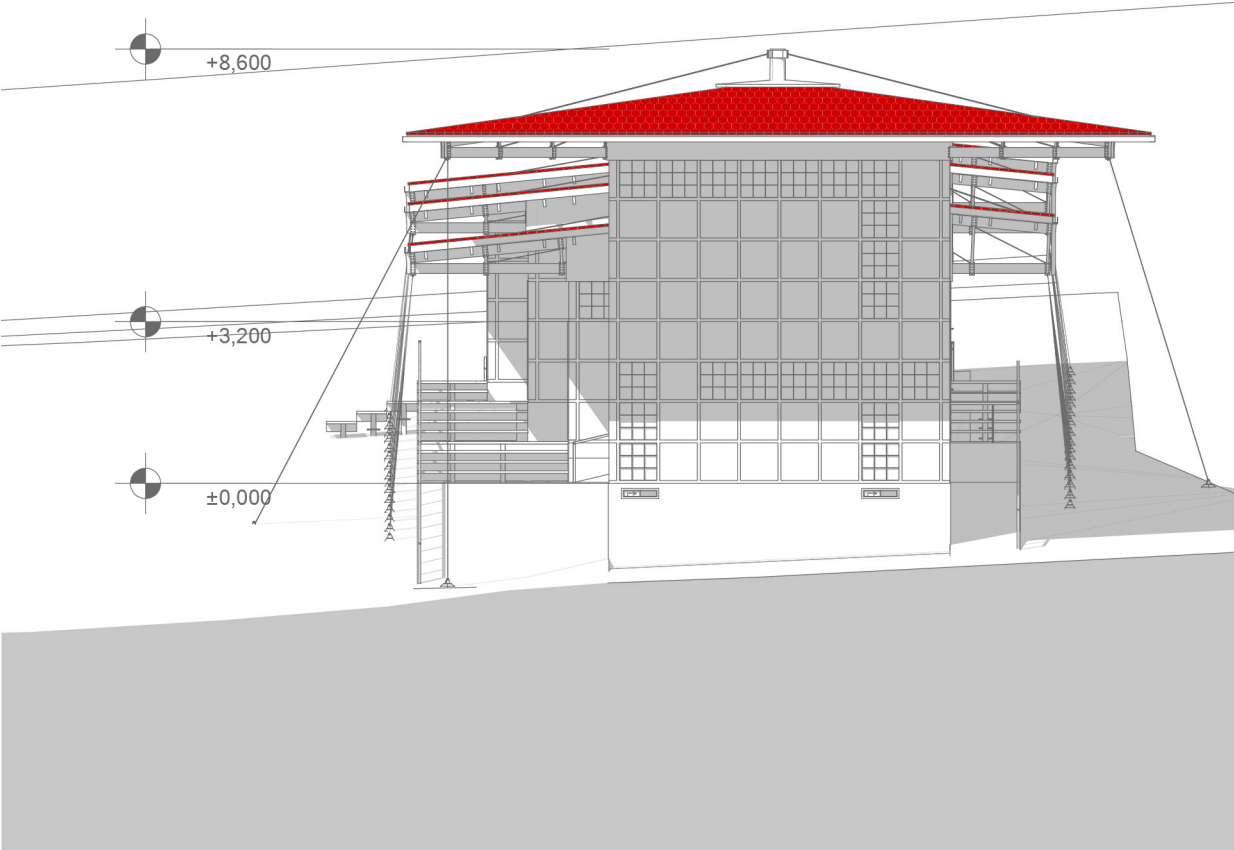


Compass no. 1
Core + Salon
East and West Elevations
1:150

Sections
Core + Salon



Compass no. 1
Core + Salon
Section 1
1:50

Sections
Core + Salon

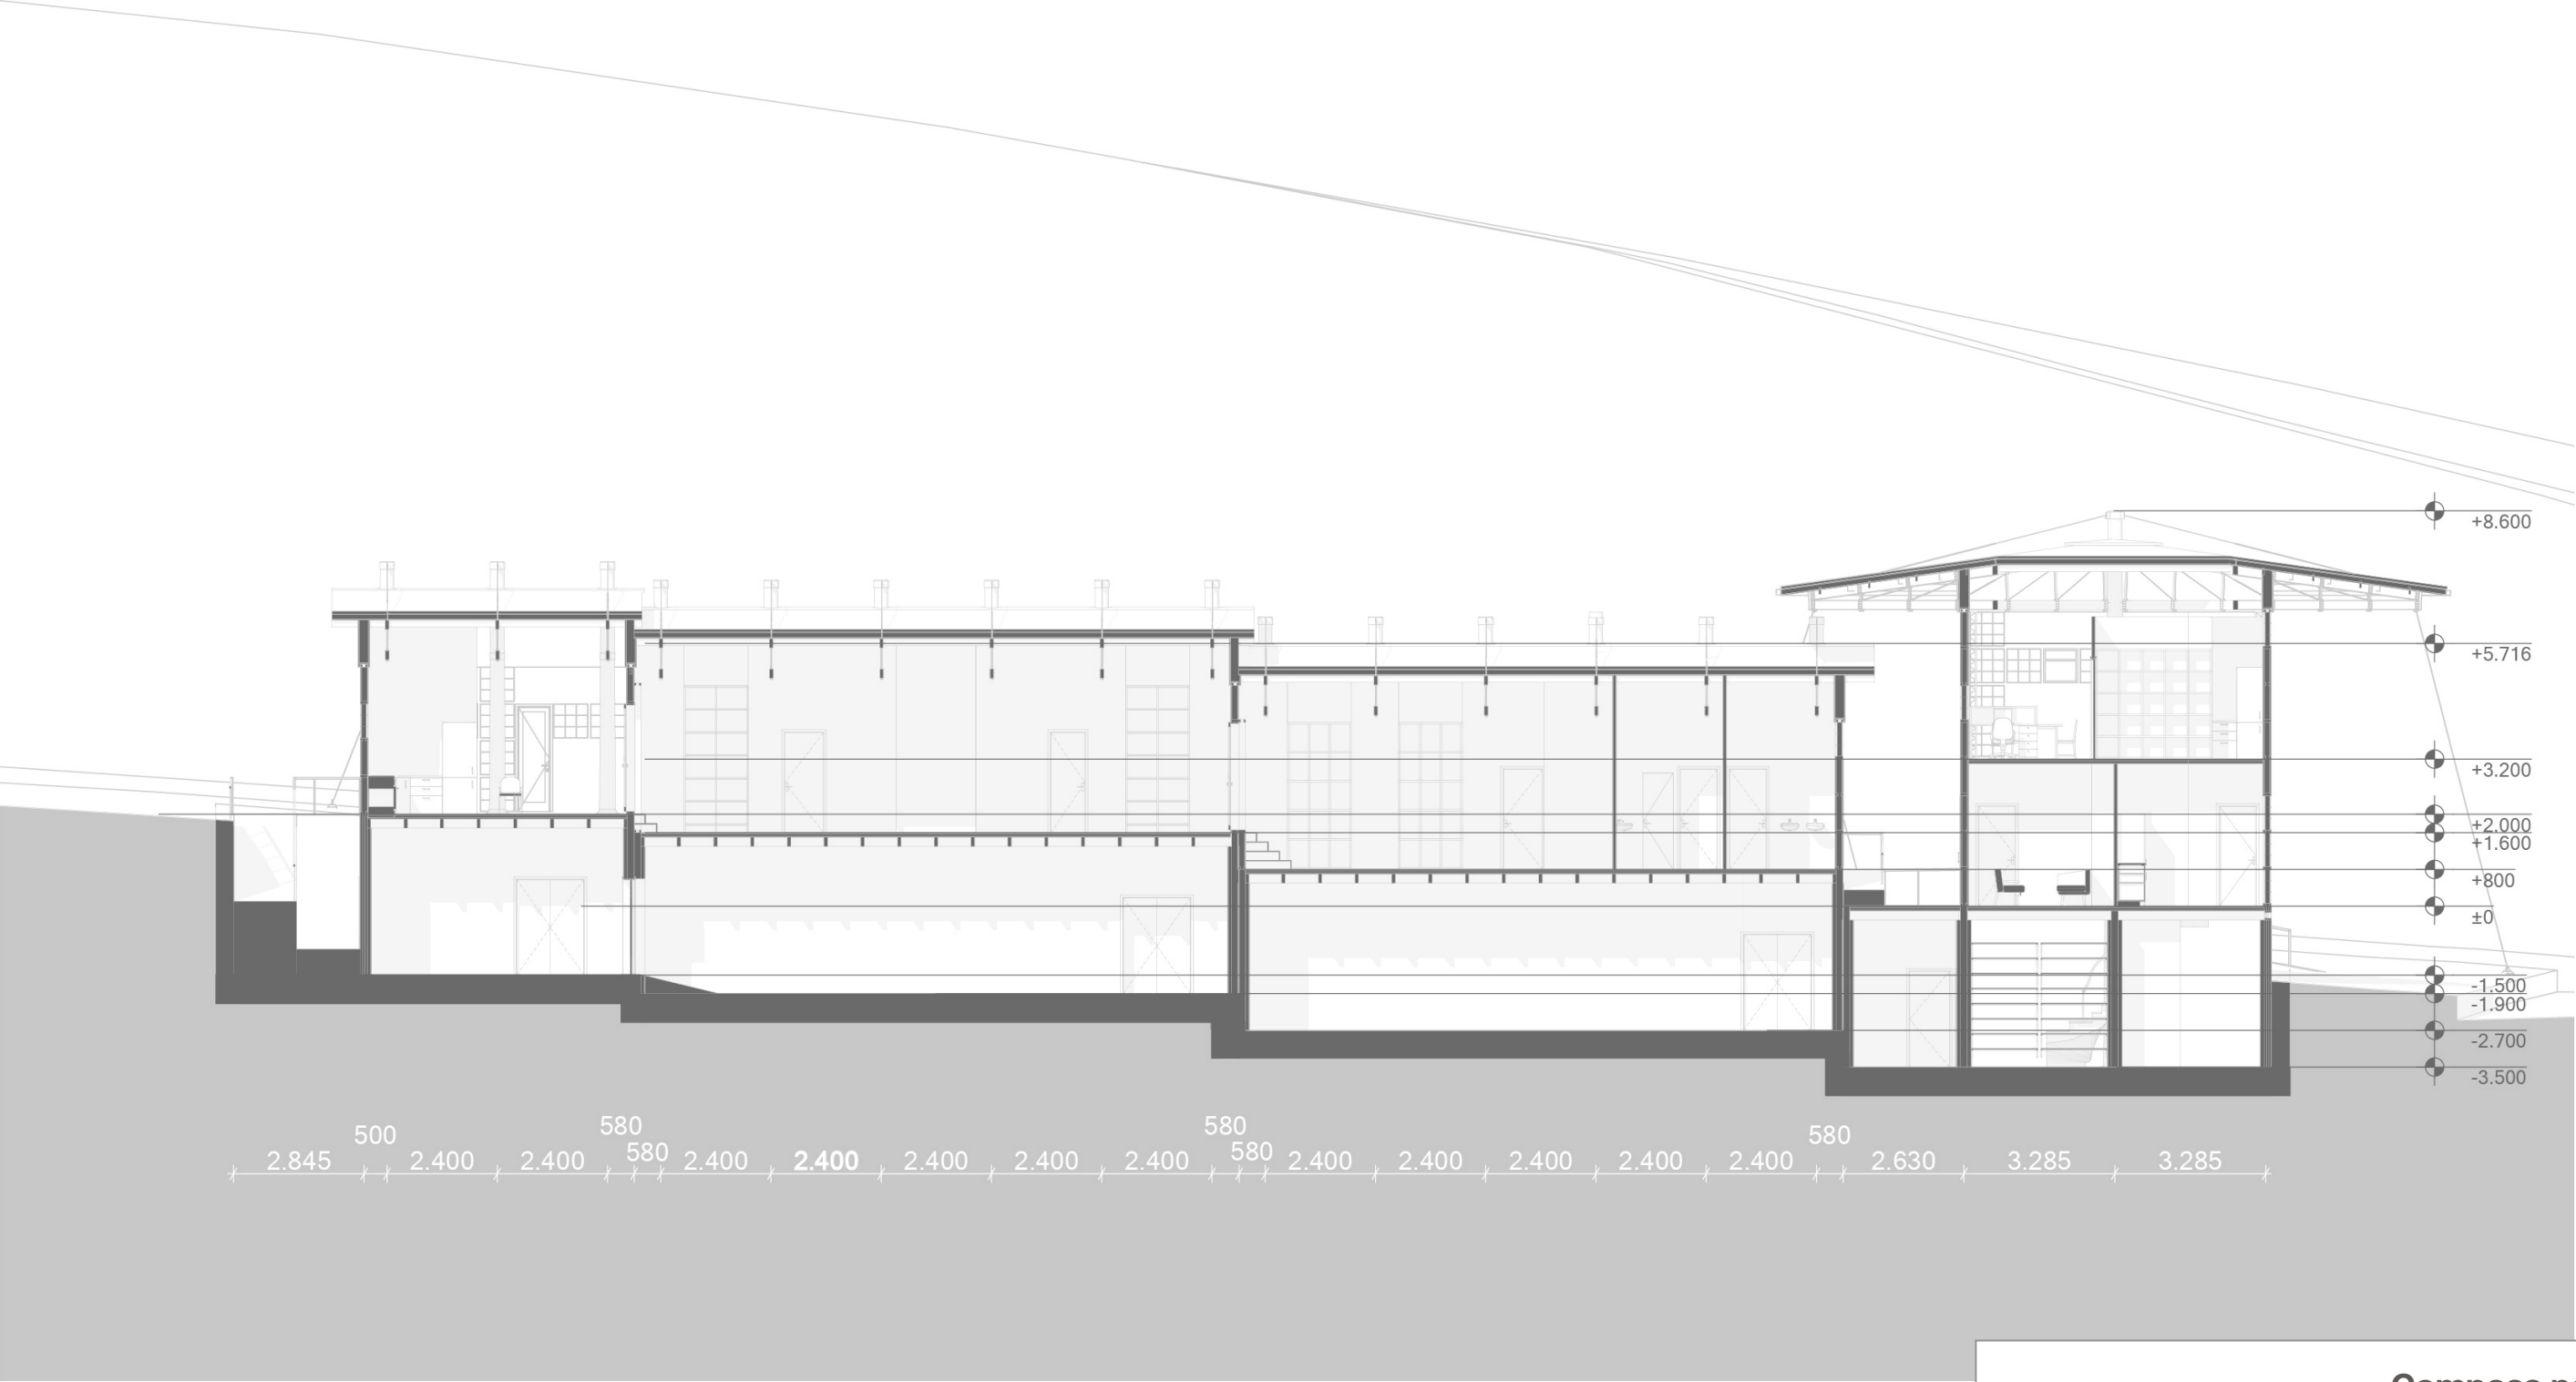


Compass no. 1
Core + Salon
Section 2
1:150









Details
Column Base, Exploded Axonometric

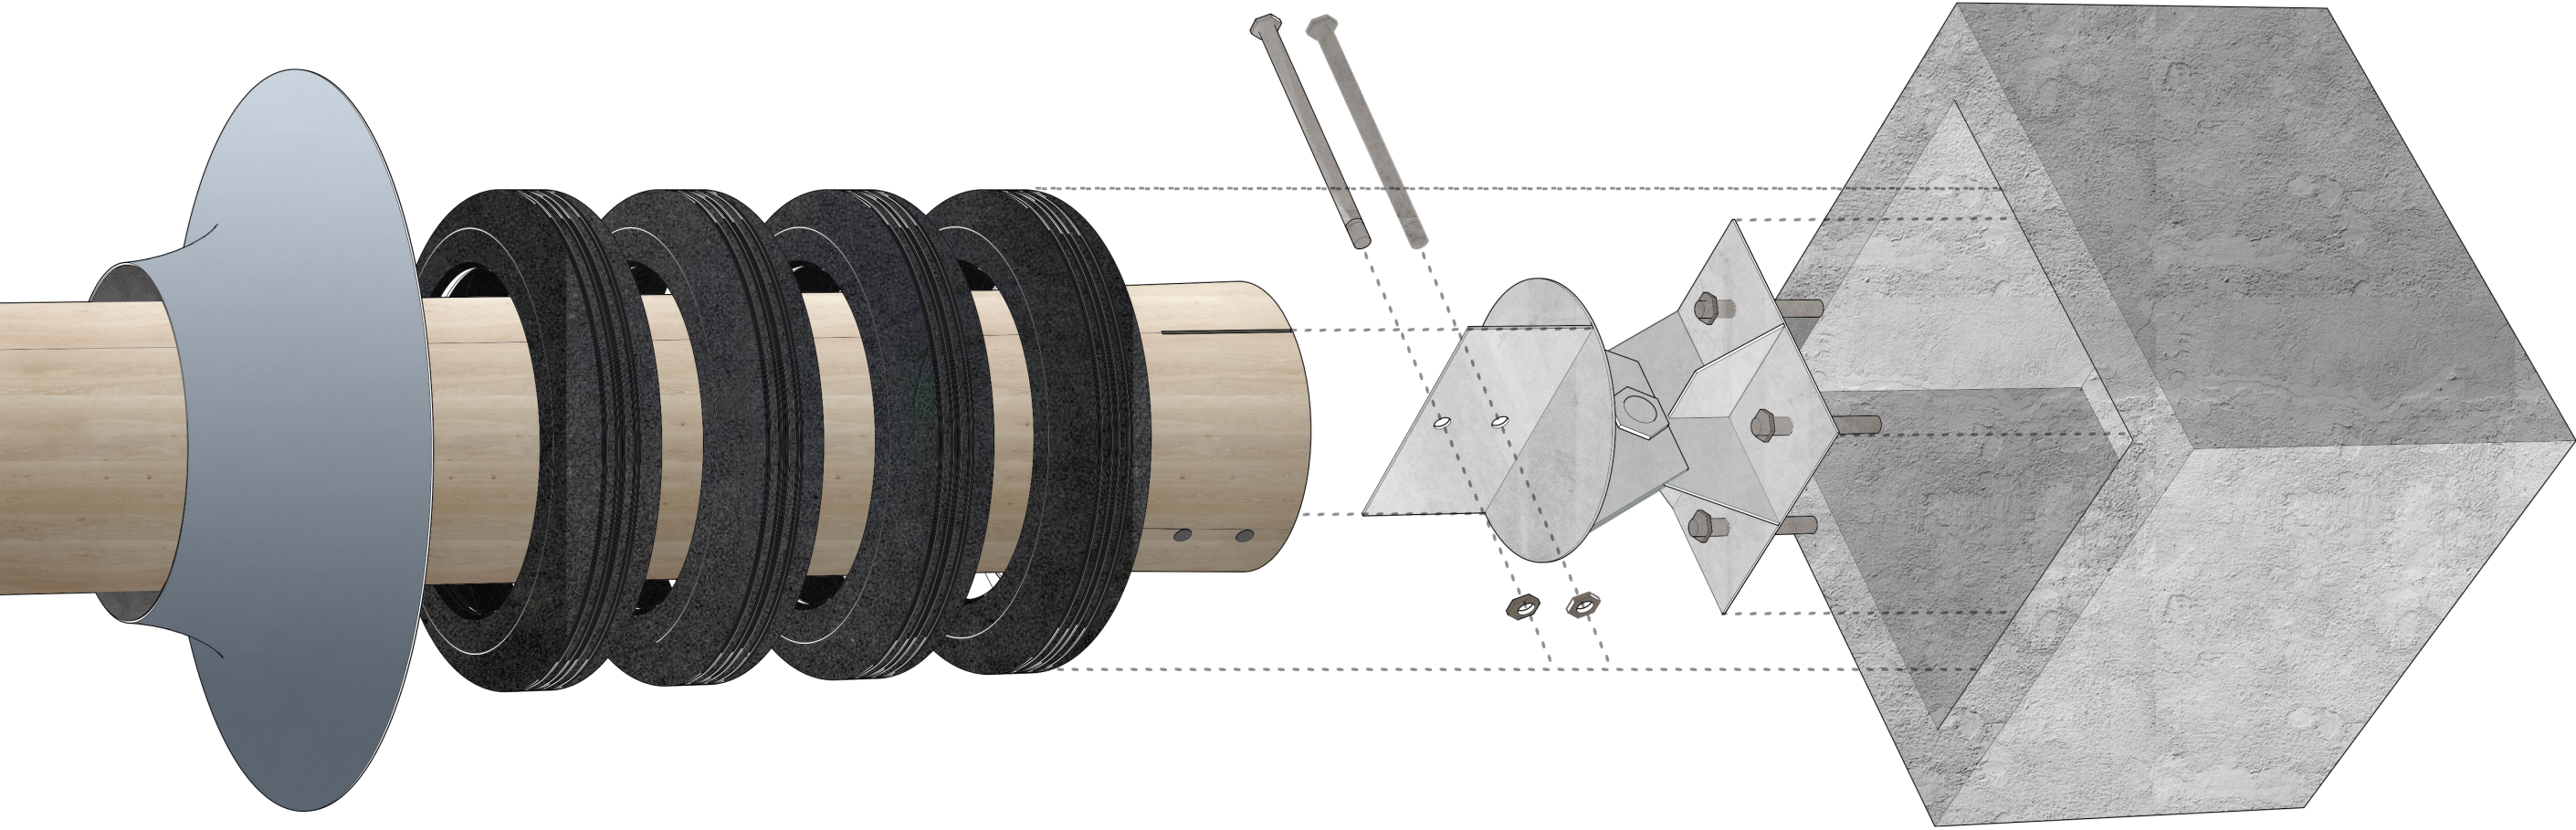

Skin to Foundation connection detail 1:10

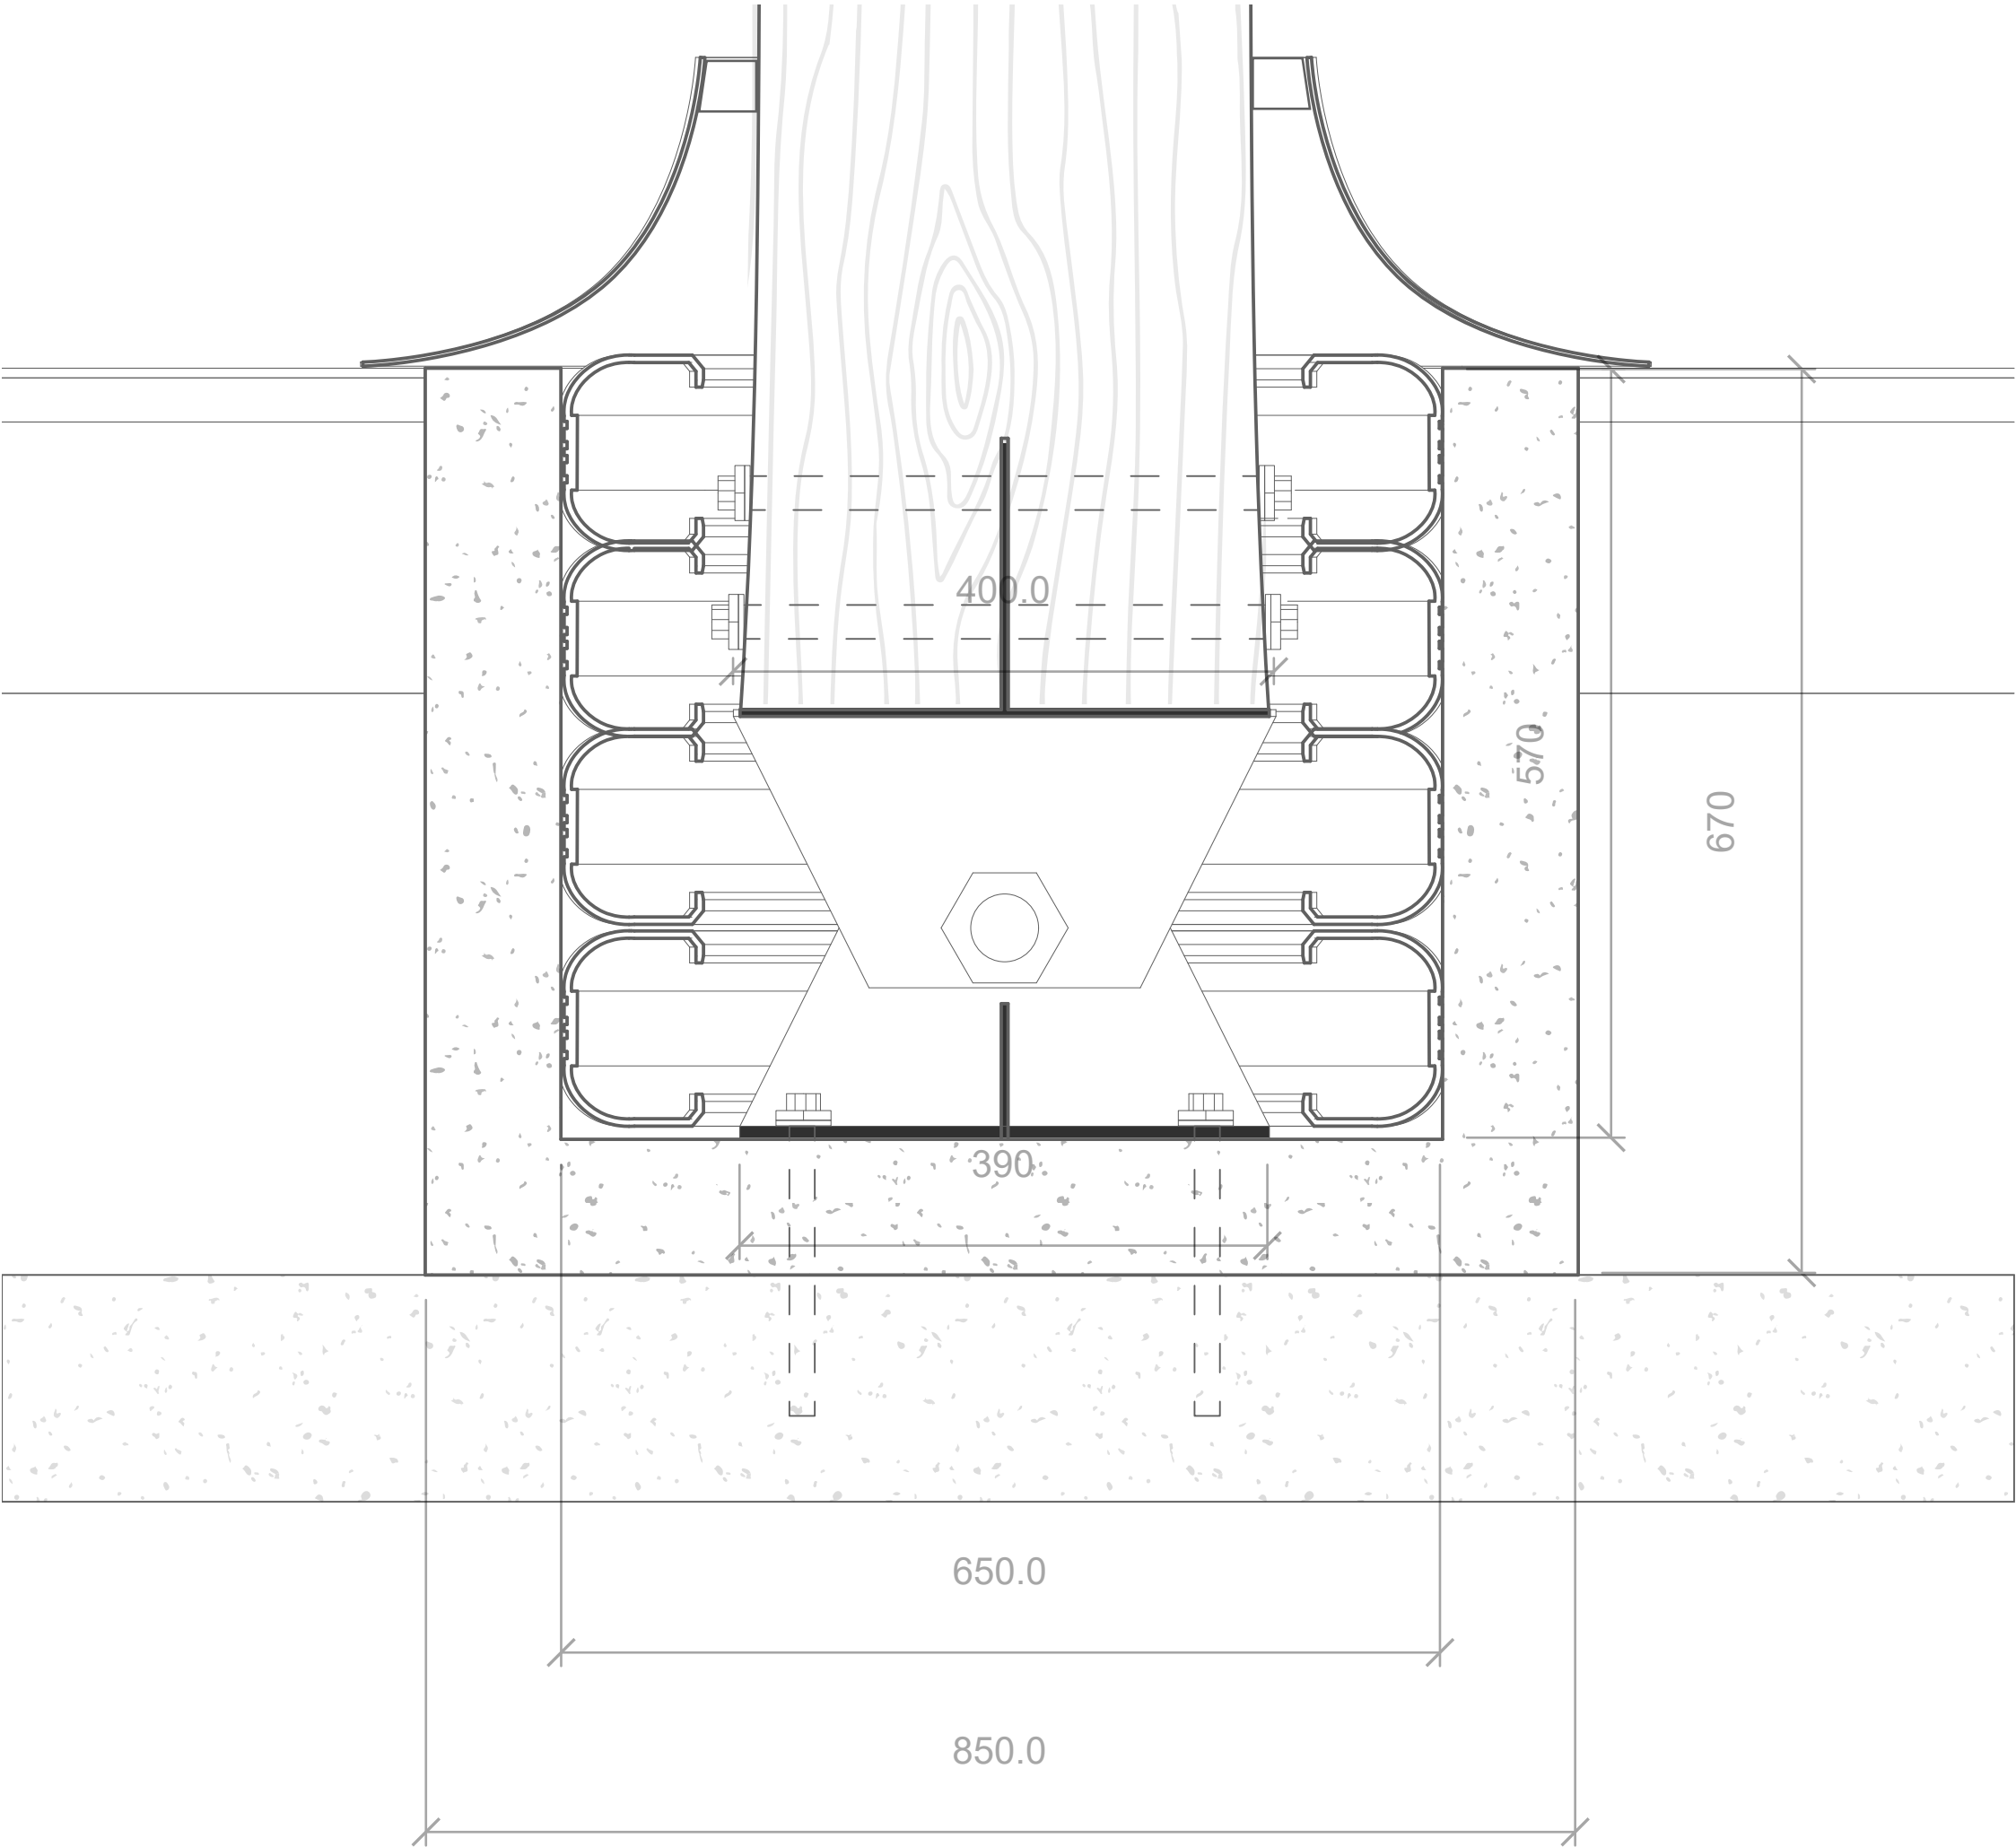


Details
Truss system, Exploded axonometric

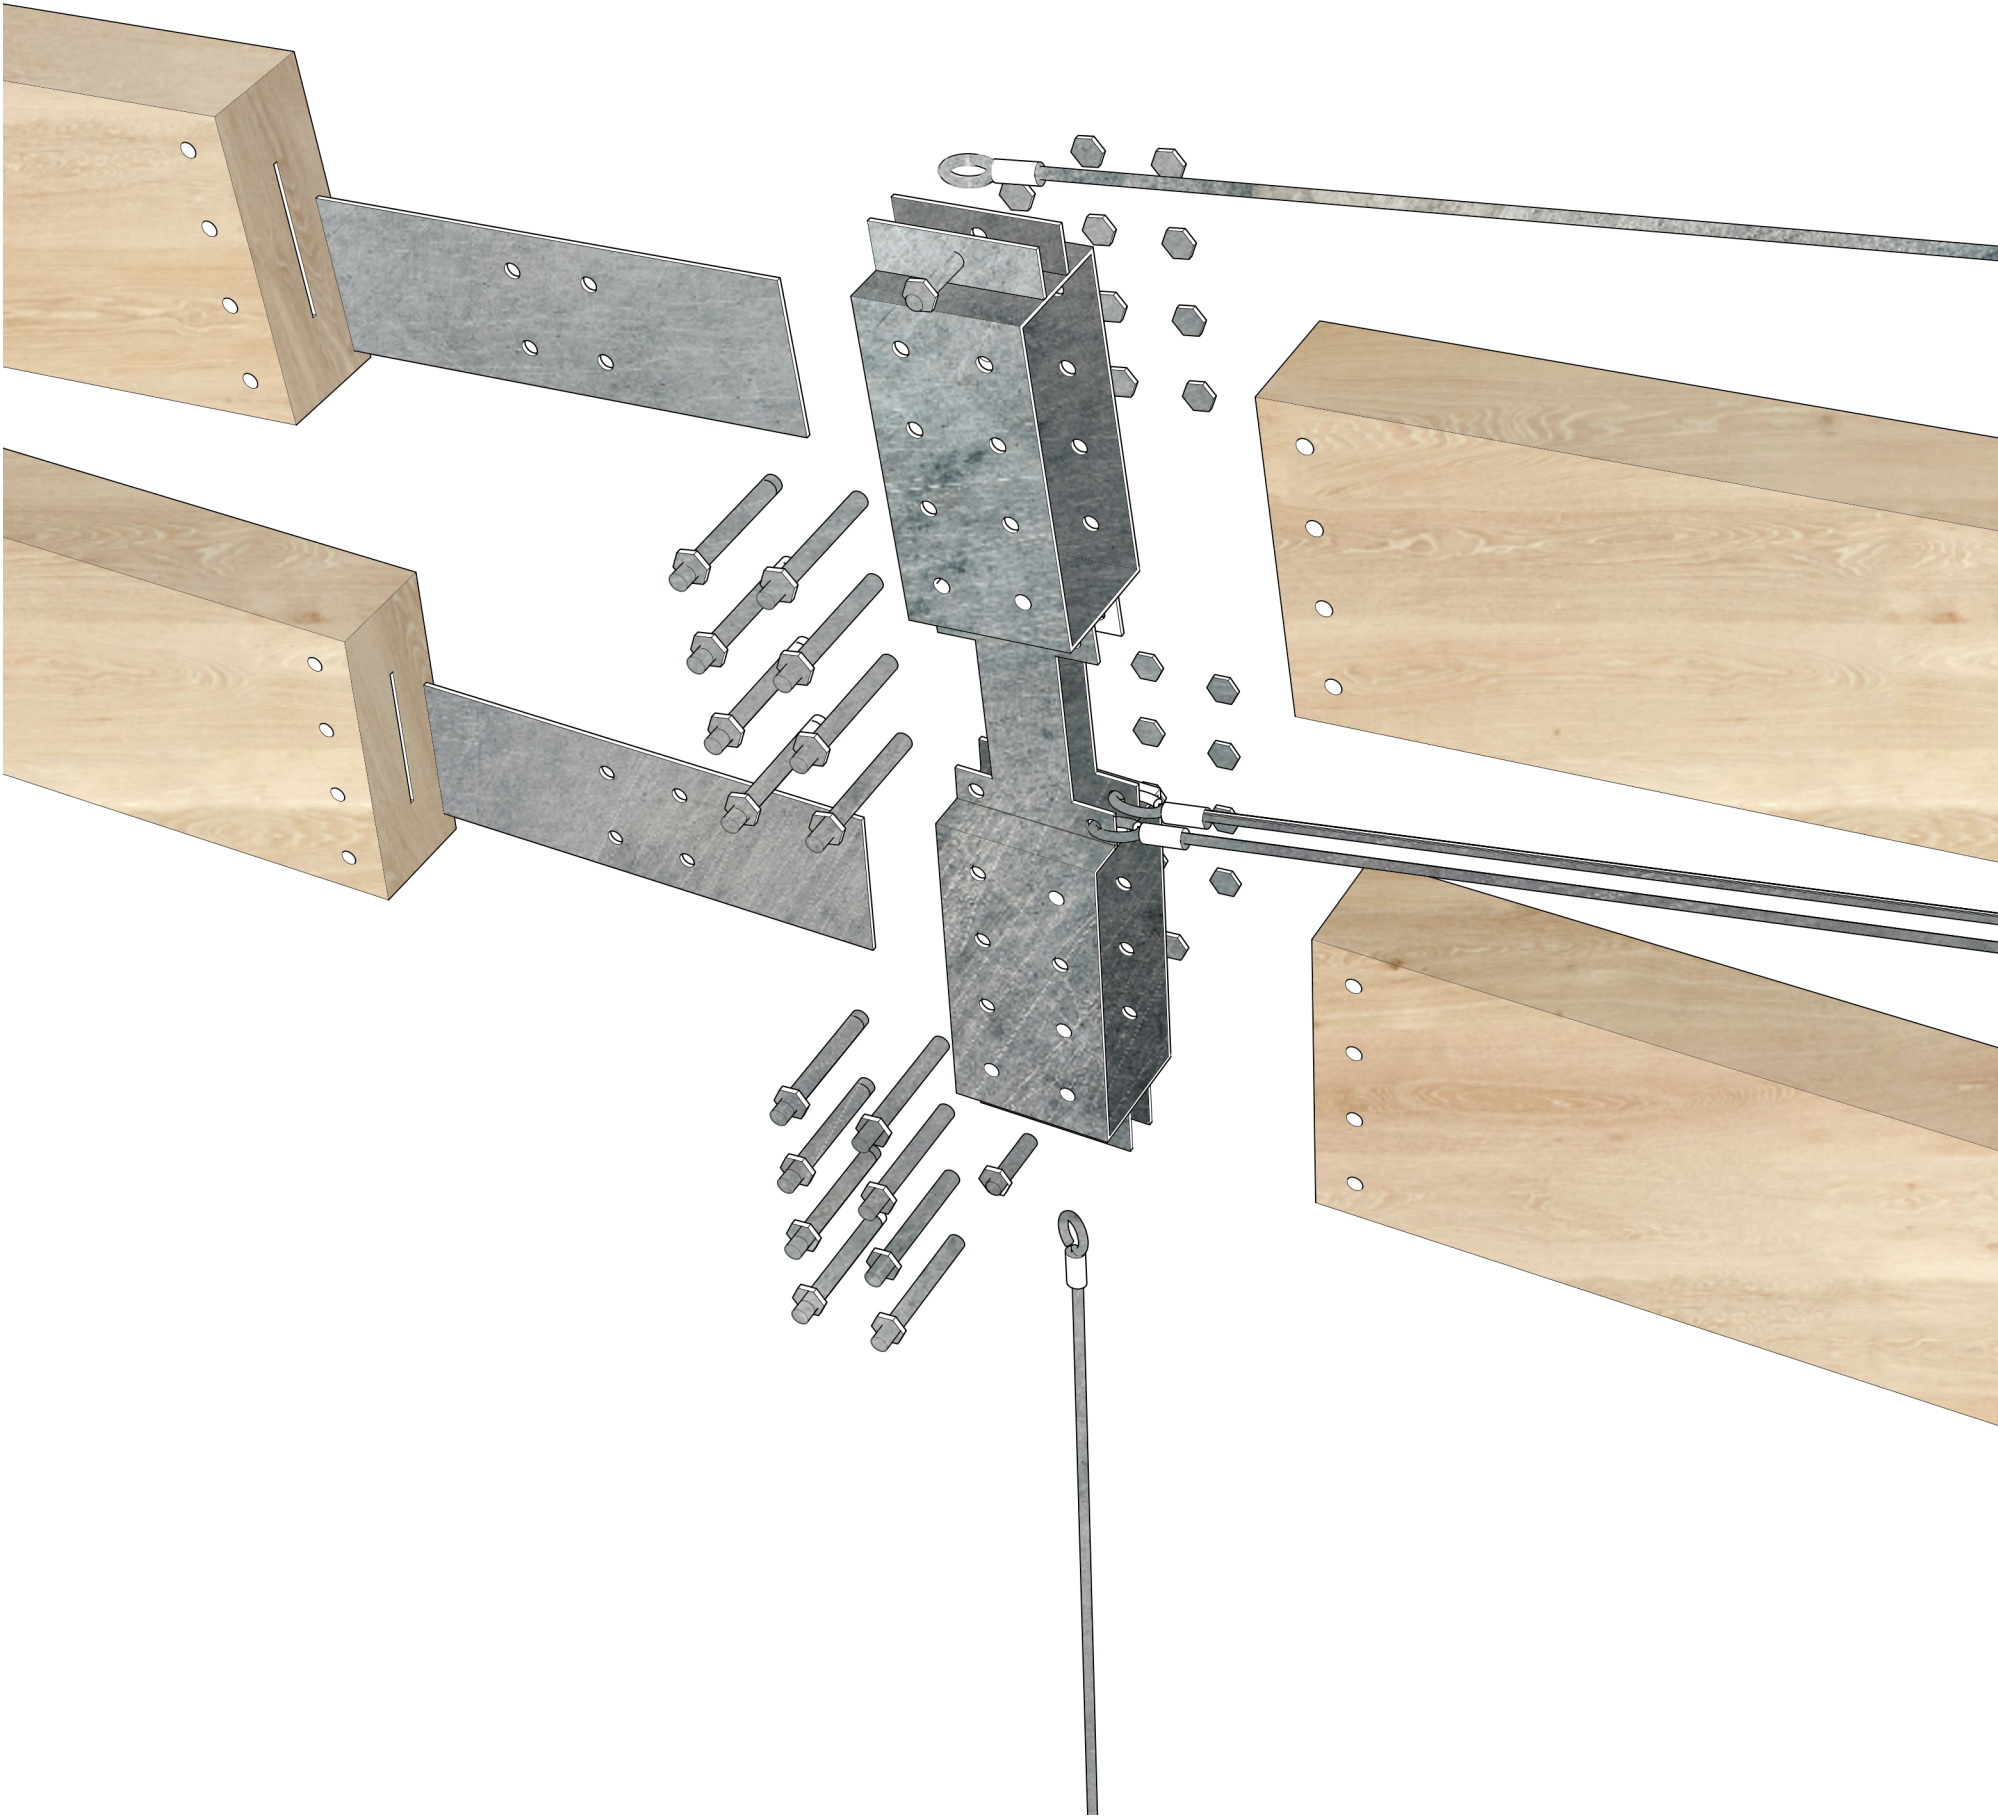


Details

Truss system, Connection points

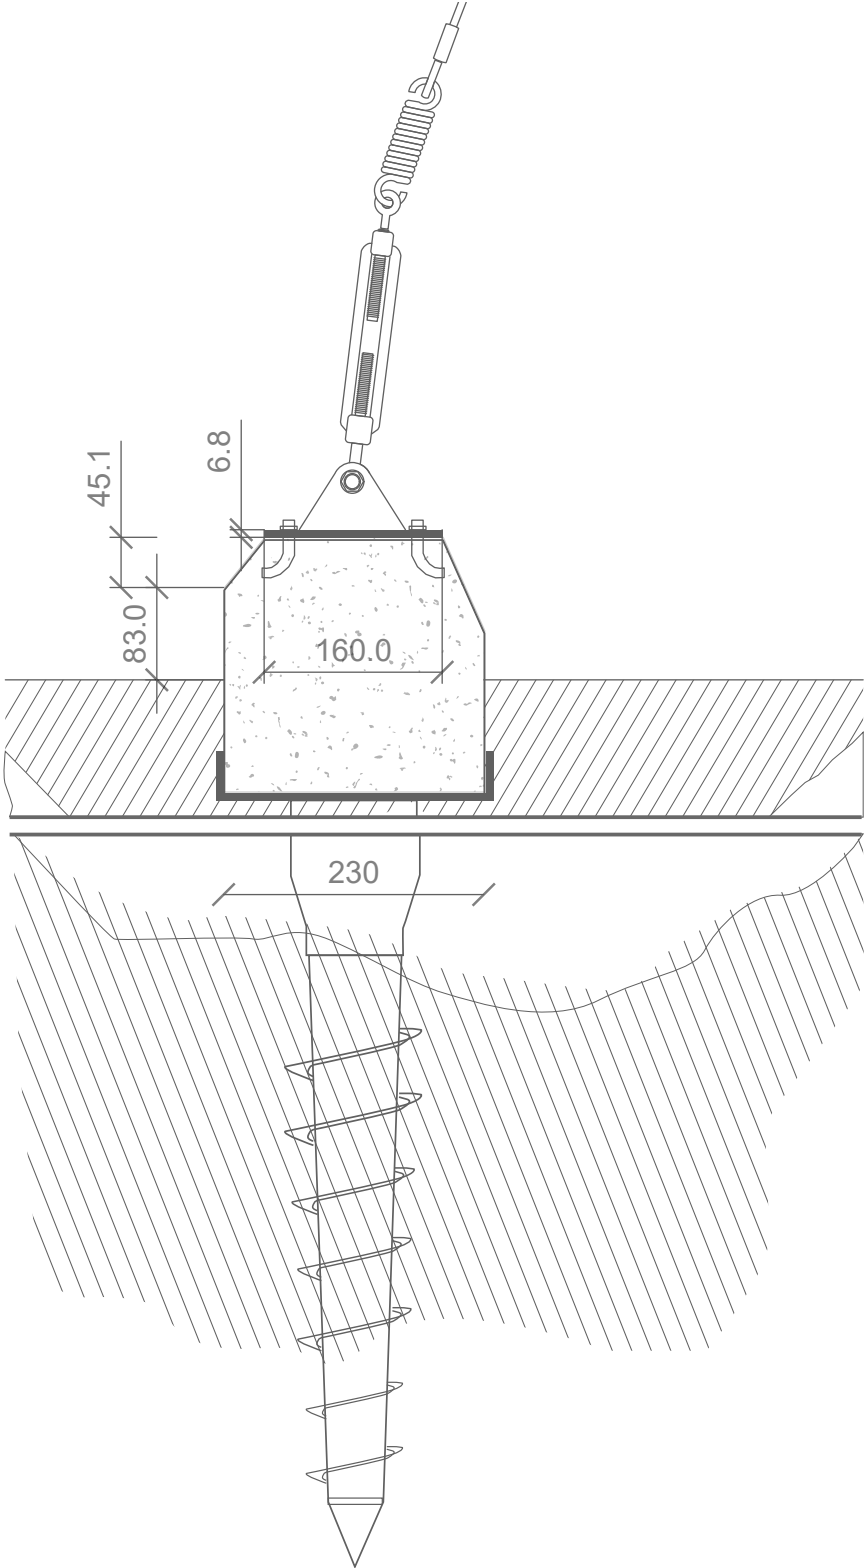


1:10

The layman's mosaic

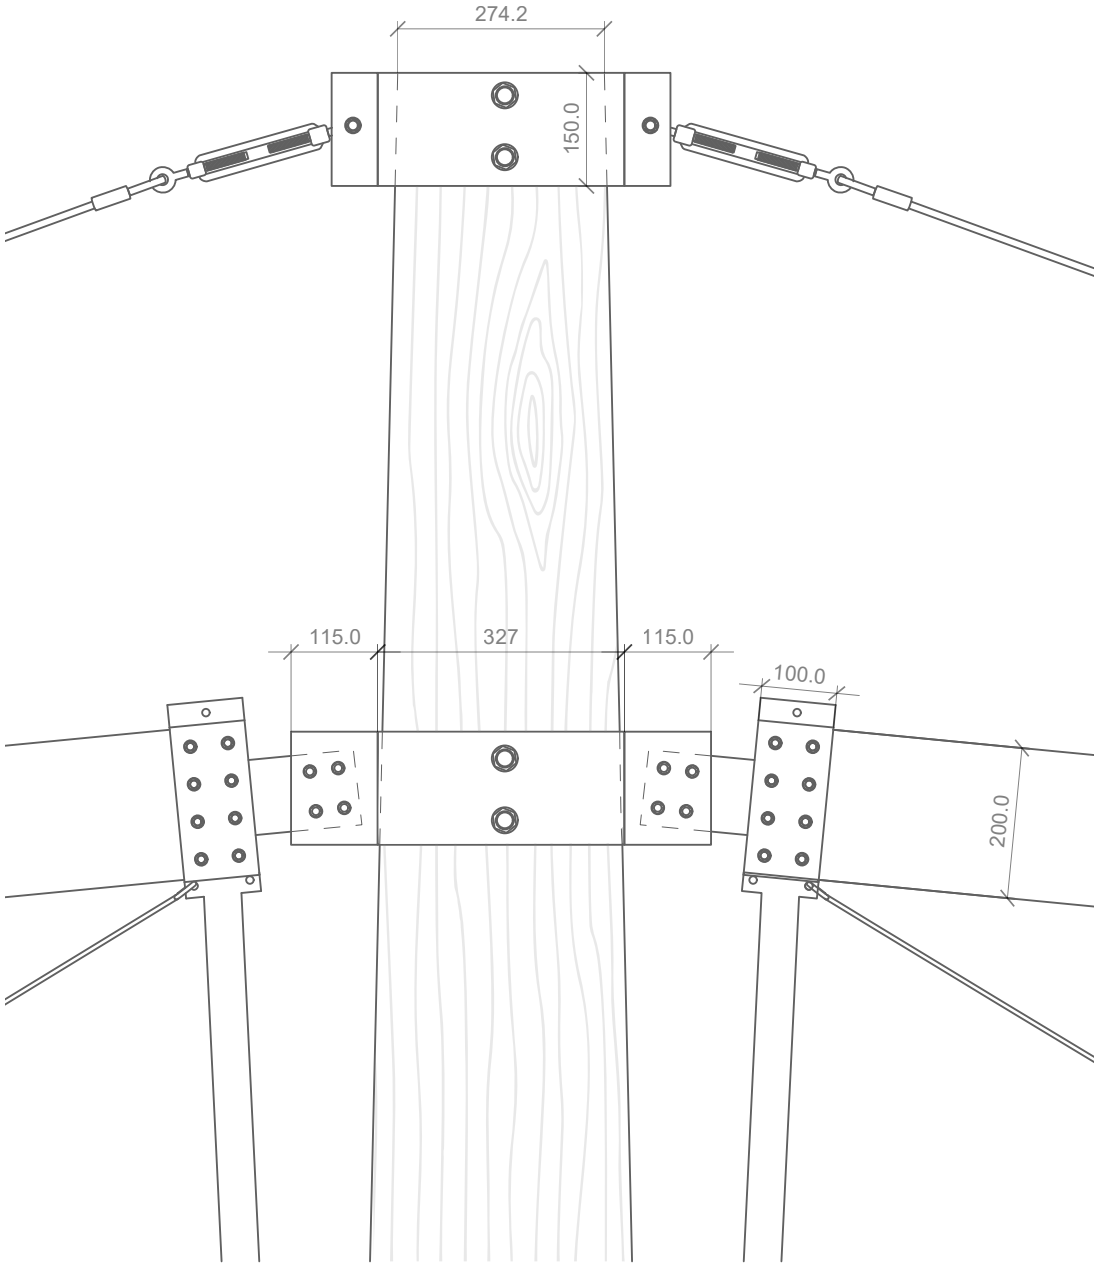


1:10

Details
Roof finish, Exploded Axonometric

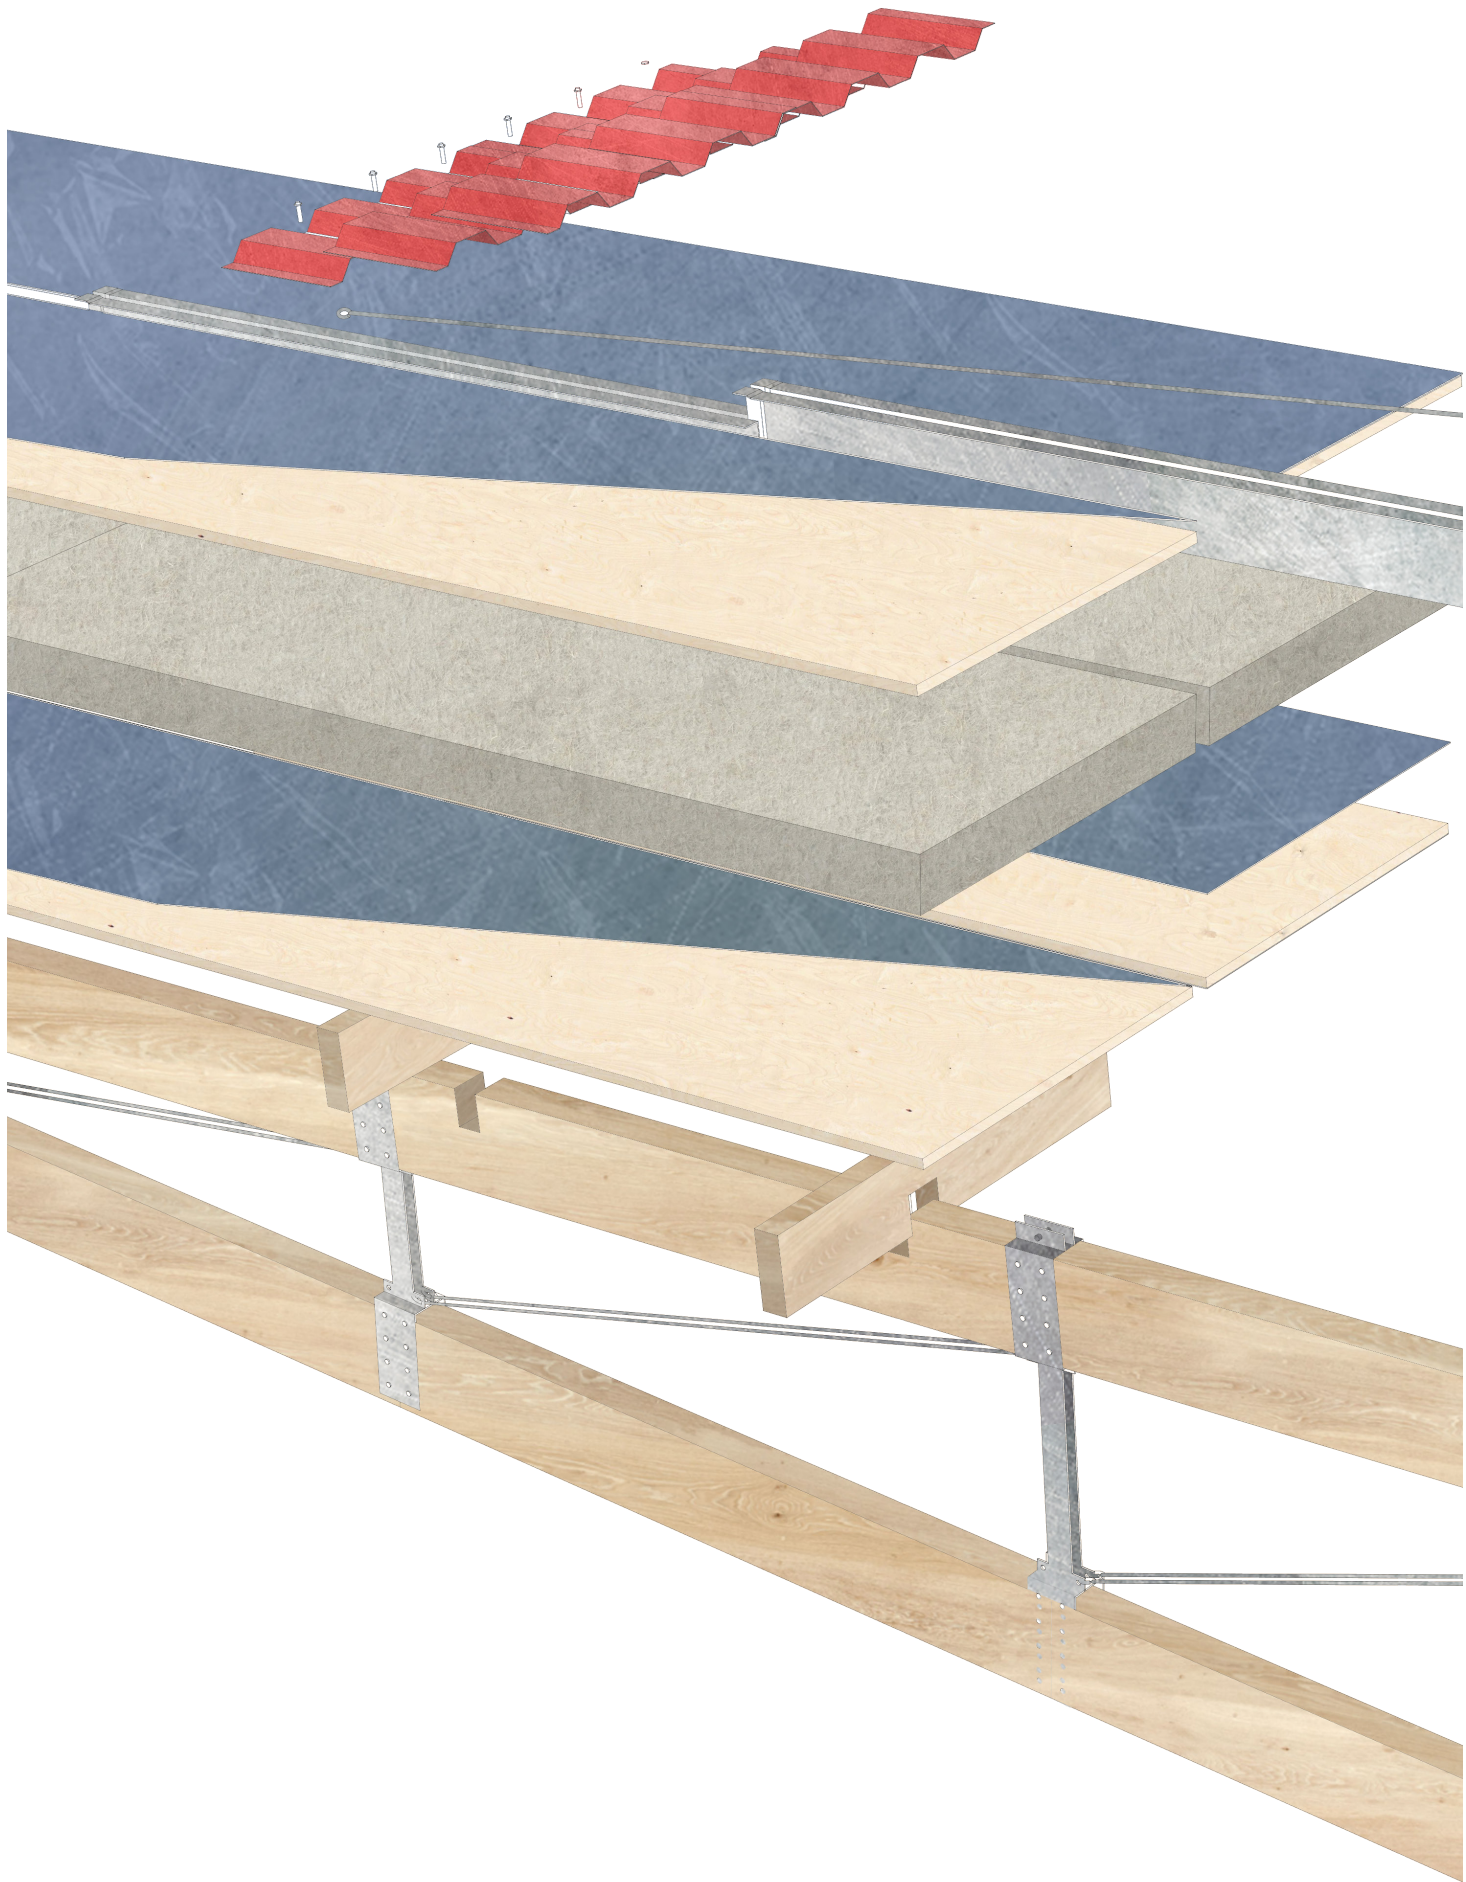


Details

Roof Finishes, 1:10

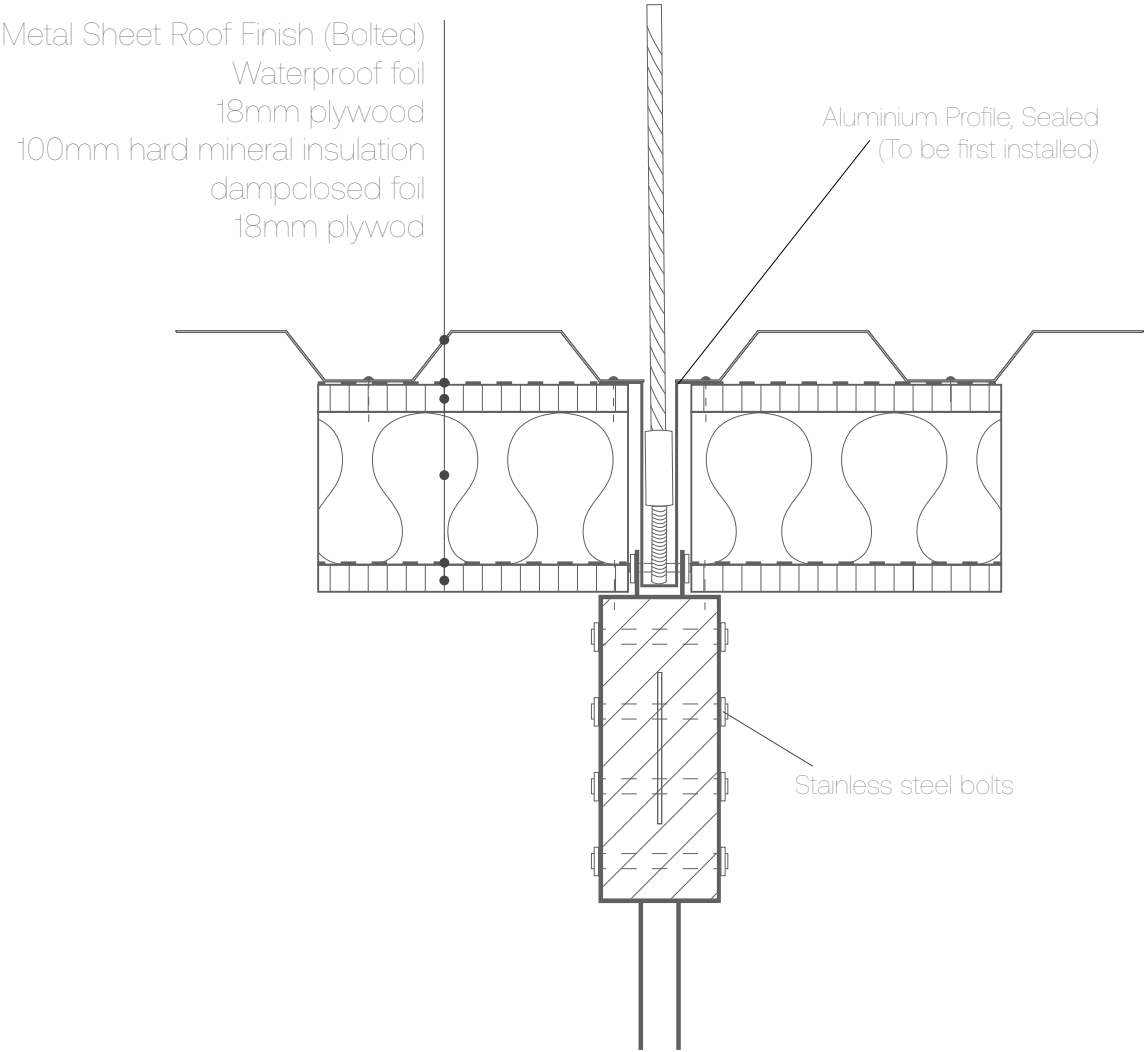

Cross Section Roof



1:5

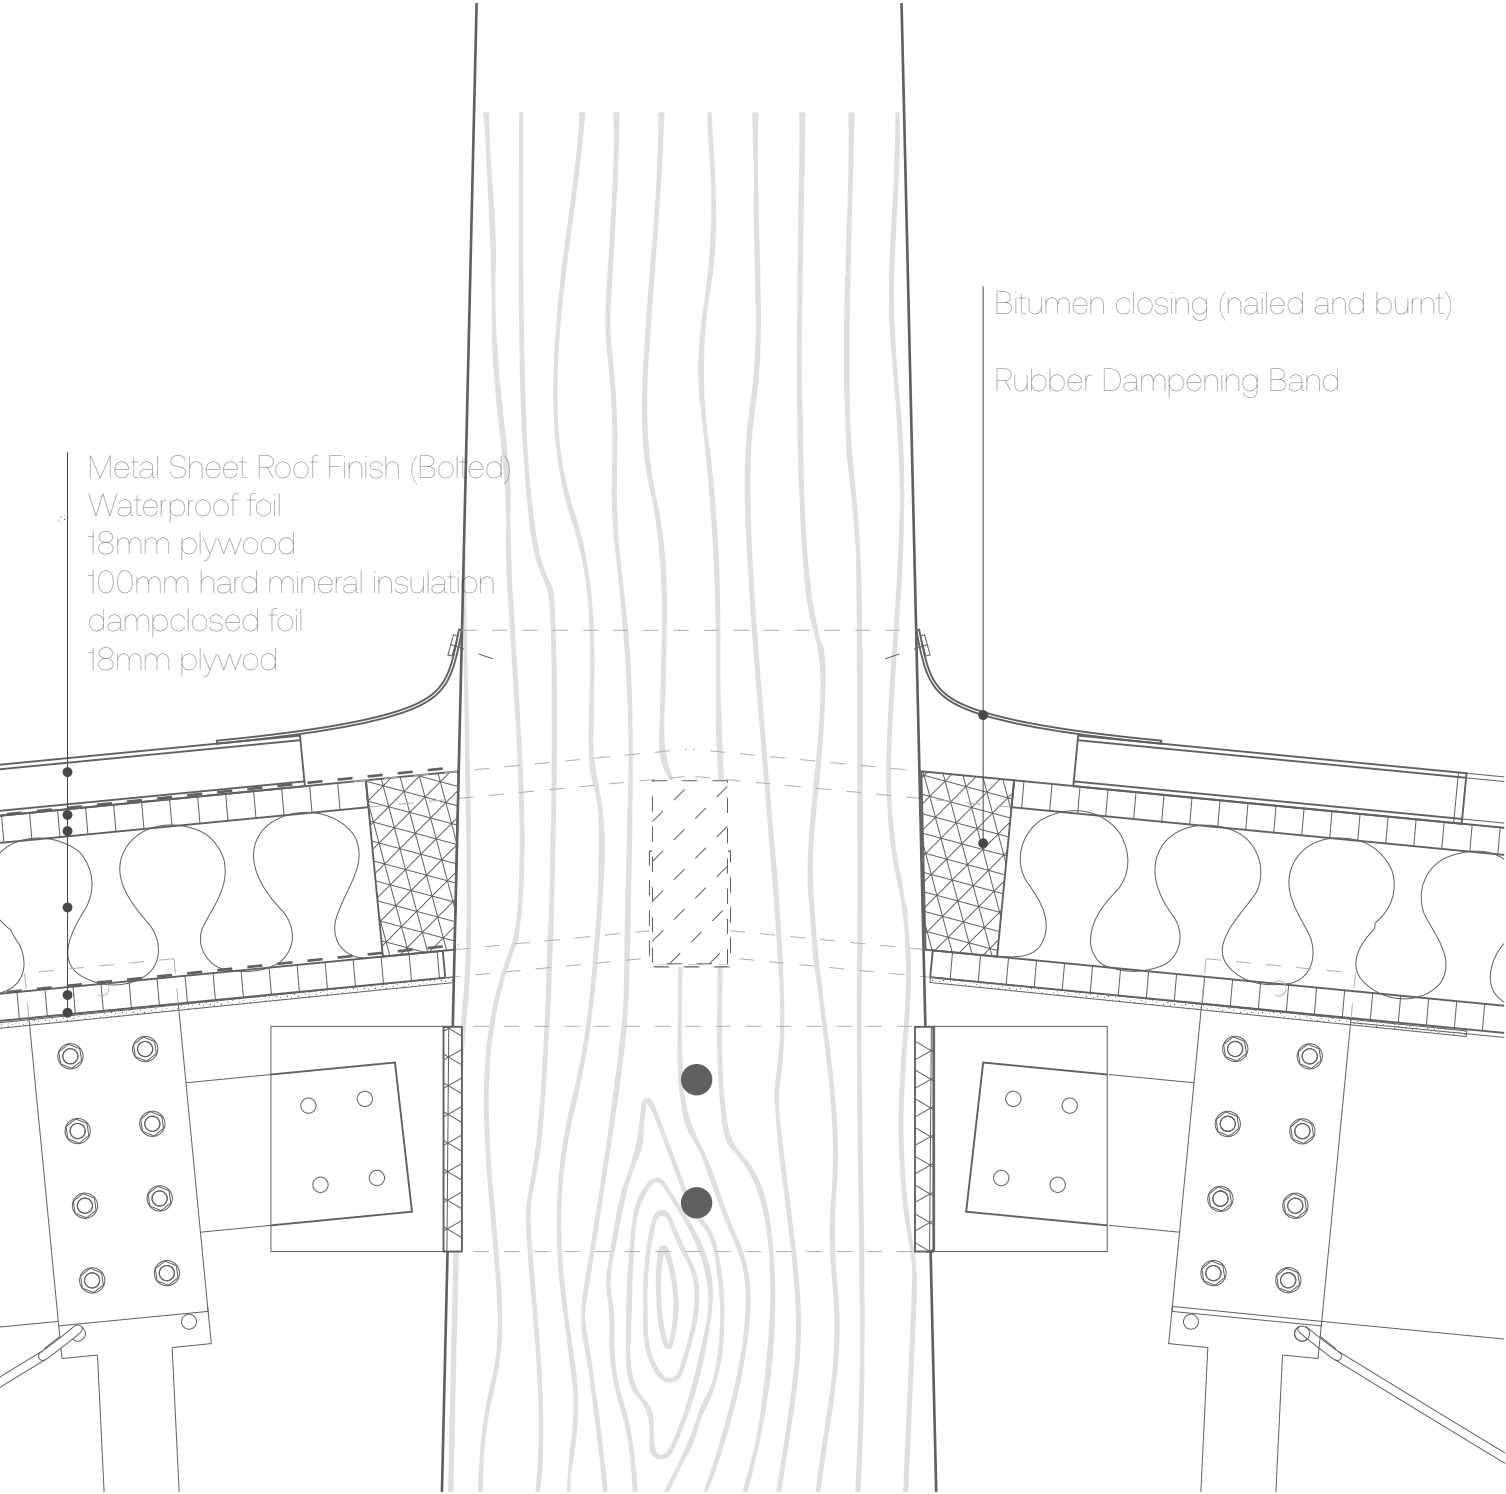

Column Section 1:5

Details


Roof - Skin Connection

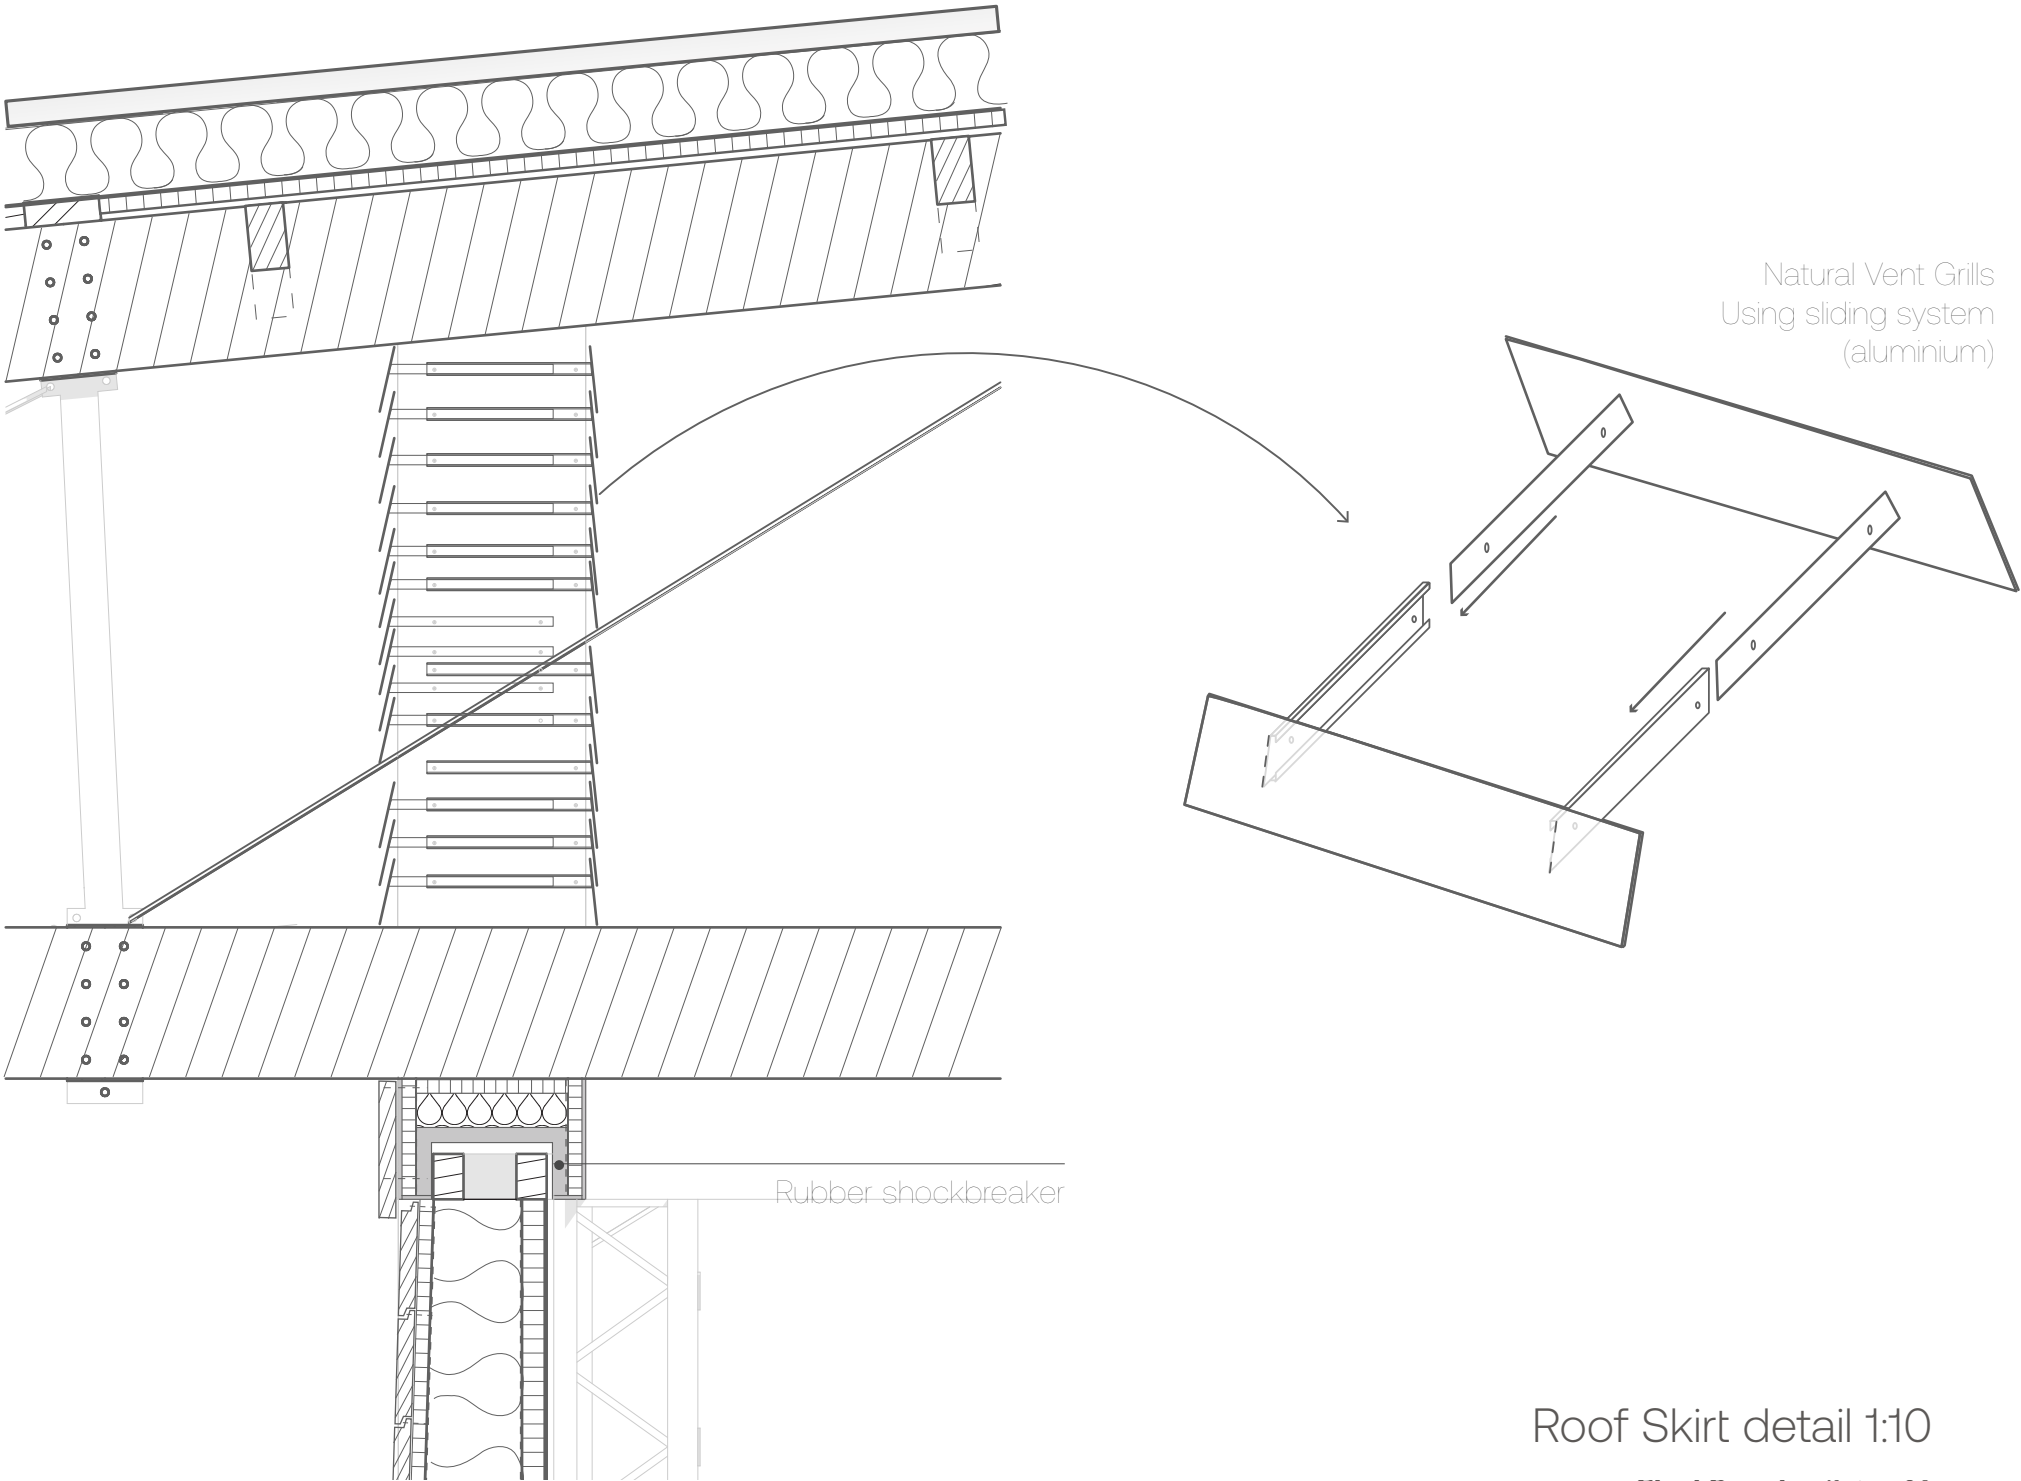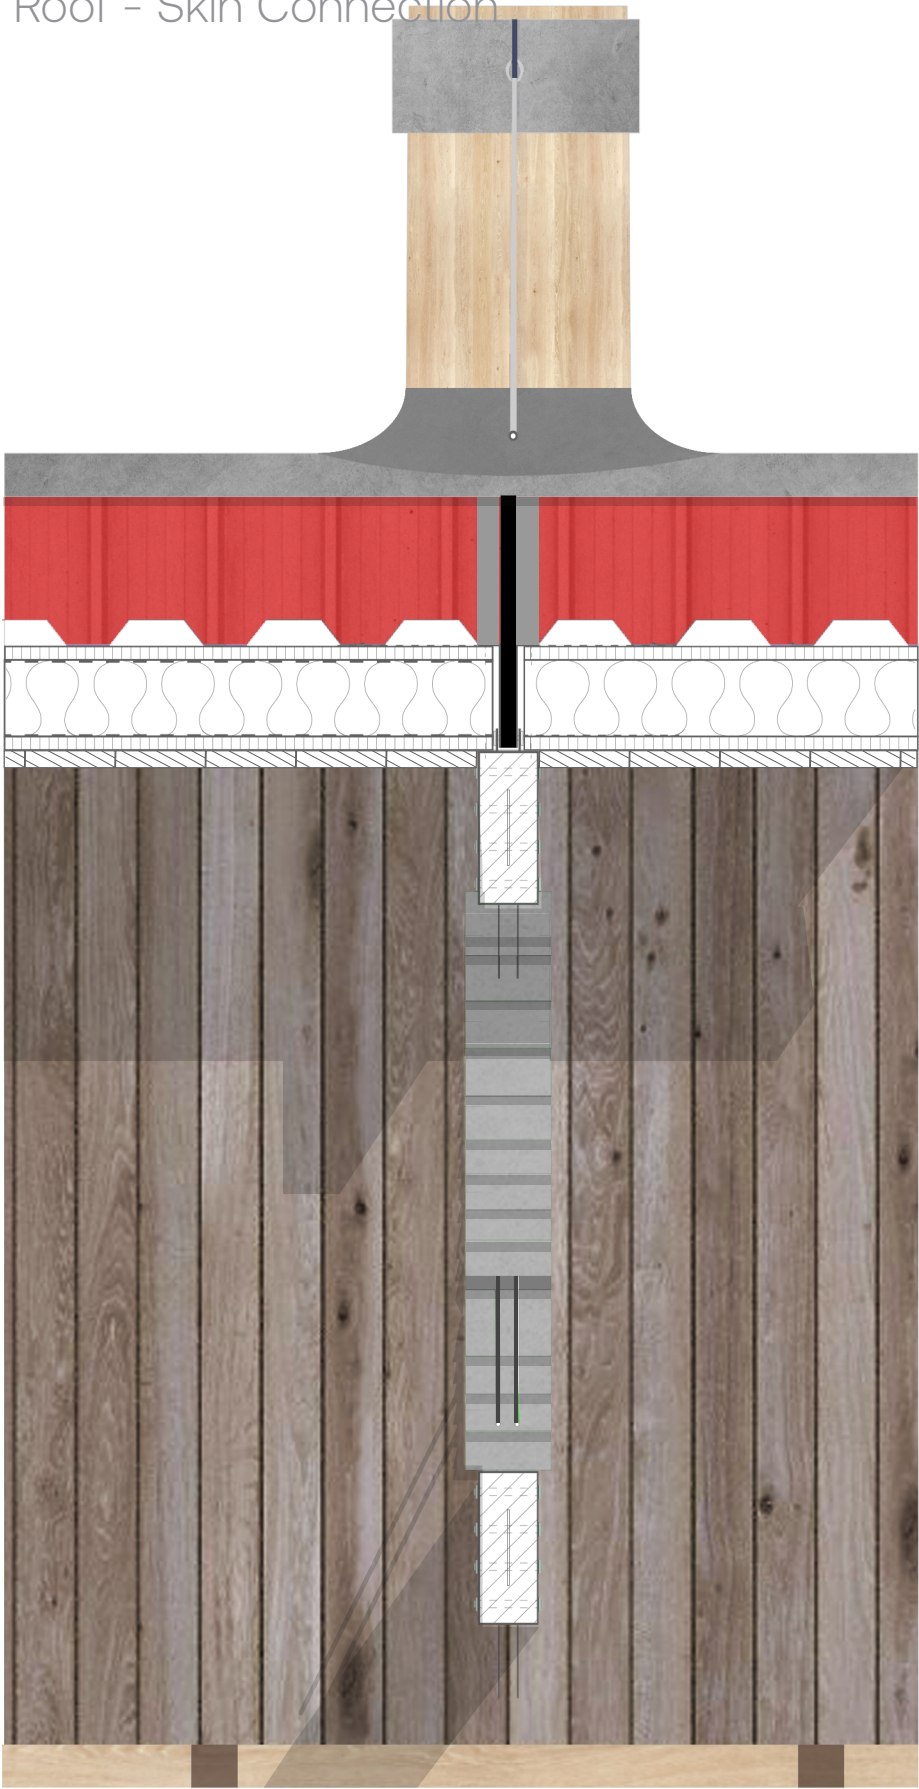


Roof Skirt detail 1:10



Details

Skin - Foundation, 1:10


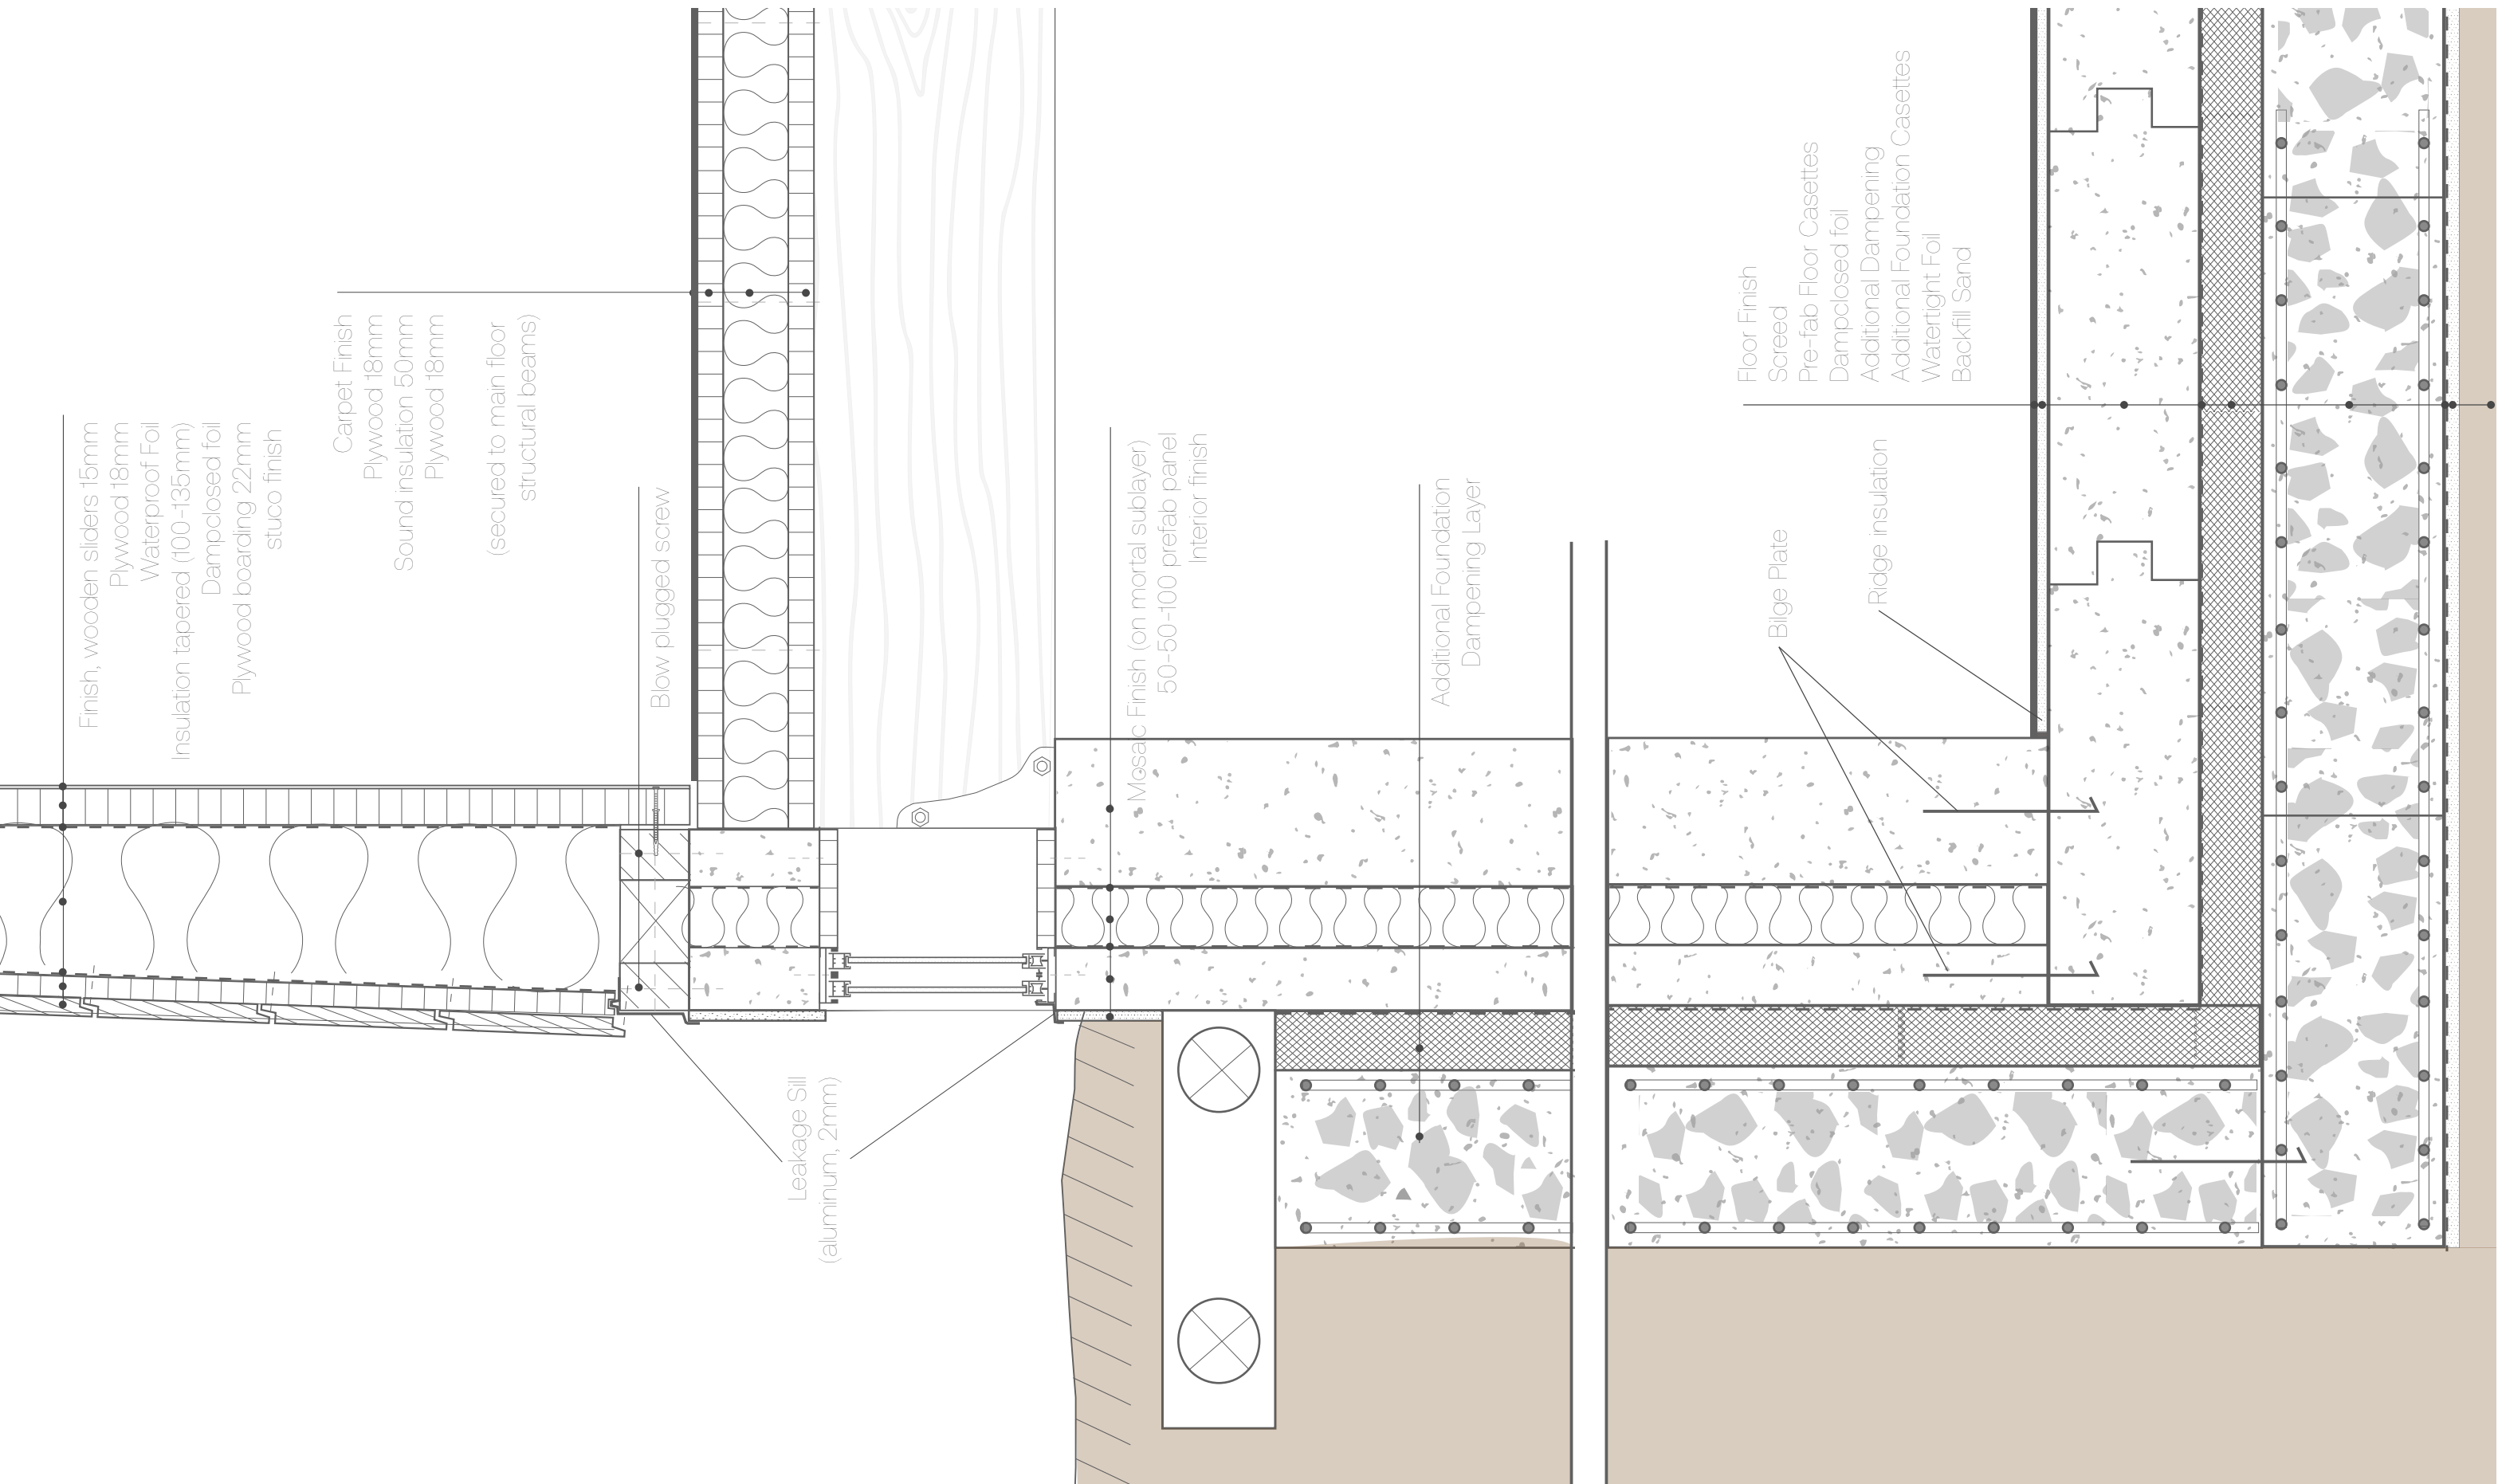


Details
Bracing System, Exploded Axonometric

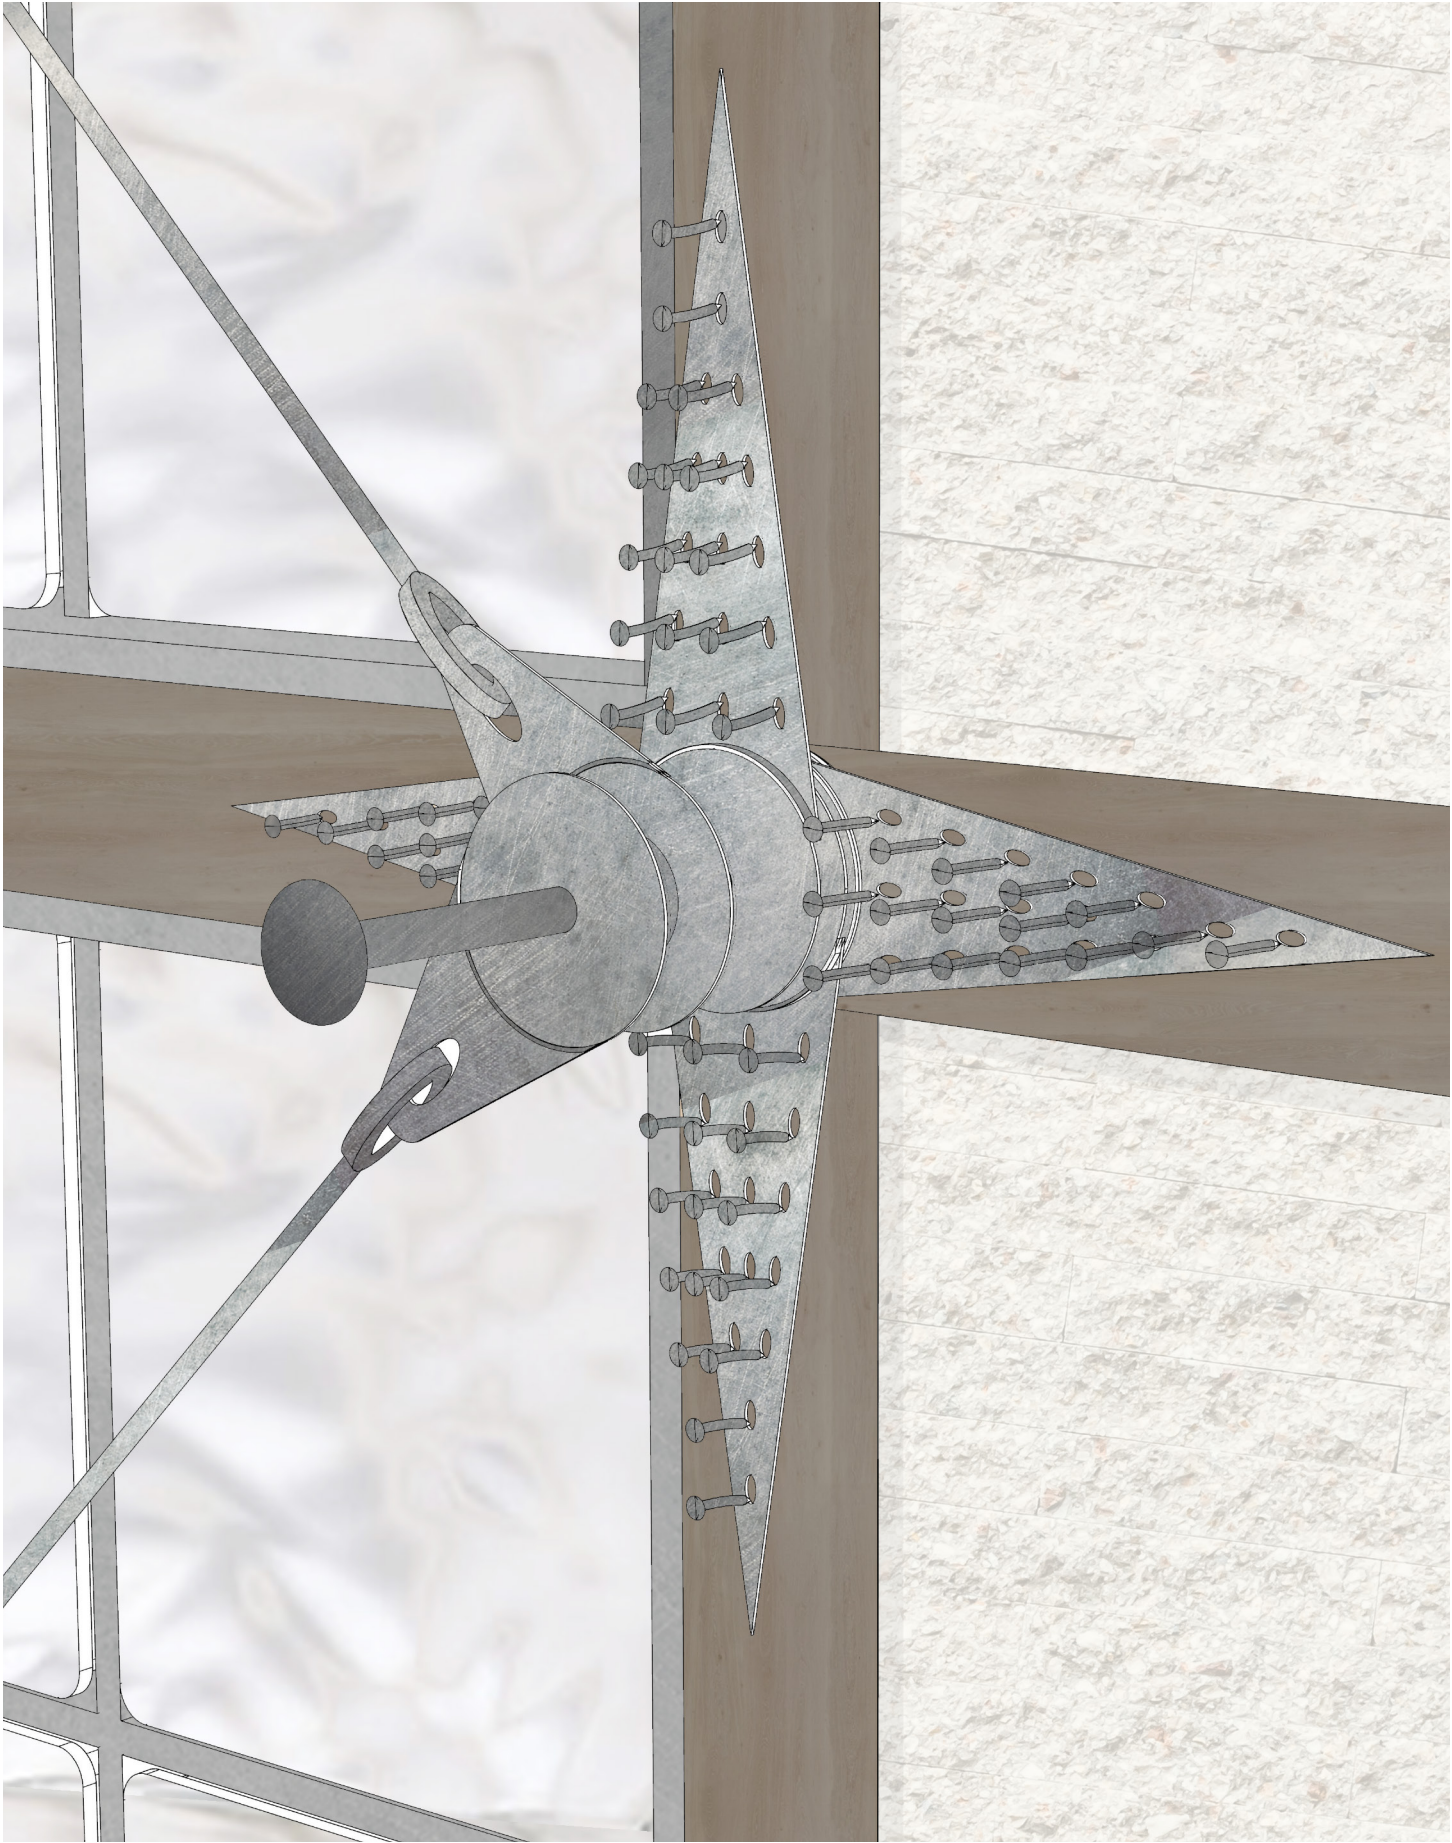


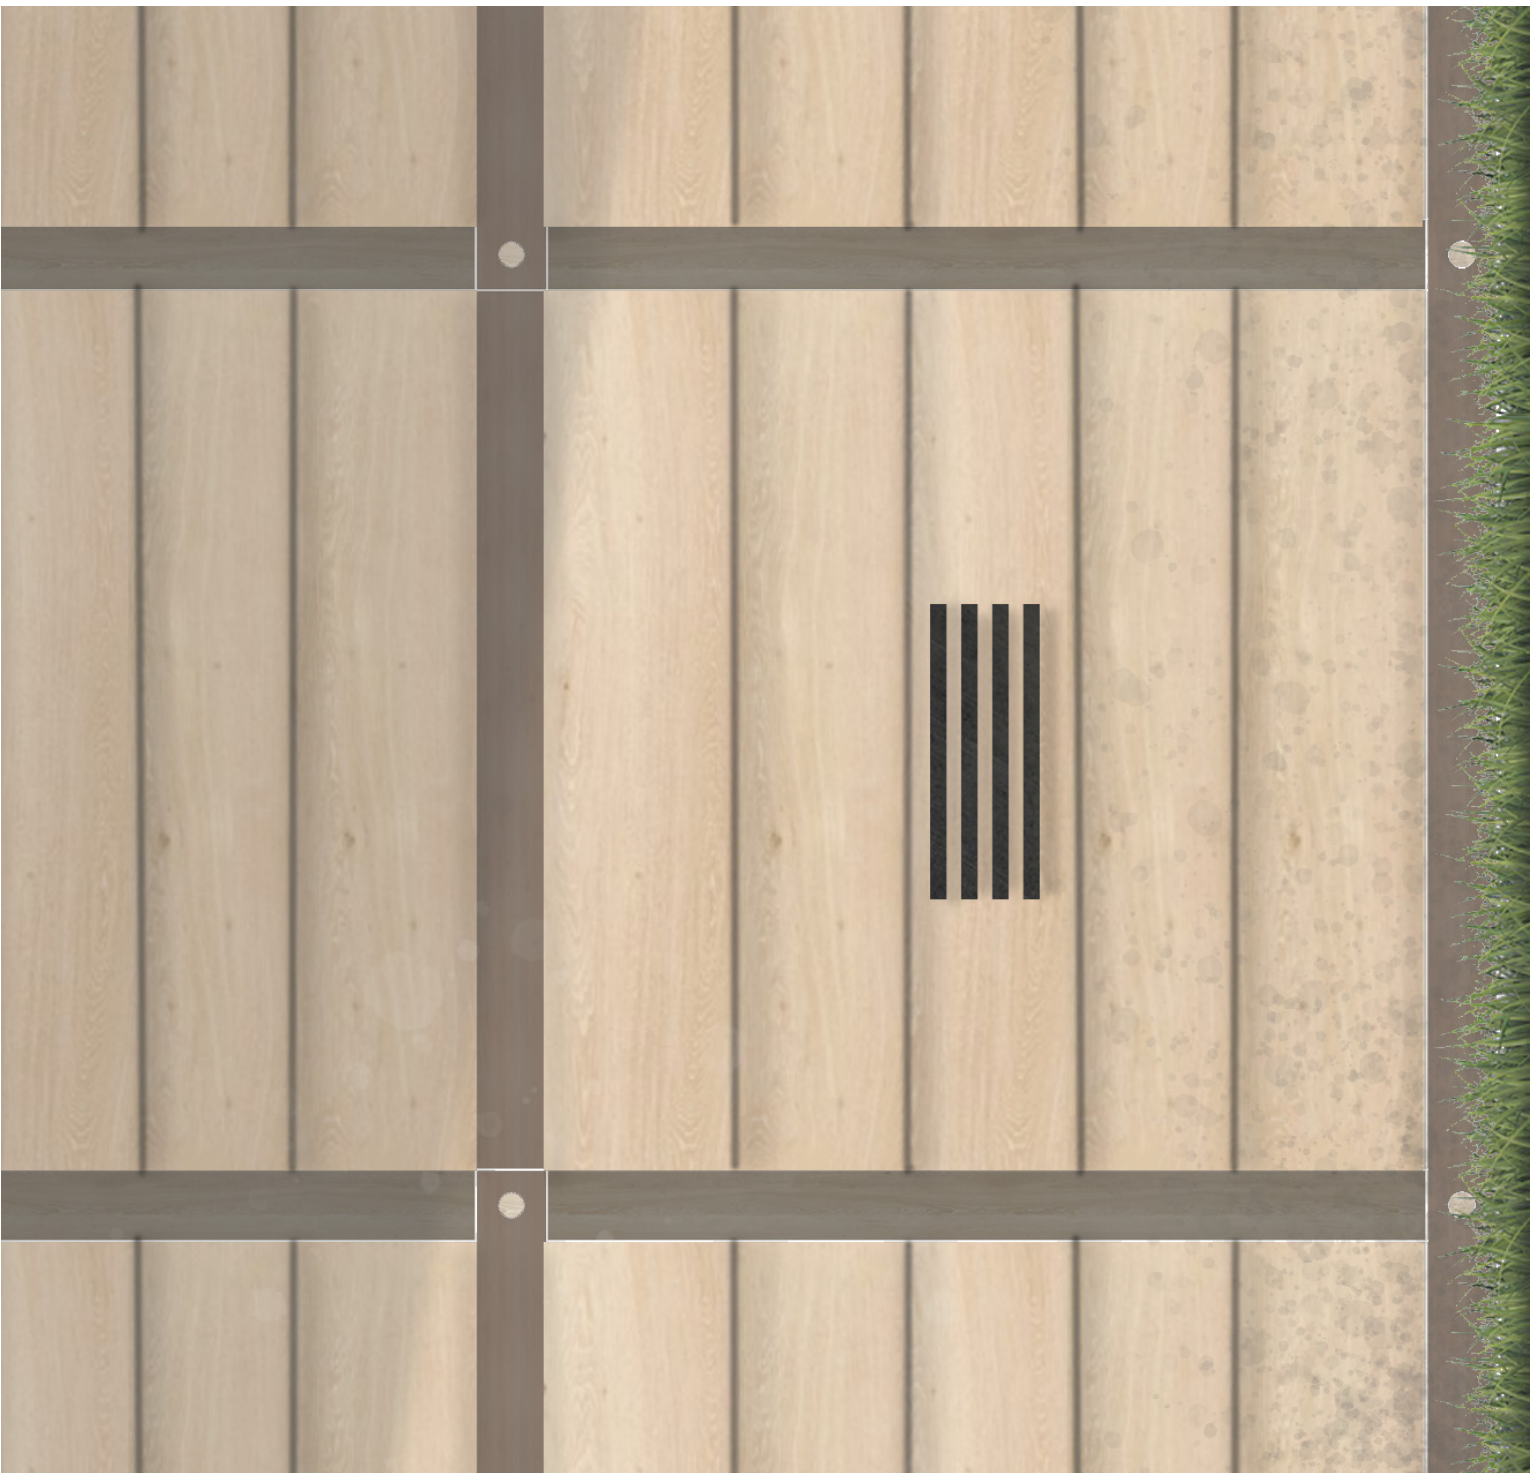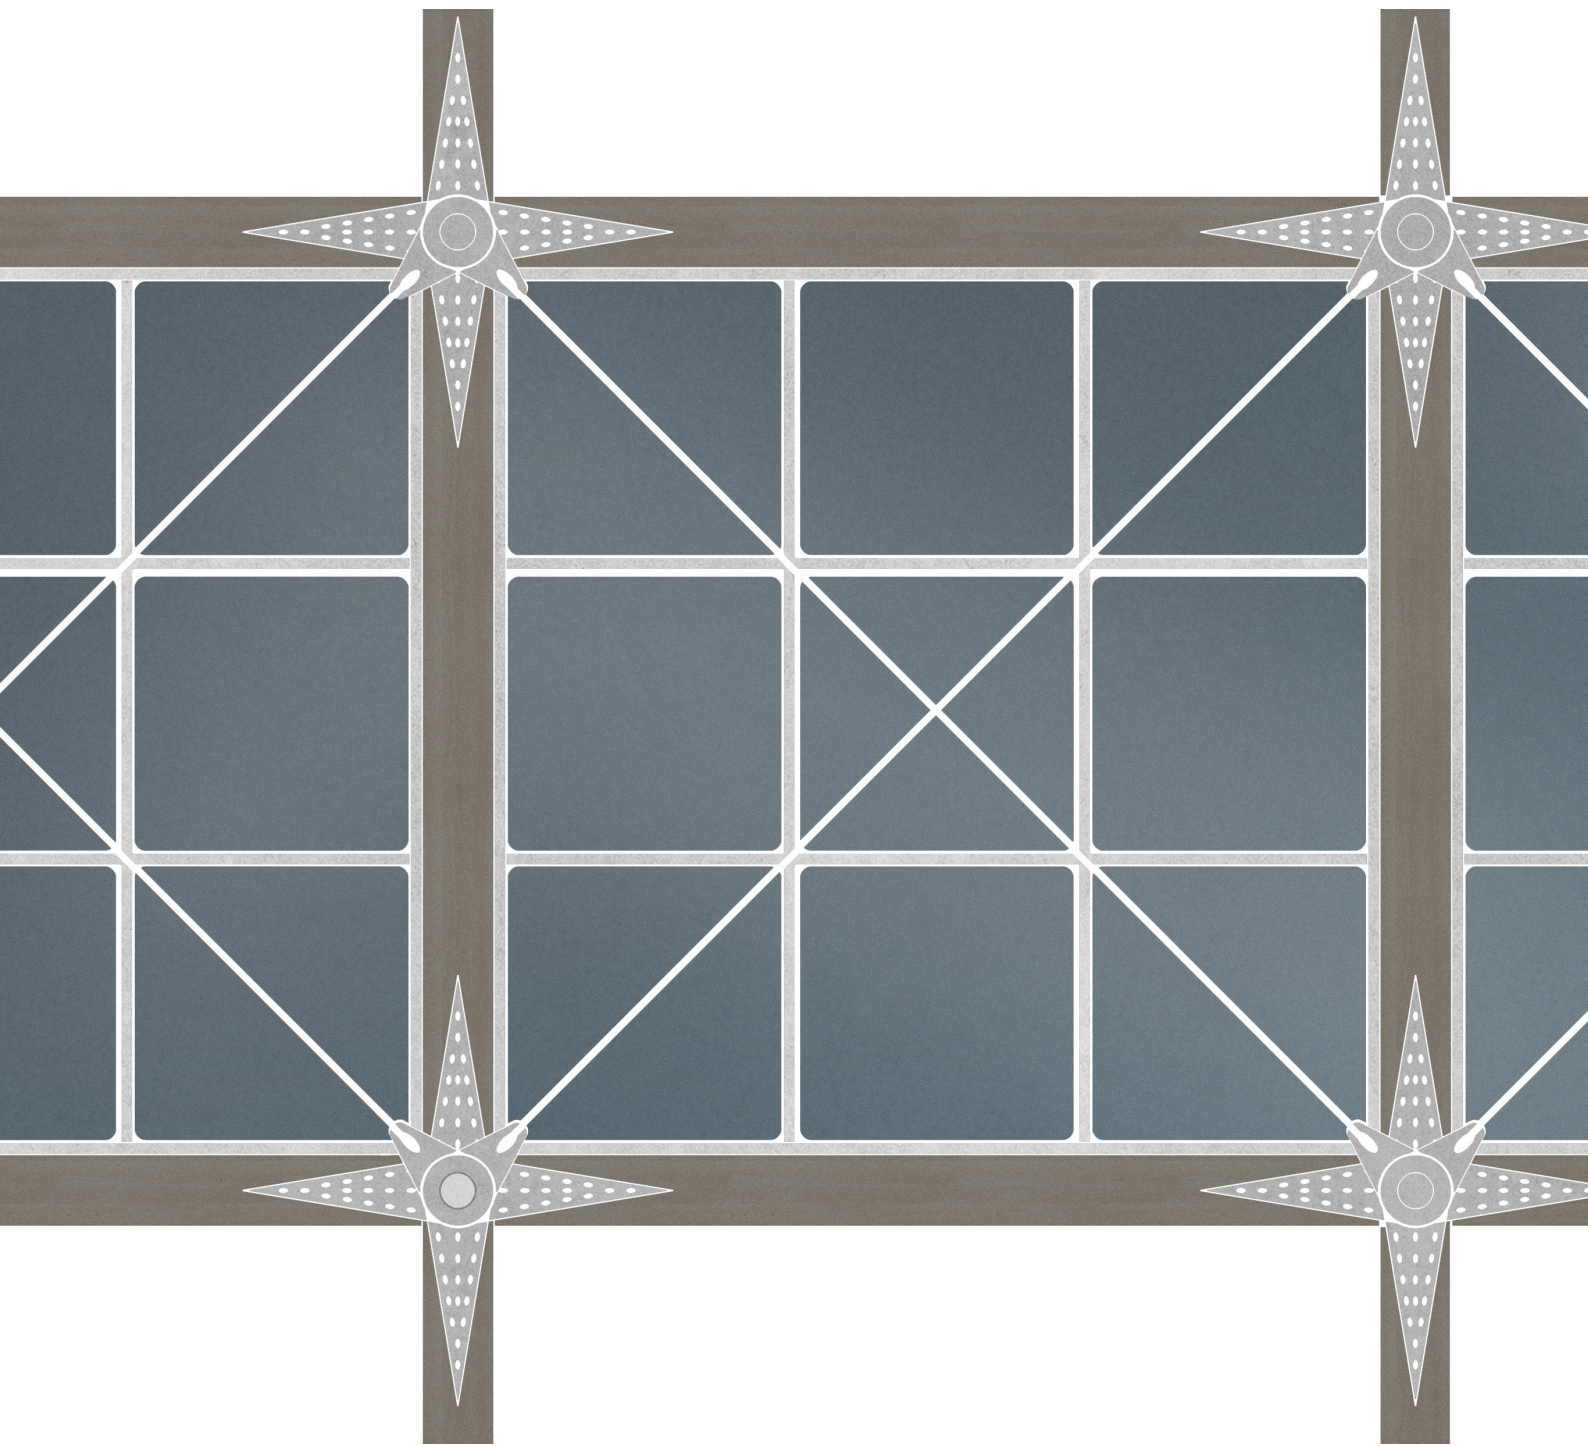

Details
Bracing system no.2

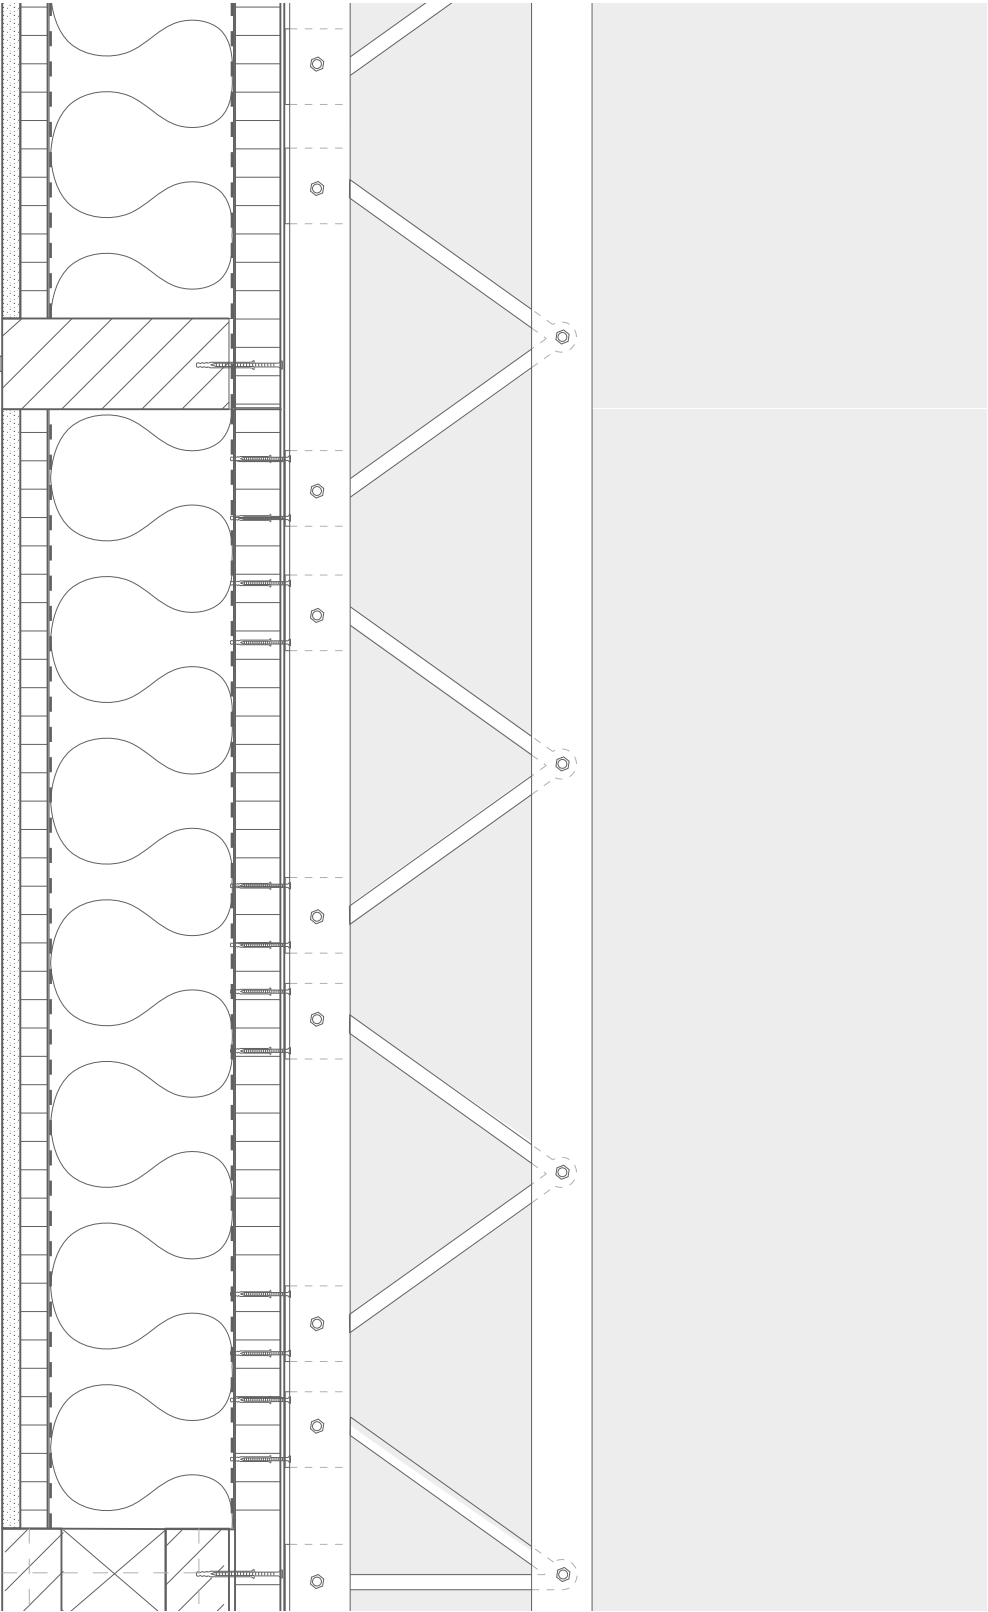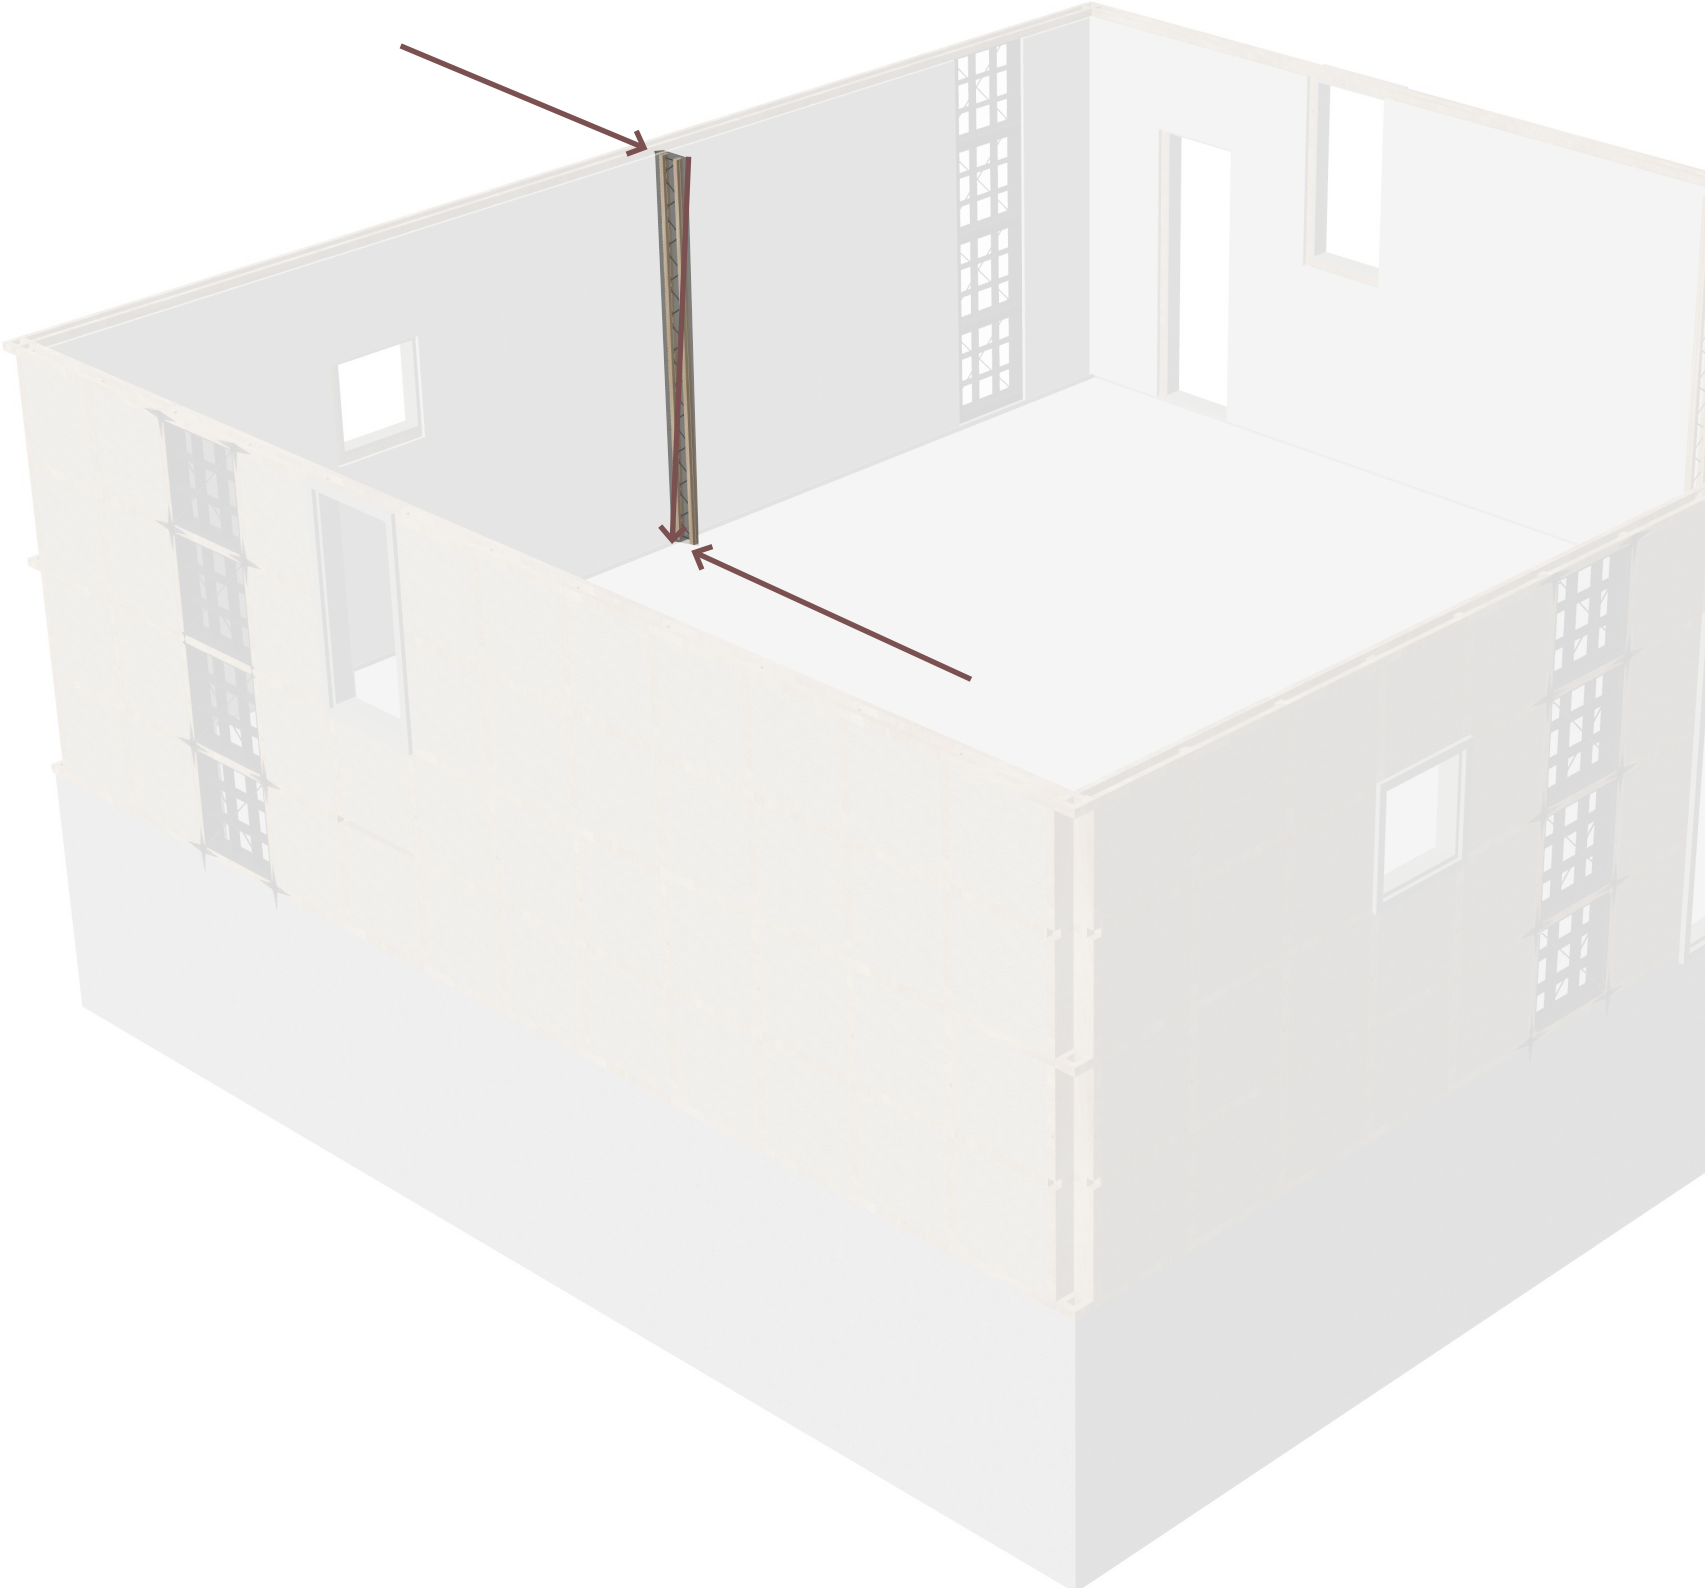



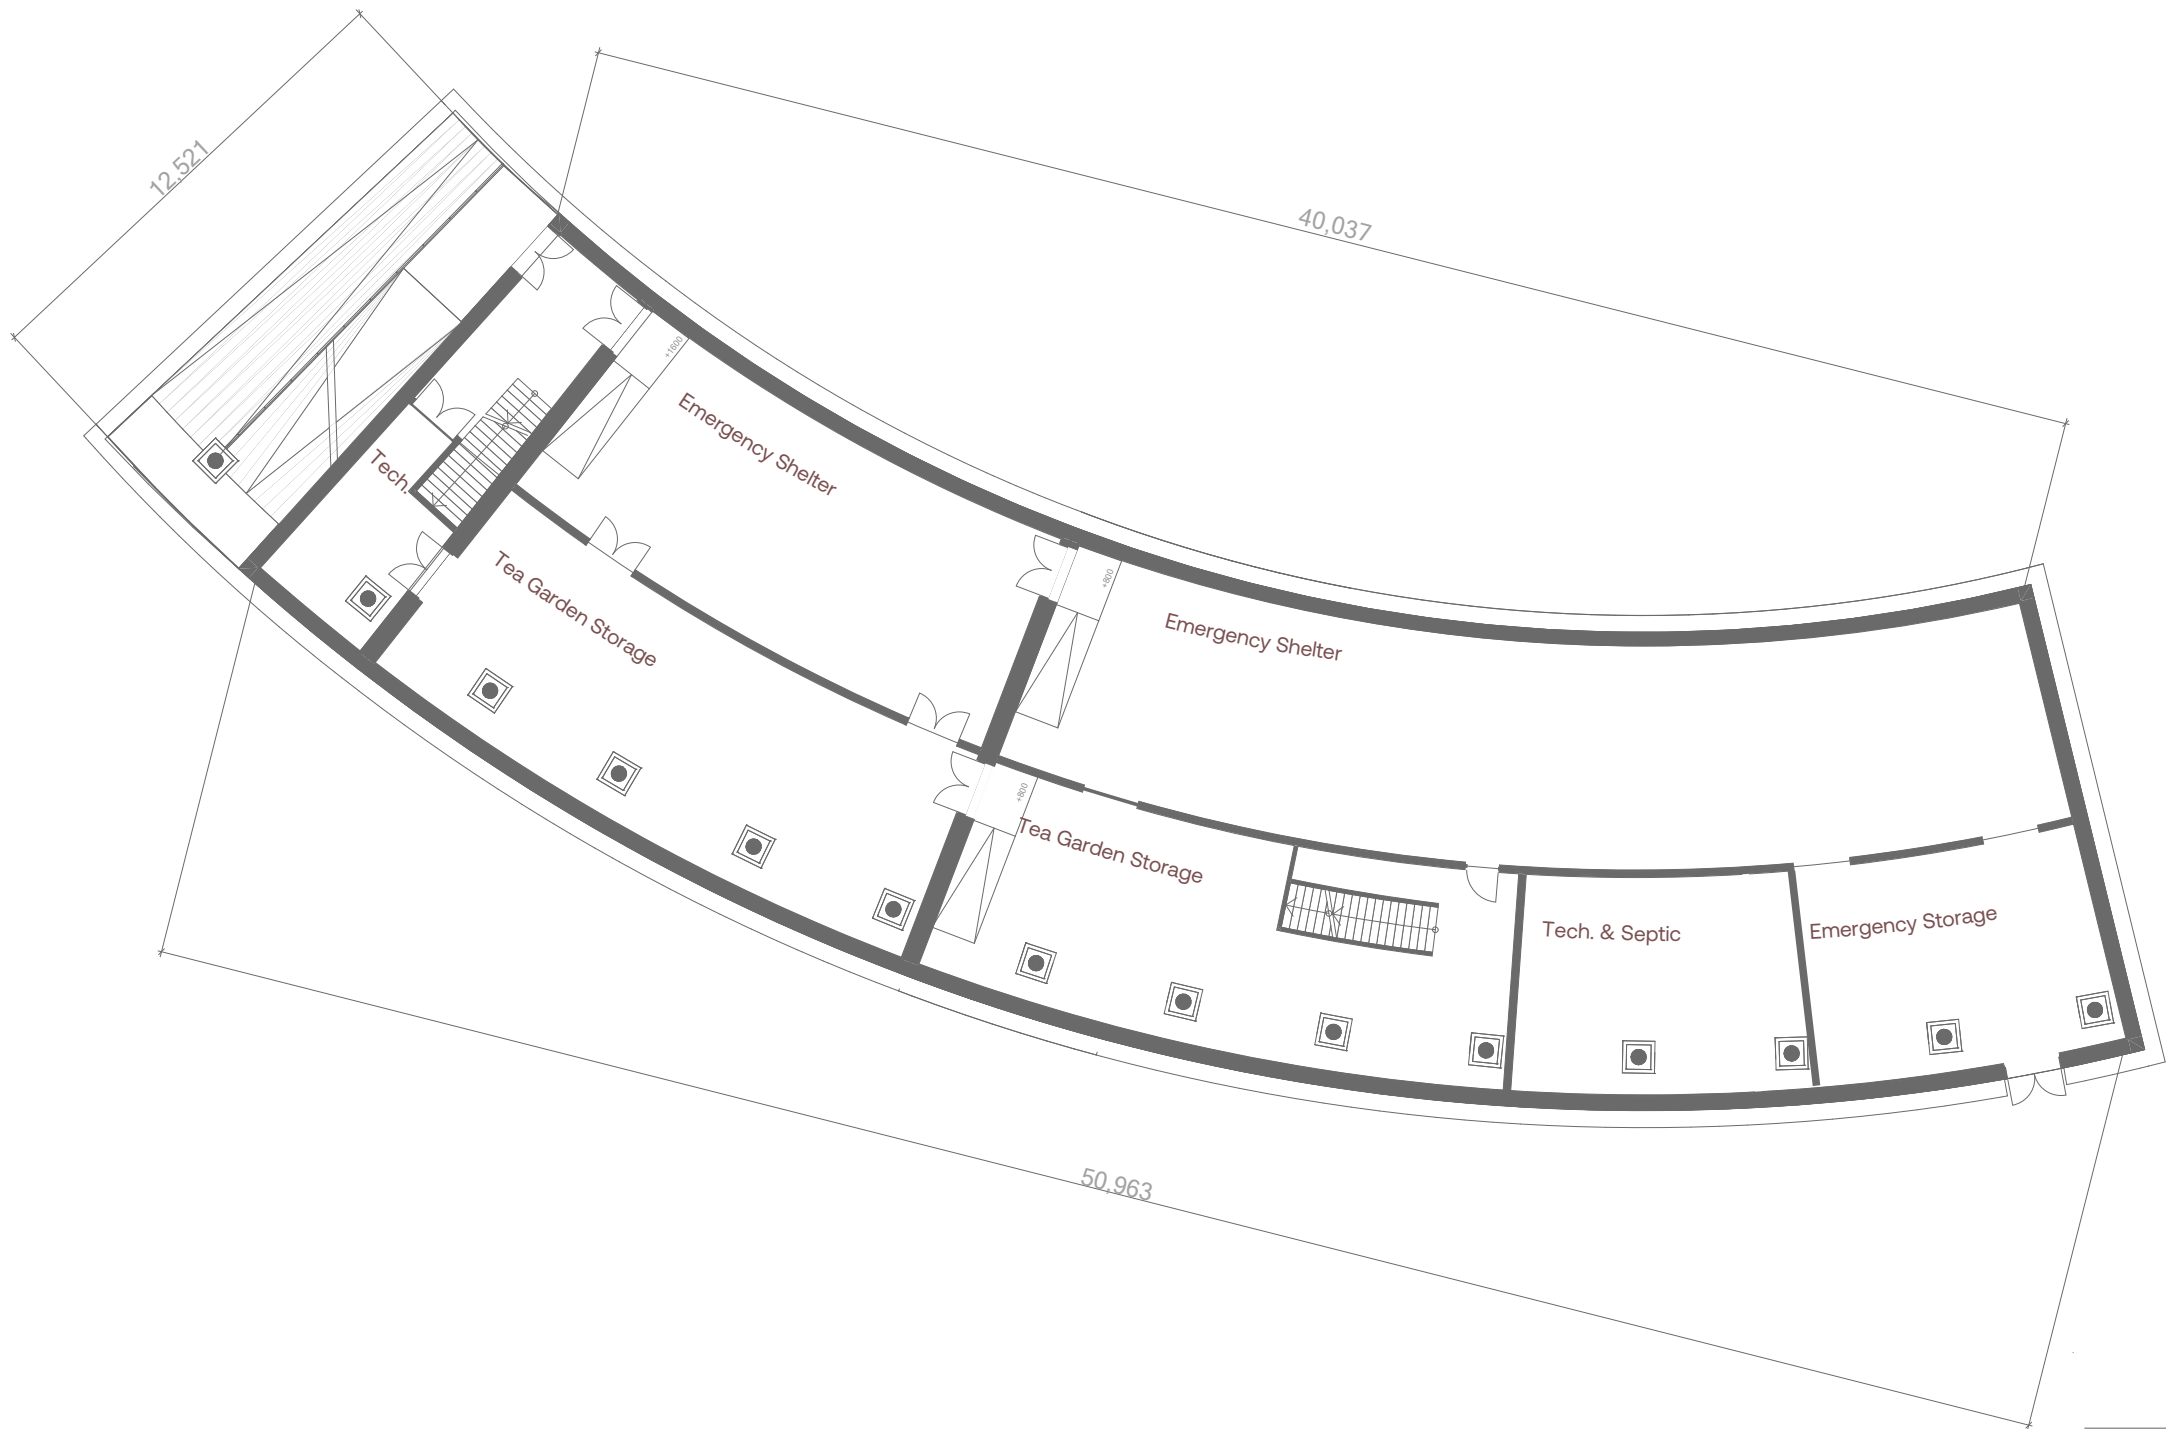


Compass no. 1
Çay Bahçesi (Tea Garden)
Sub-ground Floor Plan
1:200


Tea Garden + Health Centre



Elaboration
Tea Garden + Health Centre

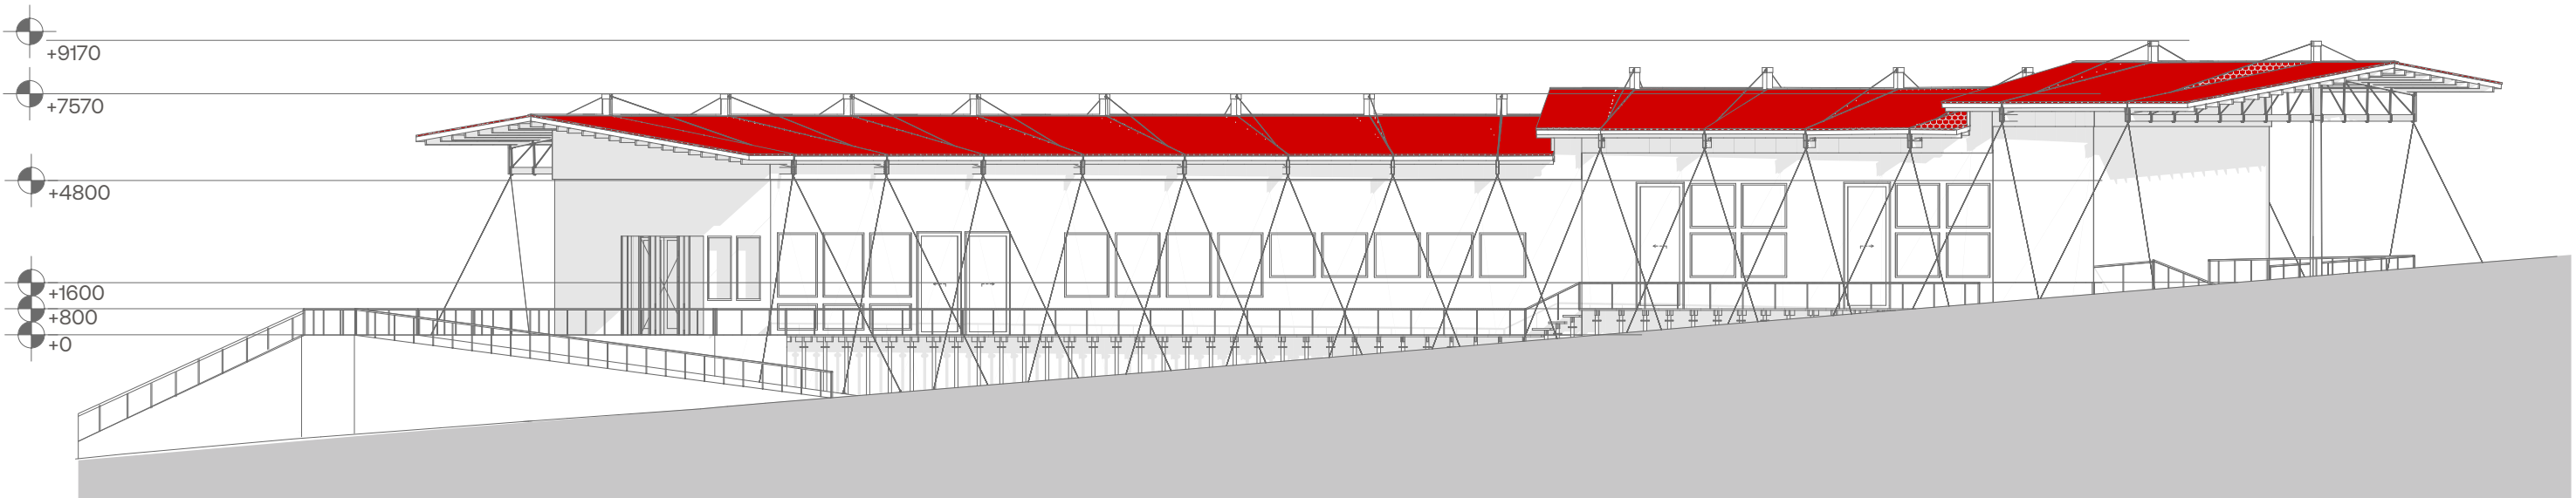


Compass no. 1
Çay Bahçesi (Tea Garden)
North Elevation
1:200

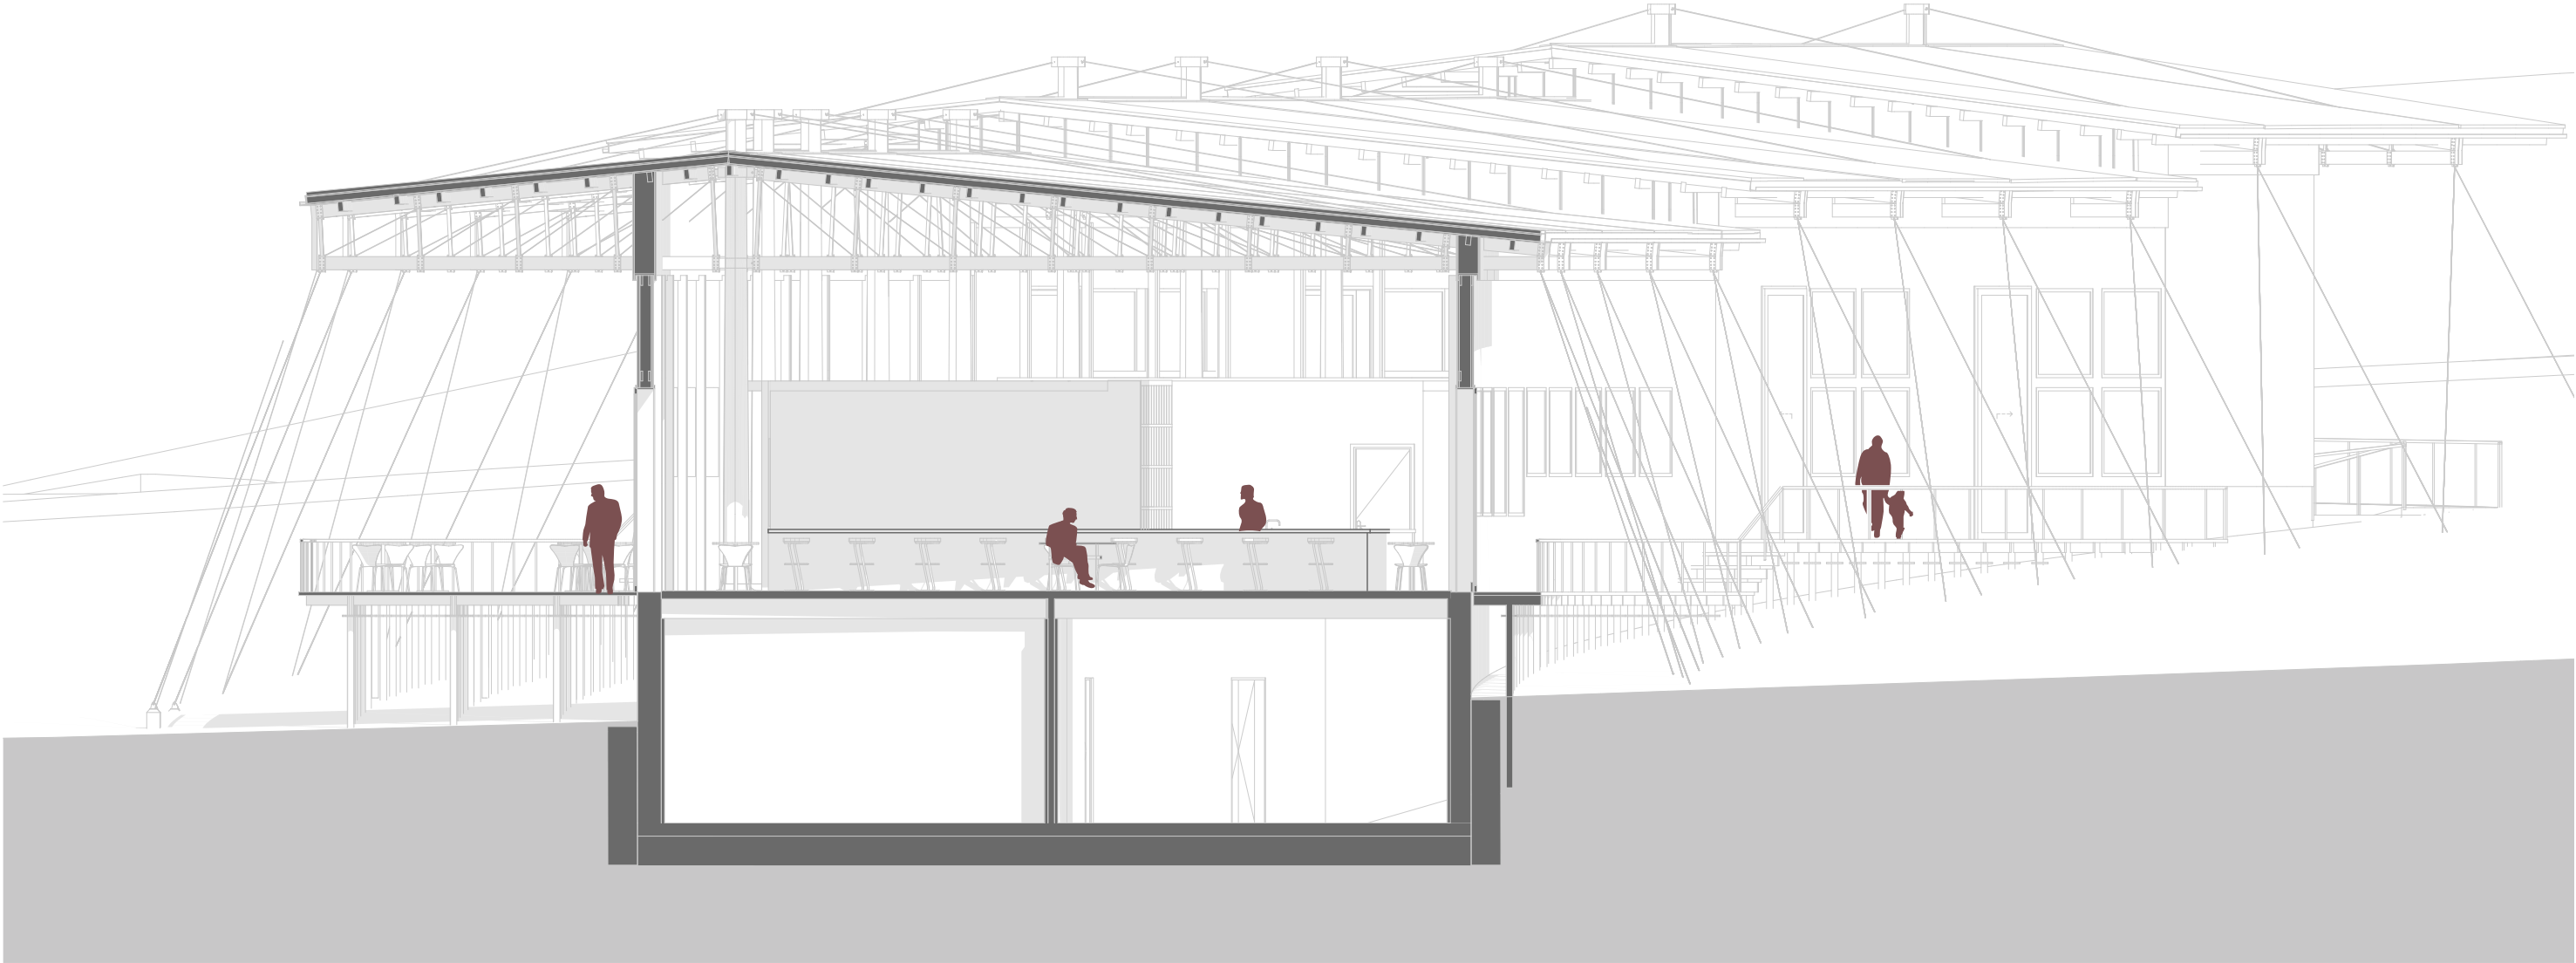

Compass no. 1
Çay Bahçesi (Tea Garden)
Section
1:100



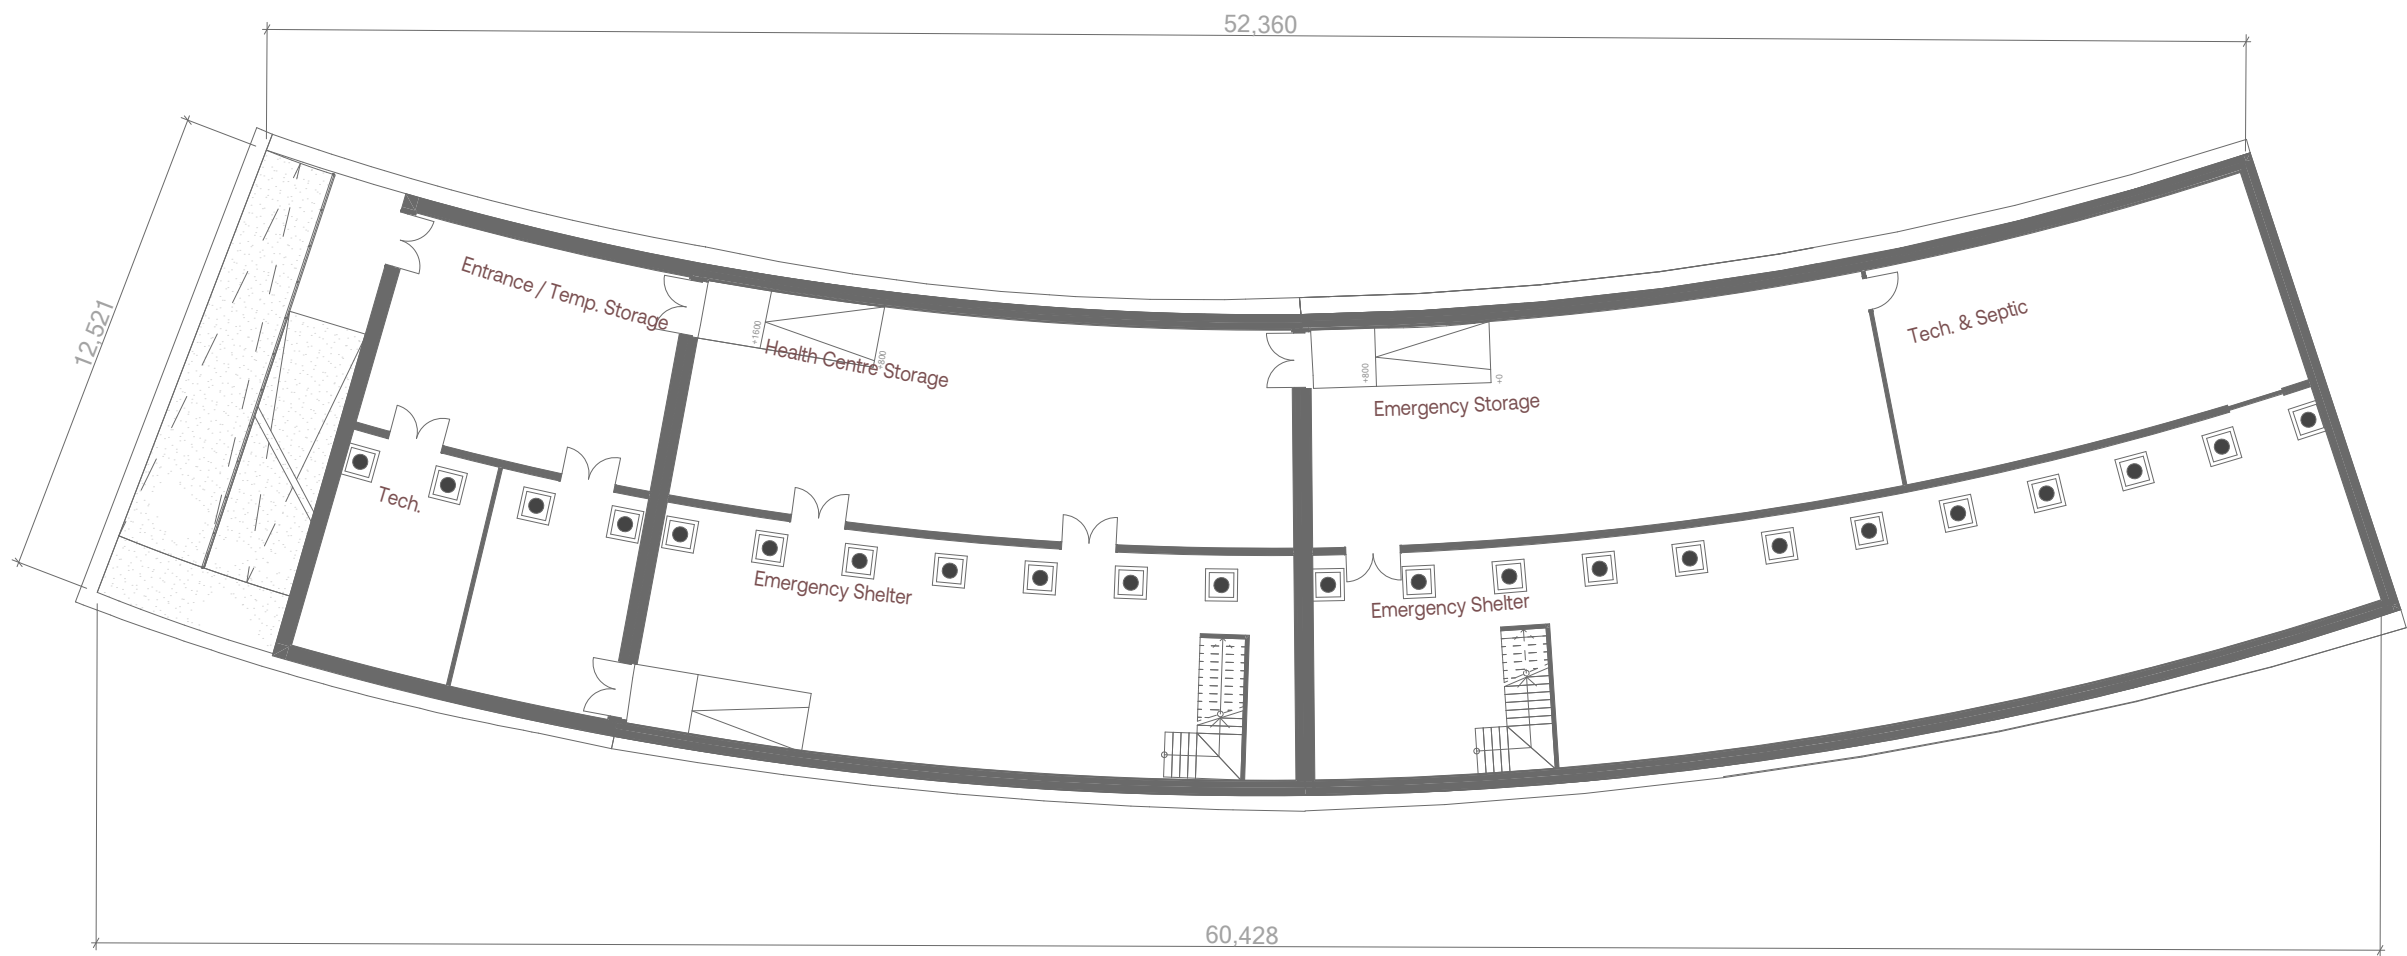


Compass no. 1
Darüşşifa (Health Centre)
Sub-Ground Floor Plan
1:200

Elaboration


Tea Garden + Health Centre



Compass no. 1
Darüşşifa (Health Centre)
Ground Floor Plan
1:200

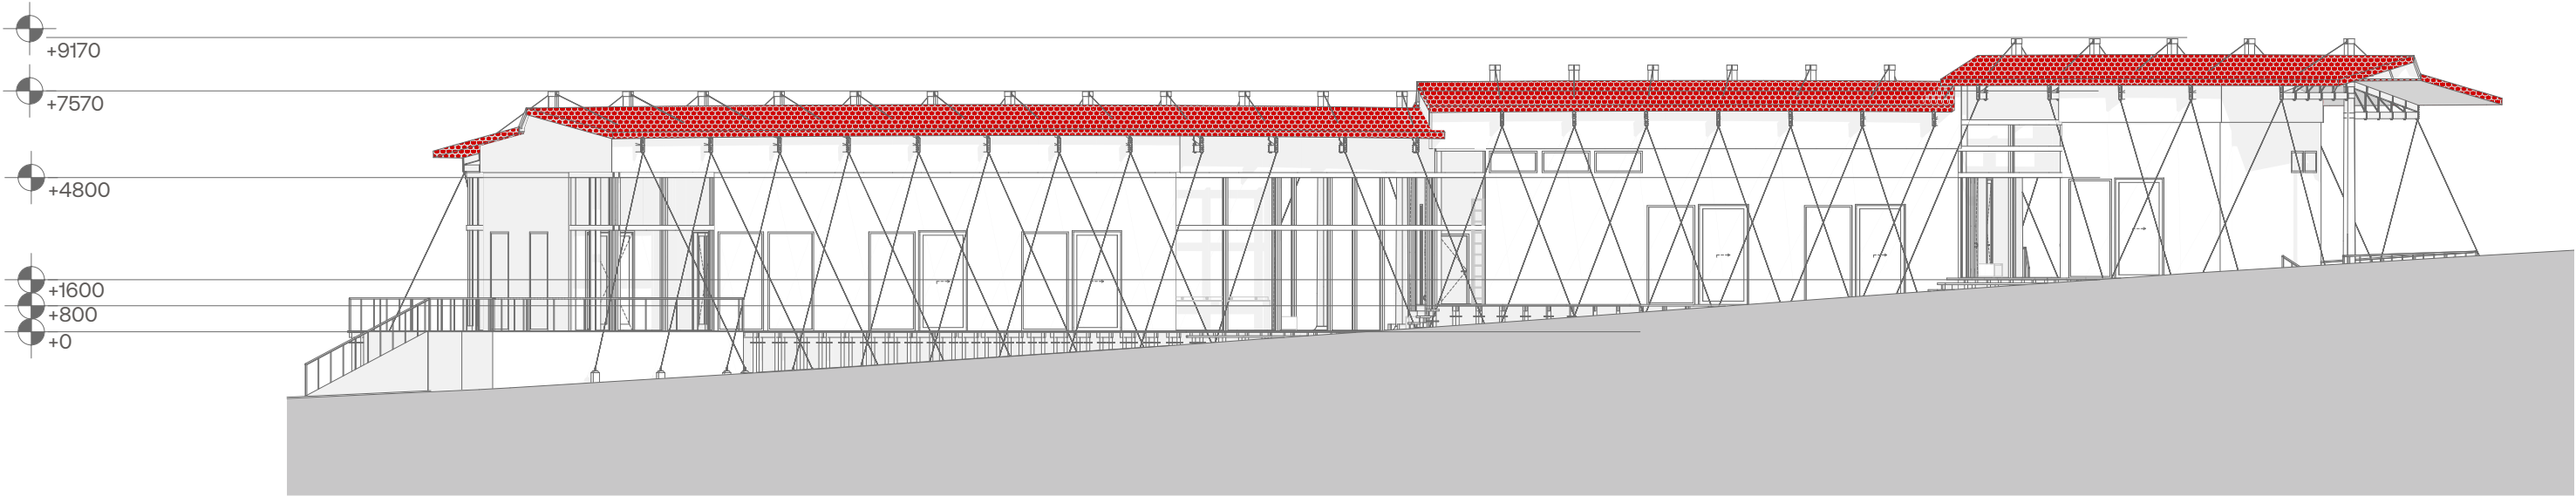

Compass no. 1
Darüşşifa (Health Centre)
North Elevation
1:200

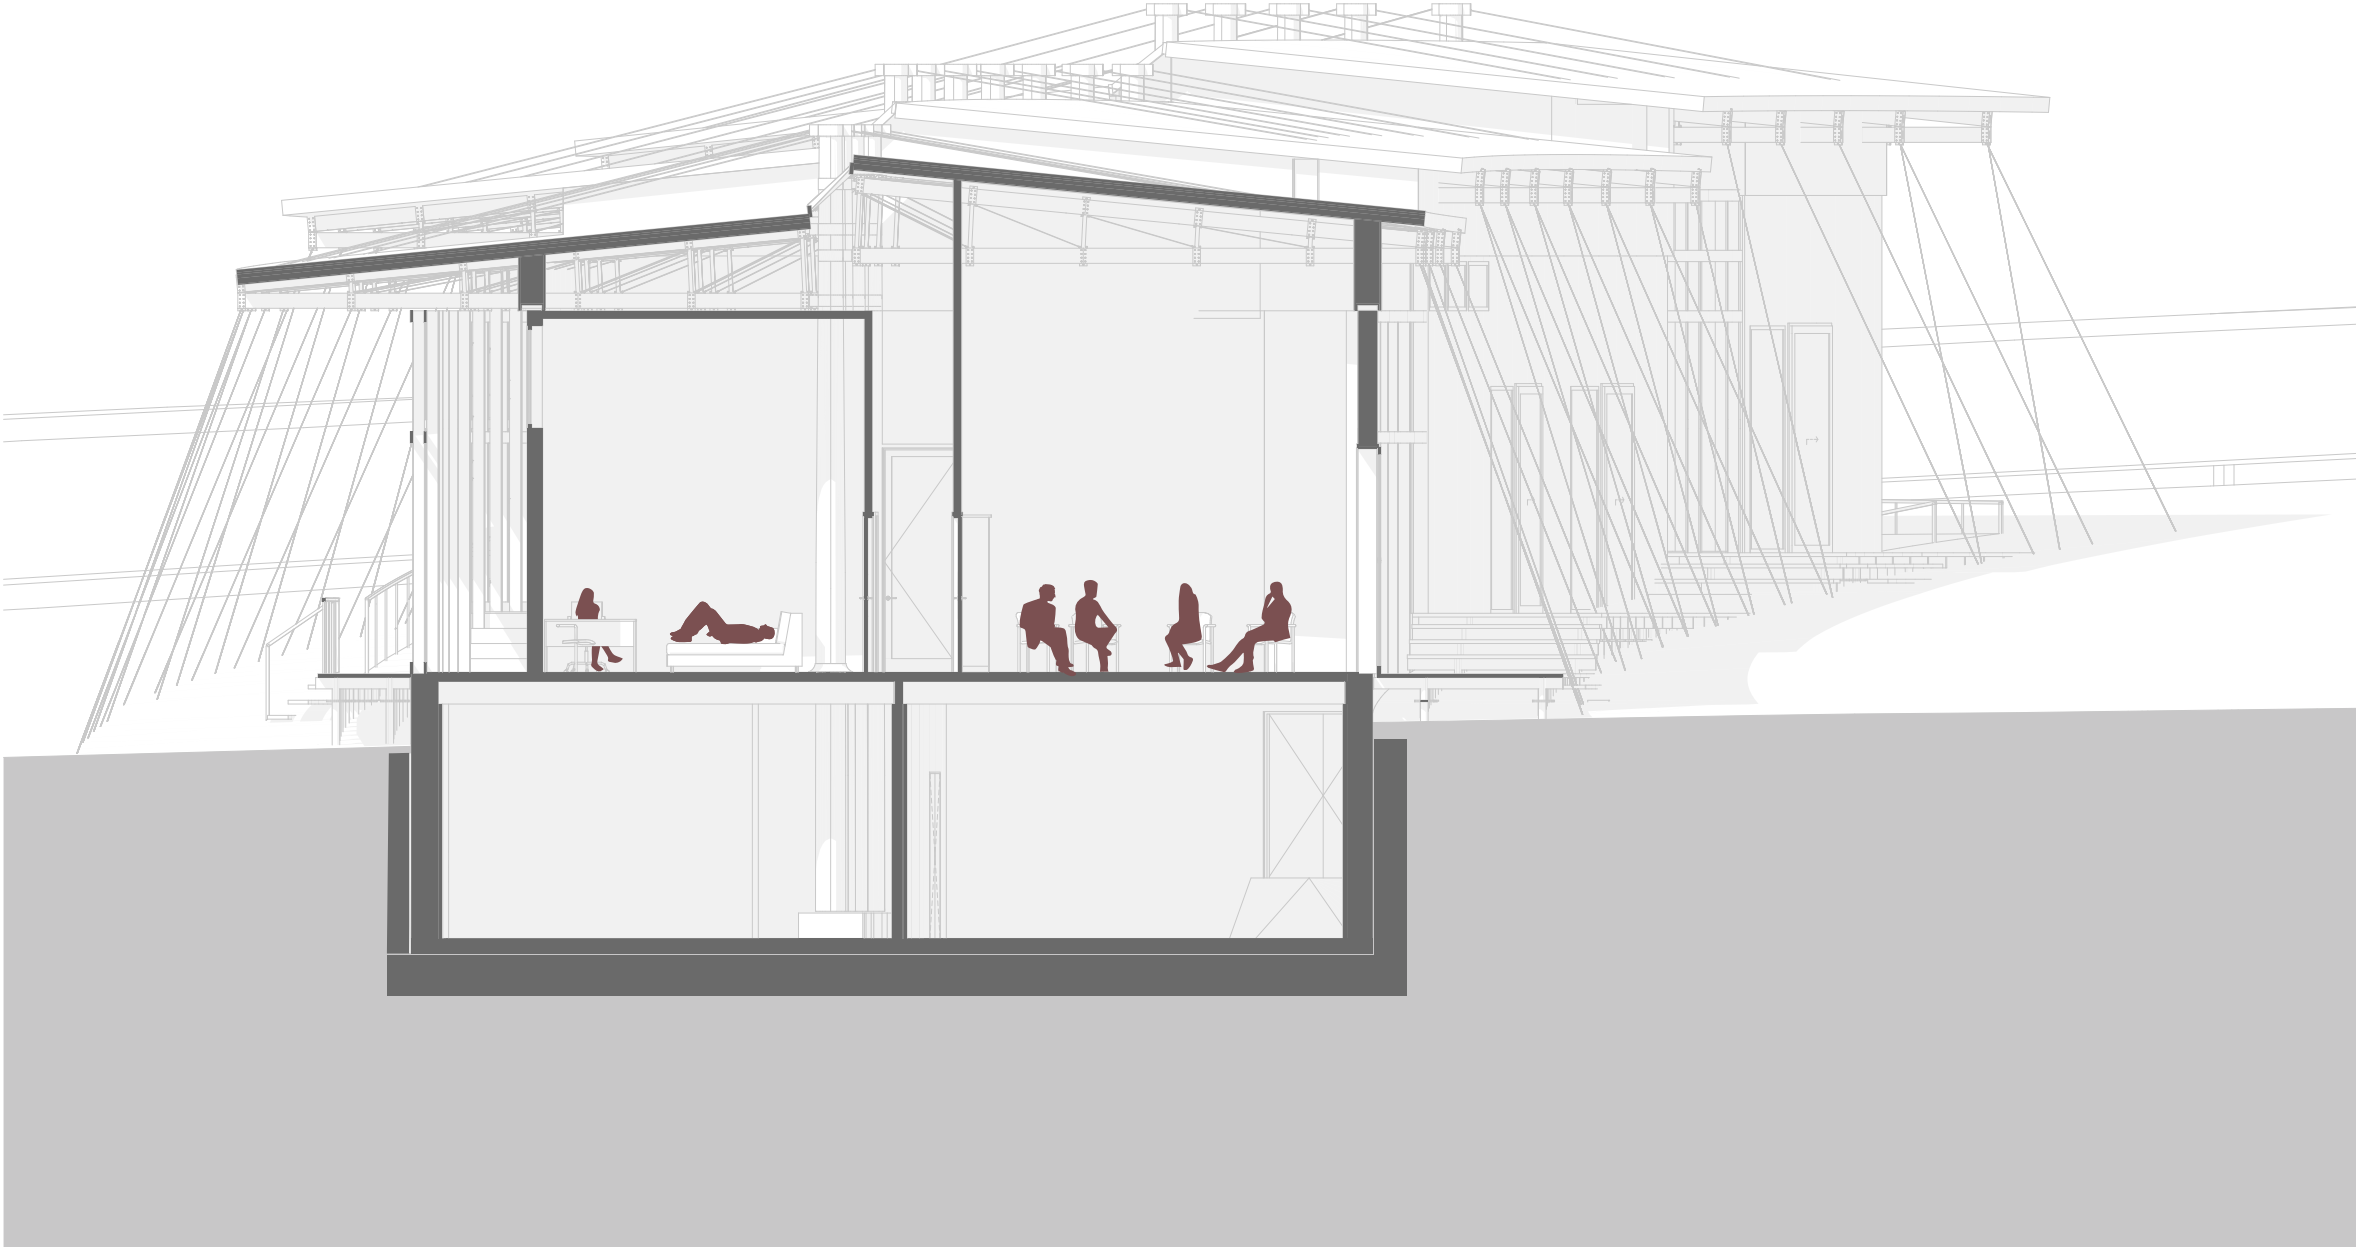

Compass no. 1
Darüşşifa (Health Centre)
Section
1:100

