communicate

create

congregate

congregate

create

create

communicate

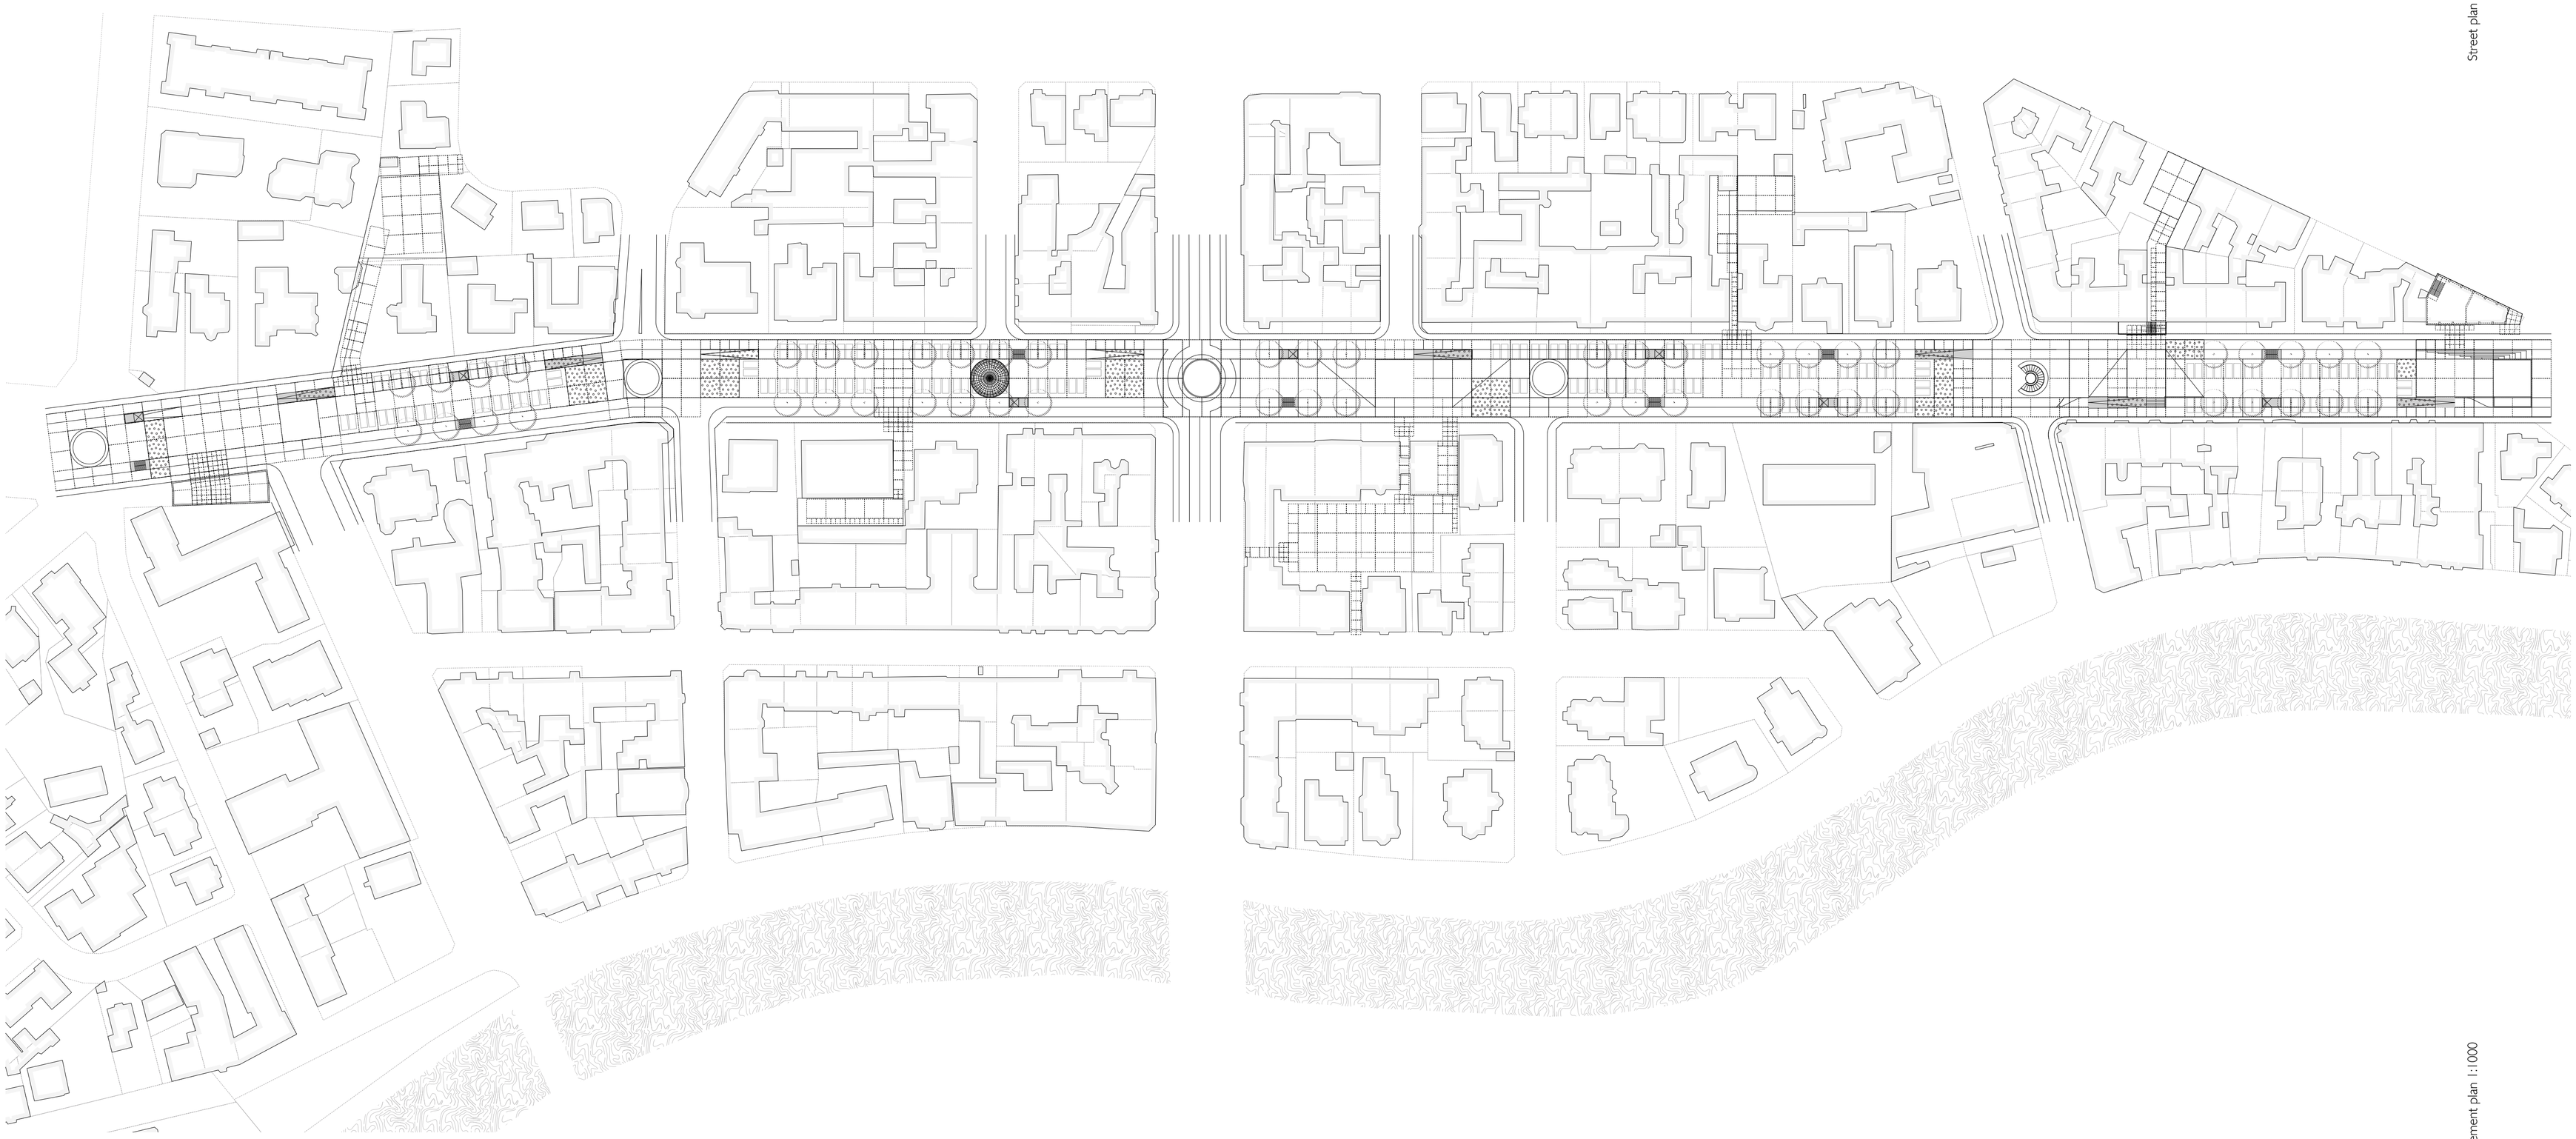

Street plan 1:1000

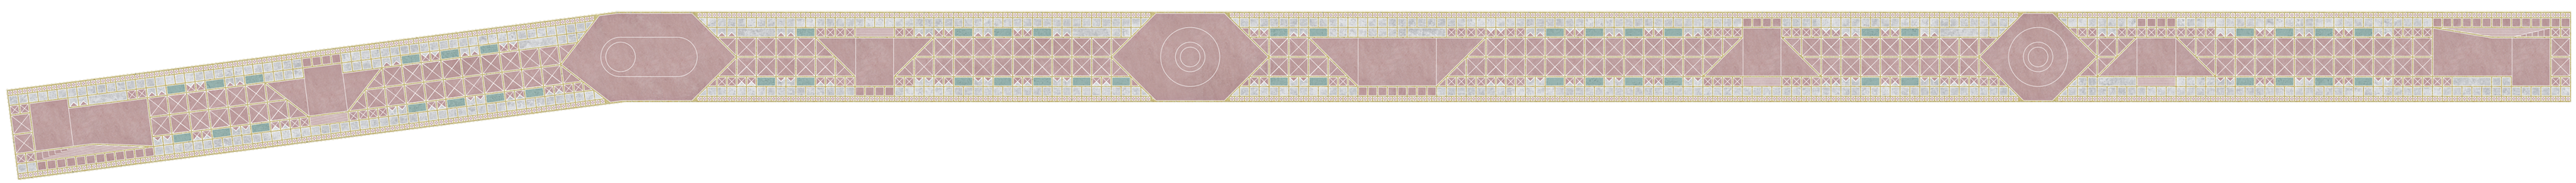

Pavement plan 1:1000

Plot 1: Observation
Longitudinal section 1:200

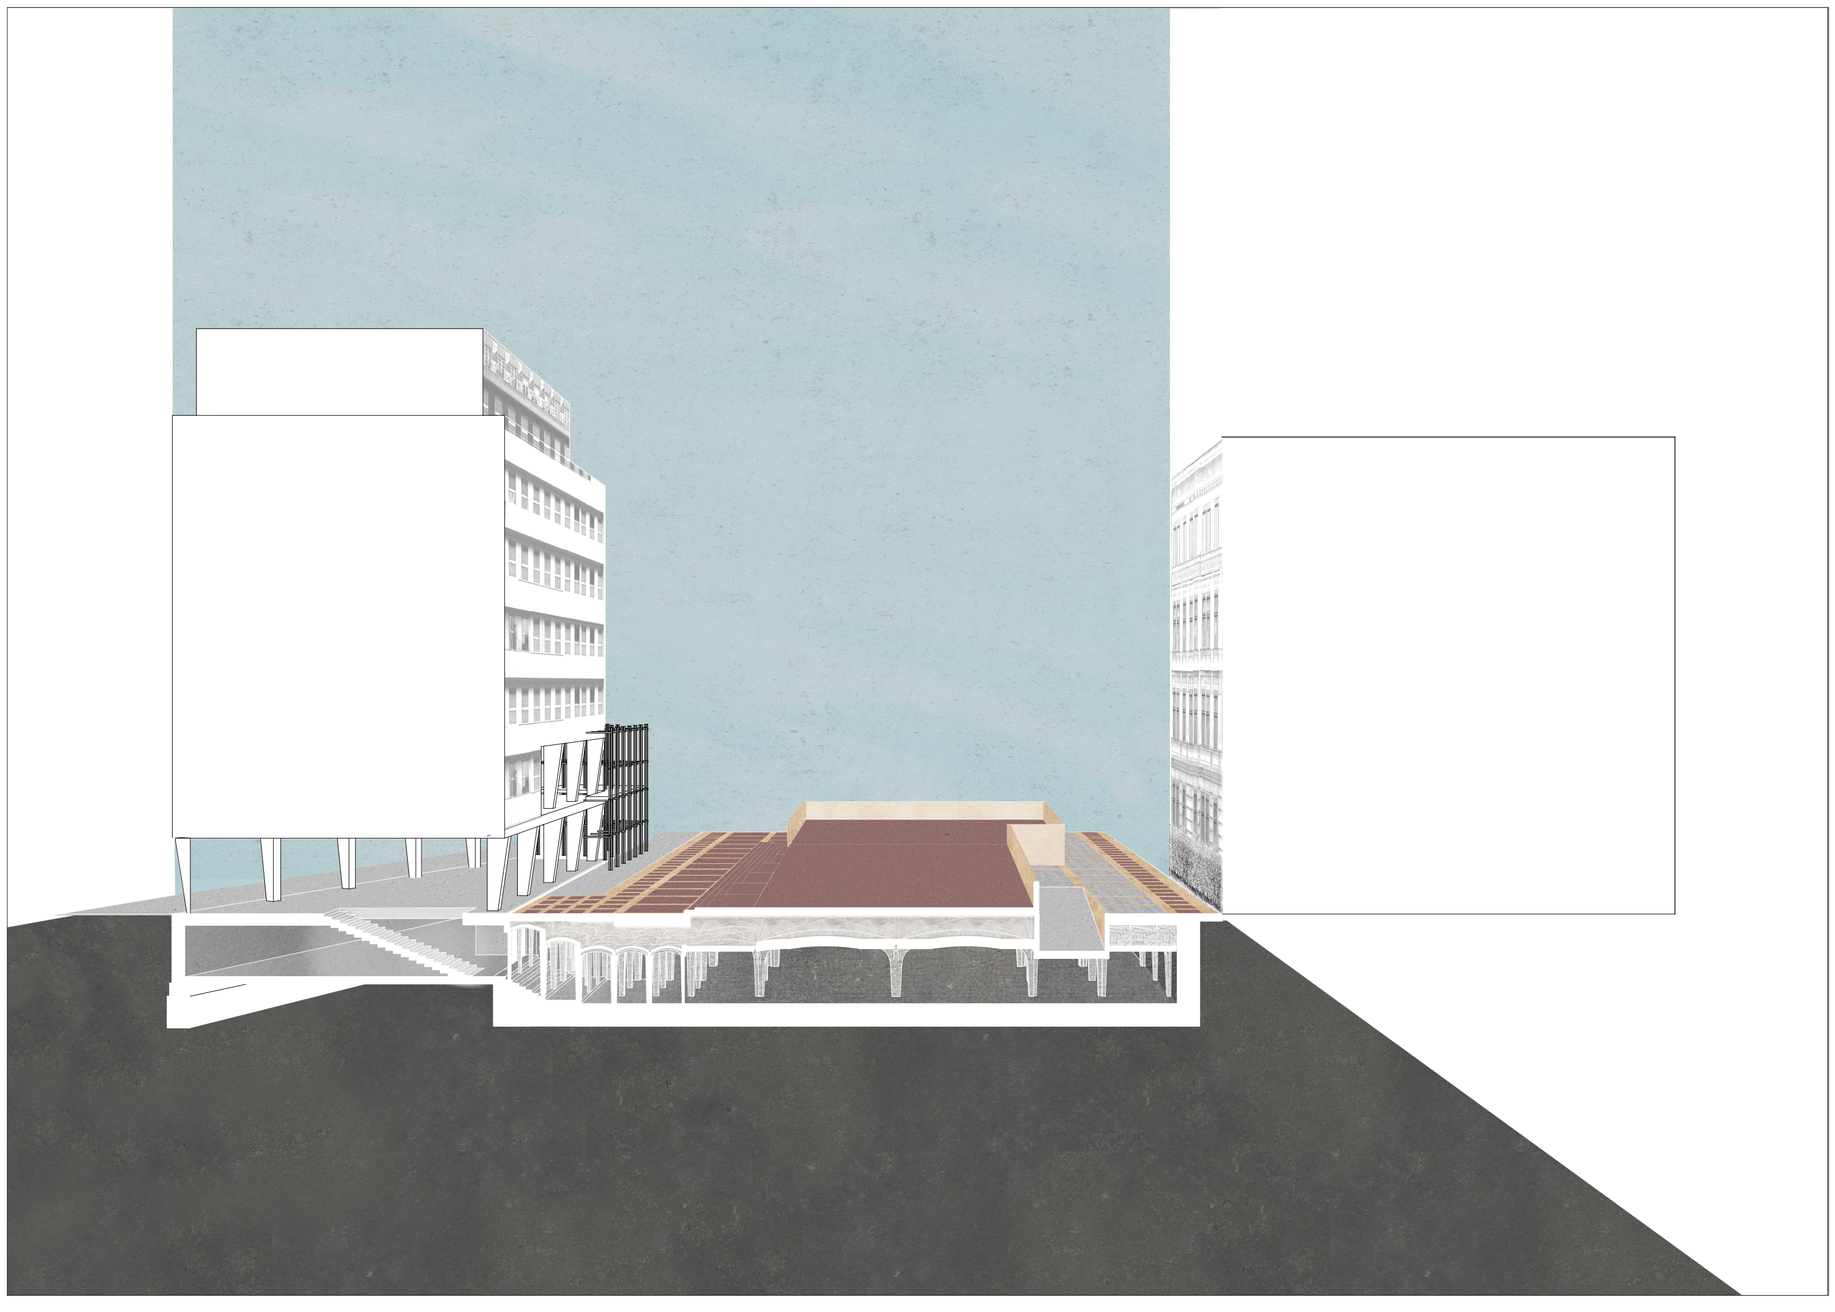

Plot 1: Observation
Cross section 1:200

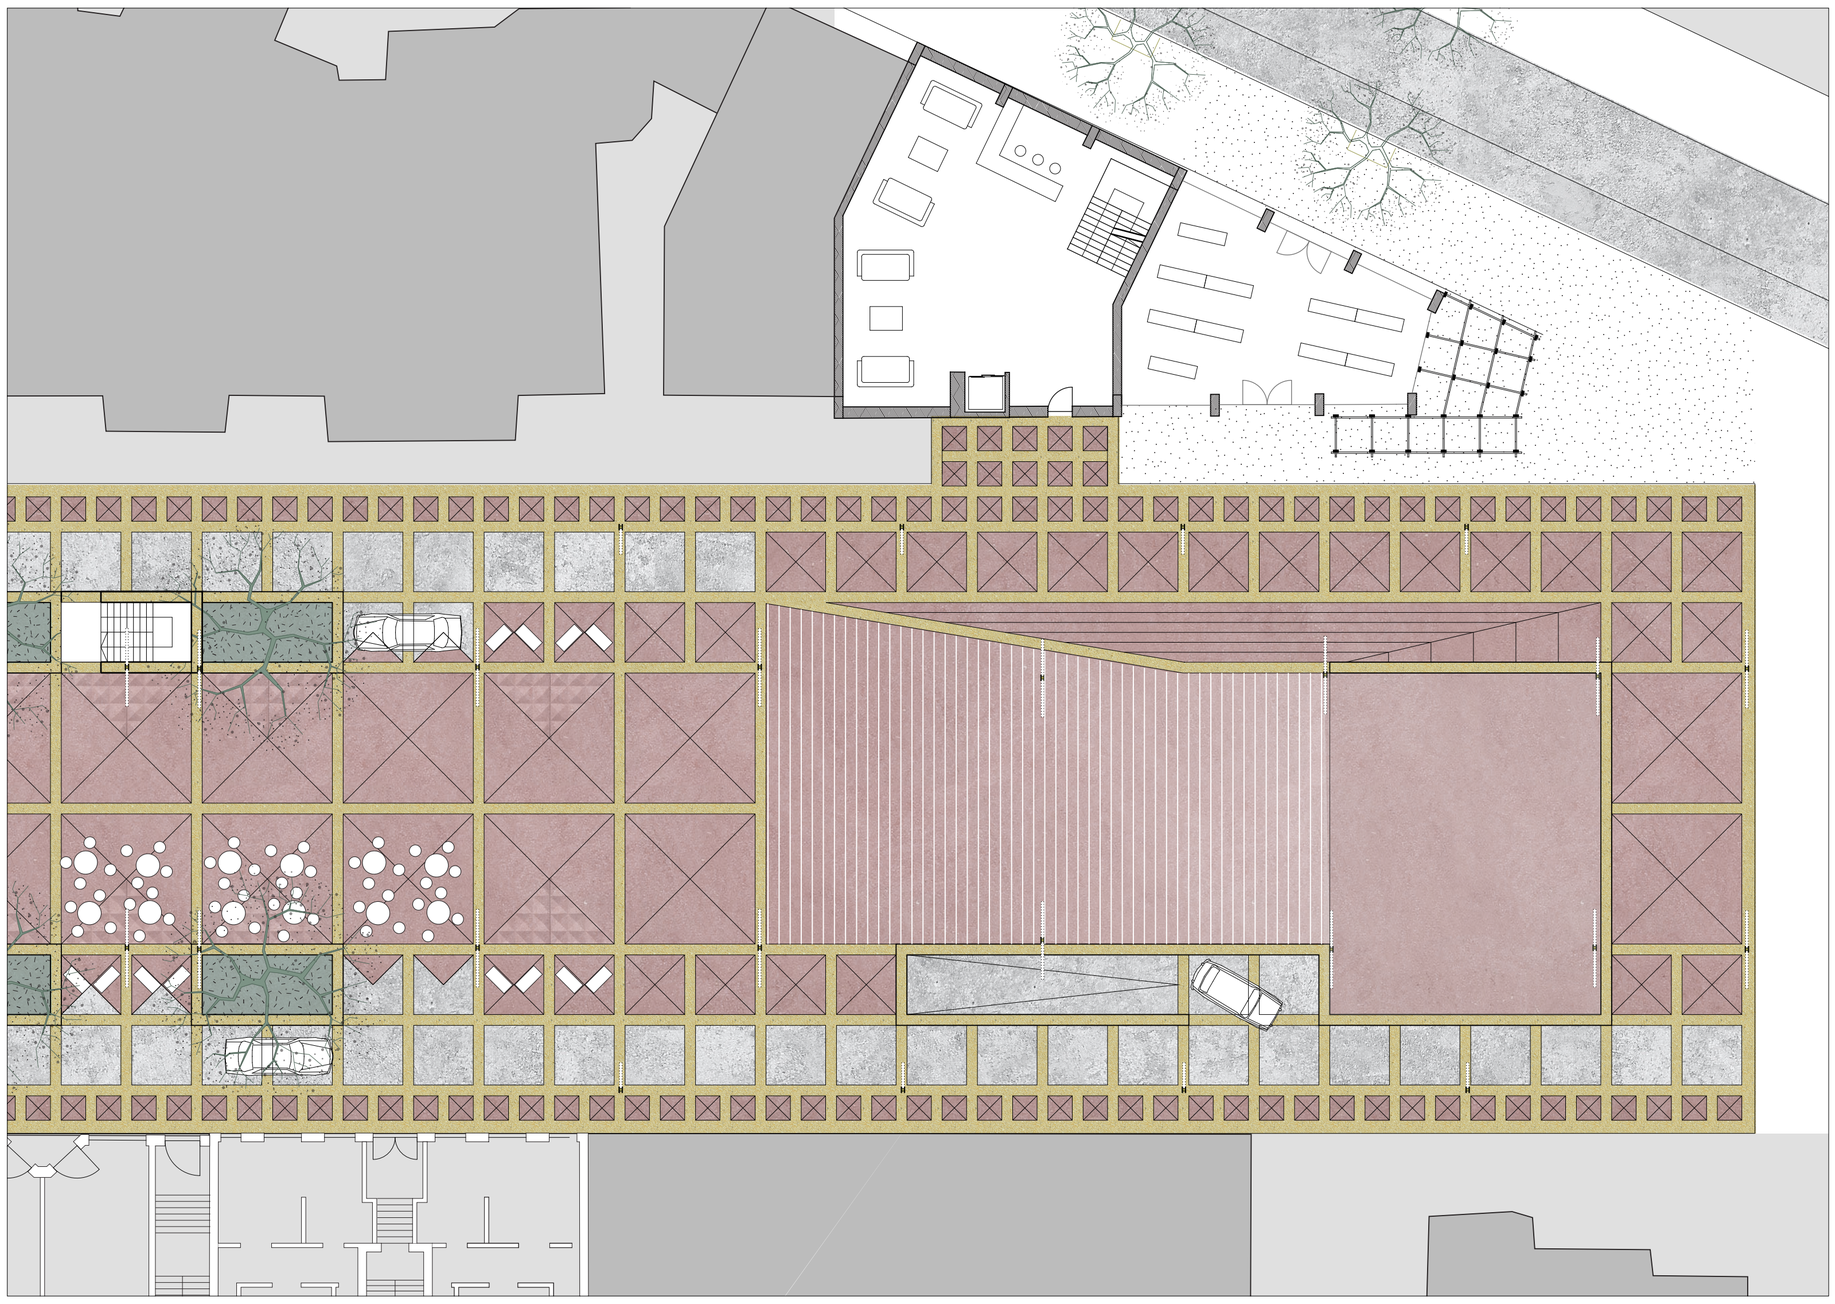

Plot 1: Observation
Street level plan 1:200

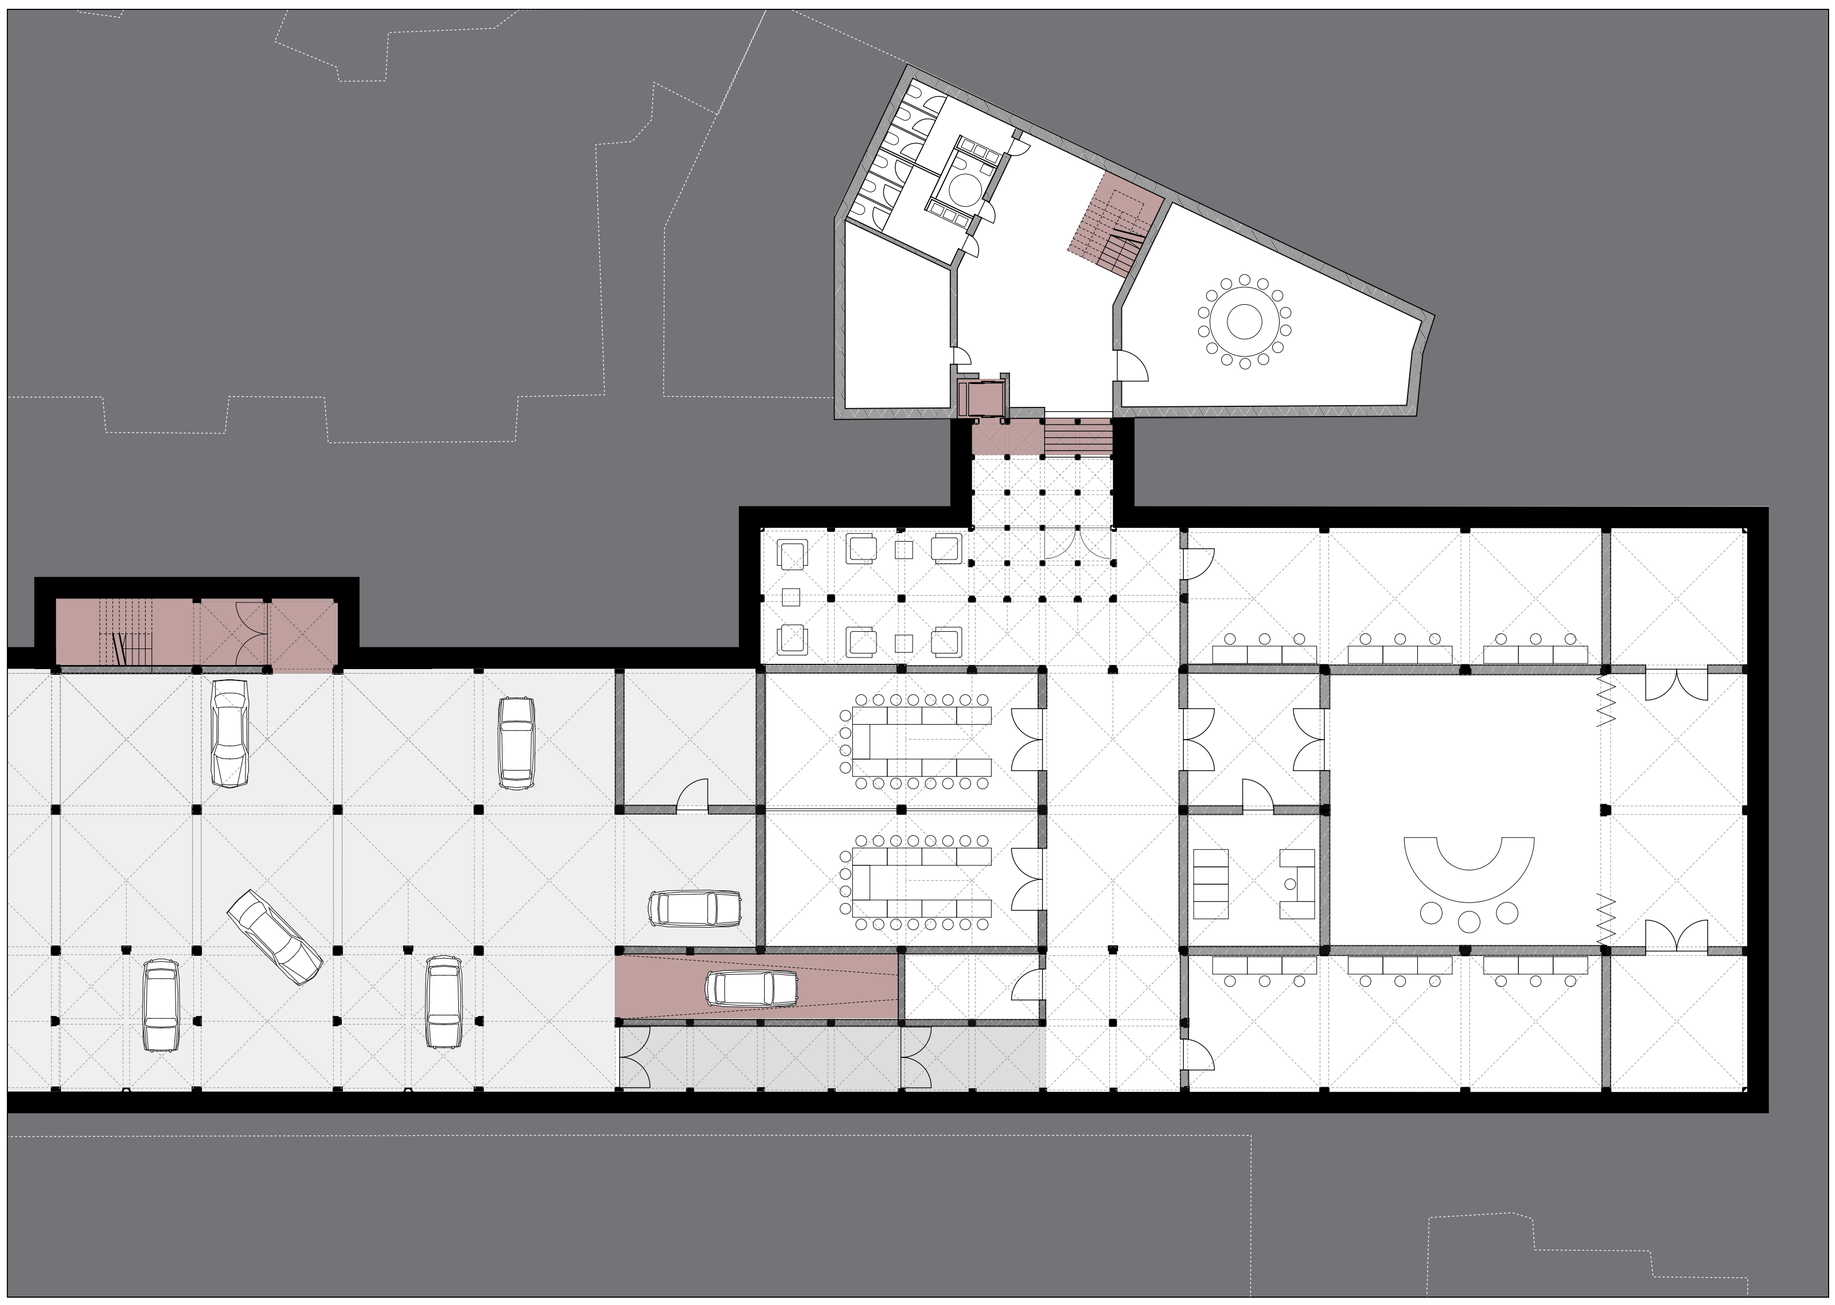

Plot 1: Observation
Underground level plan 1:200

Plot 2: Creation
Longitudinal section 1:200

Plot 2: Creation
Cross section 1:200

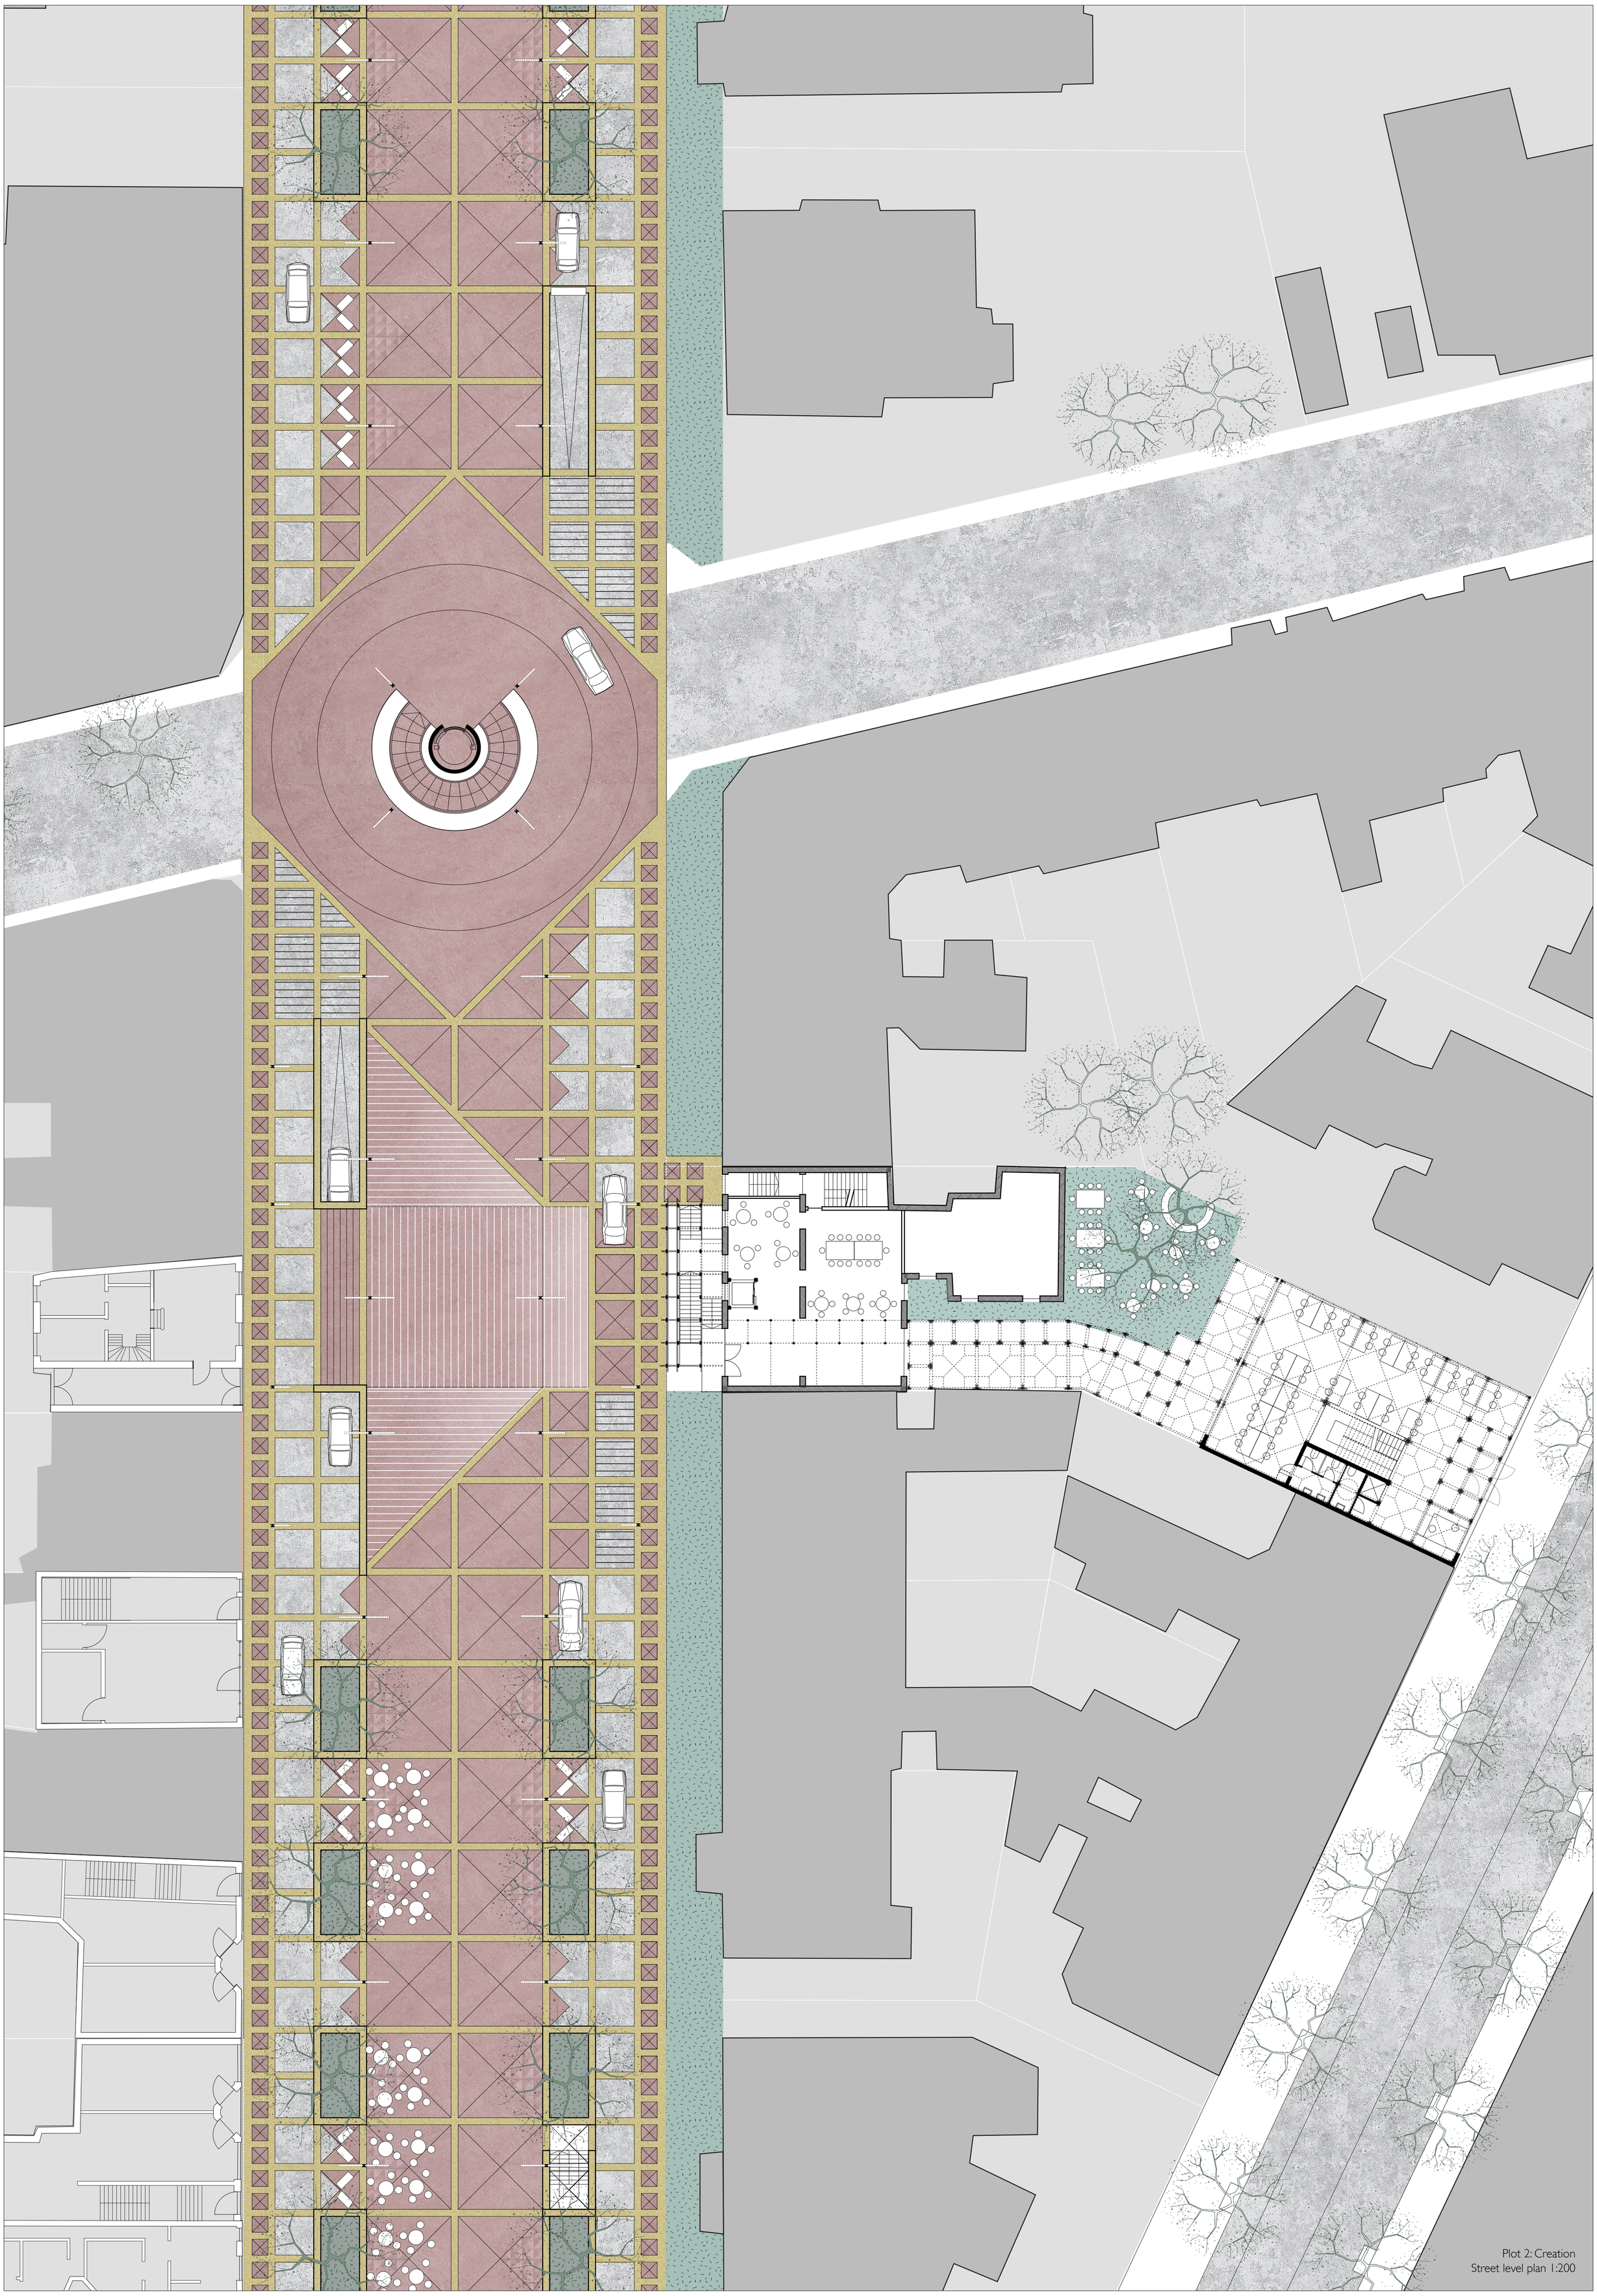

Plot 2: Creation
Street level plan 1:200

Plot 2: Creation
Underground level plan 1:200

Plot 3: Gathering
Longitudinal section 1:200

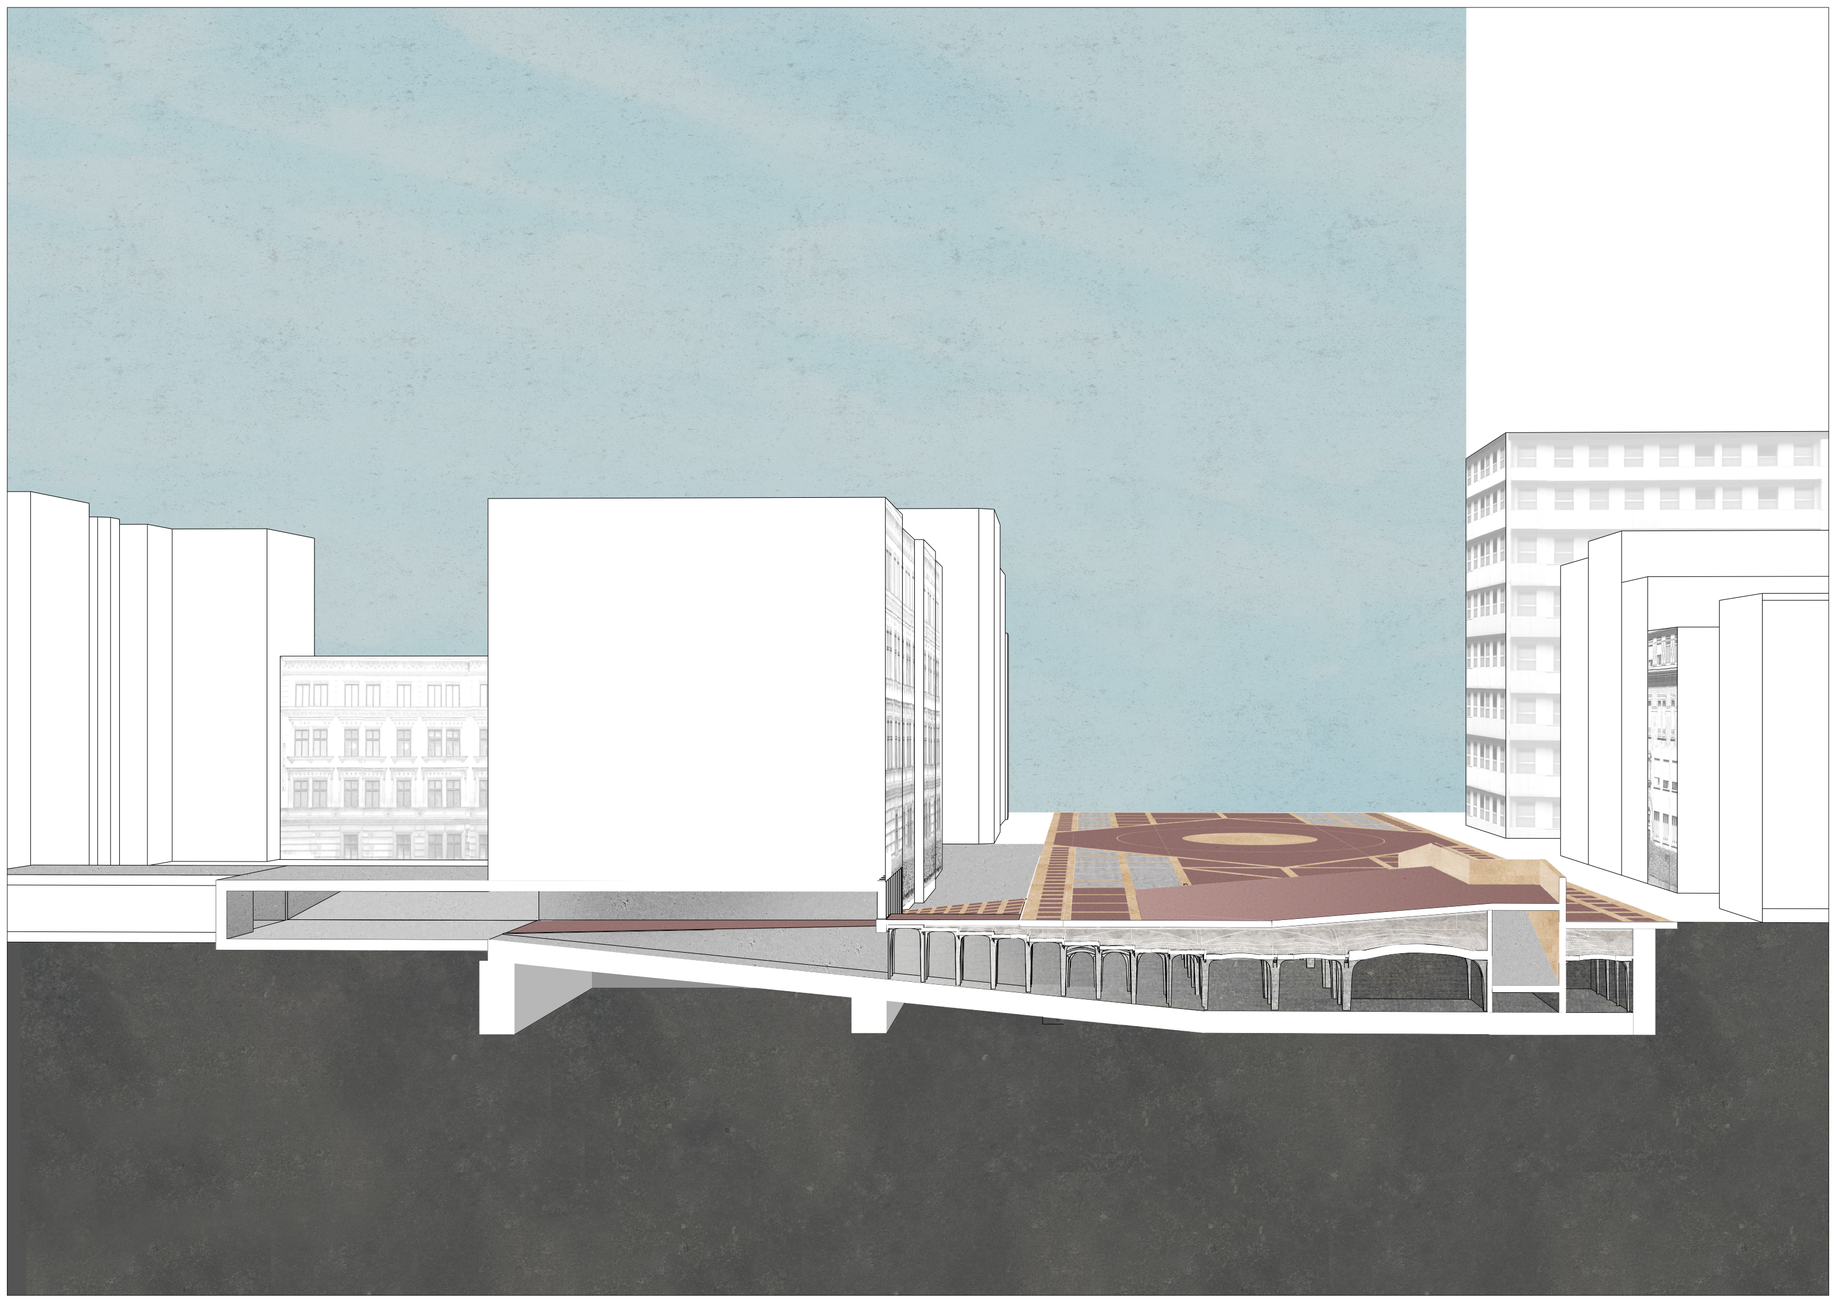

Plot 3: Gathering
Cross section 1:200

Plot 3: Gathering
Street level plan 1:200

Plot 3: Gathering
Underground level plan 1:200

paving with the addition of thermal insulation (soil level thinner than 70 cm)

5 cm dark-pink stained concrete paving tiles laid on permeable joint material
15 cm bedding course (sand)
15 cm thermal insulation (expanded clay aggregate)
aggregate base
filtering layer (geotextile mat)
insulating waterproof course
slip mat
30 cm reinforced concrete prefabricate

paving without thermal insulation (soil level thicker than 70 cm)

5 cm dark-pink stained concrete paving tiles laid on permeable joint material
15 cm bedding course (sand)
aggregate base
filtering layer (geotextile mat)
insulating waterproof course
slip mat
30 cm reinforced concrete prefabricate

paving adjusted to road traffic

5 cm concrete paving tiles laid on permeable joint material
15 cm bedding course (sand)
15 cm crushed stone (subbase)
water filtering layer
aggregate base
filtering layer (geotextile mat)
insulating waterproof course
slip mat
30 cm reinforced concrete prefabricate

telecomuunication pipes
gas pipes
water pipes
storm drainage
sewage
-0,8 m
freezing level
-3,5 m
average water table level
15 cm levelling layer (anti-dust painted concrete)
85 cm waterproof concrete foundation slab
jet grouting column under the existing foundations

Street section 1:50

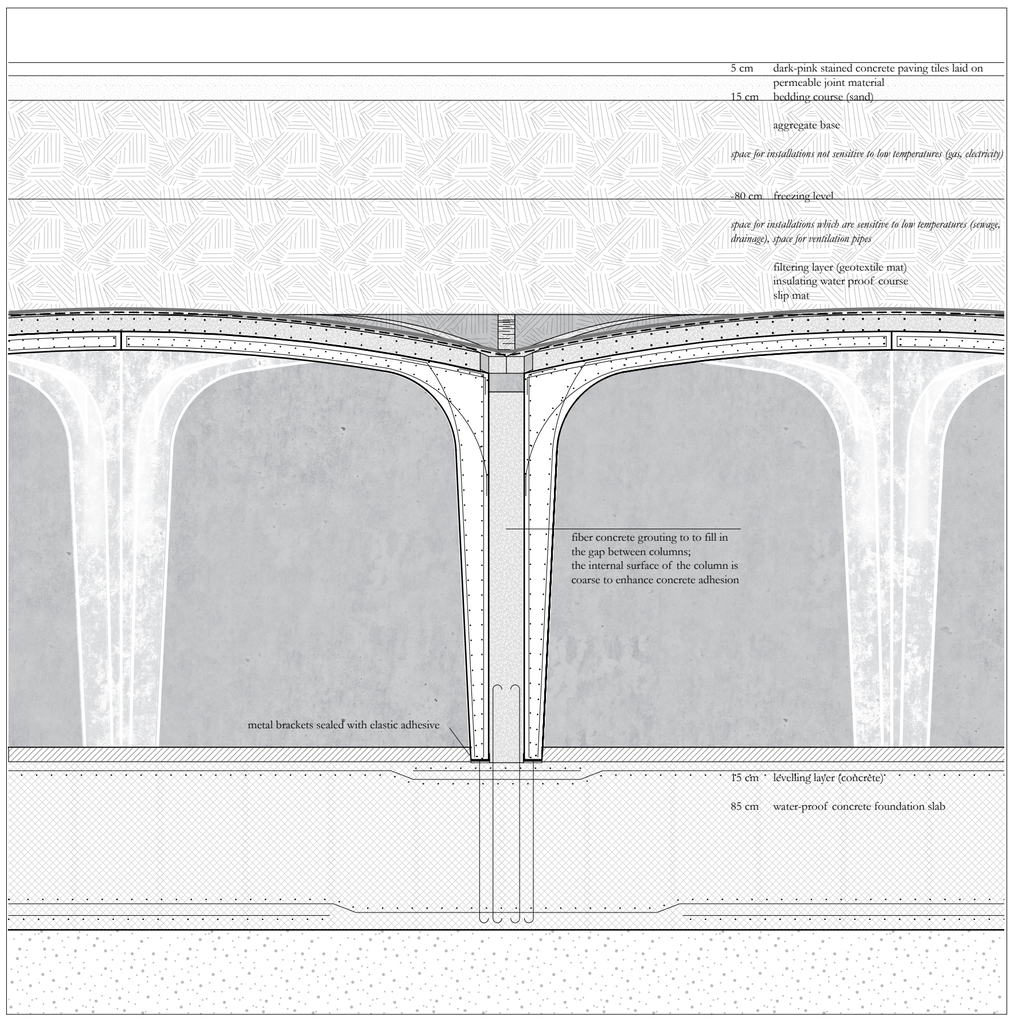

Section through the precast concrete module 1:25 (45 angle)

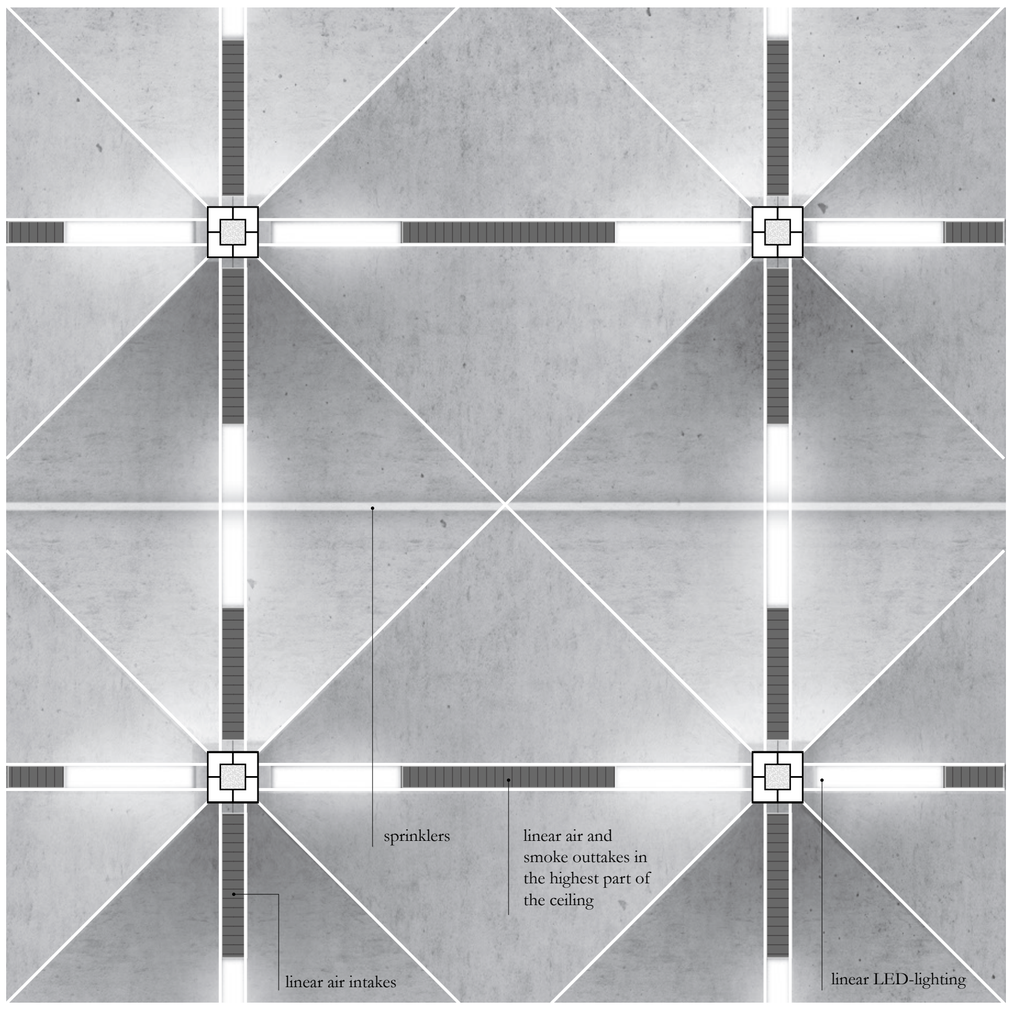

Ceiling plan 1:25

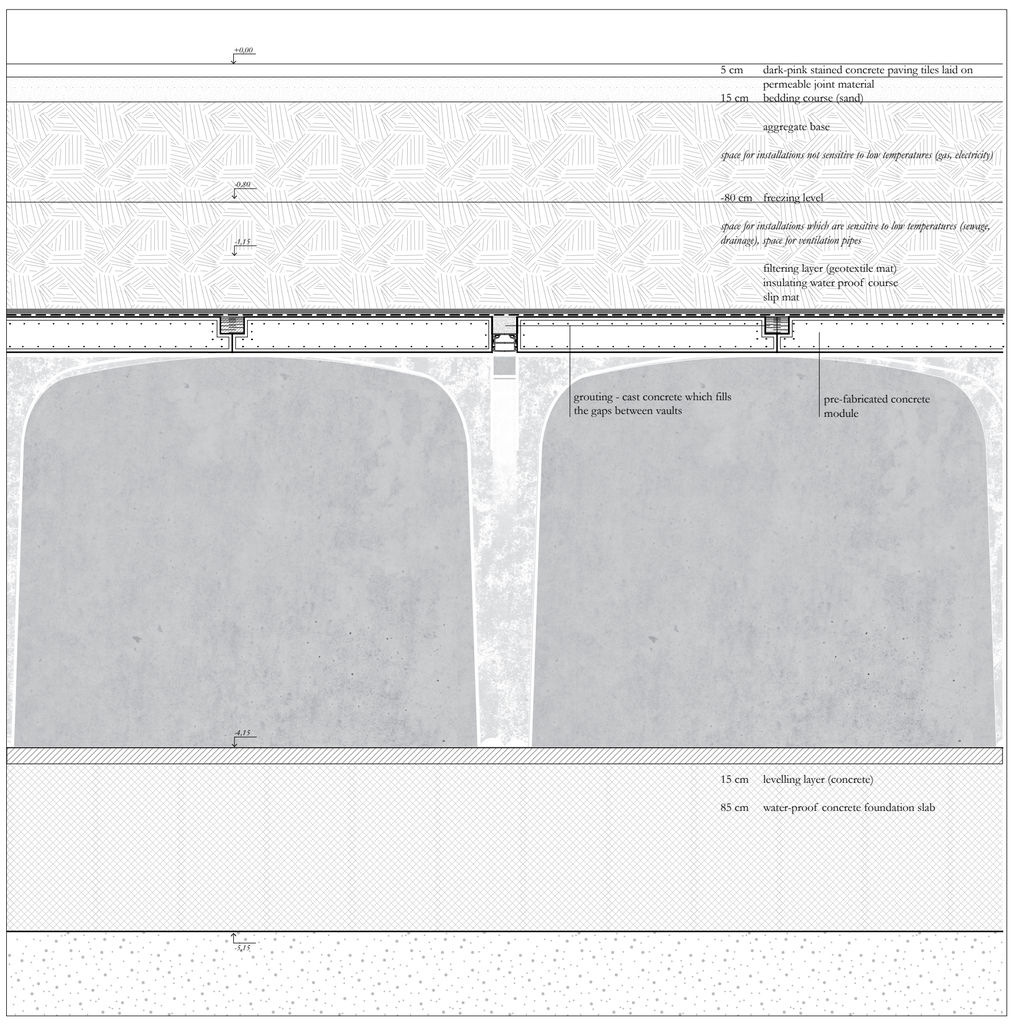

Section through the precast concrete module 1:25

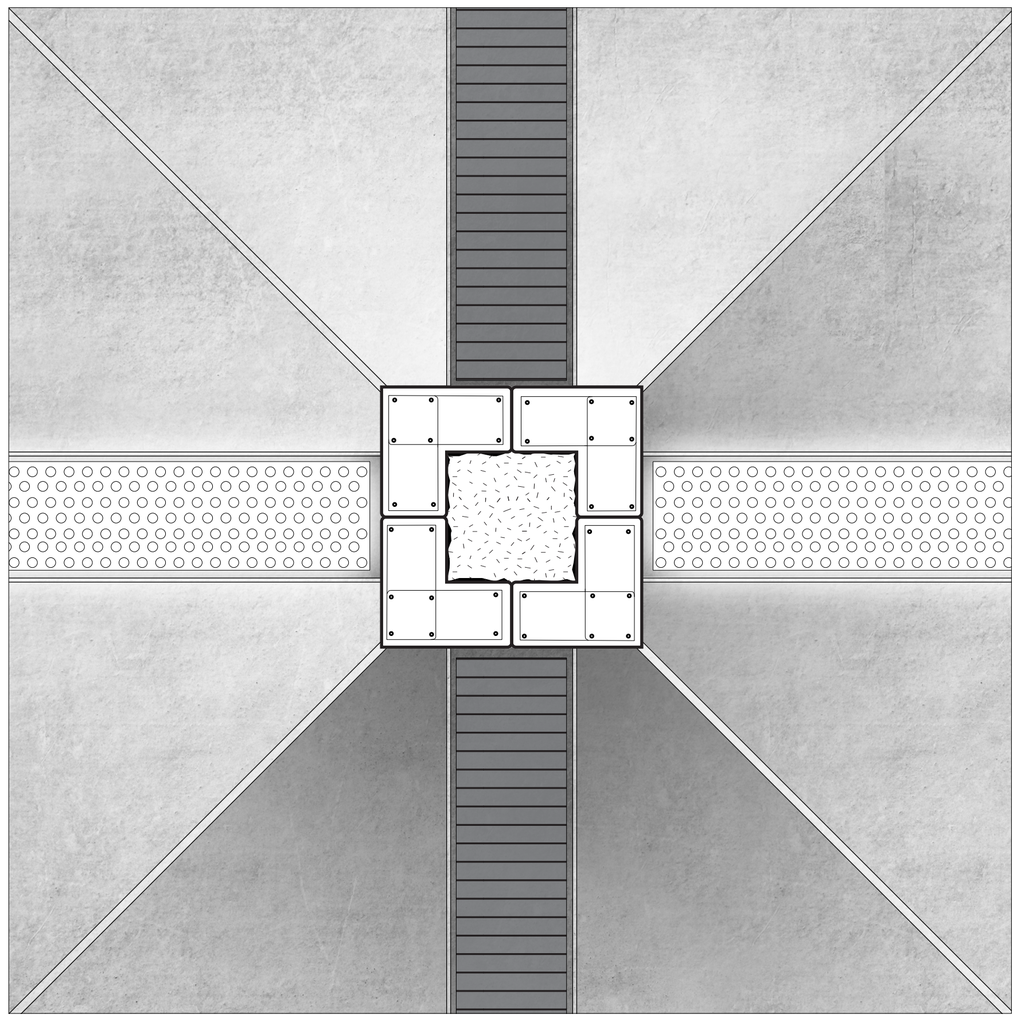

Section through the precast concrete column. View upwards towards the ceiling 1:5

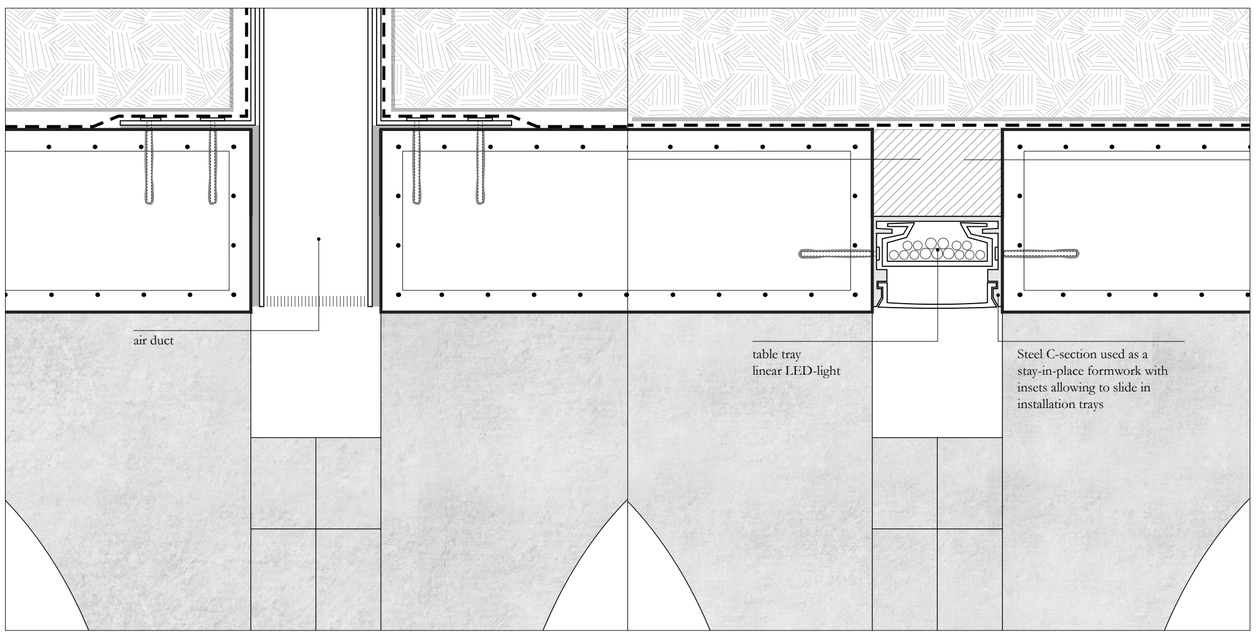

Cast concrete joint of two modules. Version with ventilation pipes mounted in the space between. 1:5

Cast concrete joint of two modules. Version with LED lighting mounted in the indent. 1:5

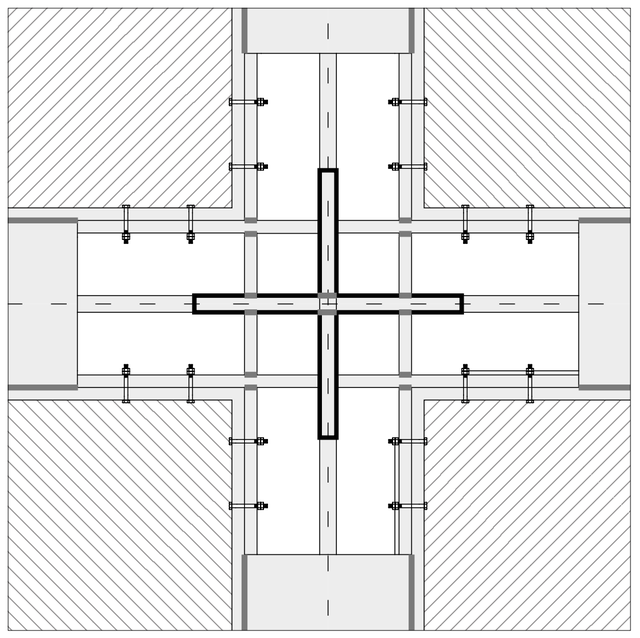

Section through the steel column. View upwards towards the ceiling 1:5

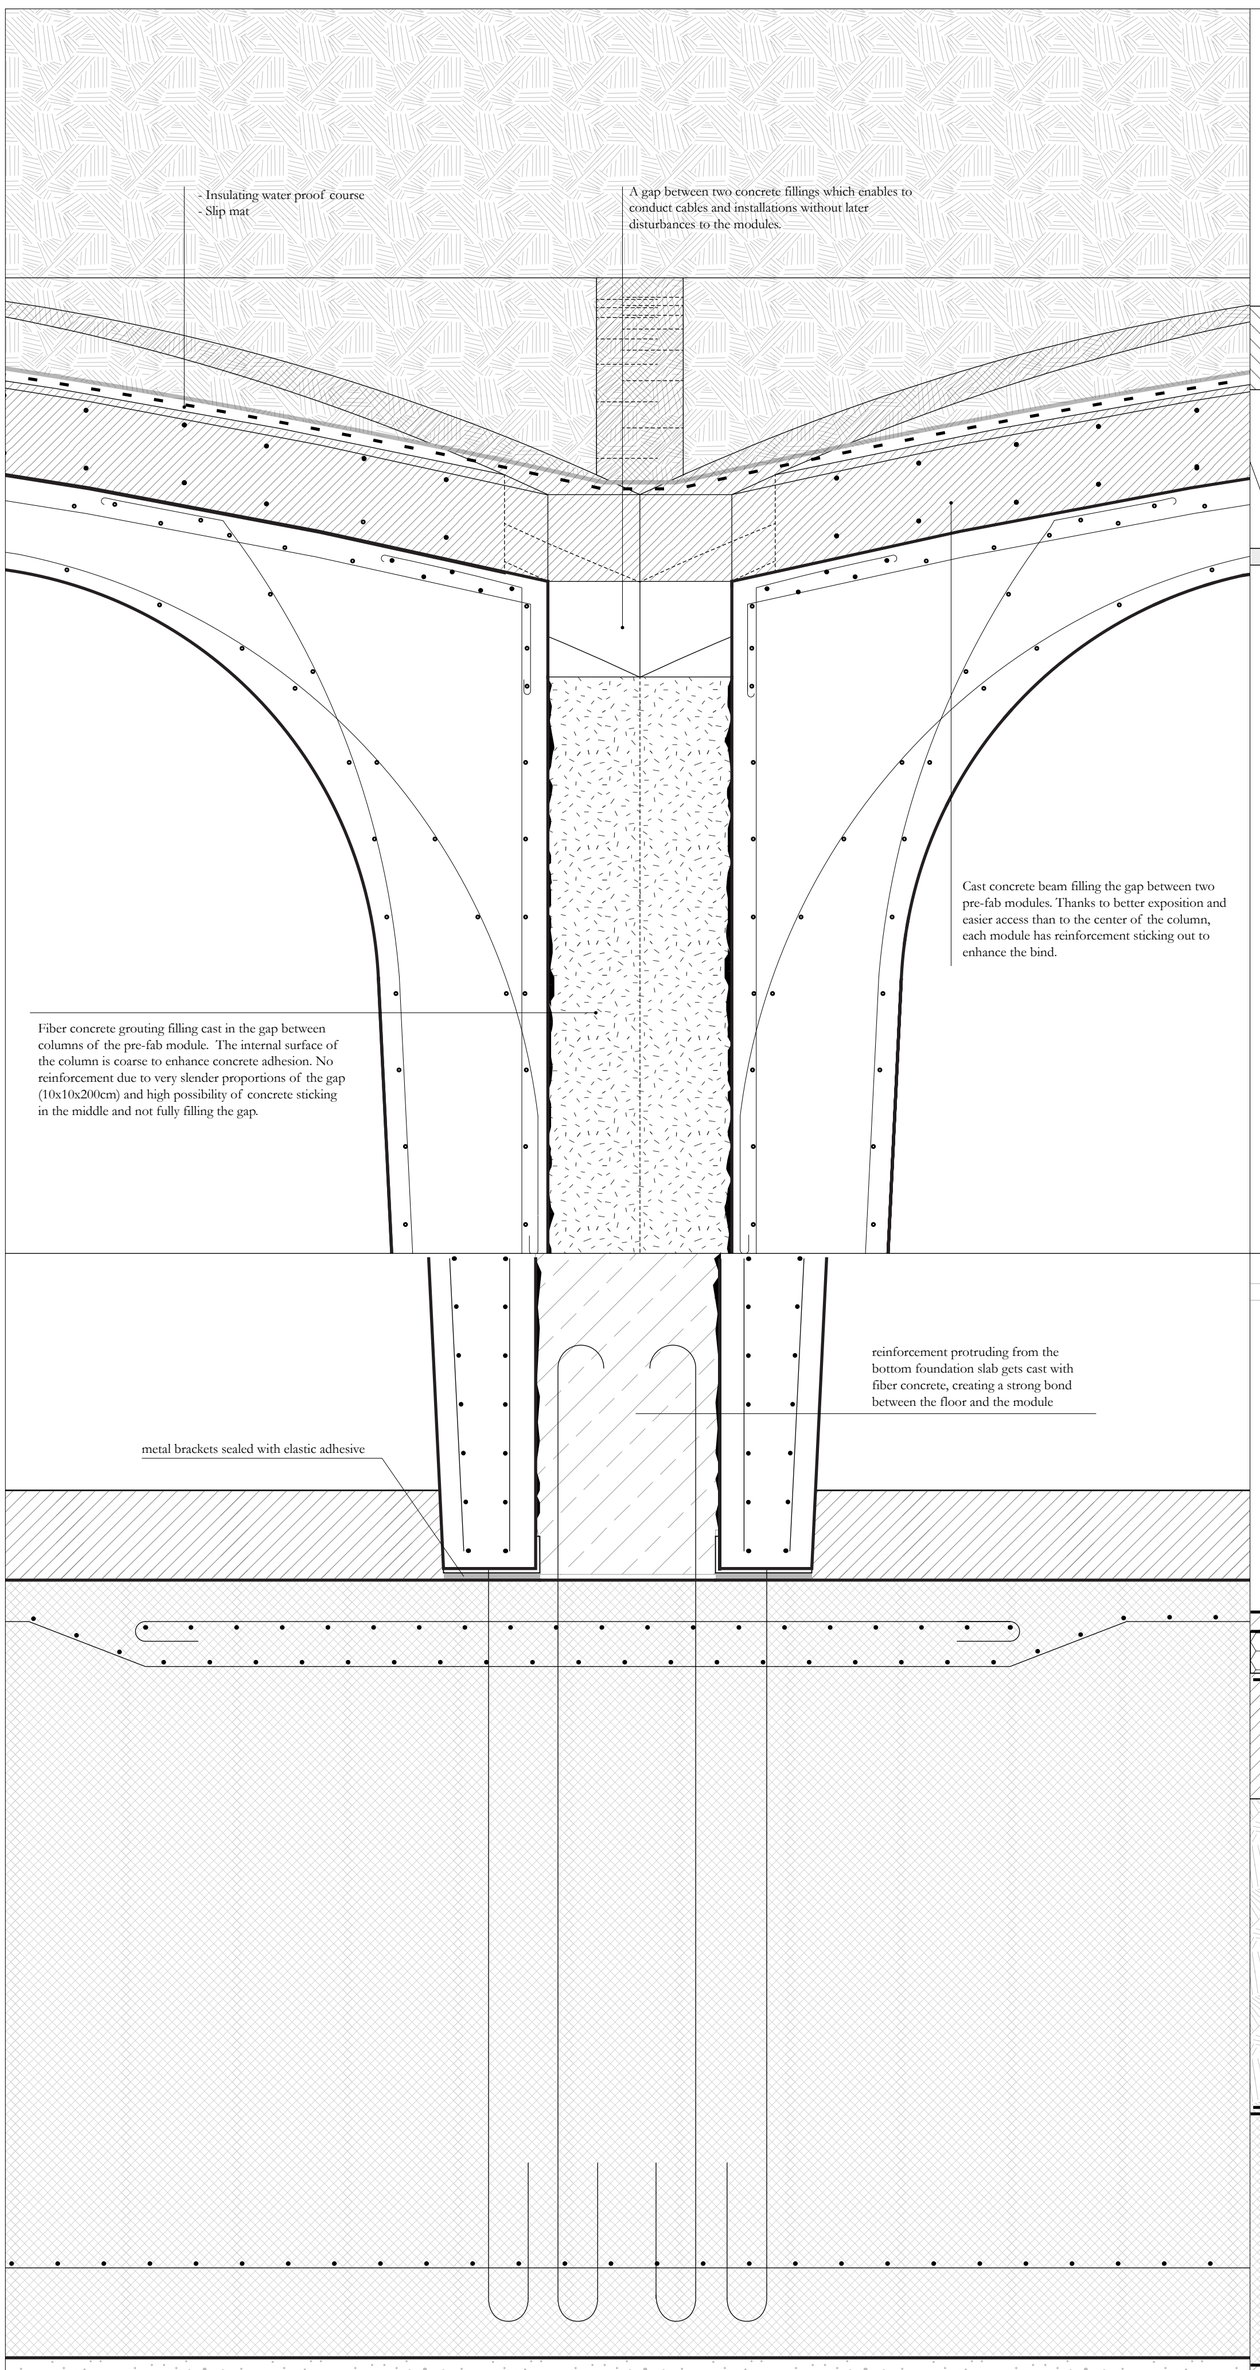

Section details of the concrete structure 1:5

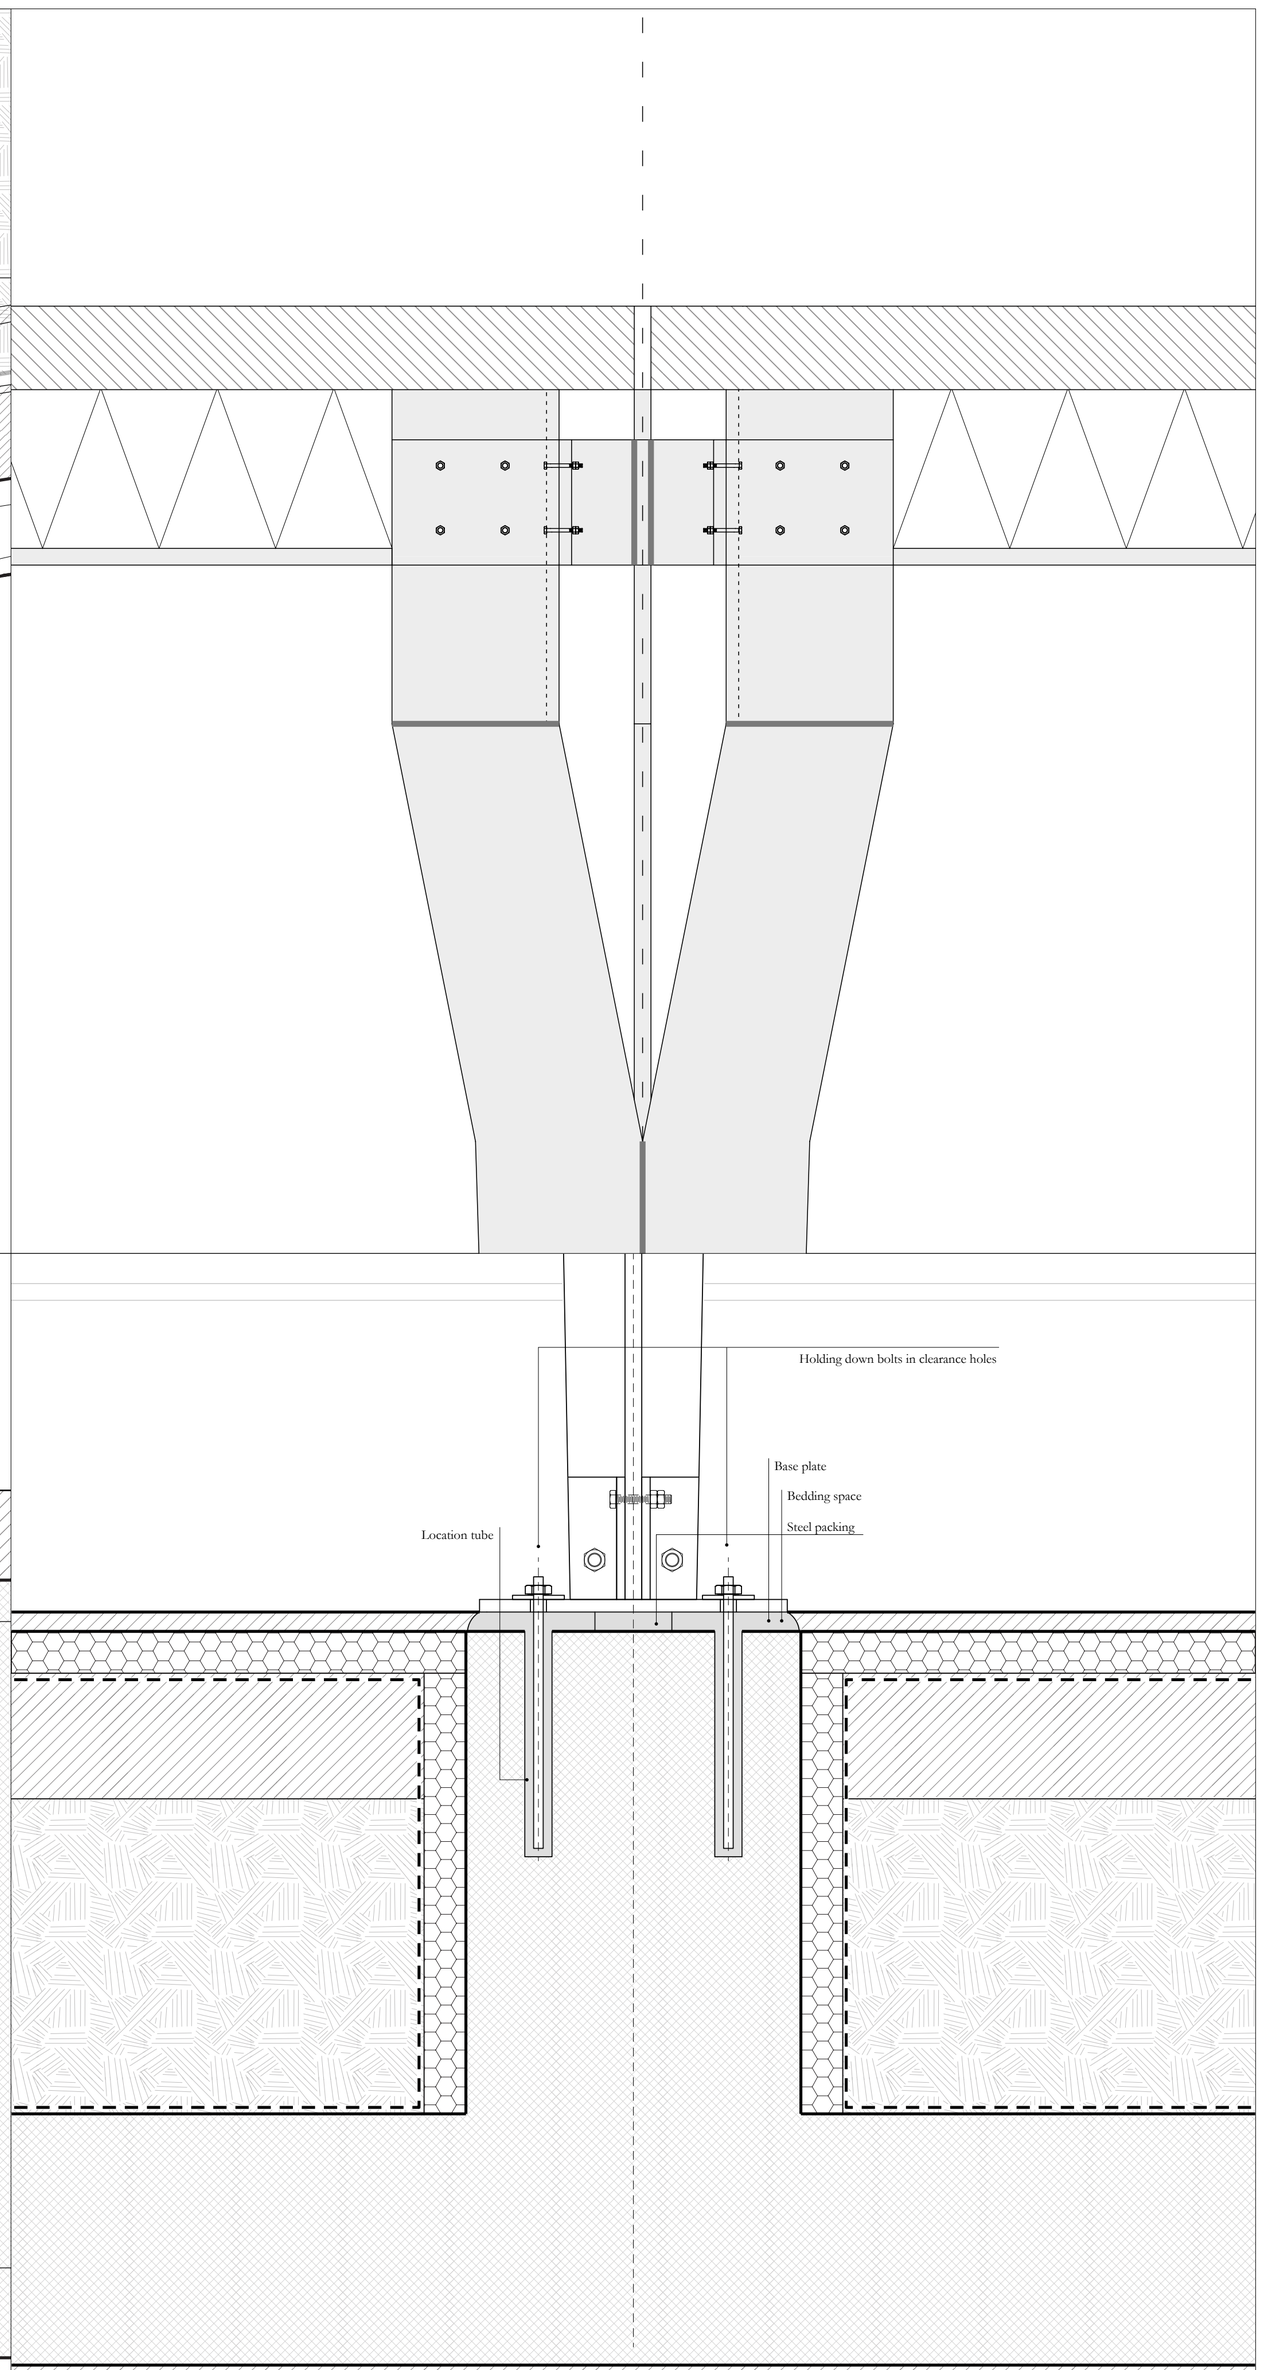

Section details of the steel structure 1:5

ABOLISH
WAR
PEACE

KINDNESS NOT

CLIMATE
REVOLUTION

The street without protest

The street during protest