

INTRODUCING THE DAILY AMONGST THE EXCEPTIONAL

KATHLEEN PANARITI | 4869923

P5 presentation
Methods of Analysis and Imagination
MSc3/4 A Matter of Scale
AR3MET105

Main mentor: Jorge Mejia Hernandez
Second mentor: Freek Speksnijder
Third mentor: Eric Ferreira Crevels



TABLE OF CONTENTS

SITE + FASCINATION


DESIGN STATEMENT

DESIGN PROPOSAL

IMPLANTATION + FORM + CONFIGURATION

TECHNICAL MOTIVATION

REFLECTION

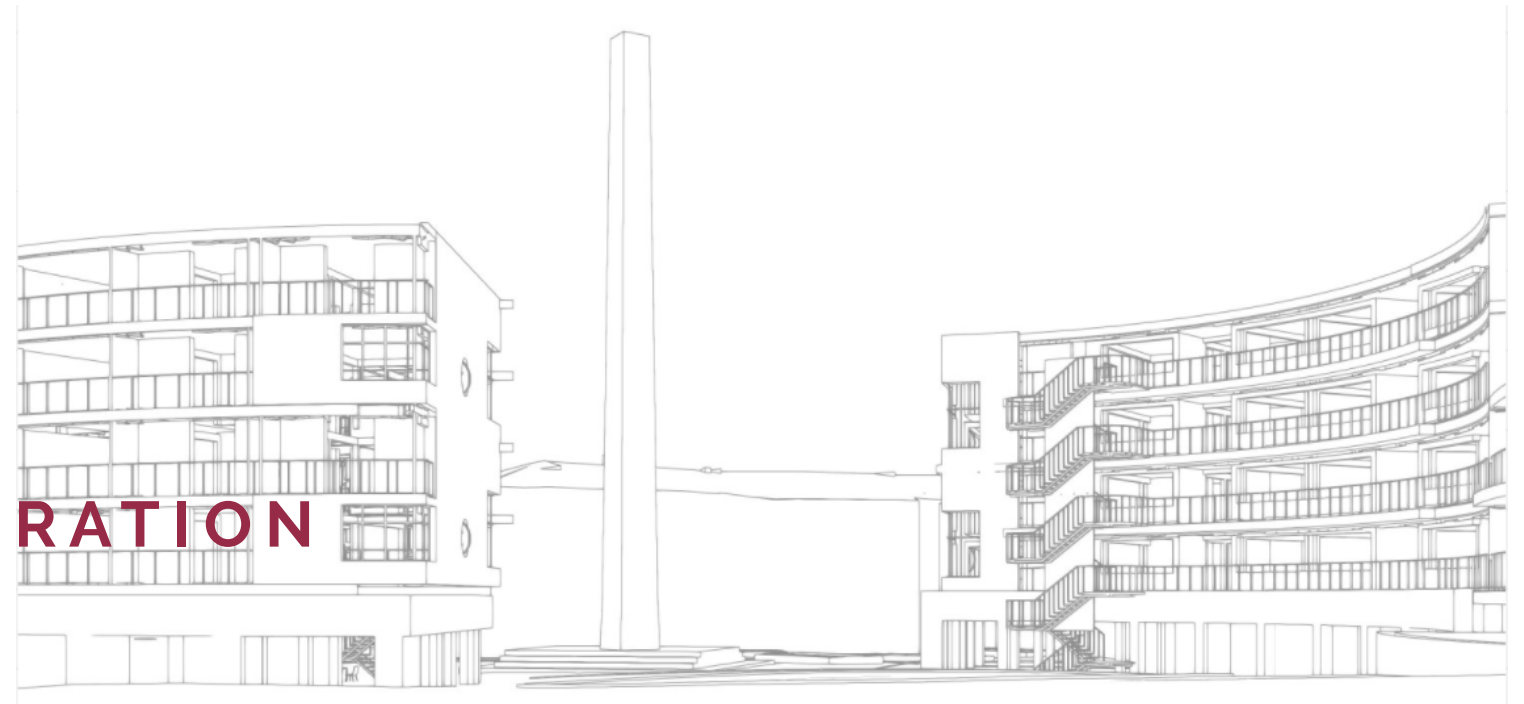

SITE



SITE




1940


- Residential
- Industry
- Military
- Cultural (e.g. museum)
- Public (e.g. school)
- Commercial
- Mixed-use








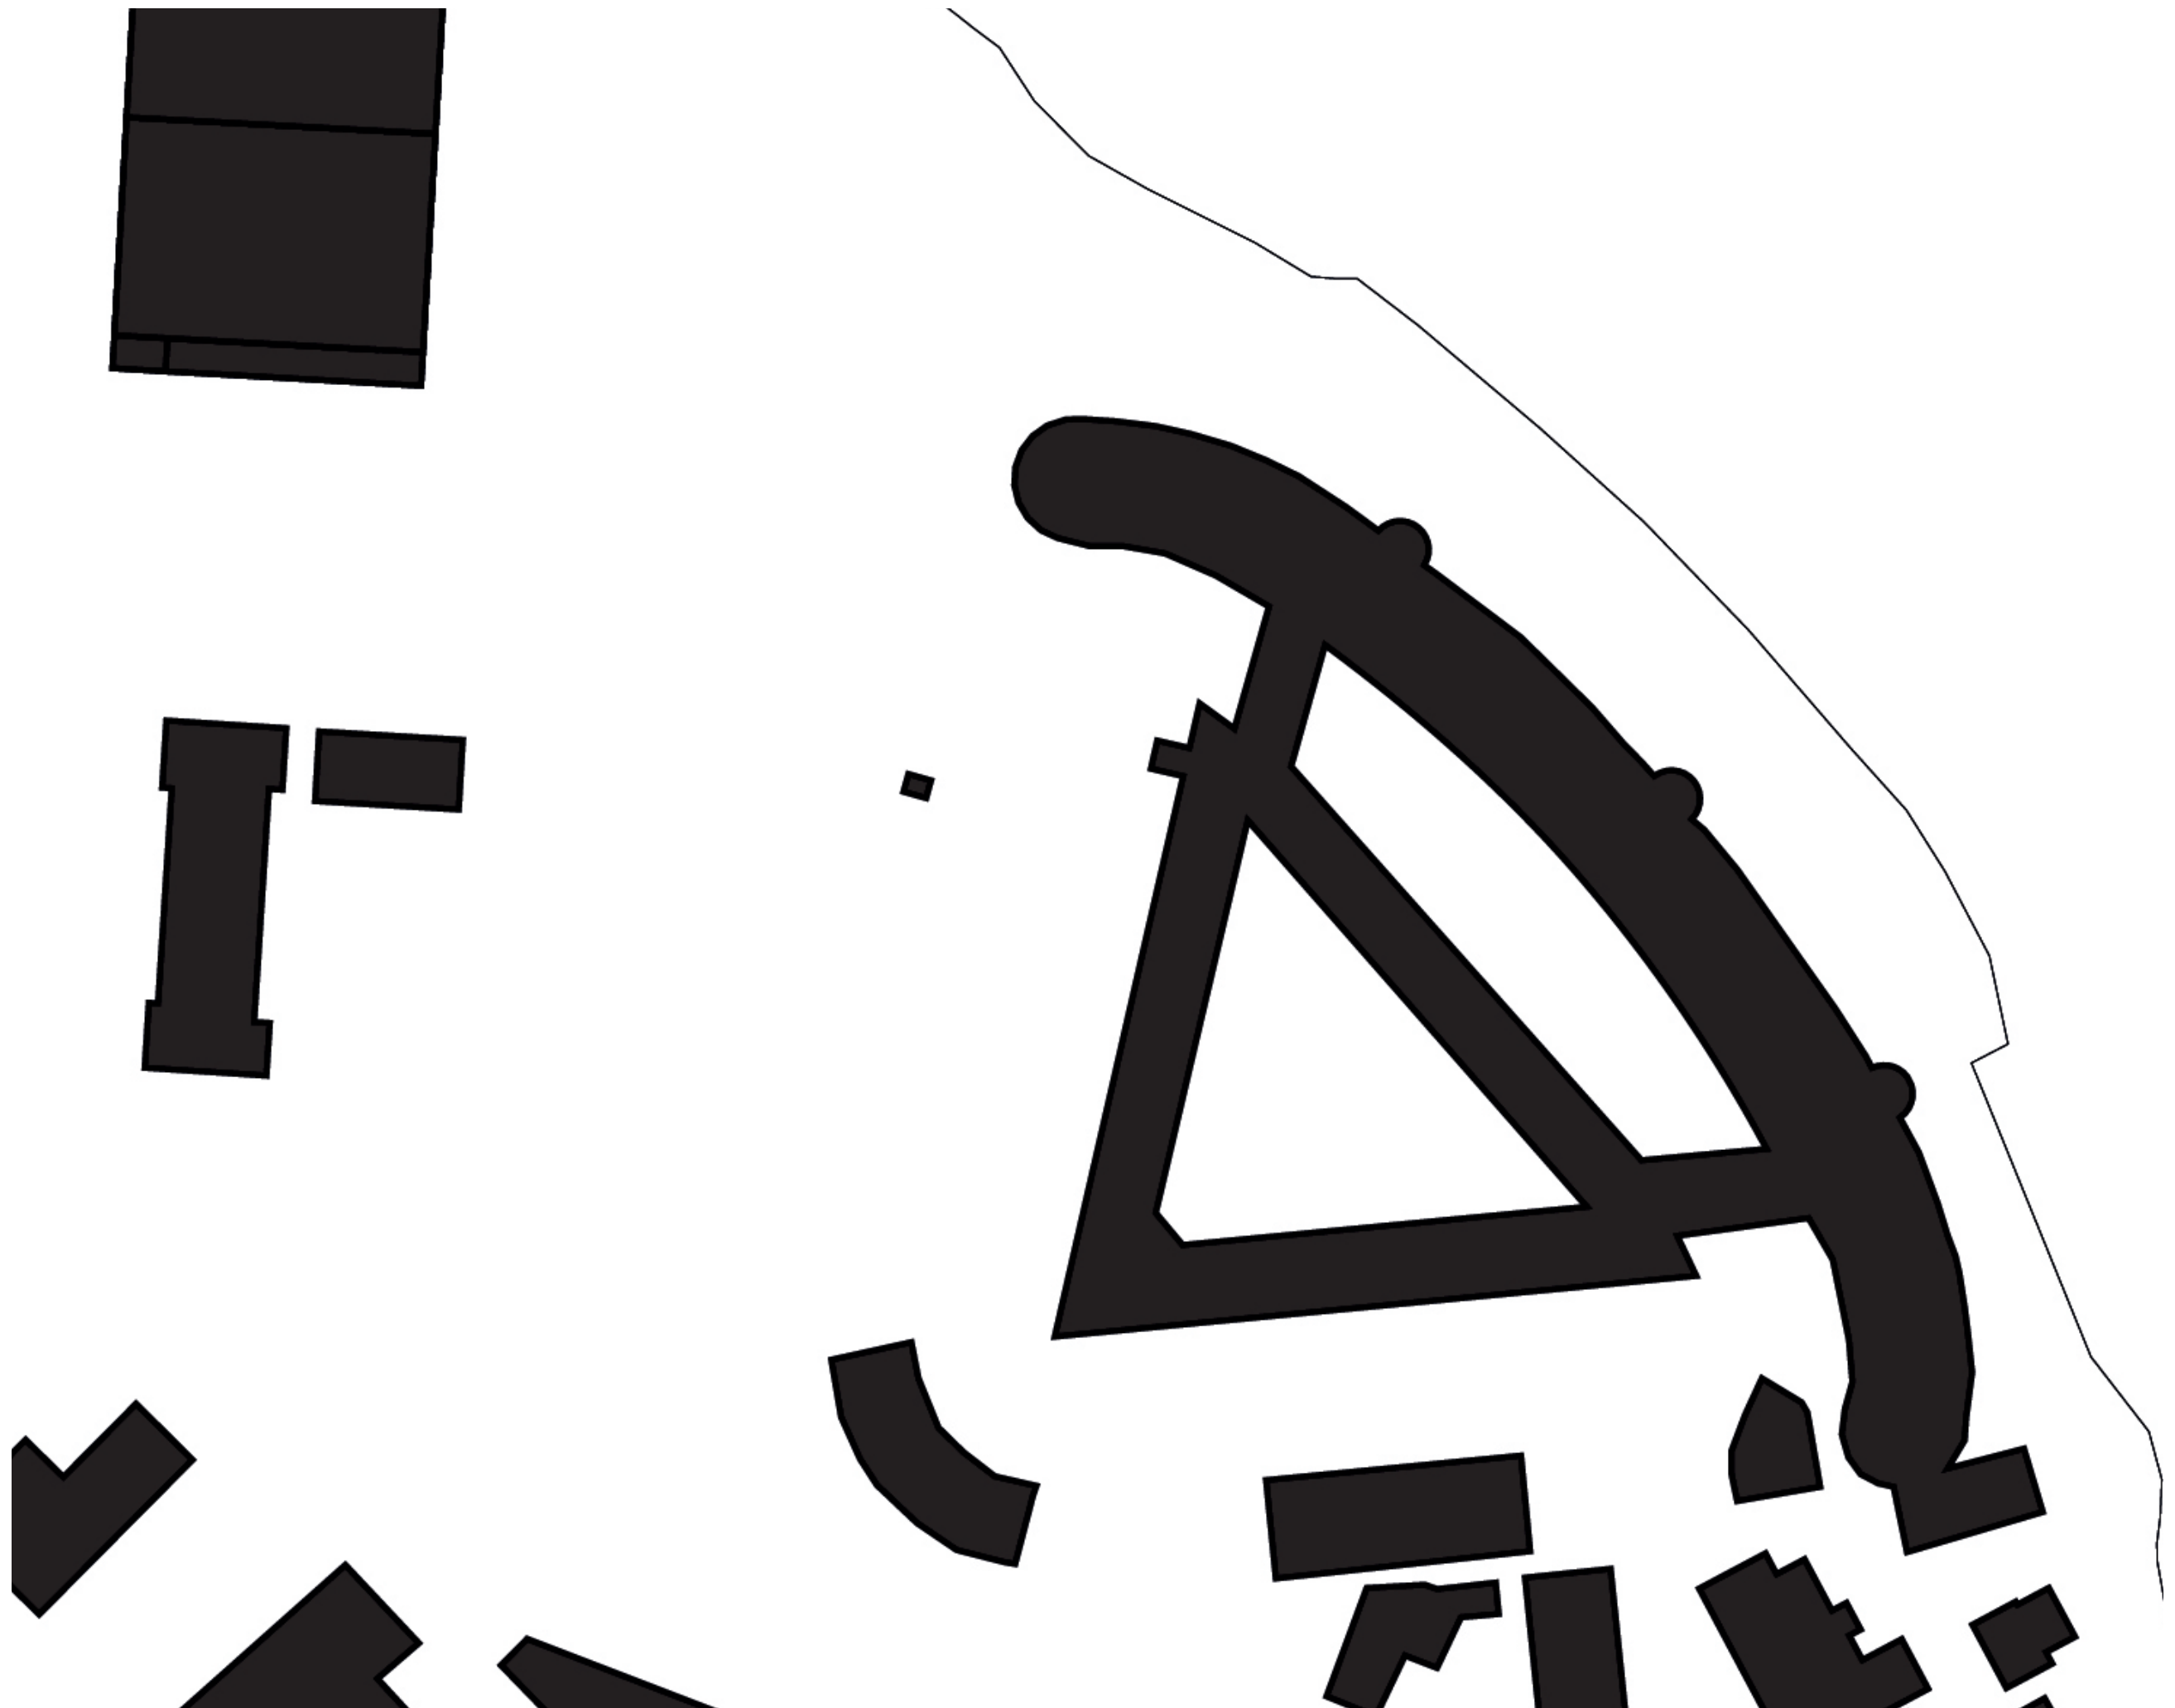

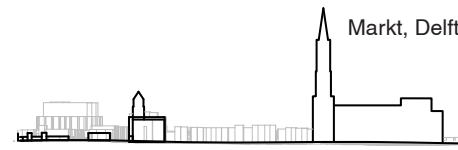




Markt, Delft

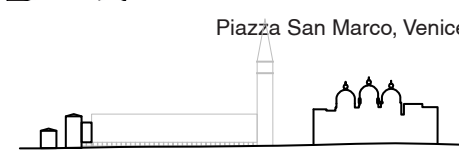

Piazza San Marco, Venice



Place Georges Pompidou, Paris

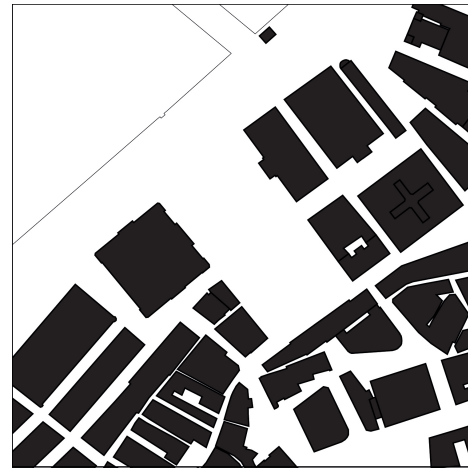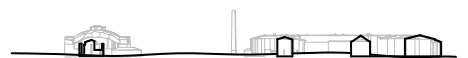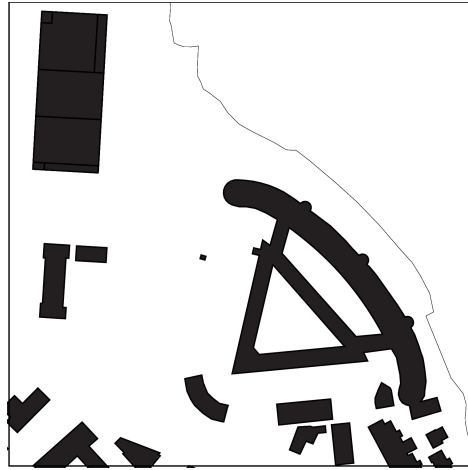


Piazza Unità d'Italia, Trieste




Max-Joseph-Platz, Munich



Piazza Bra, Verona

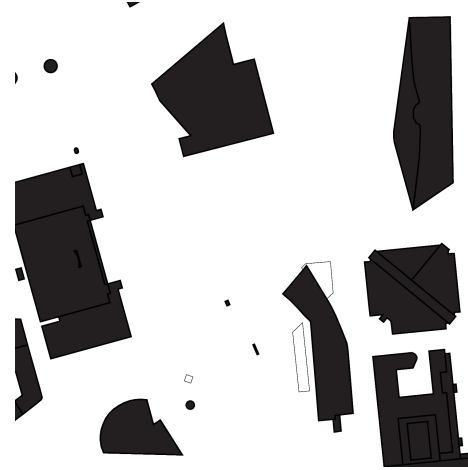

Kansalaistori, Helsinki

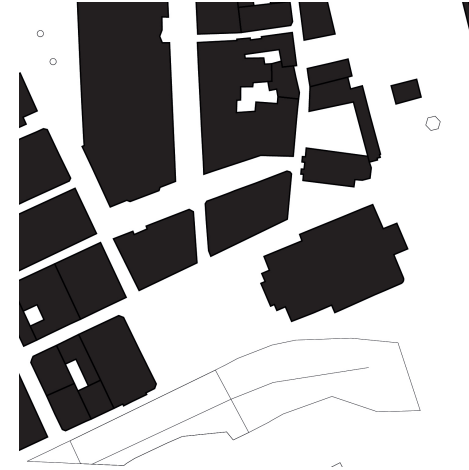


Gustav Adolfs torg, Stockholm



Marstall platz, Munich




DESIGN PROPOSAL

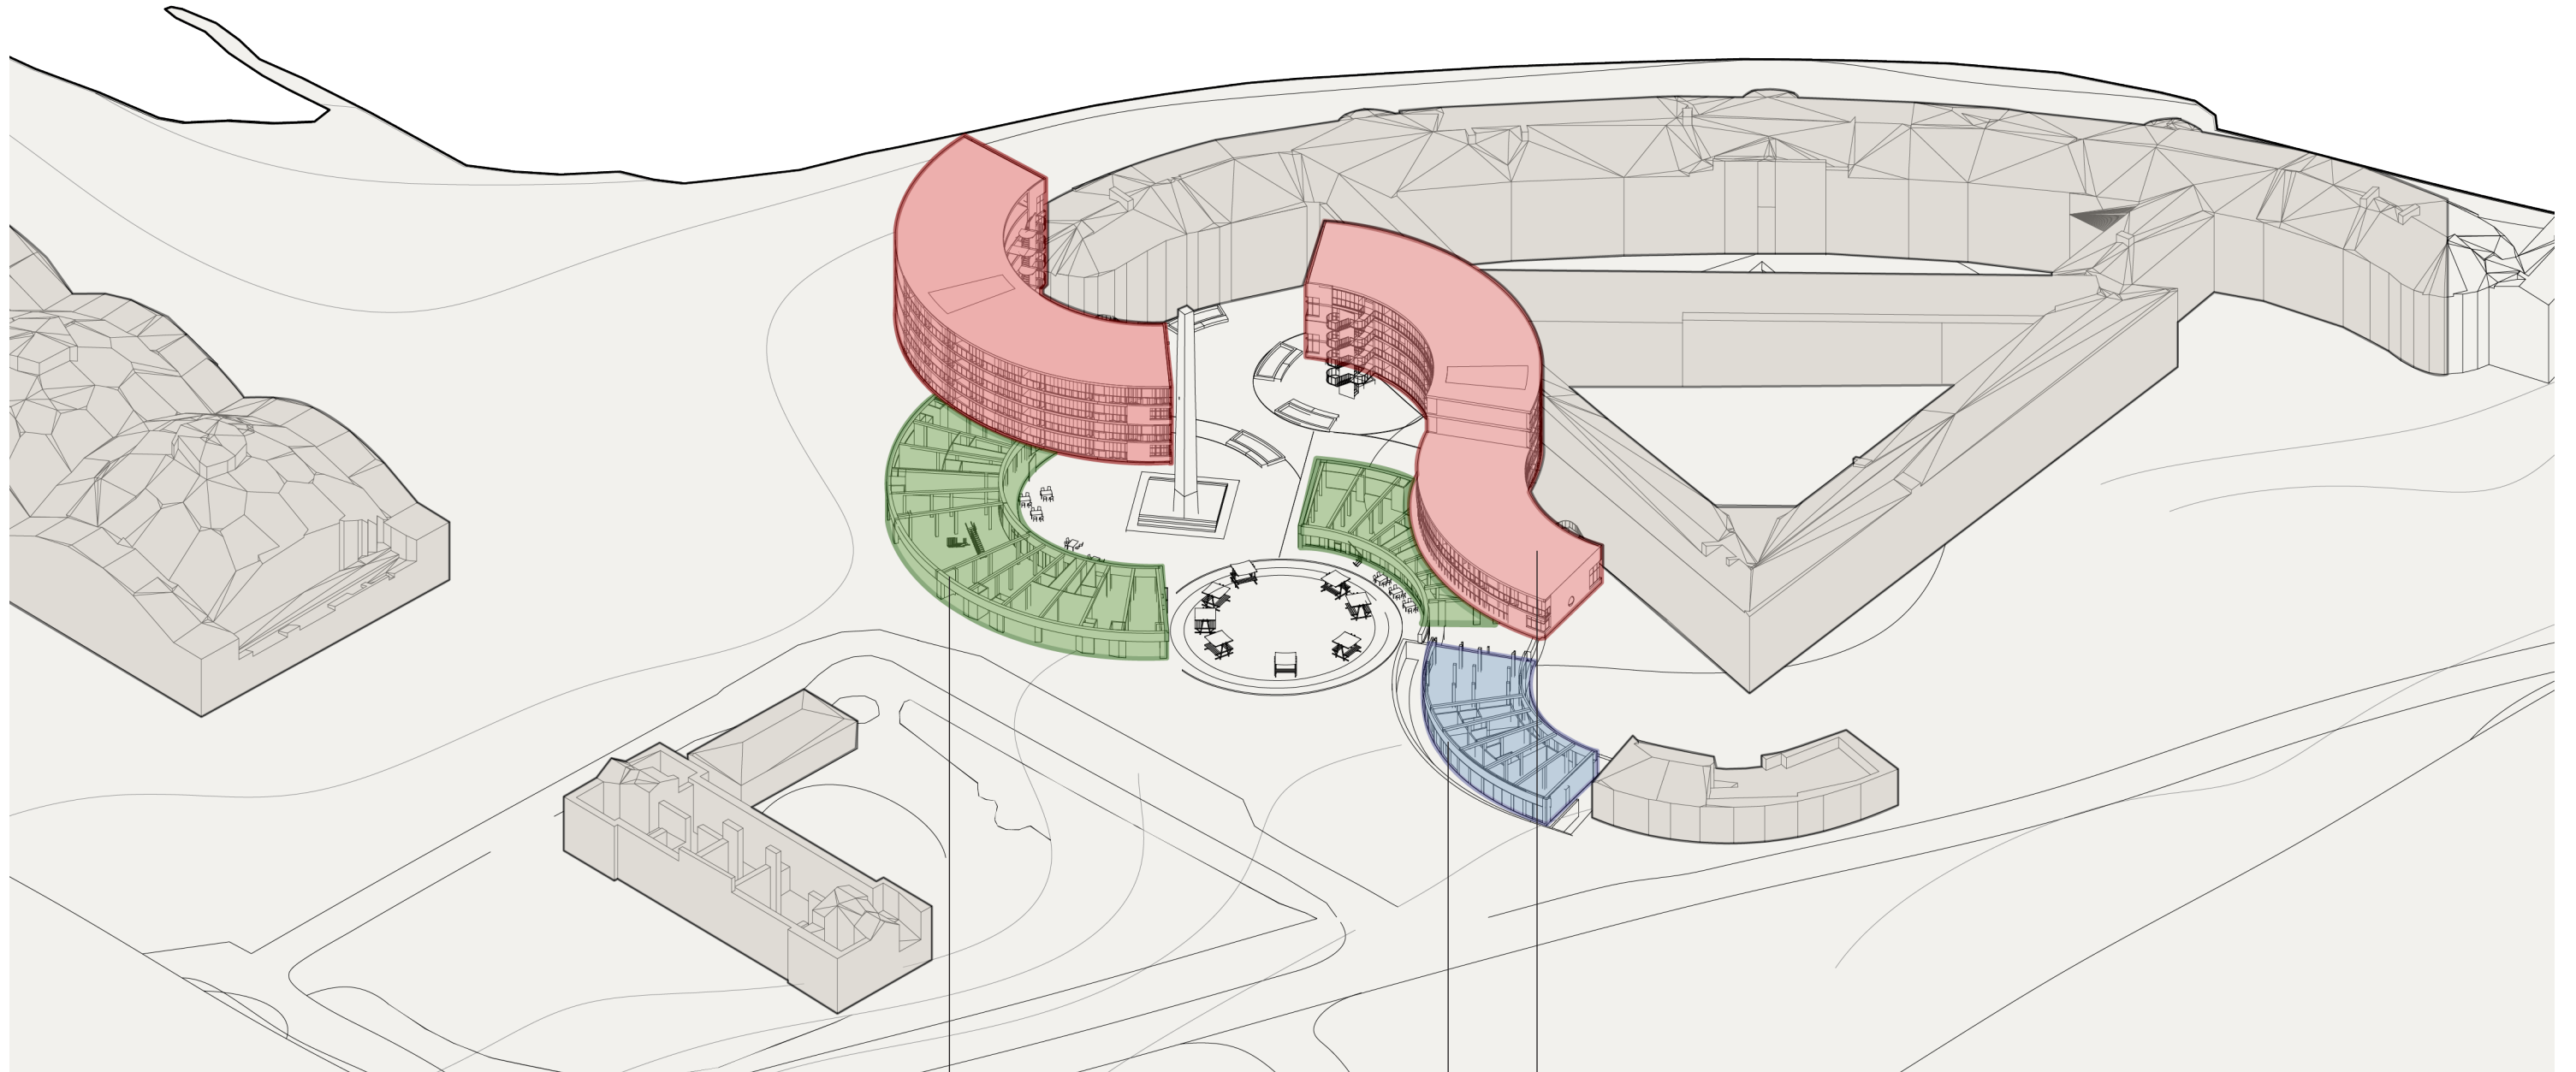

6 cafes and restaurants
220 - 300 m² each

public sauna
510 m²


7 duplex apartments 180 m²
20 co-living apartments 150 m²
4 lofts 80 m²

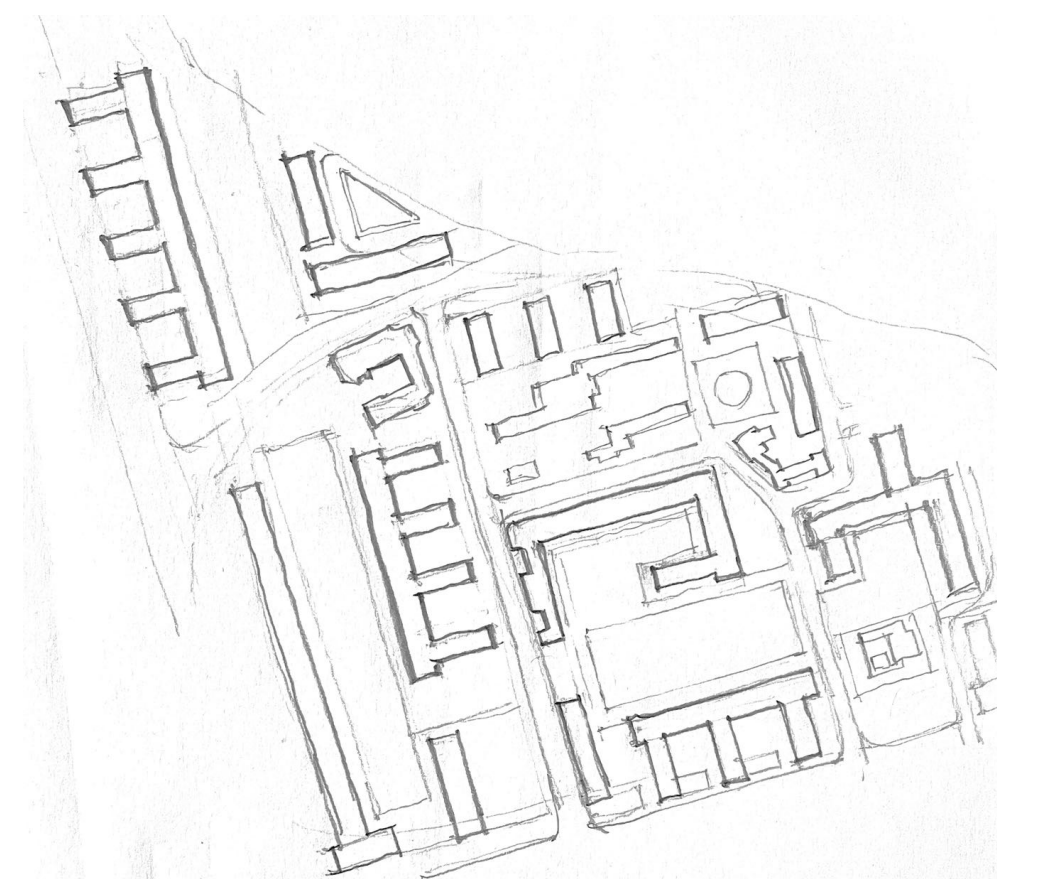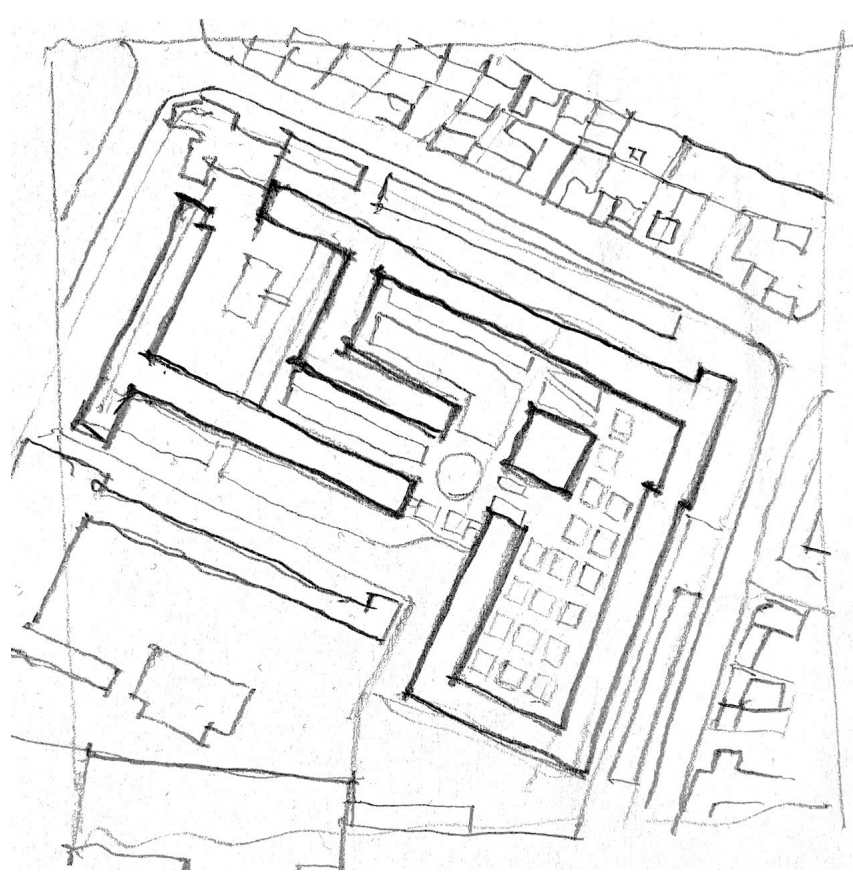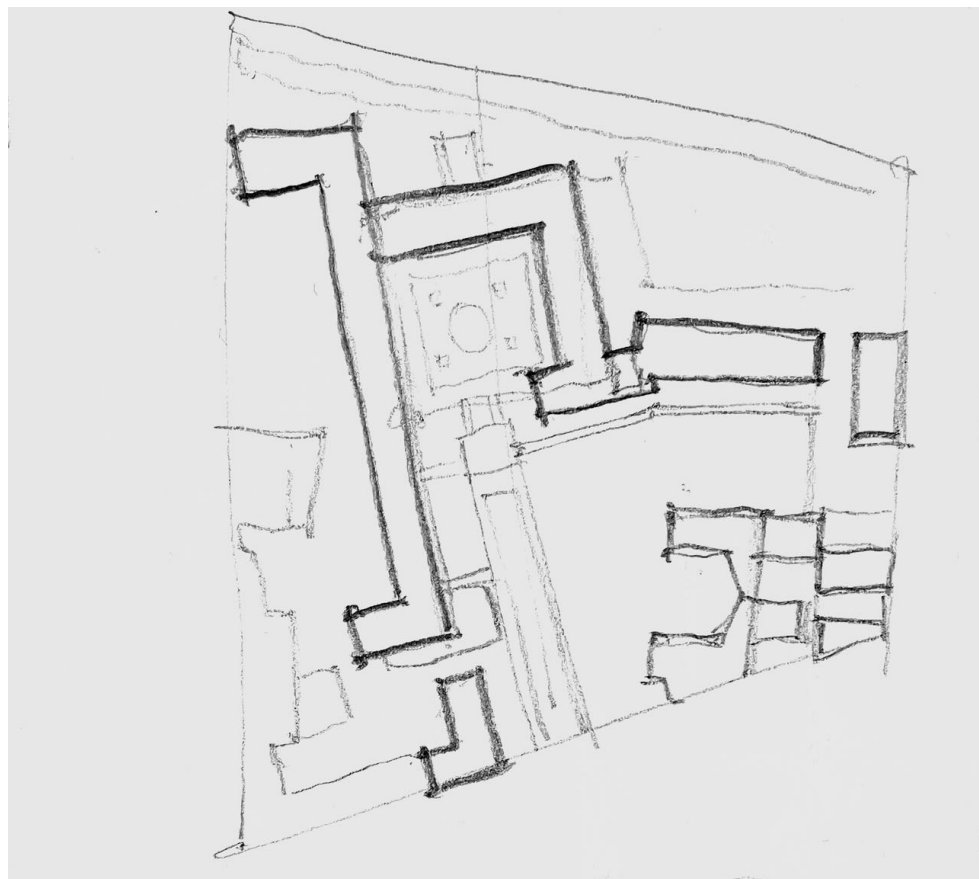


*Residence Victor Hugo, Pantin
Fernand Pouillon*

*Residence Bufalo, Montrouge
Fernand Pouillon*

*Residence Le Parc, Meudon-la-Forêt
Fernand Pouillon*

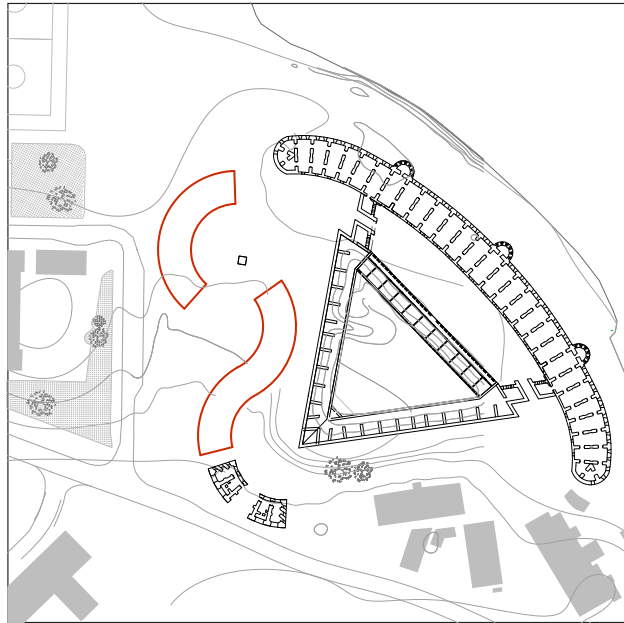


IMPLANTATION

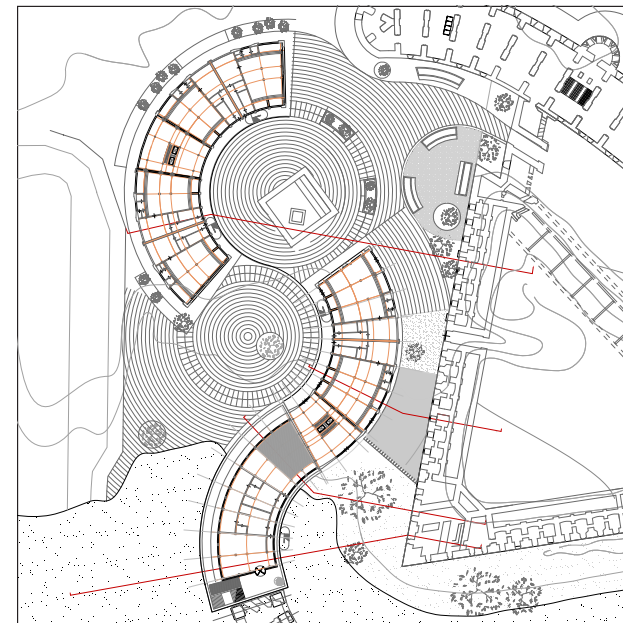





FORM

CONFIGURATION


IMPLANTATION

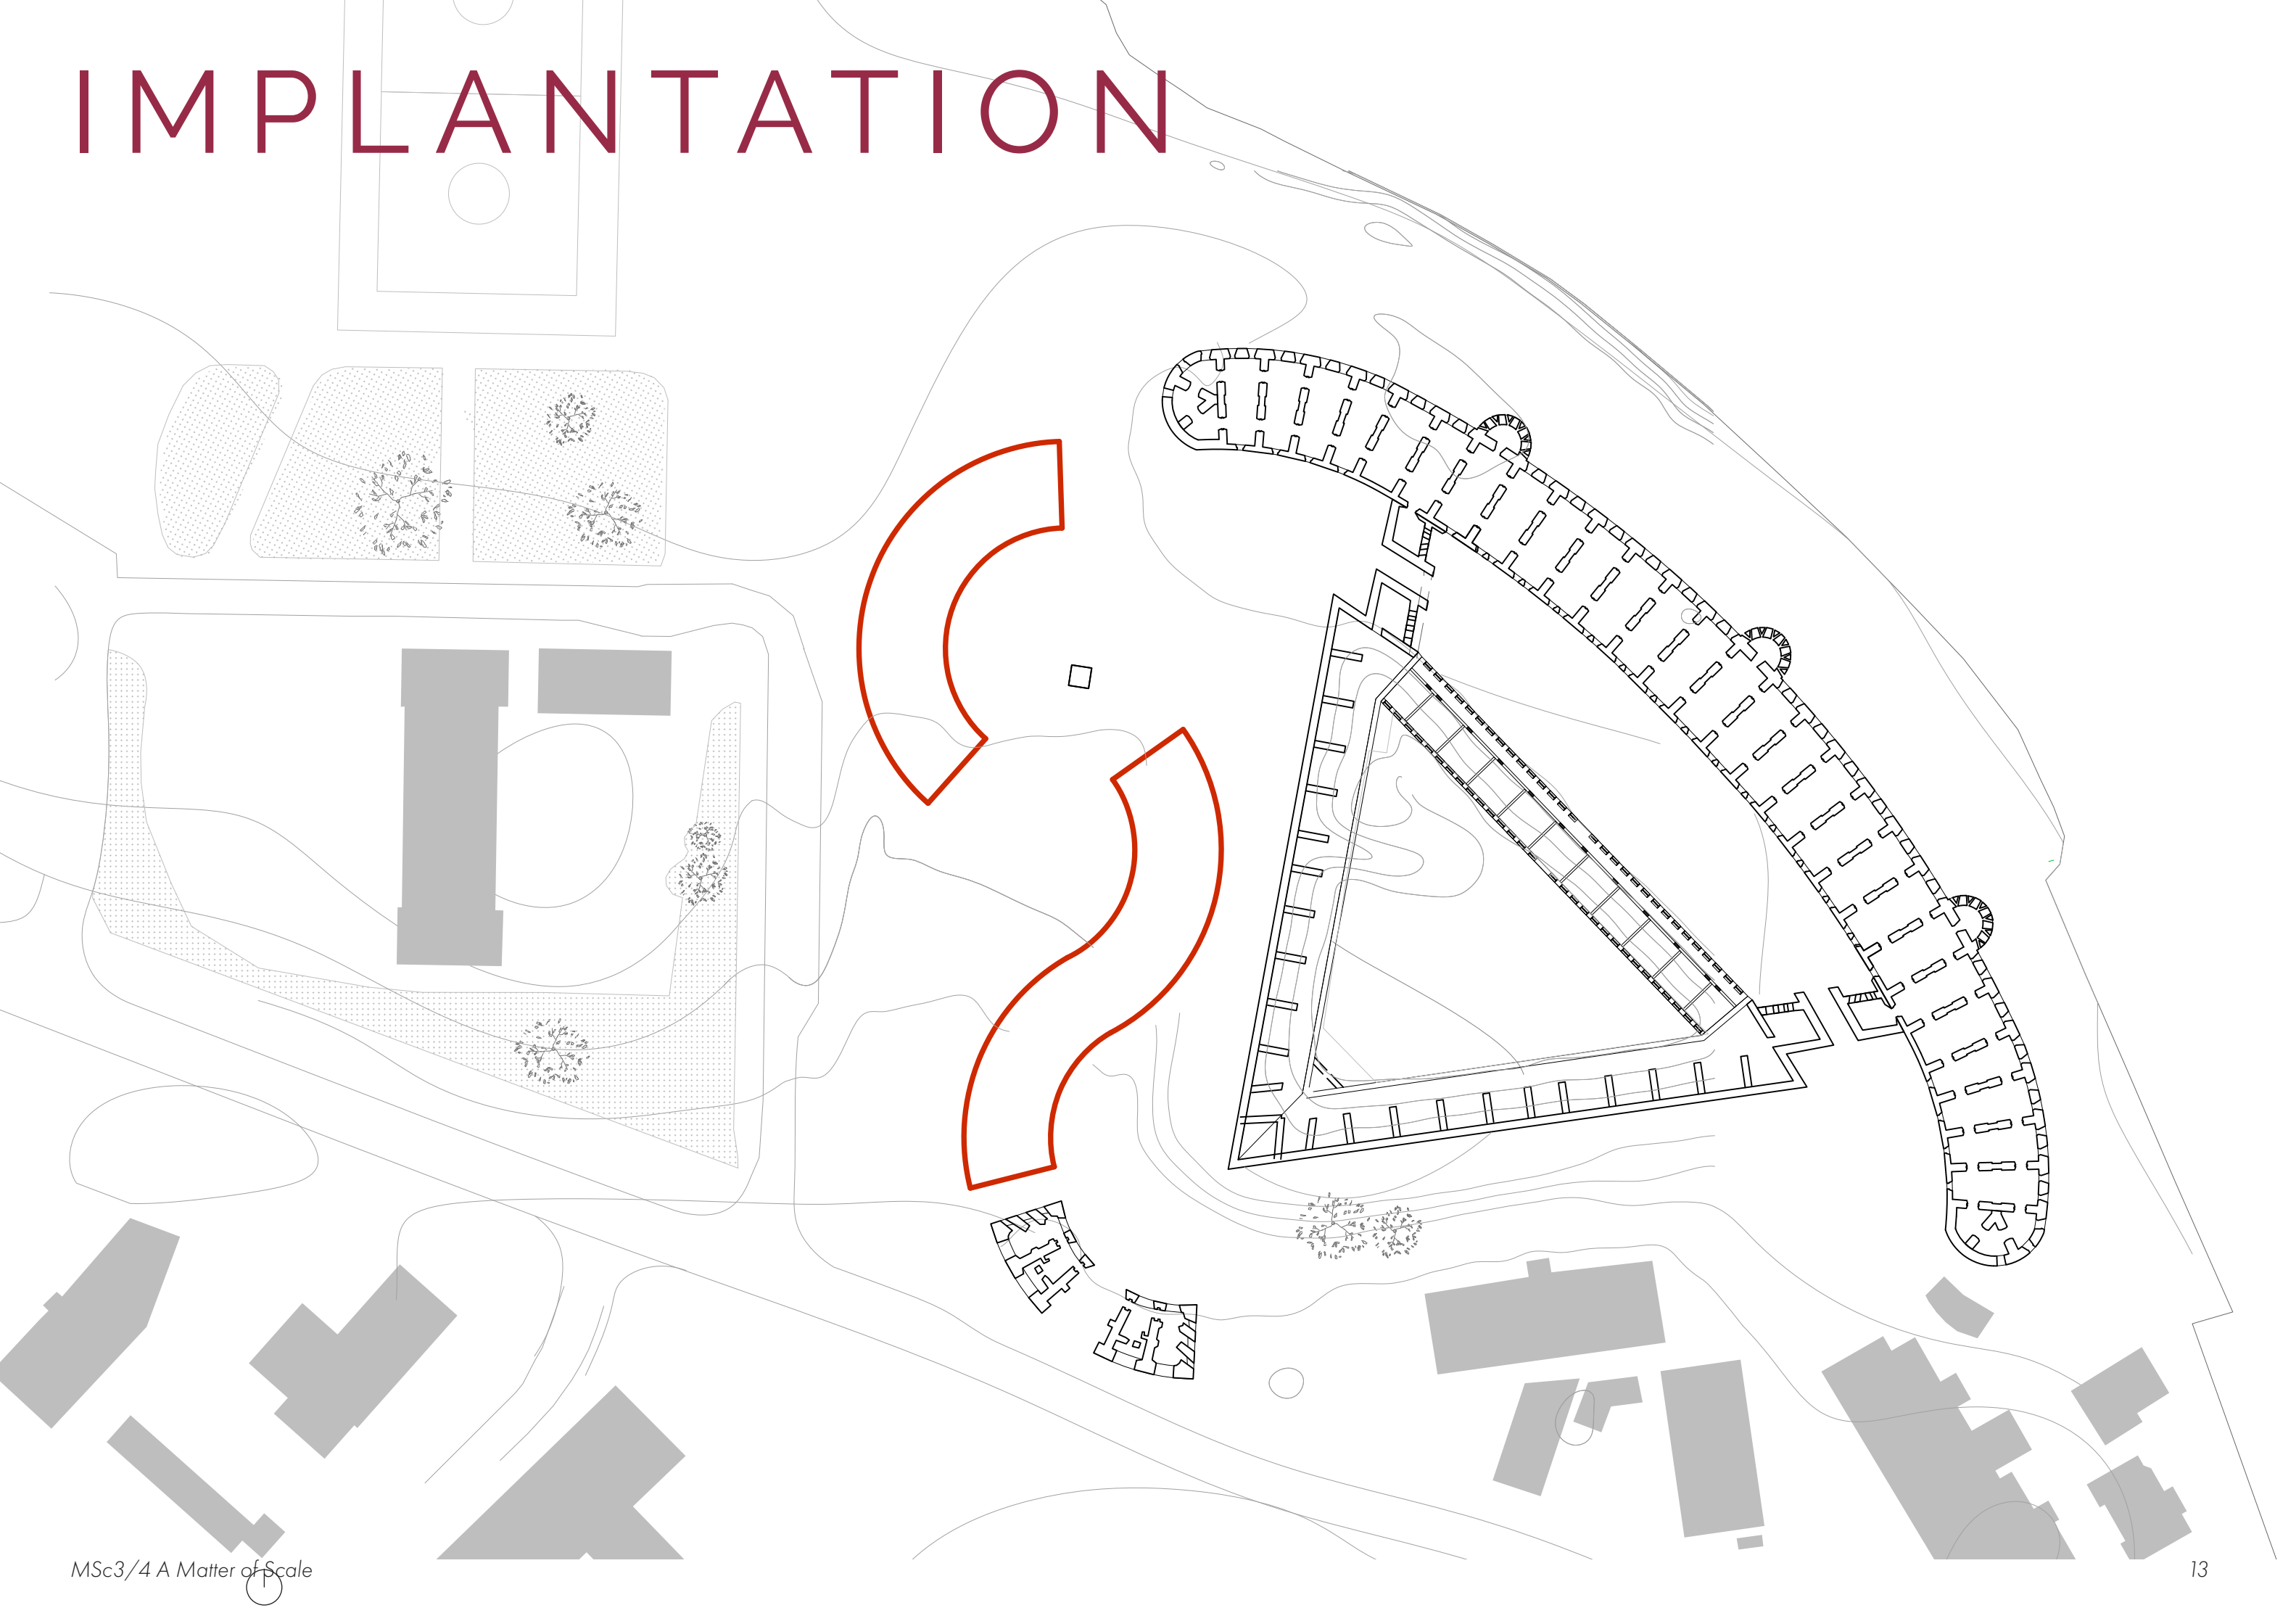


FORM

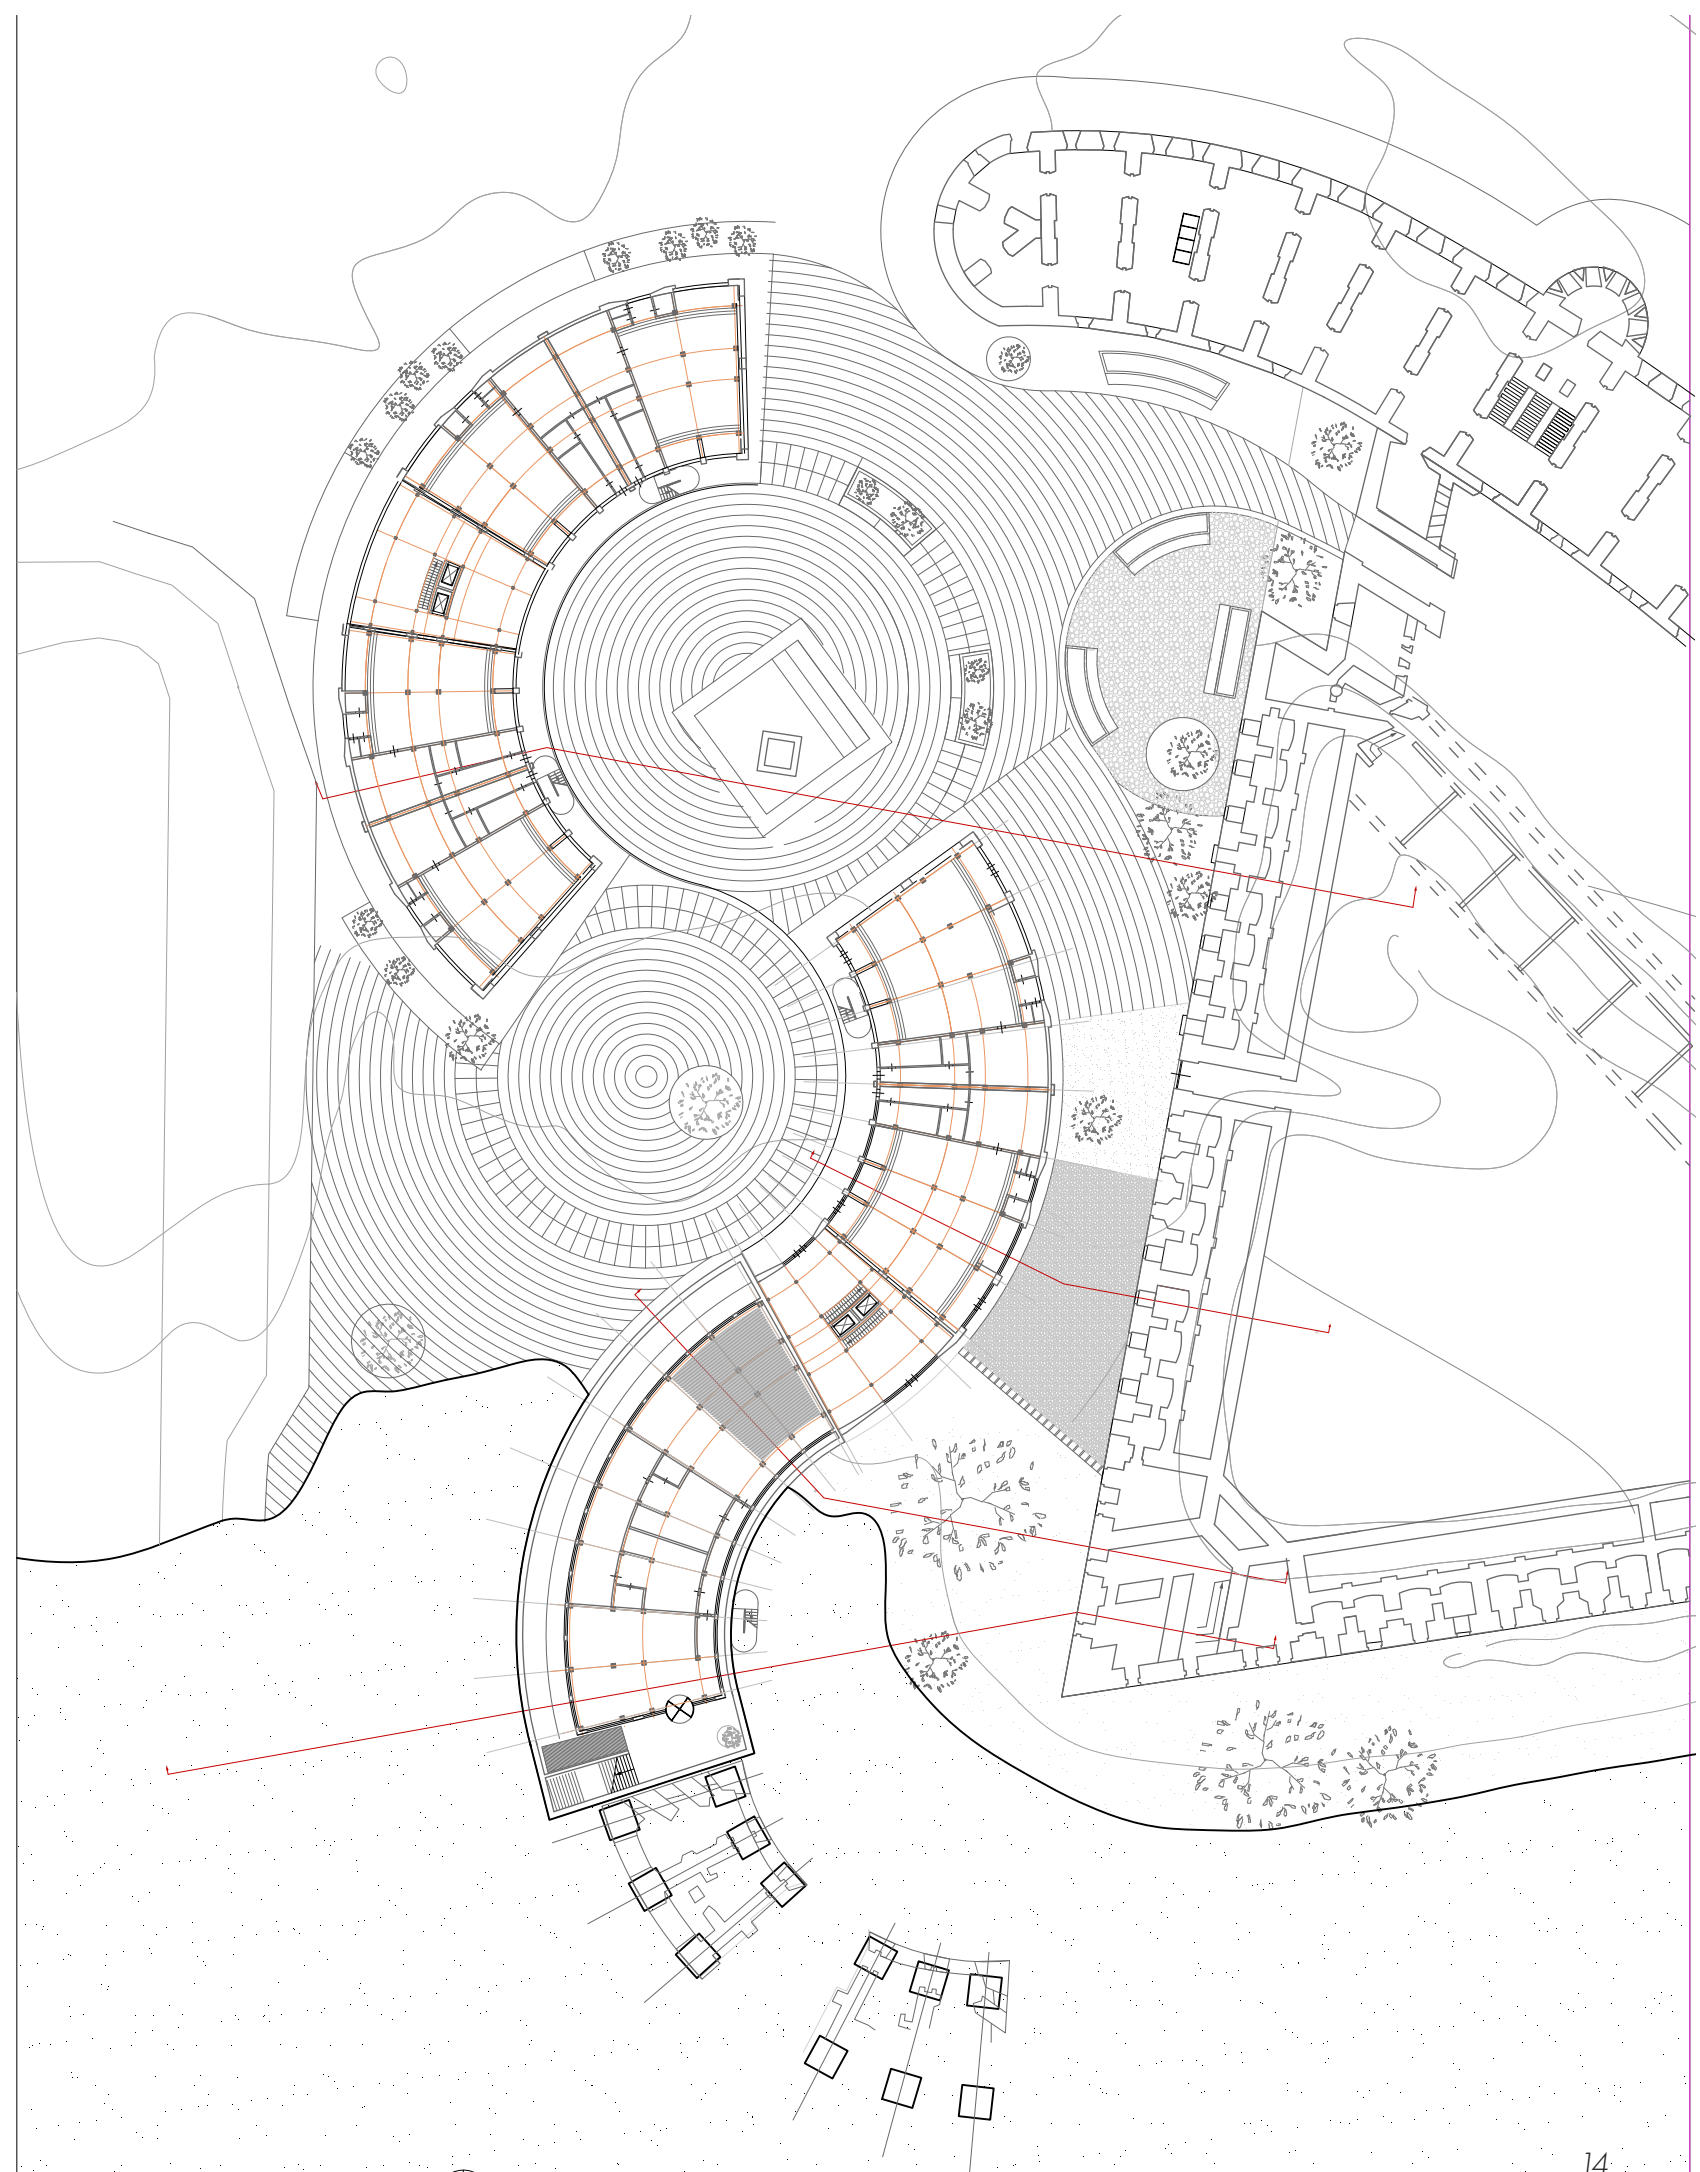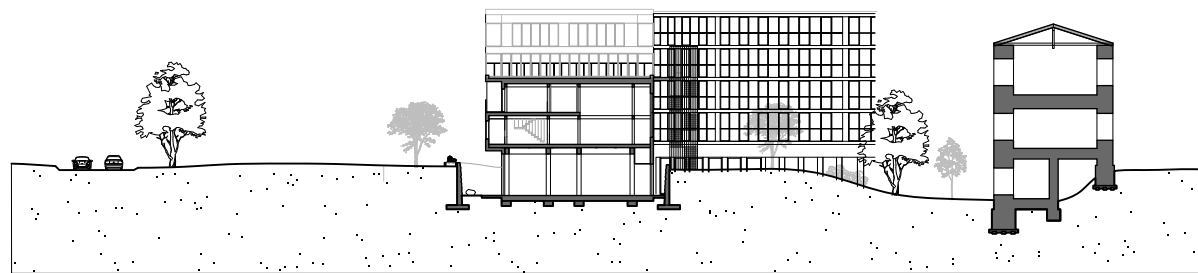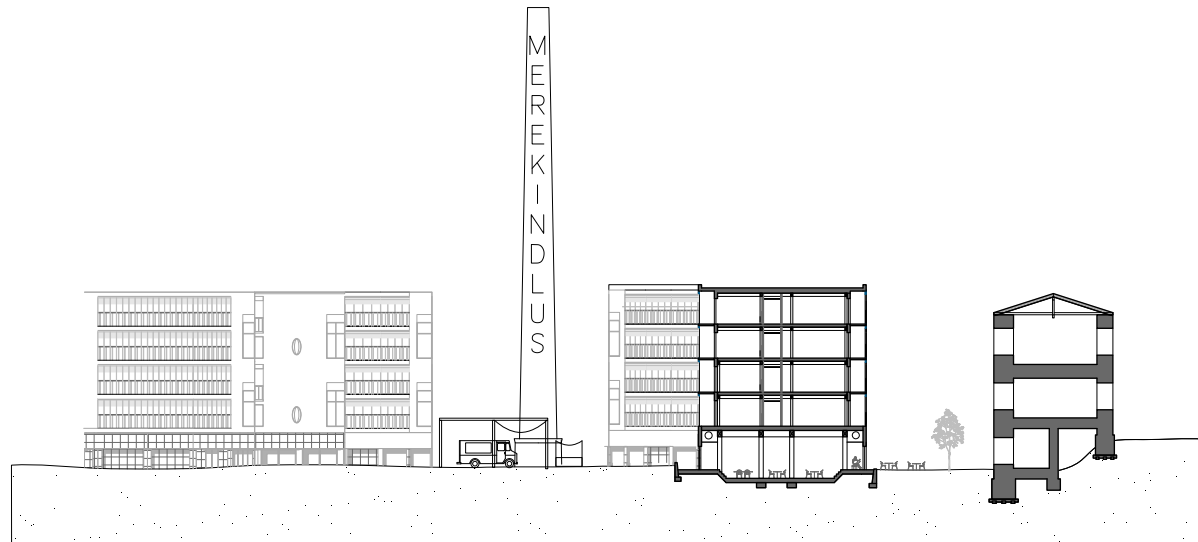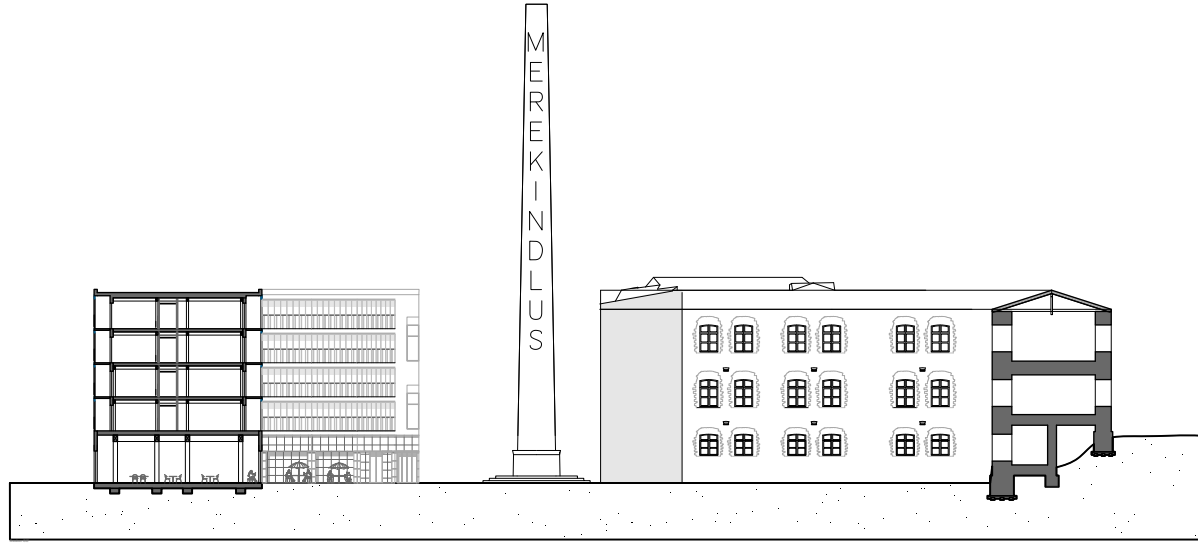


FORM

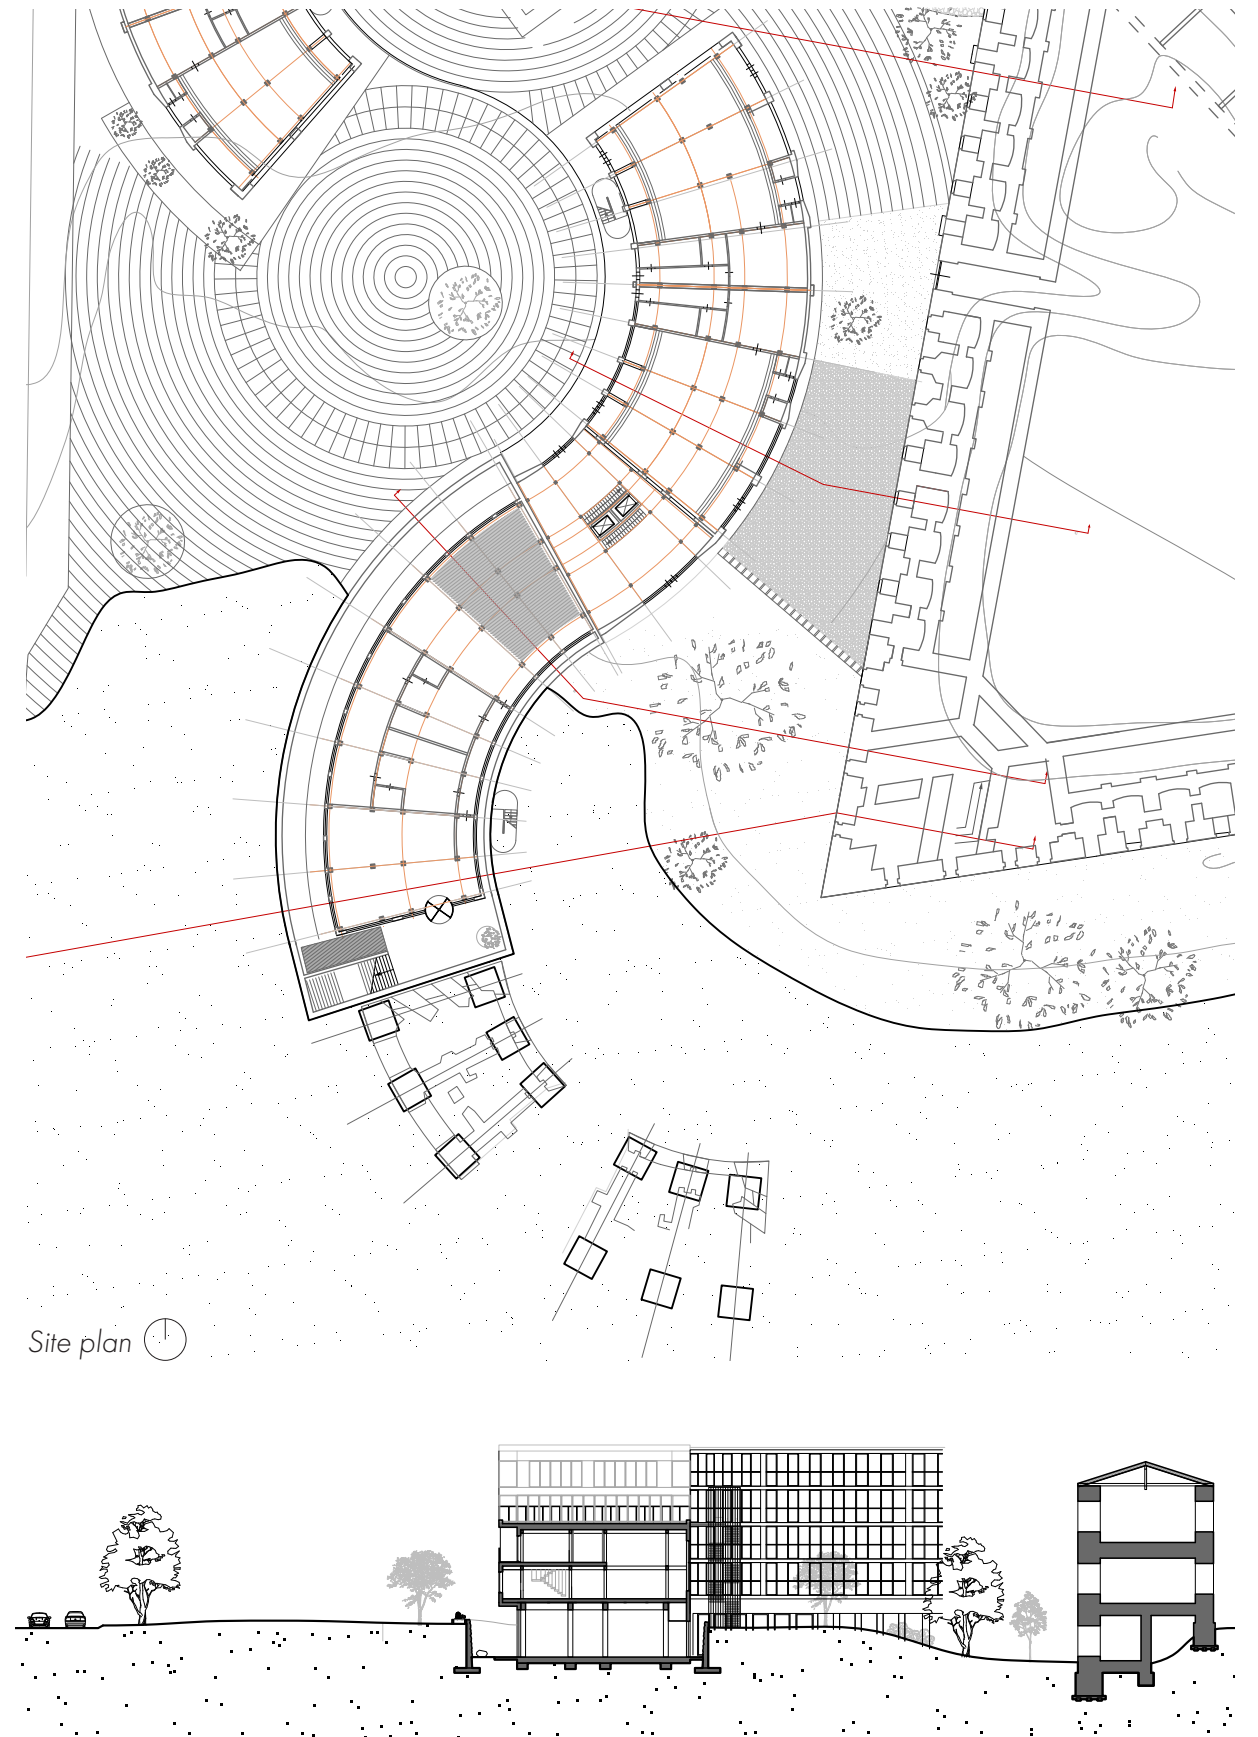


FORM

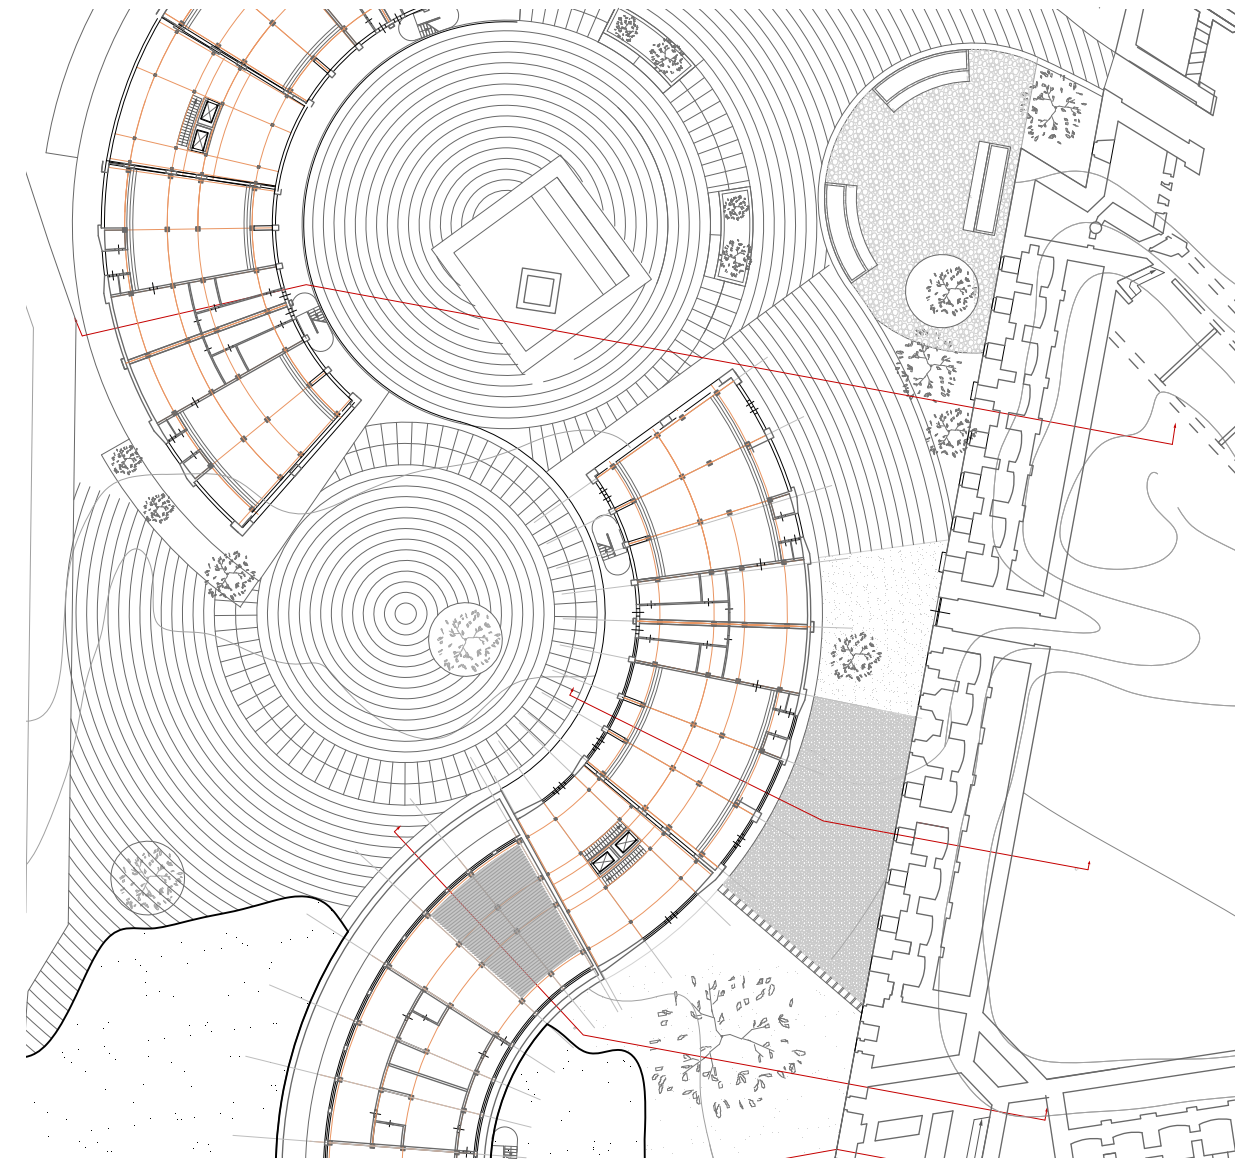


Site plan

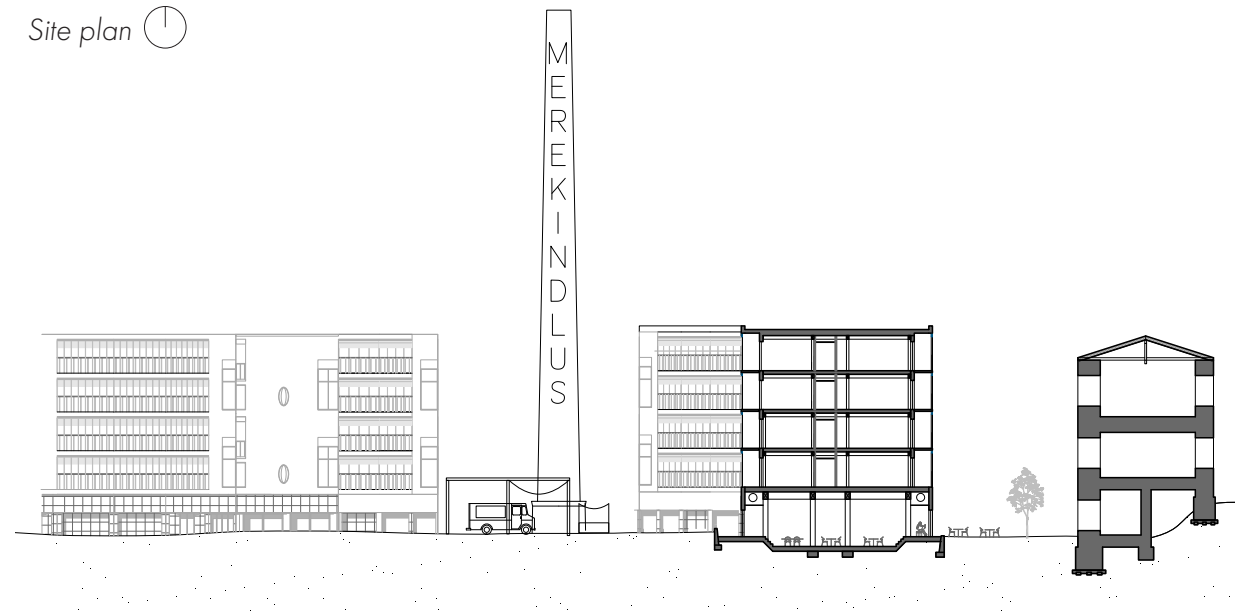


FORM

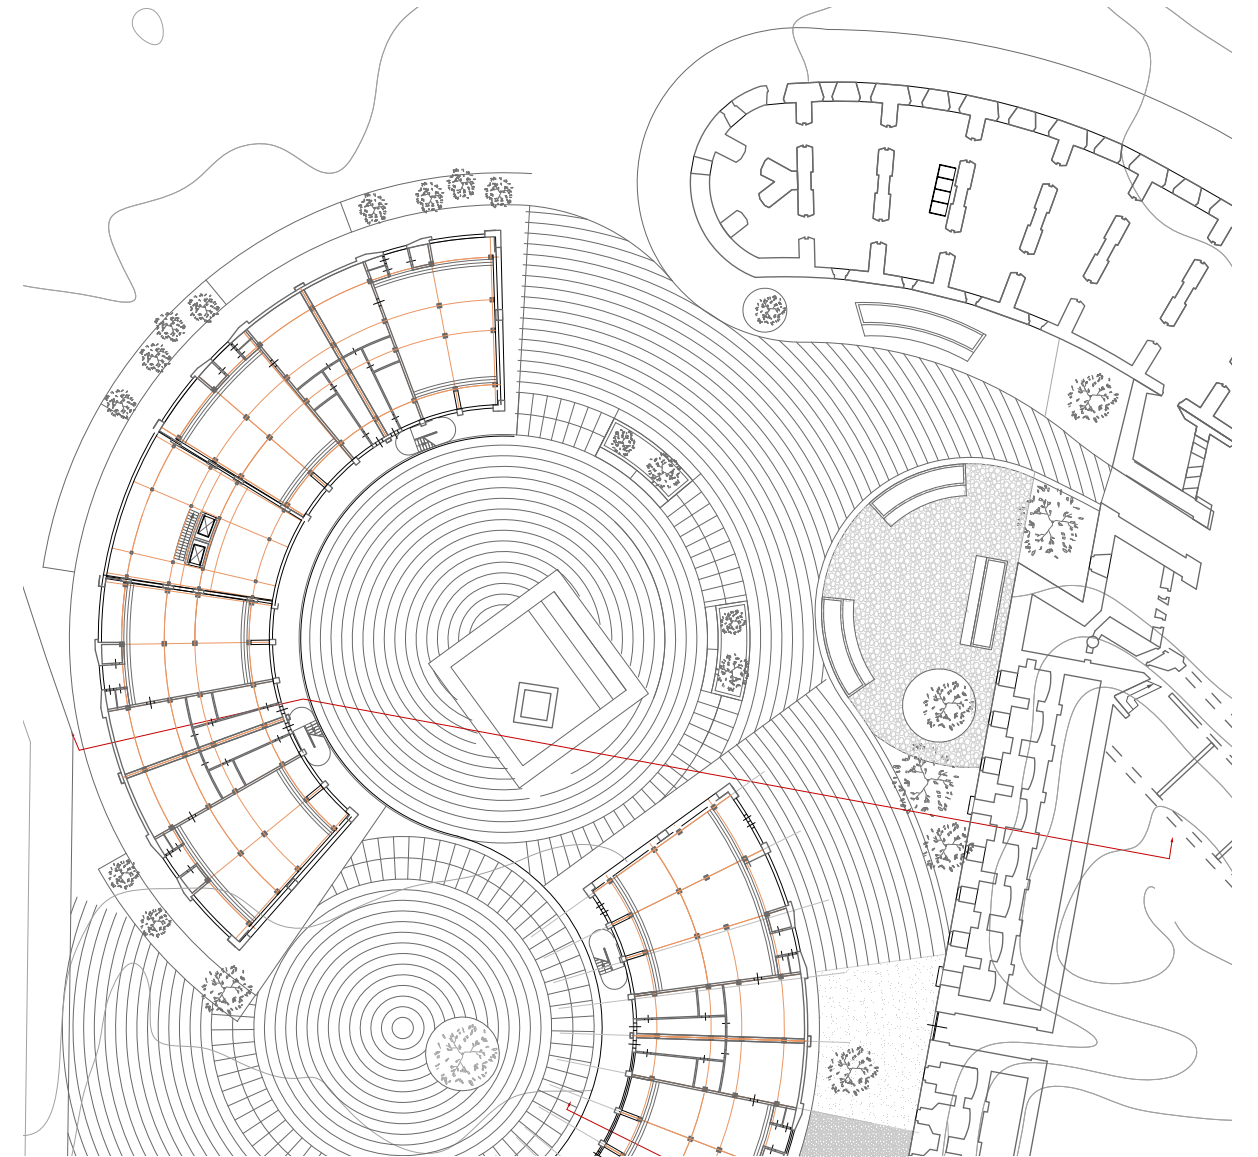

Site plan 

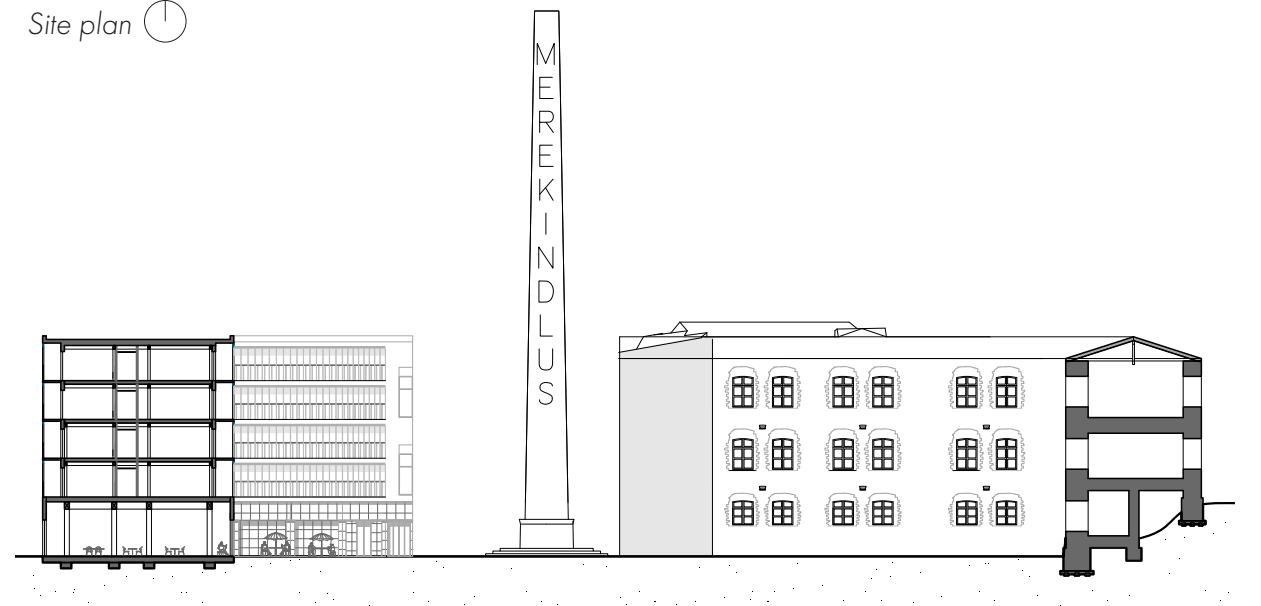





CONFIGURATION

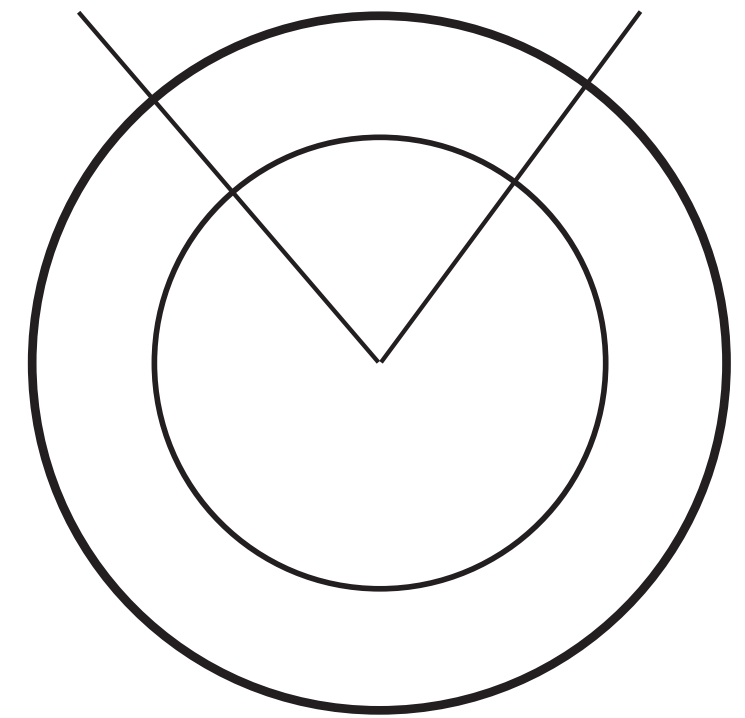

Annular sector


CONFIGURATION

ANNULAR SECTOR

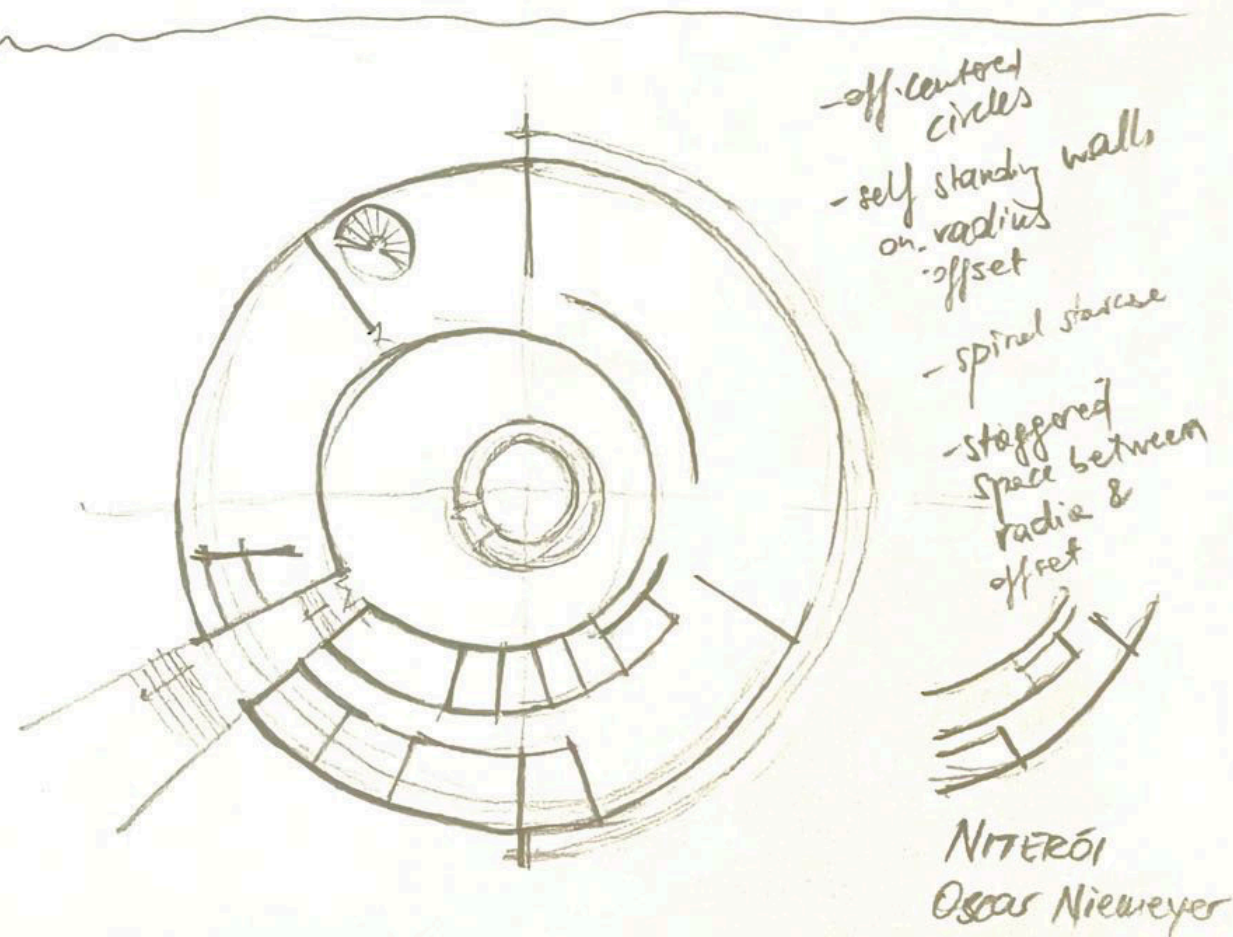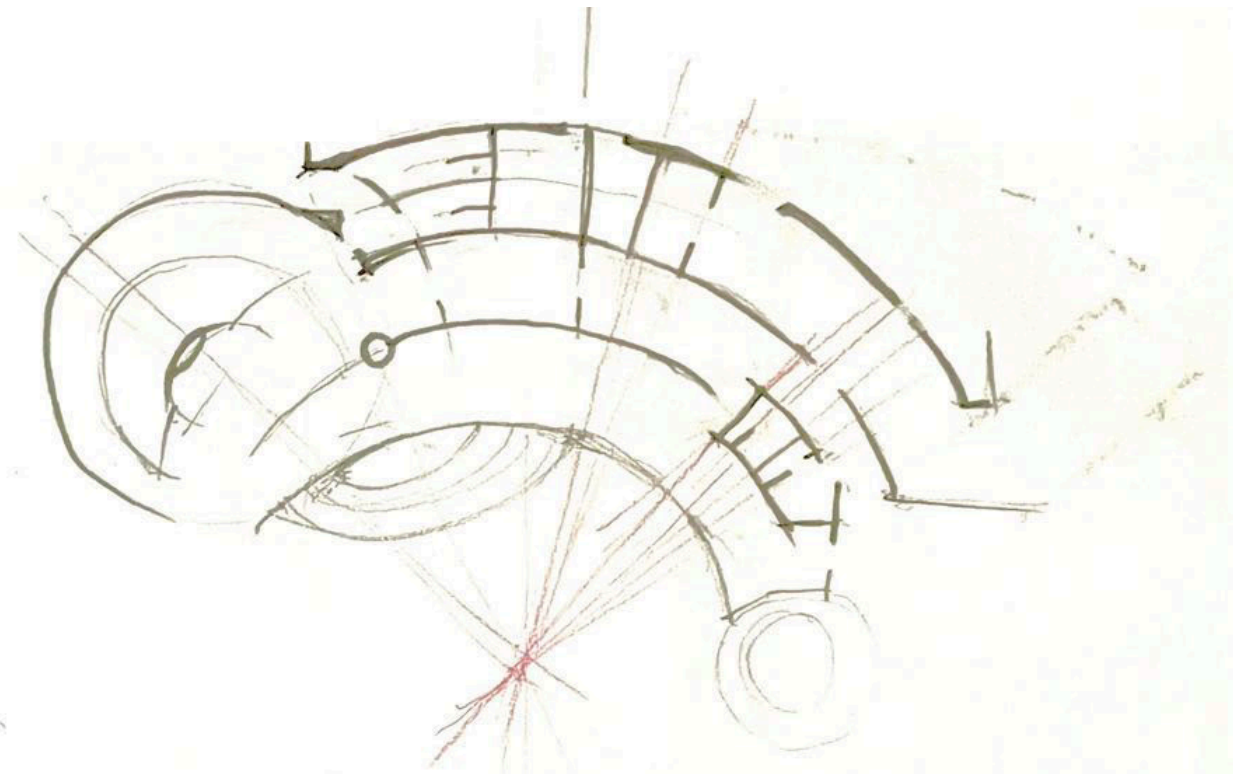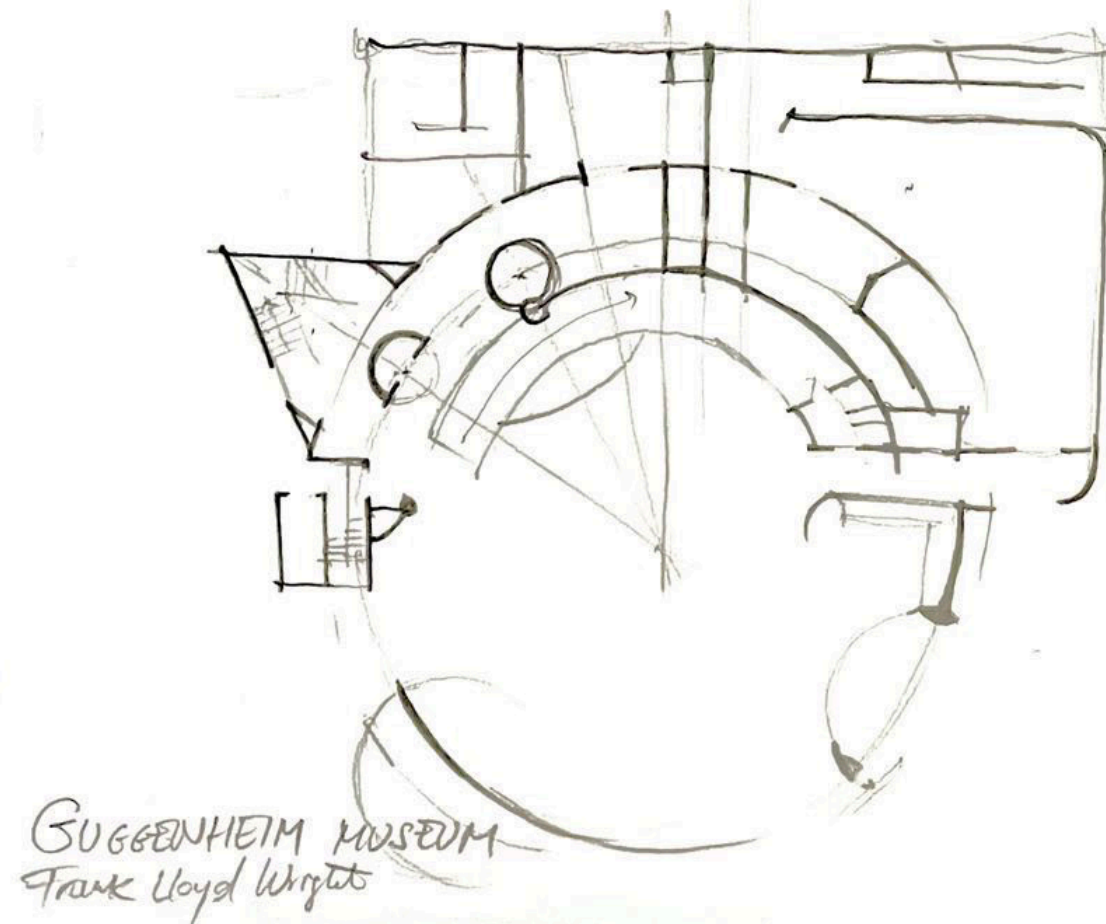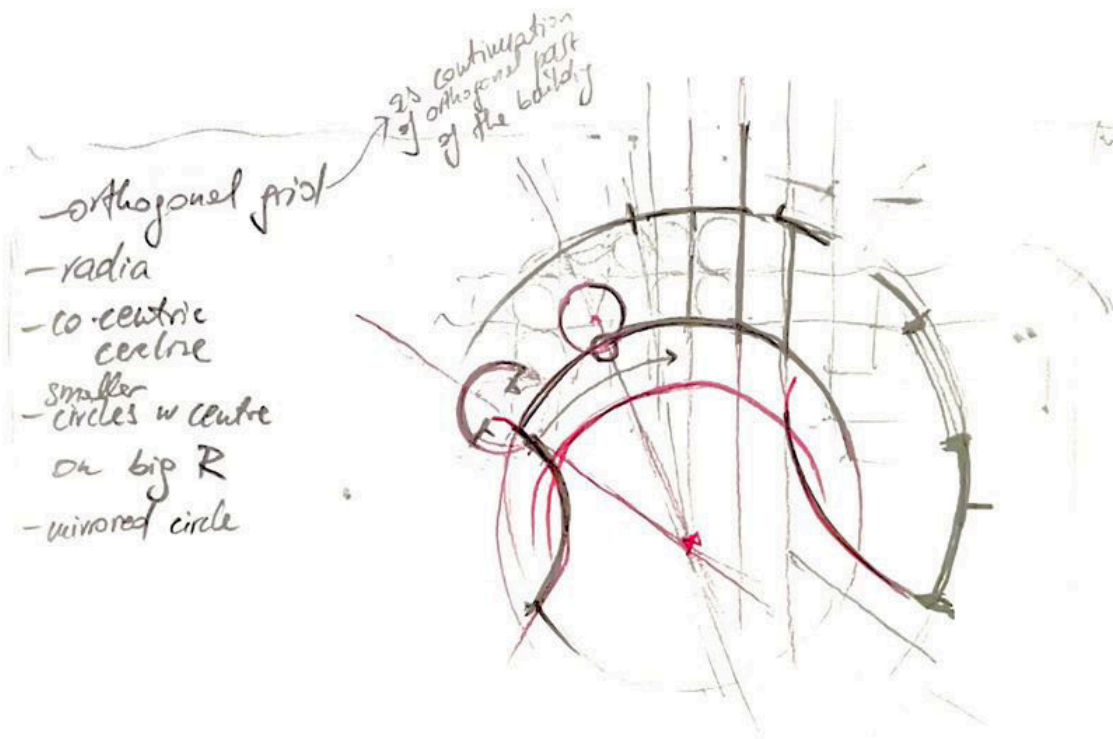


CONFIGURATION


ANNULAR SECTOR

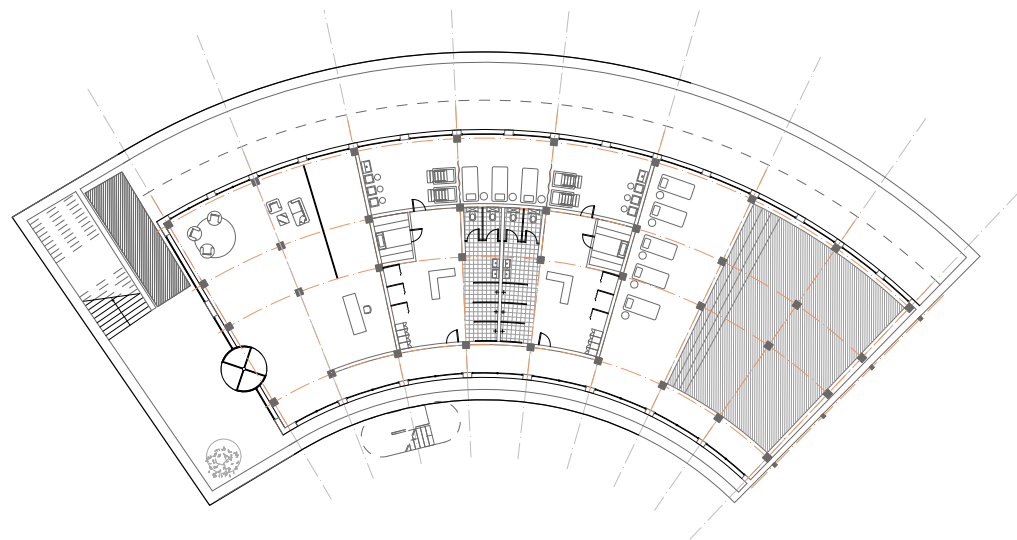


Sauna

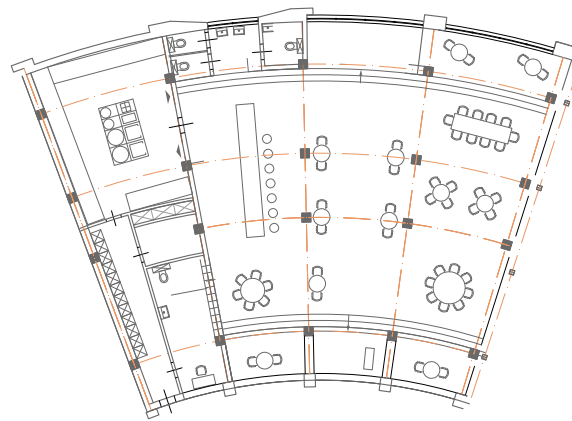

Restaurant

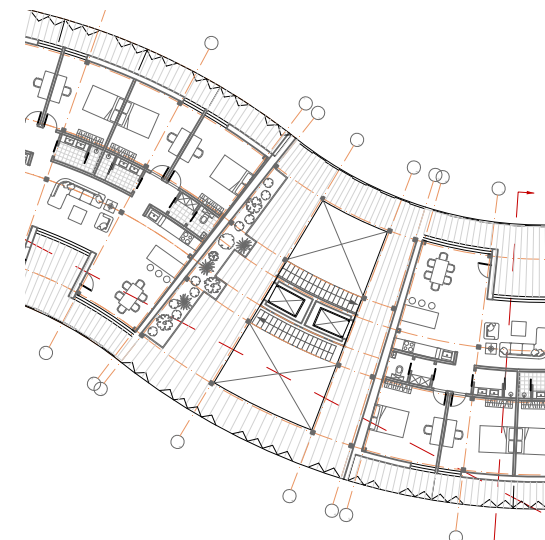



Circulation

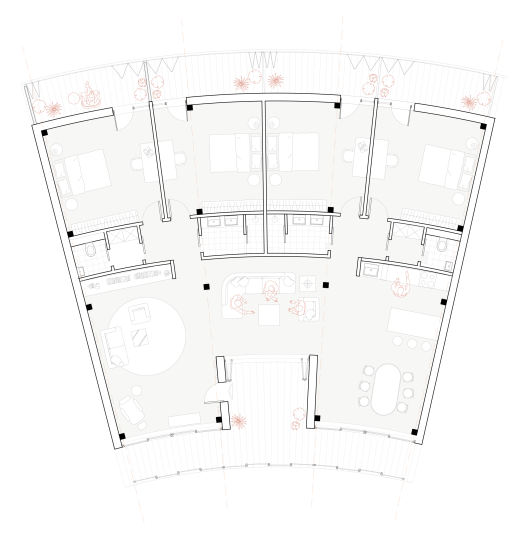


3 types of dwellings

CONFIGURATION




ANNULAR SECTOR

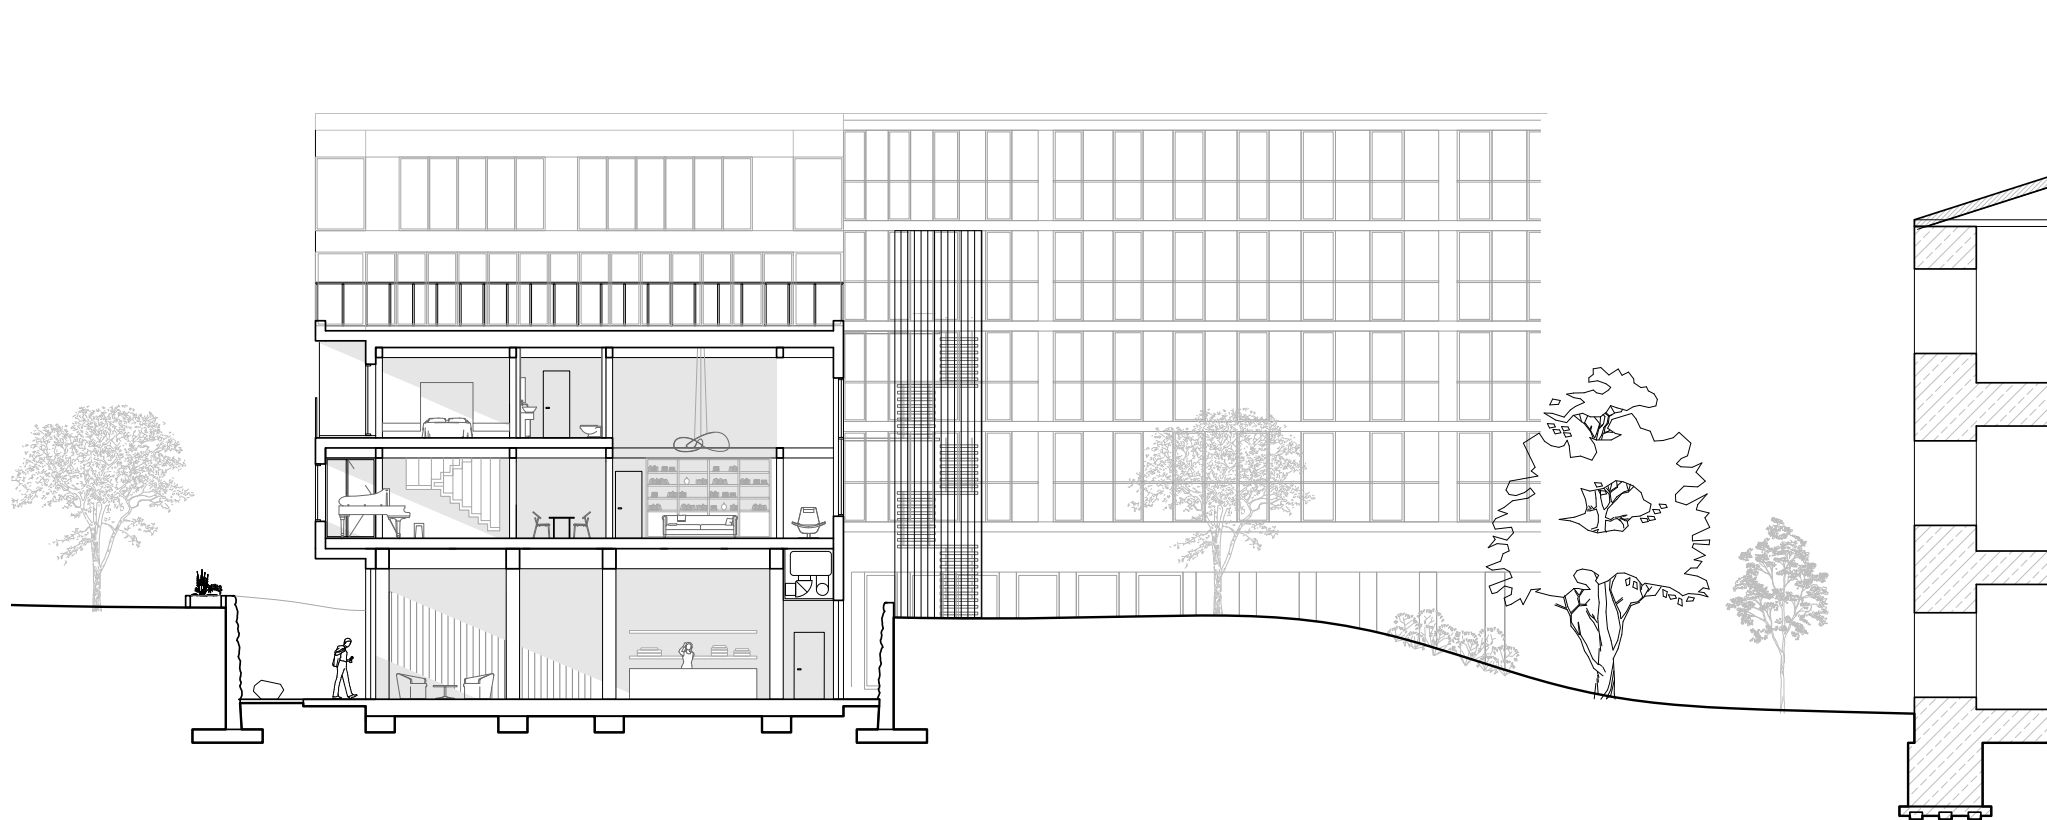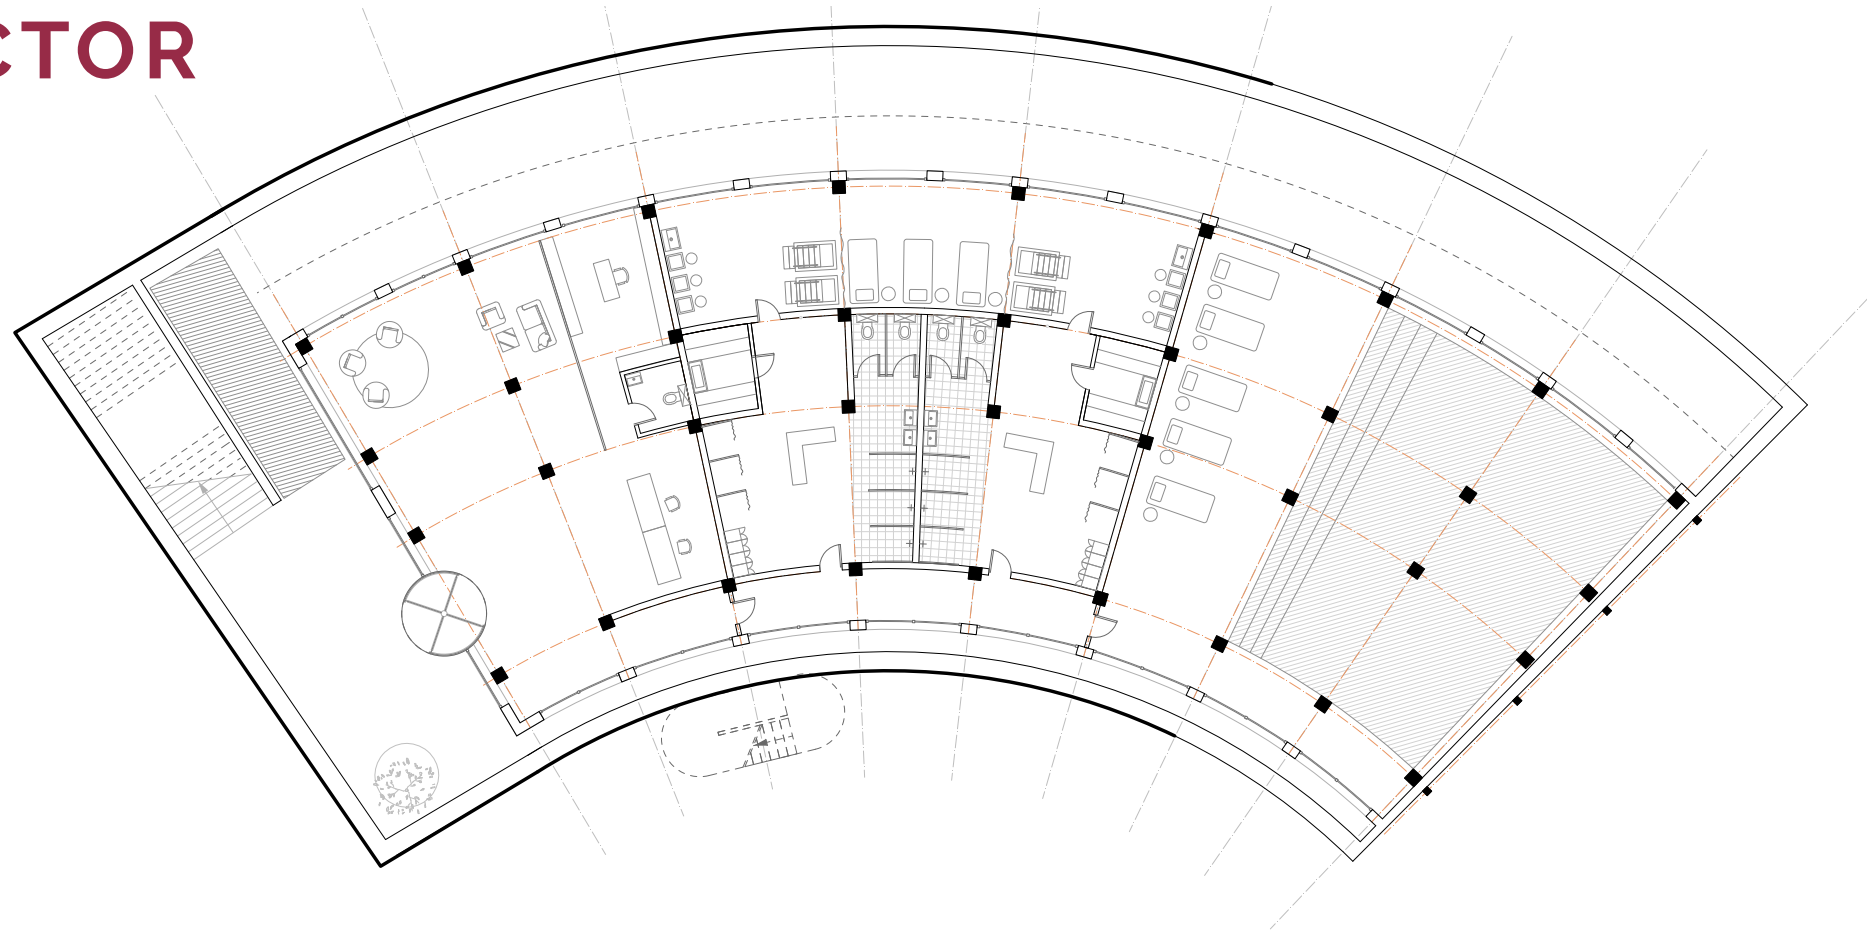


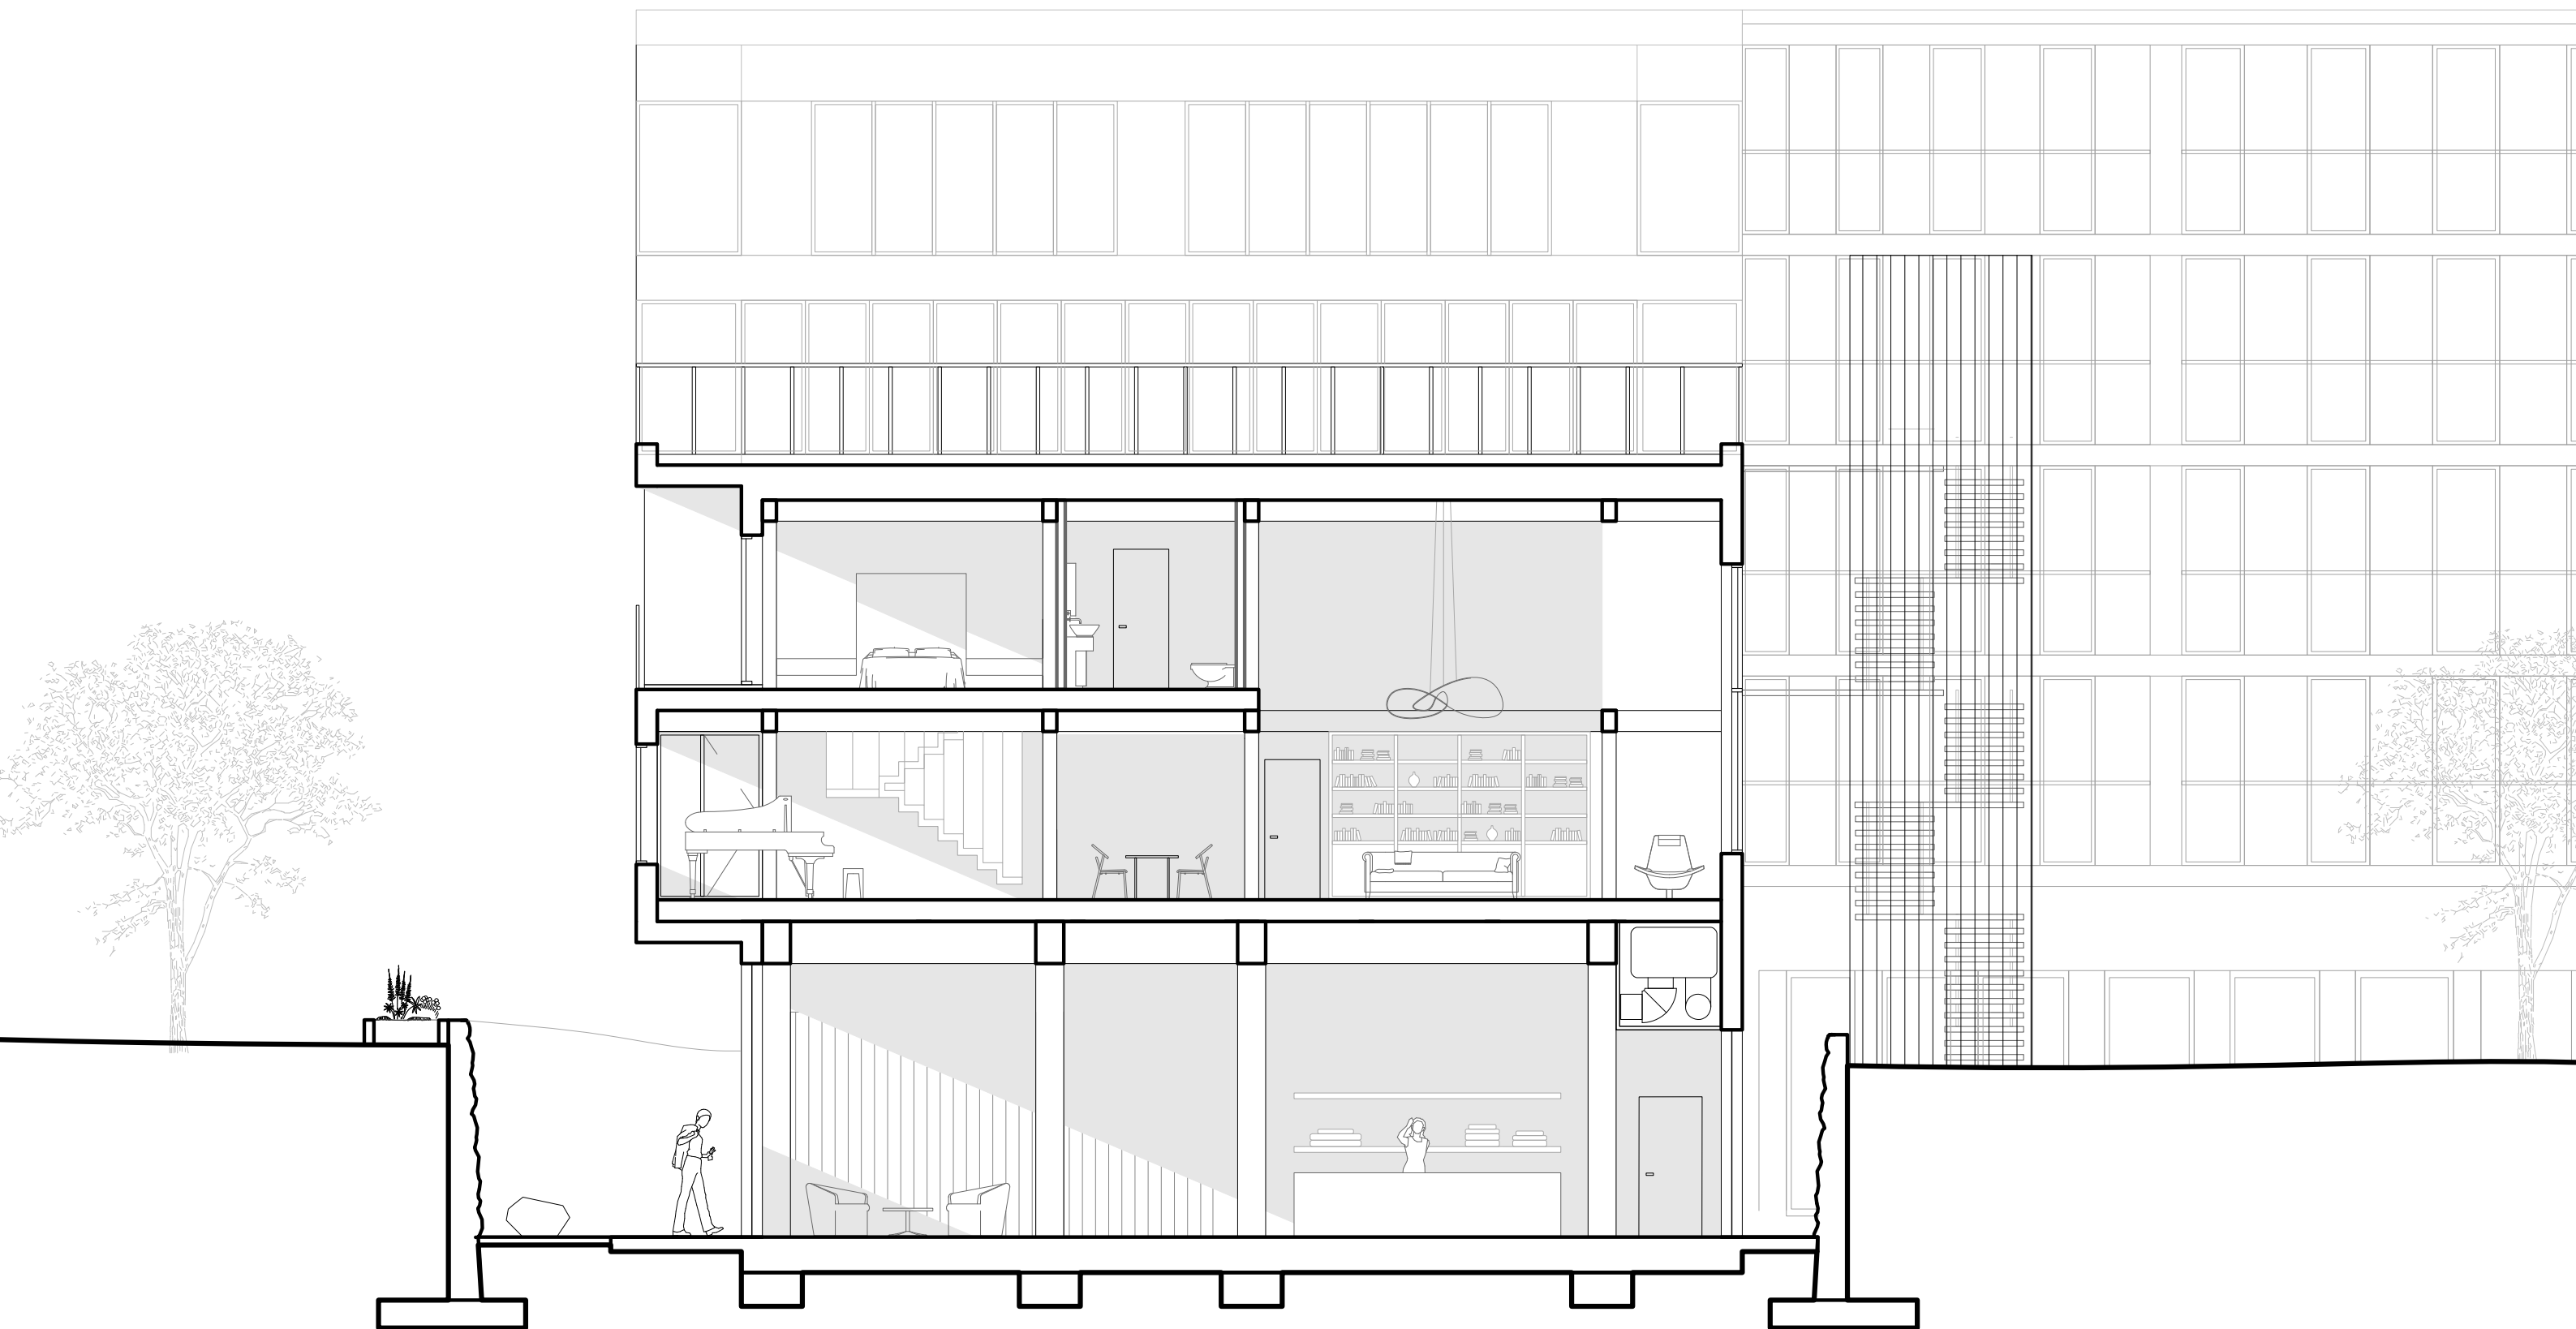

CONFIGURATION


ANNULAR SECTOR

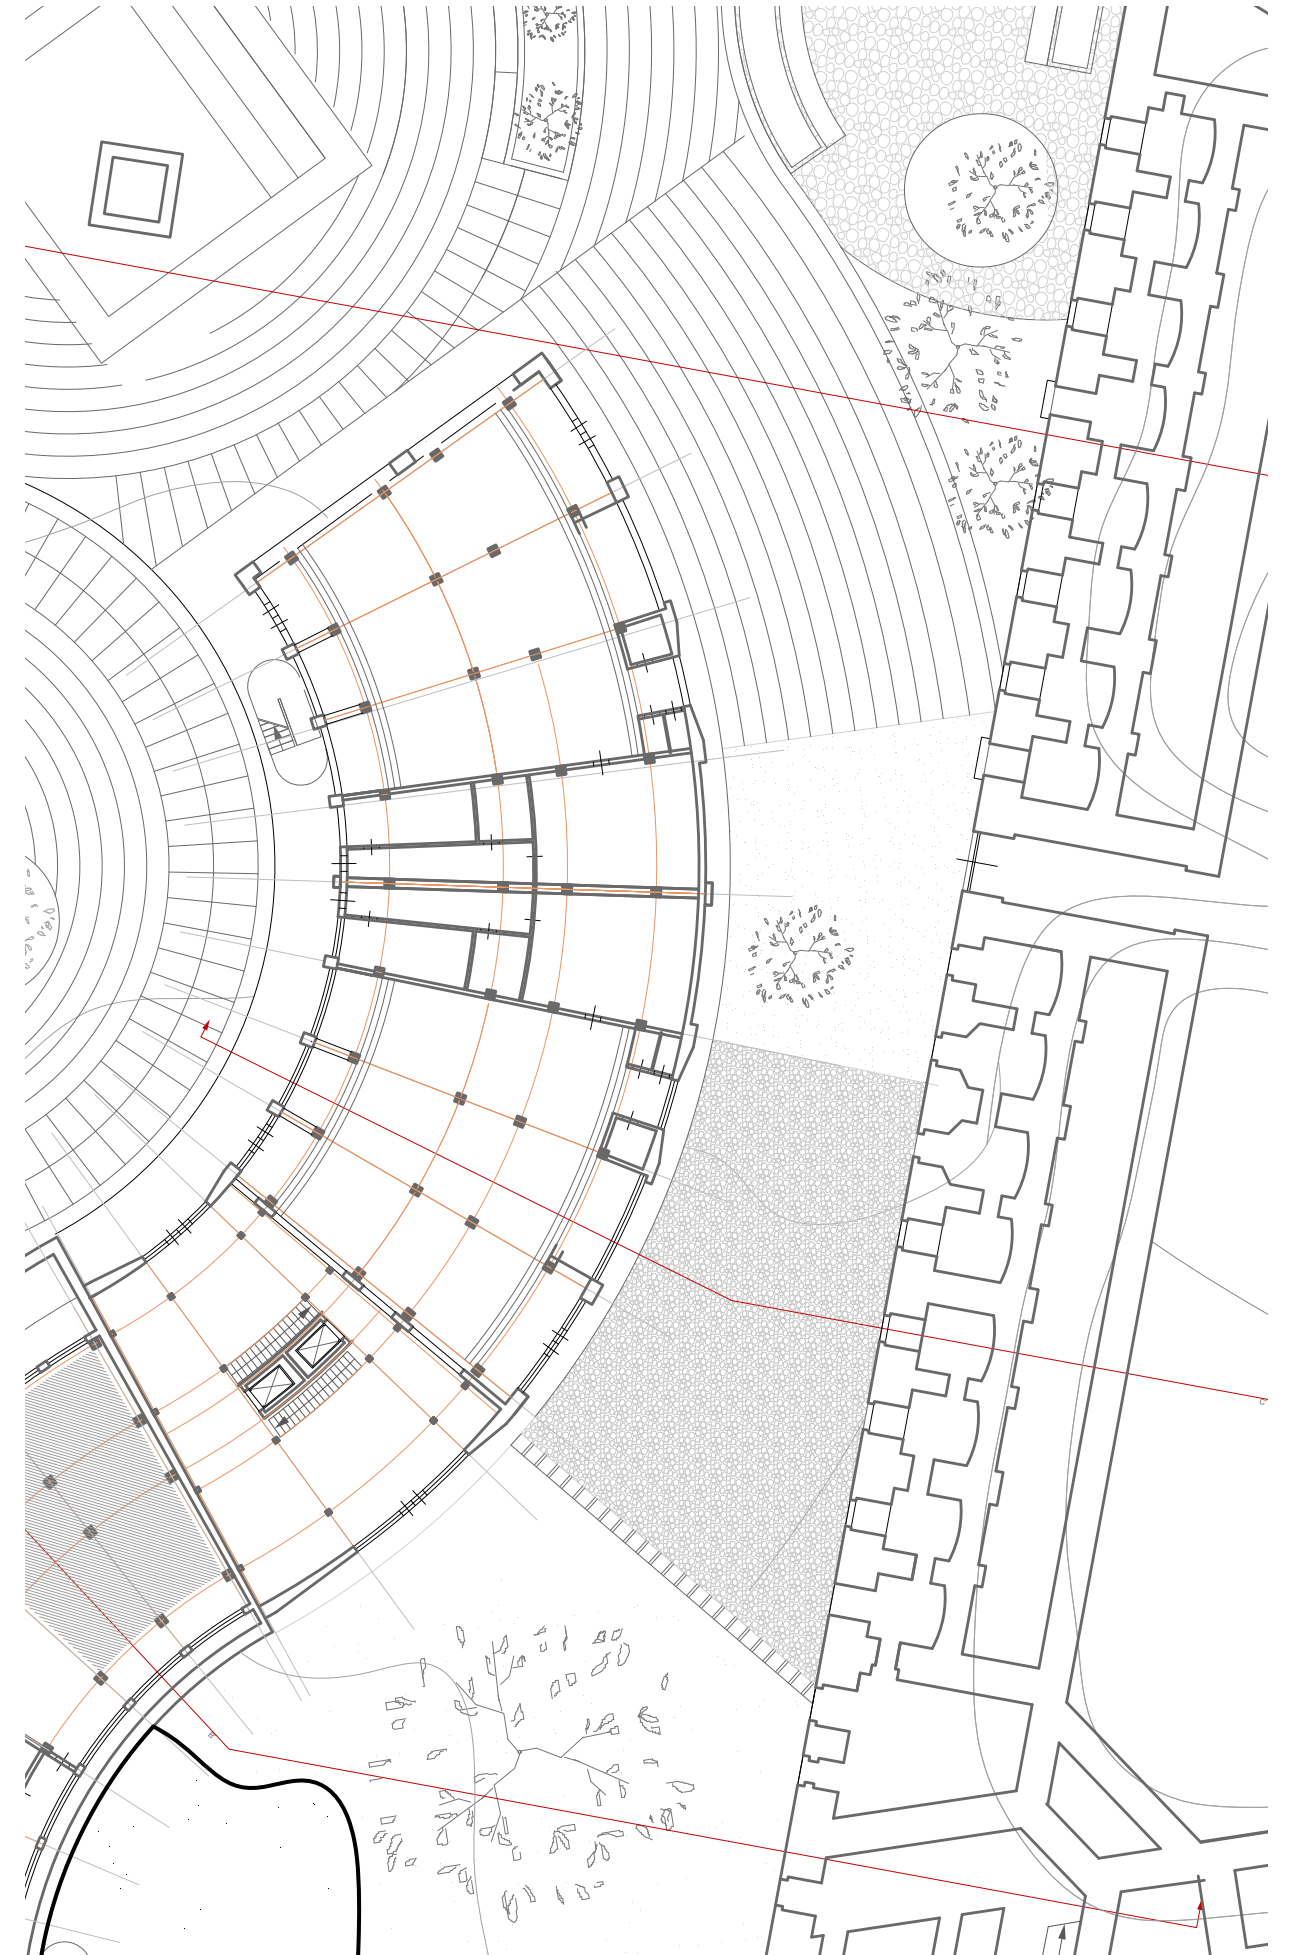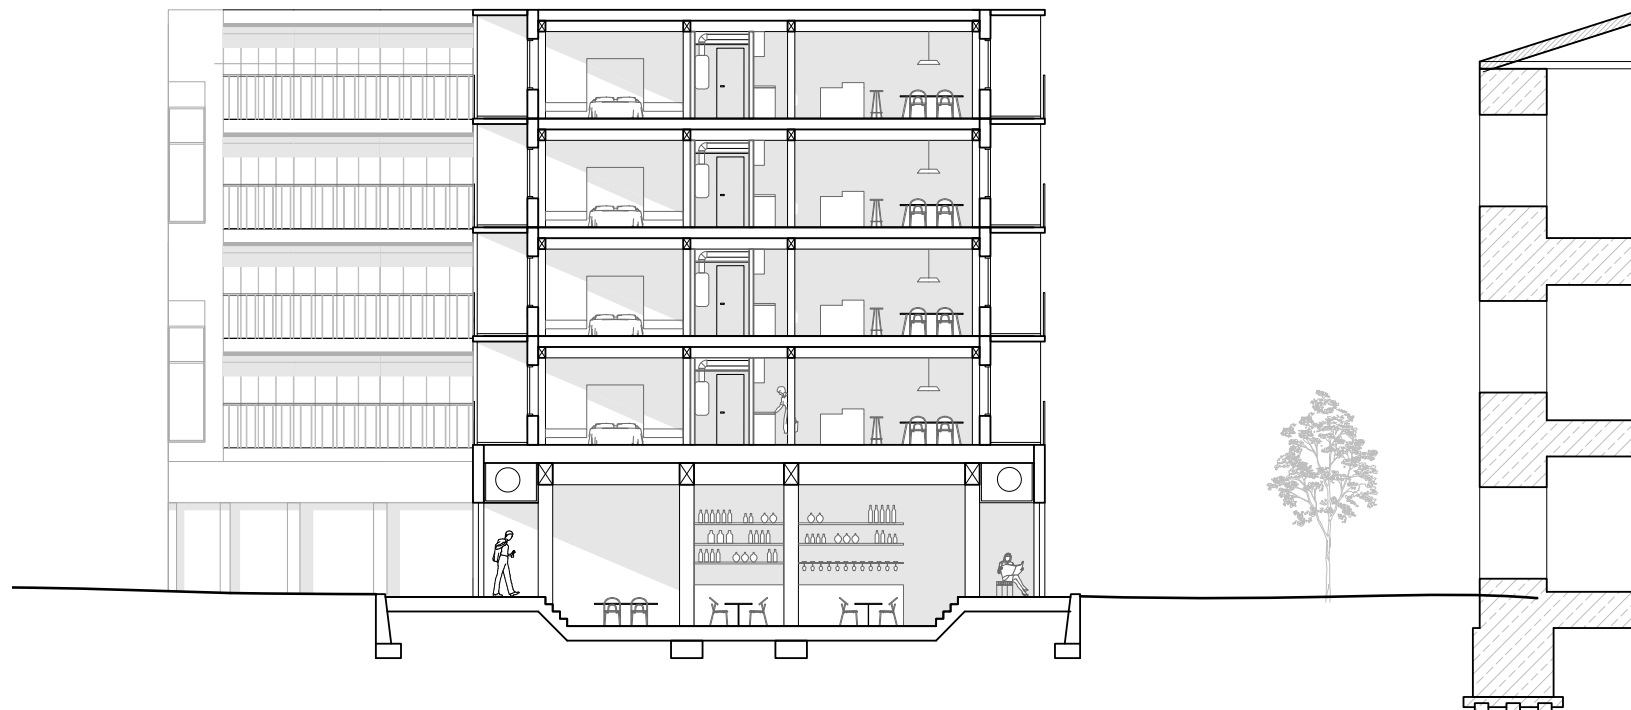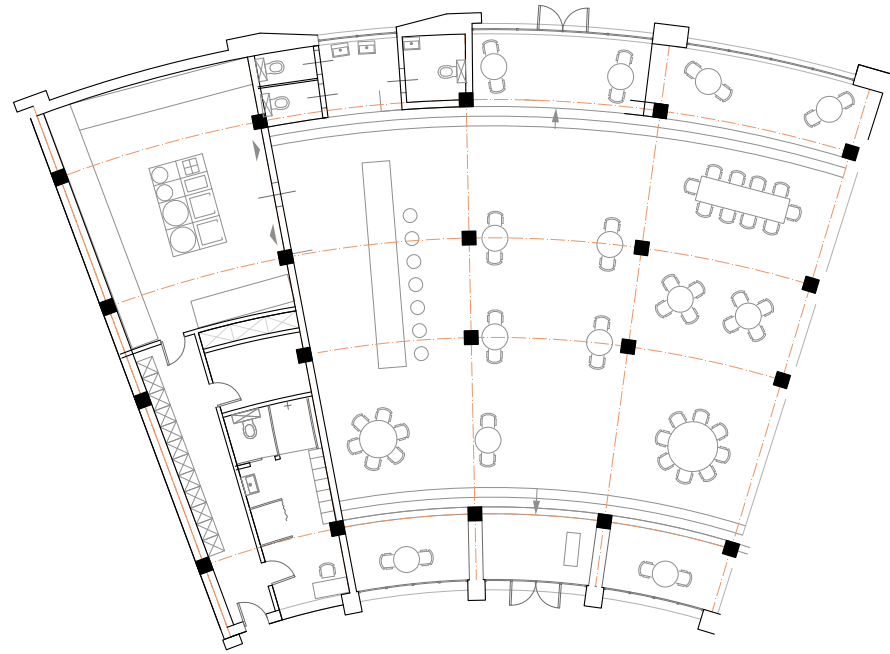

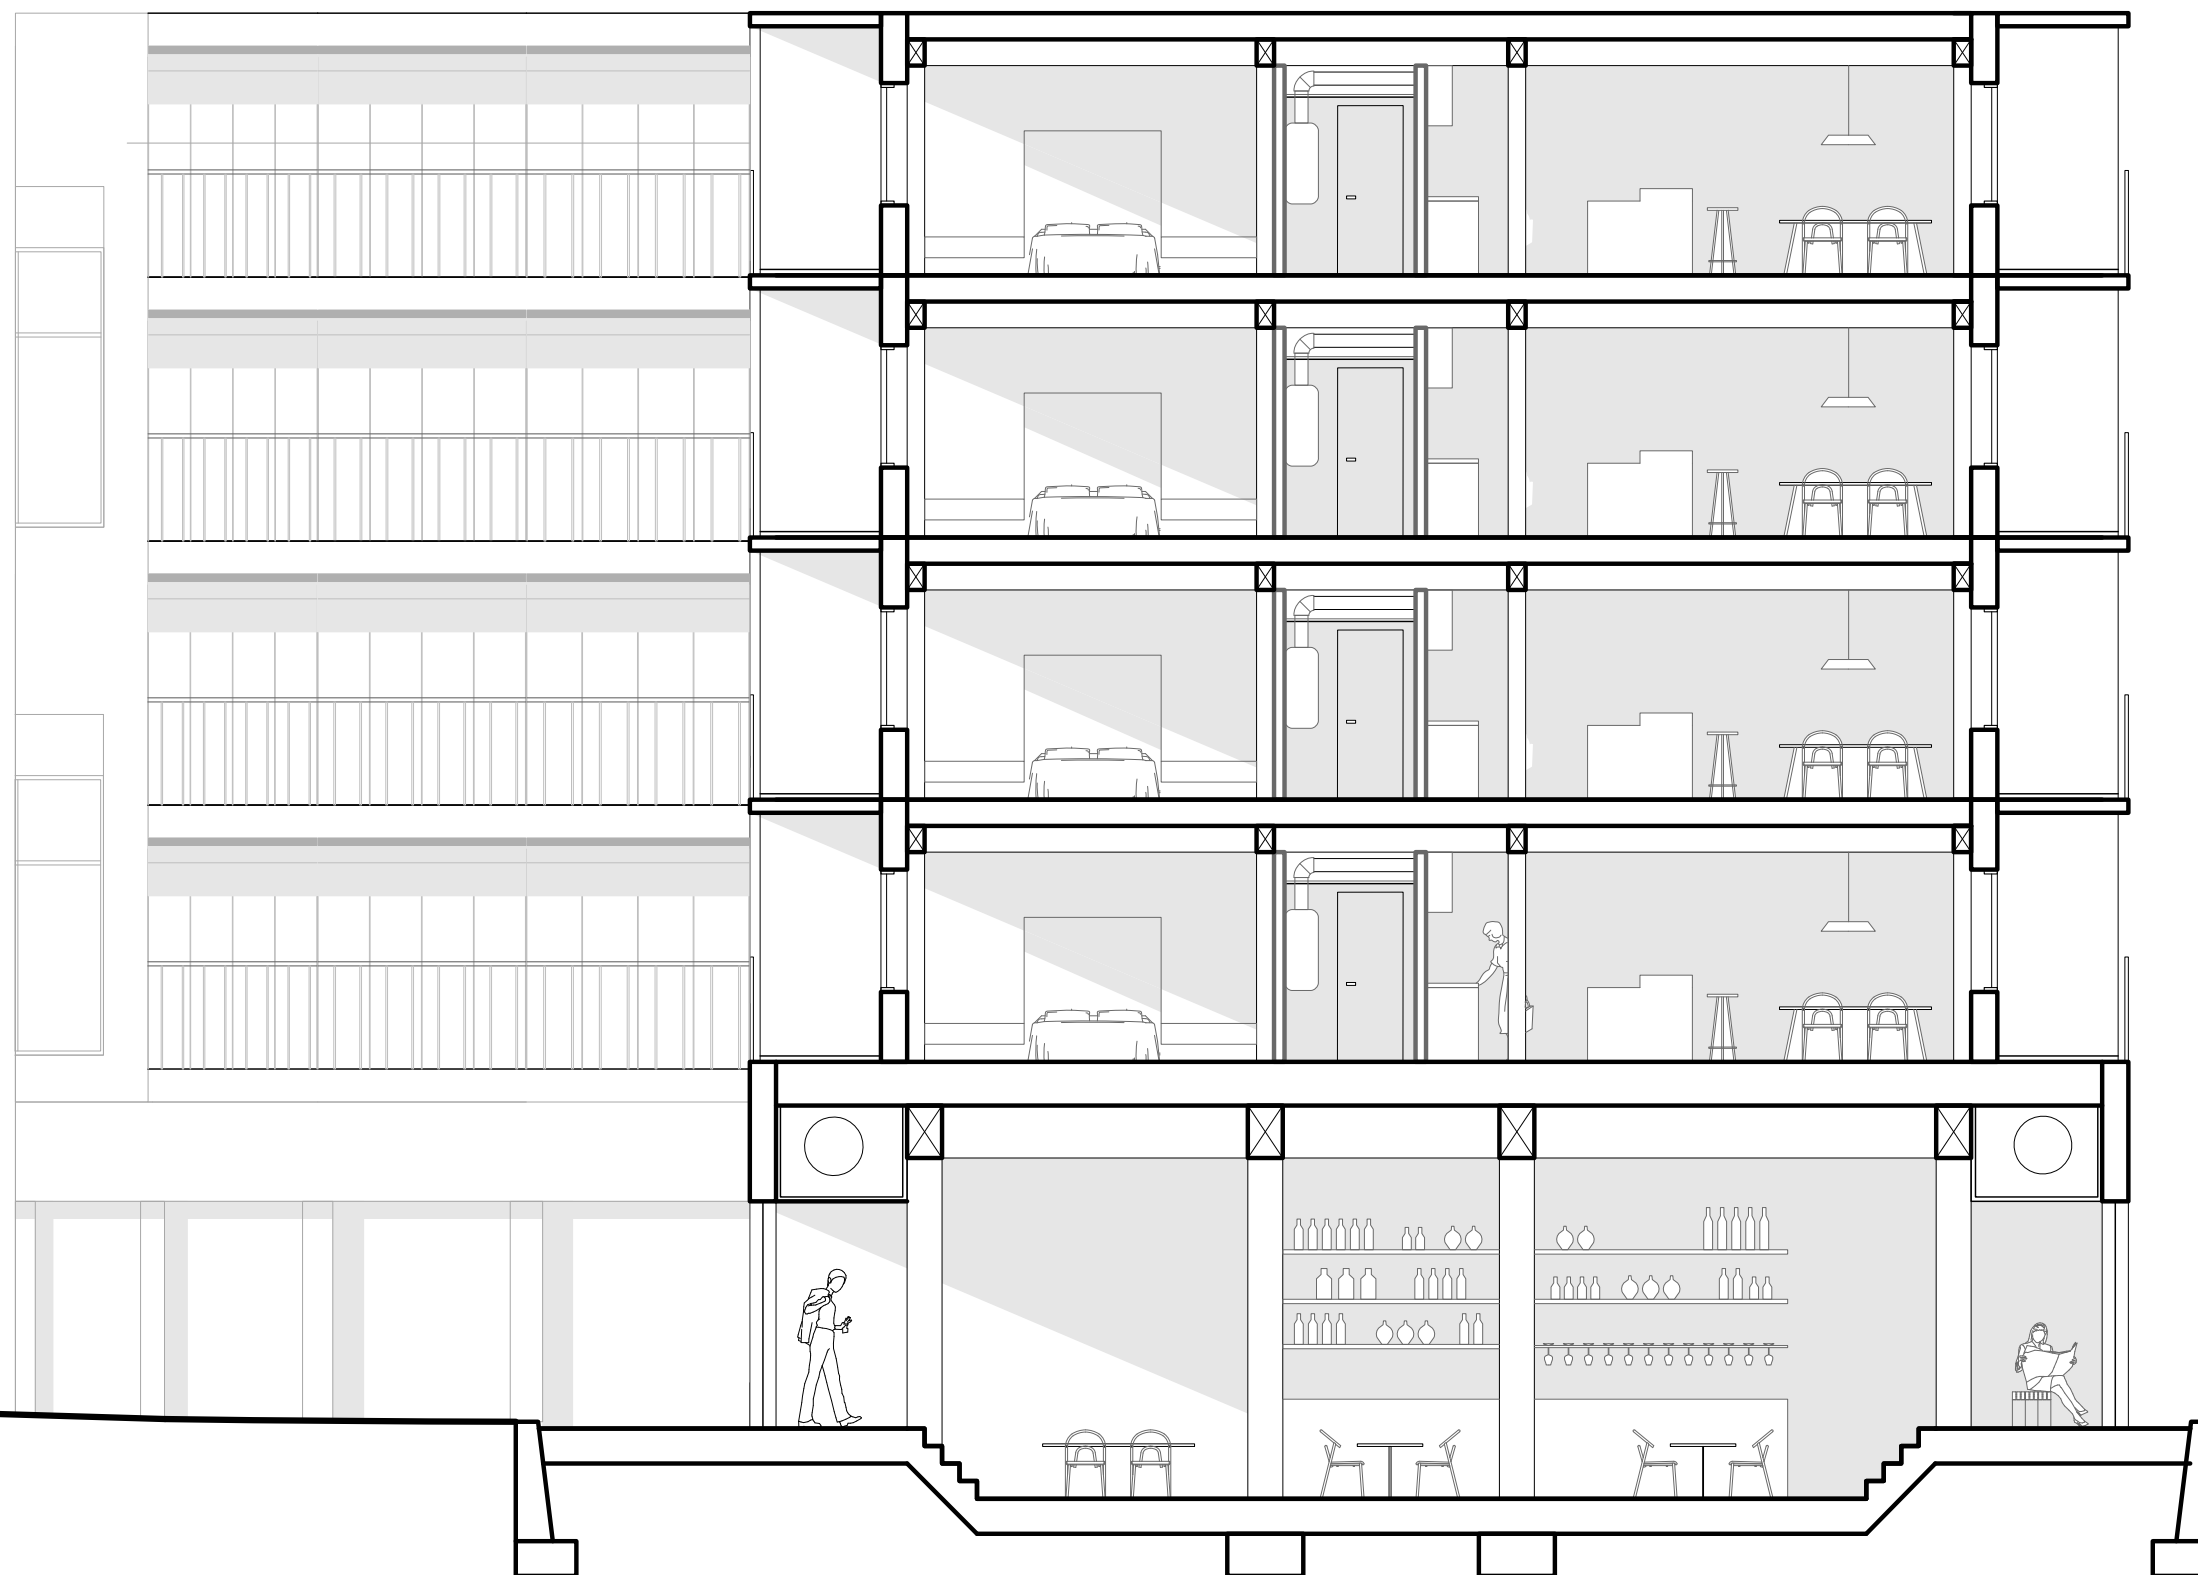


CONFIGURATION


ANNULAR SECTOR

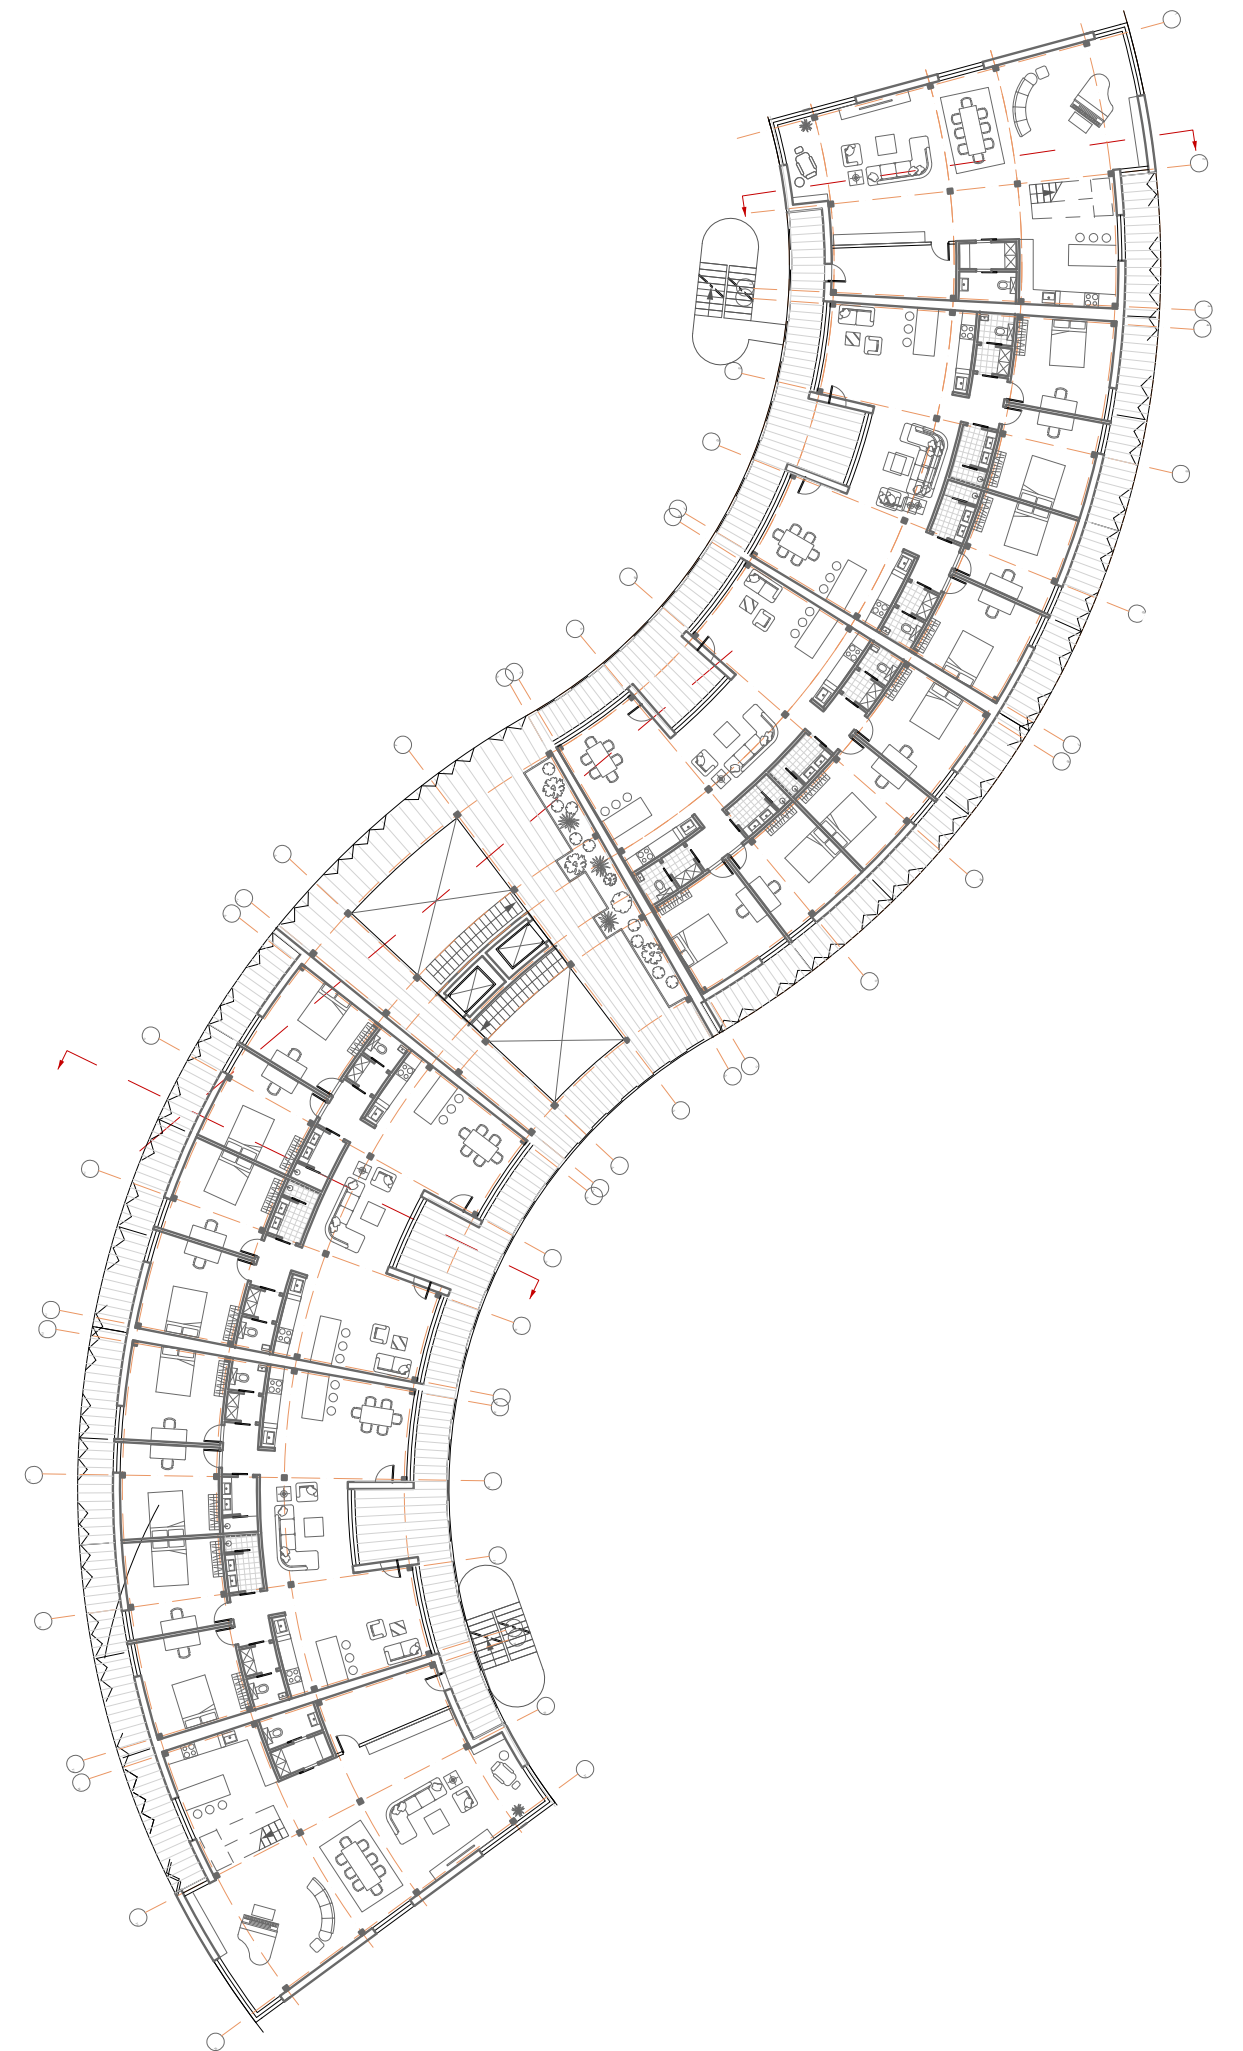



CONFIGURATION

ANNULAR SECTOR

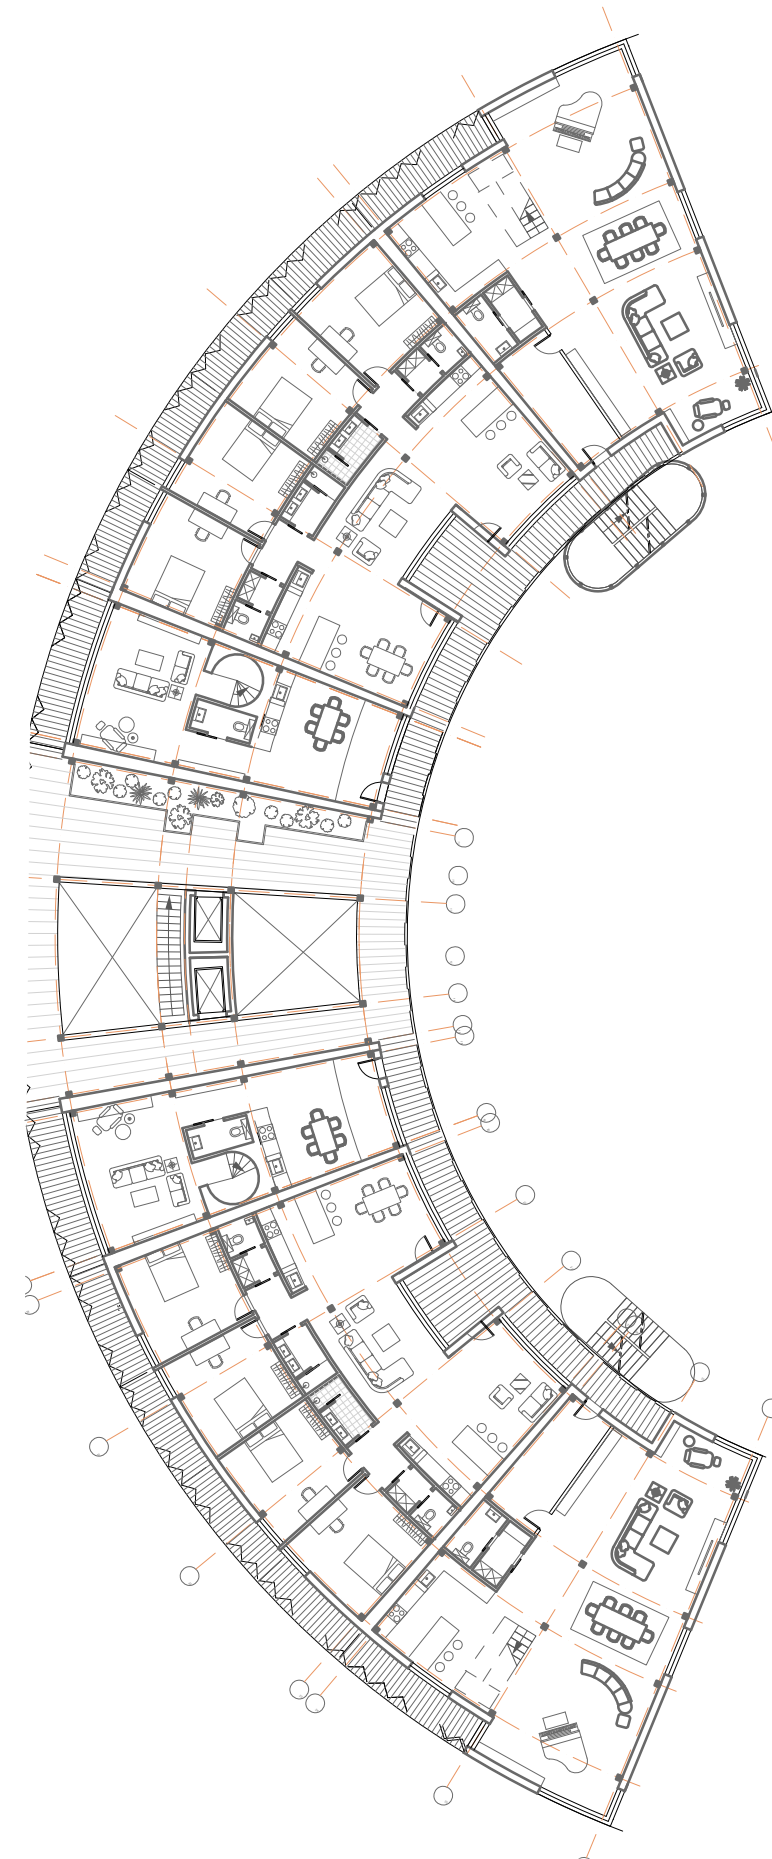

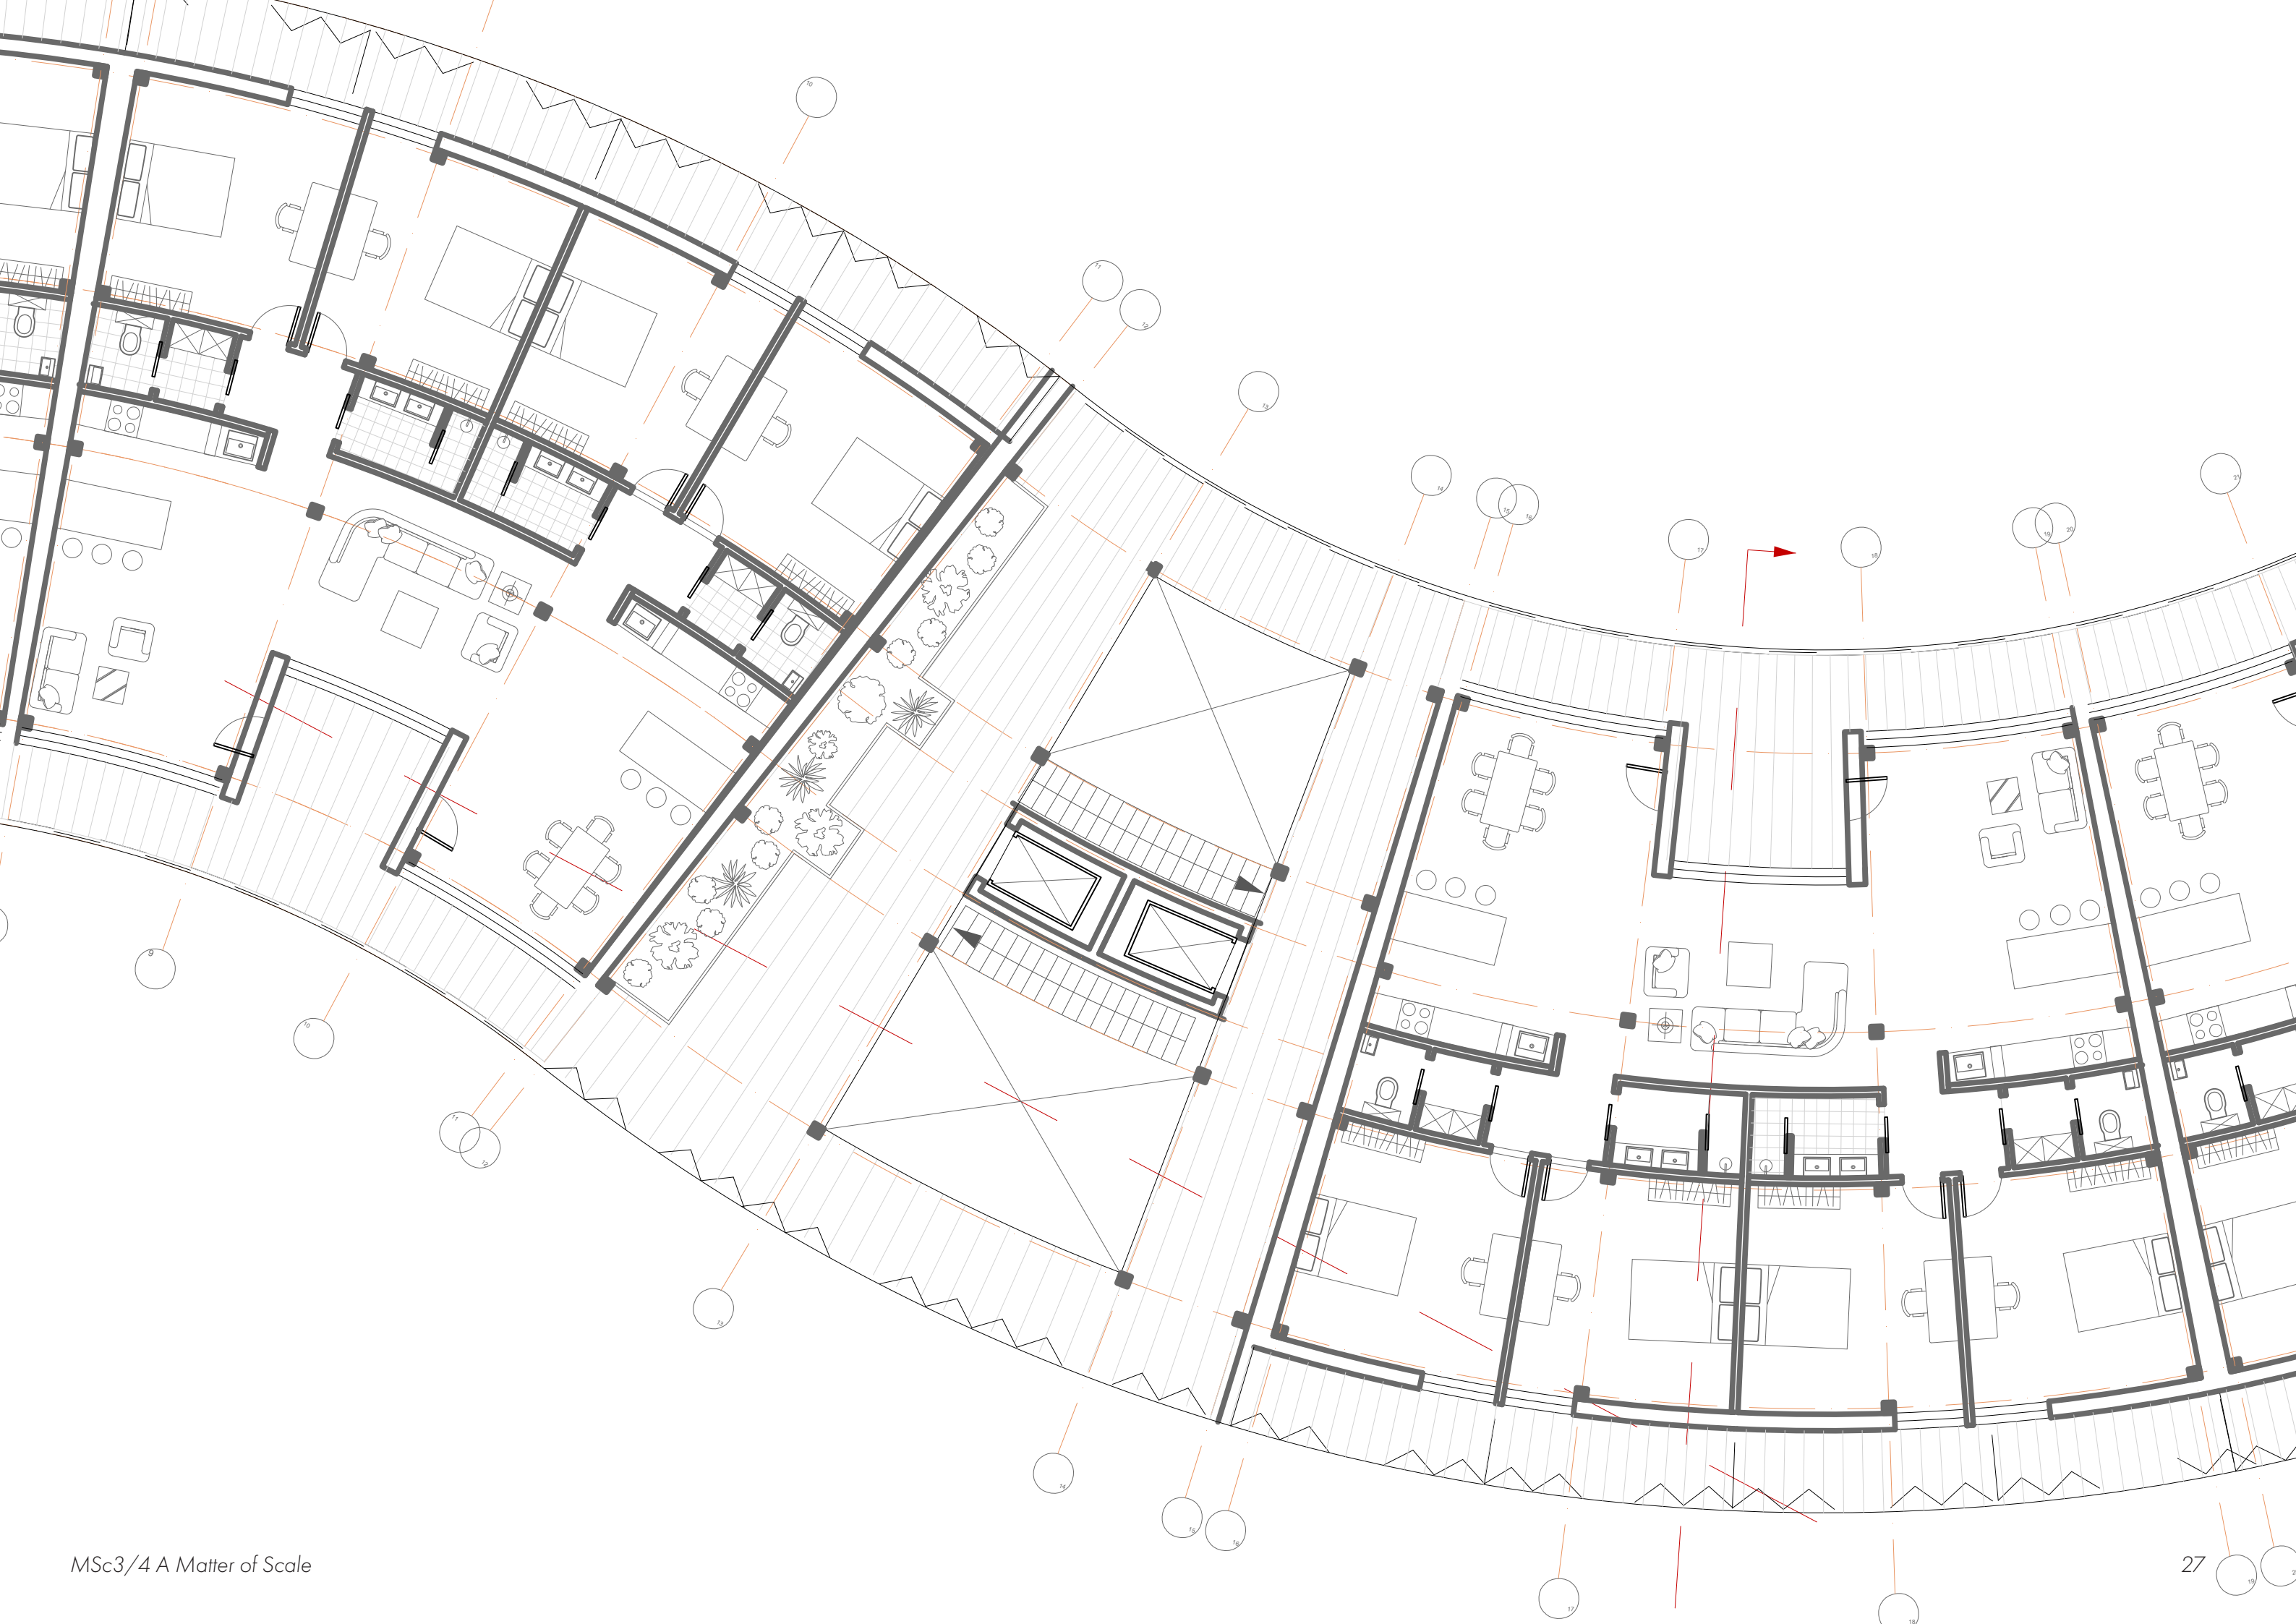



CO-LIVING APARTMENT

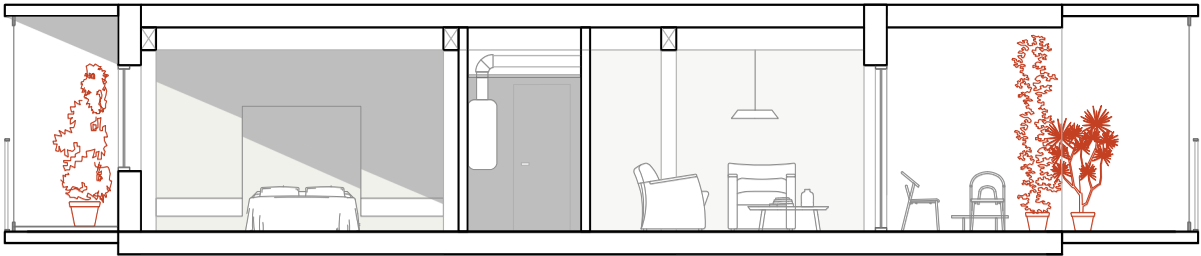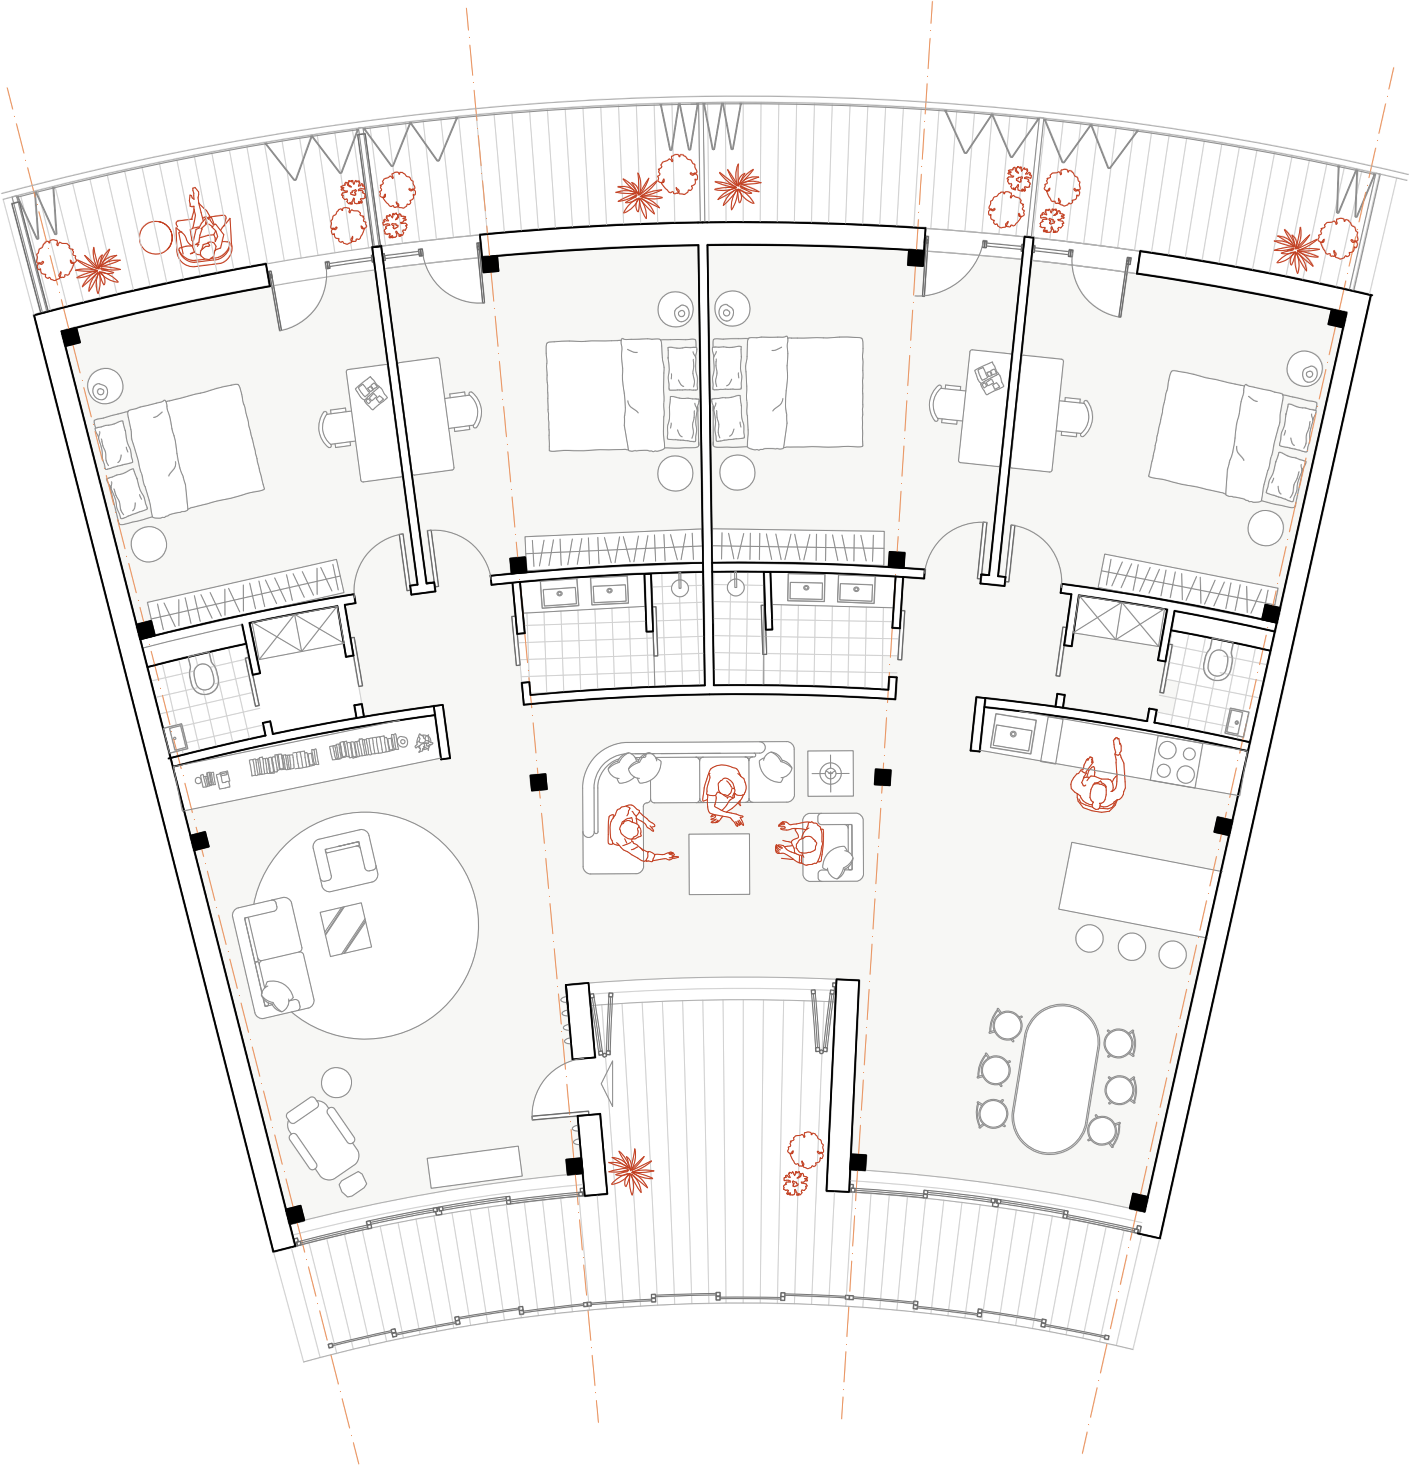

1:50 plan and section
scaled to 1:100




CO-LIVING APARTMENT

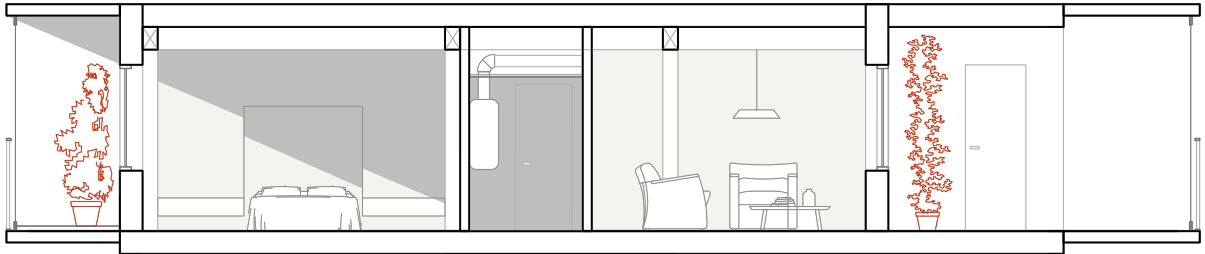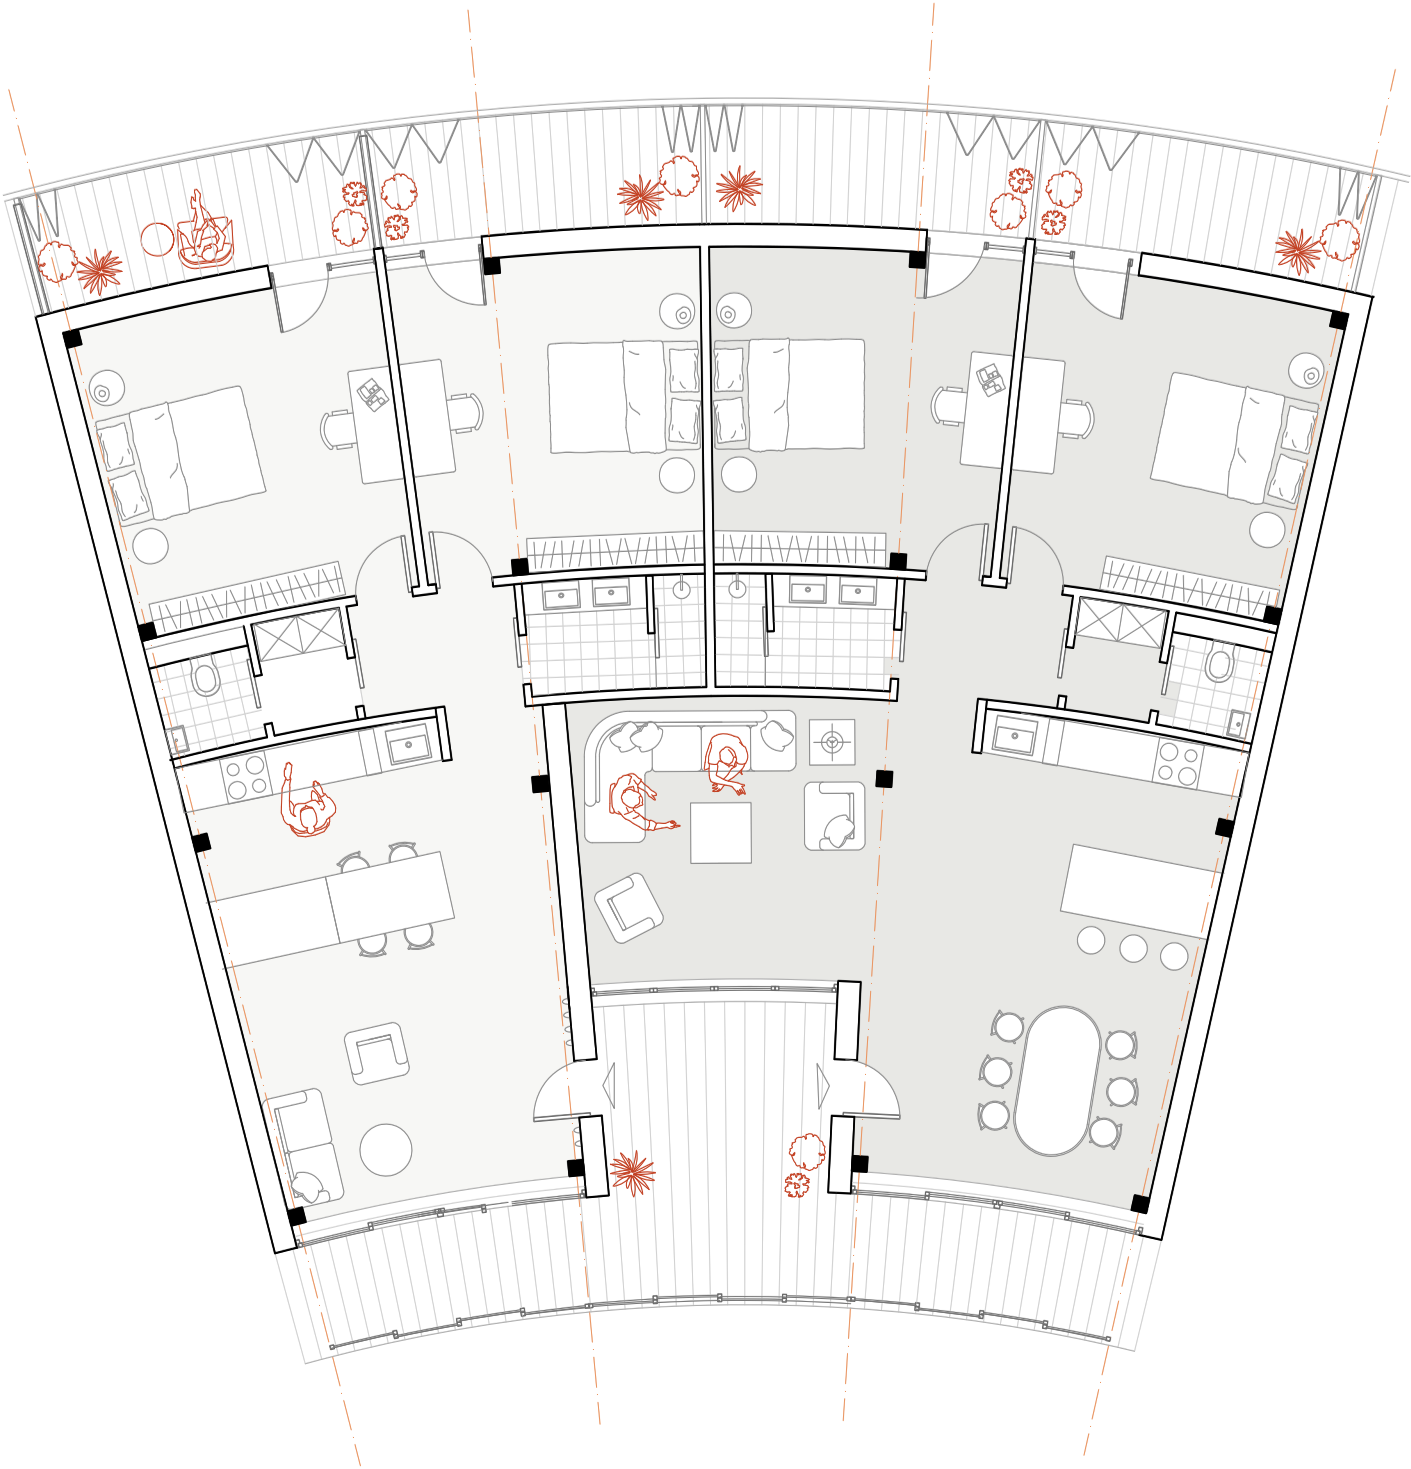


1:50 plan and section
scaled to 1:100






LOFT

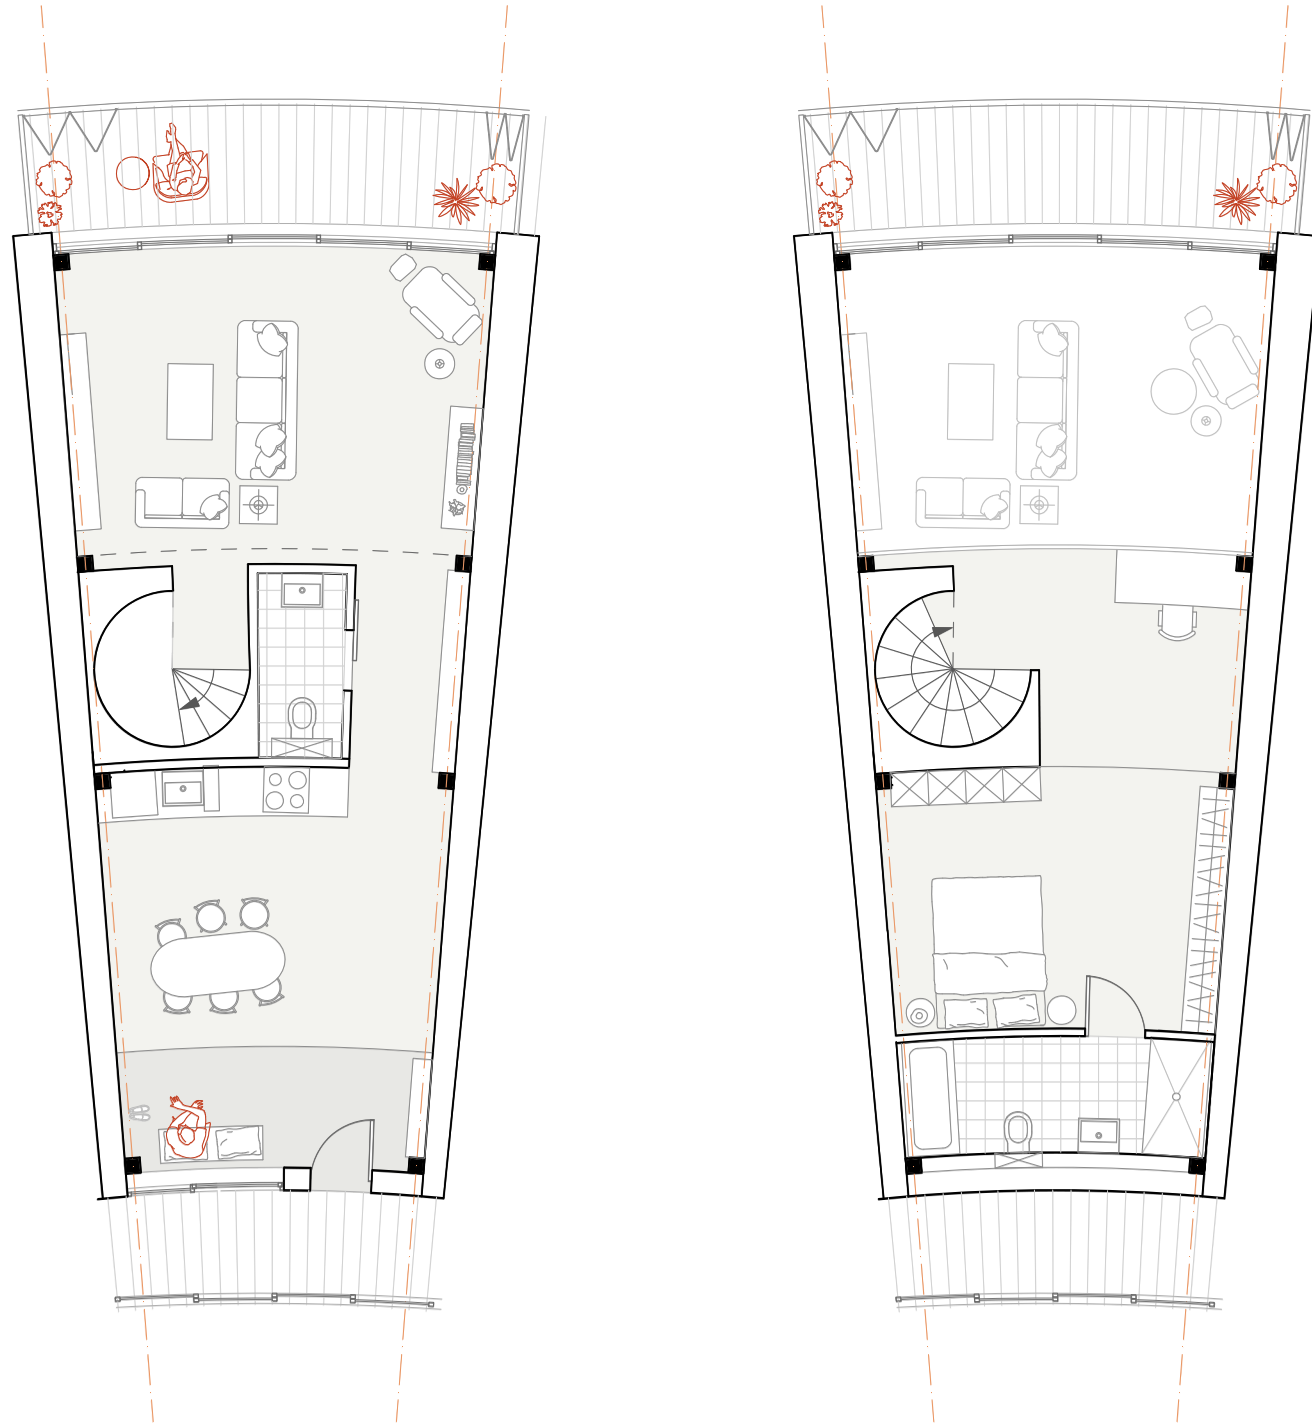

1:50 plan and section
scaled to 1:100

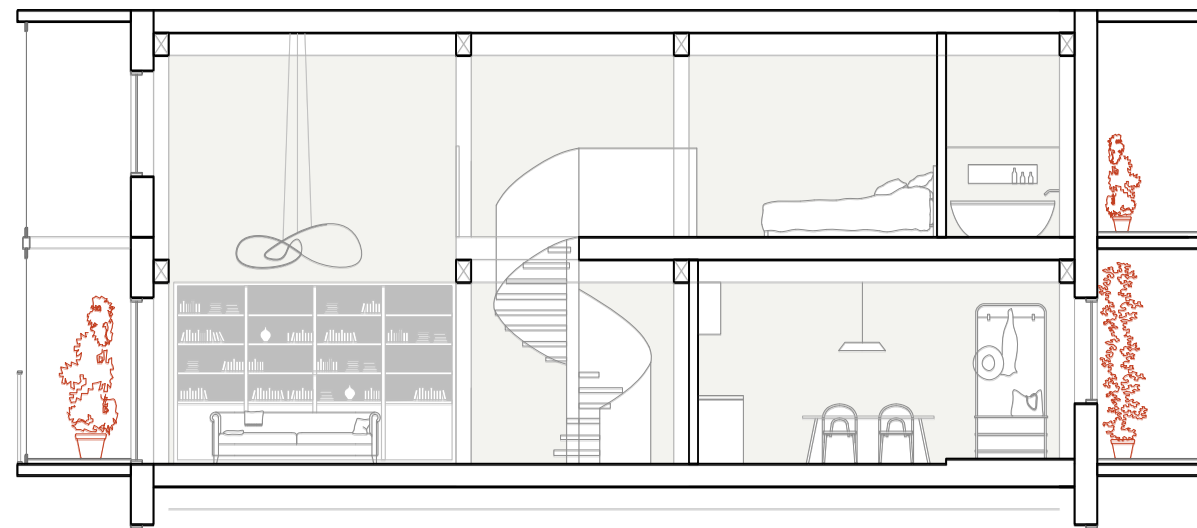

DUPLEX

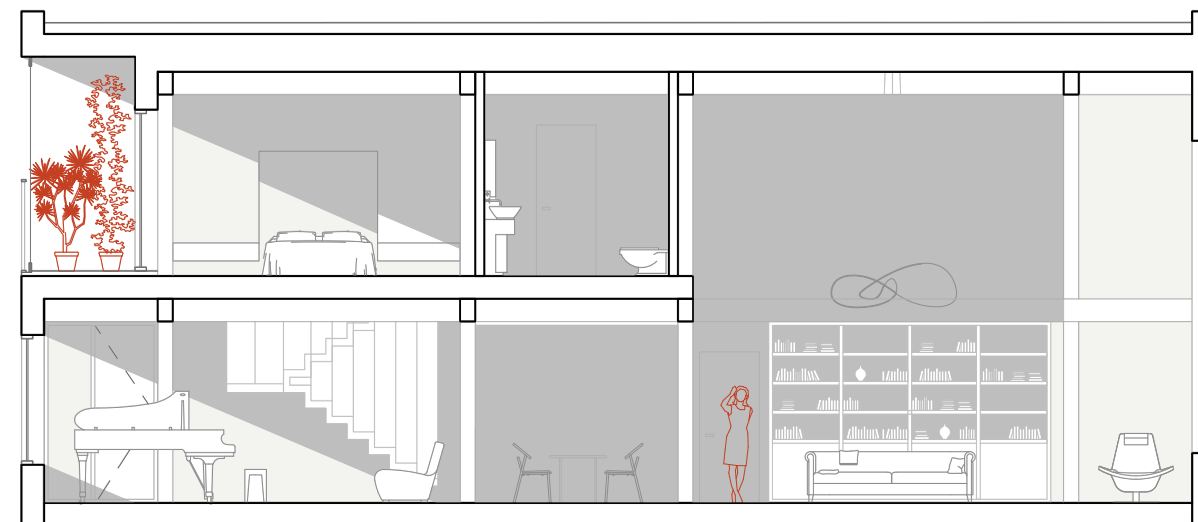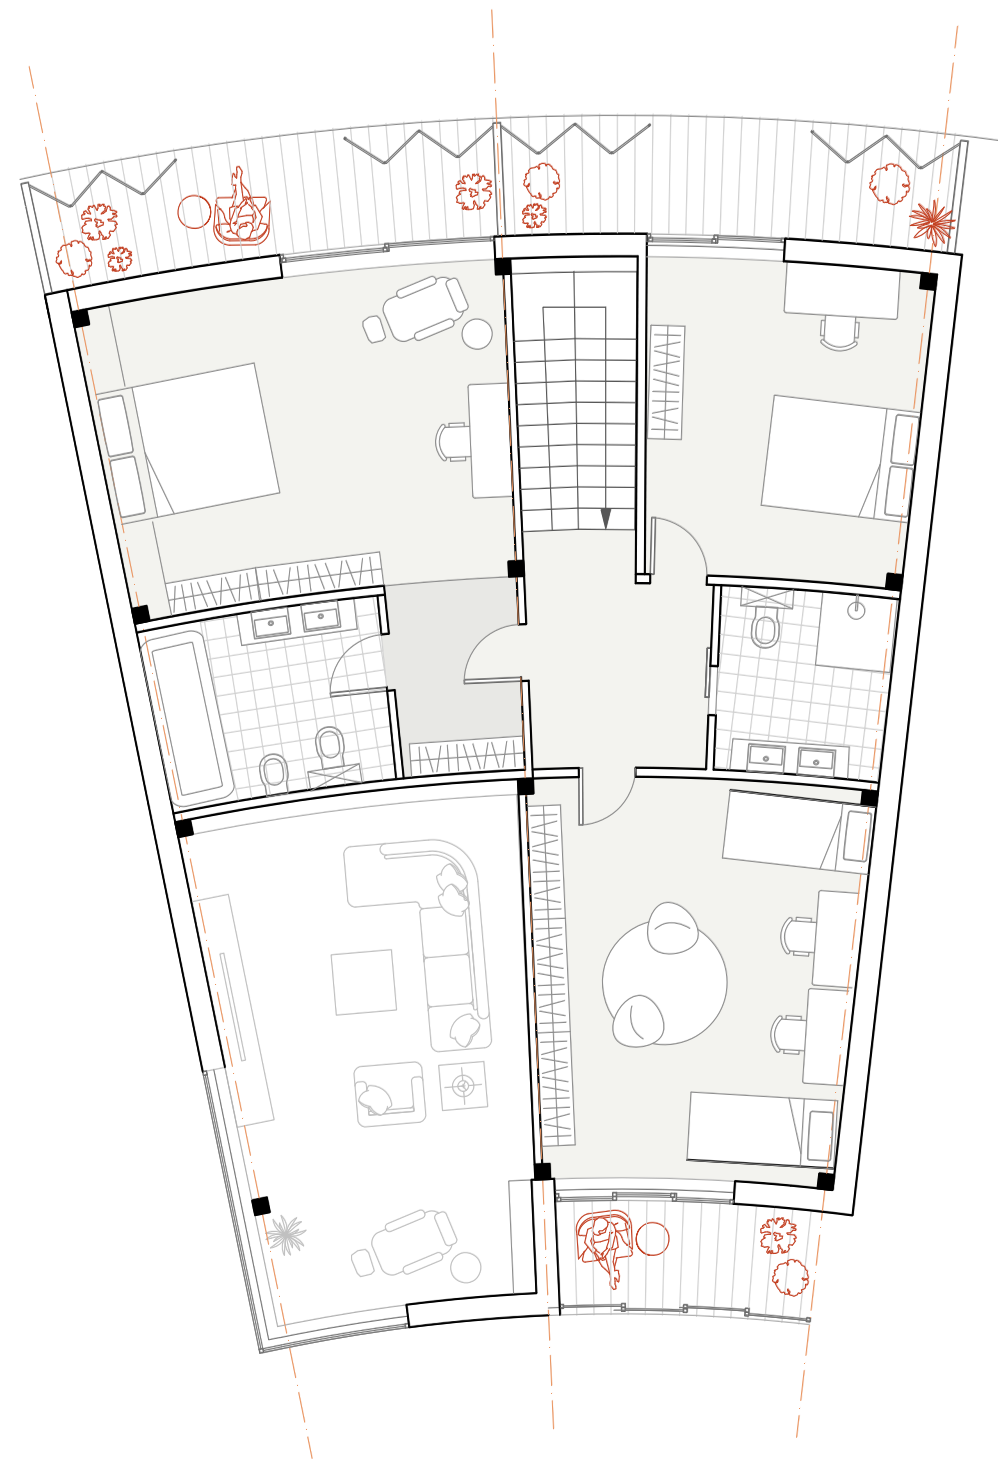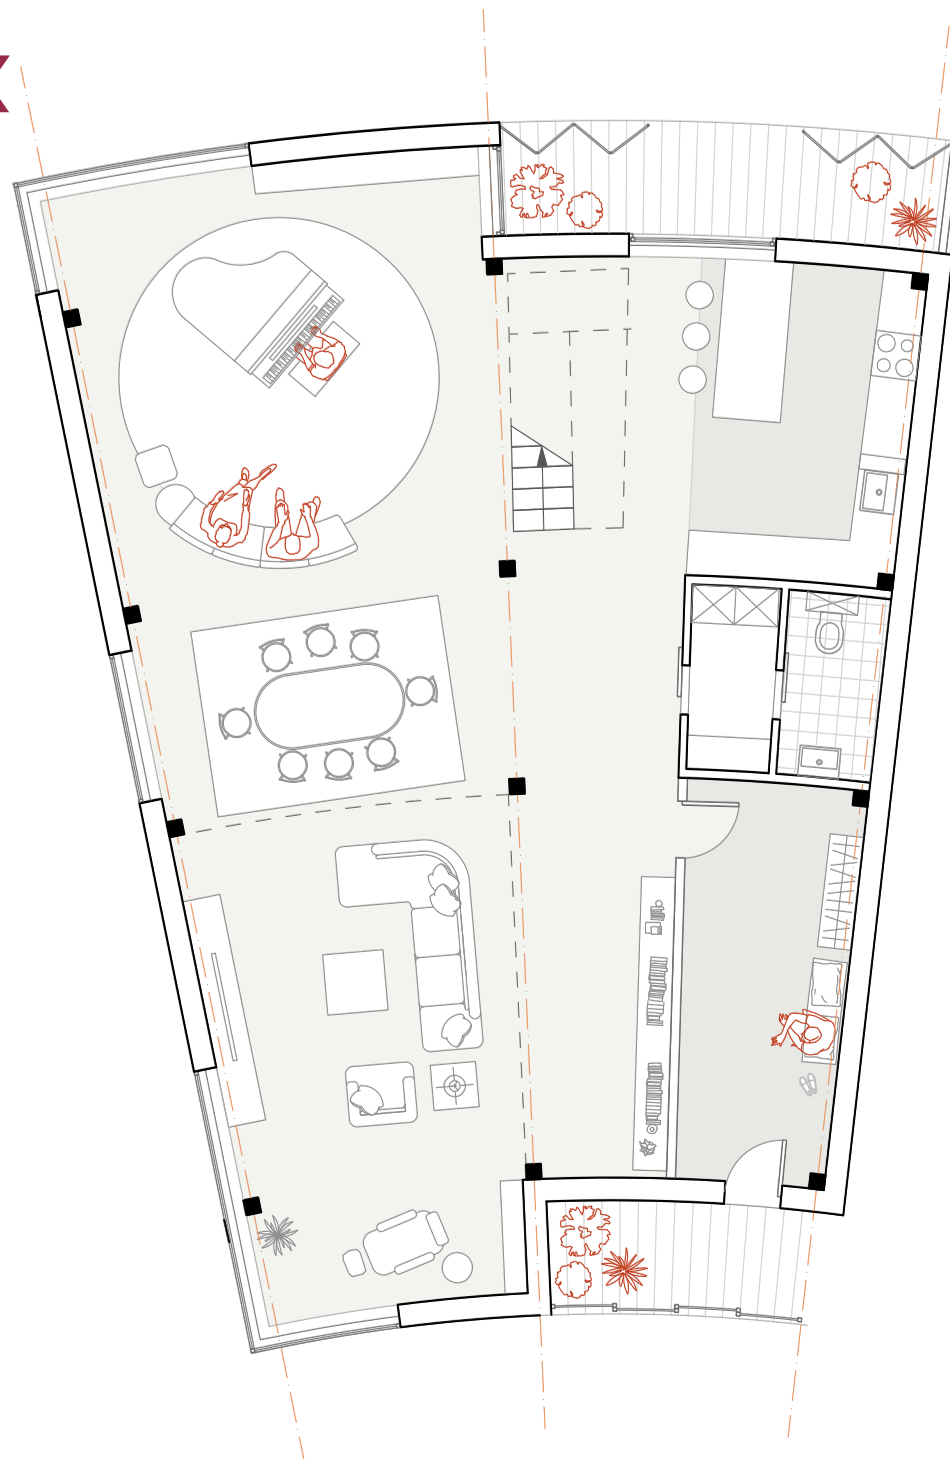


1:50 plan and section
scaled to 1:100








TECHNICAL MOTIVATION




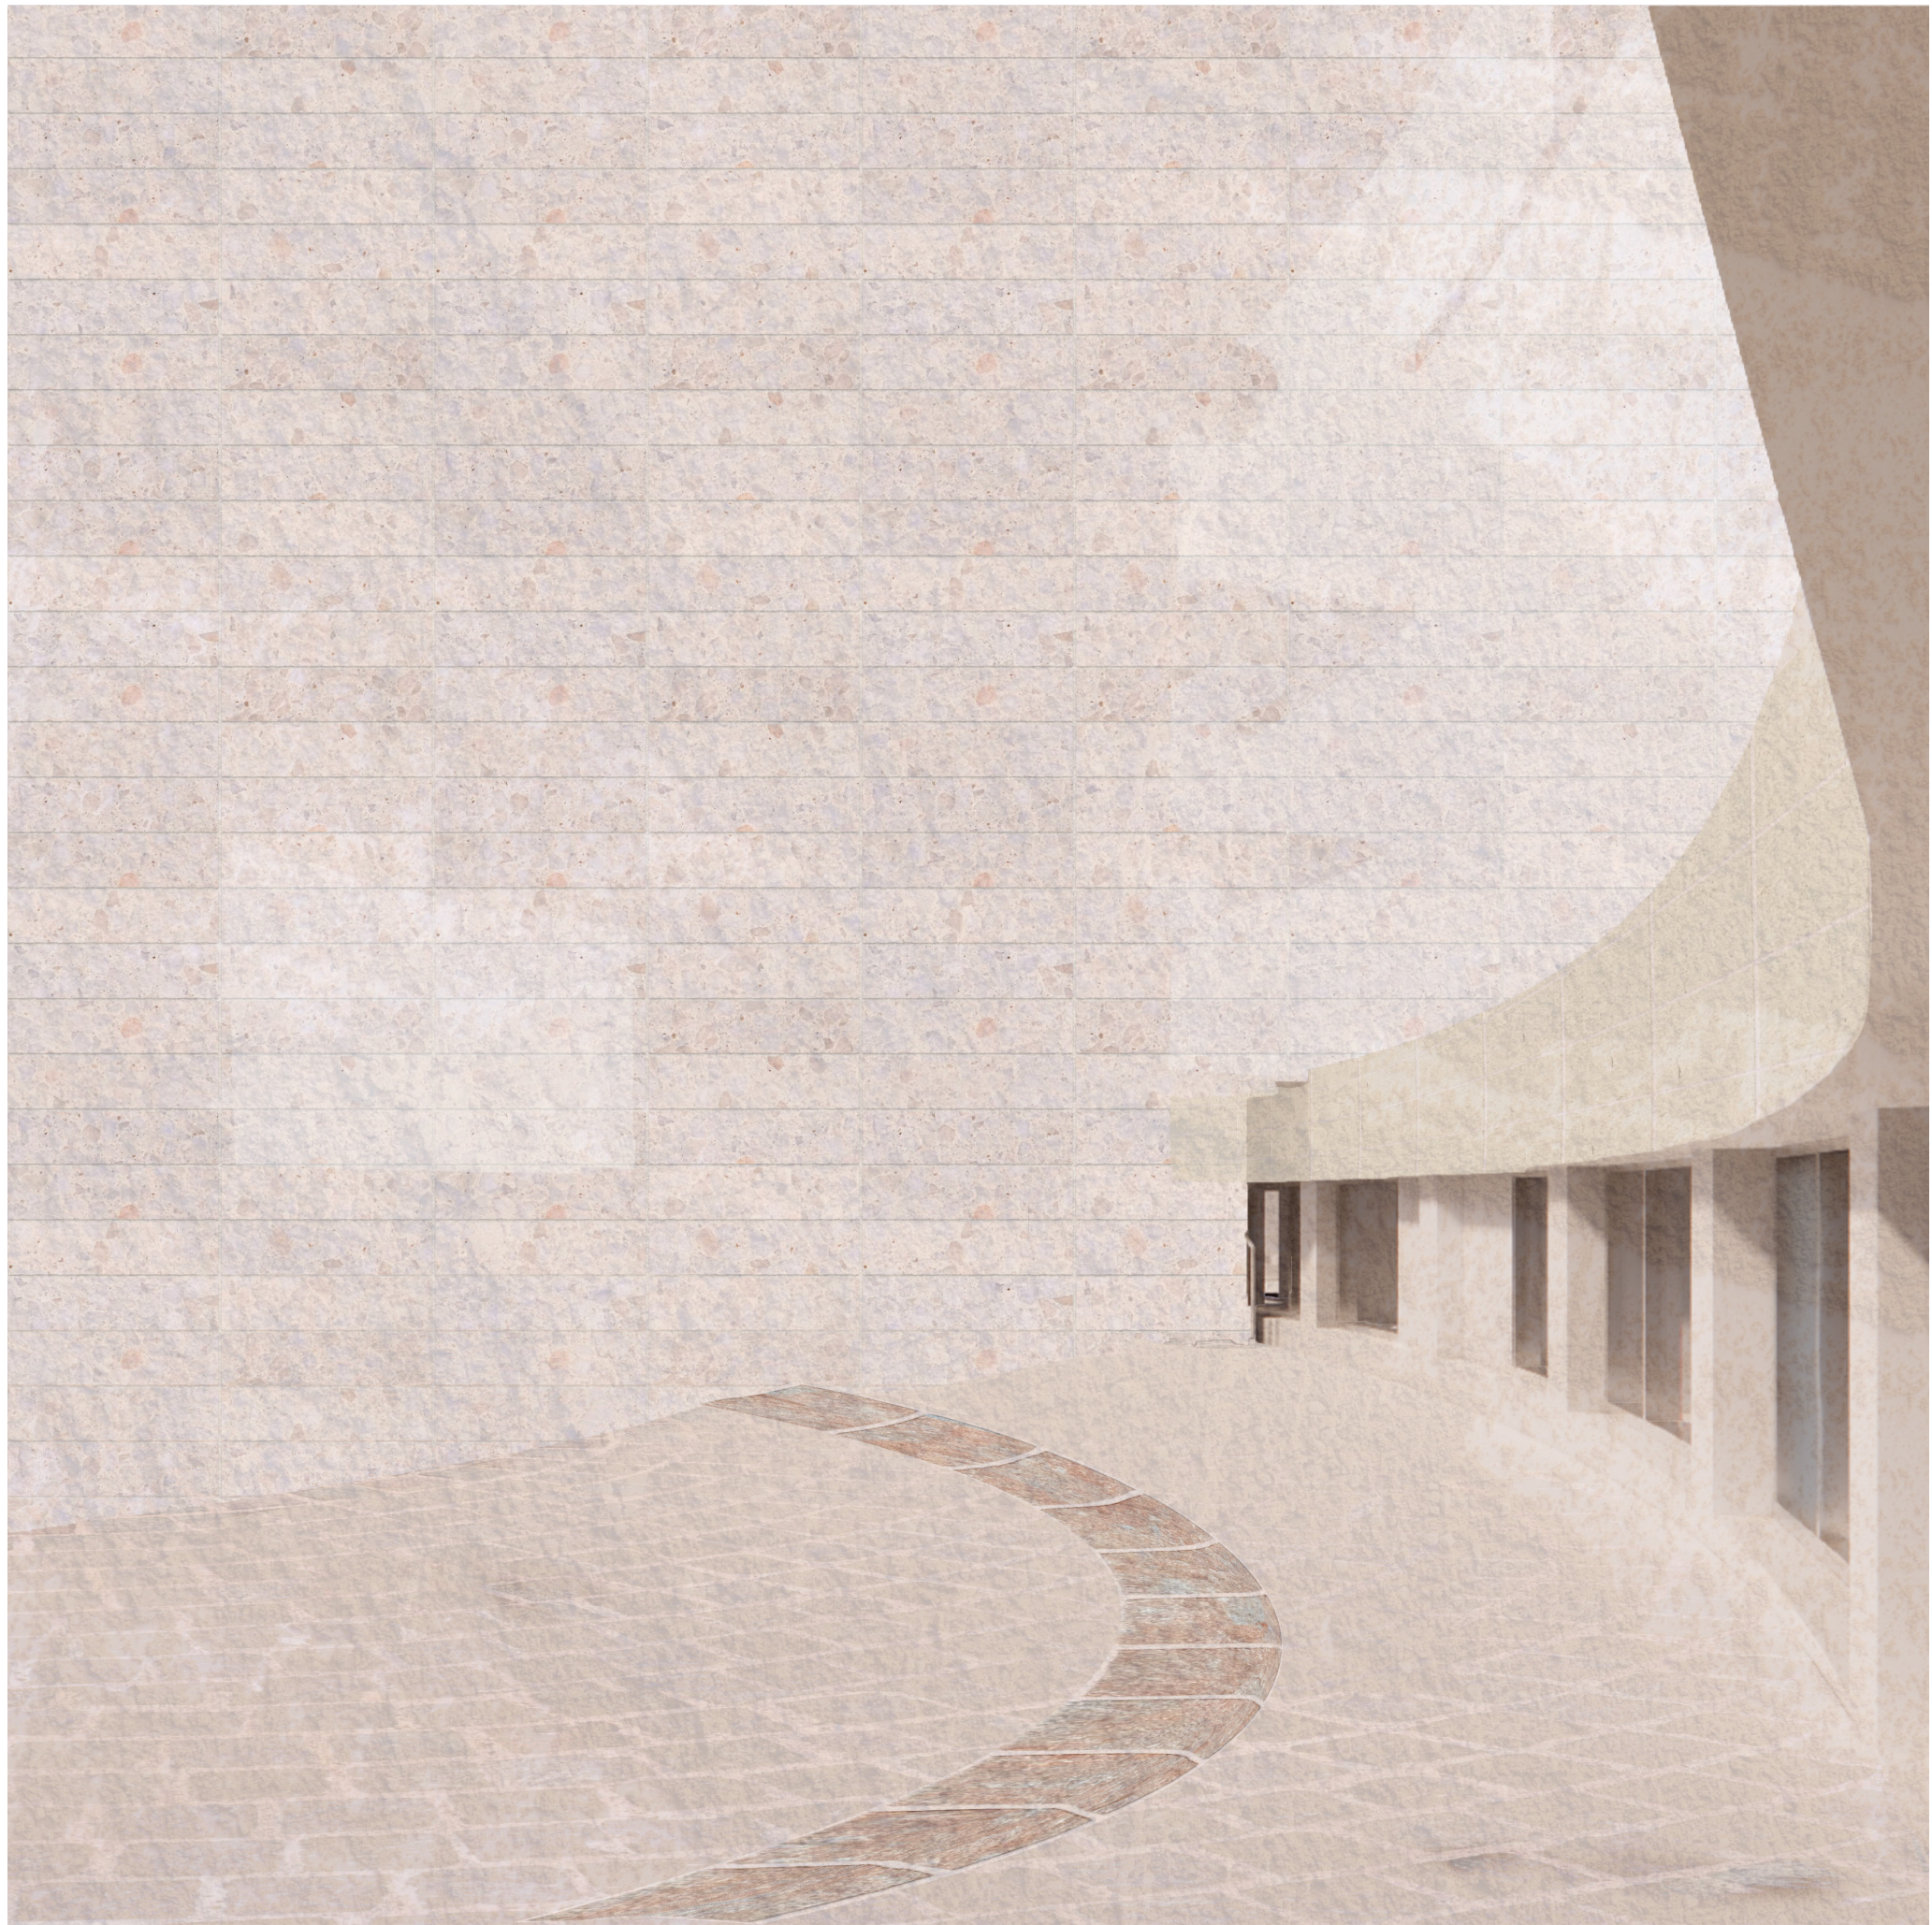




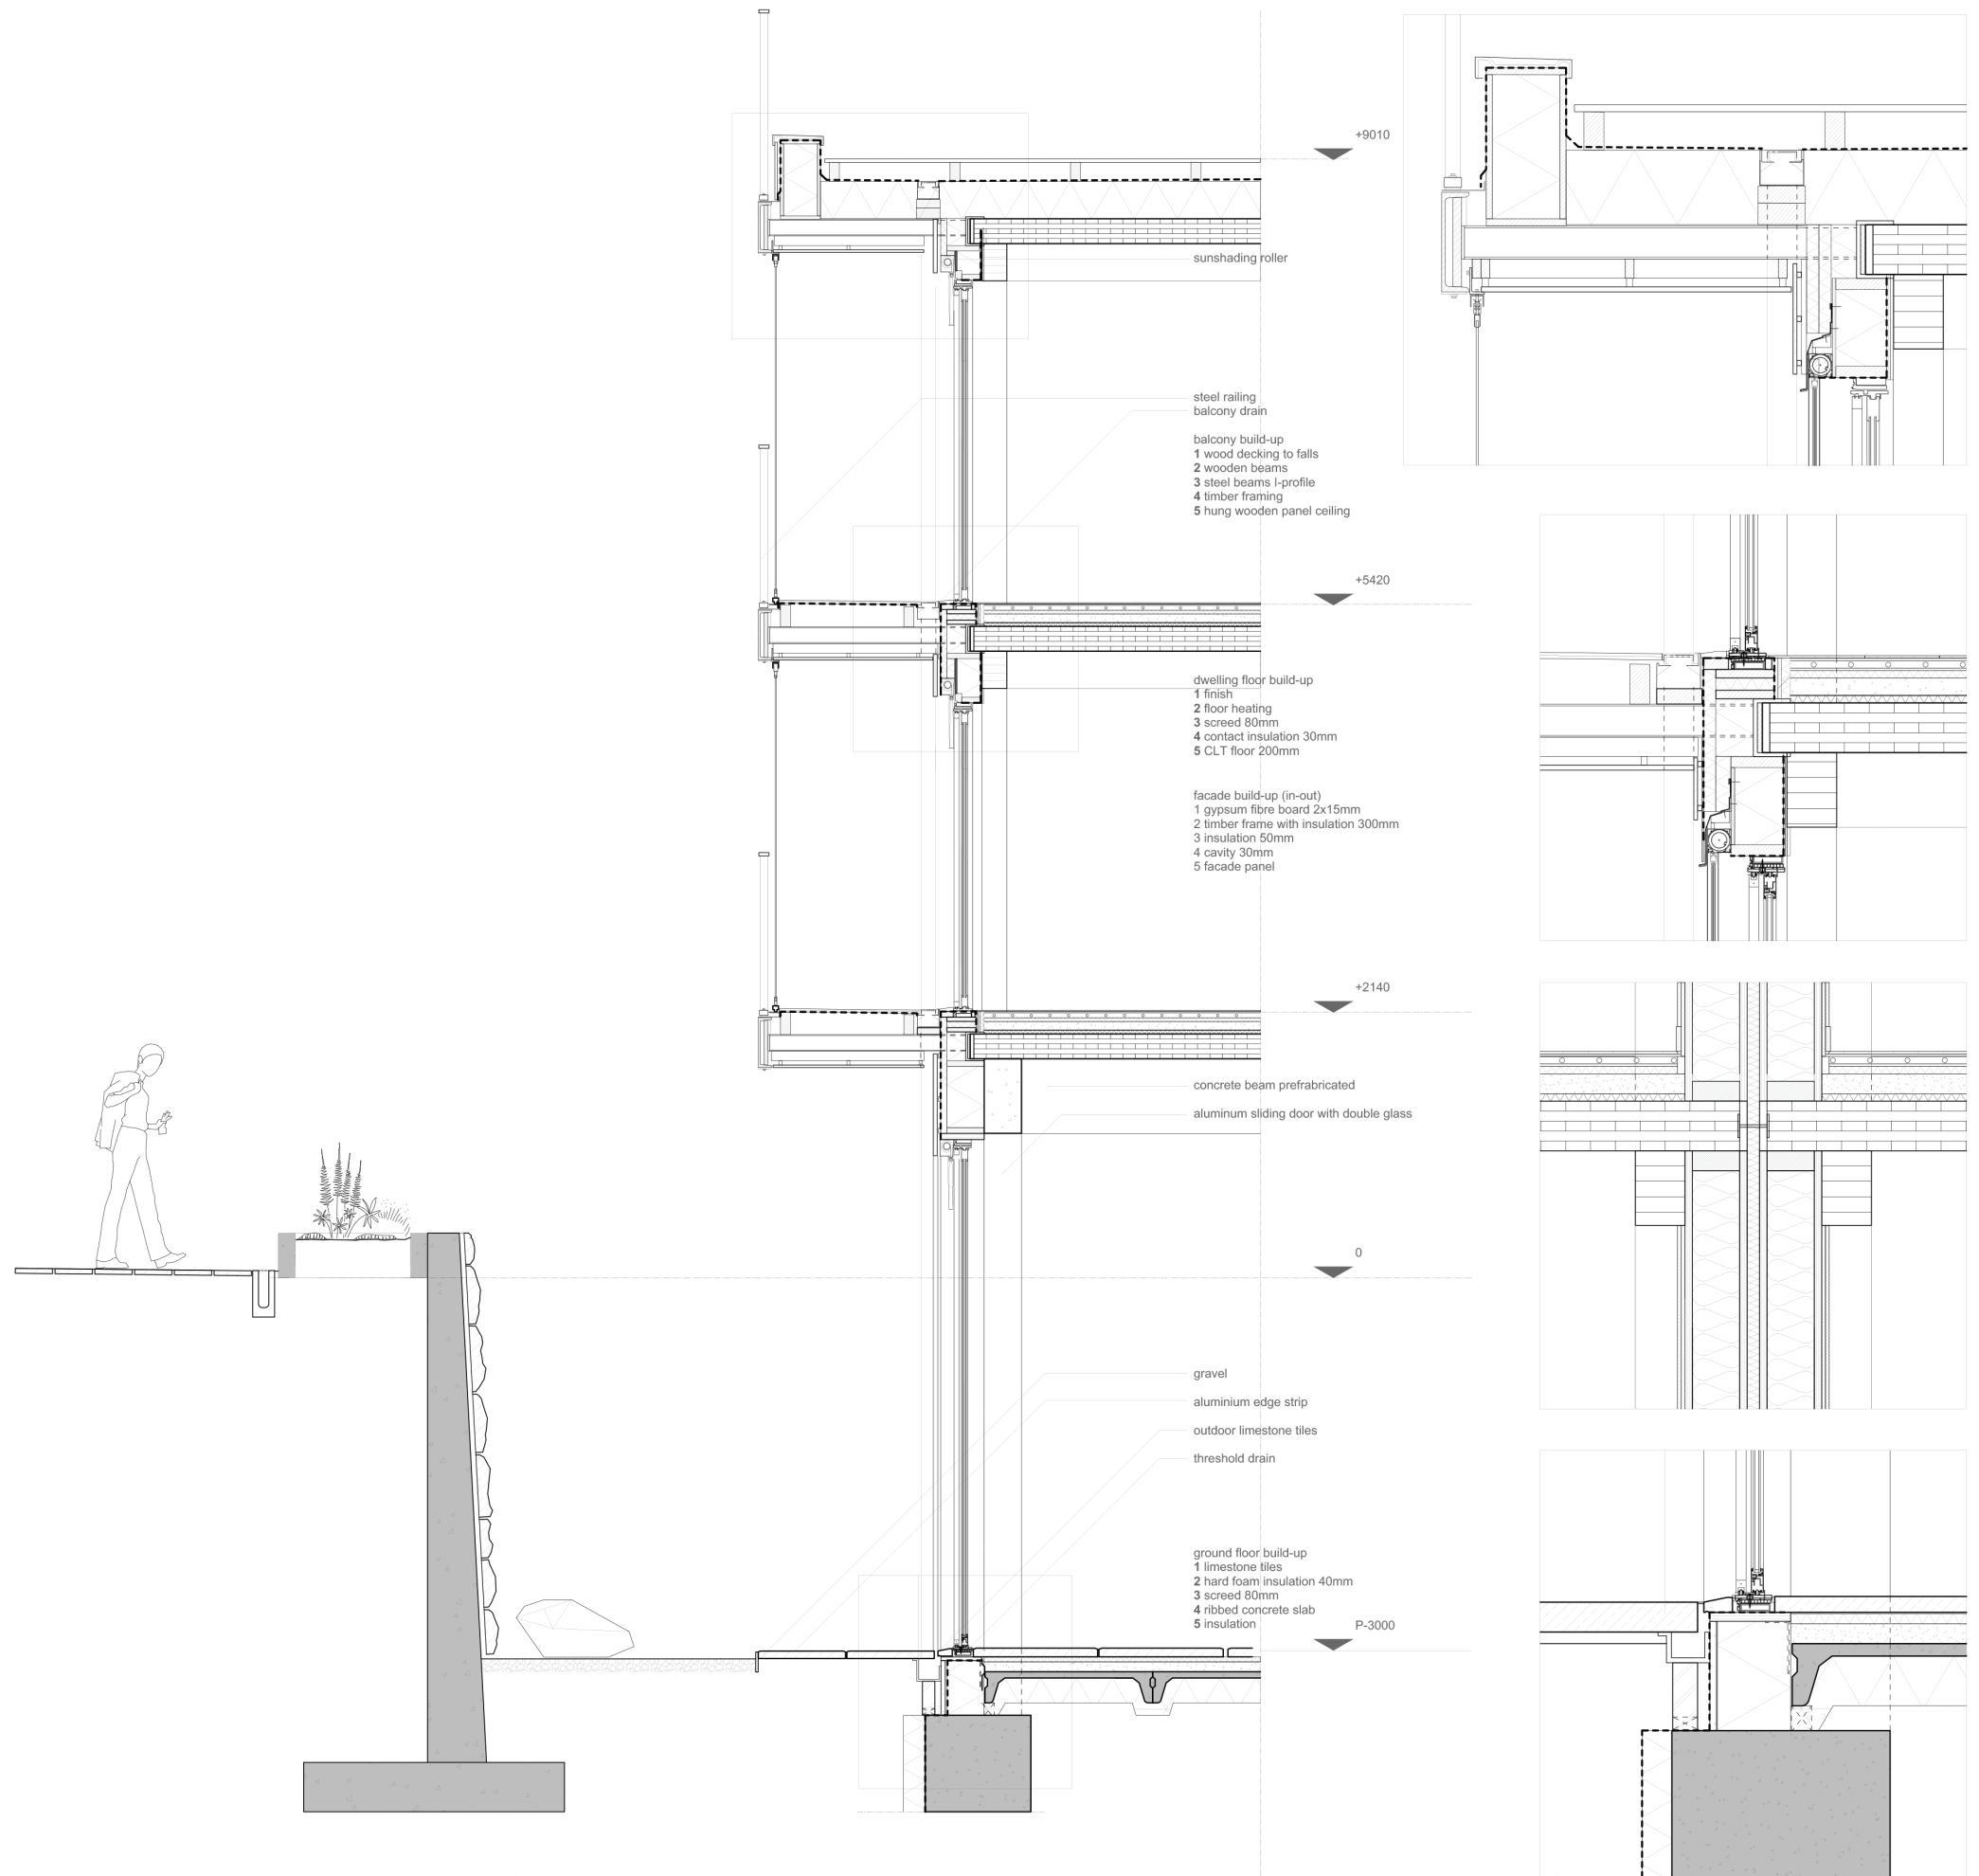

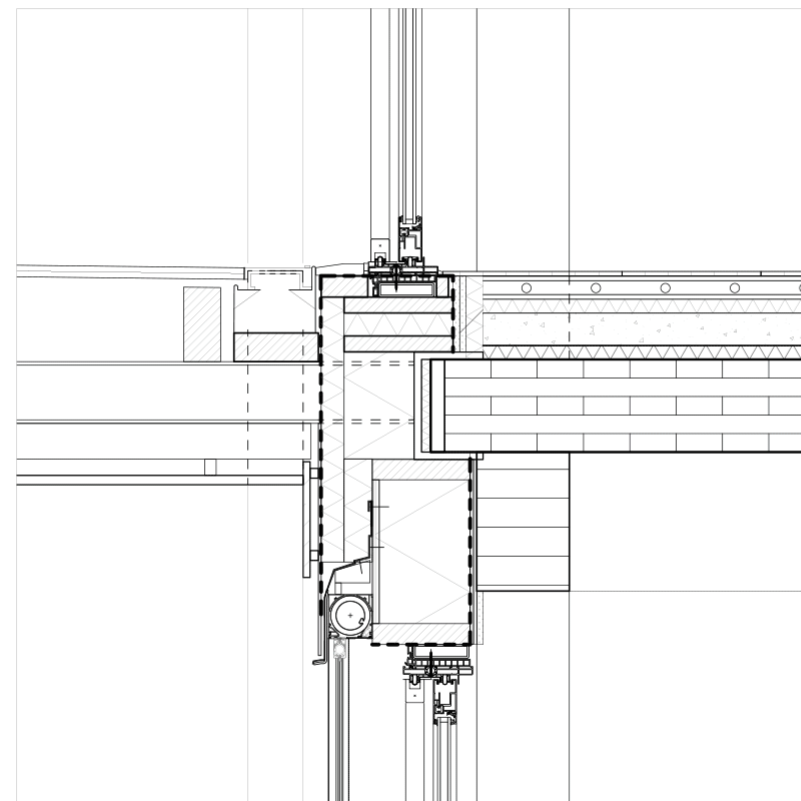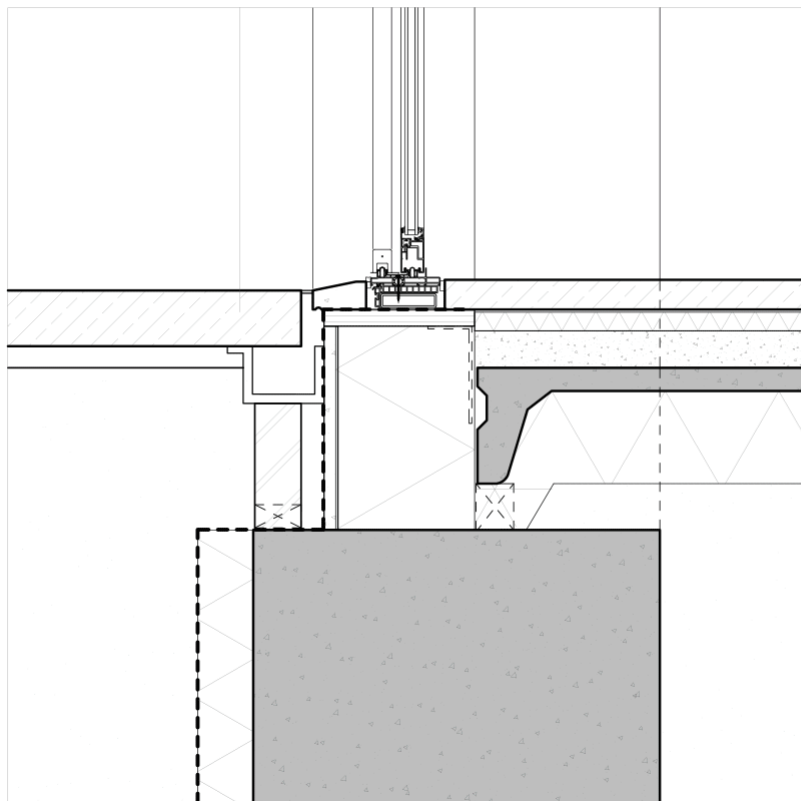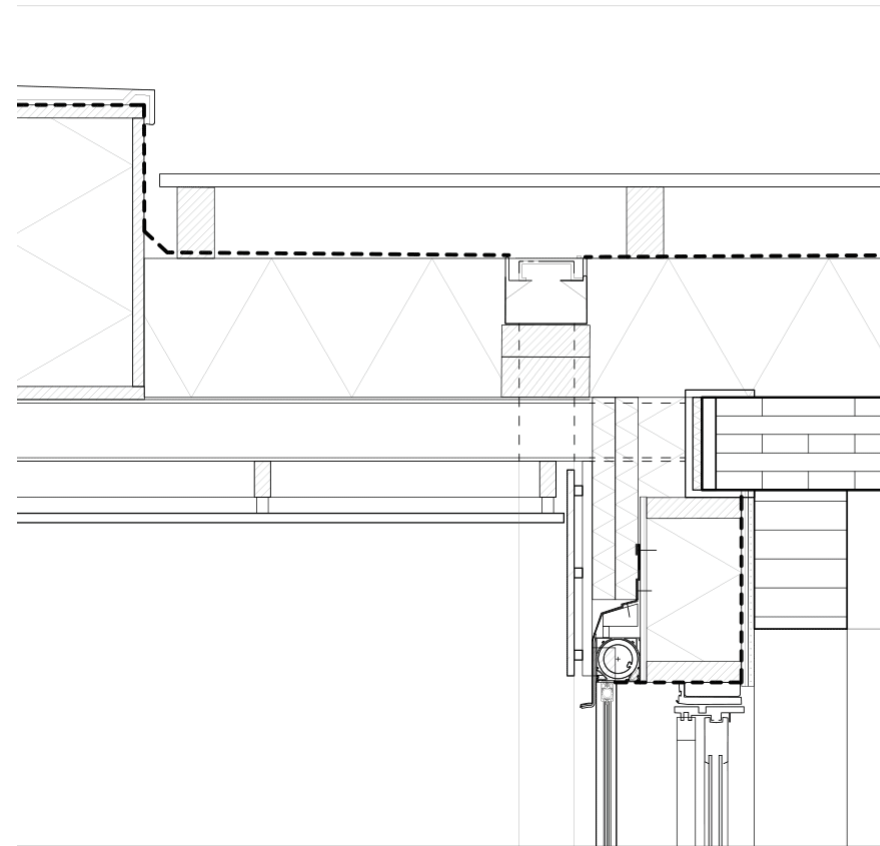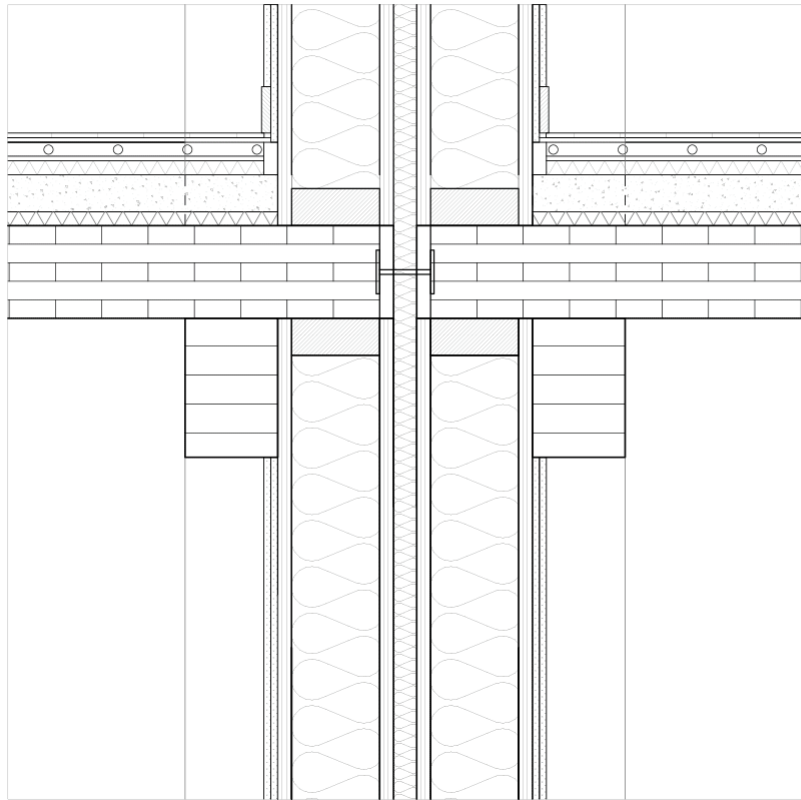


CLIMATE VENTILATION SAUNA

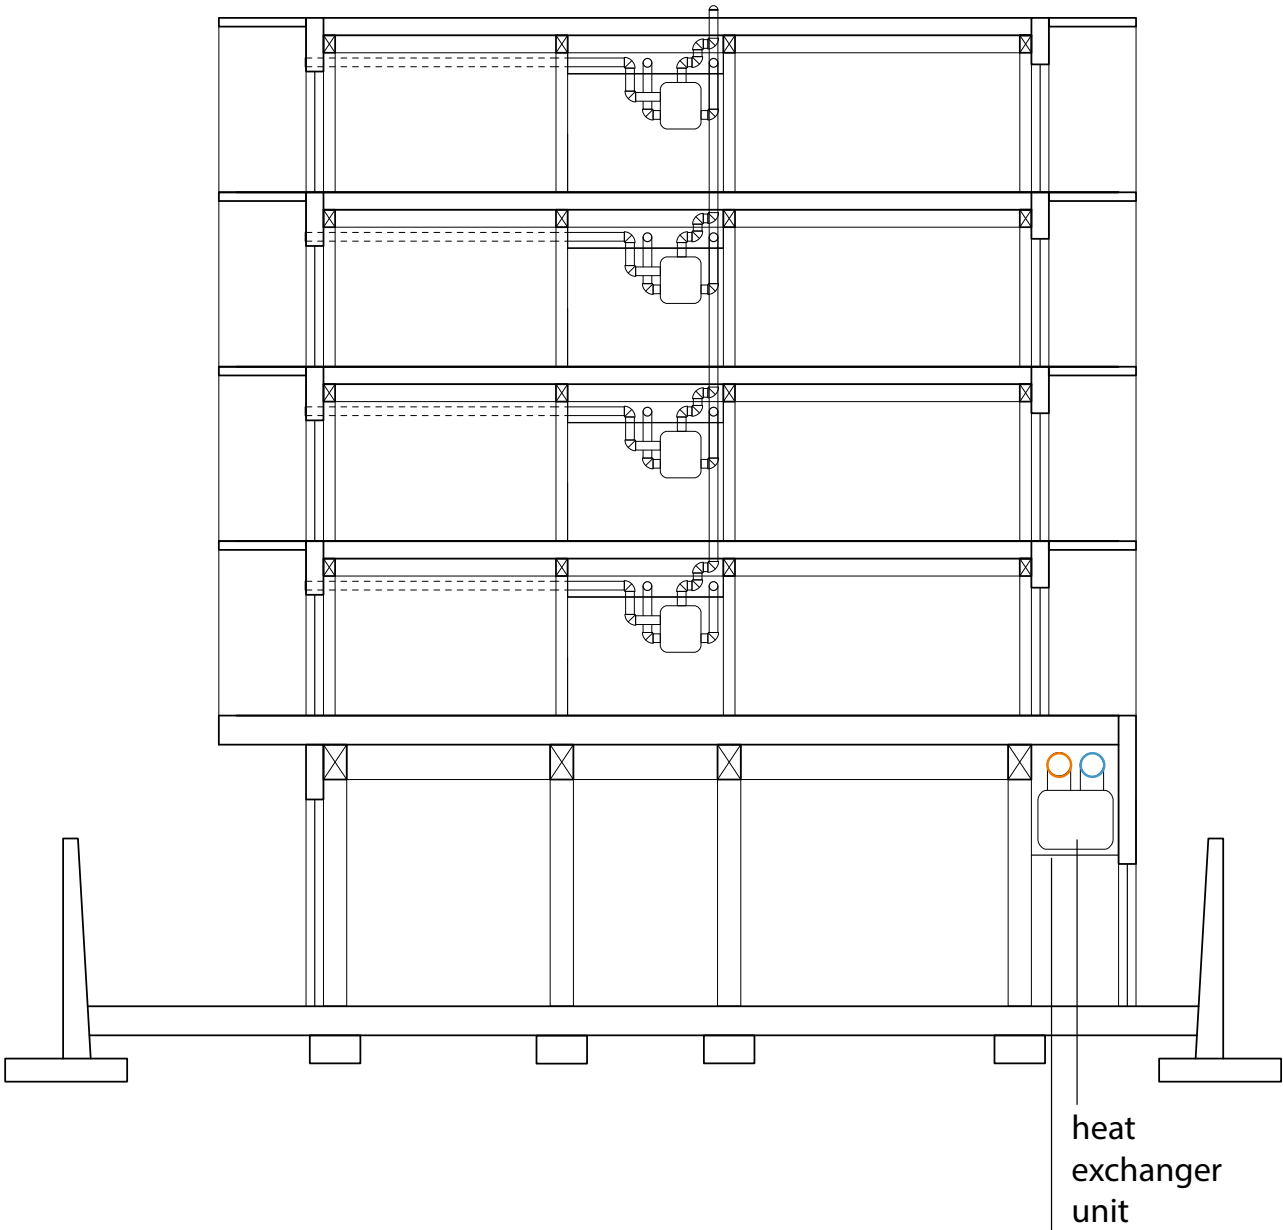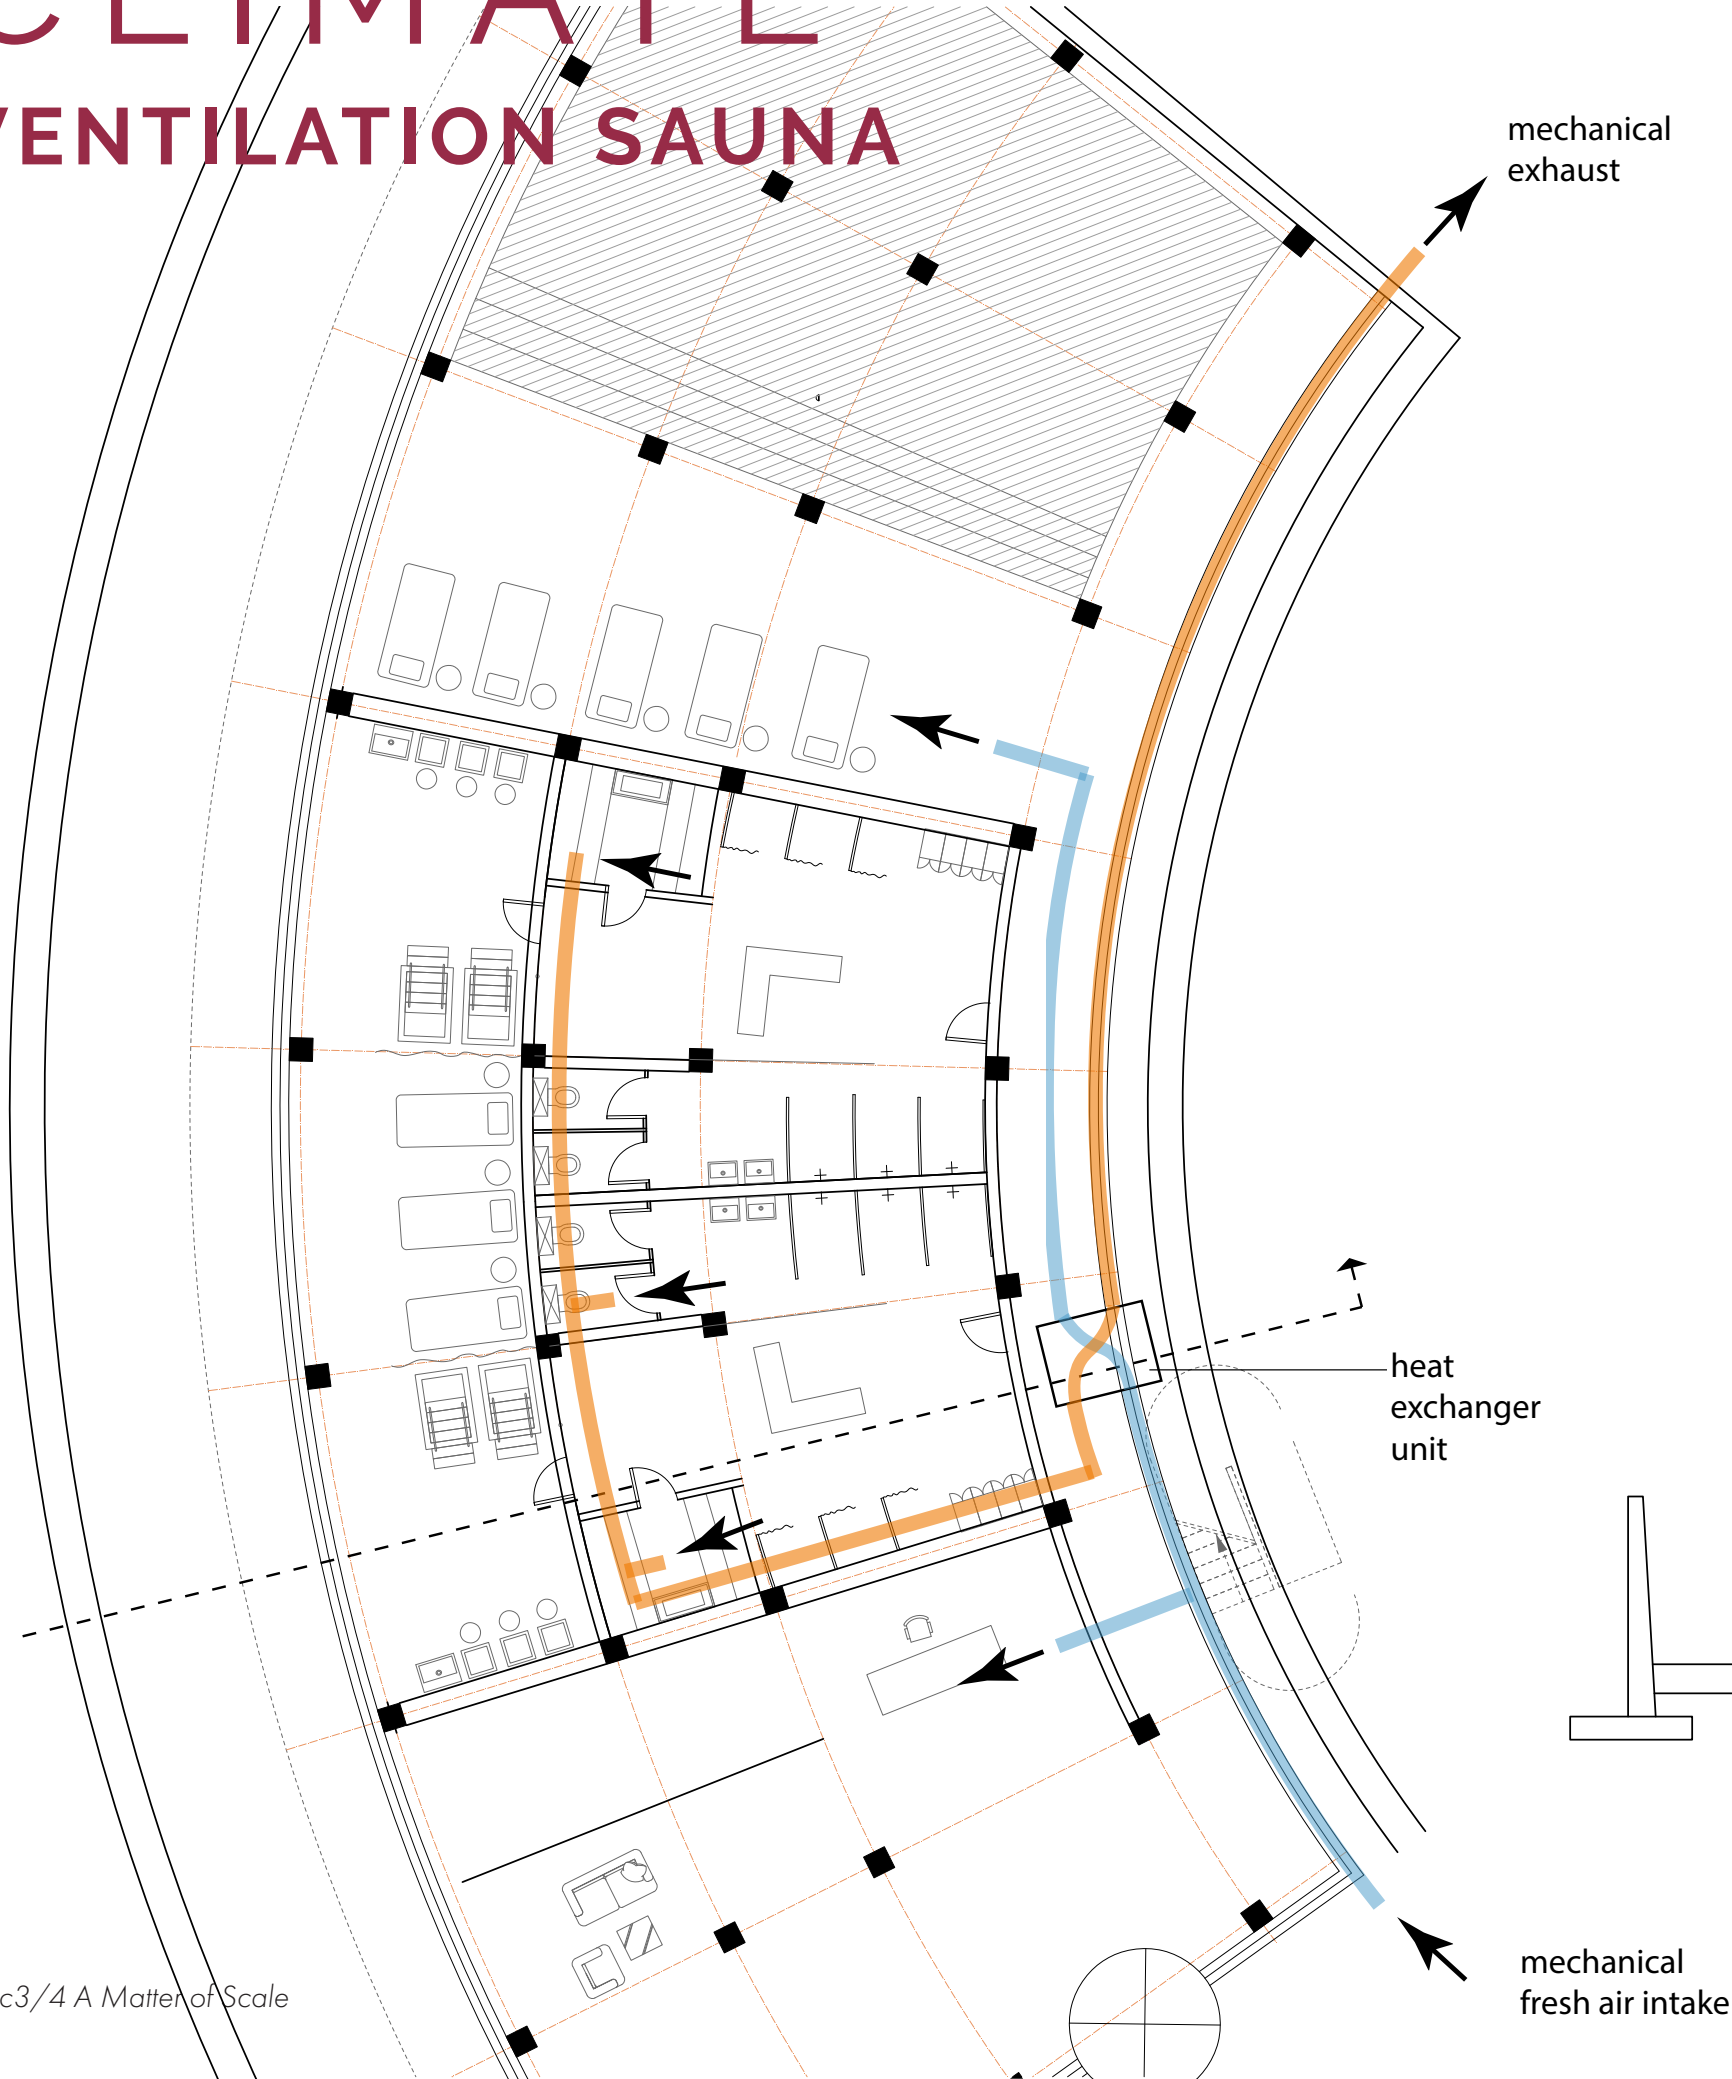


CLIMATE

VENTILATION DWELLING

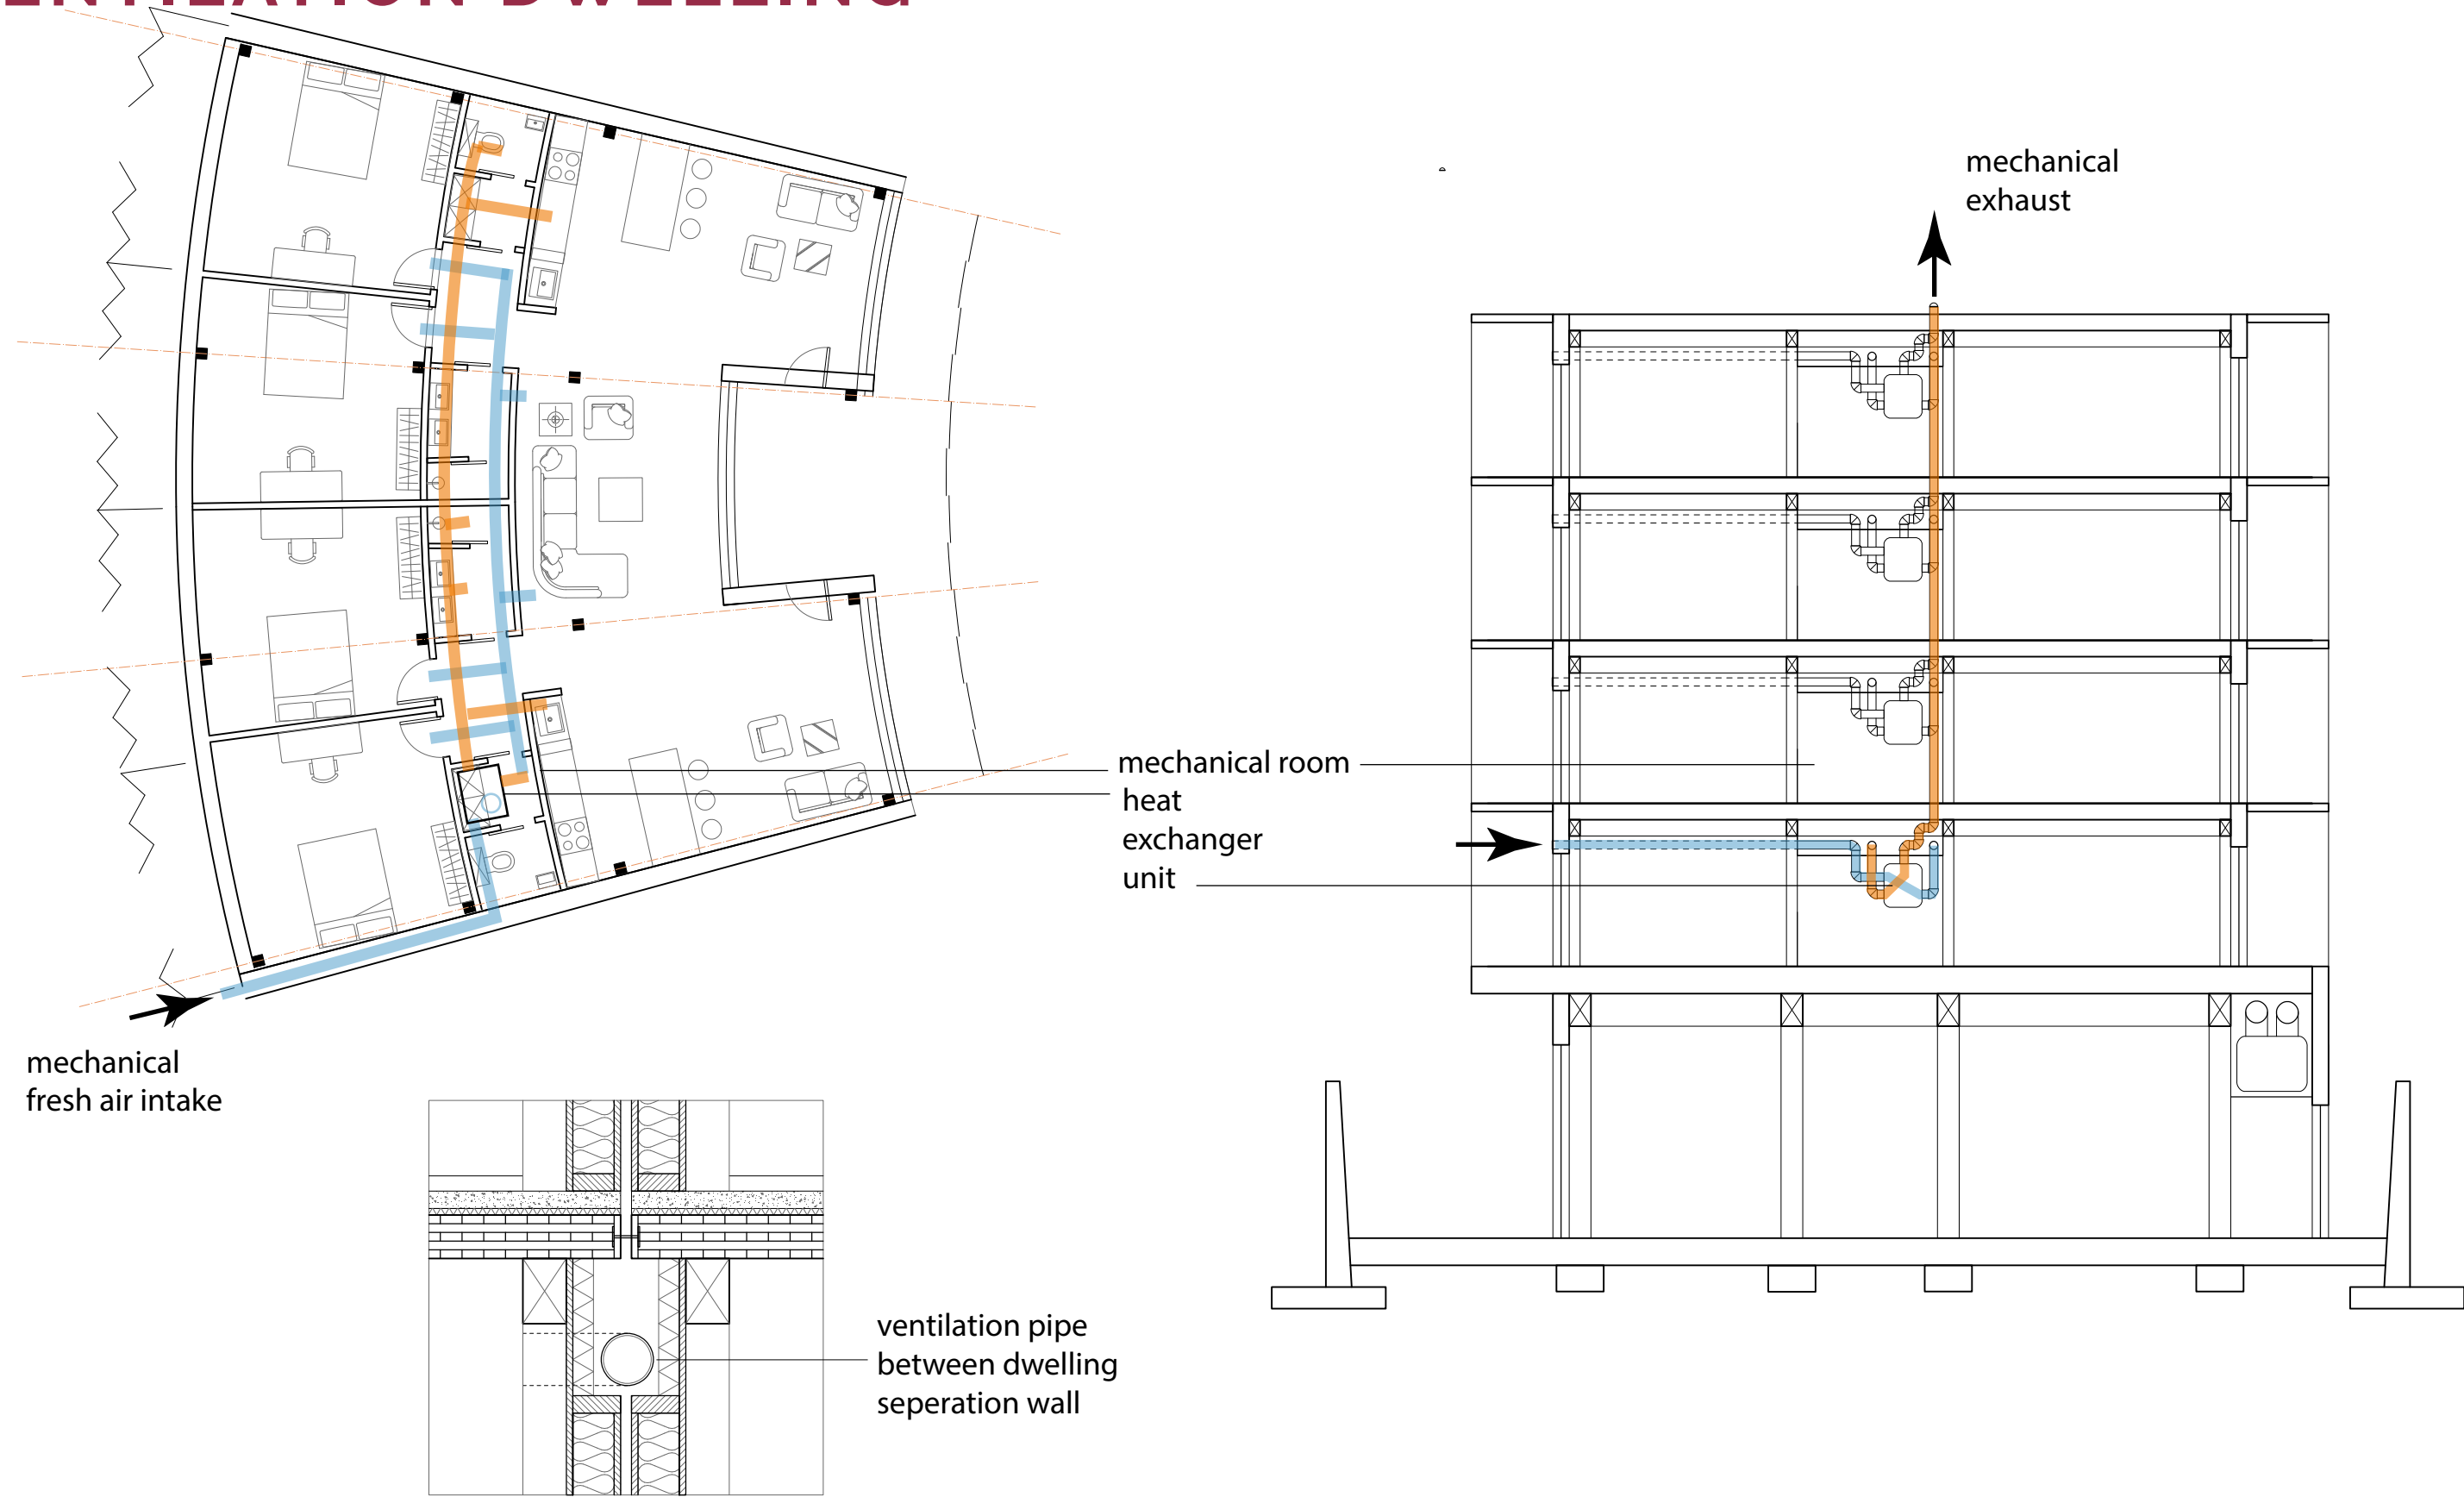


CLIMATE

LIGHT

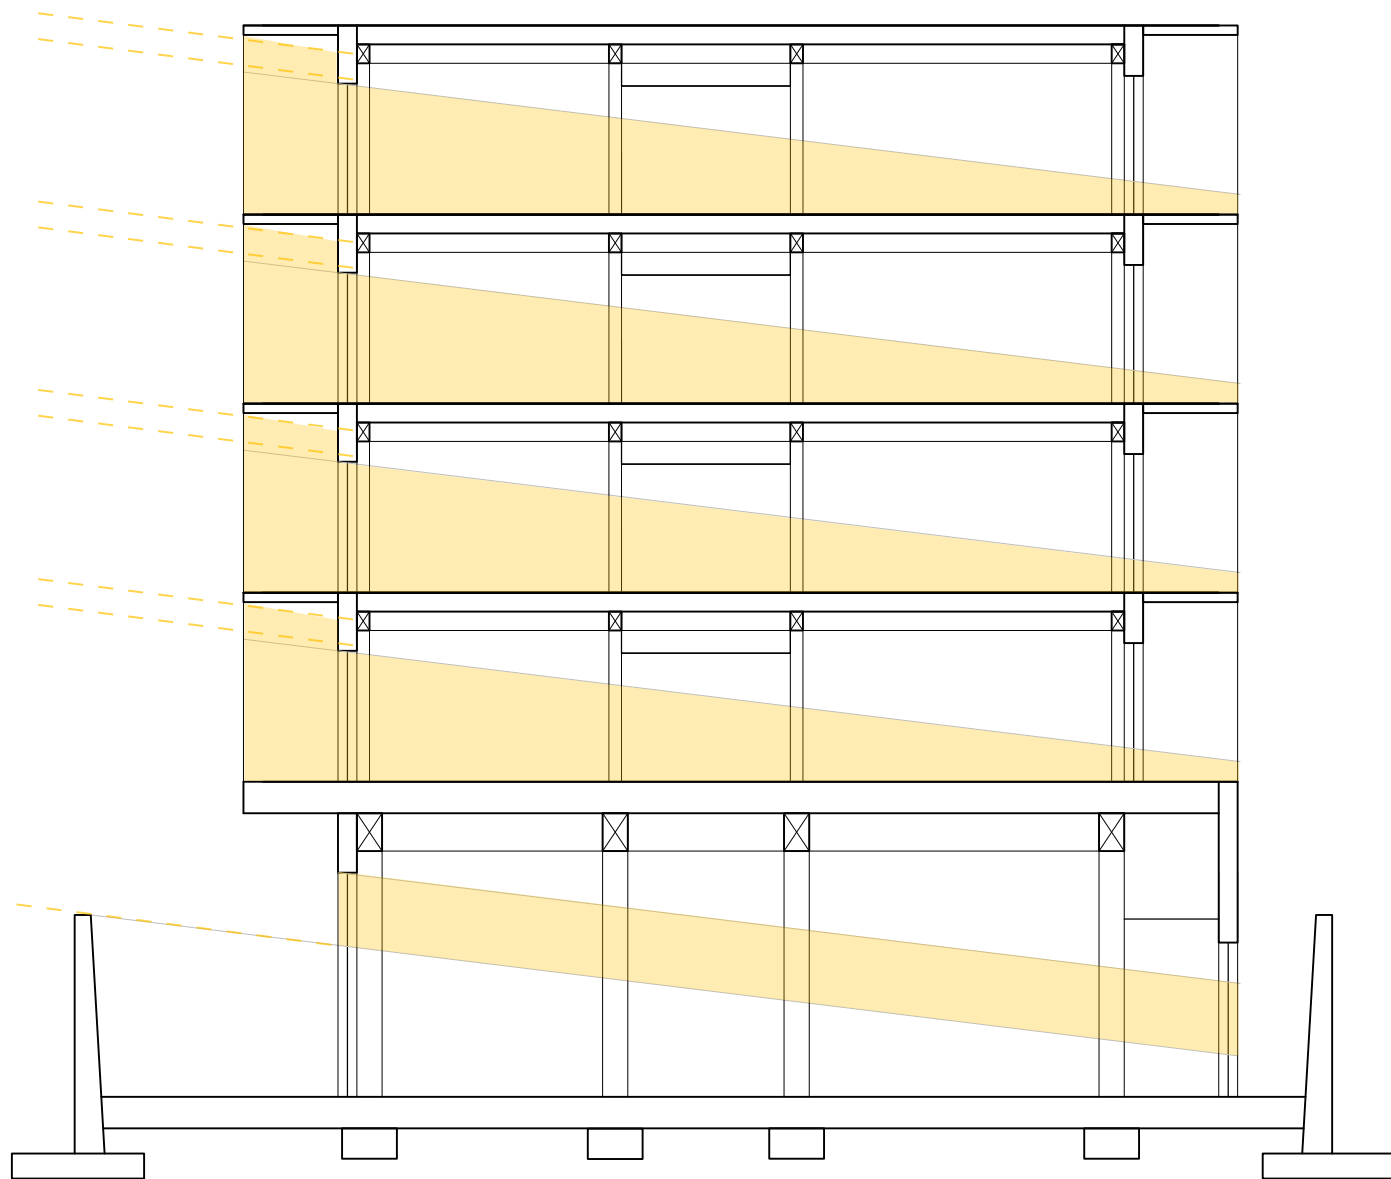



winter
sun at 7° angle

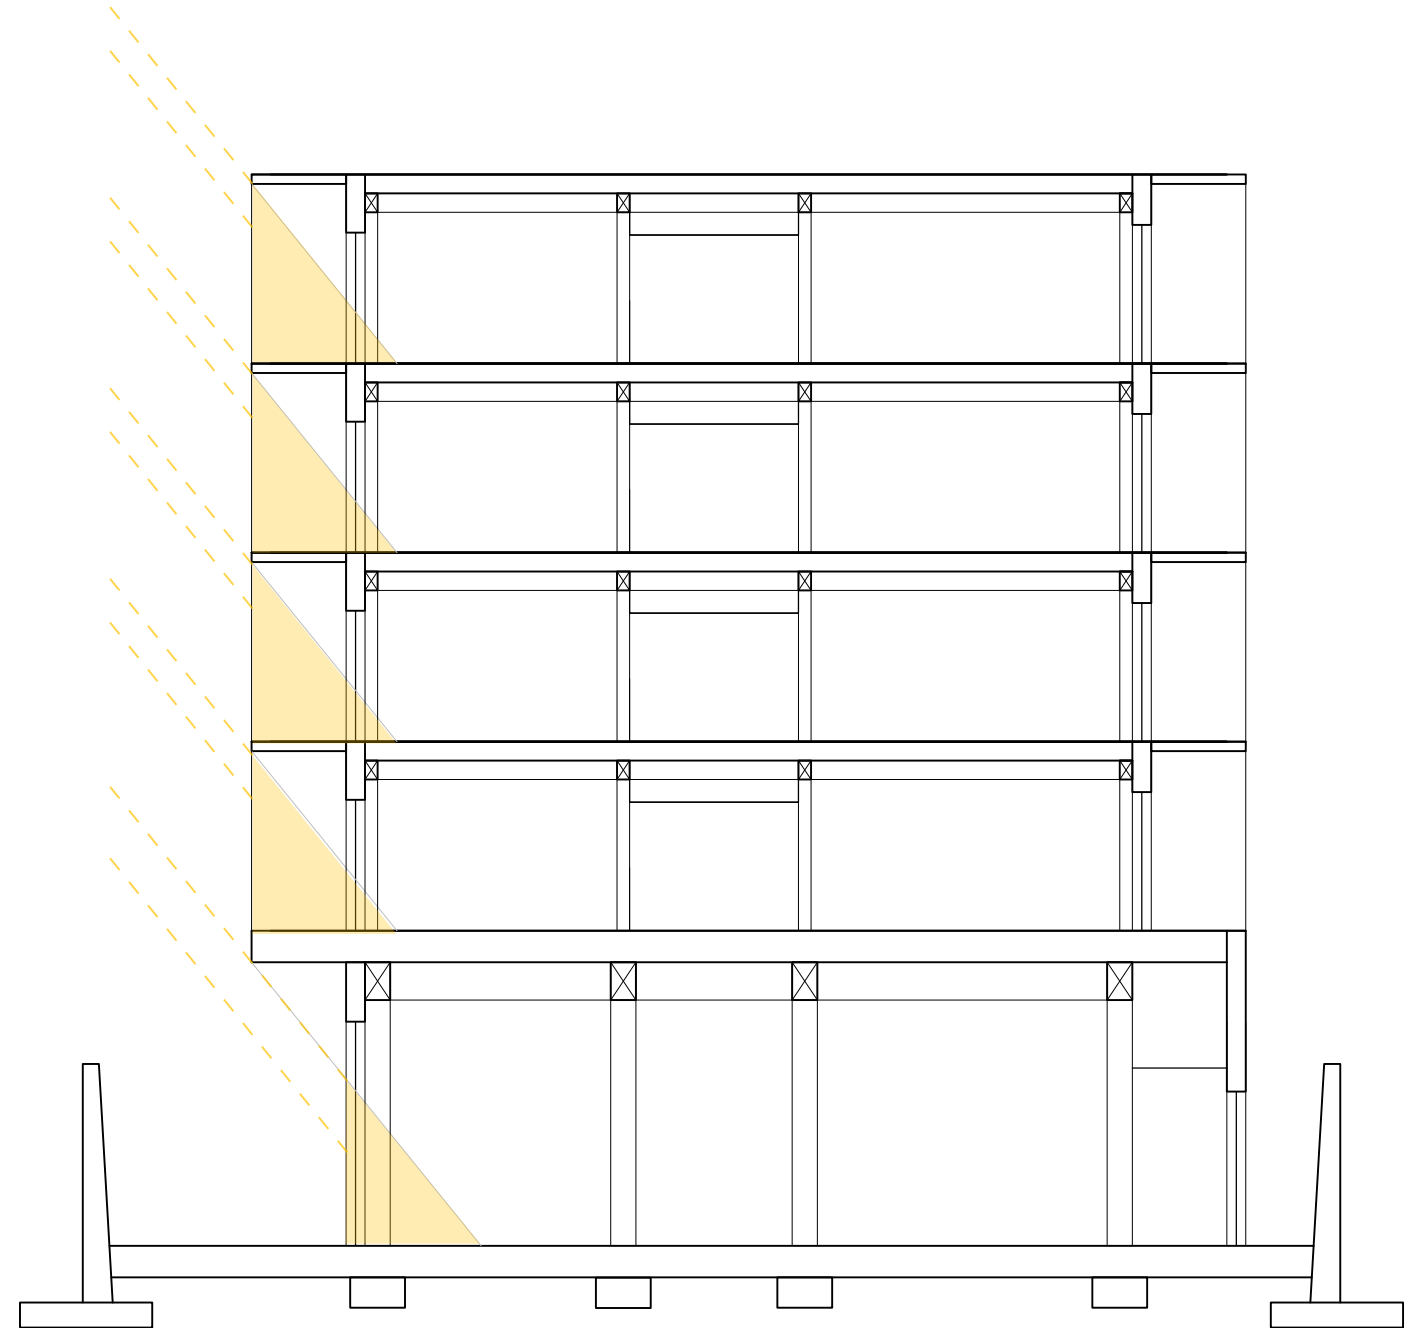

summer
sun at 51° angle

CLIMATE

HEATING

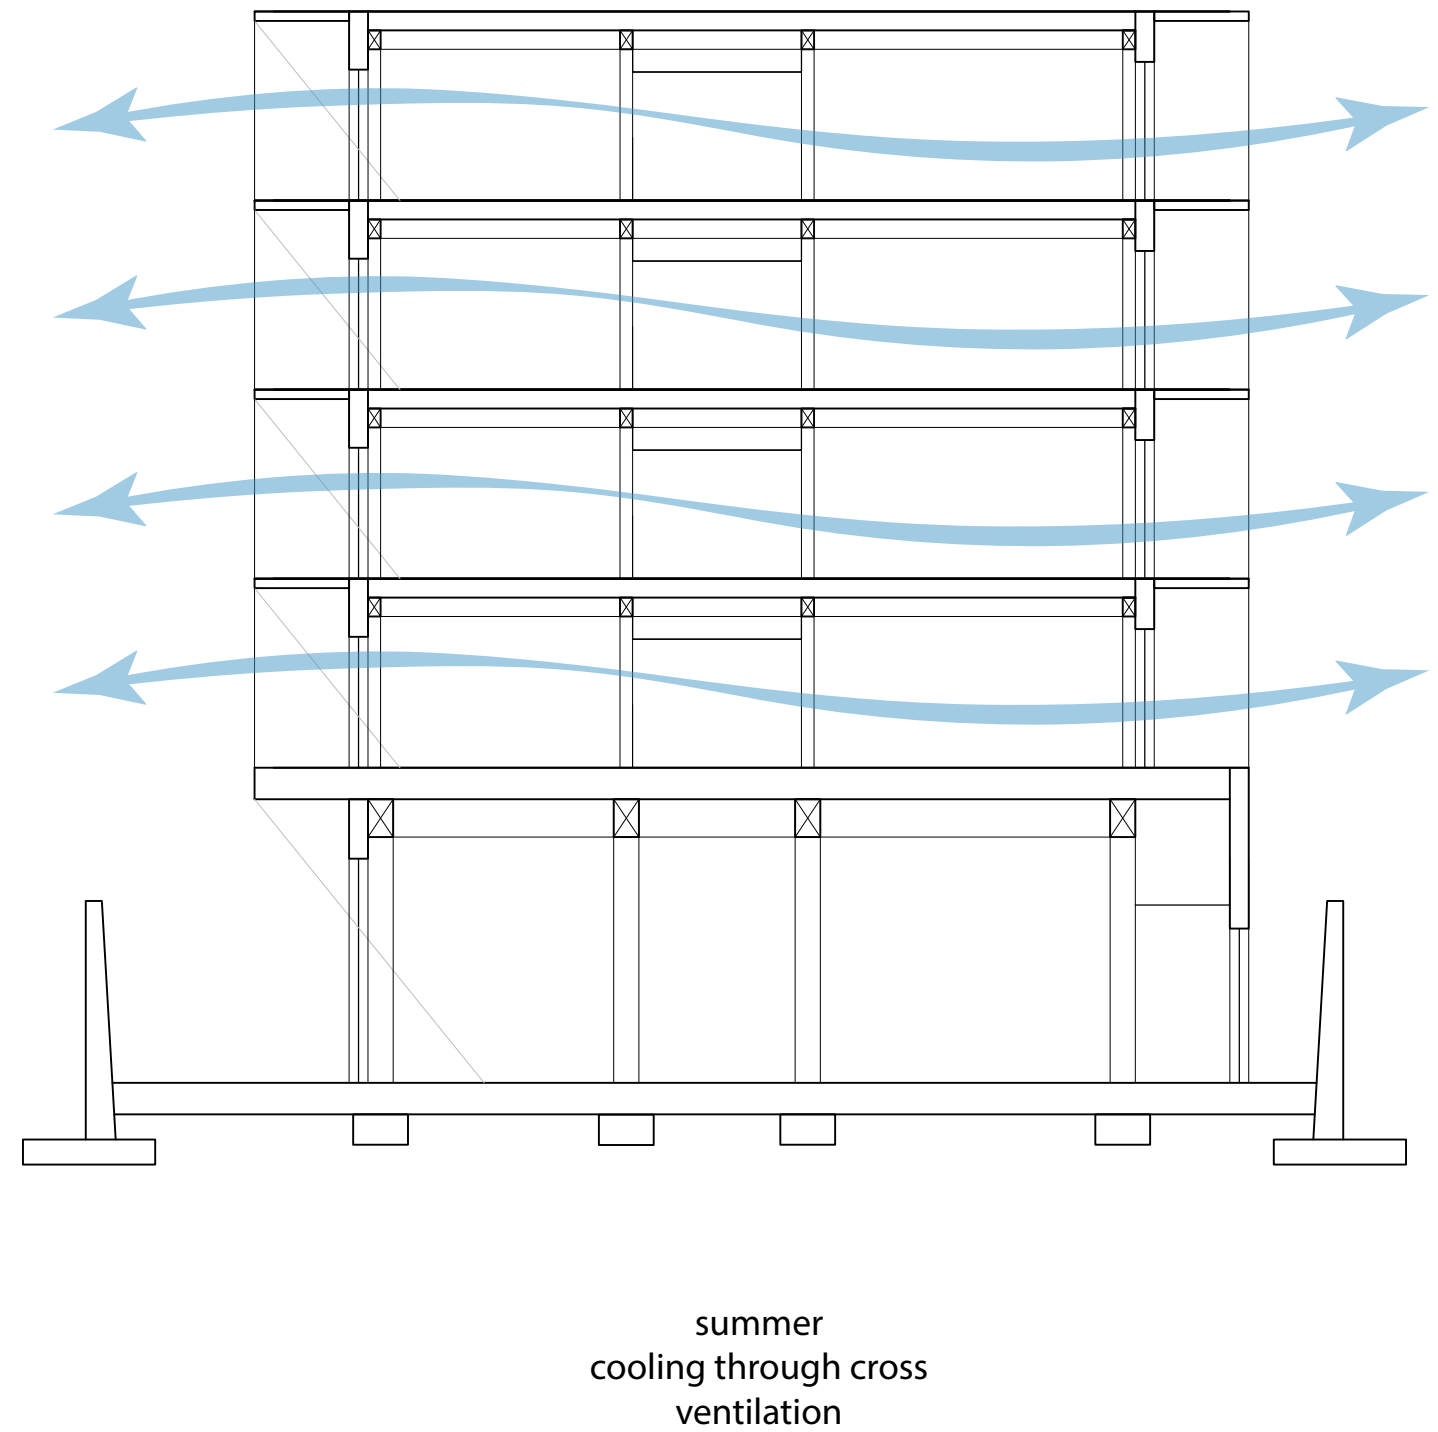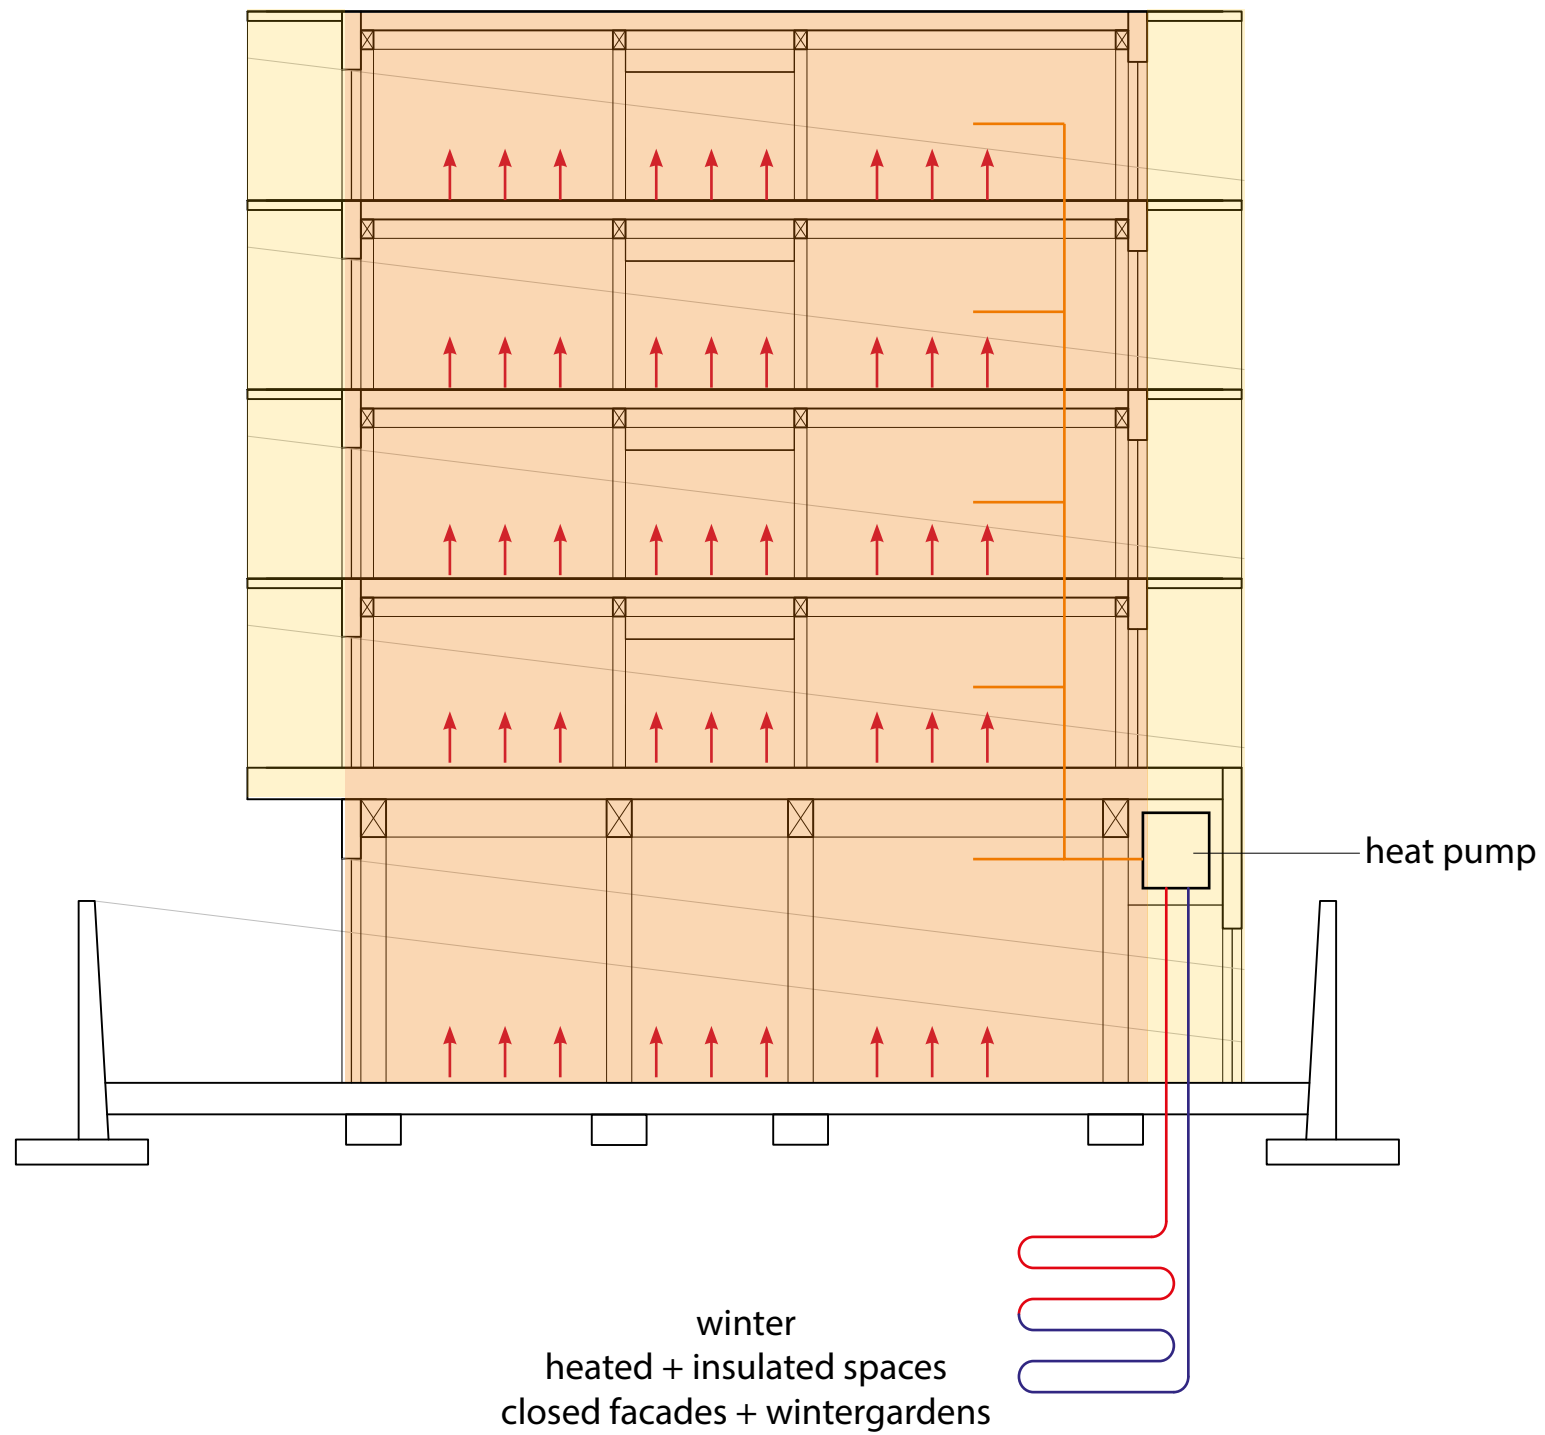

REFLECTION



THANK YOU

