





PLANS

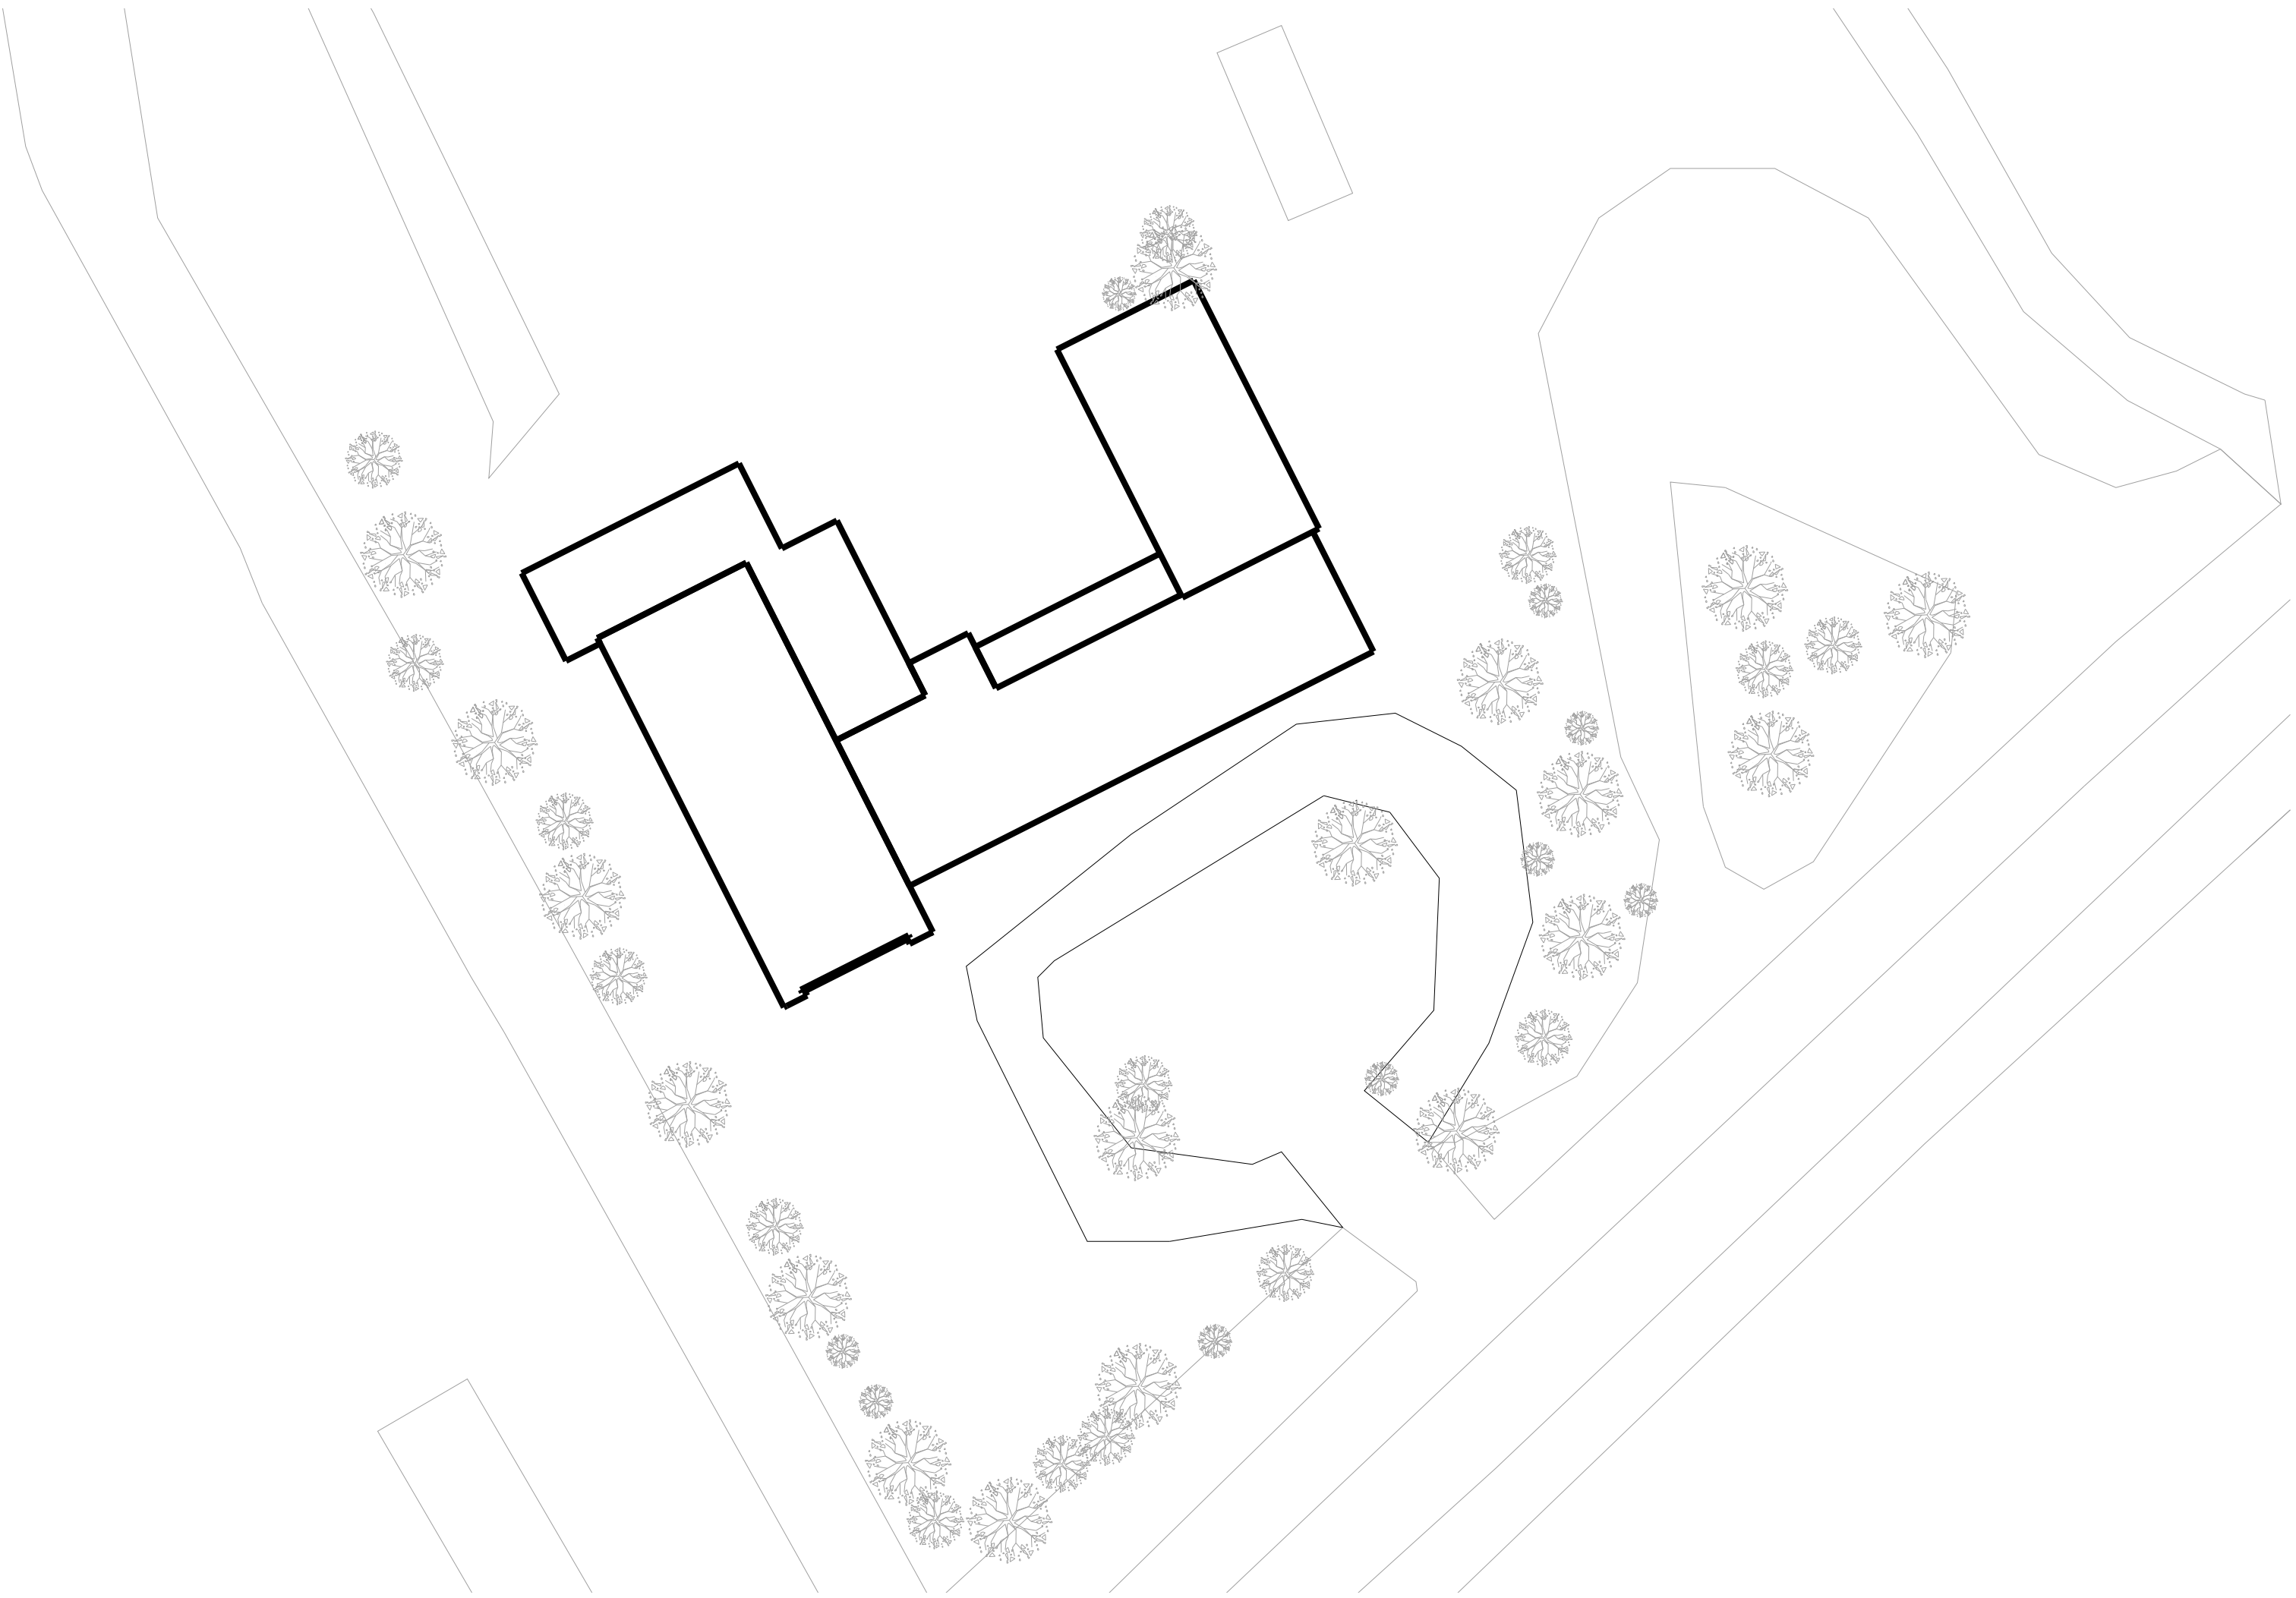


EXISTING SITE PLAN 1:500




PROPOSED SITE PLAN 1:500

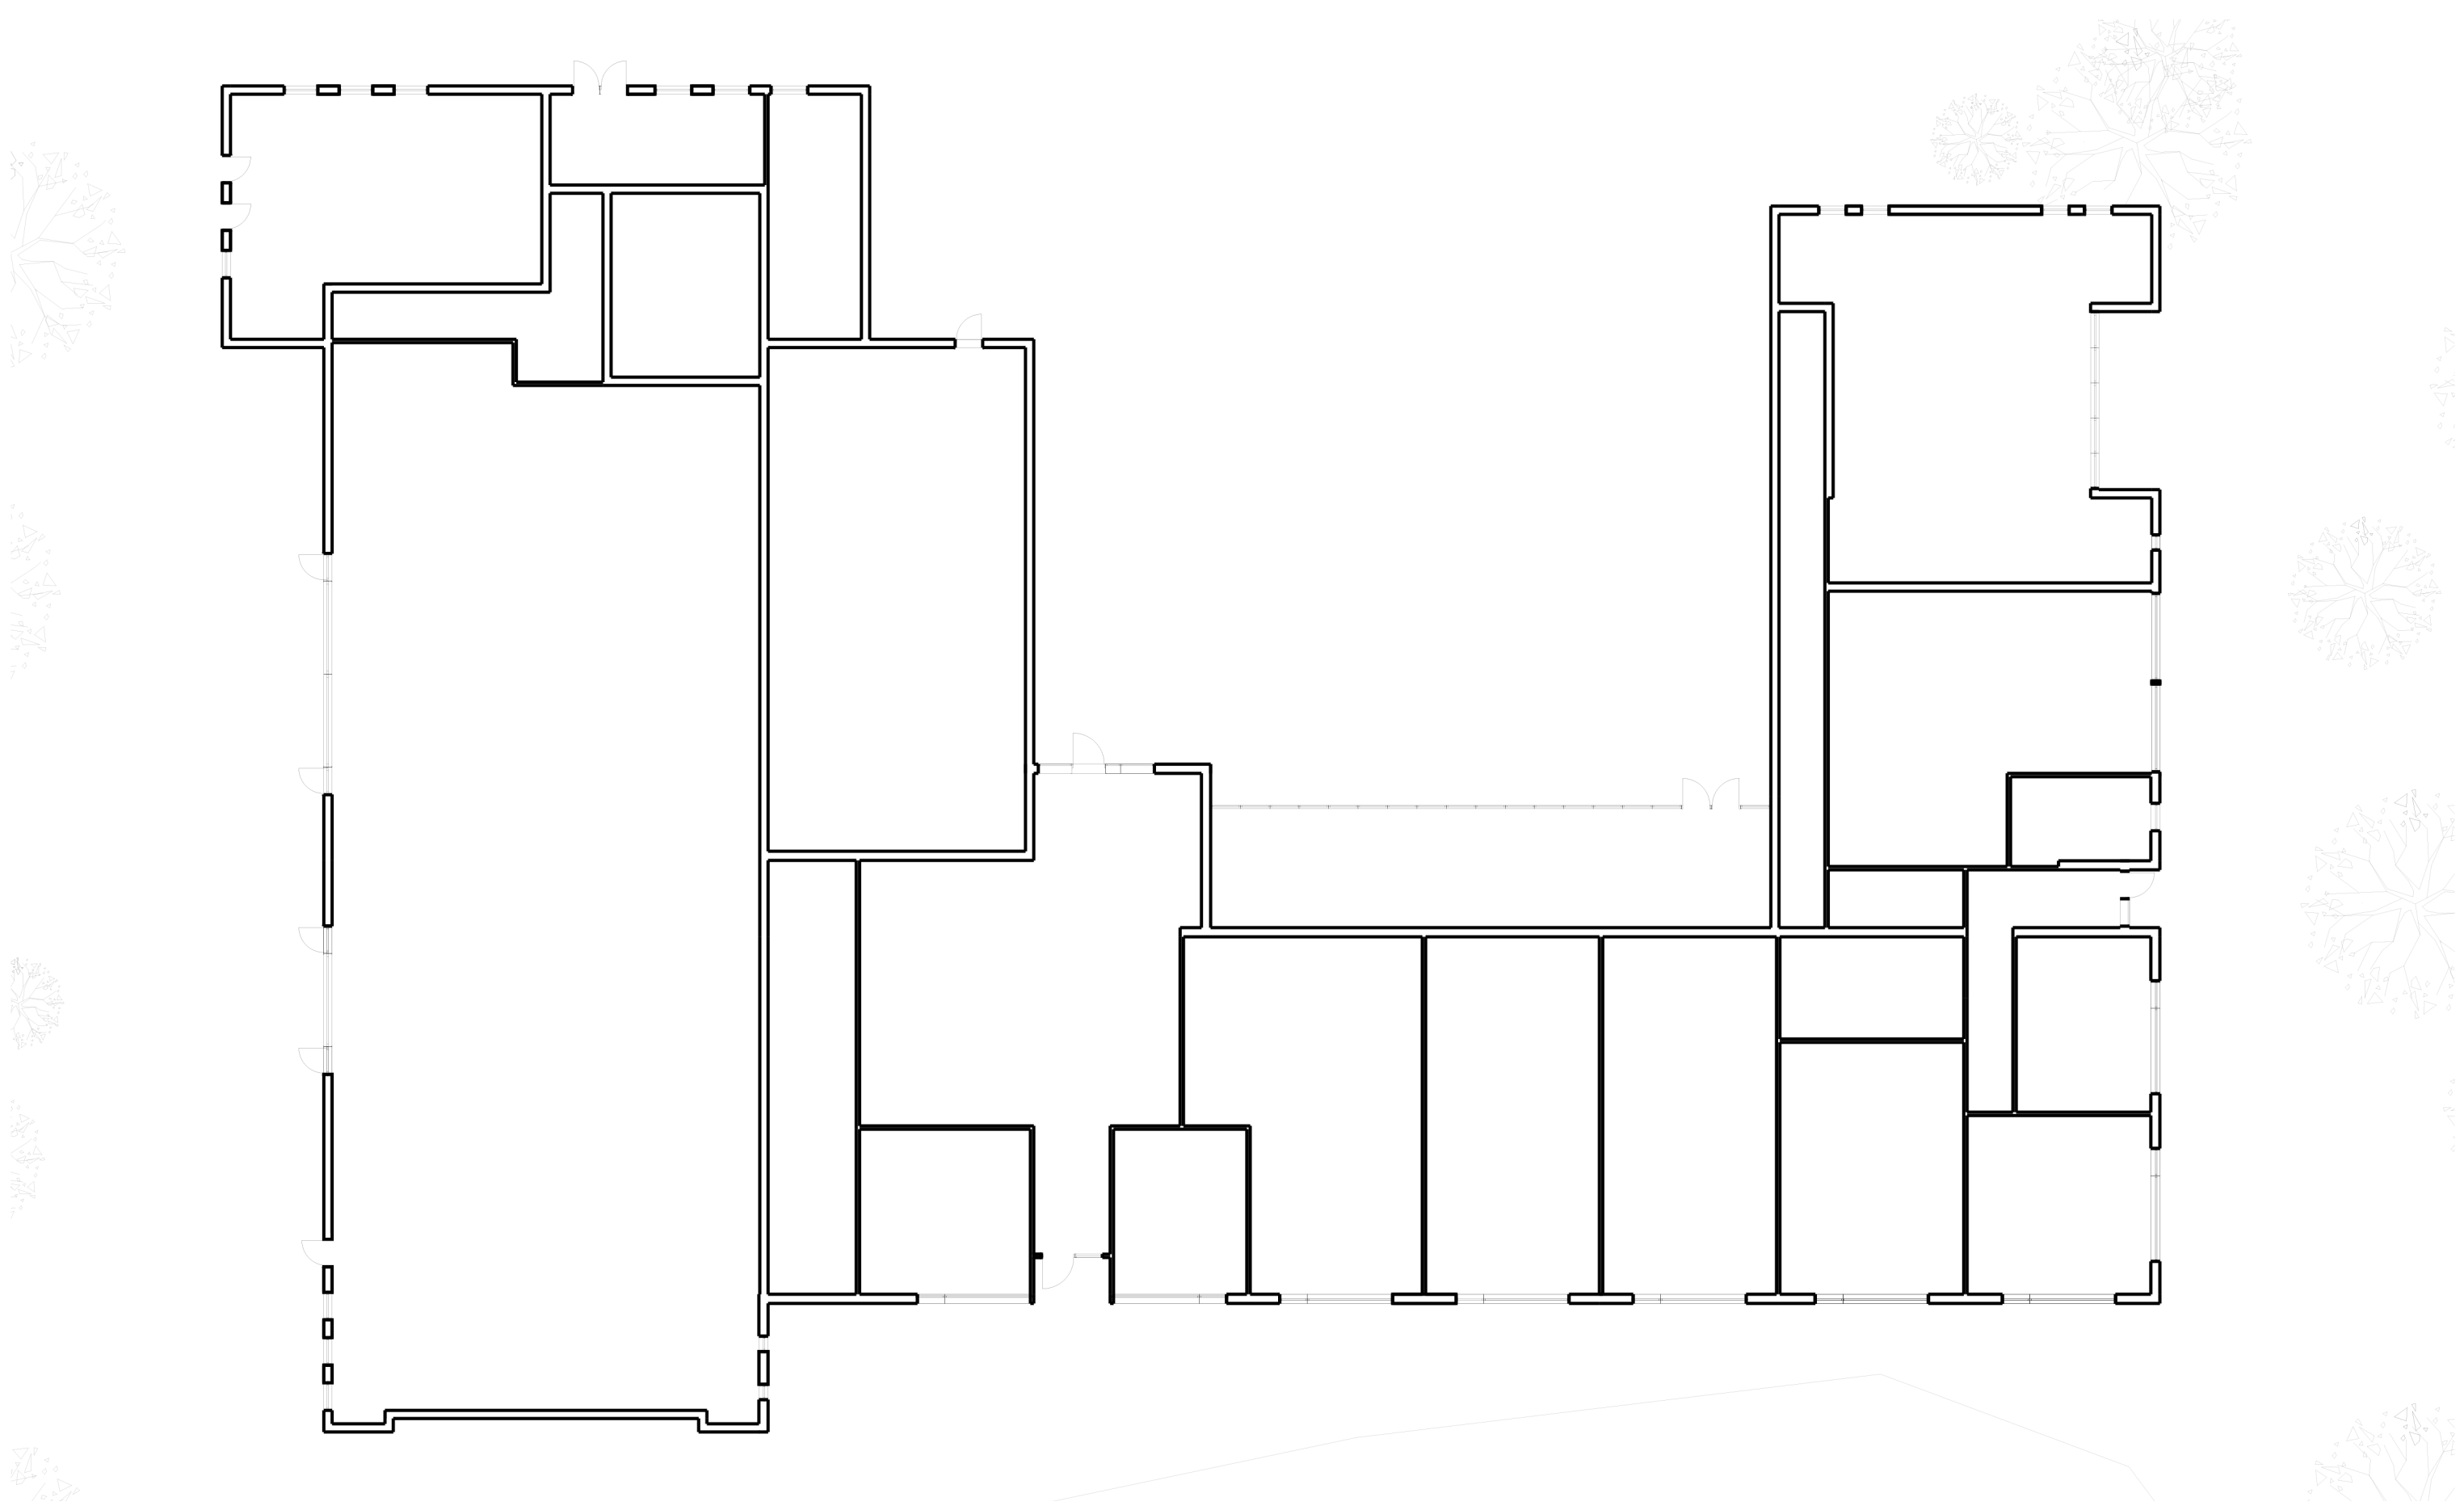

EXISTING PLAN 1:200

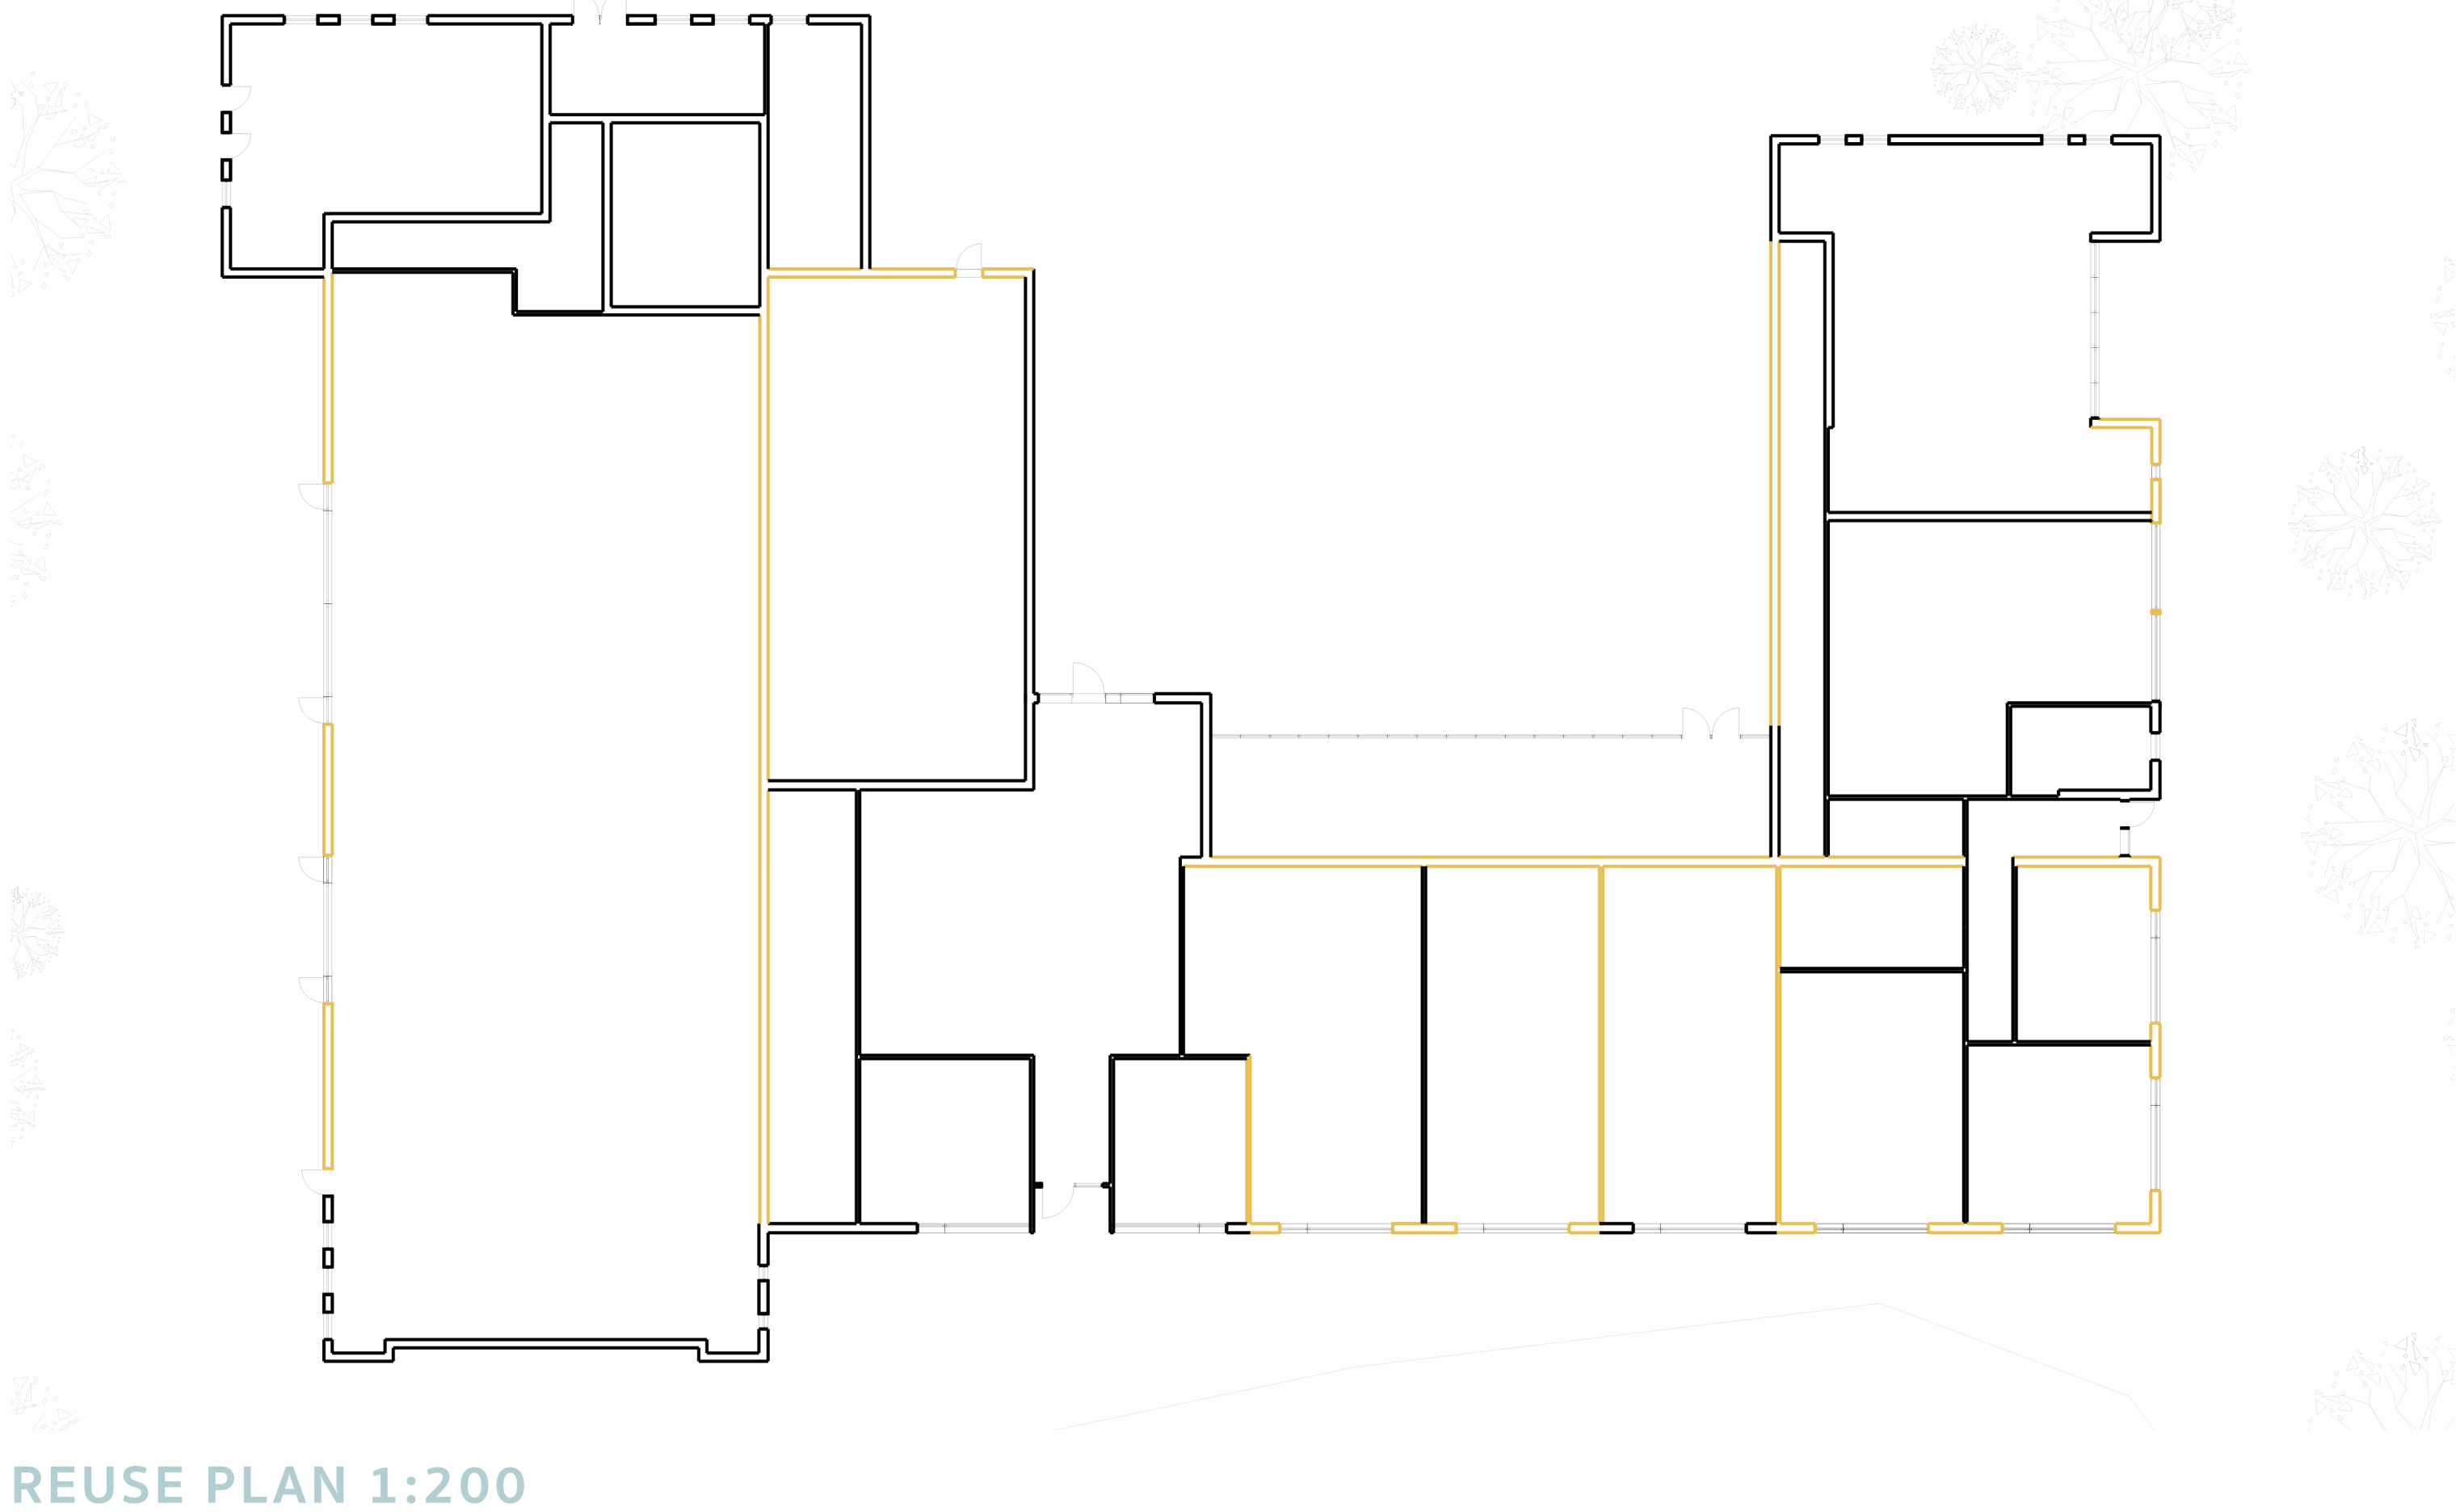

REUSE PLAN 1:200

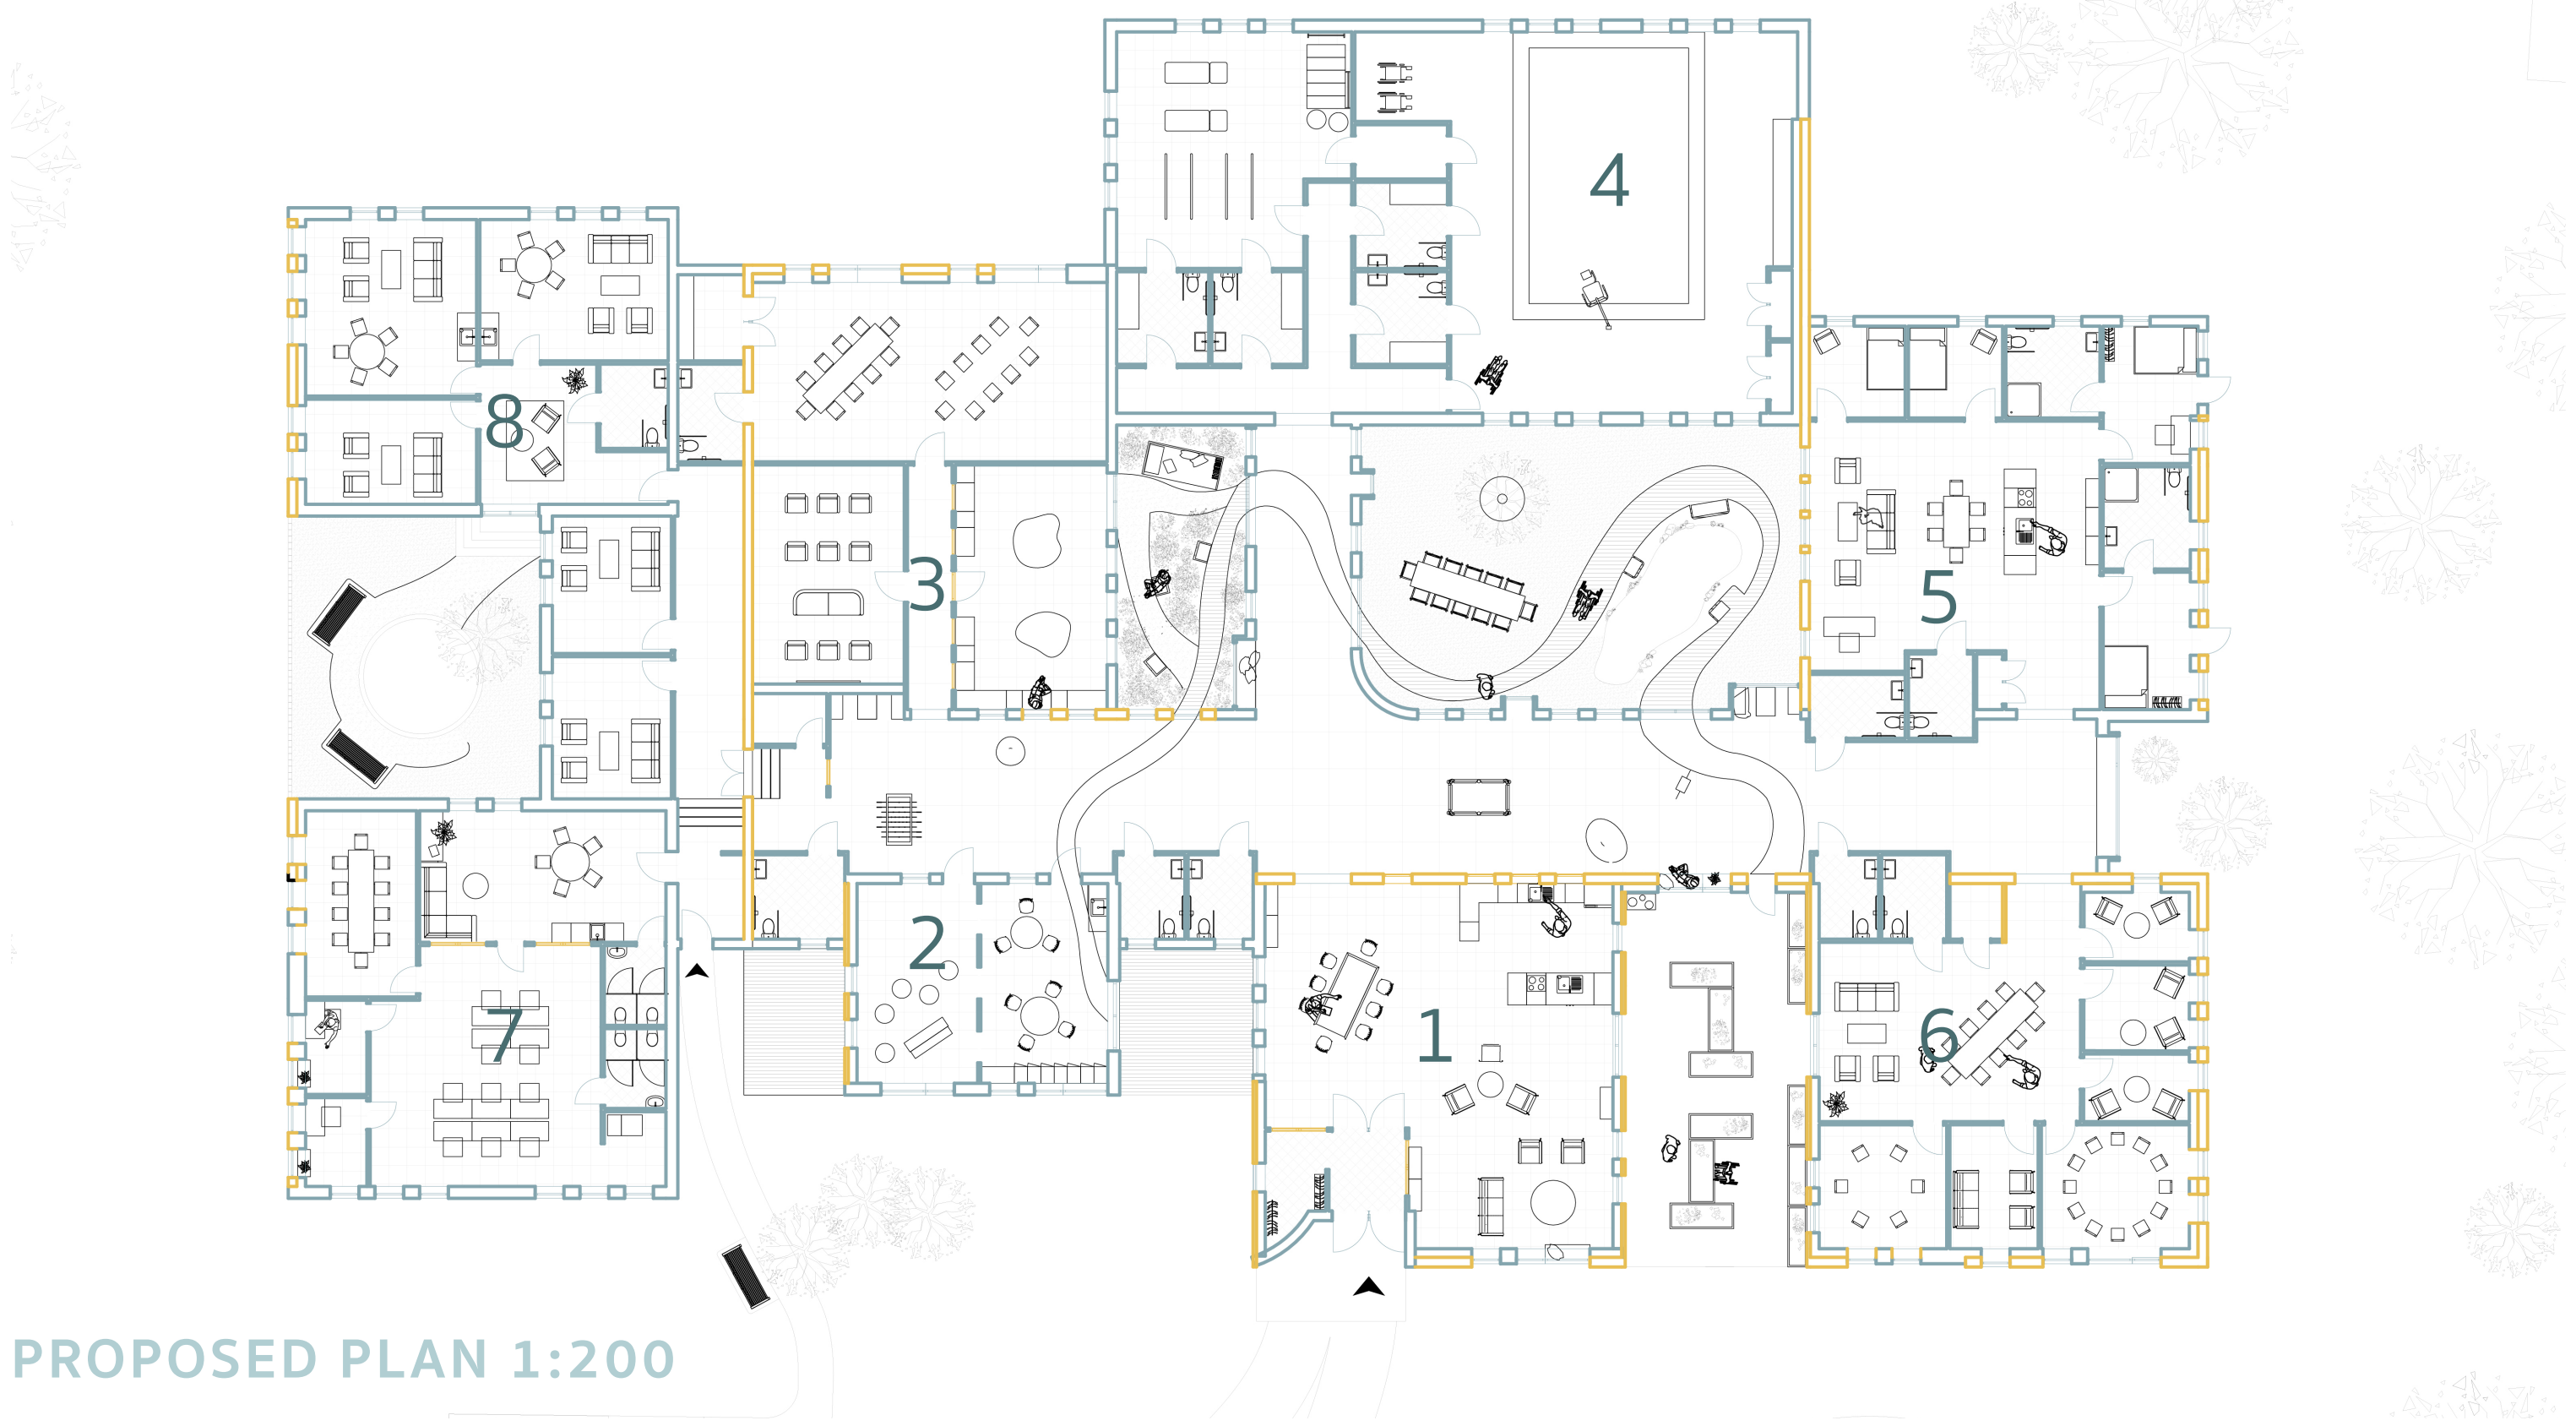

PROPOSED PLAN 1:200



ZONING DIAGRAM



GREEN SPACES DIAGRAM




CIRCULATION DIAGRAM

- 1. Kitchen and lounge
- 2. Active zone
- 3. Passive zone
- 4. Hydrotherapy and physical therapy
- 5. Housing
- 6. Counselling
- 7. Office
- 8. Bereavement


ELEVATIONS



EXISTING FRONT FACADE 1:200

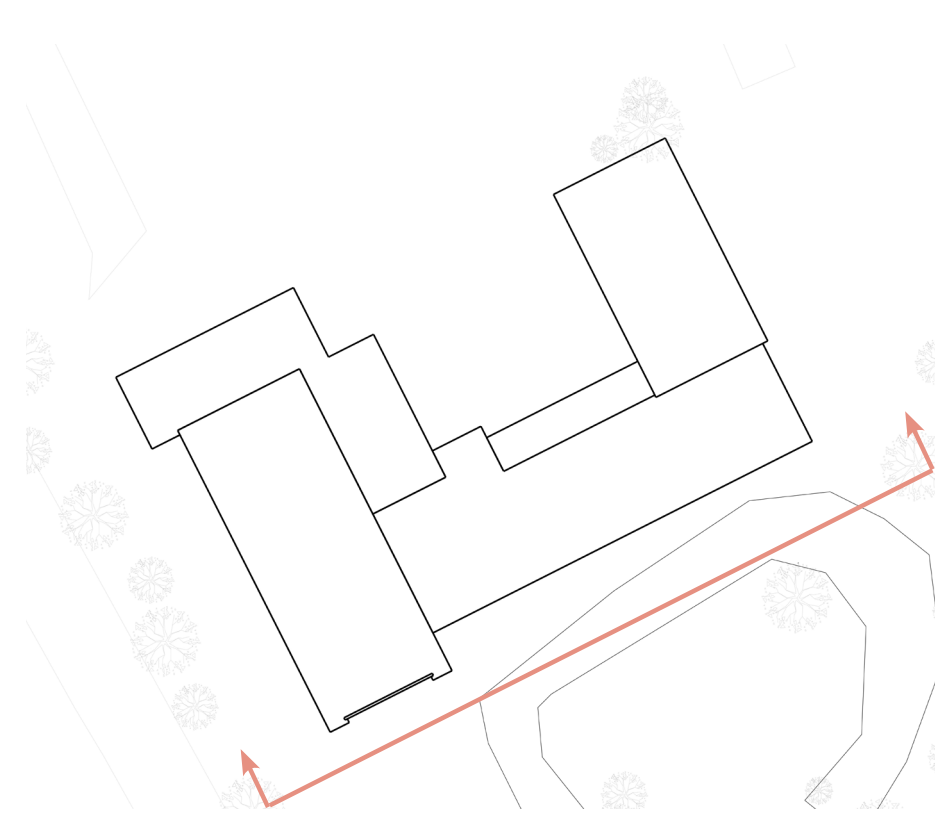


EXISTING REAR FACADE 1:200

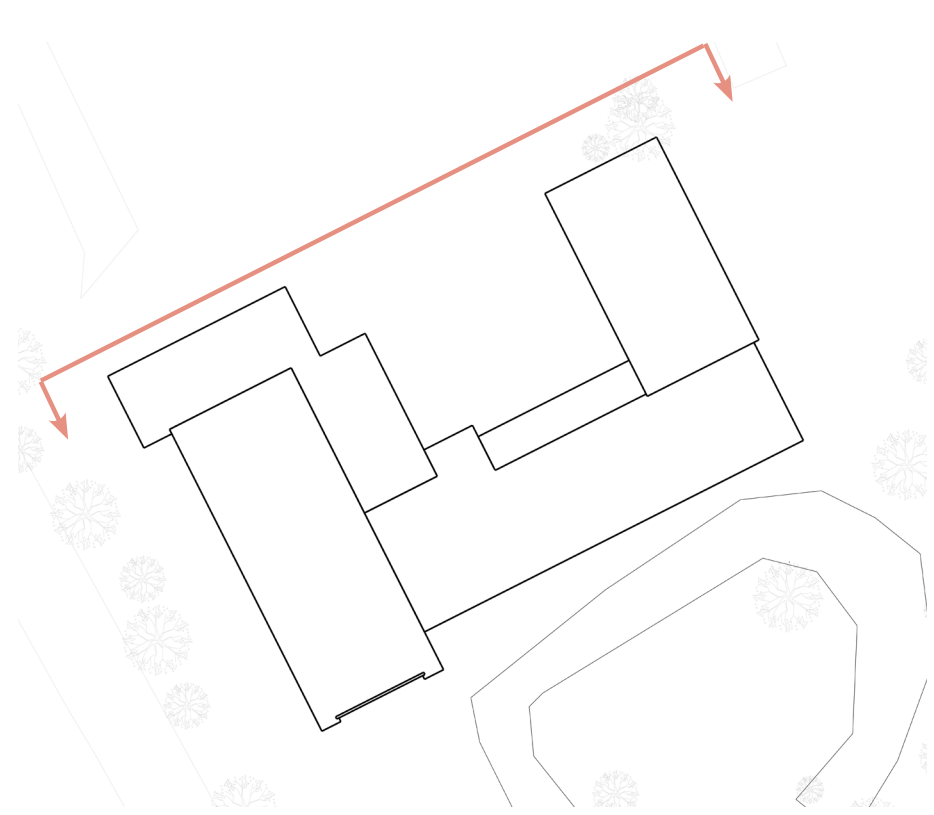


PROPOSED FRONT FACADE 1:200




PROPOSED REAR FACADE 1:200

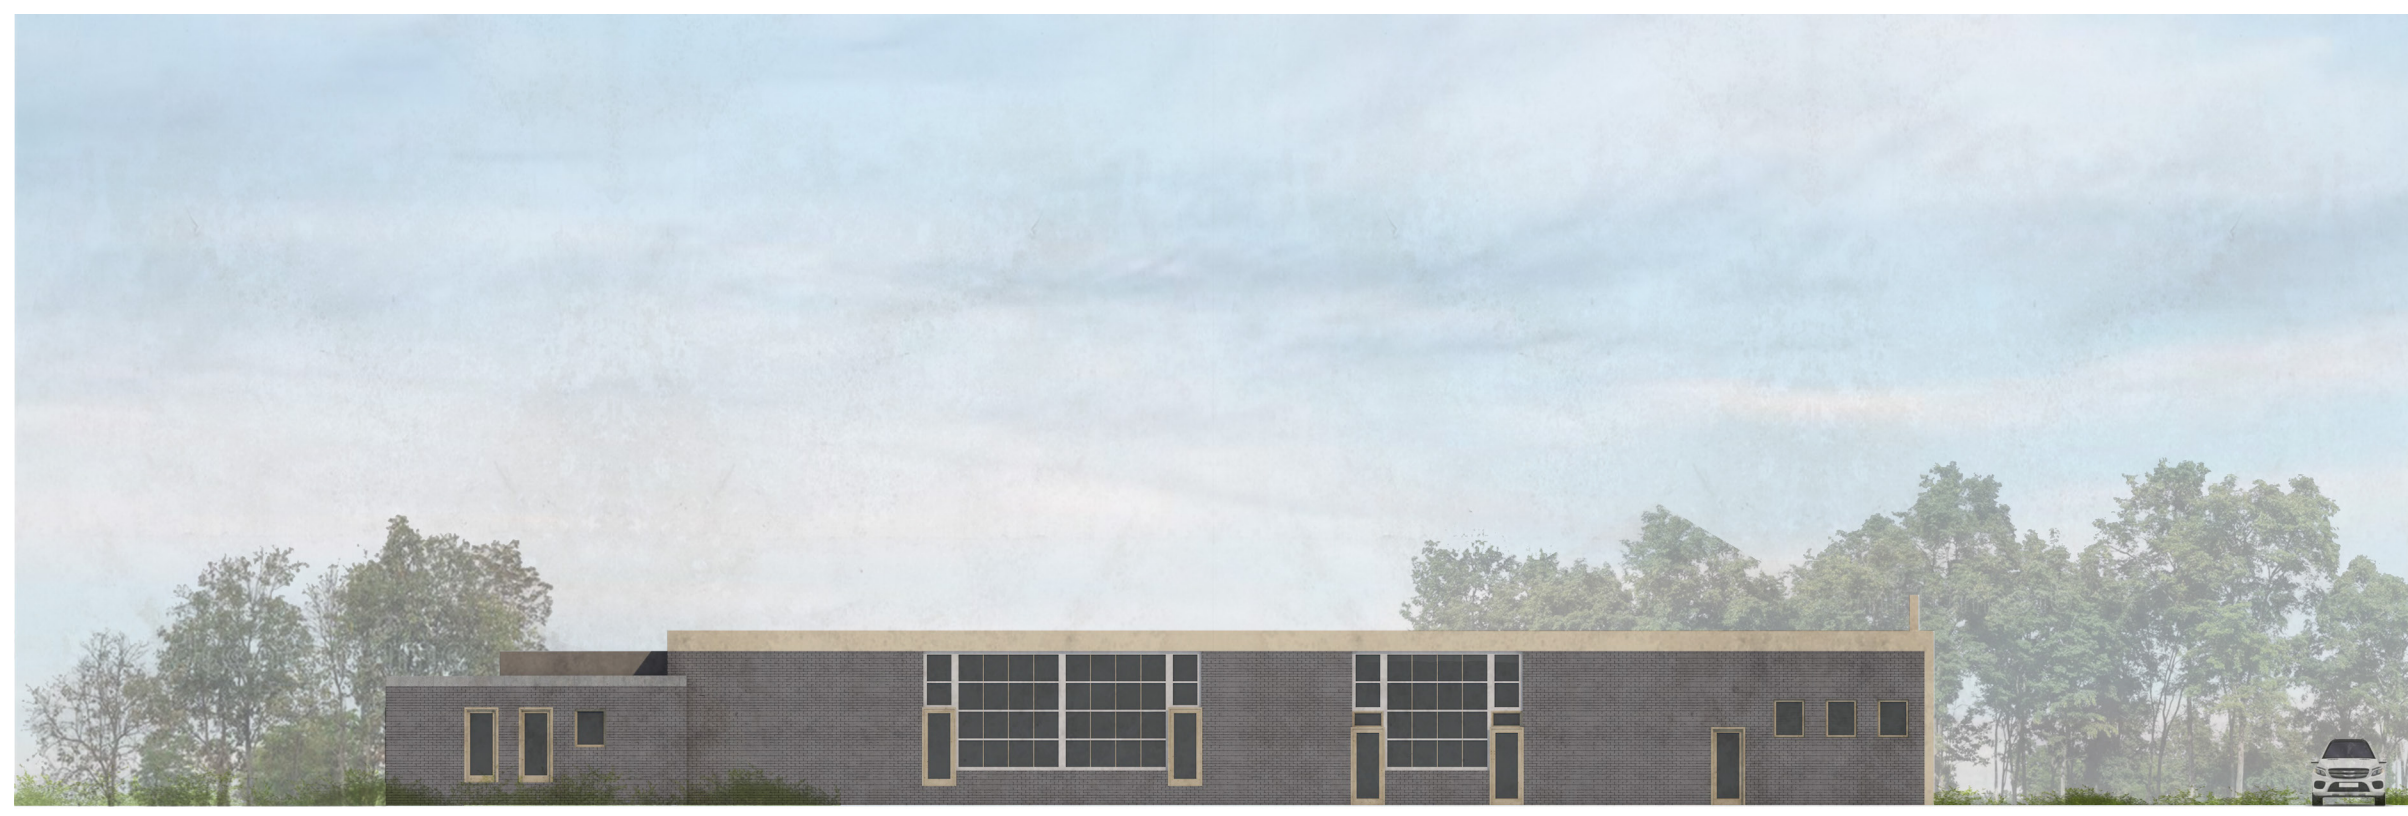

EXISTING LEFT FACADE 1:200

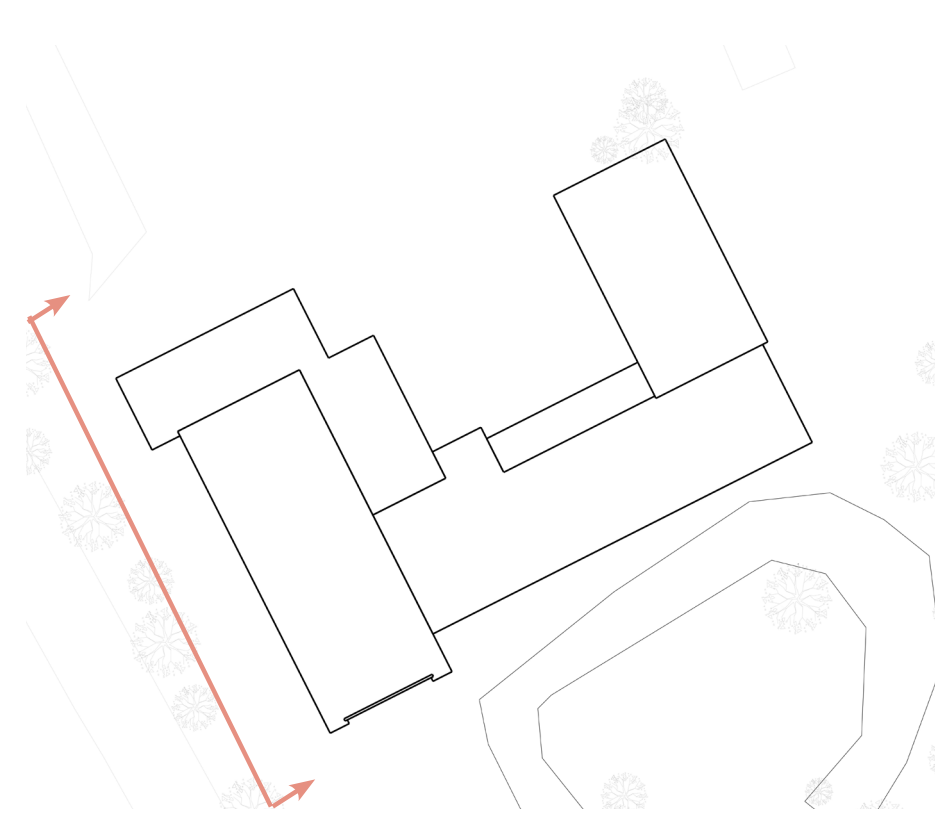

EXISTING RIGHT FACADE 1:200

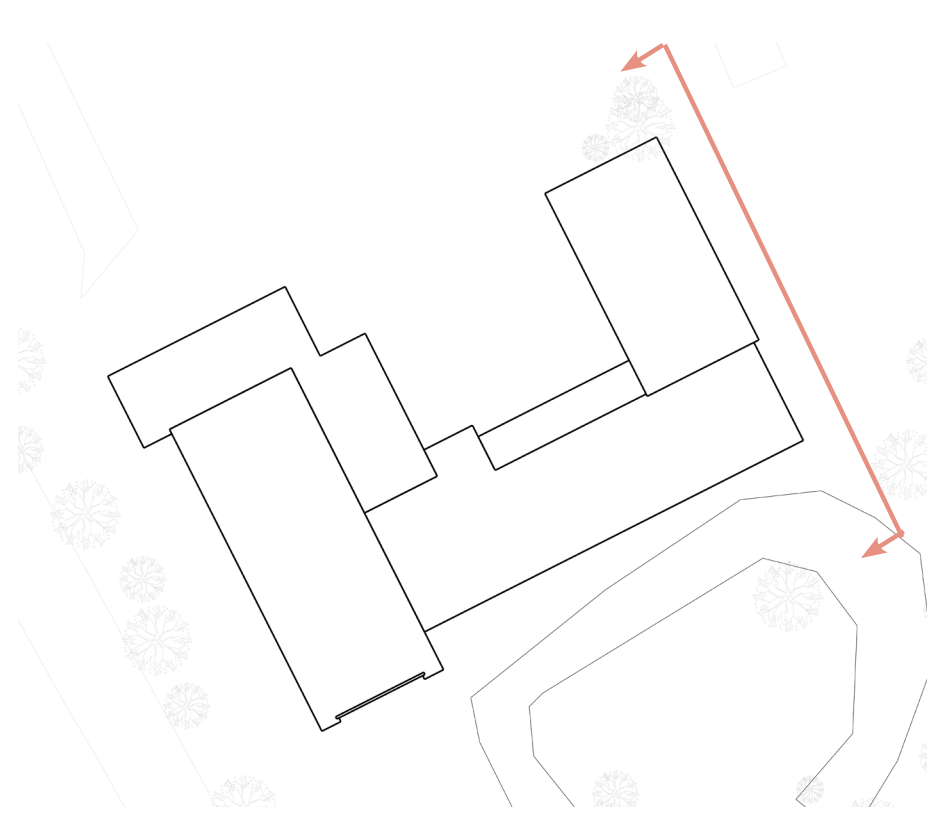


PROPOSED LEFT FACADE 1:200




PROPOSED RIGHT FACADE 1:200




FACADE FRAGMENT - existing

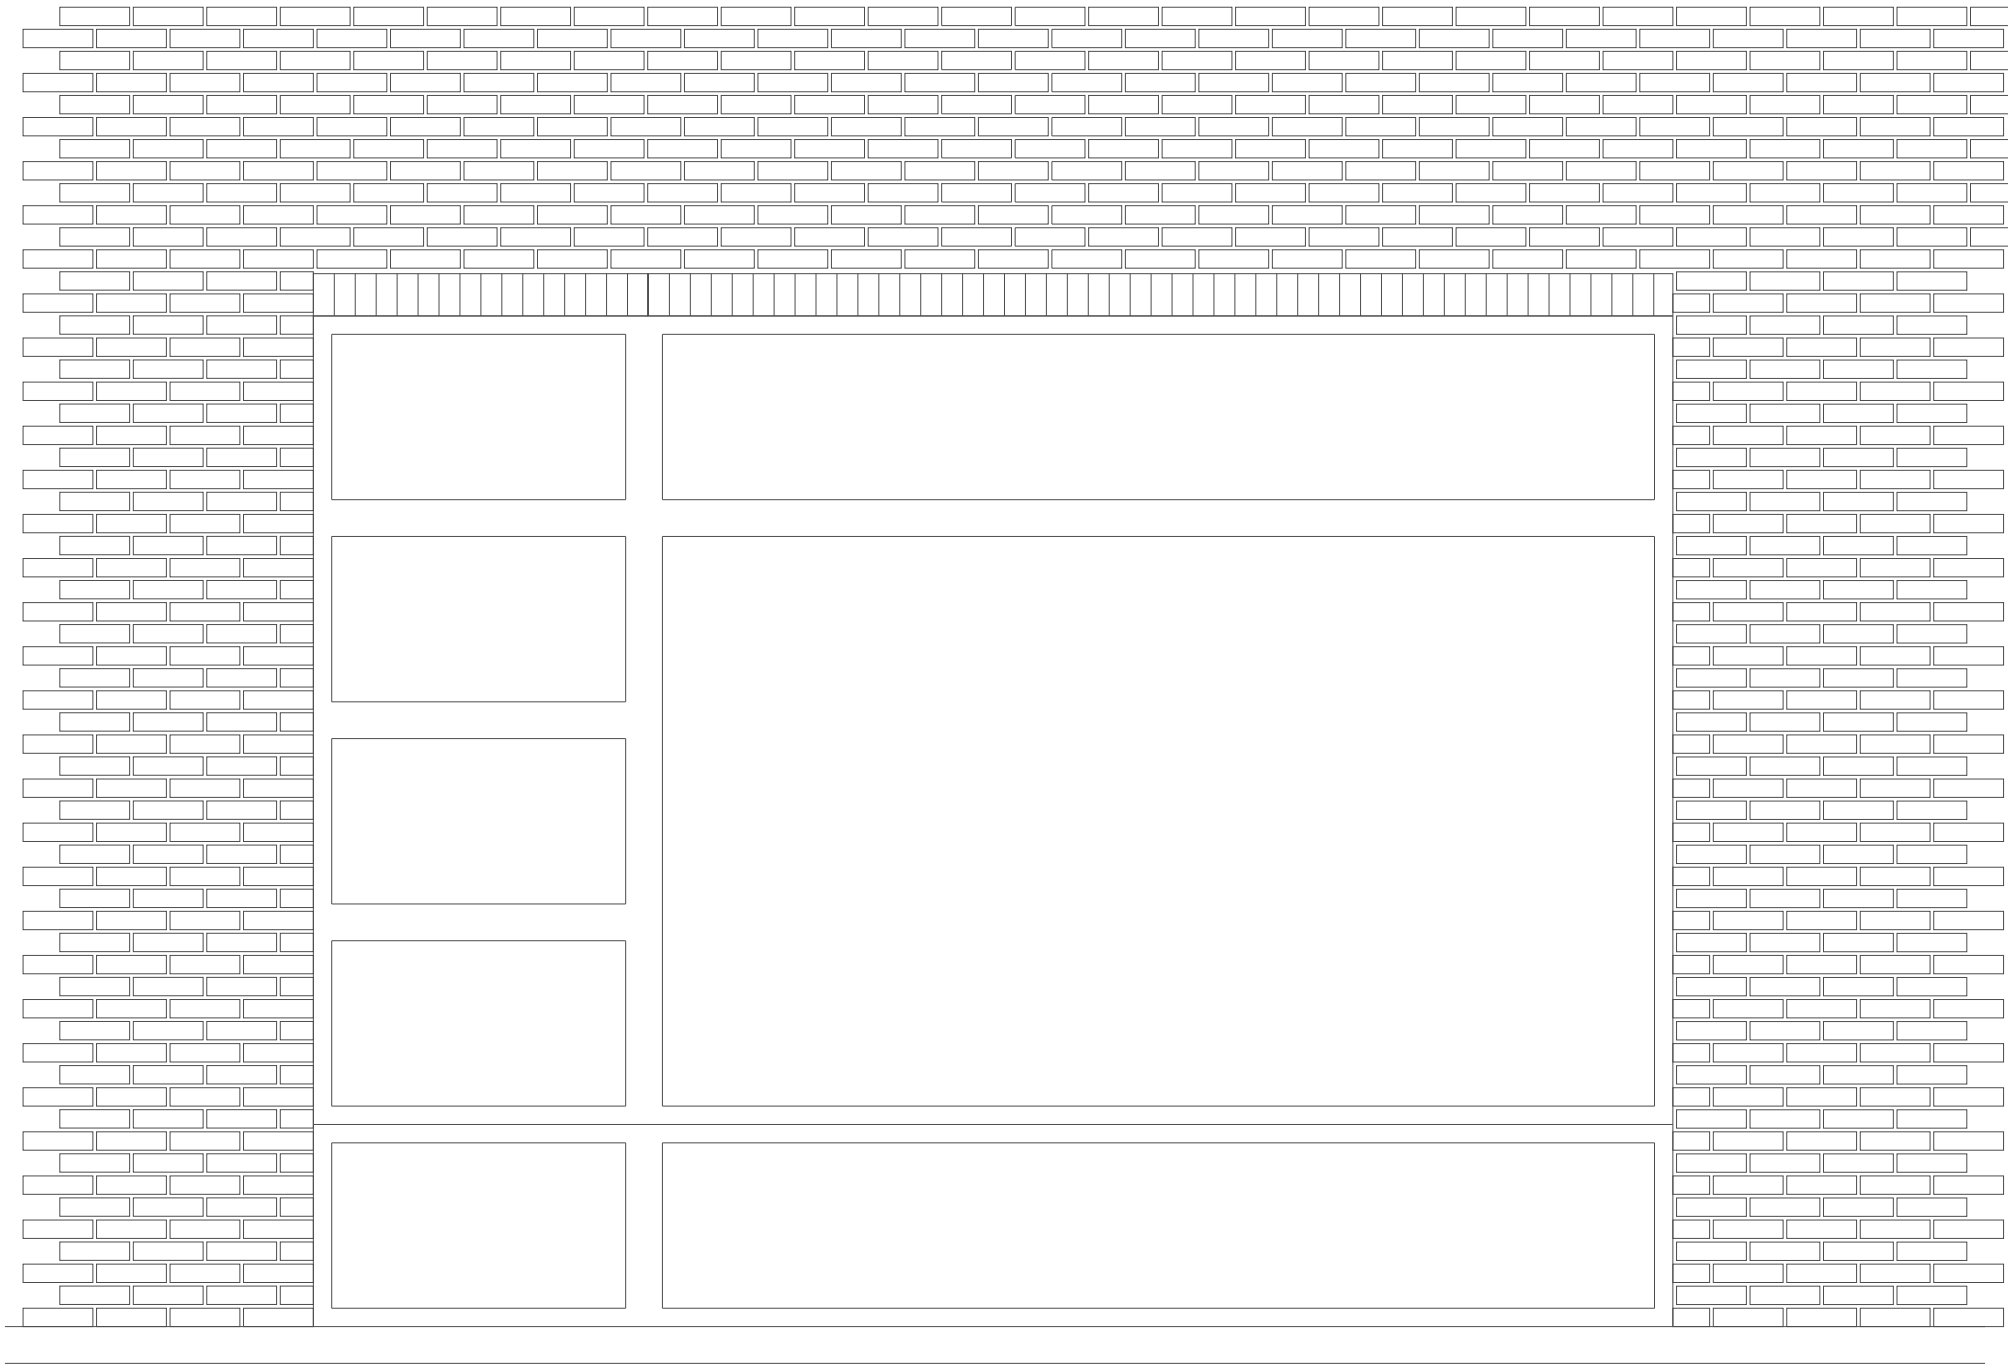


FACADE FRAGMENT

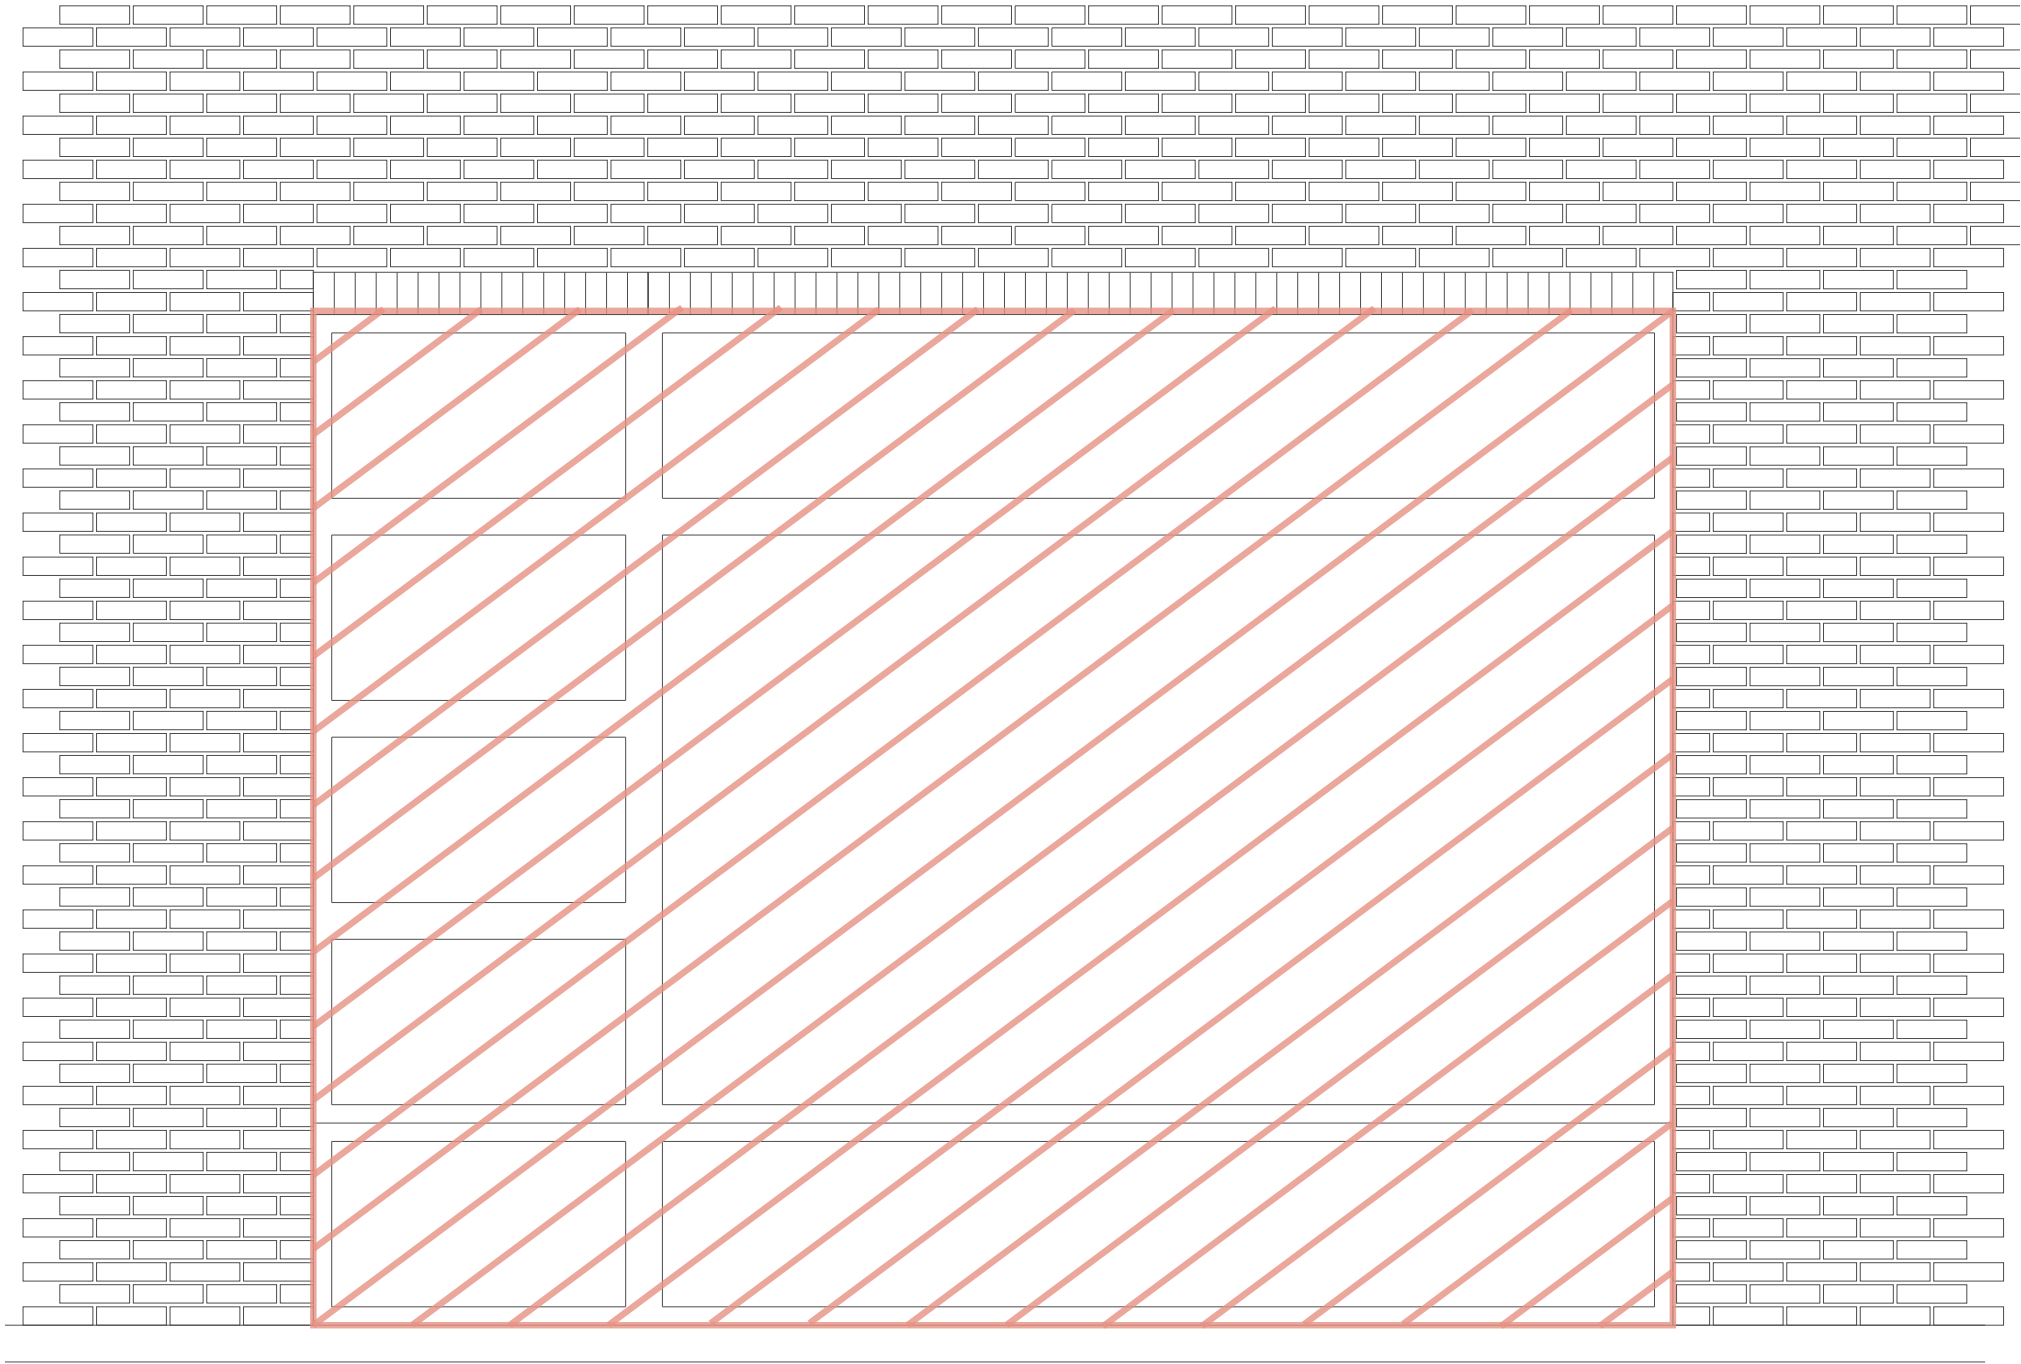


FACADE FRAGMENT - proposed

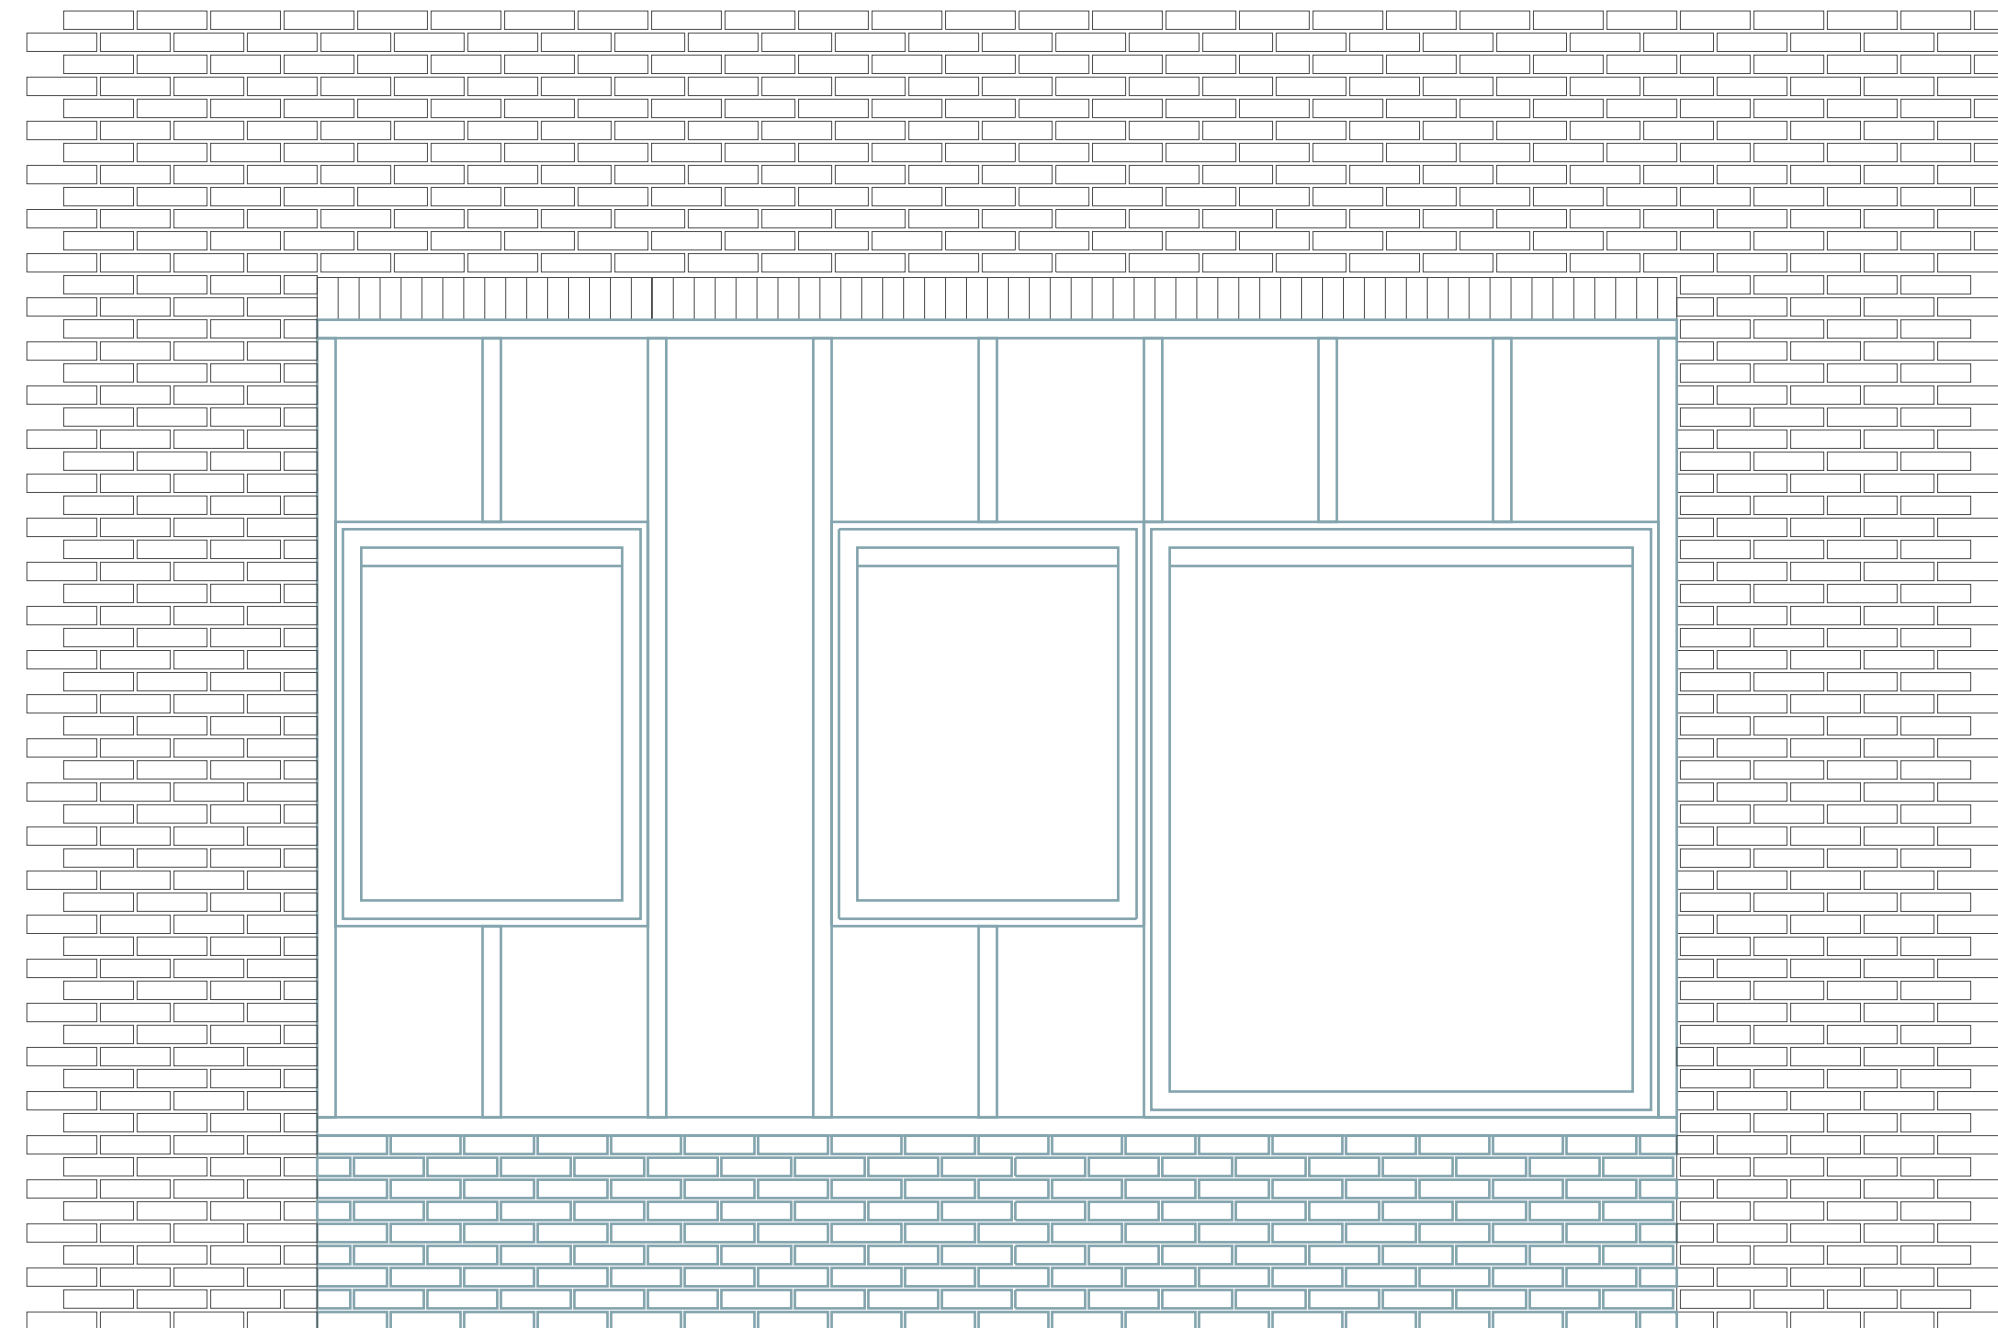

FACADE AND PLAYFULNESS






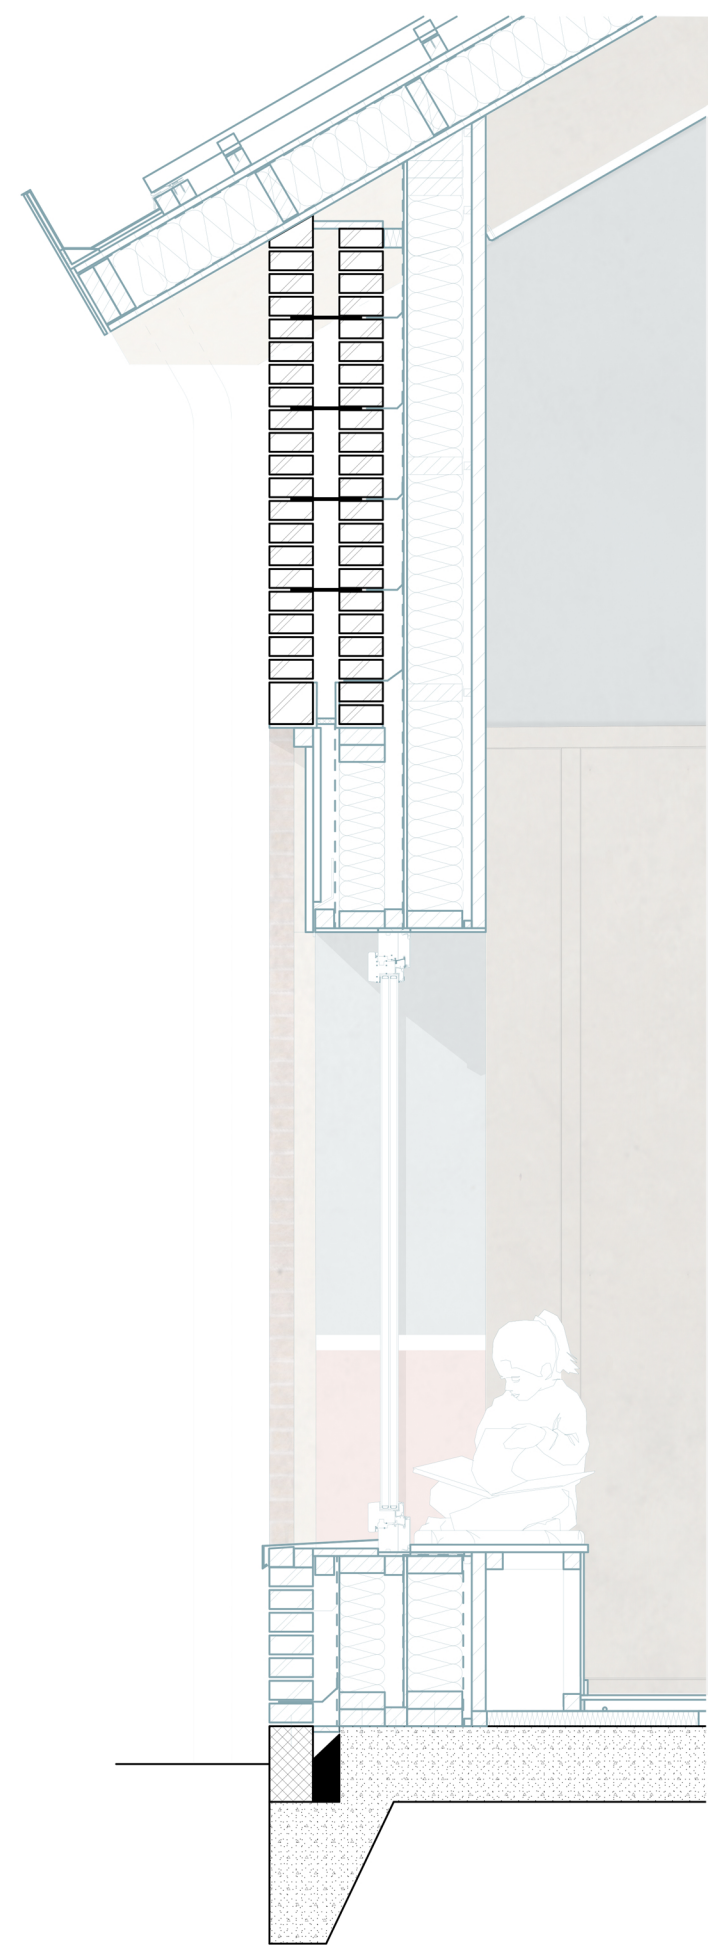


FACADE FRAGMENT 1:20

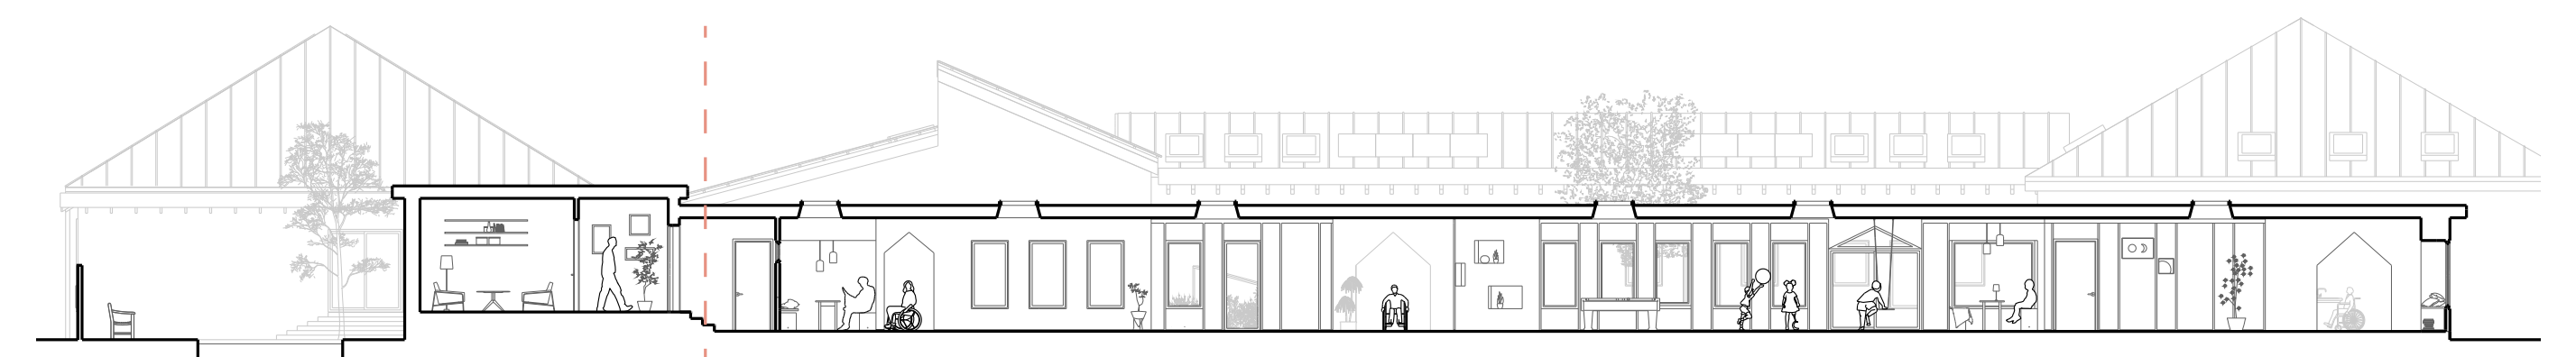


SECTION THROUGH THE CORRIDOR


DETAILS

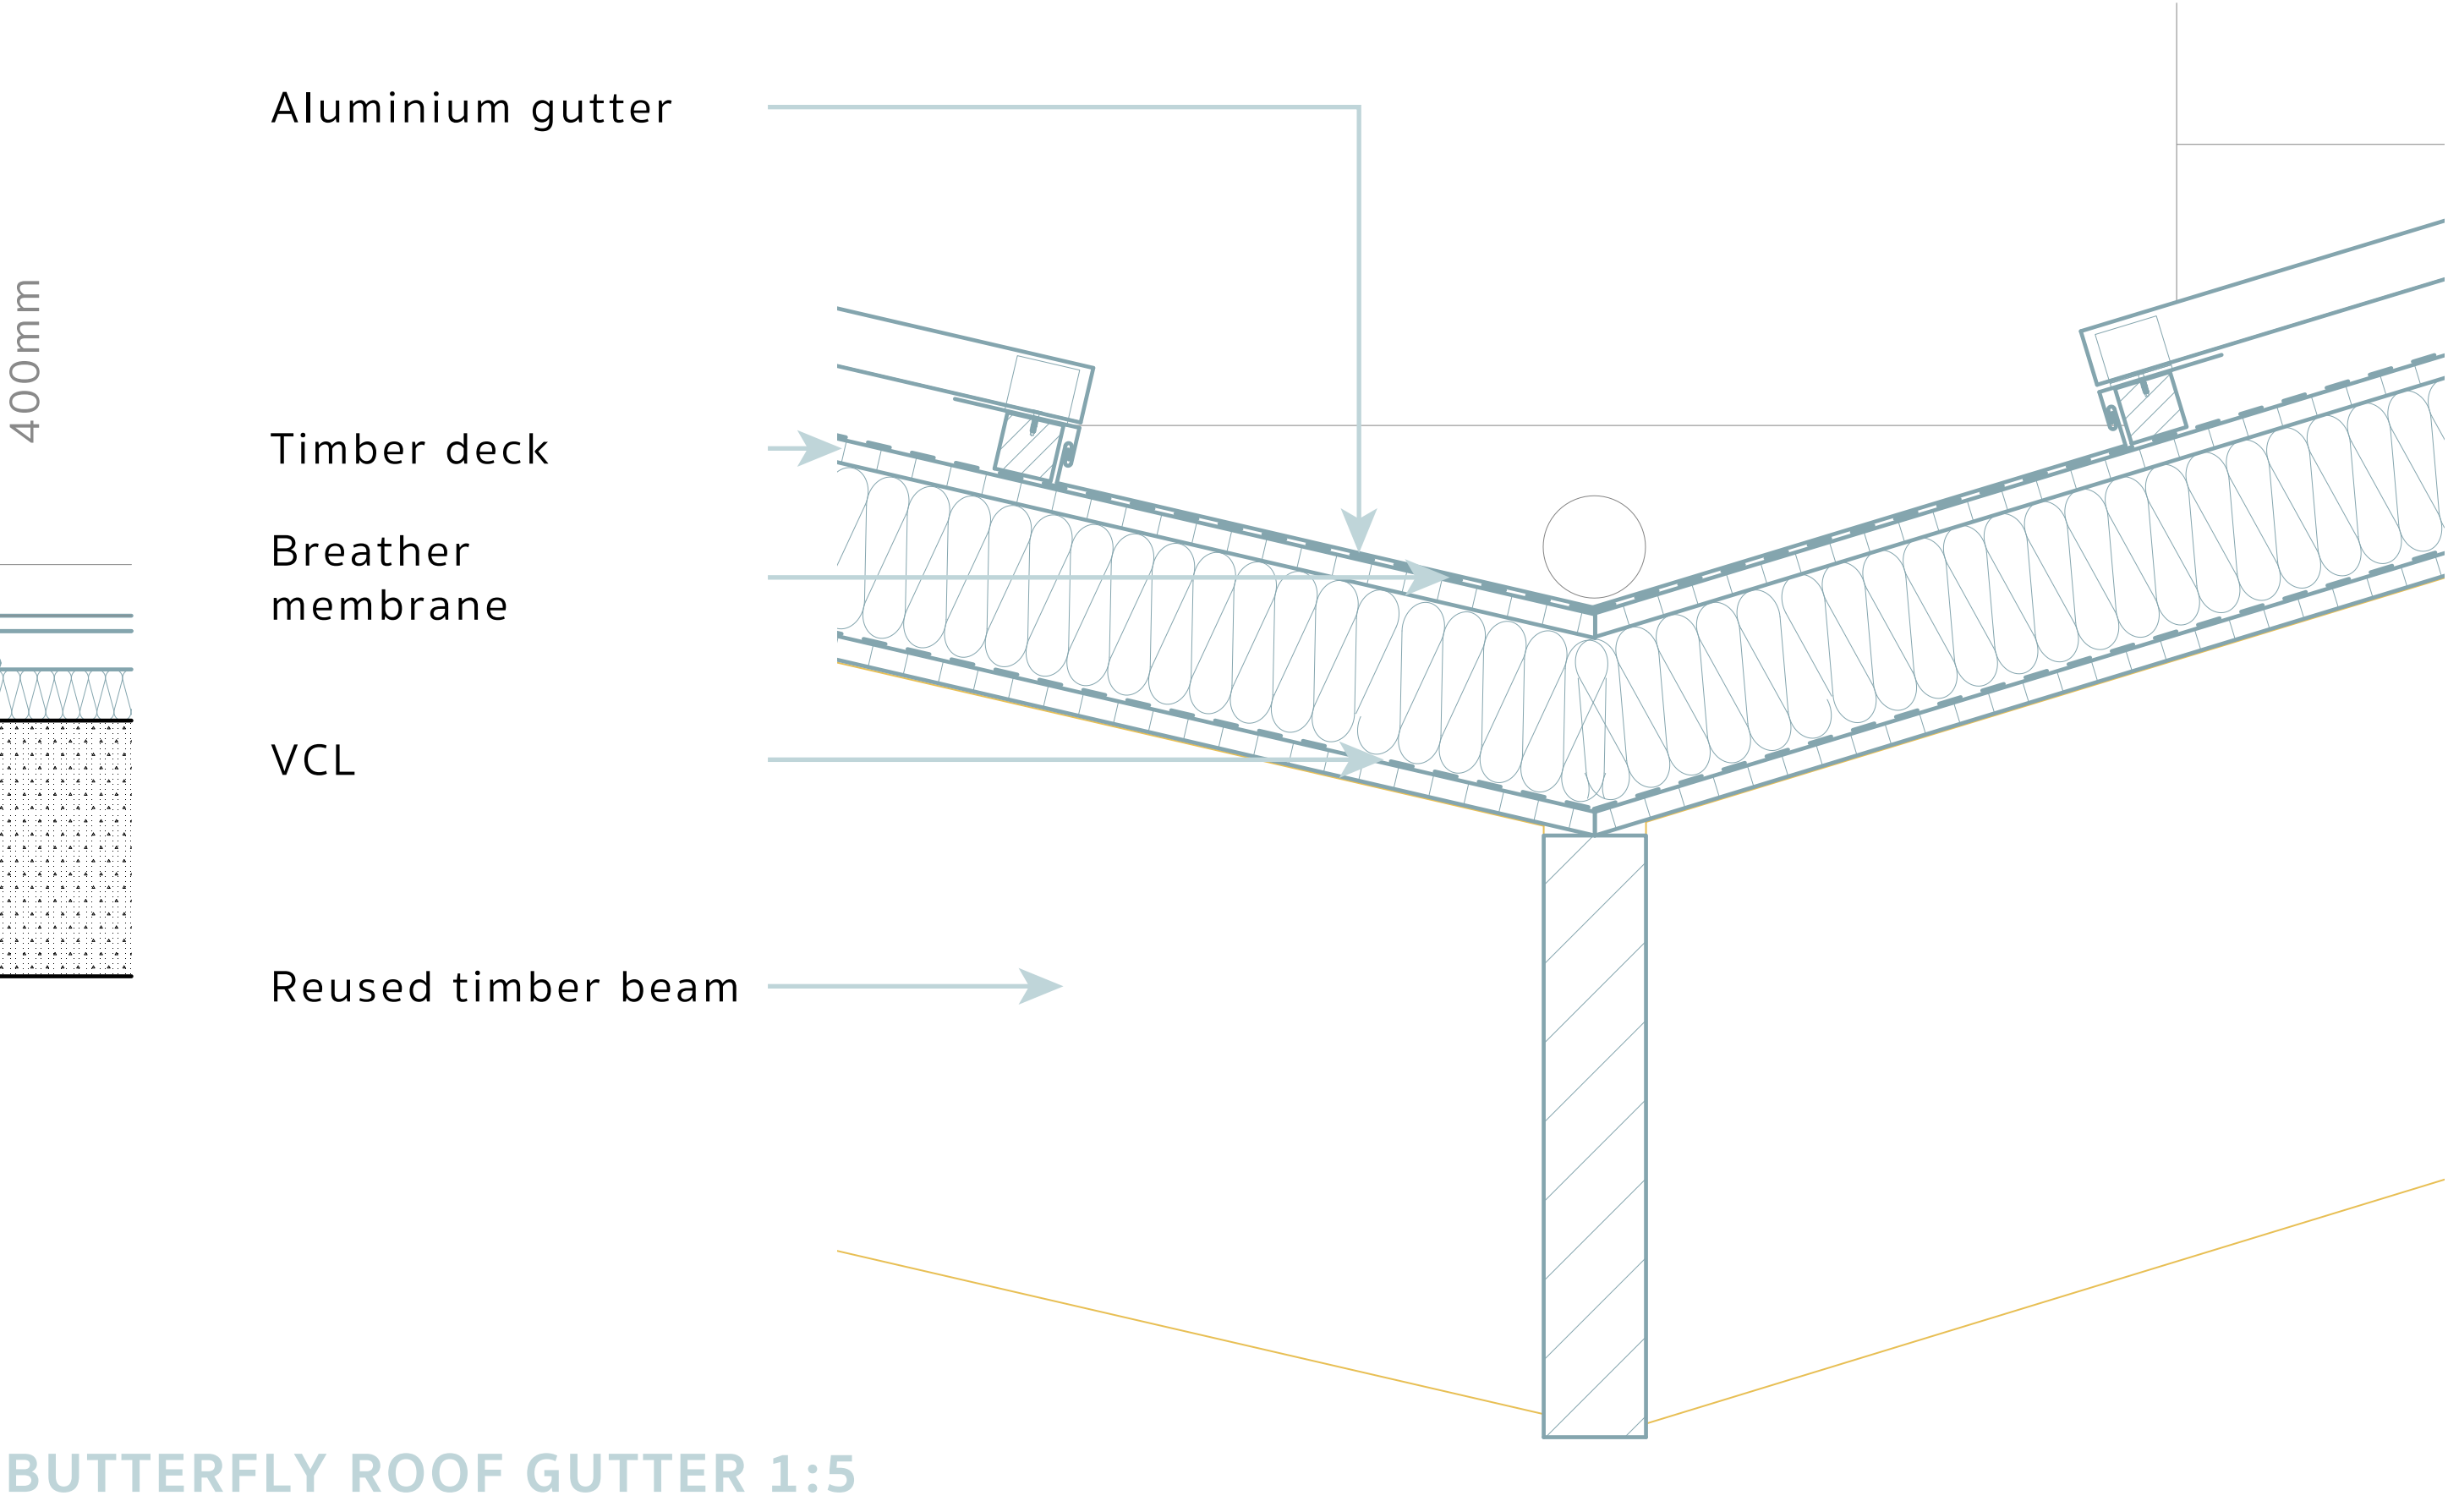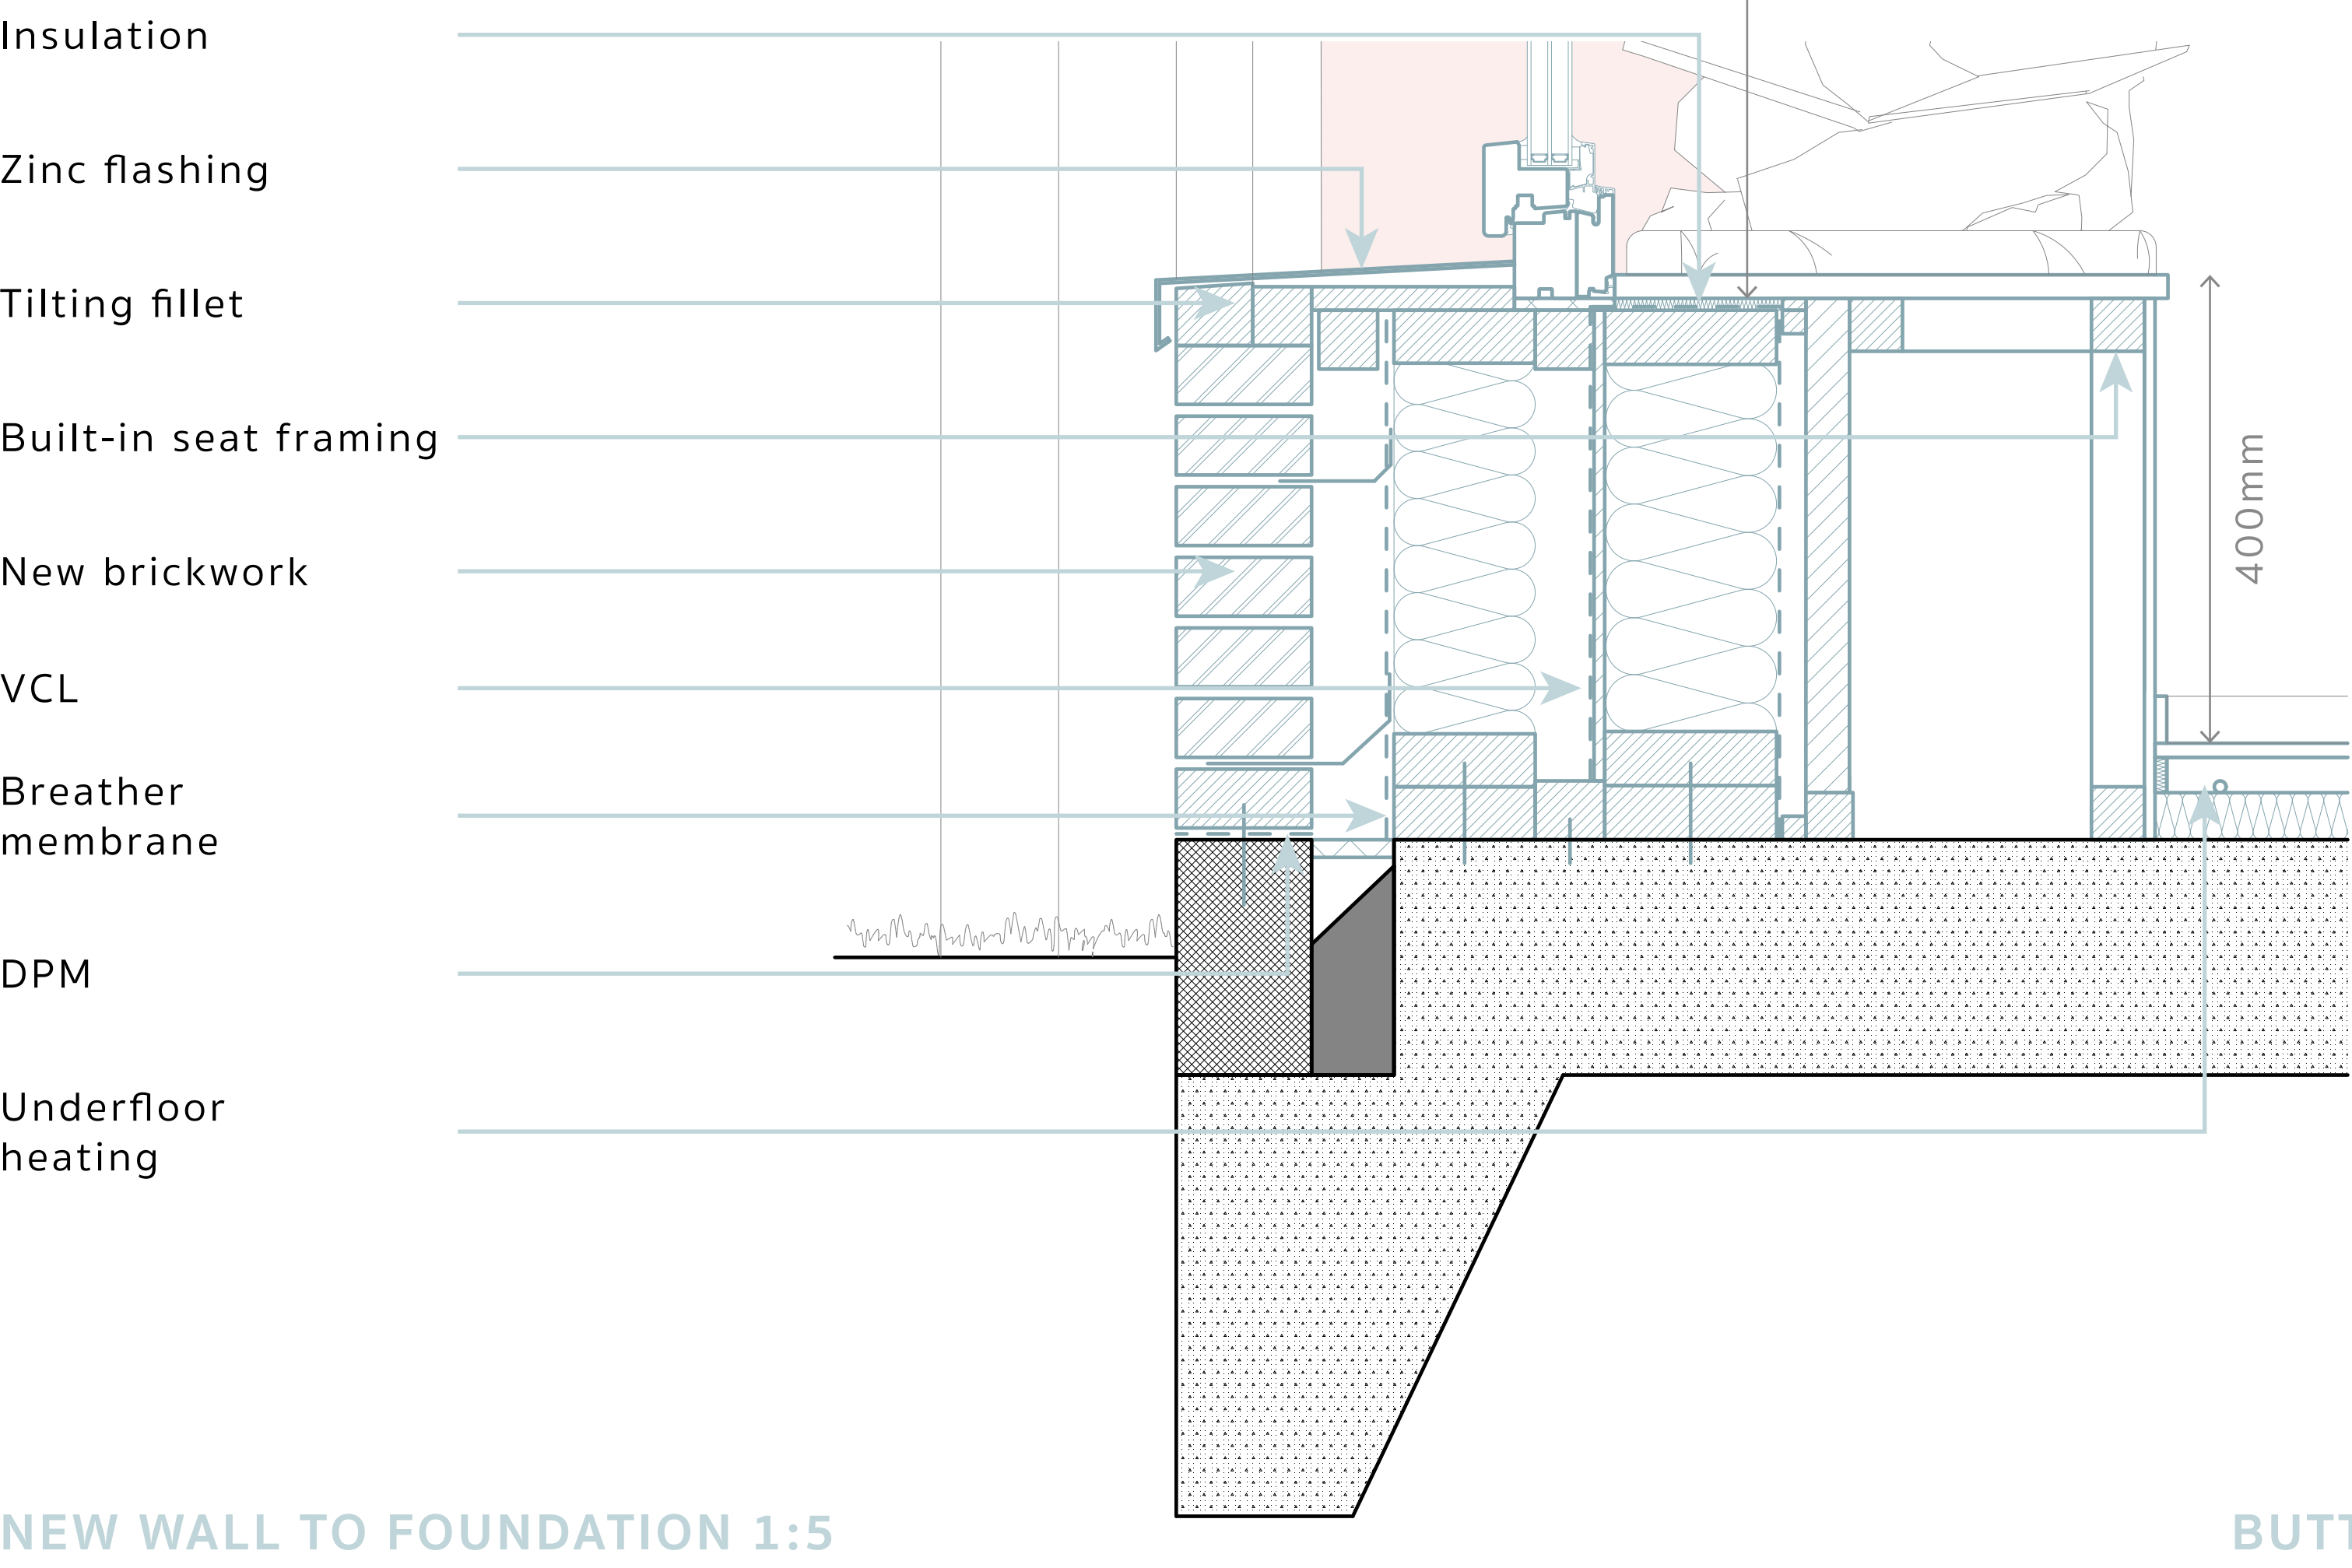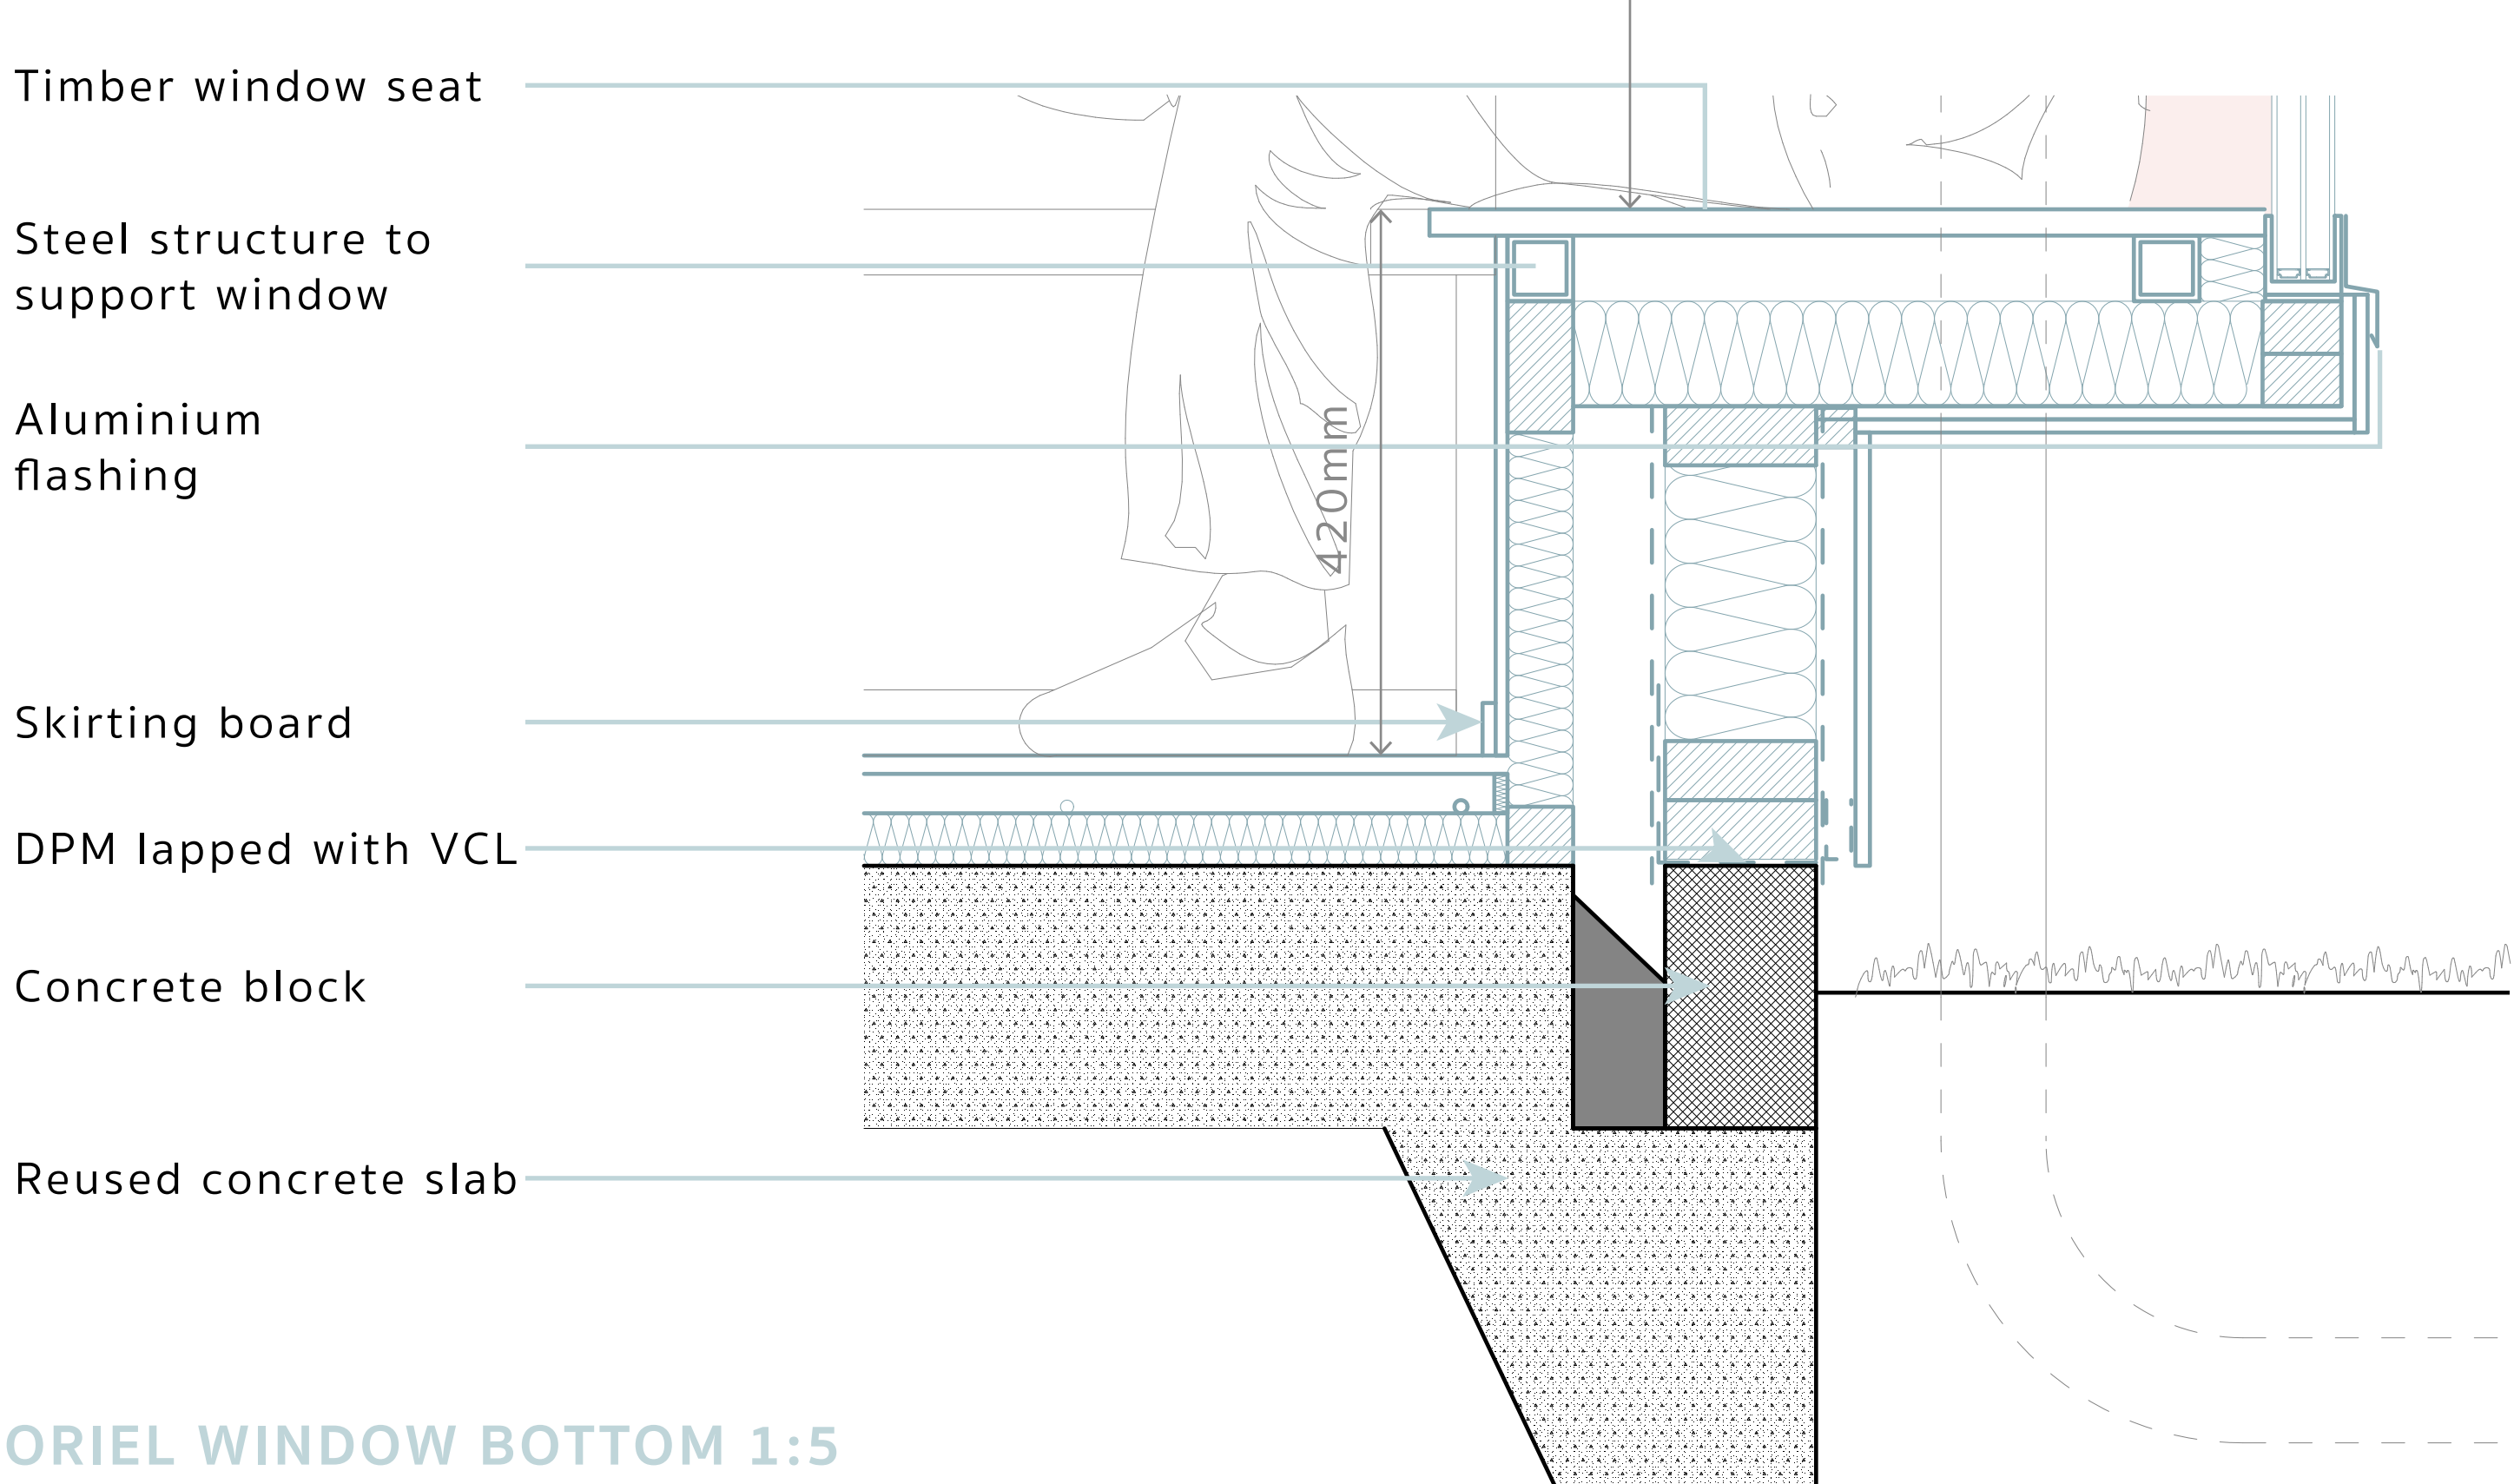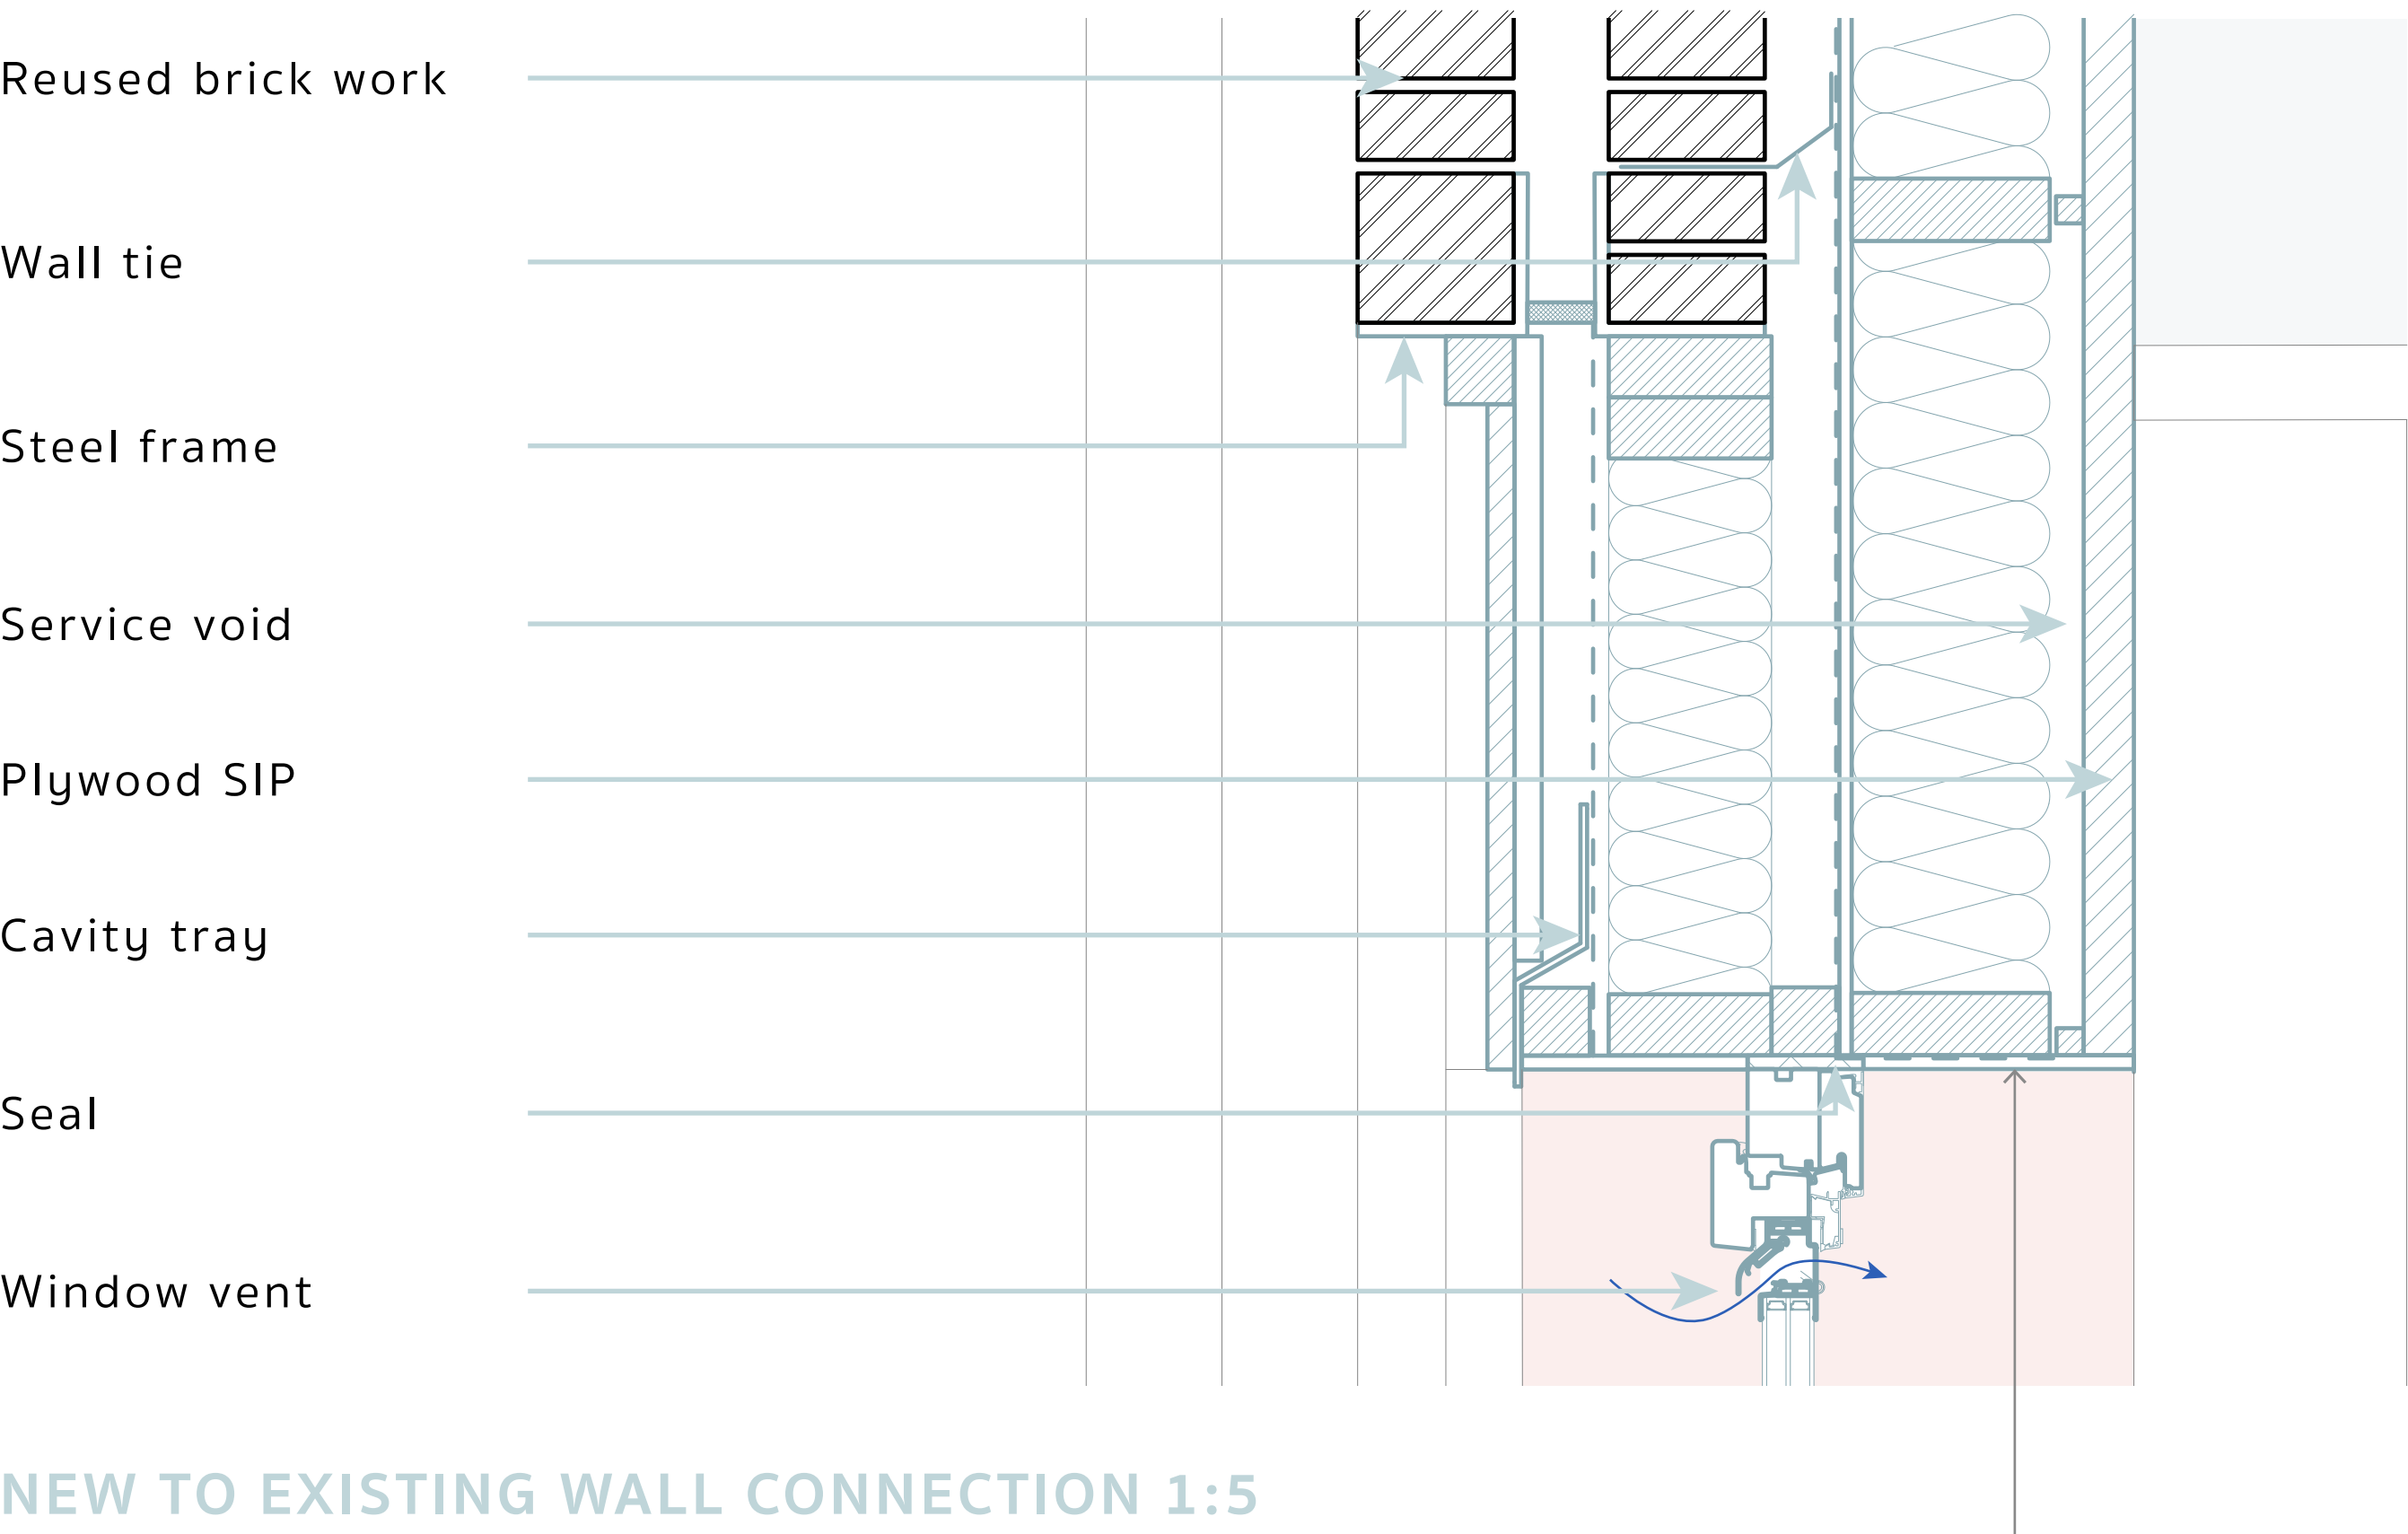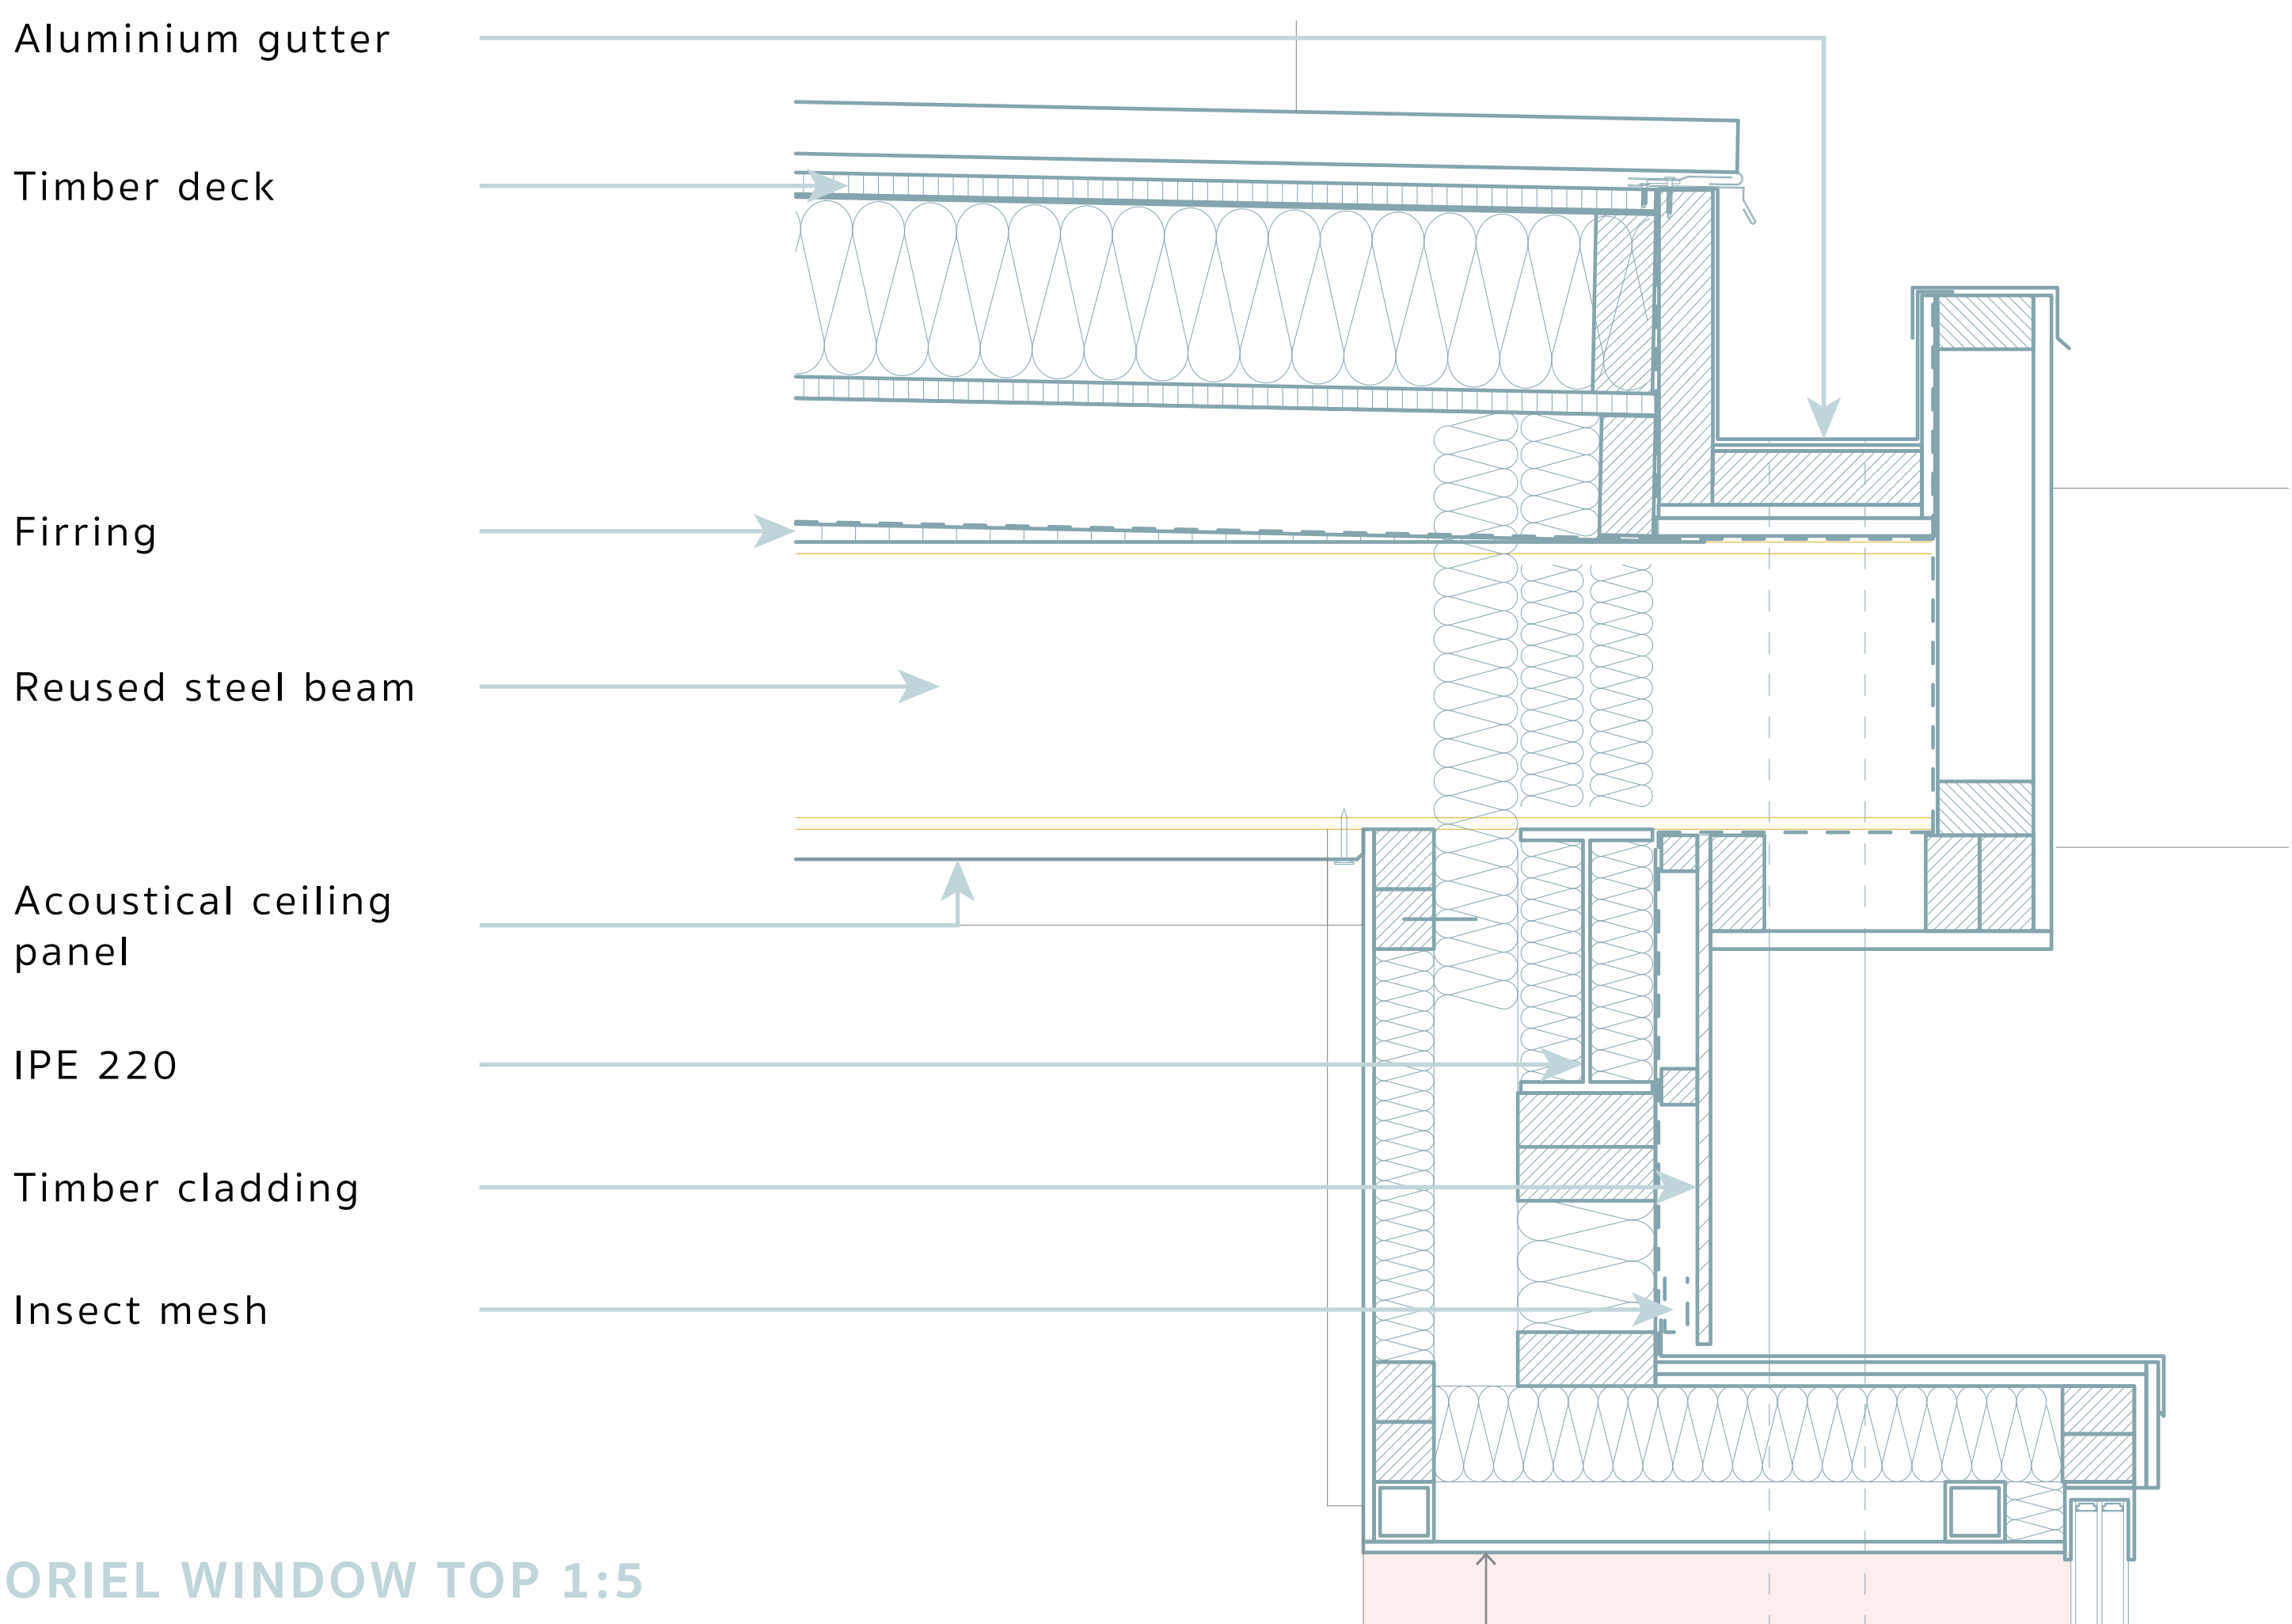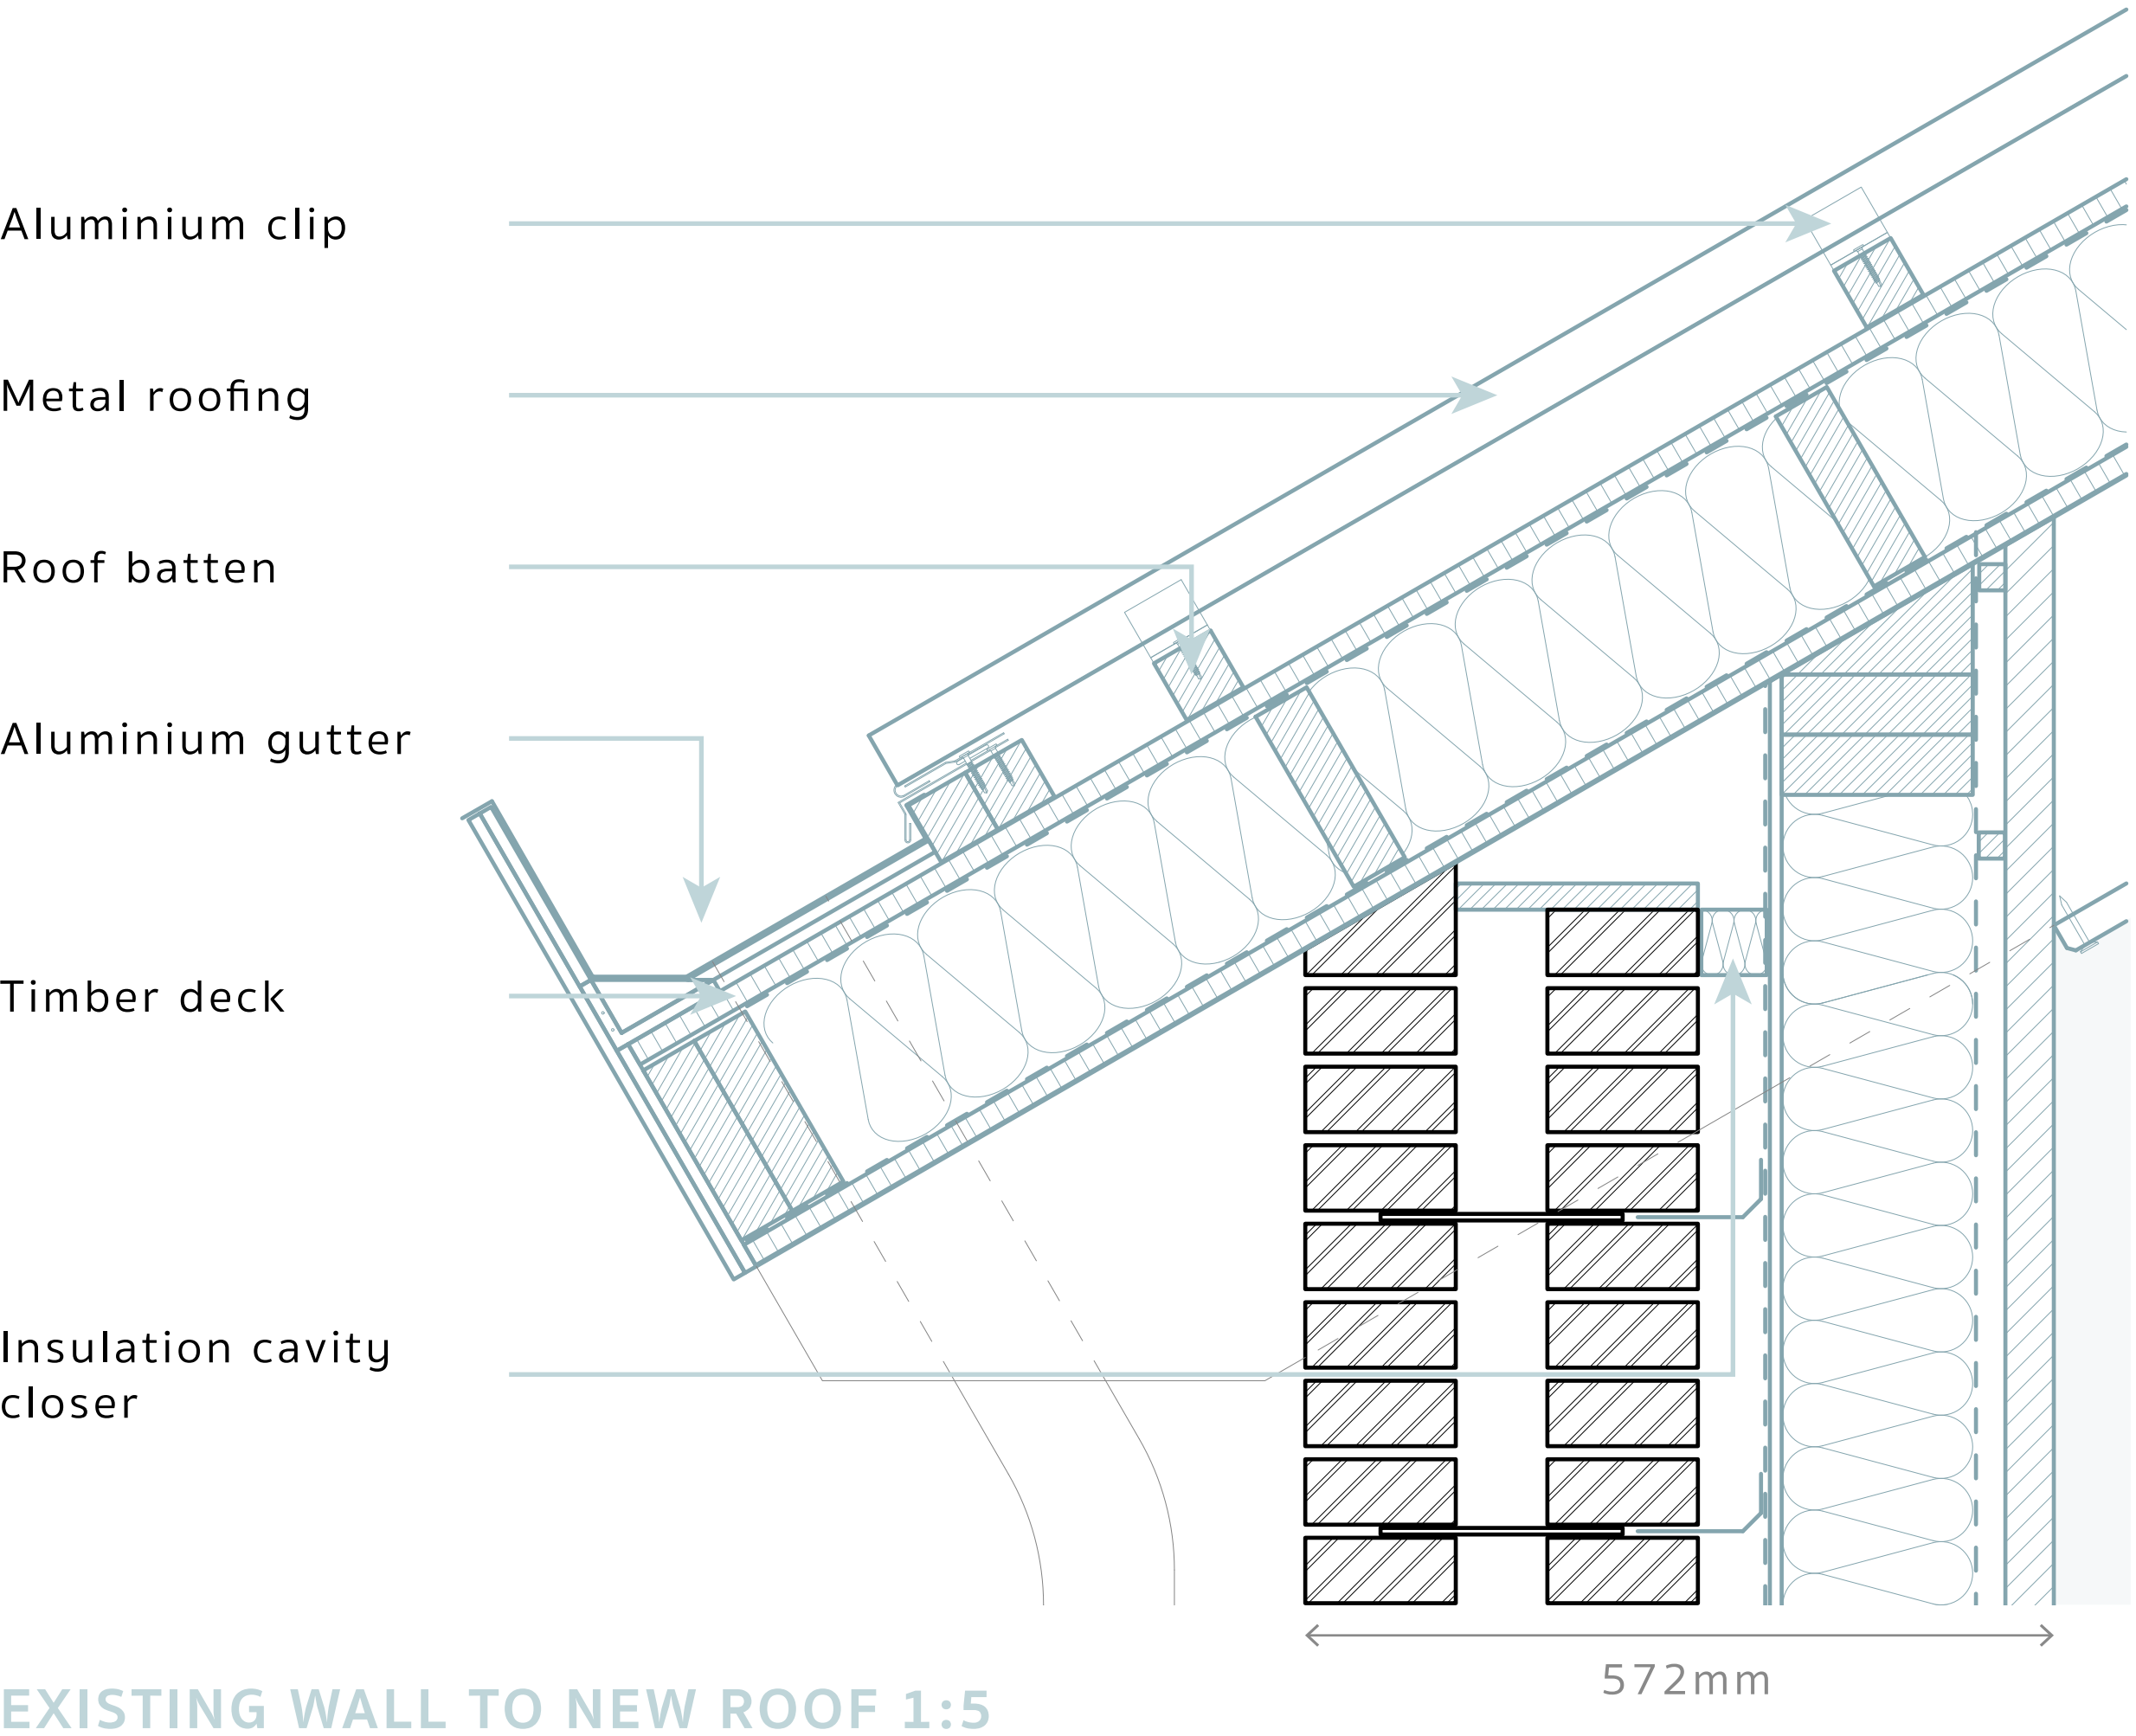


SUSTAINABILITY + STRUCTURE

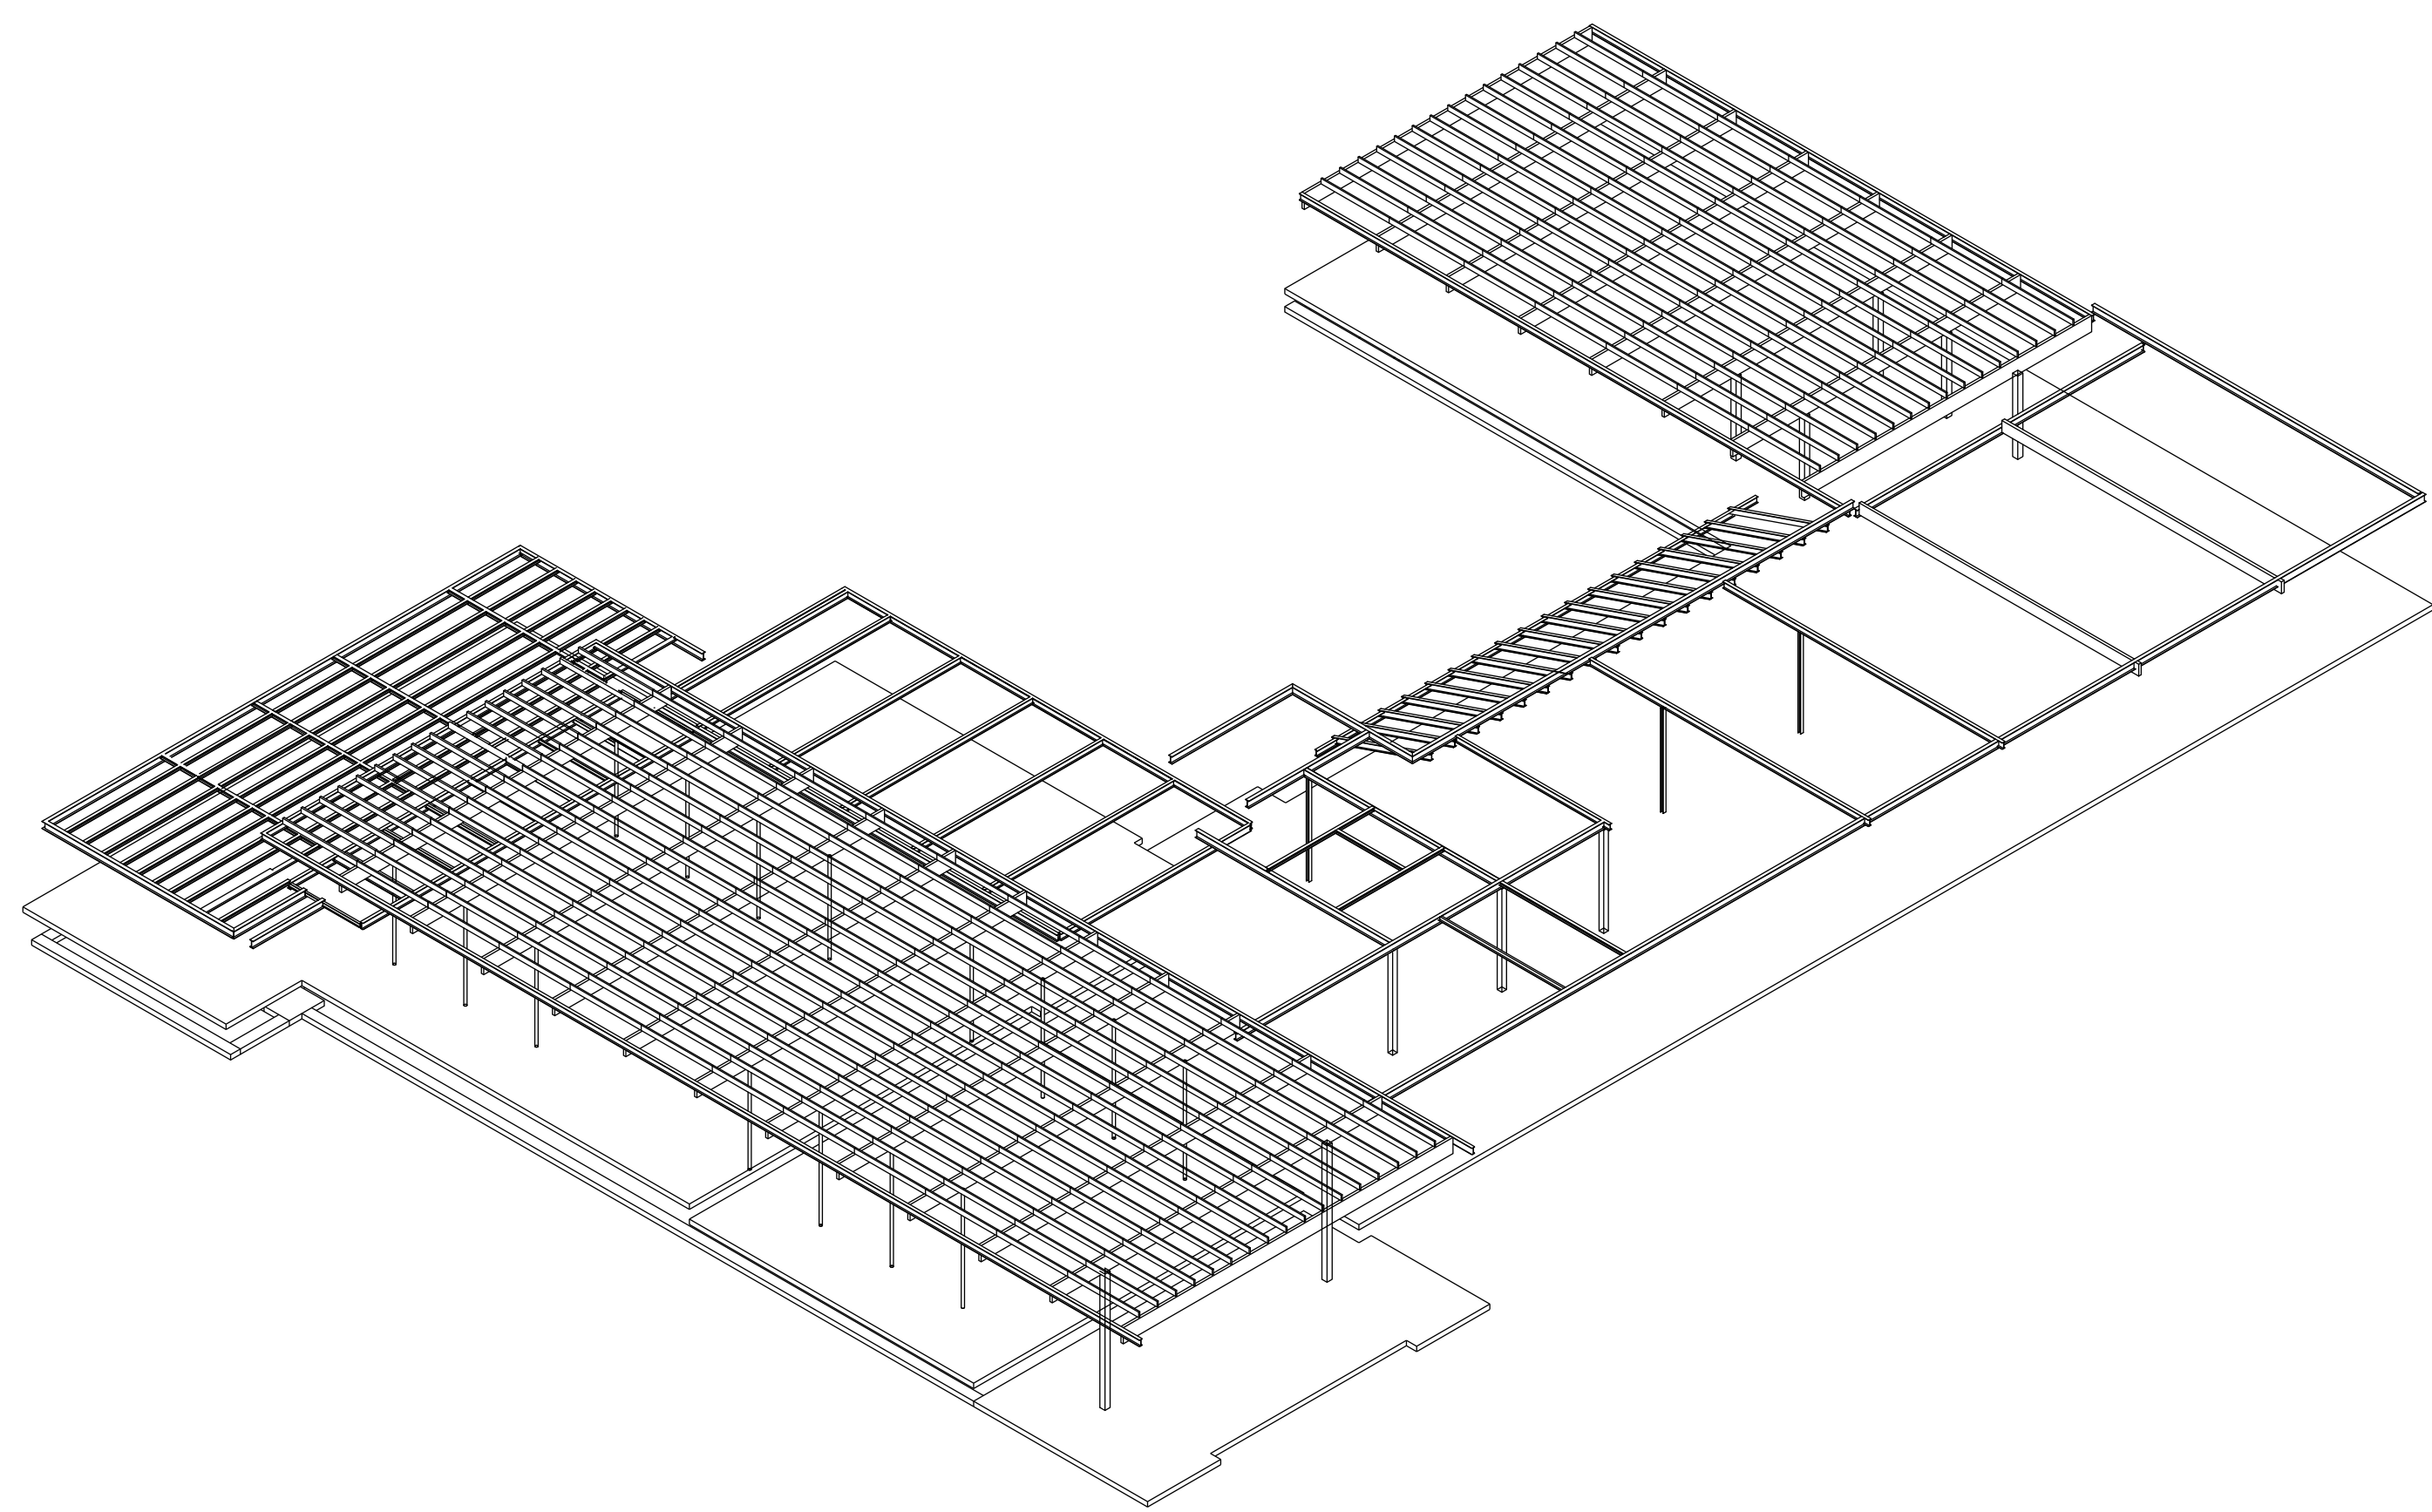


EXISTING STRUCTURE 1:200

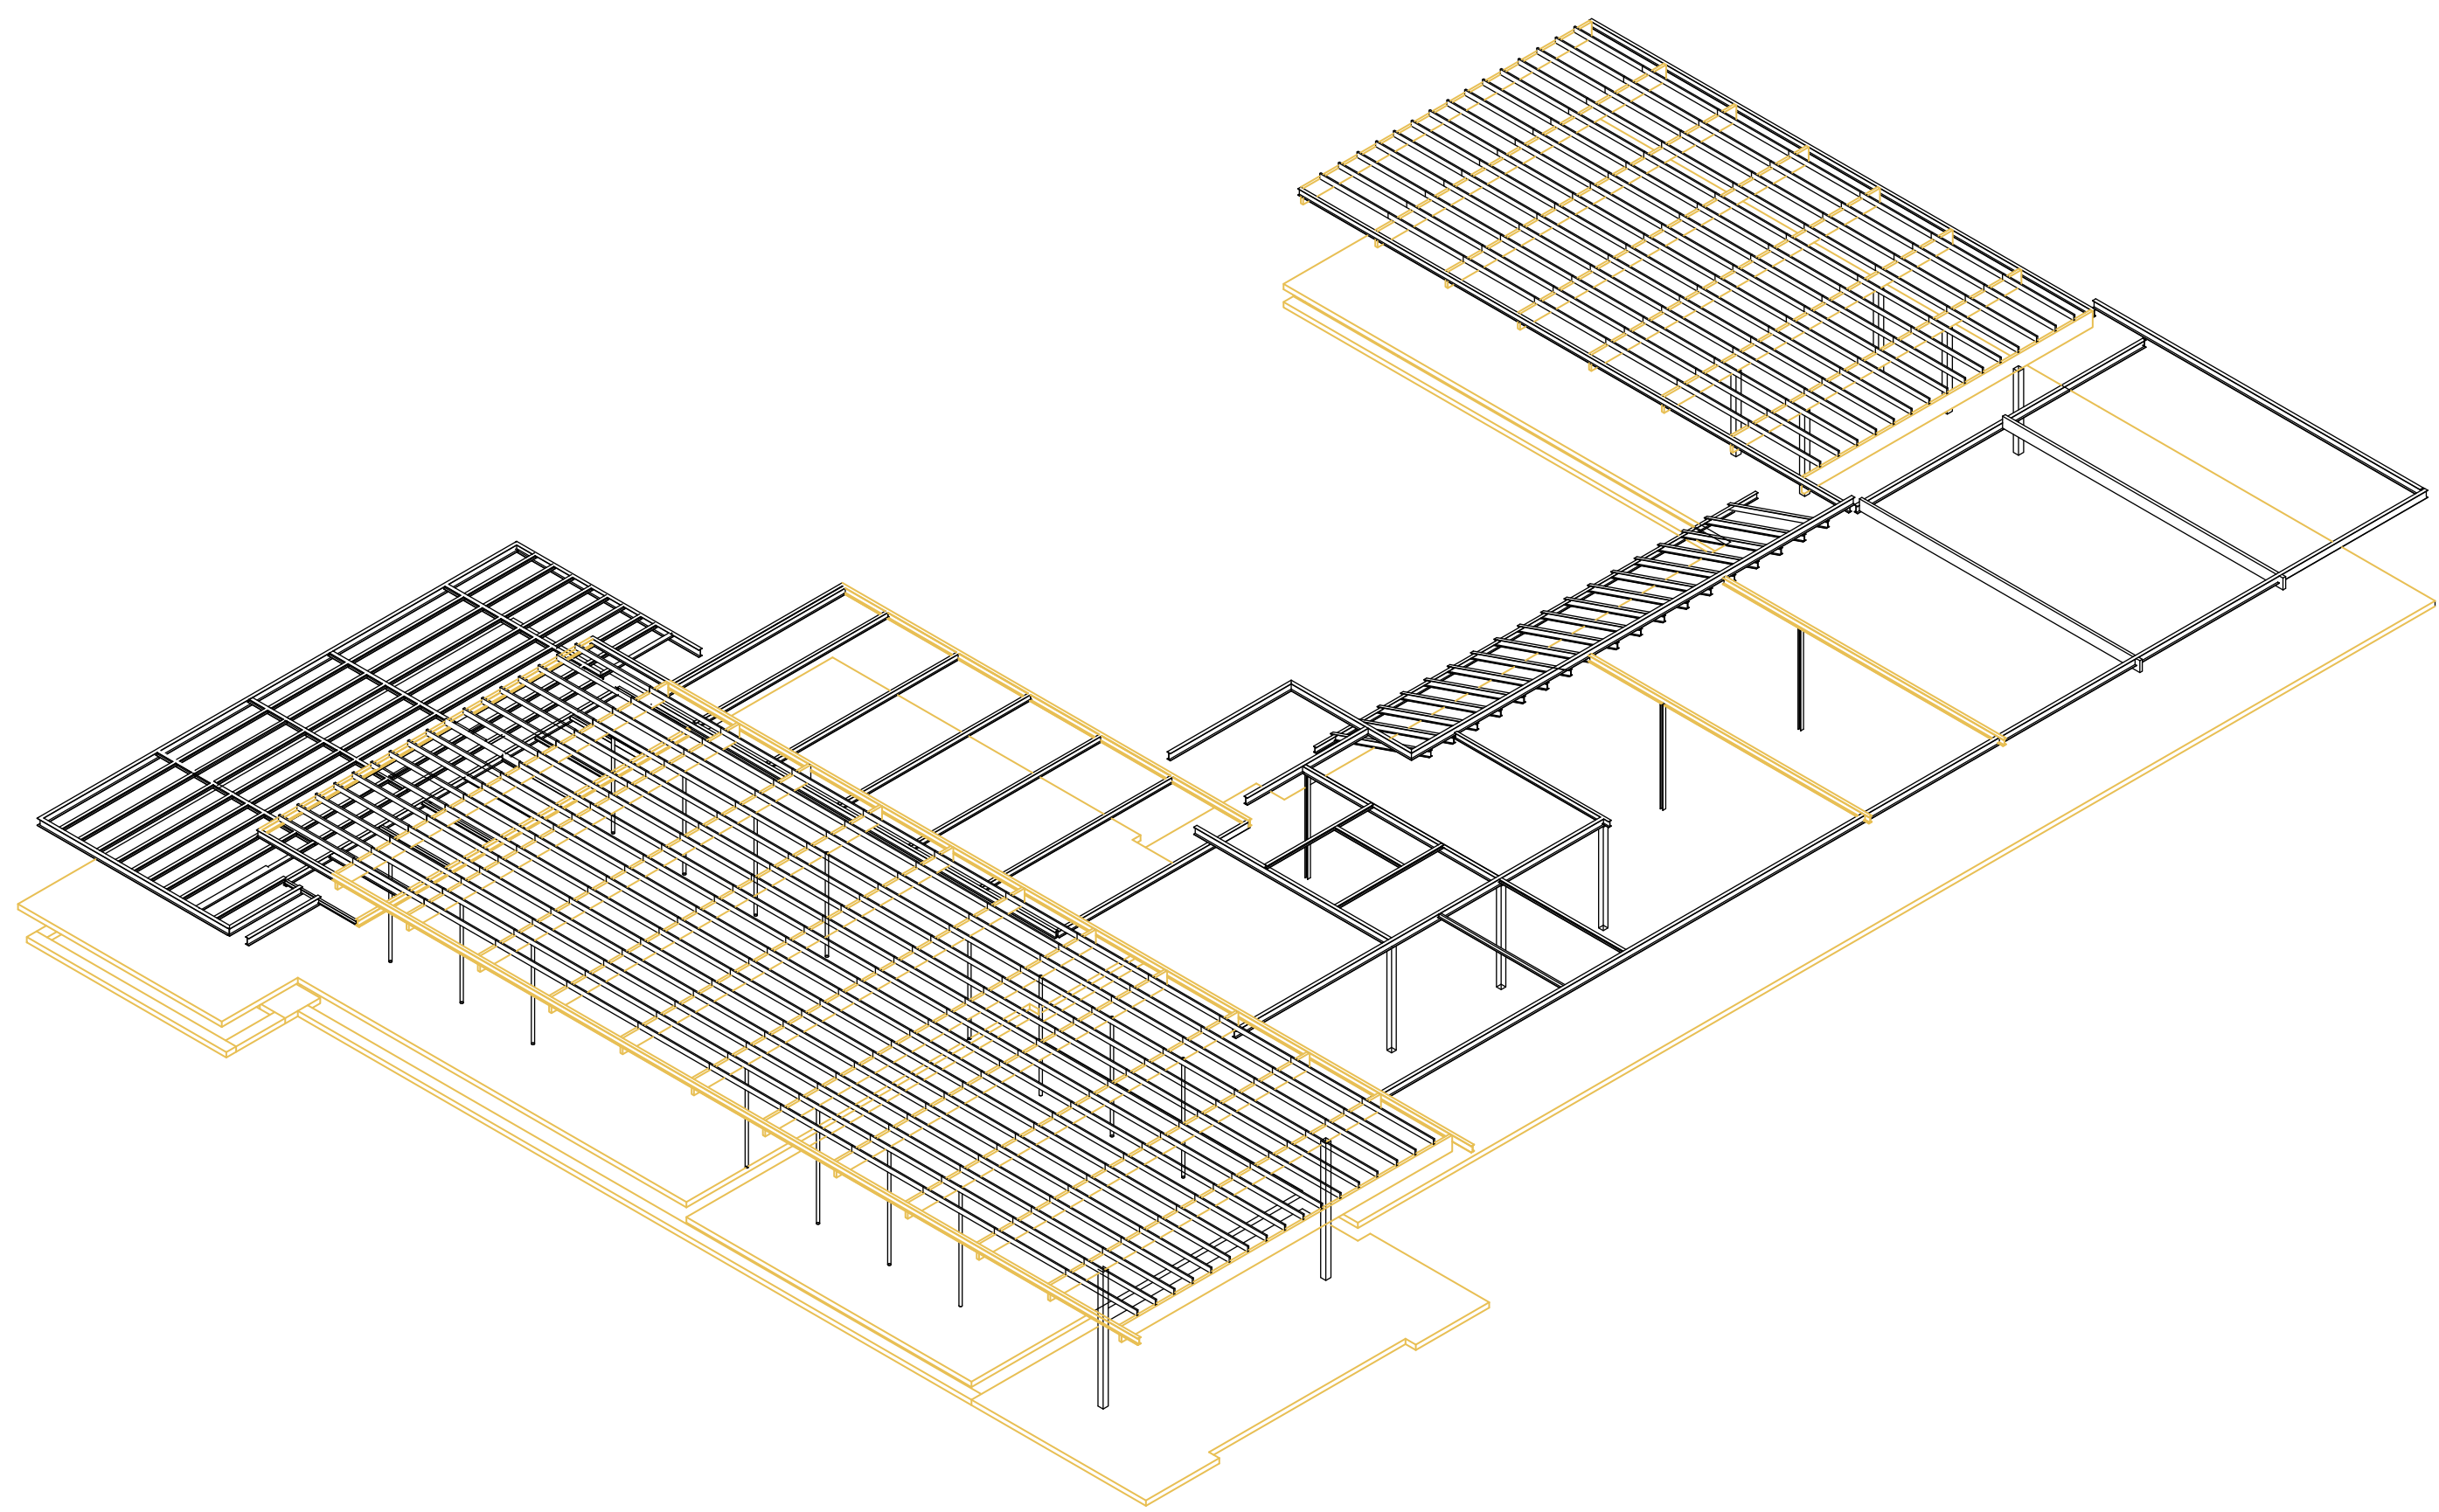


REUSED ELEMENTS 1:200

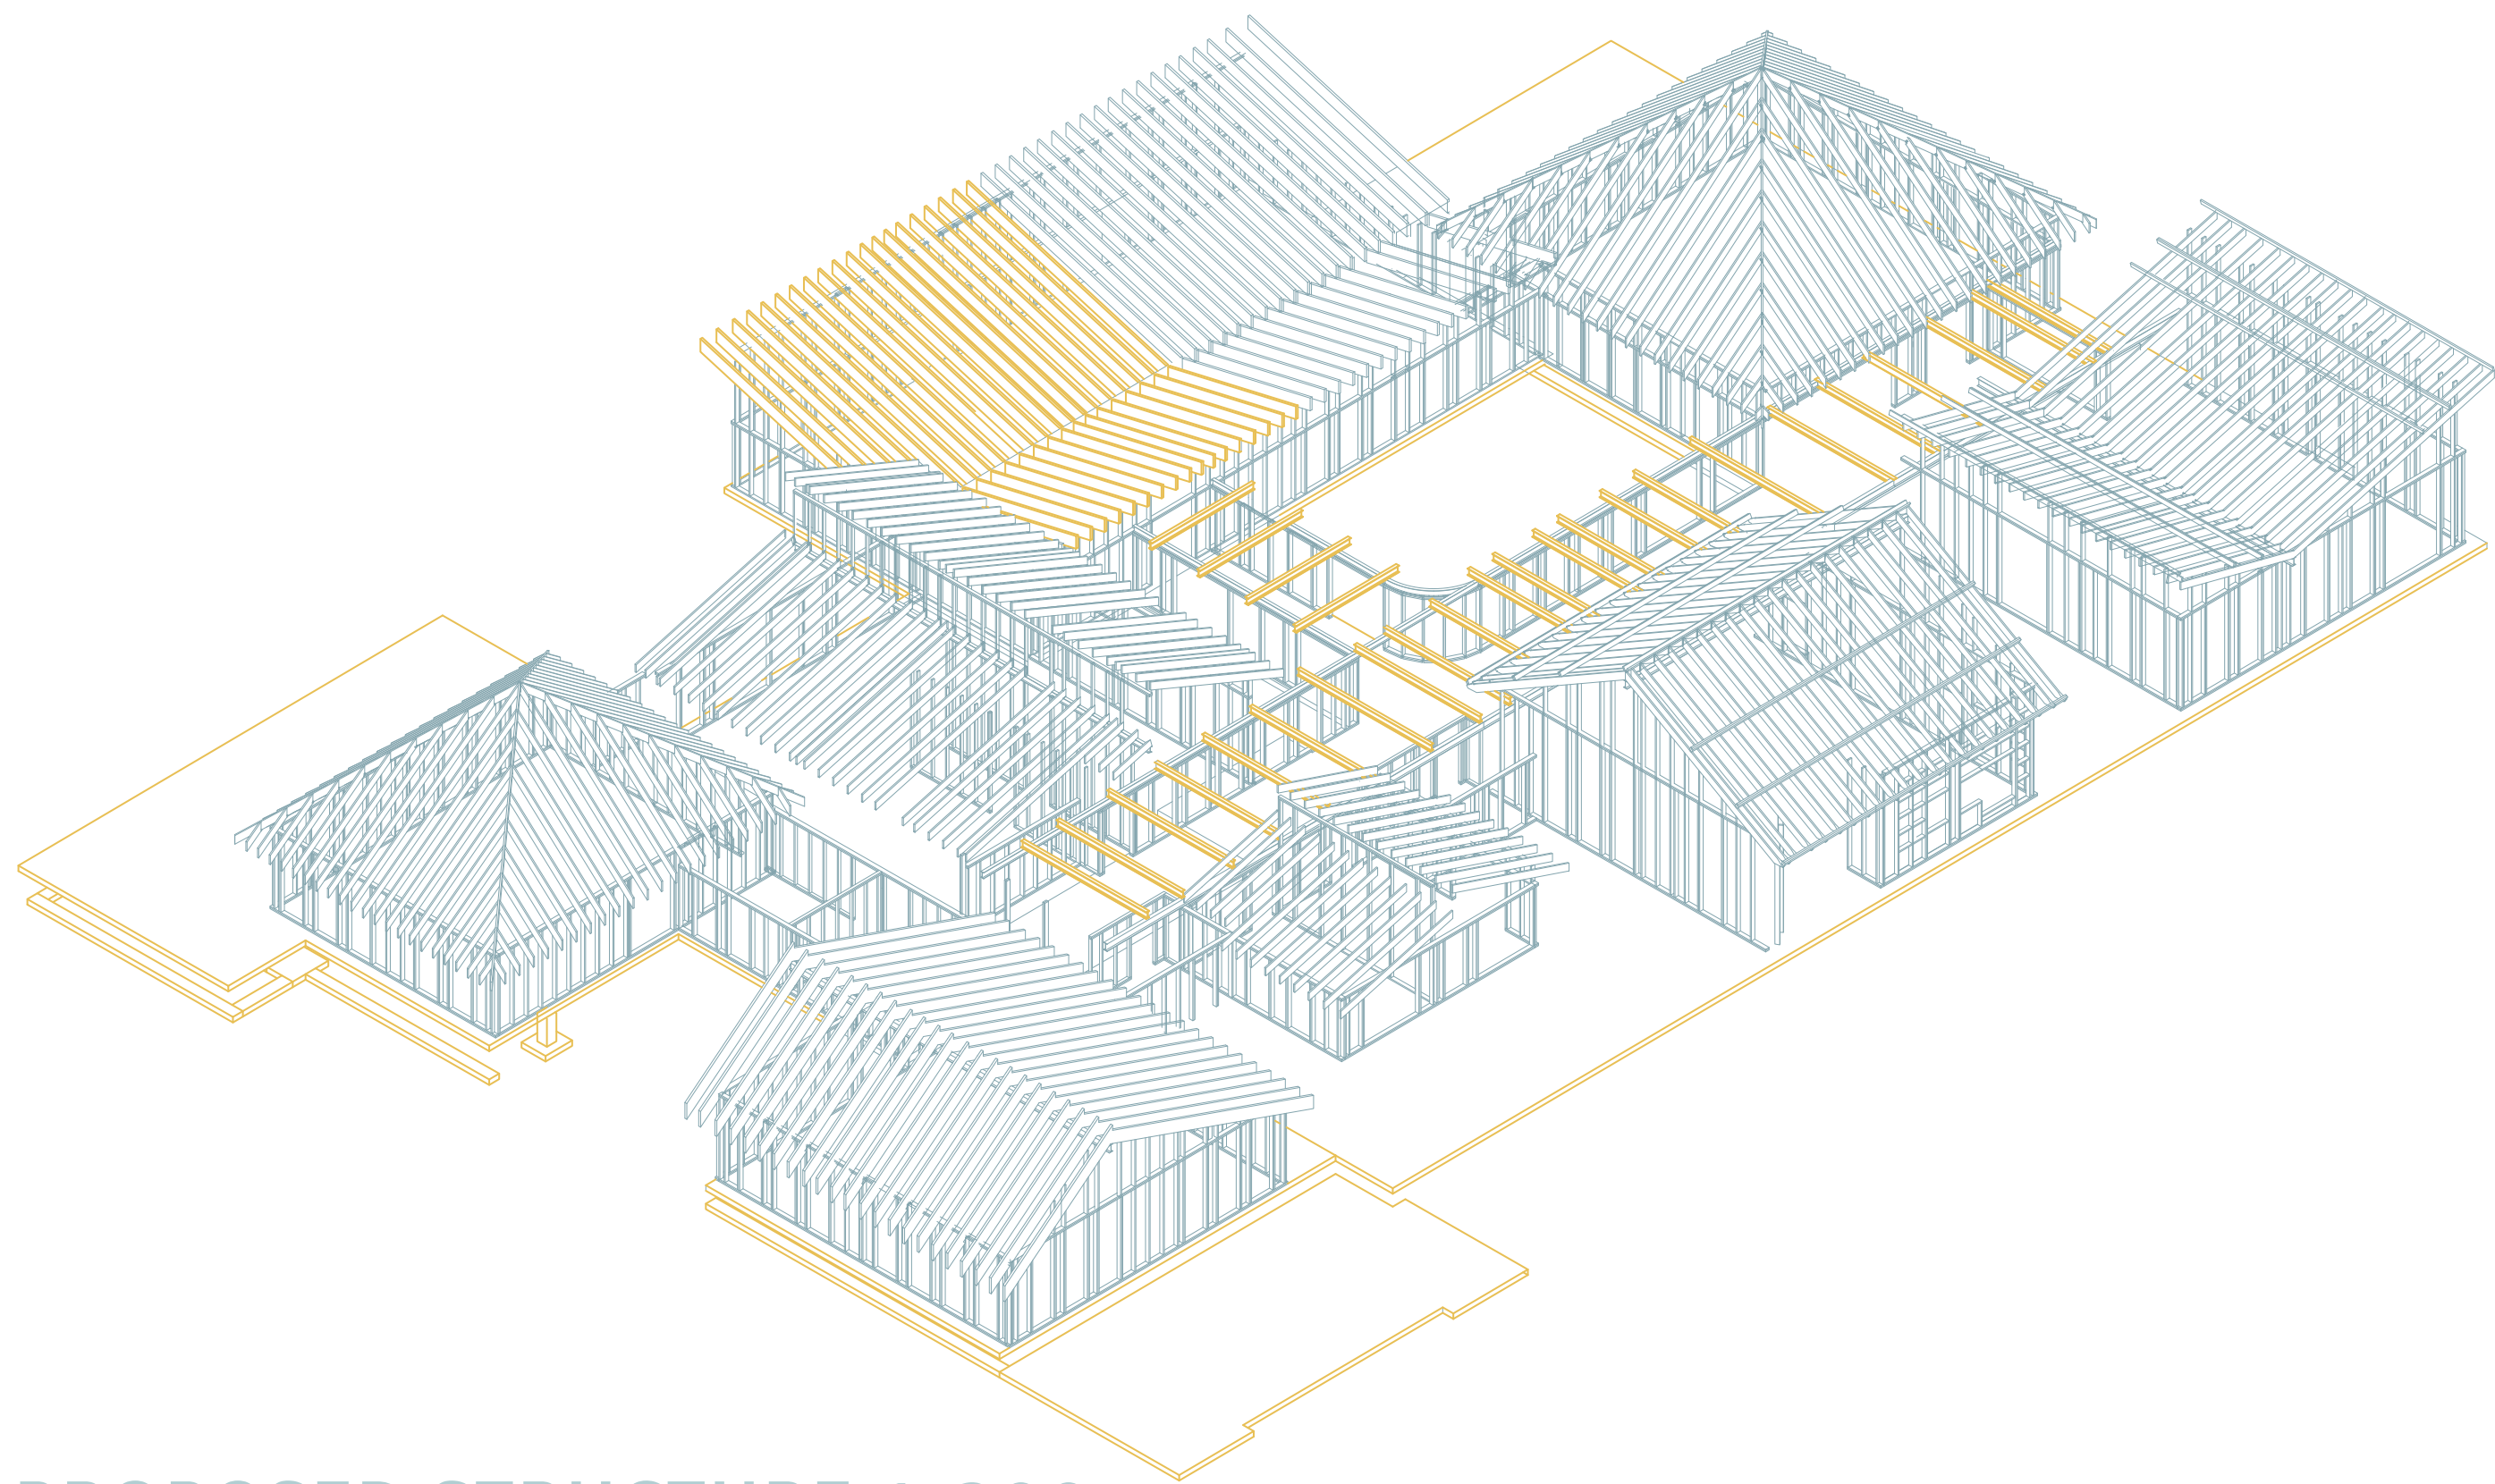


PROPOSED STRUCTURE 1:200

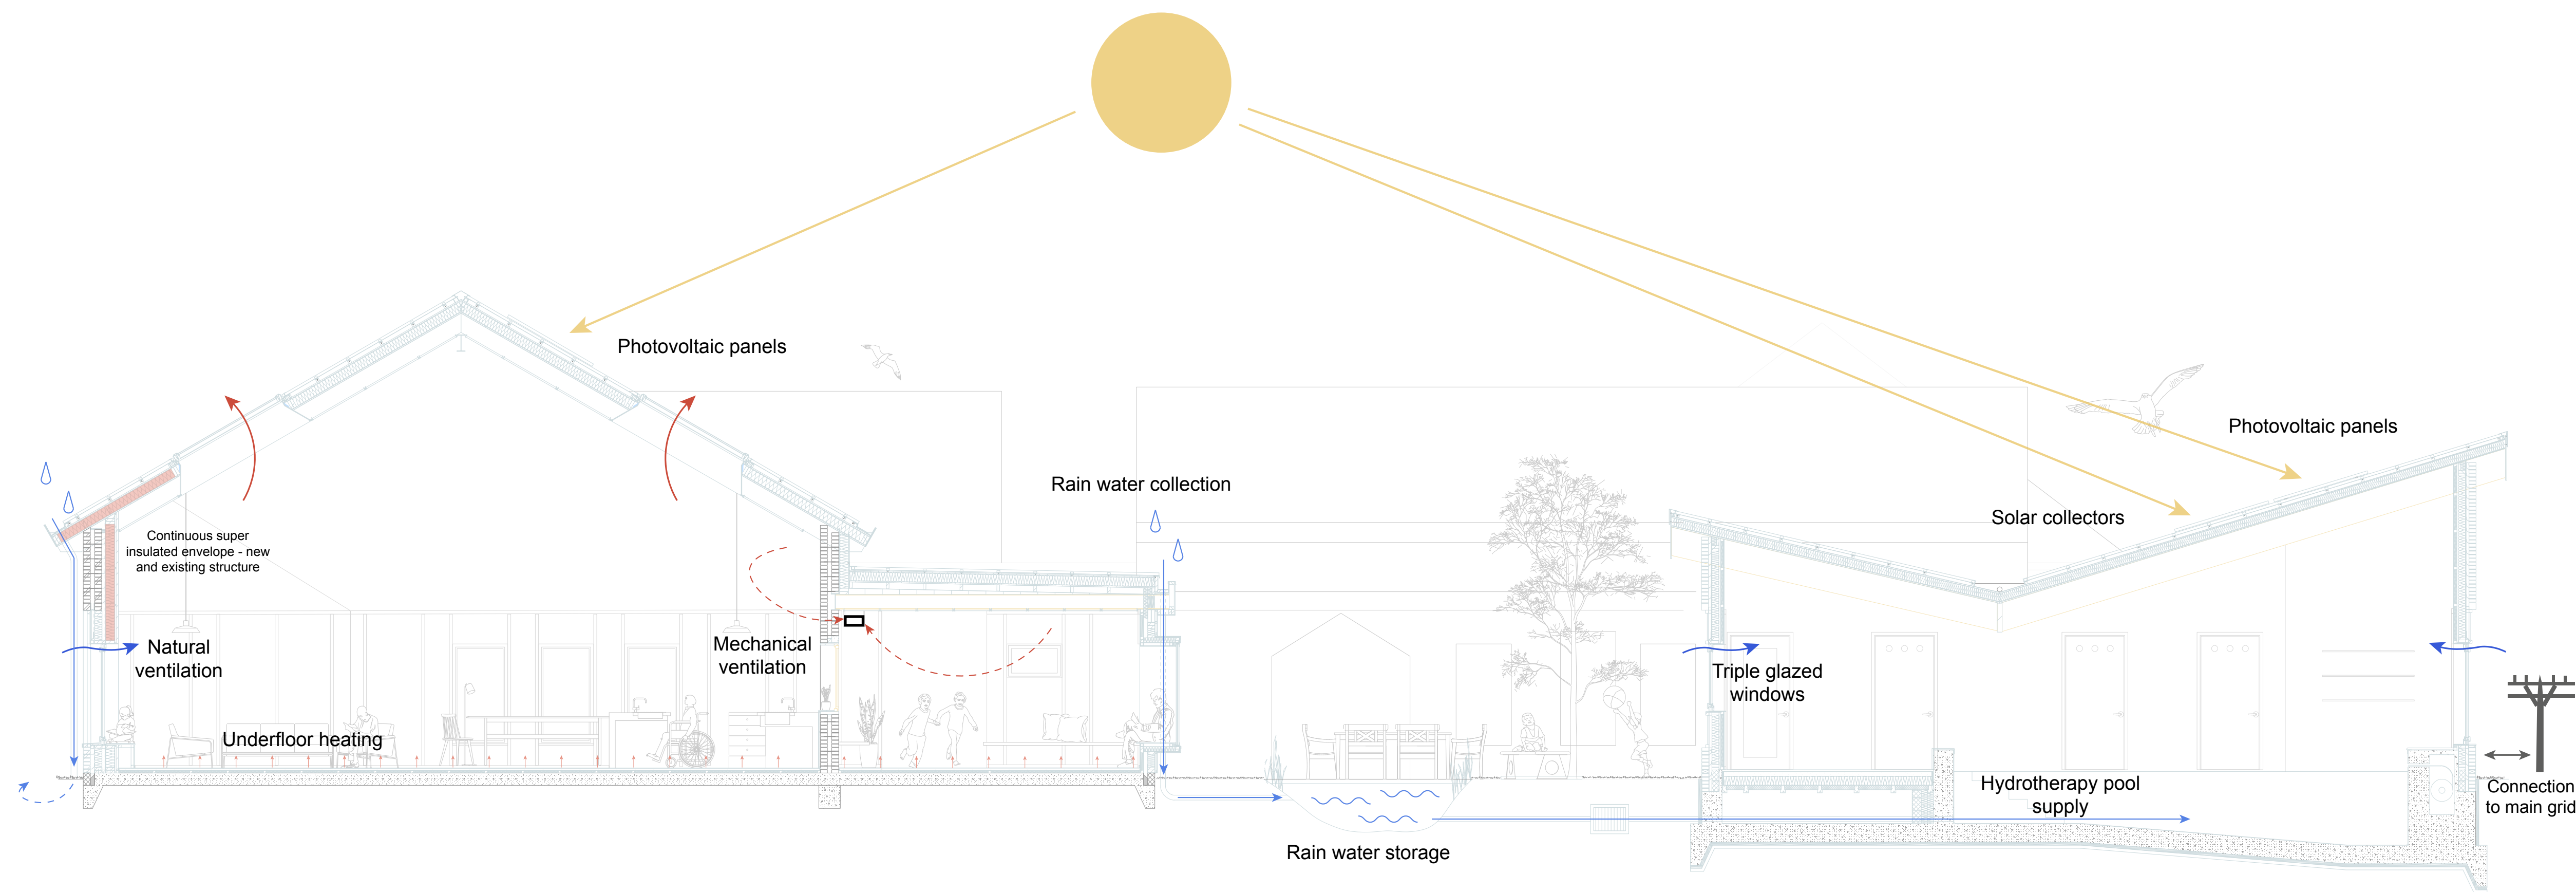


SUSTAINABILITY OVERVIEW

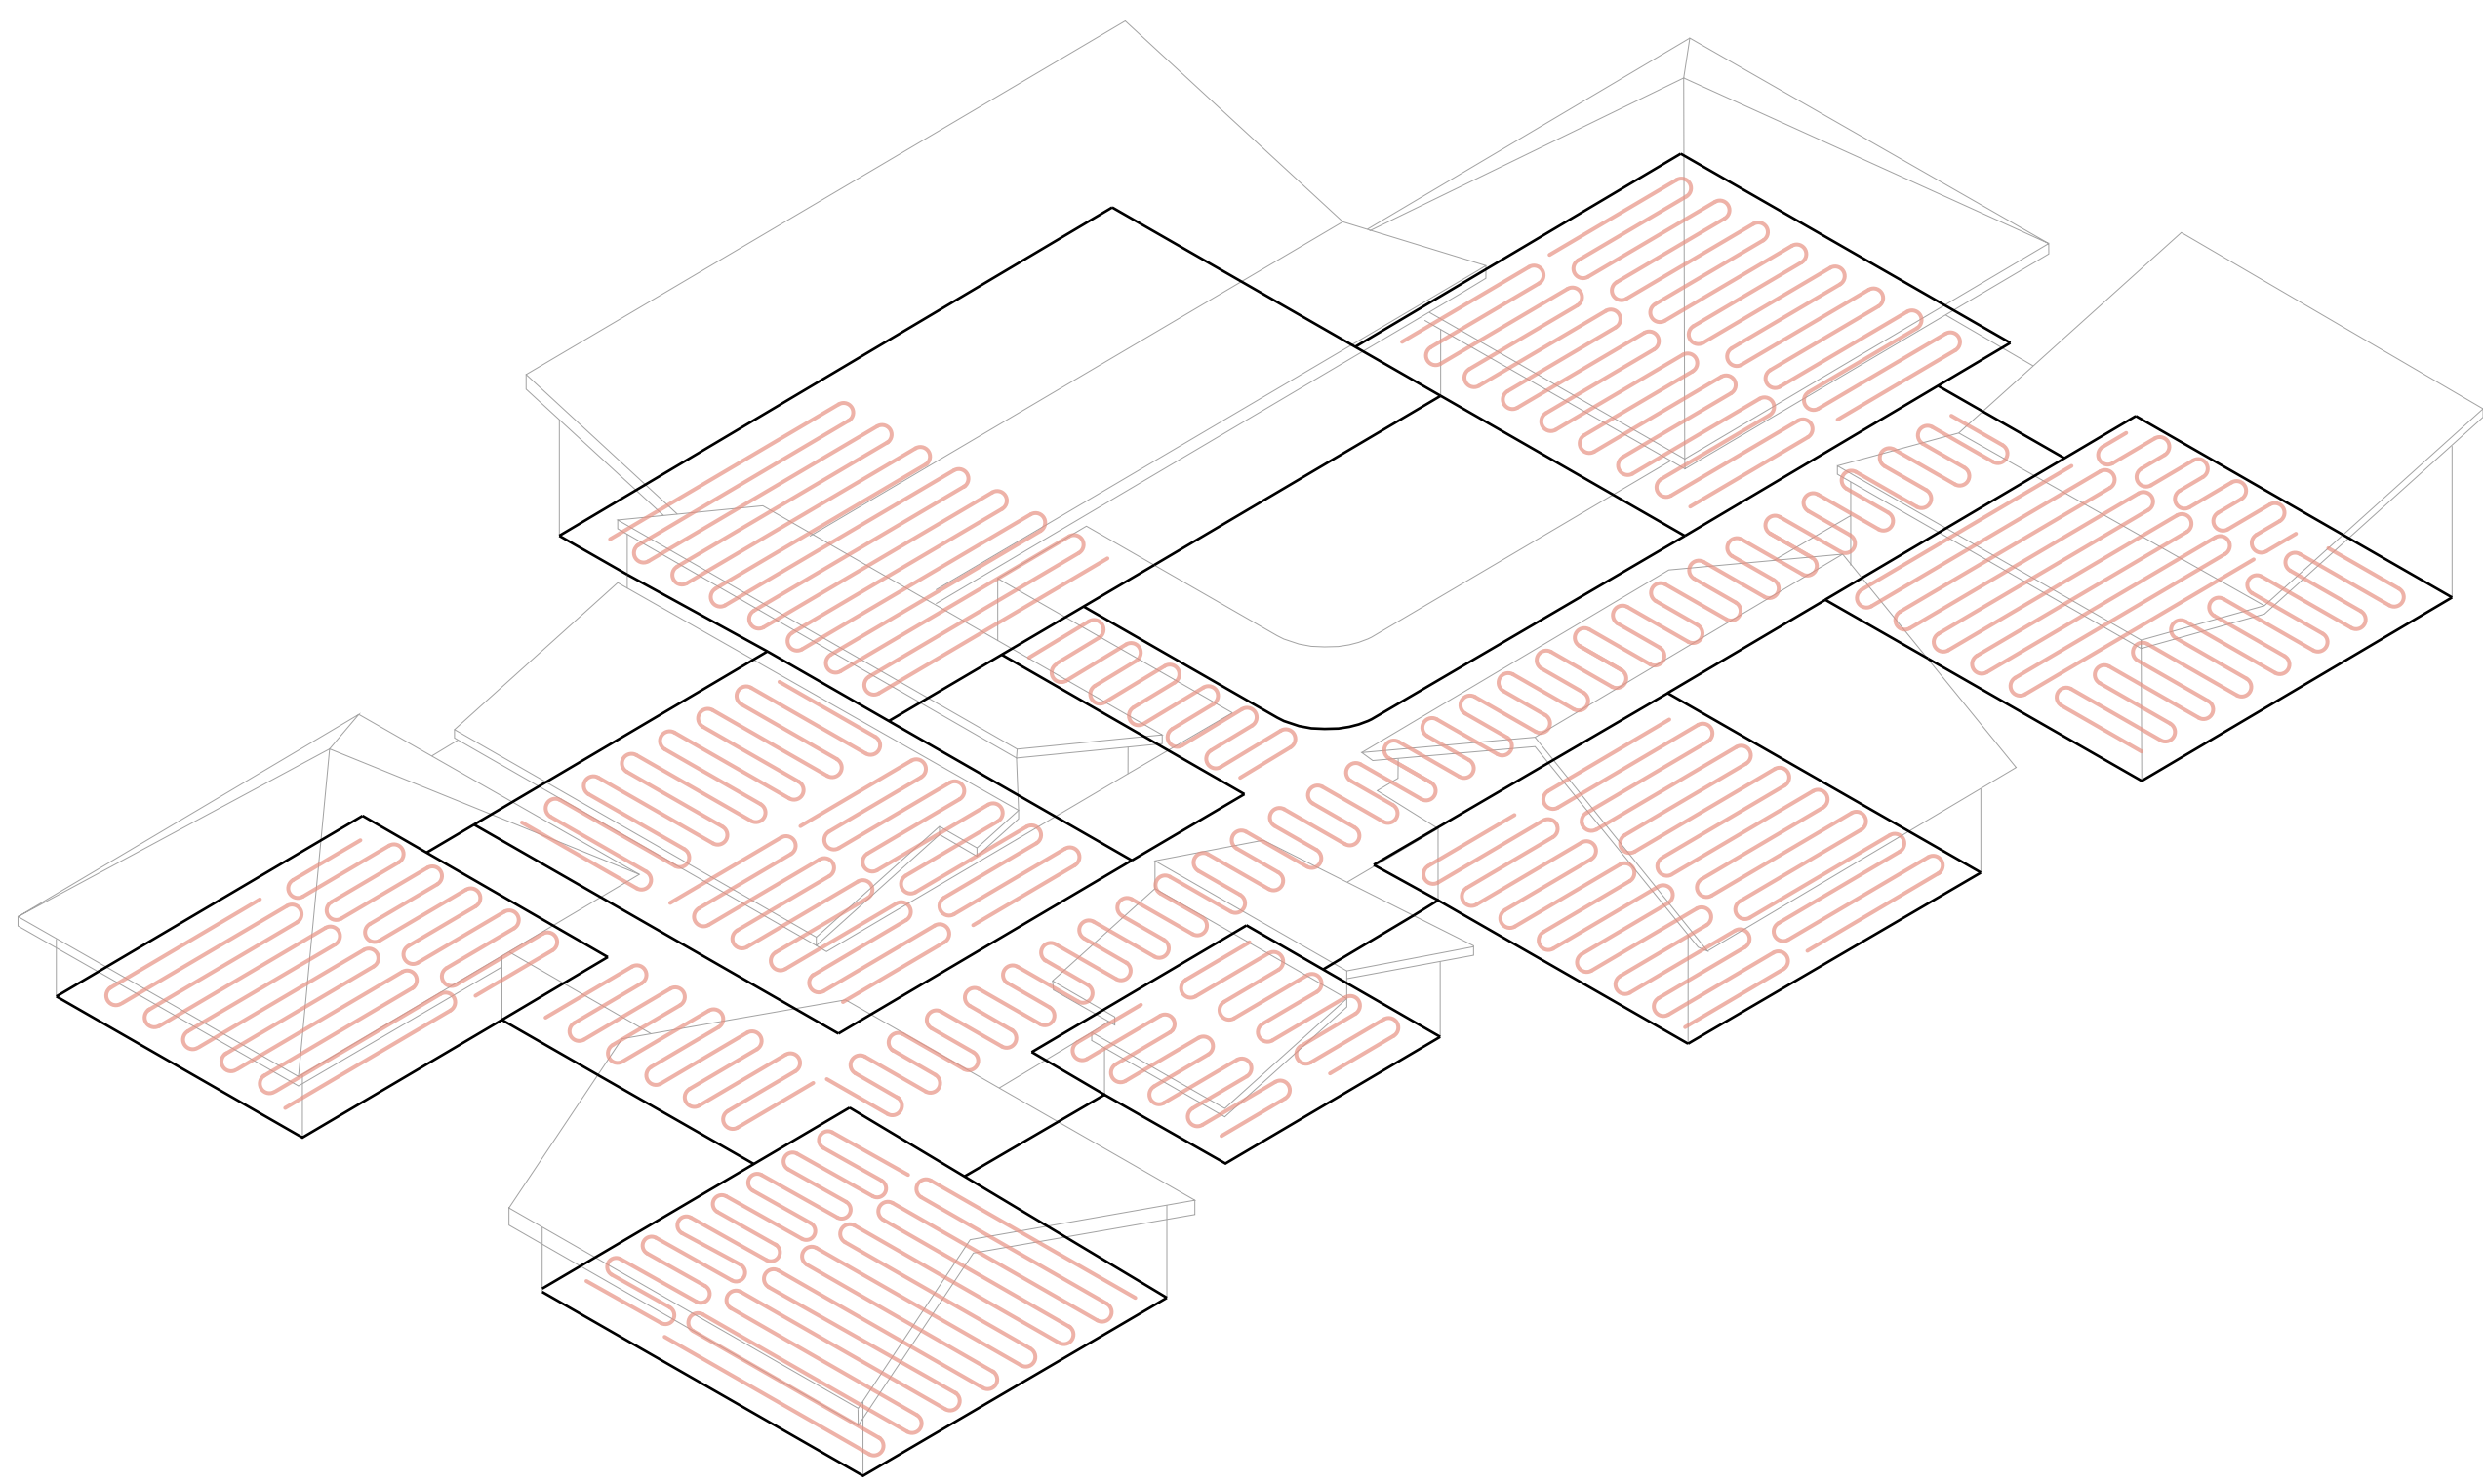

UNDERFLOOR HEATING DIAGRAM

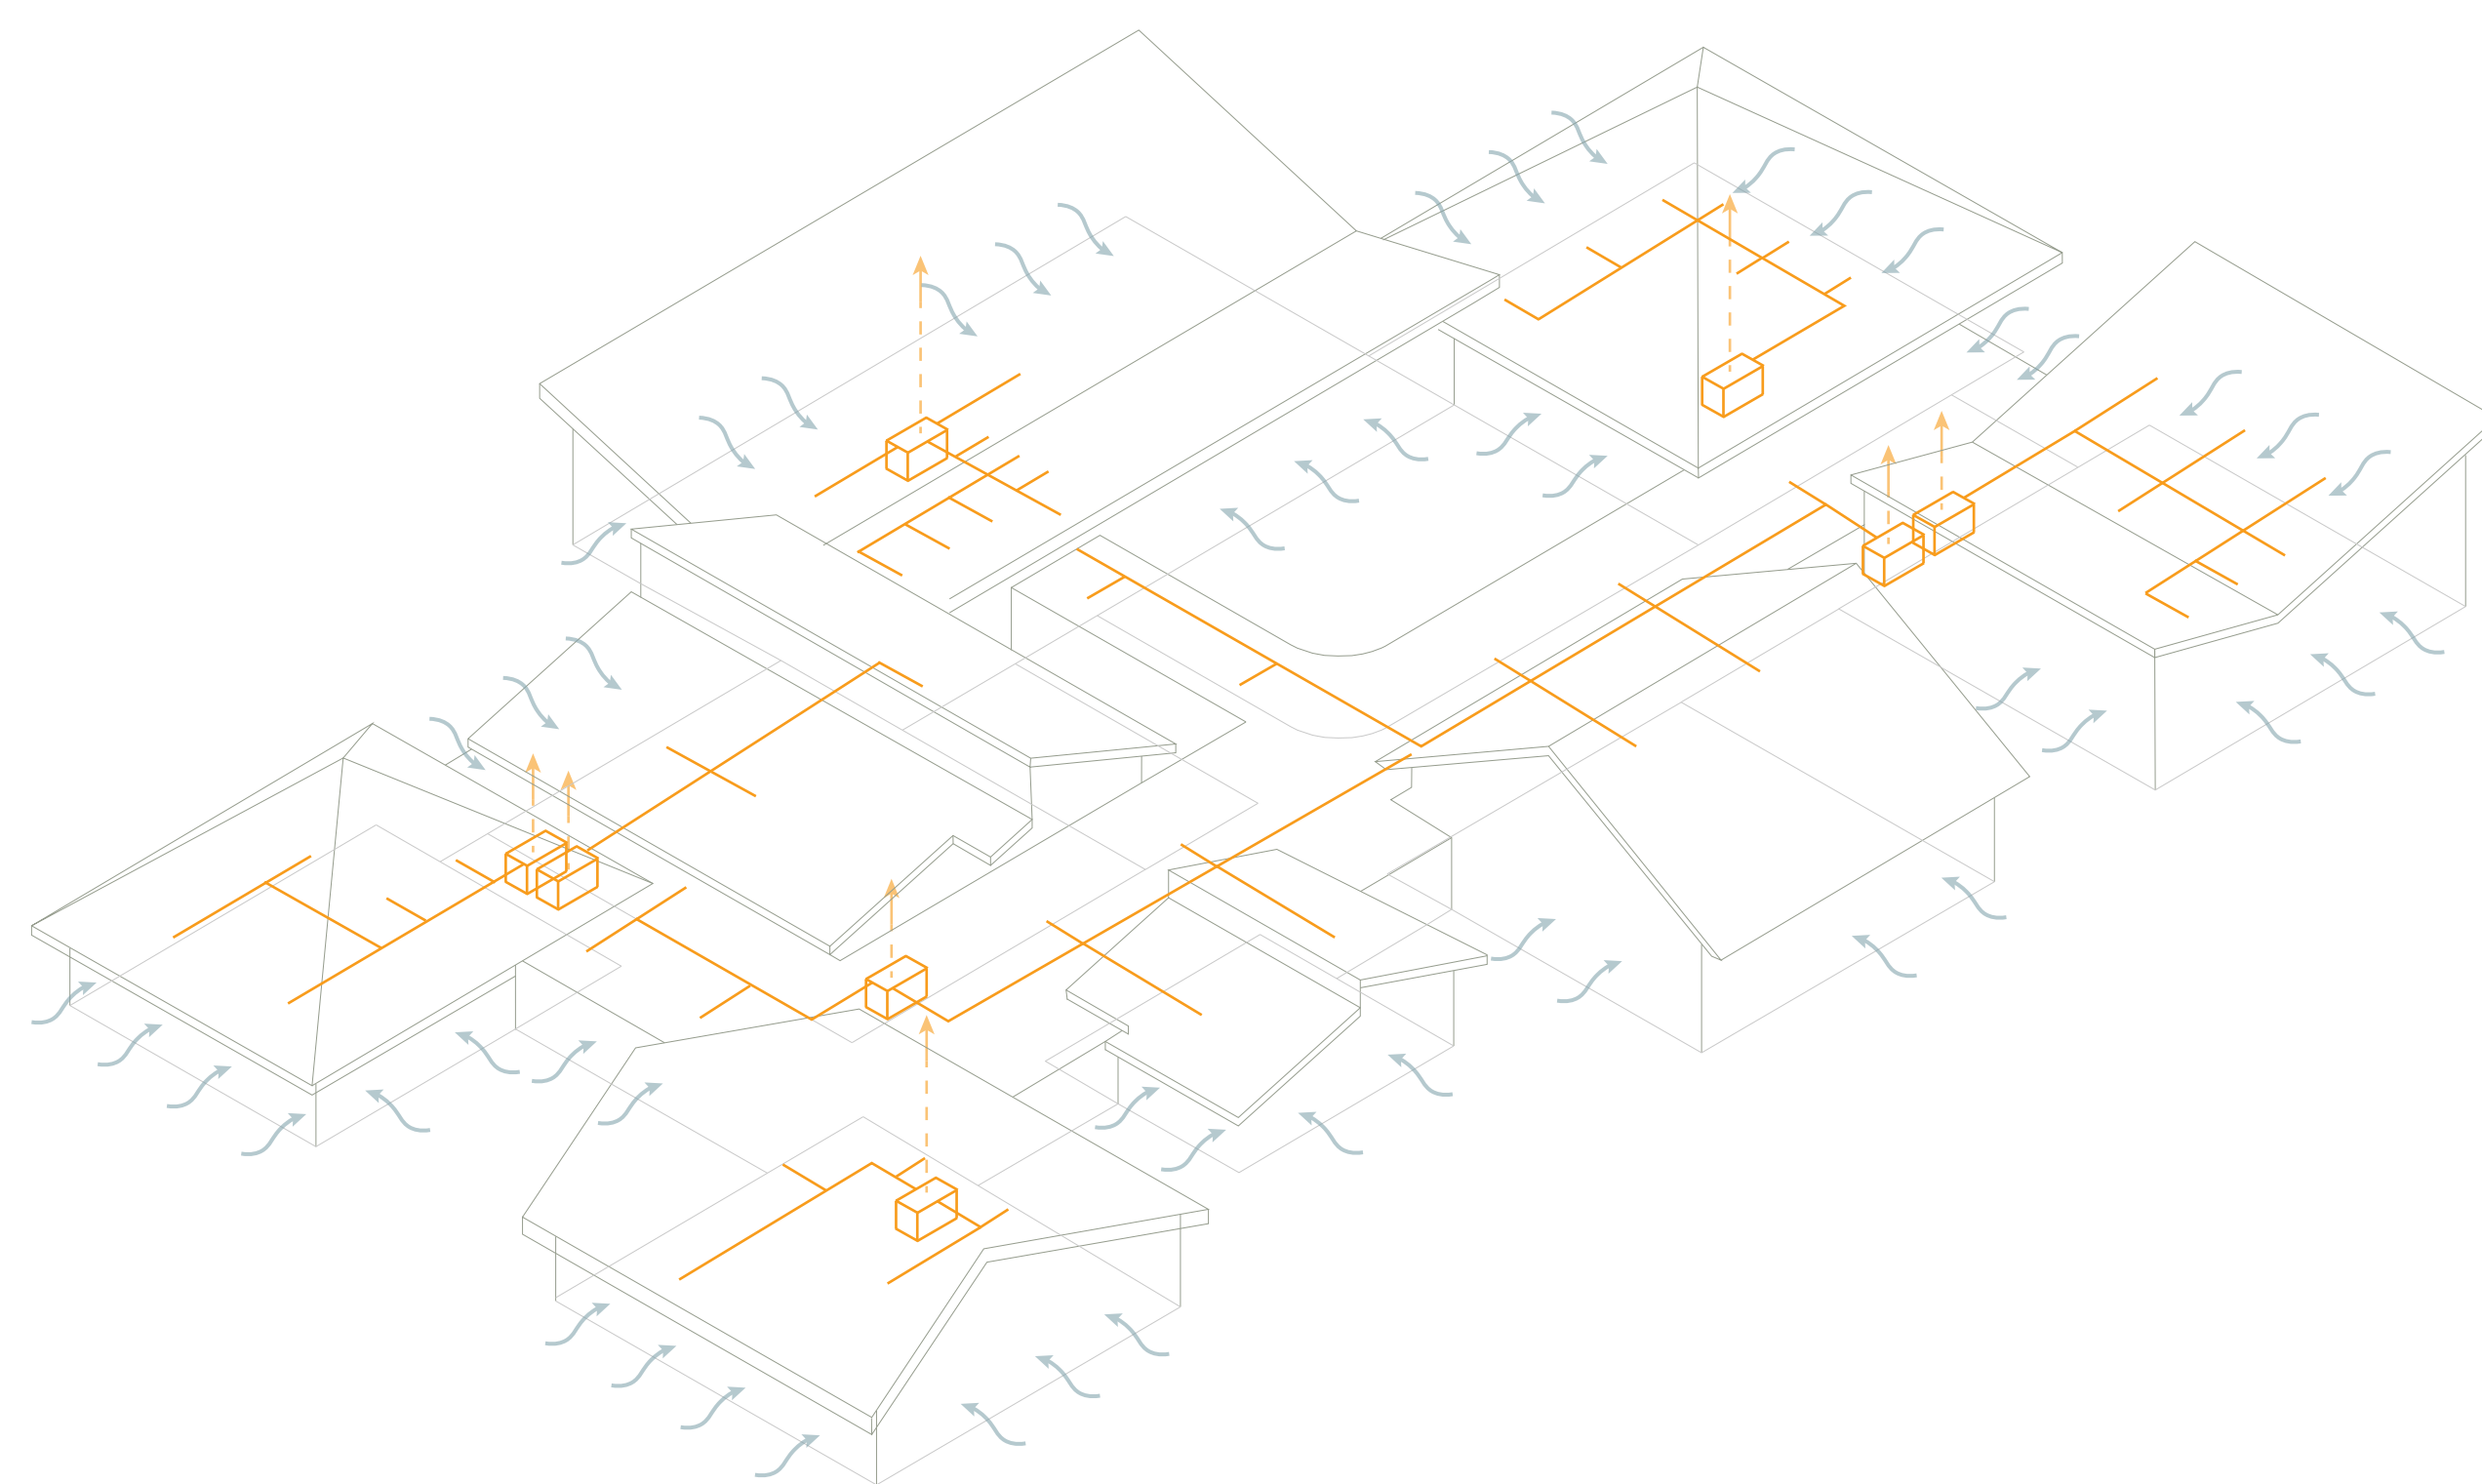

NATURAL + MECHANICAL VENTILATION DIAGRAM

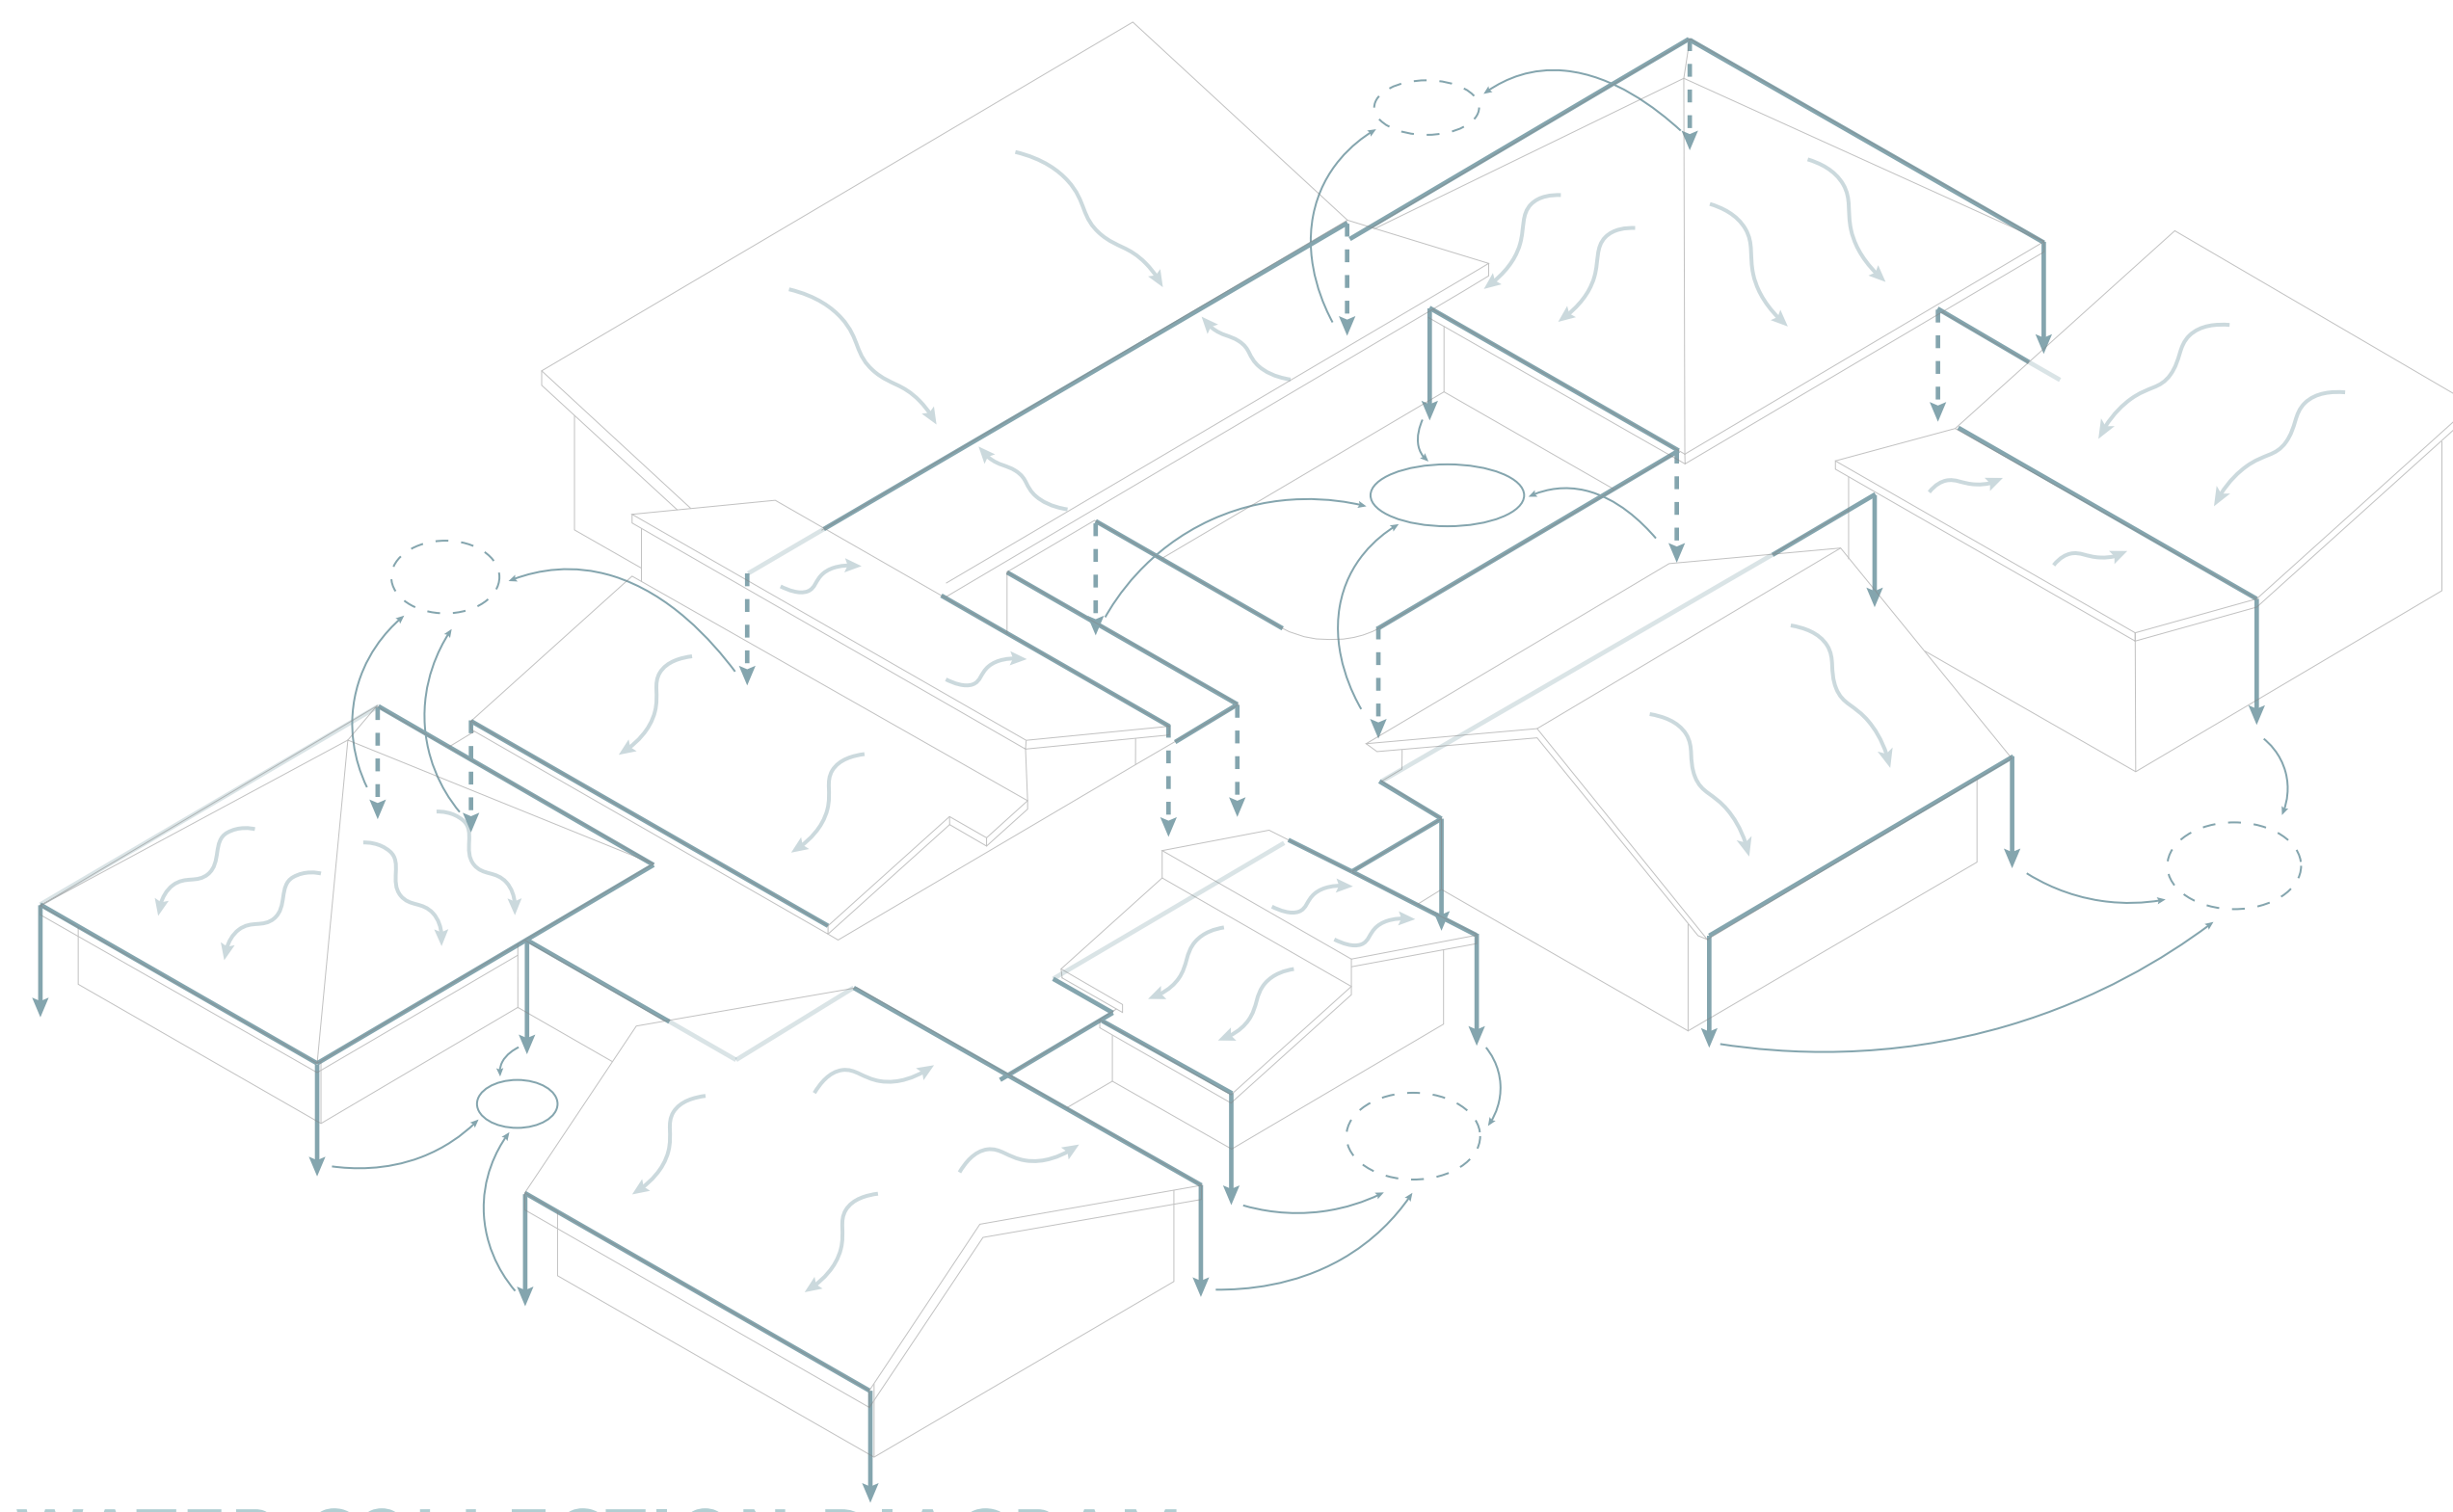

WATER COLLECTION DIAGRAM







