Functions
1. Entrance / foyer / atrium in centre
2. Reception desk
3. Culinary field
4. Kitchen
5. Bar
6. Exhibition space
7. Tourist information
8. Auditorium
9. Video field
10. Audio field
11. Culture field
12. Closed stacks, storage
13. Backoffice for mediatheque
14. Changing rooms for admirality bay
15. Kids field
16. Literature field
17. 3D digital field
18. Physical arts field
19. Loggia terrace
20. Public roofscape
21. Flexible workspaces
22. Indoor / outdoor eating area
23. Public roof garden
24. Rentable office space
25. Private roofscapes
26. Circulation to atrium
27. Parking
28. Installation space
29. Server room

Plan
Ground floor

Scale
1:200

0 5 10 20m

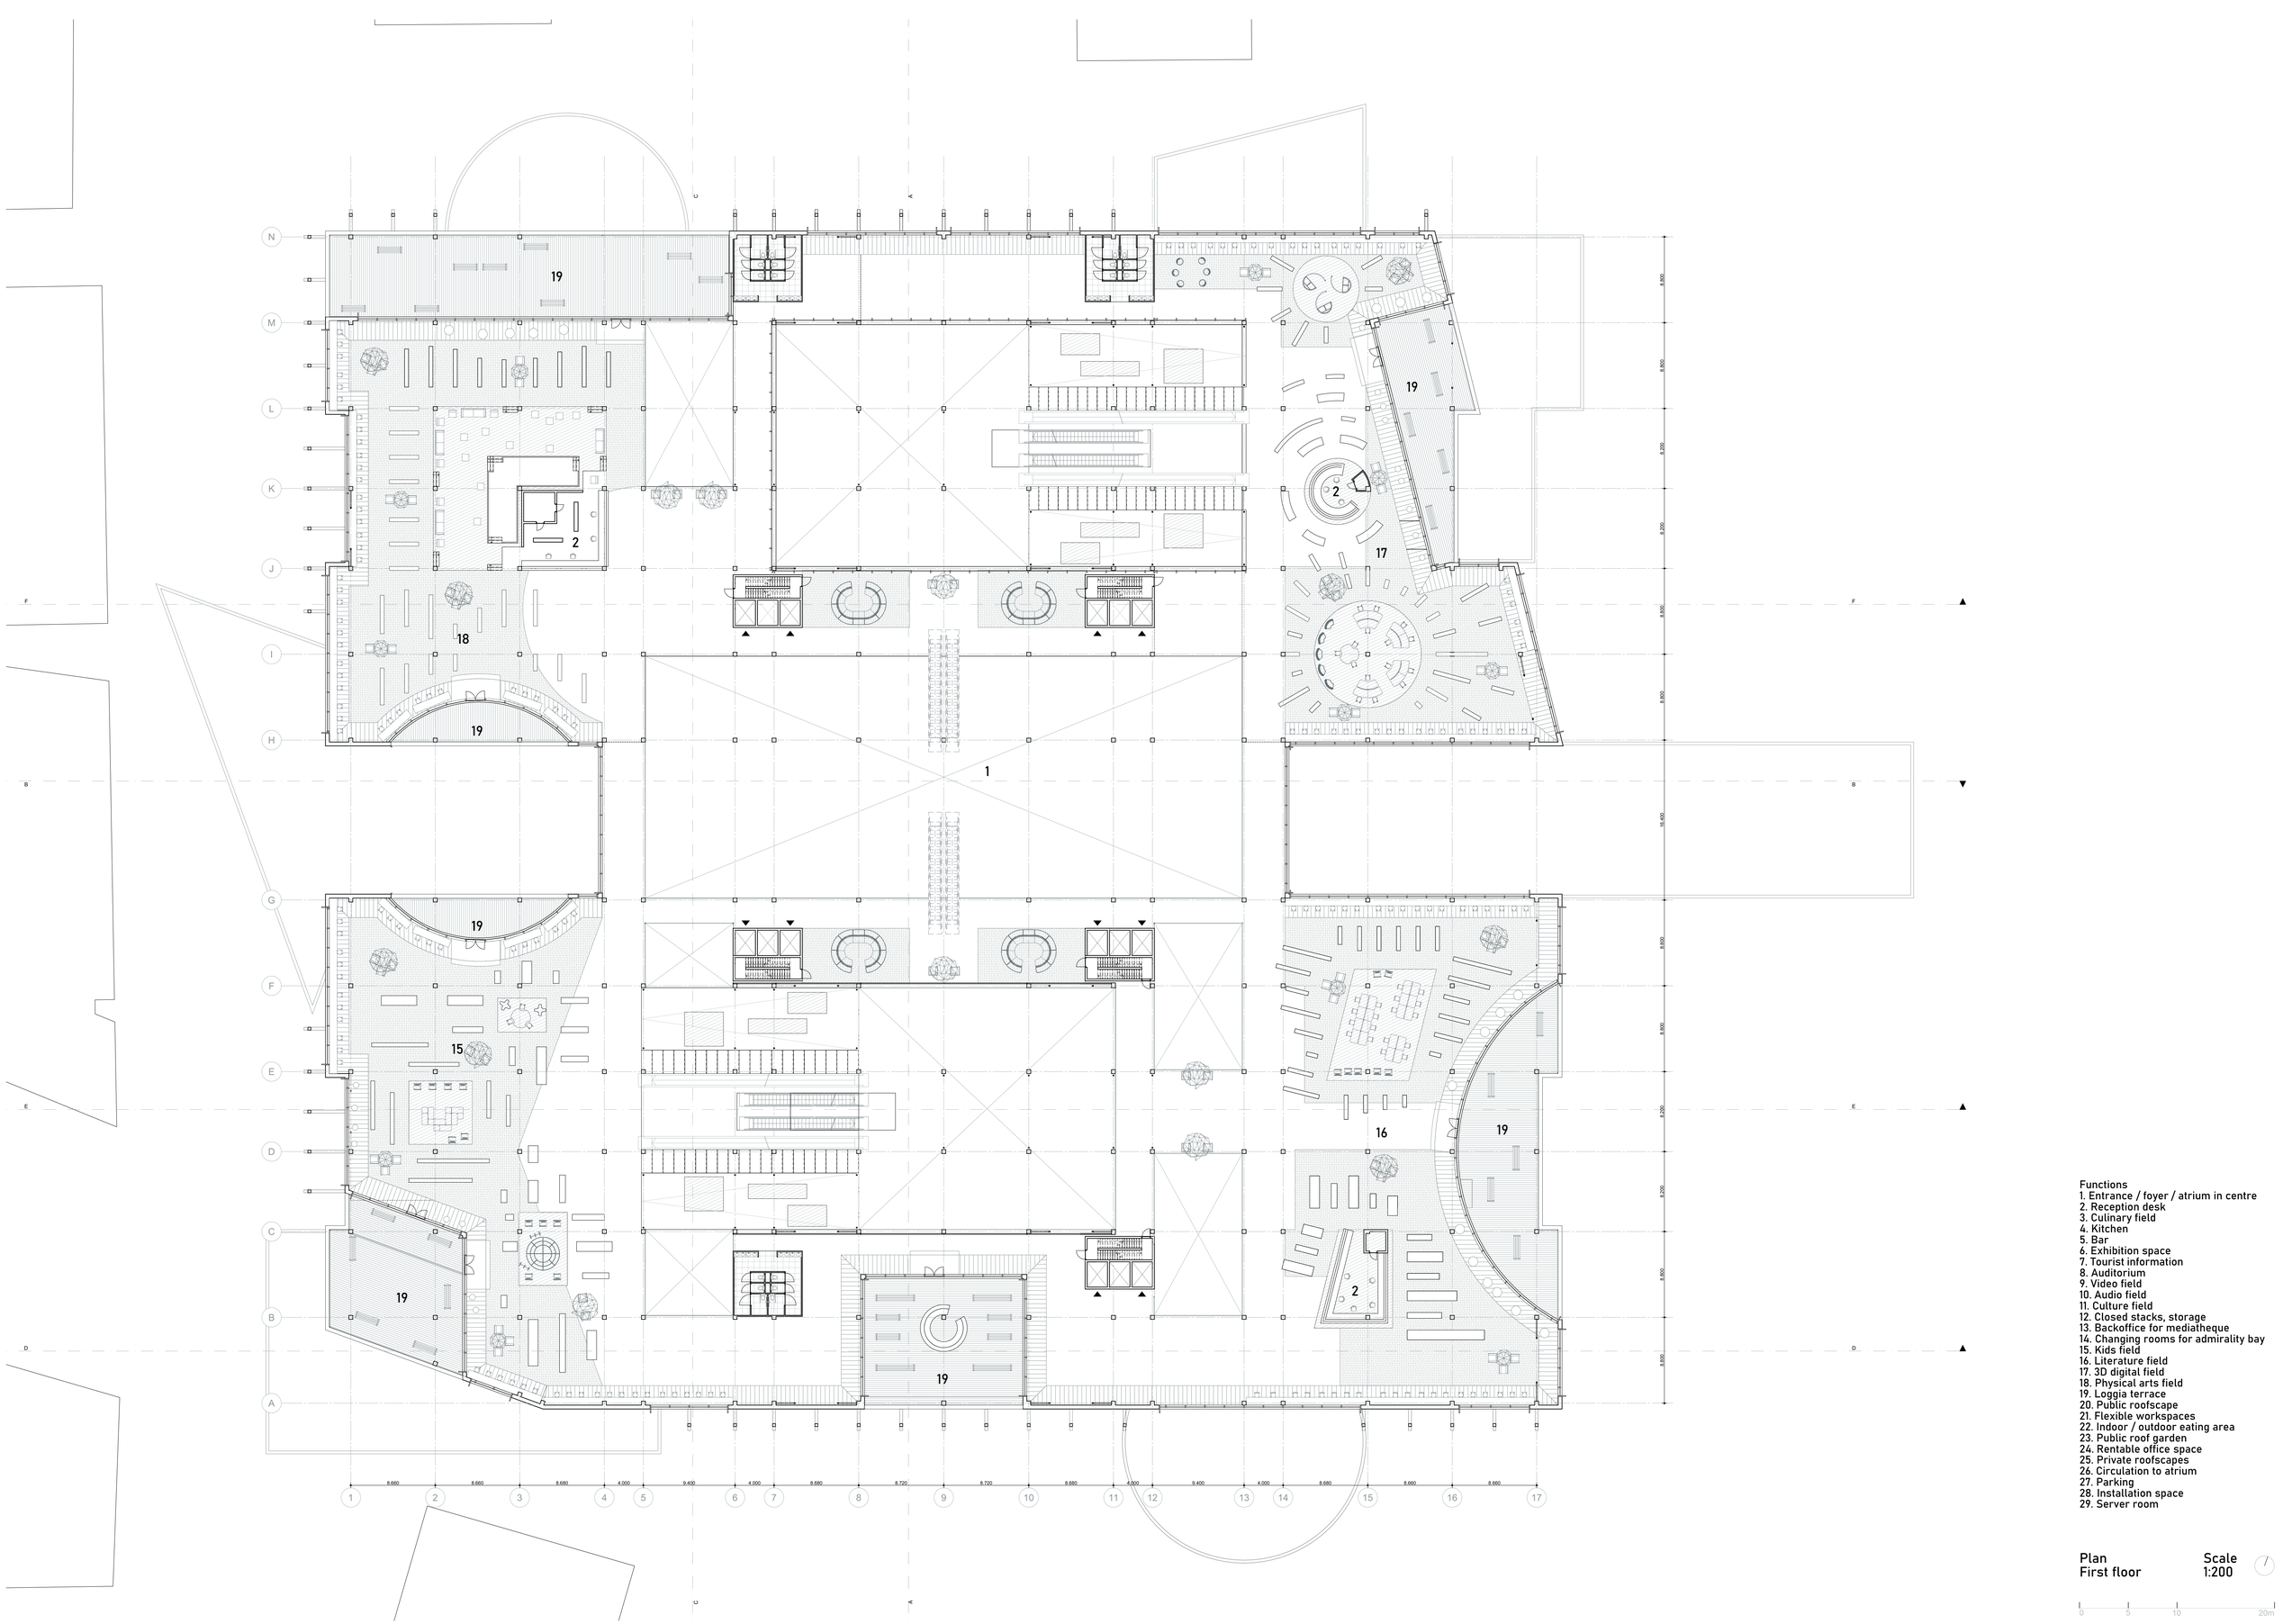

Functions
1. Entrance / foyer / atrium in centre
2. Reception desk
3. Culinary field
4. Kitchen
5. Bar
6. Exhibition space
7. Tourist information
8. Auditorium
9. Video field
10. Audio field
11. Culture field
12. Closed stacks, storage
13. Backoffice for mediatheque
14. Changing rooms for admirality bay
15. Kids field
16. Literature field
17. 3D digital field
18. Physical arts field
19. Loggia terrace
20. Public roofscape
21. Flexible workspaces
22. Indoor / outdoor eating area
23. Public roof garden
24. Rentable office space
25. Private roofscapes
26. Circulation to atrium
27. Parking
28. Installation space
29. Server room

Plan
First floor

Scale
1:200

0 5 10 20m

Functions
1. Entrance / foyer / atrium in centre
2. Reception desk
3. Culinary field
4. Kitchen
5. Bar
6. Exhibition space
7. Tourist information
8. Auditorium
9. Video field
10. Audio field
11. Culture field
12. Closed stacks, storage
13. Backoffice for mediatheque
14. Changing rooms for admirality bay
15. Kids field
16. Literature field
17. 3D digital field
18. Physical arts field
19. Loggia terrace
20. Public roofscape
21. Flexible workspaces
22. Indoor / outdoor eating area
23. Public roof garden
24. Rentable office space
25. Private roofscapes
26. Circulation to atrium
27. Parking
28. Installation space
29. Server room

Plan
Second floor

Scale
1:200

0 5 10 20m

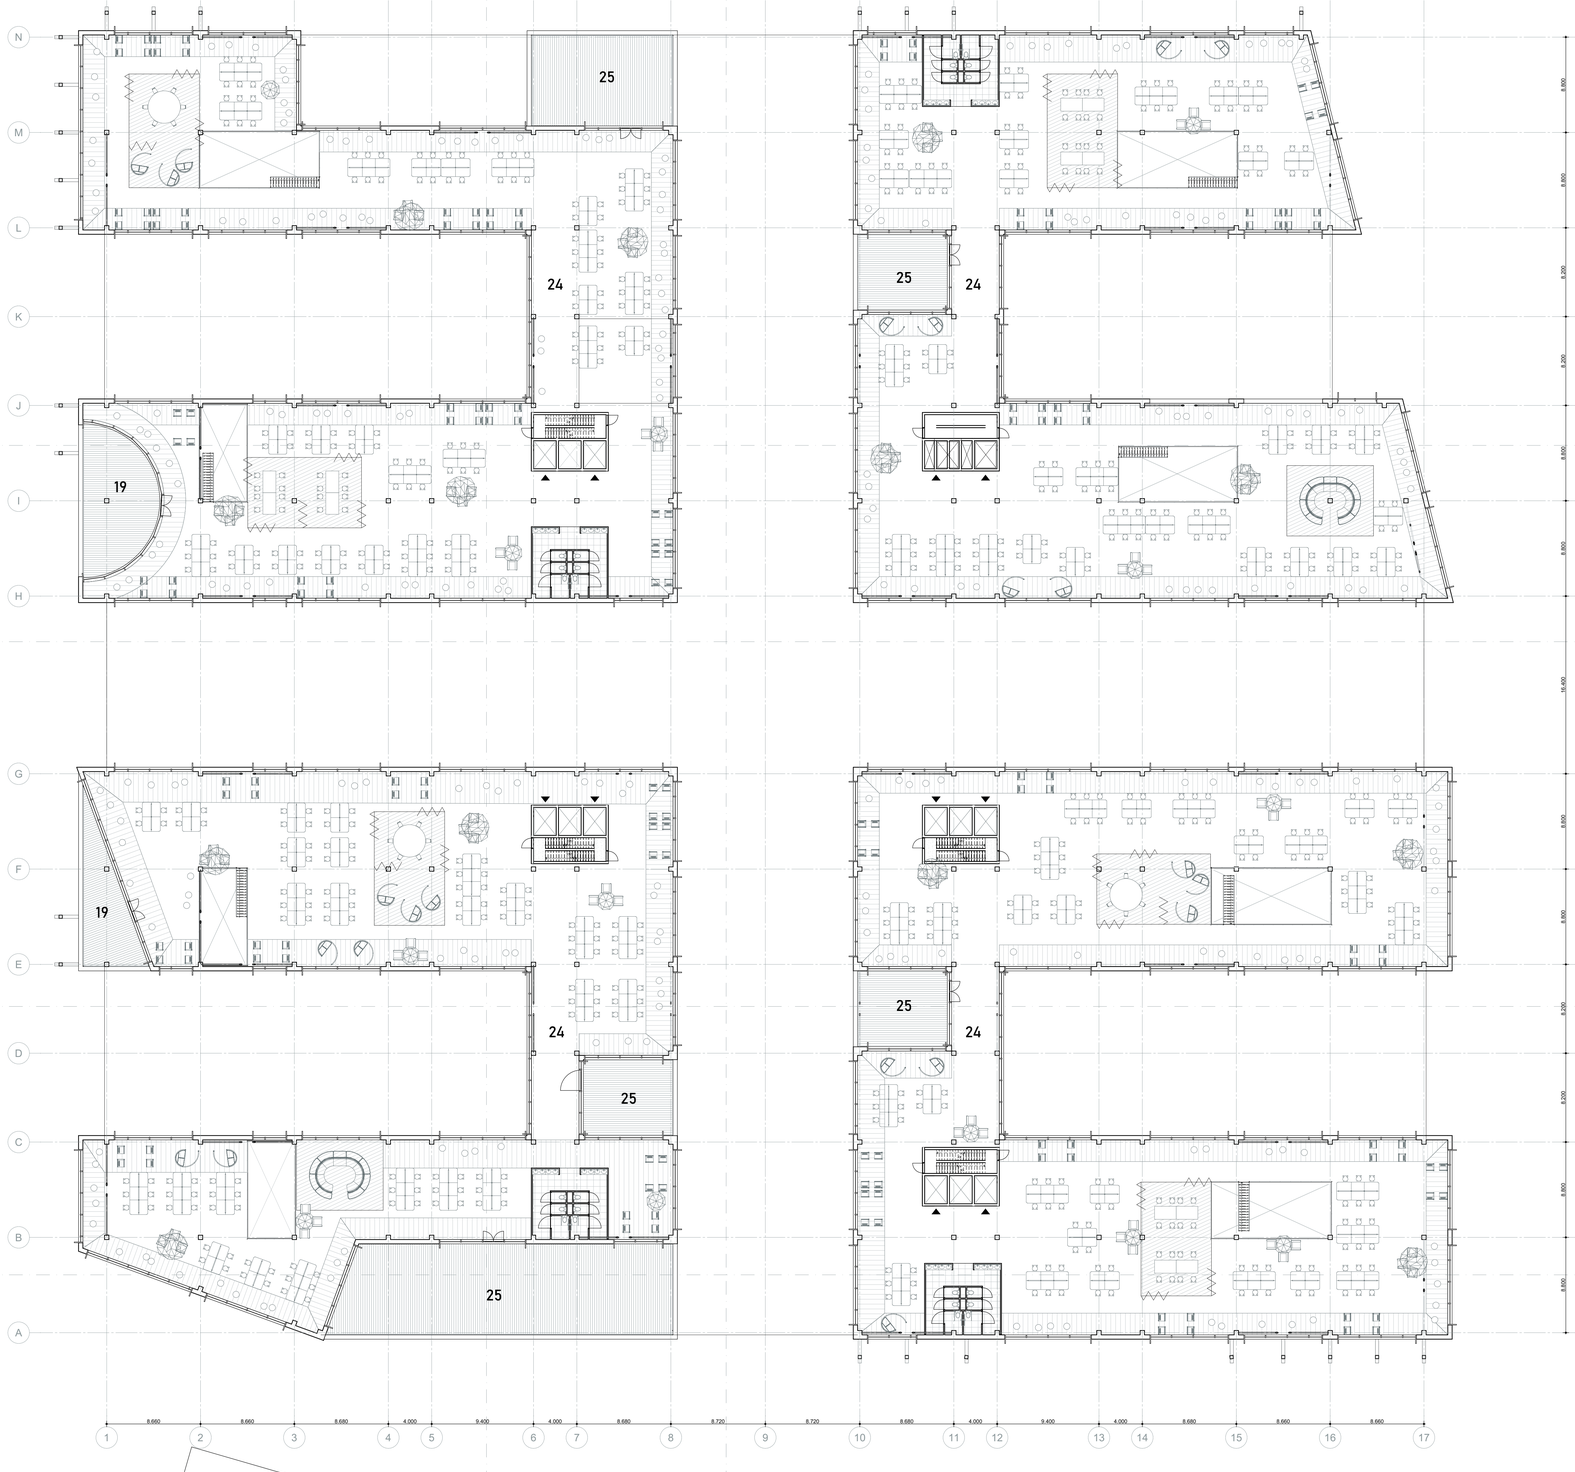

Functions
1. Entrance / foyer / atrium in centre
2. Reception desk
3. Culinary field
4. Kitchen
5. Bar
6. Exhibition space
7. Tourist information
8. Auditorium
9. Video field
10. Audio field
11. Culture field
12. Closed stacks, storage
13. Backoffice for mediatheque
14. Changing rooms for admirality bay
15. Kids field
16. Literature field
17. 3D digital field
18. Physical arts field
19. Loggia terrace
20. Public roofscape
21. Flexible workspaces
22. Indoor / outdoor eating area
23. Public roof garden
24. Rentable office space
25. Private roofscapes
26. Circulation to atrium
27. Parking
28. Installation space
29. Server room

Plan
Third floor

Scale
1:200

0 5 10 20m

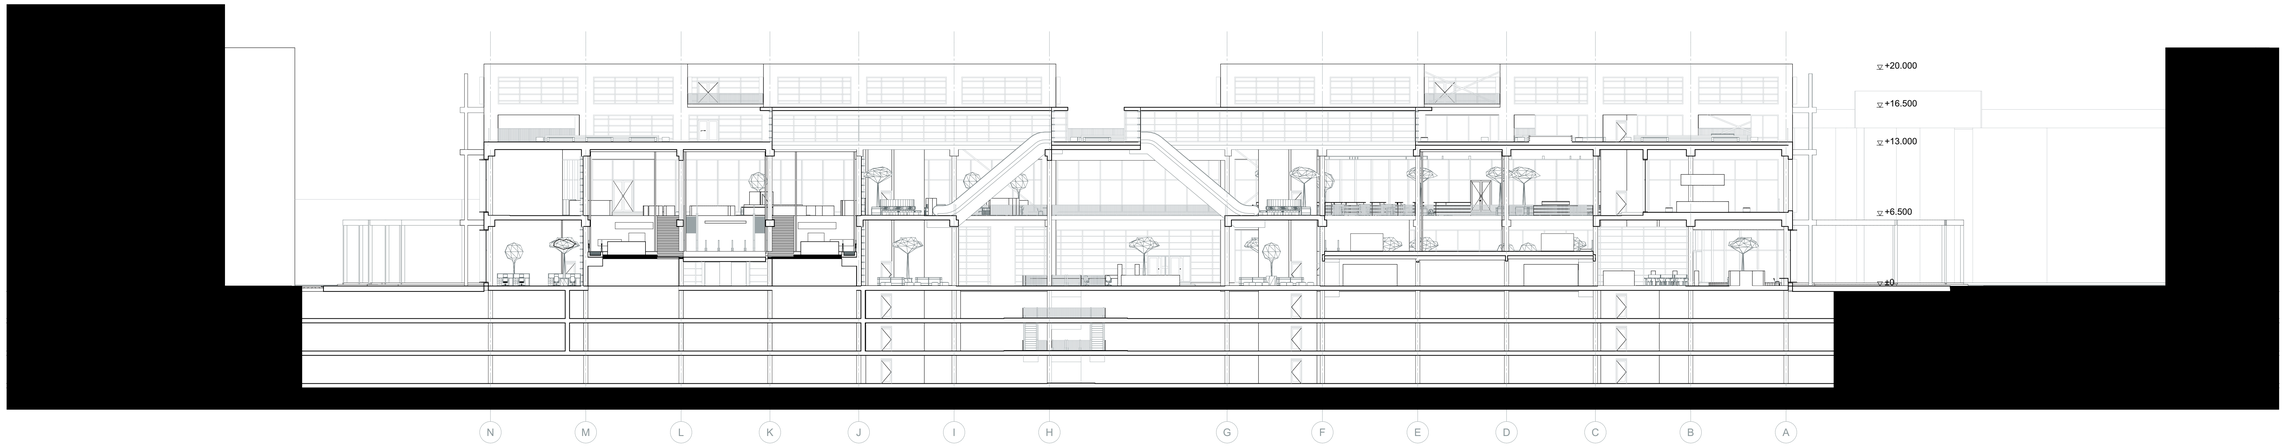

Section AA

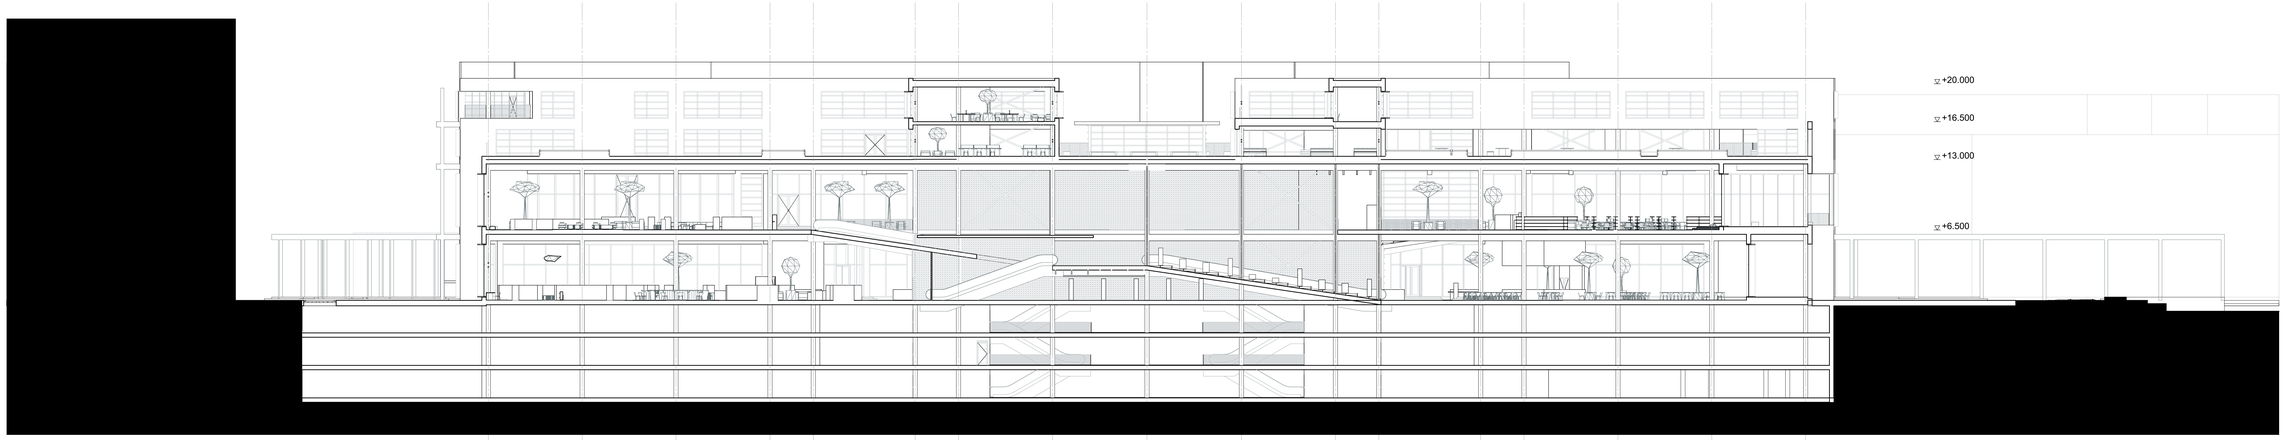

Section EE

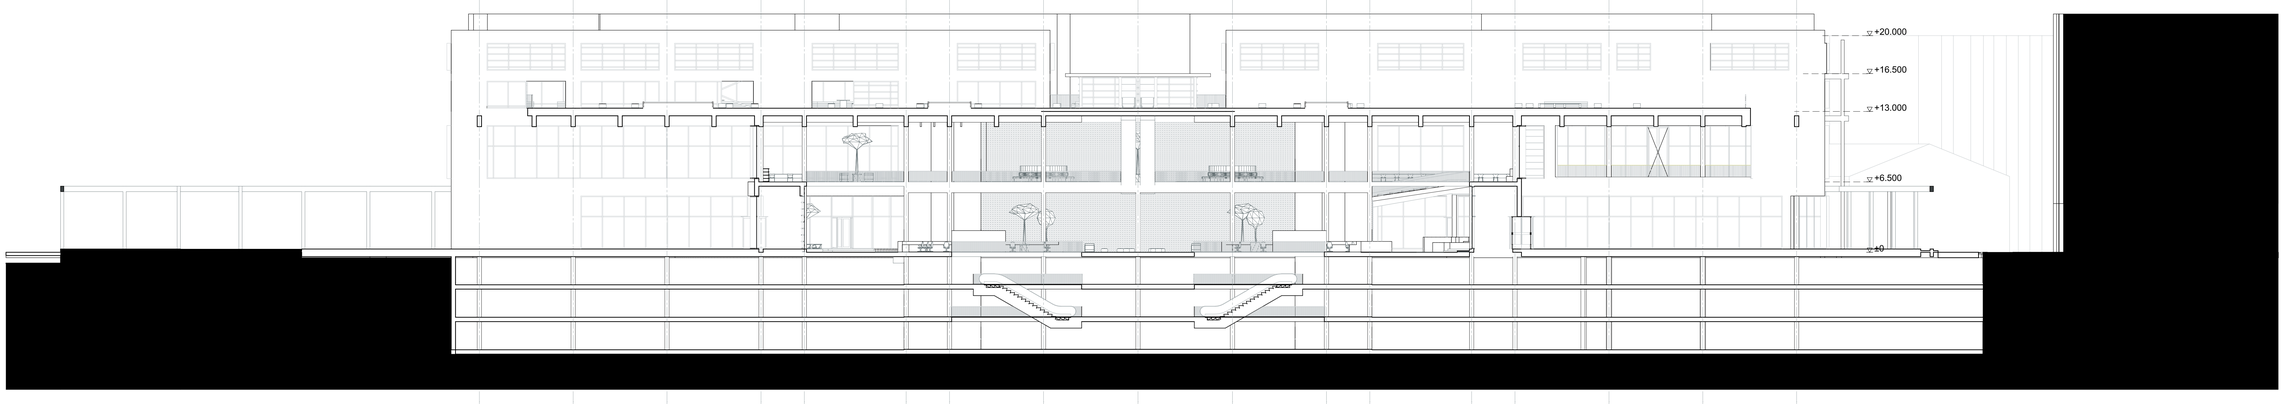

Section BB

Sections
AA' (cross)
EE' (longitudinal)
BB' (longitudinal)

Scale
1:200

0 5 10 20m

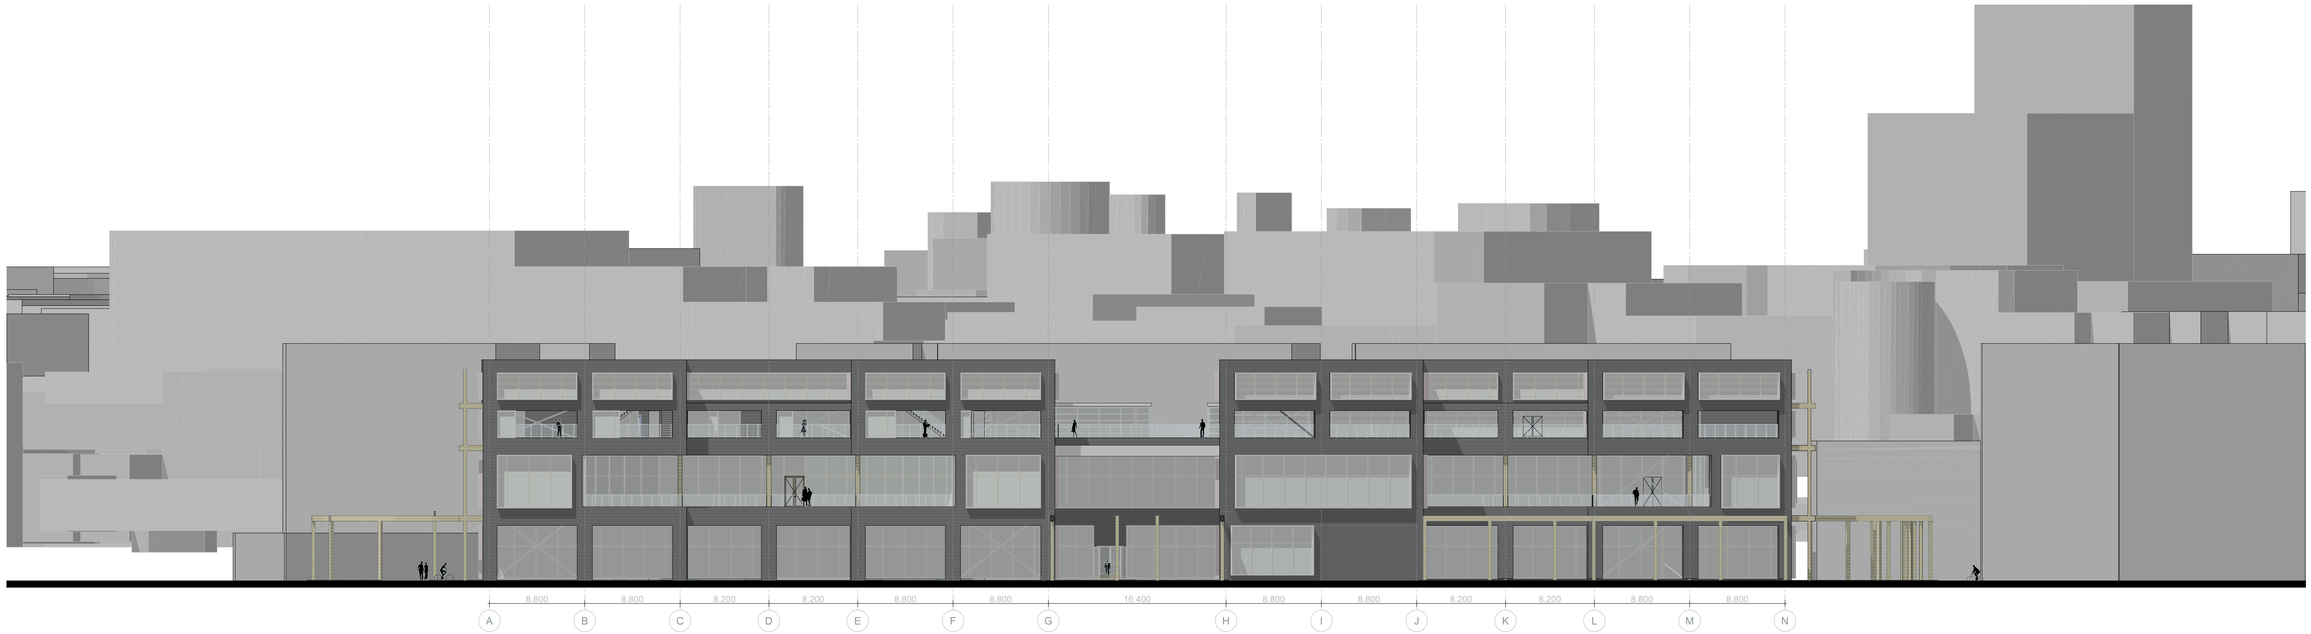

Elevations
North - East (front)
South - West (back)
North - West (left)
South - East (right)

Scale
1:200

0 5 10 20m

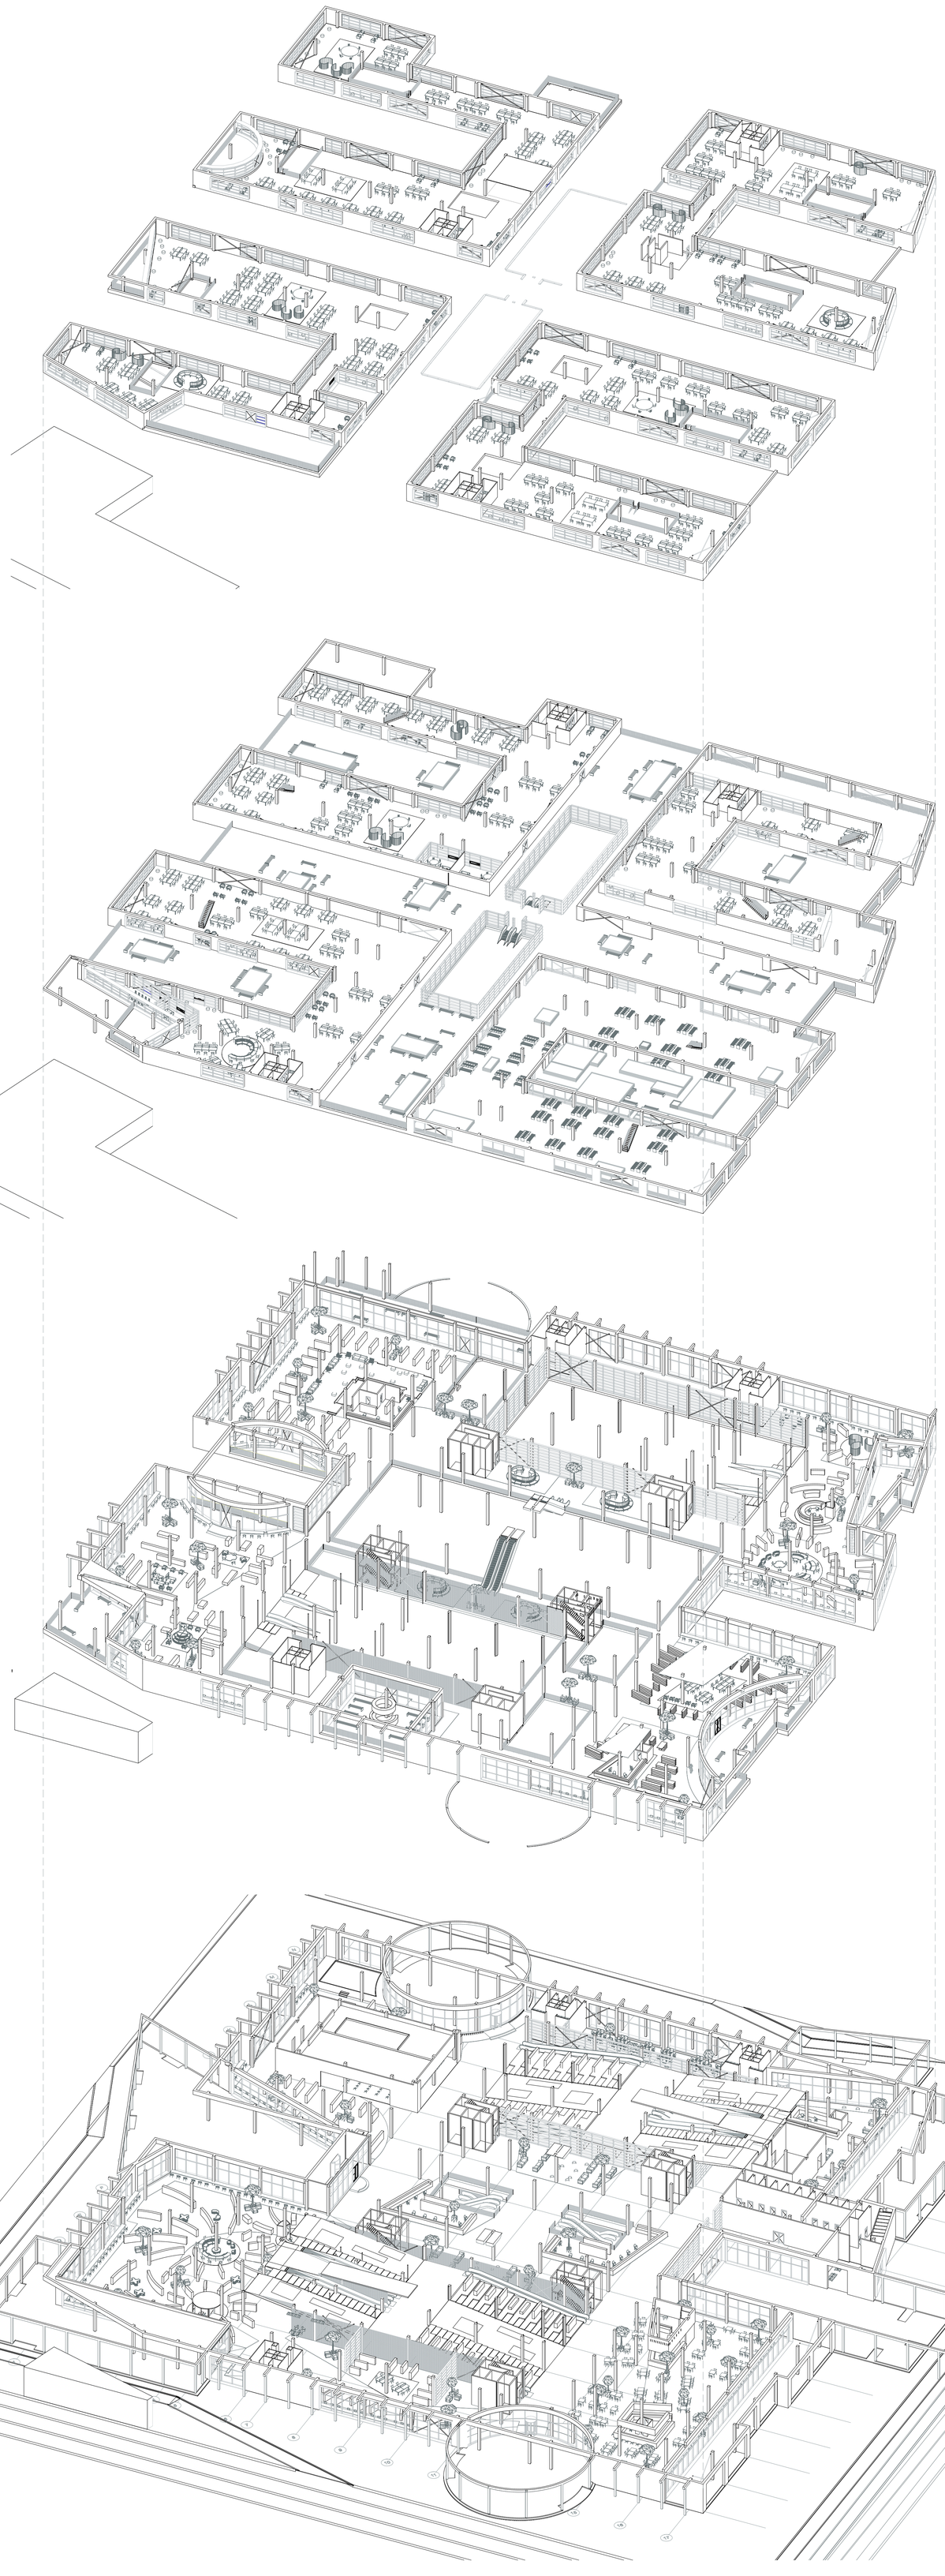

Isometric
exploded view

Scale
1:500