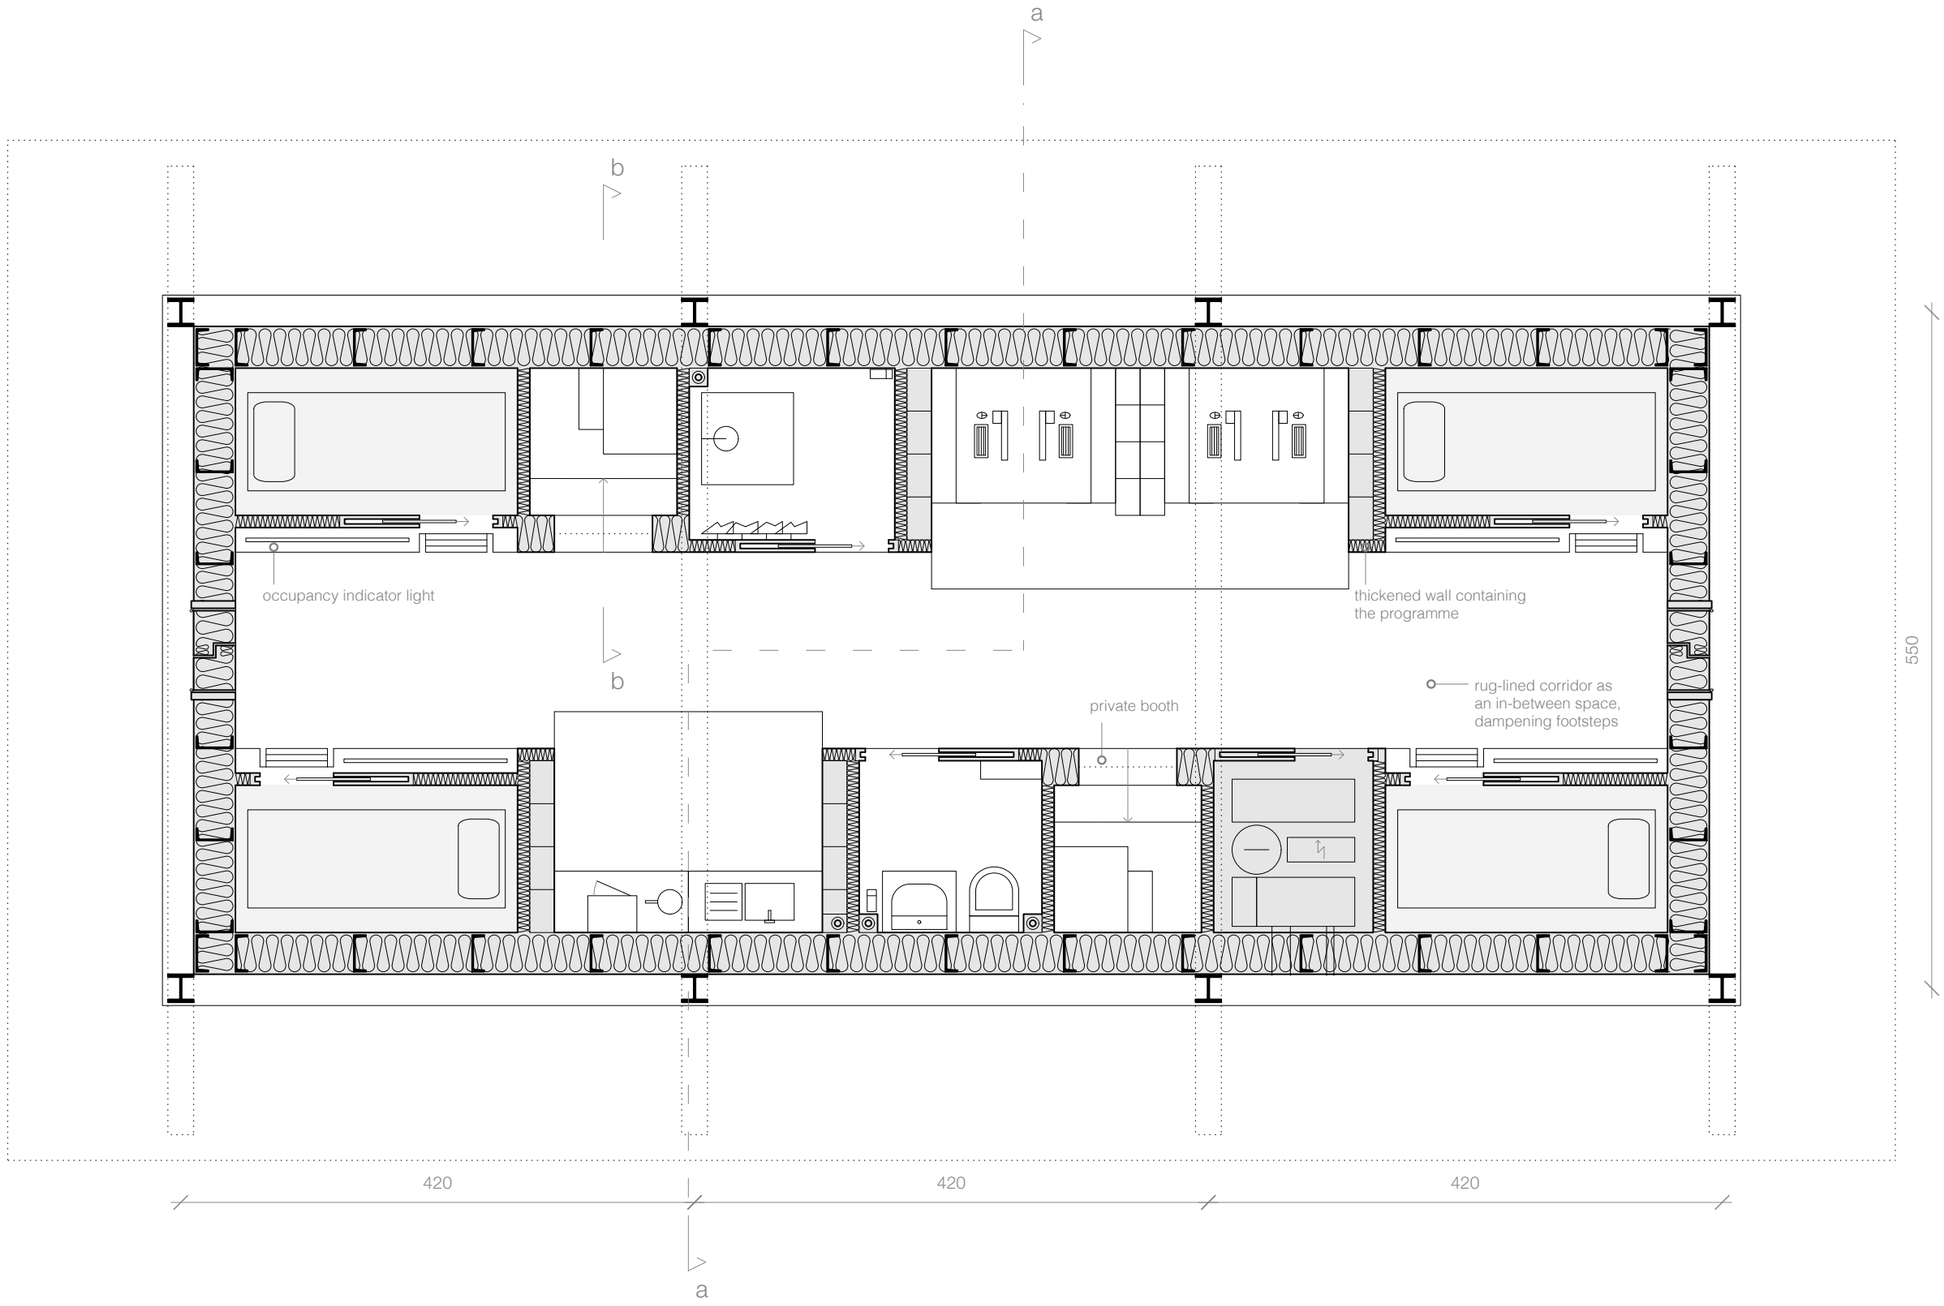

Inhabited Walls plan 1:50

0 2m

Inhabited Walls section aa 1:50

0 2m

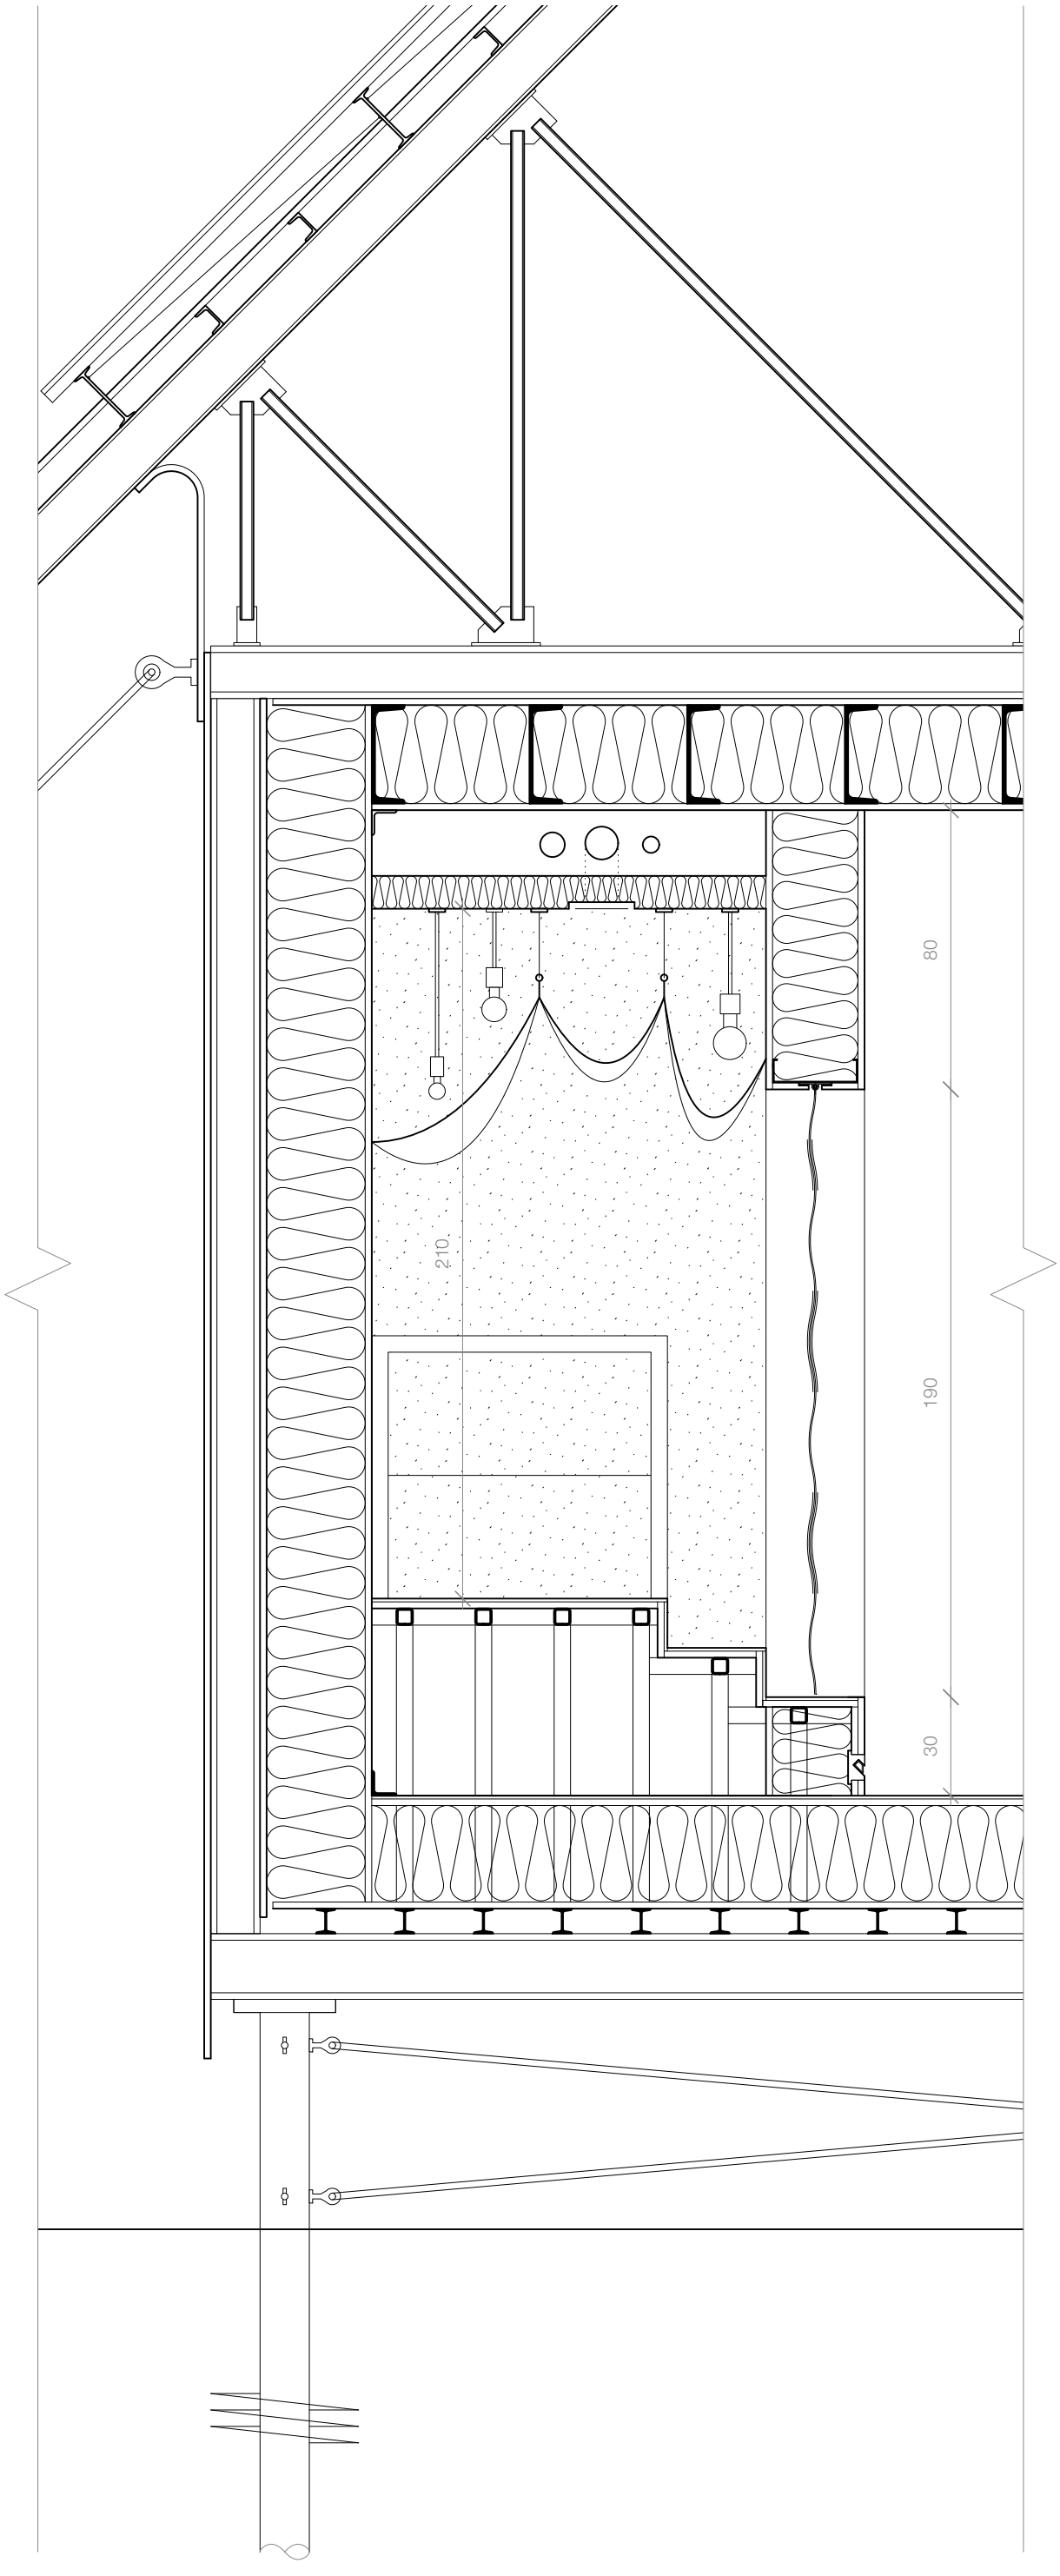

Inhabited Walls section bb 1:20

0 1m

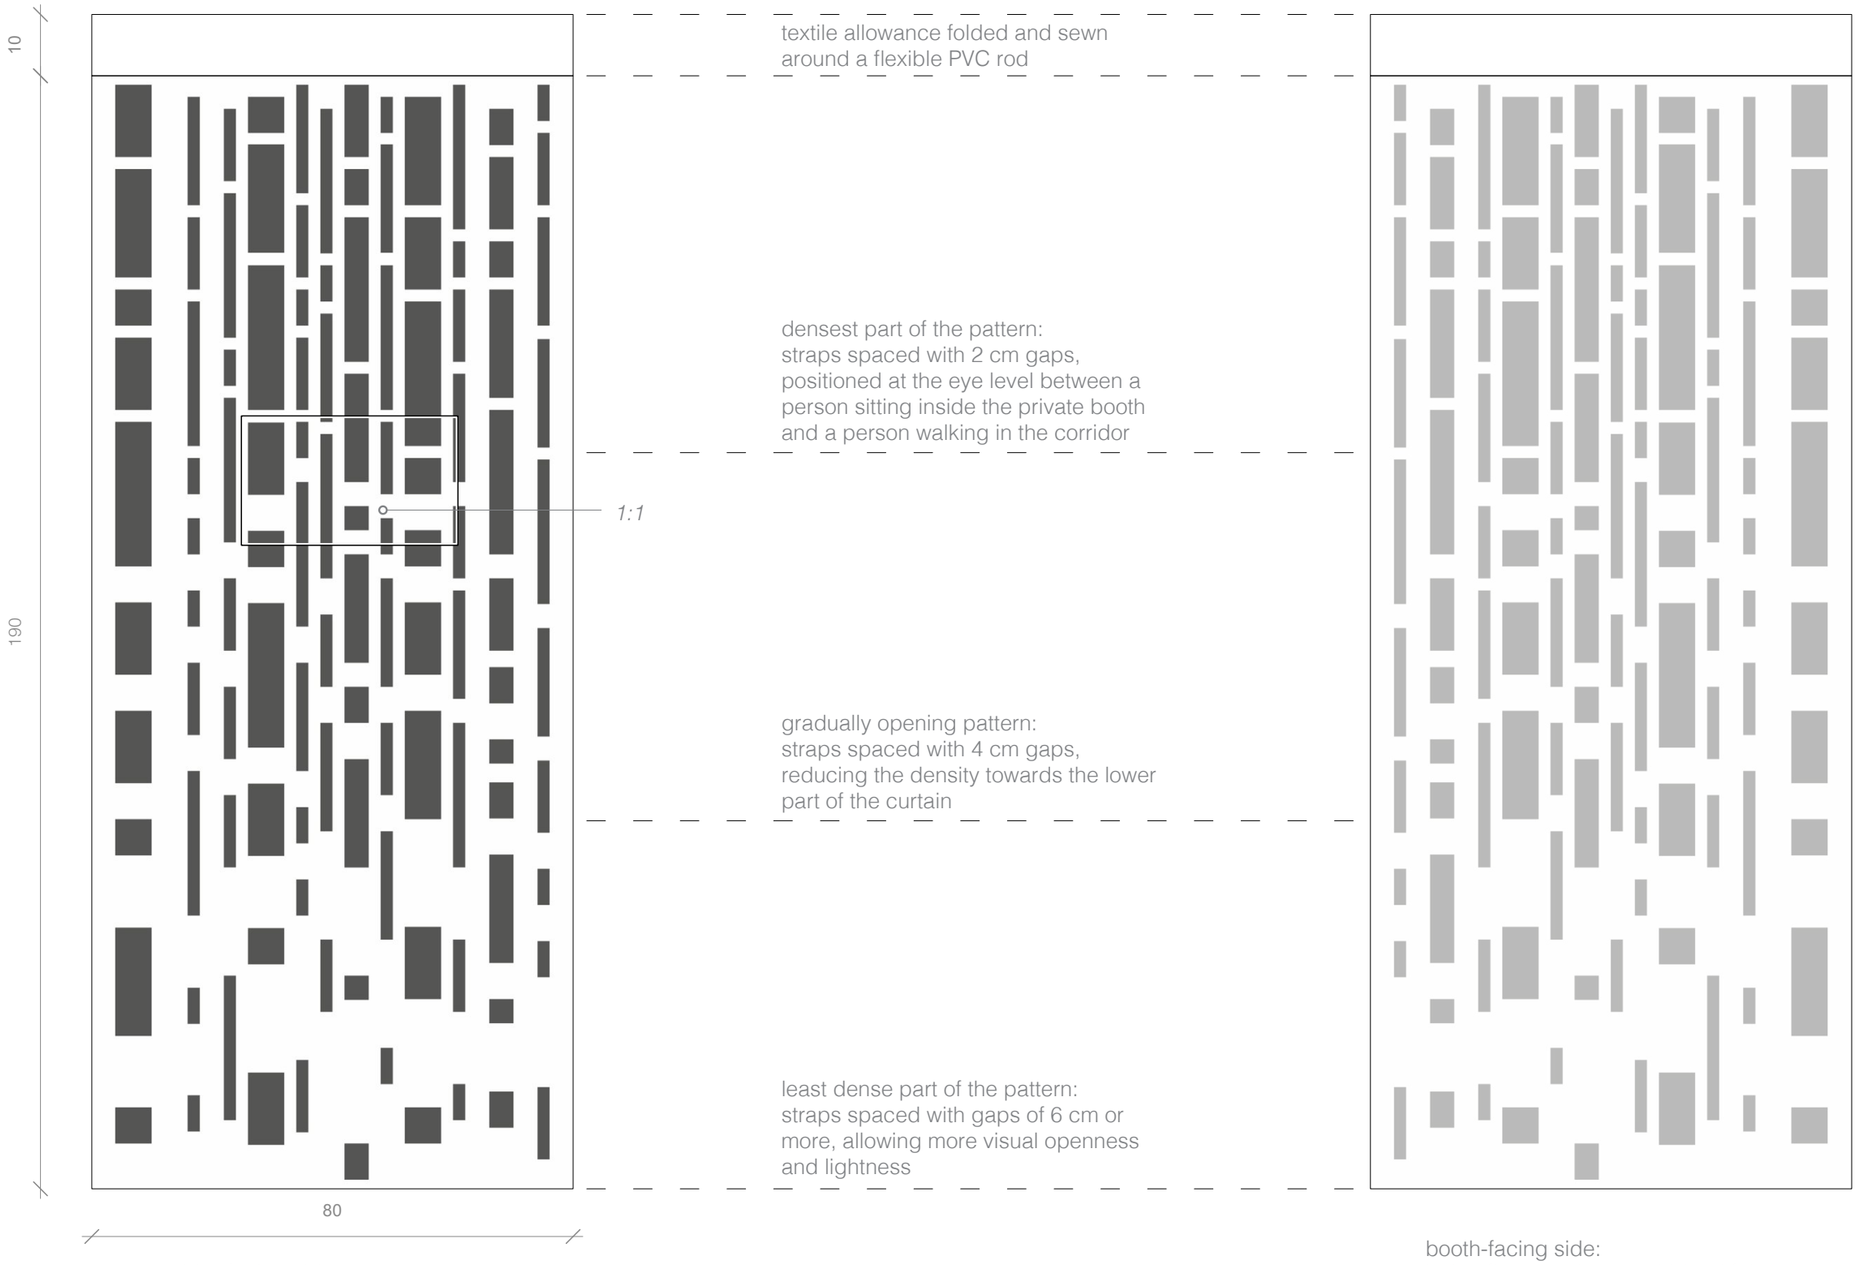

corridor-facing side:
dark gray fire-retardant wool-blend felt straps on beige voile CS, creating a higher-contrast surface and reducing the visibility of people inside the booth

booth-facing side:
beige fire-retardant wool-blend felt straps on beige voile CS, creating a lower-contrast surface and allowing people inside the booth to see the outside more clearly

Inhabited Walls detail 1:10 *privacy curtain pattern*

0 50cm

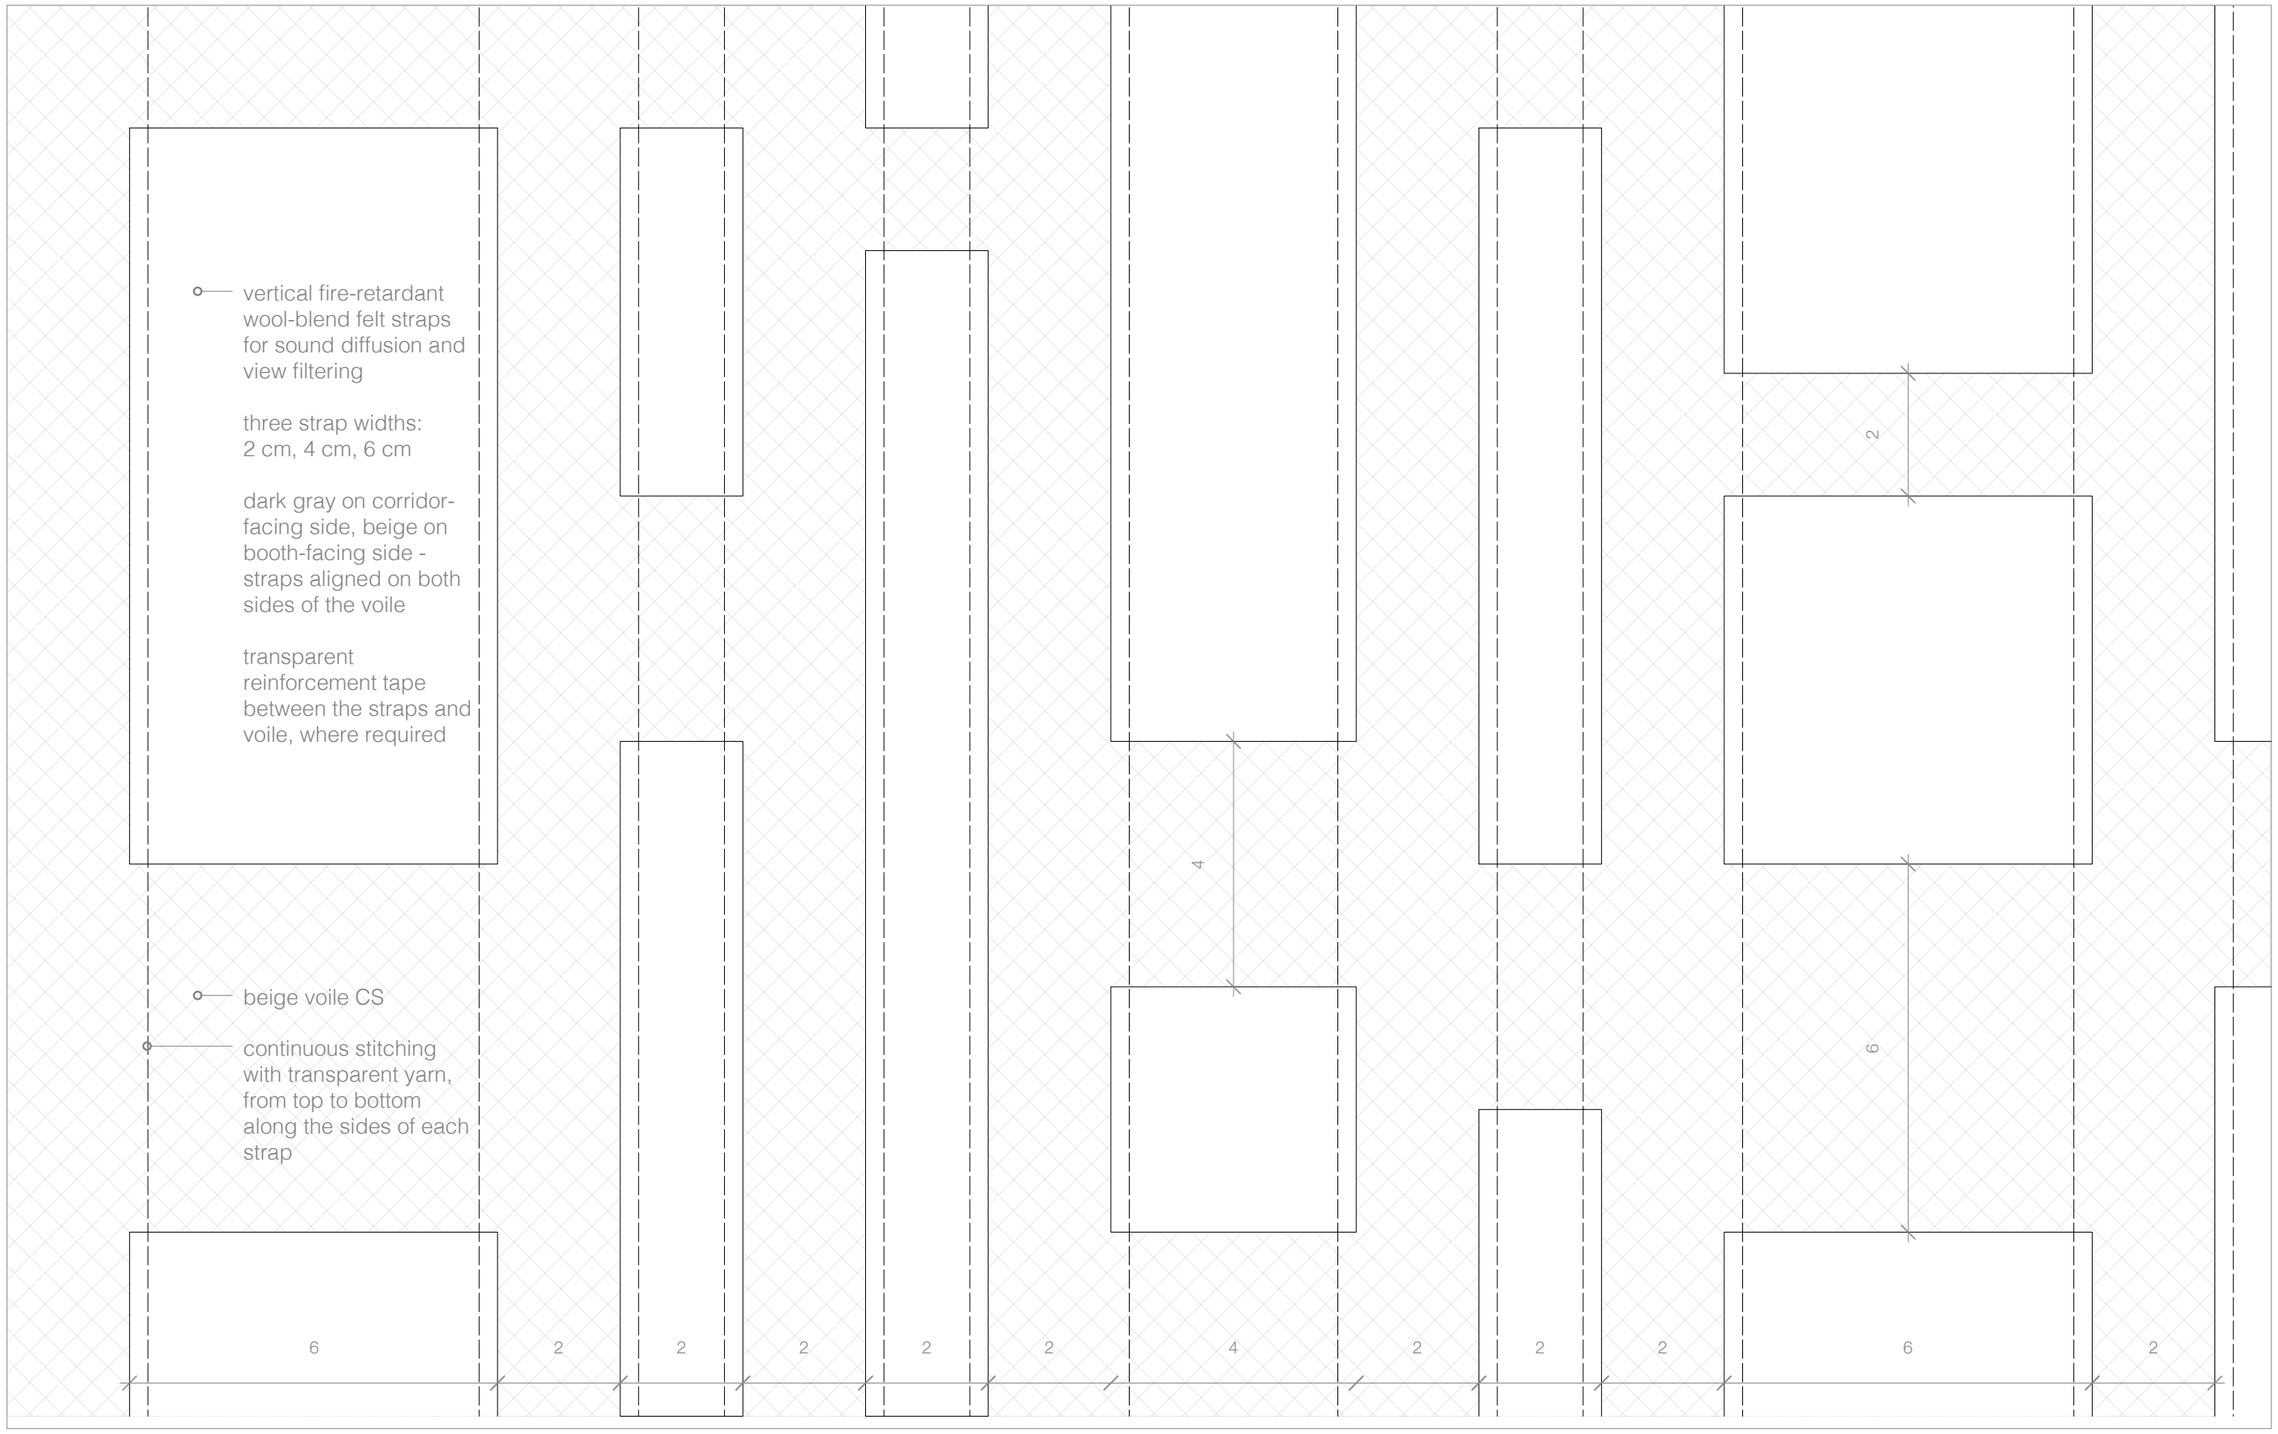

Inhabited Walls detail 1:1 *privacy curtain pattern close-up*

0 5cm

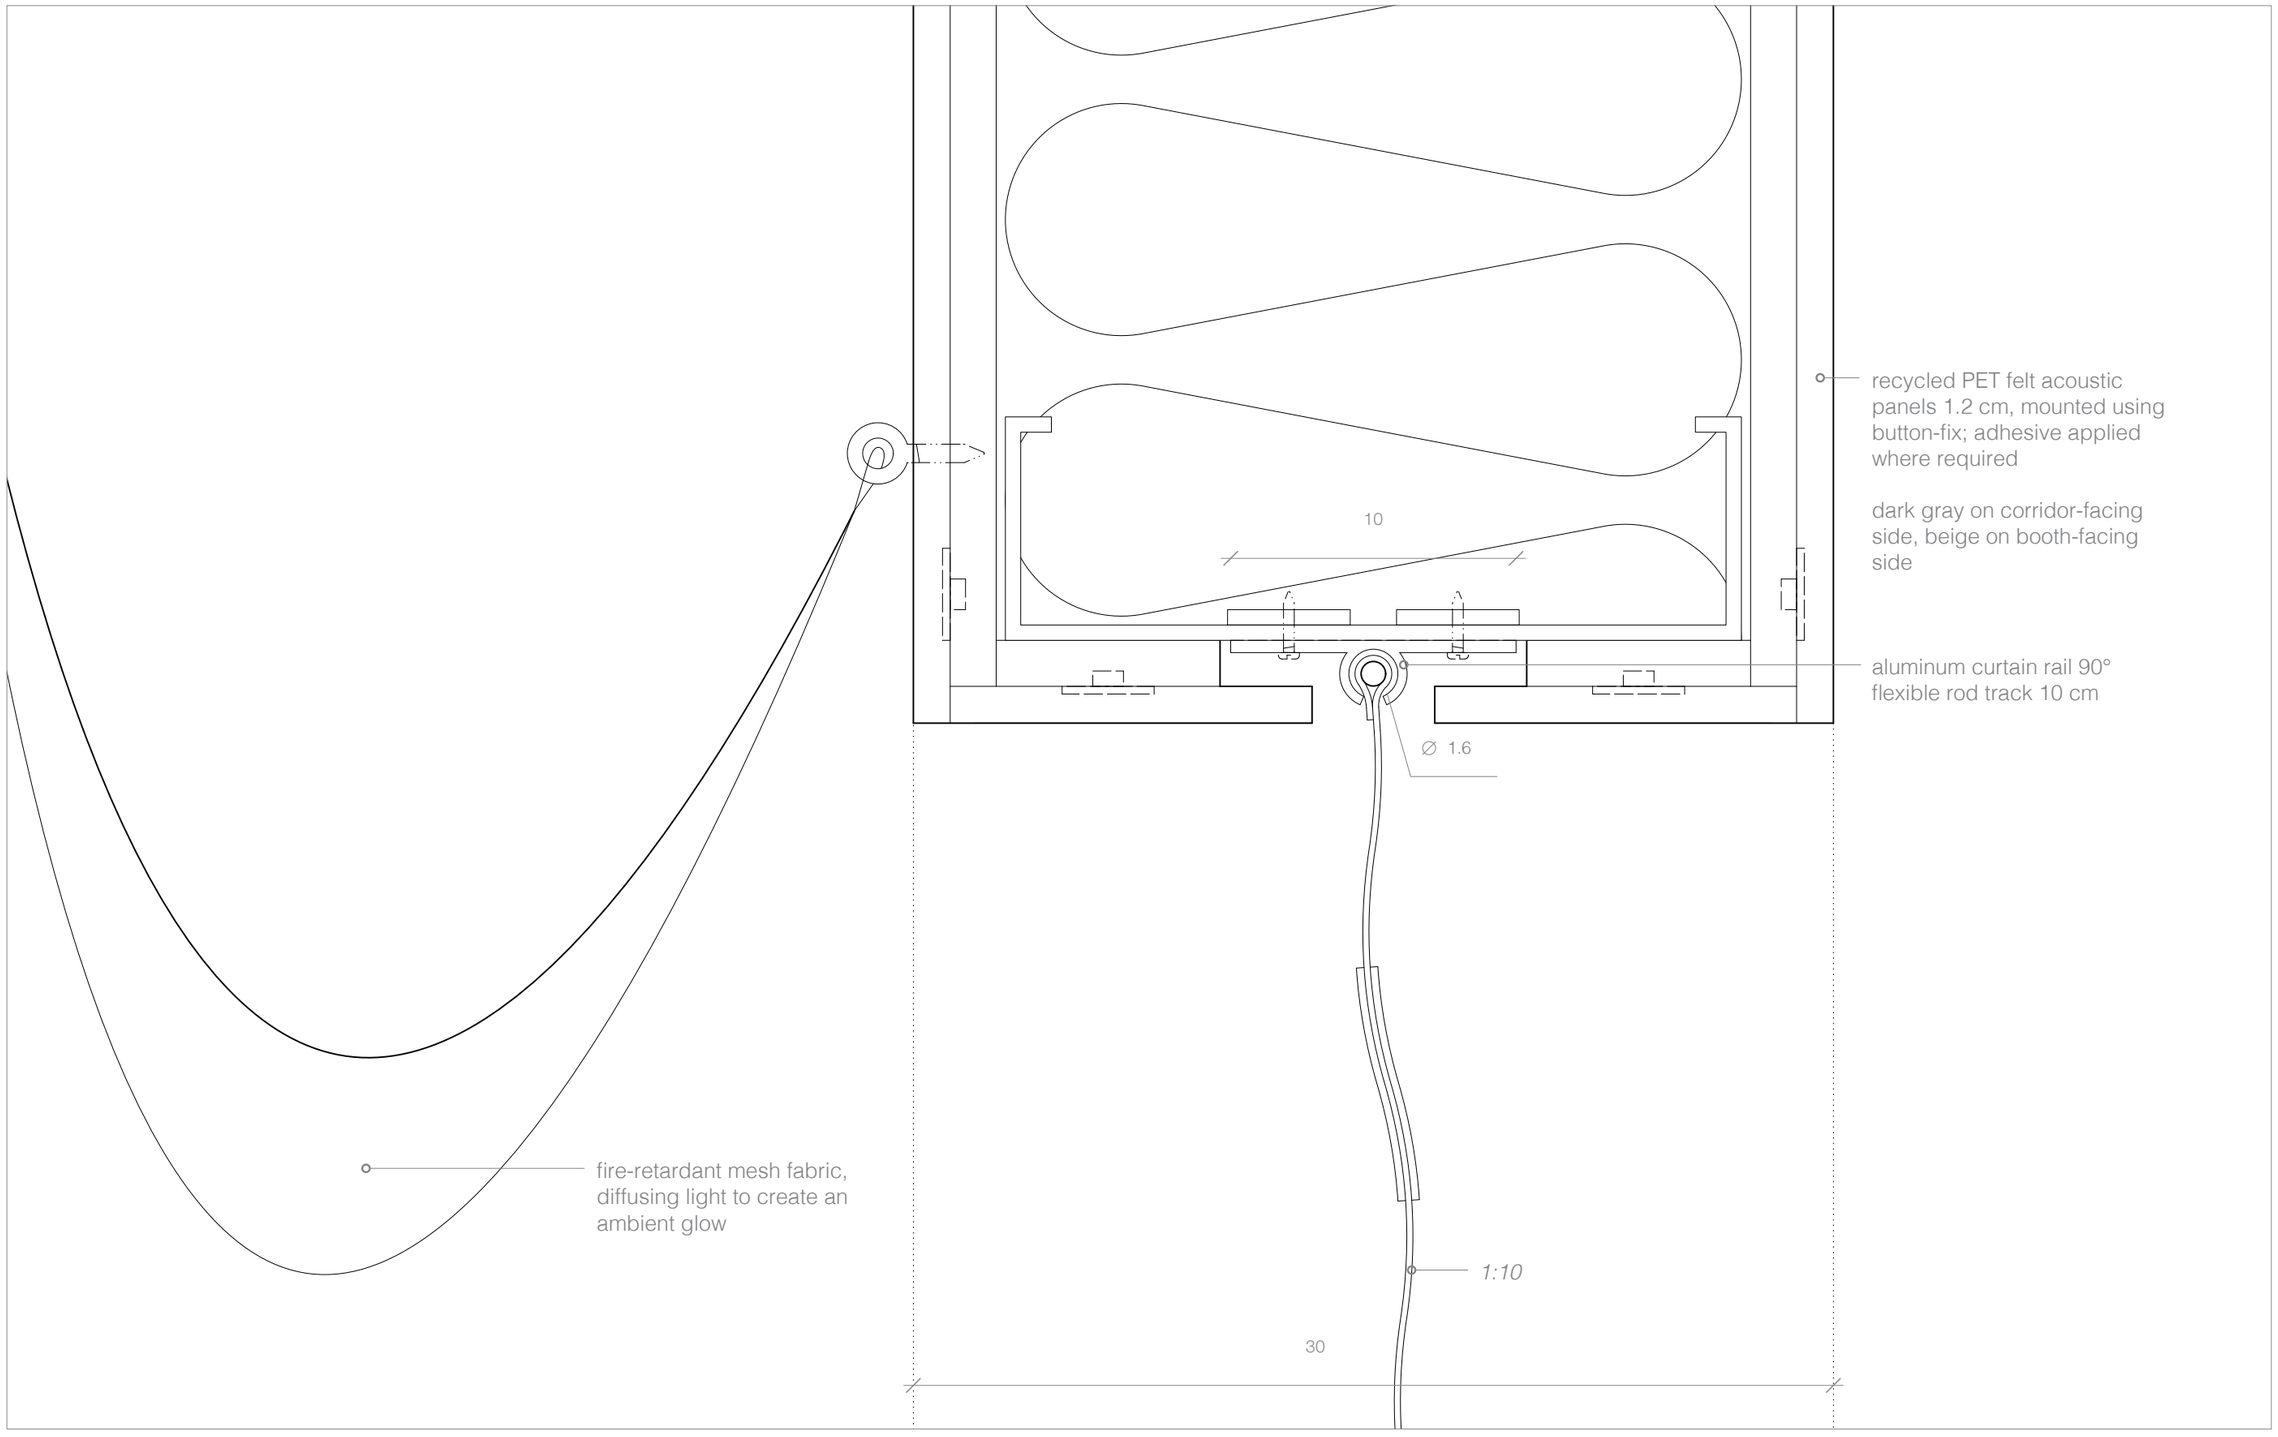

Inhabited Walls detail 1:2 *privacy curtain rail*

0 10cm

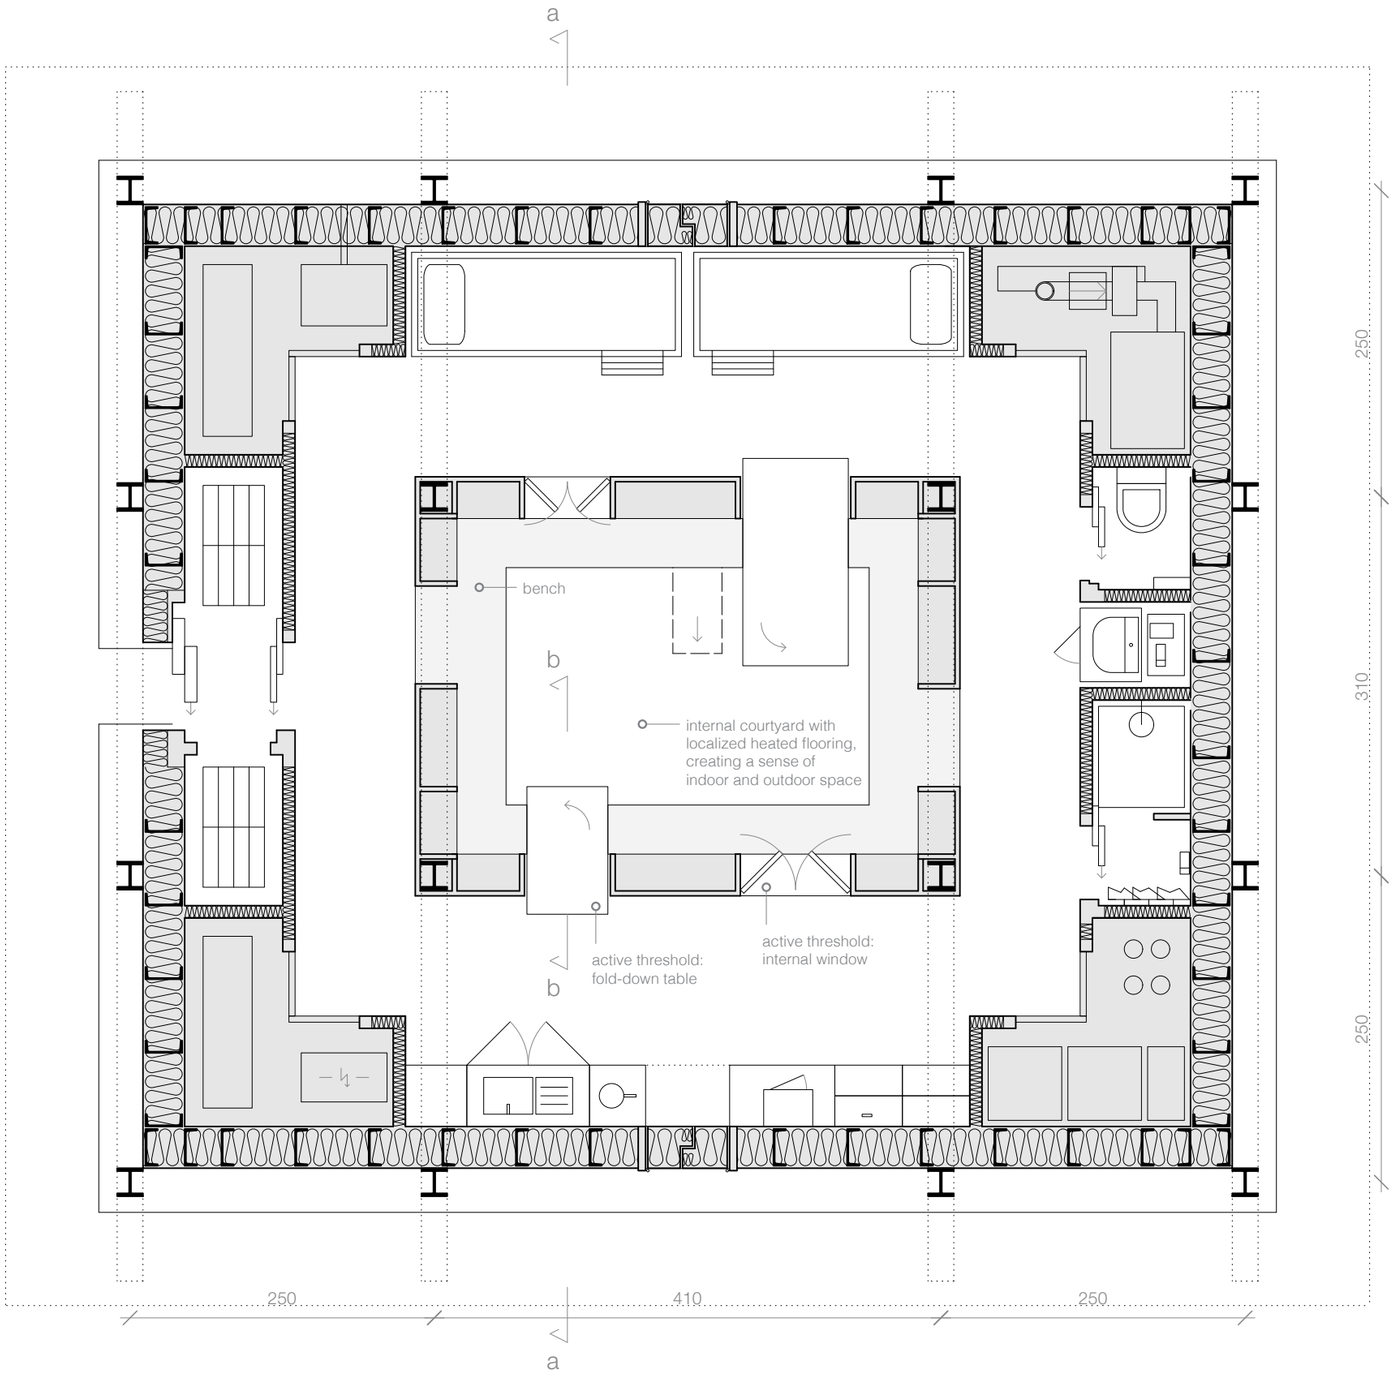

Courtyard Living plan 1:50

0 2m

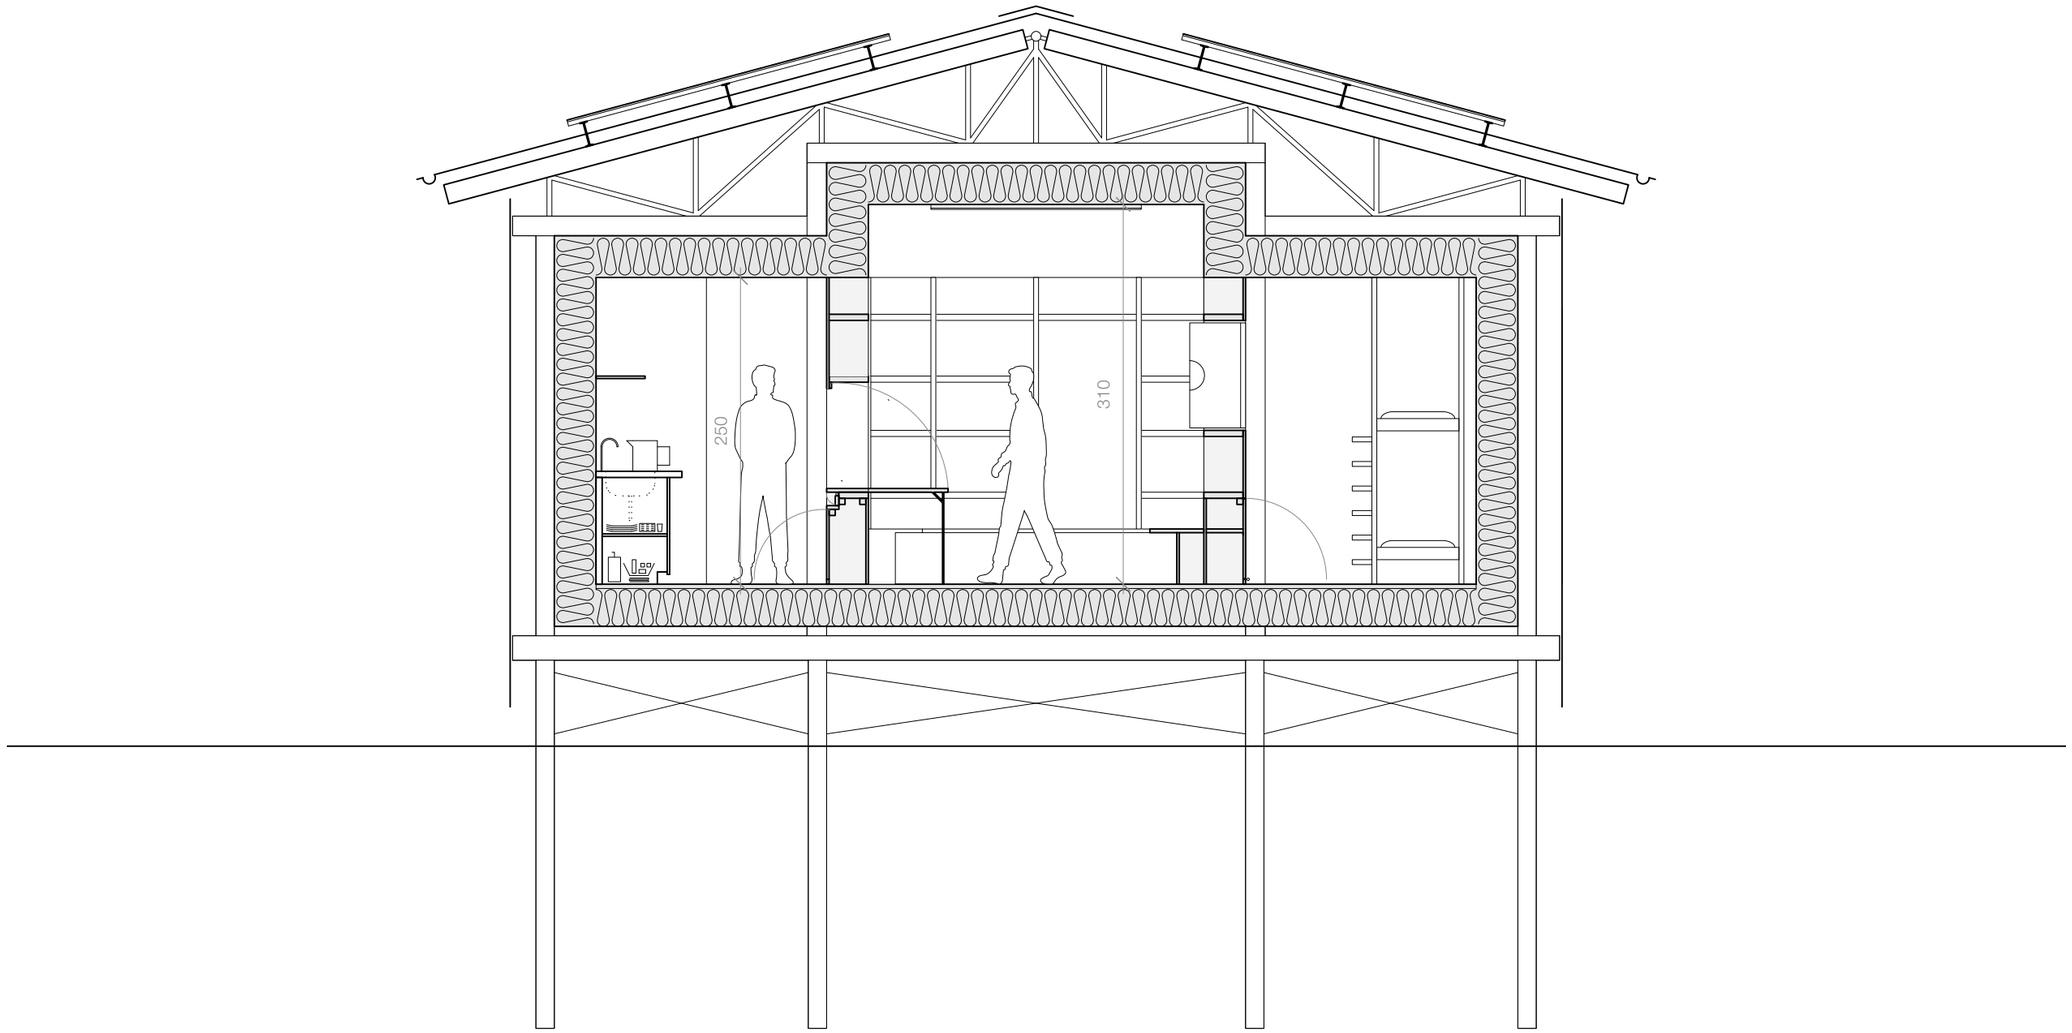

Courtyard Living section aa 1:50

0 2m

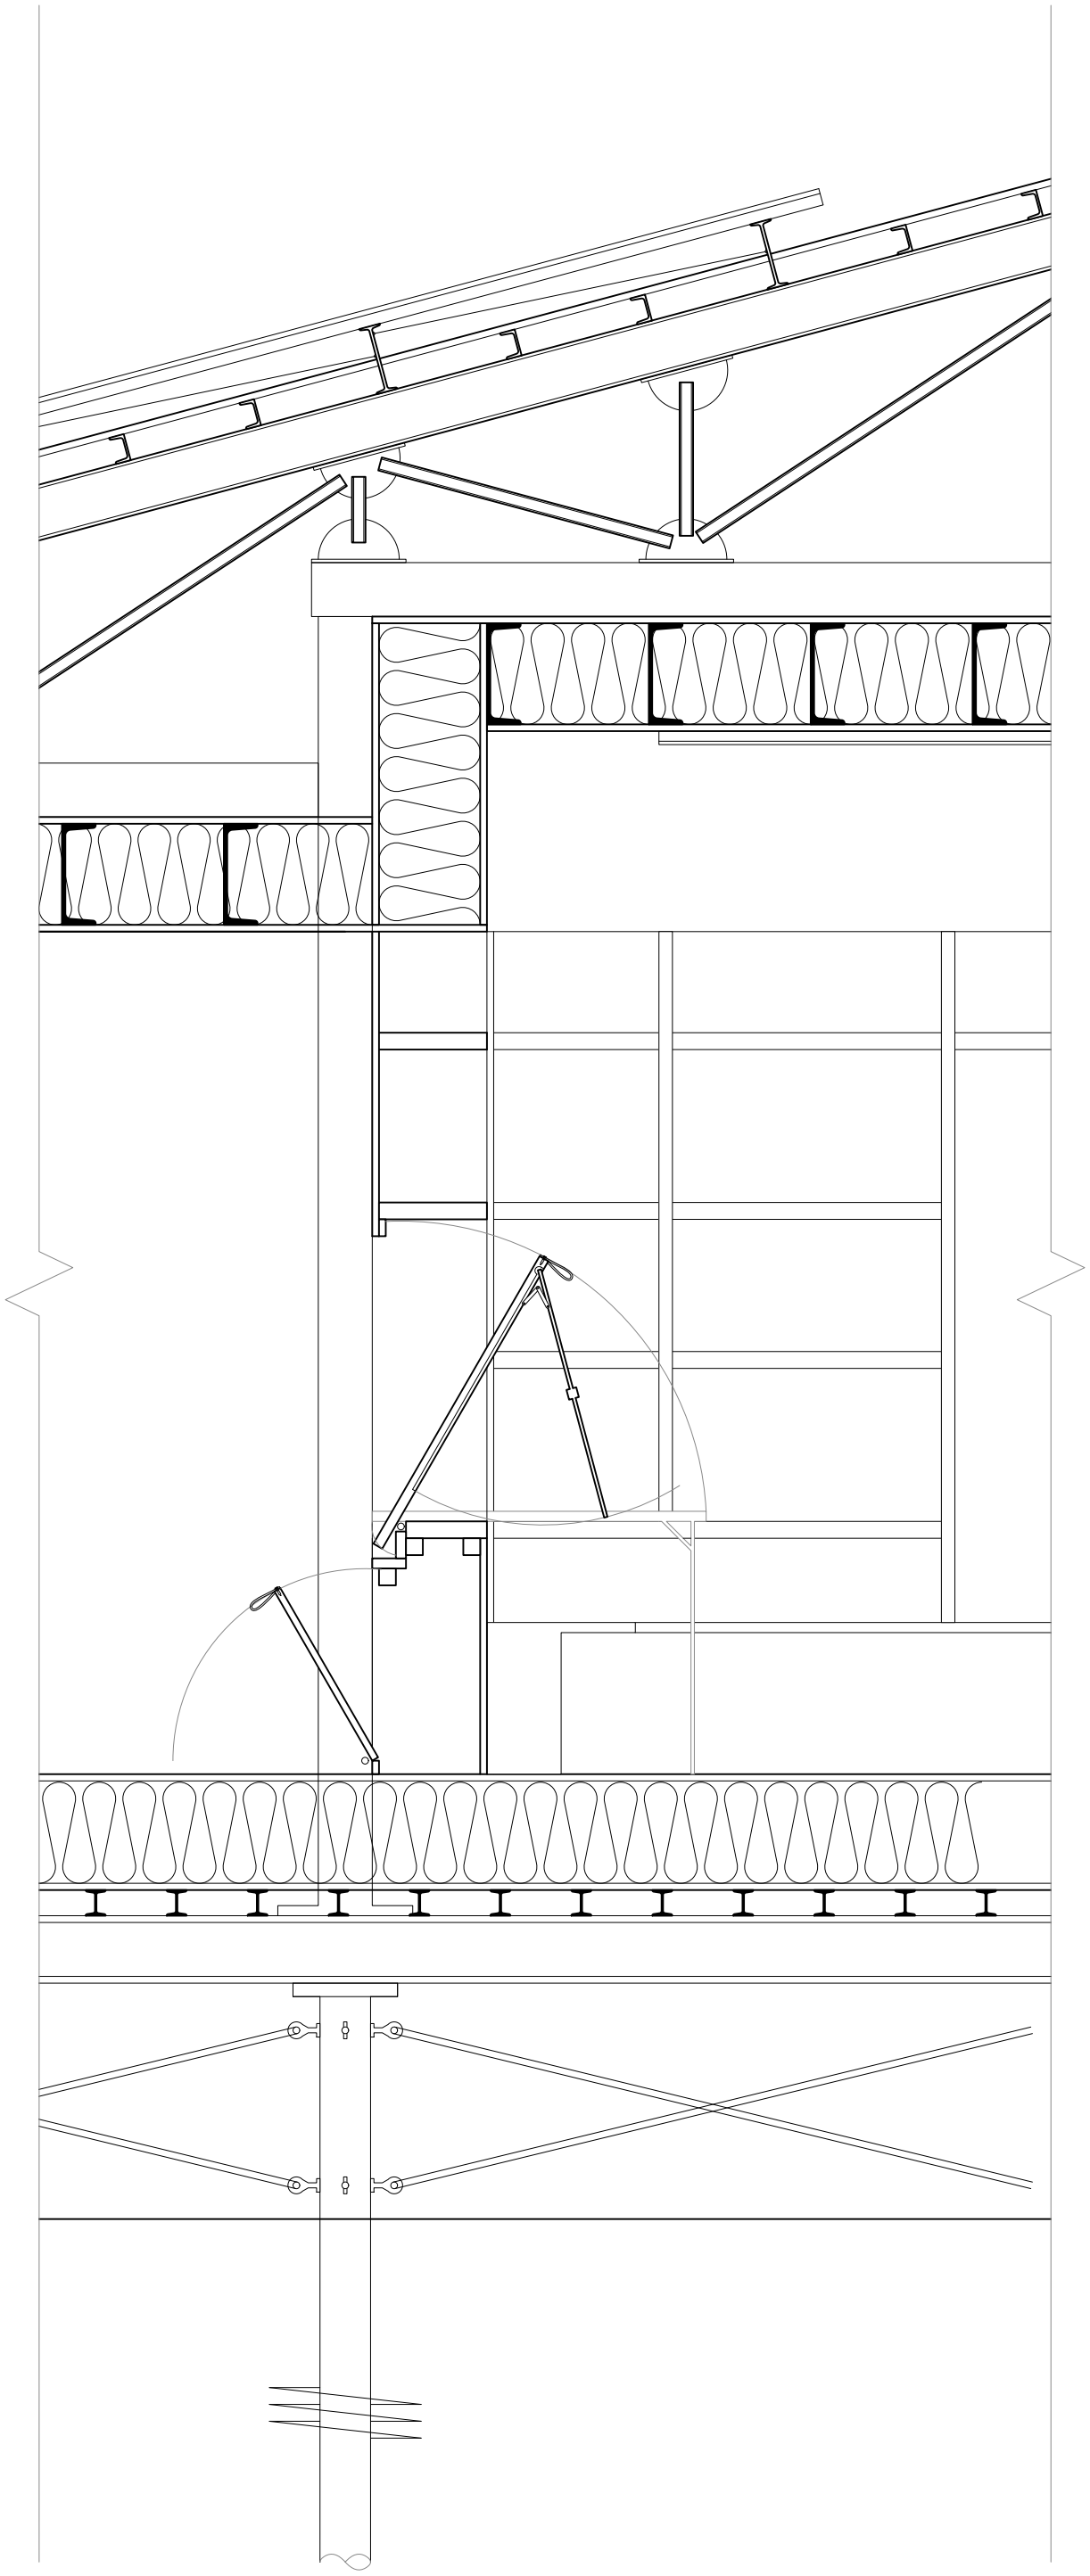

Courtyard Living section bb 1:20

0 1m

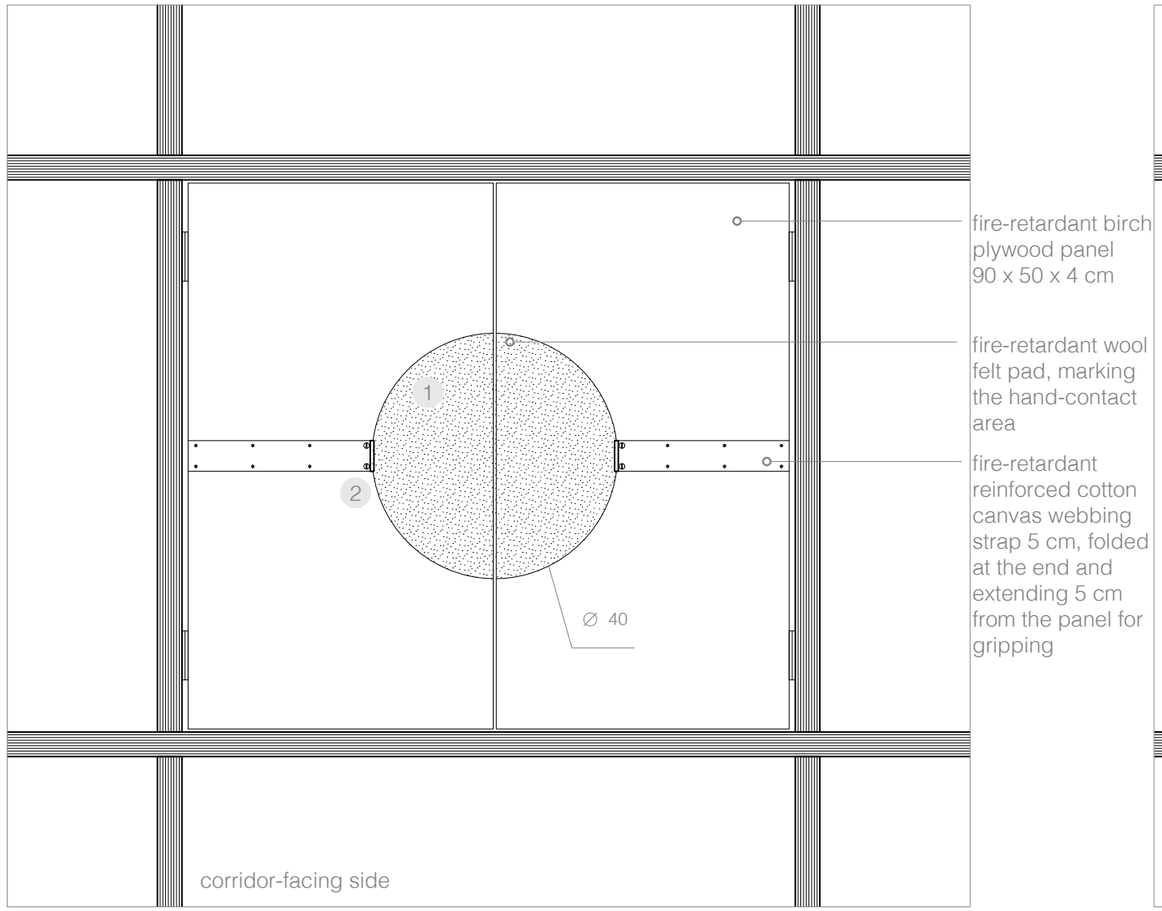

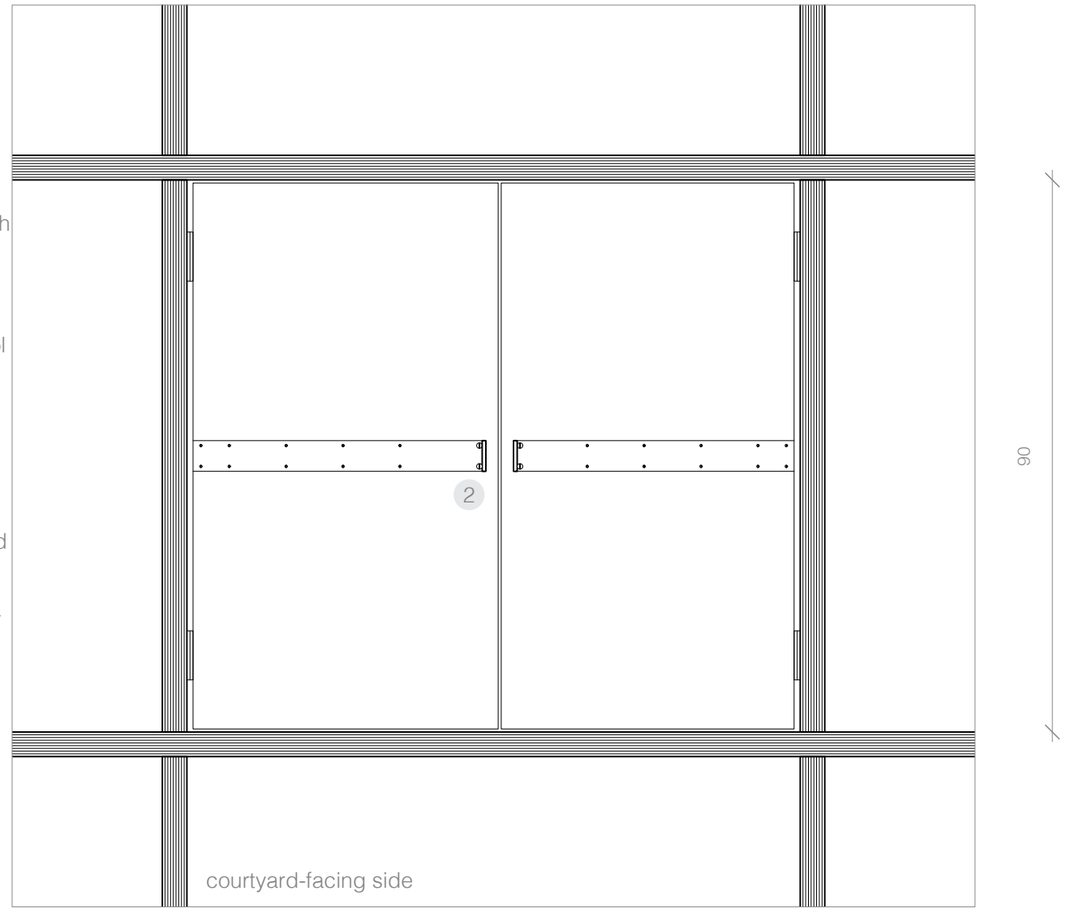

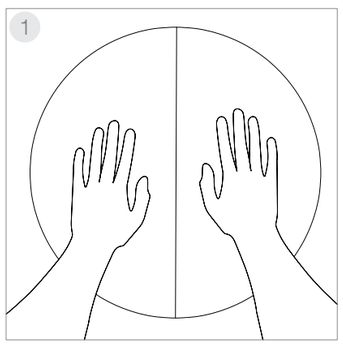

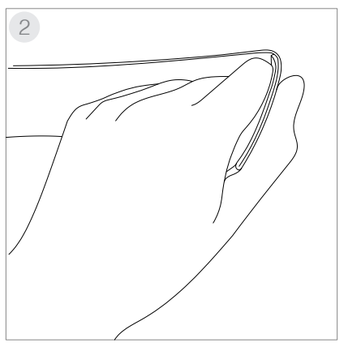

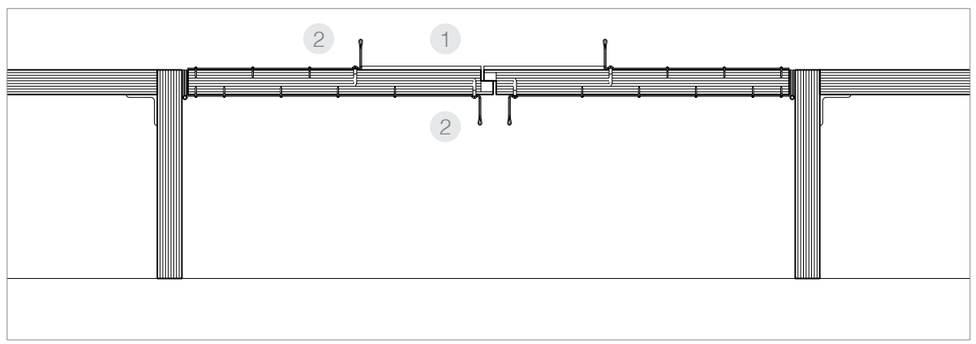

100

Courtyard Living detail 1:10 *internal window*

0 50cm

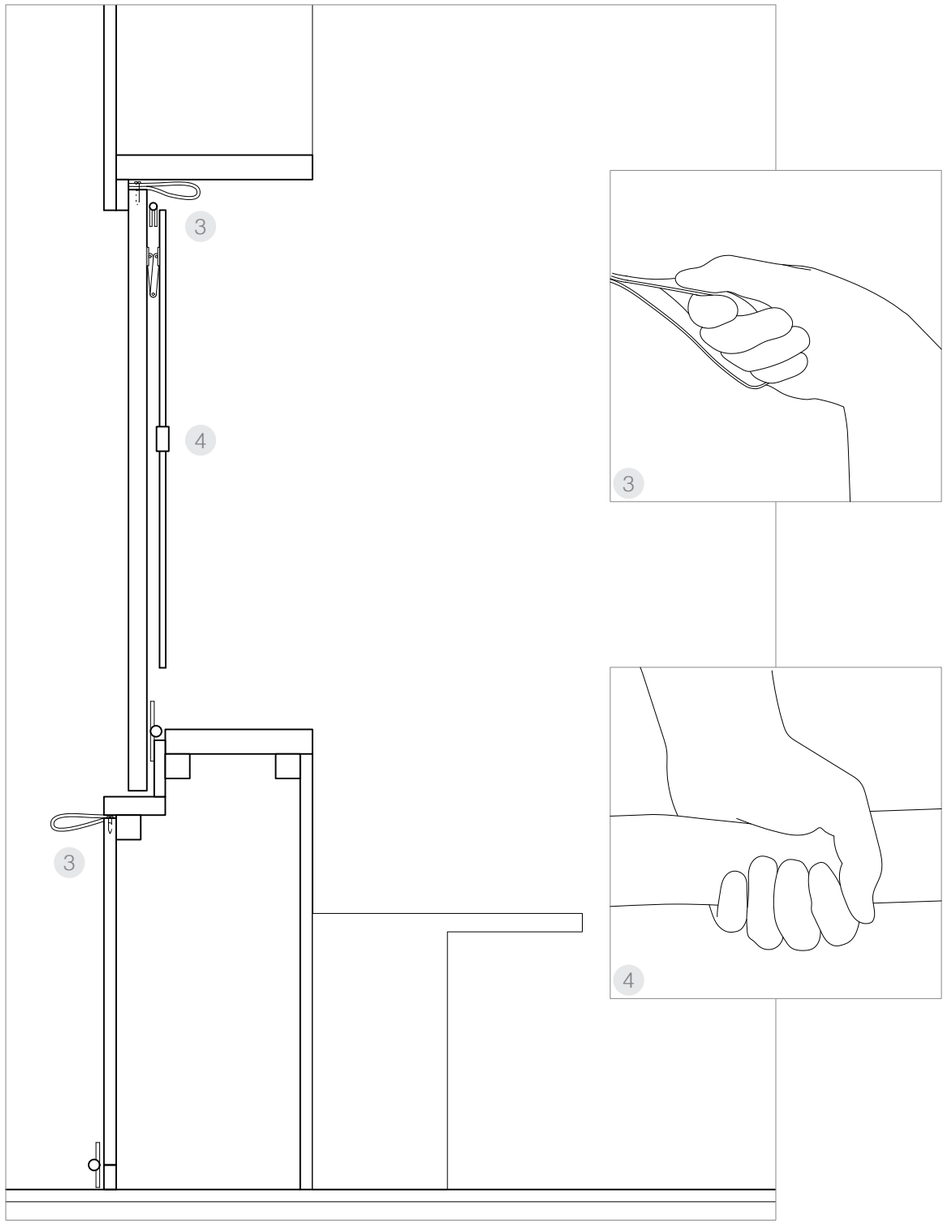

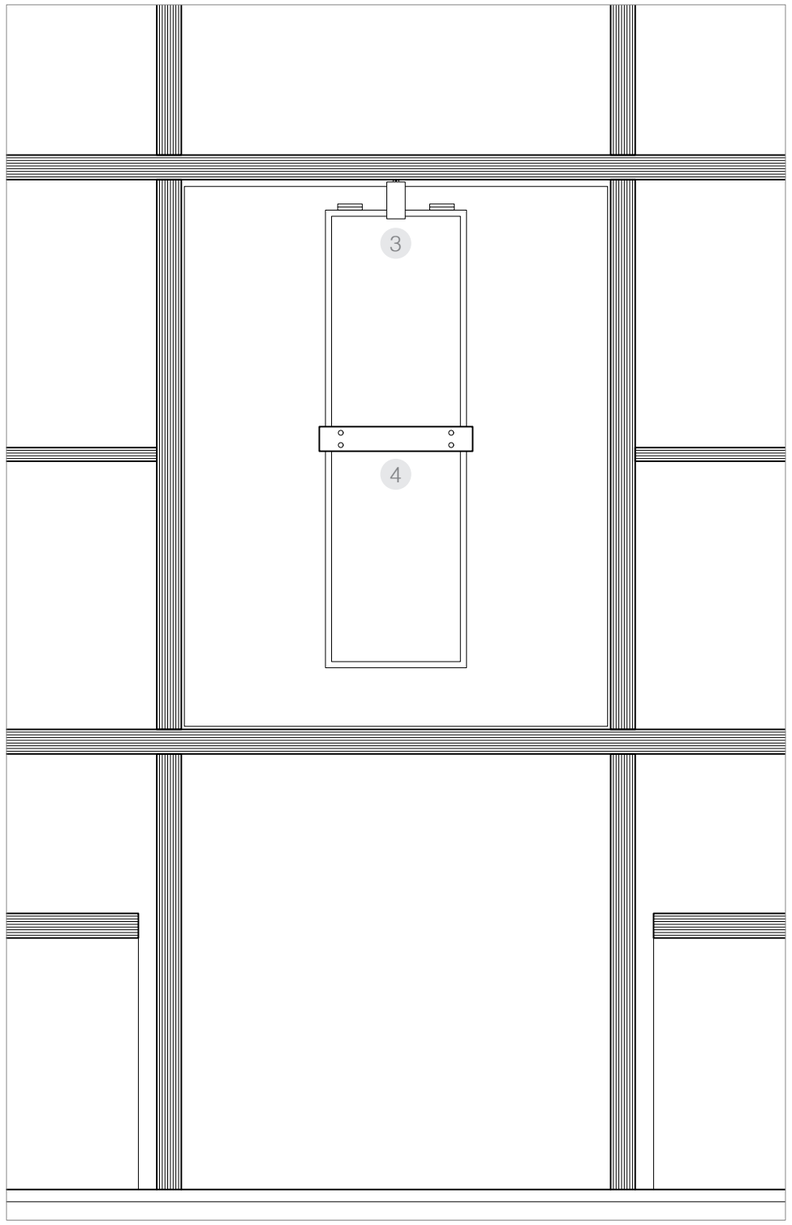

Courtyard Living detail 1:10 *table - closed position*

0 **50cm**

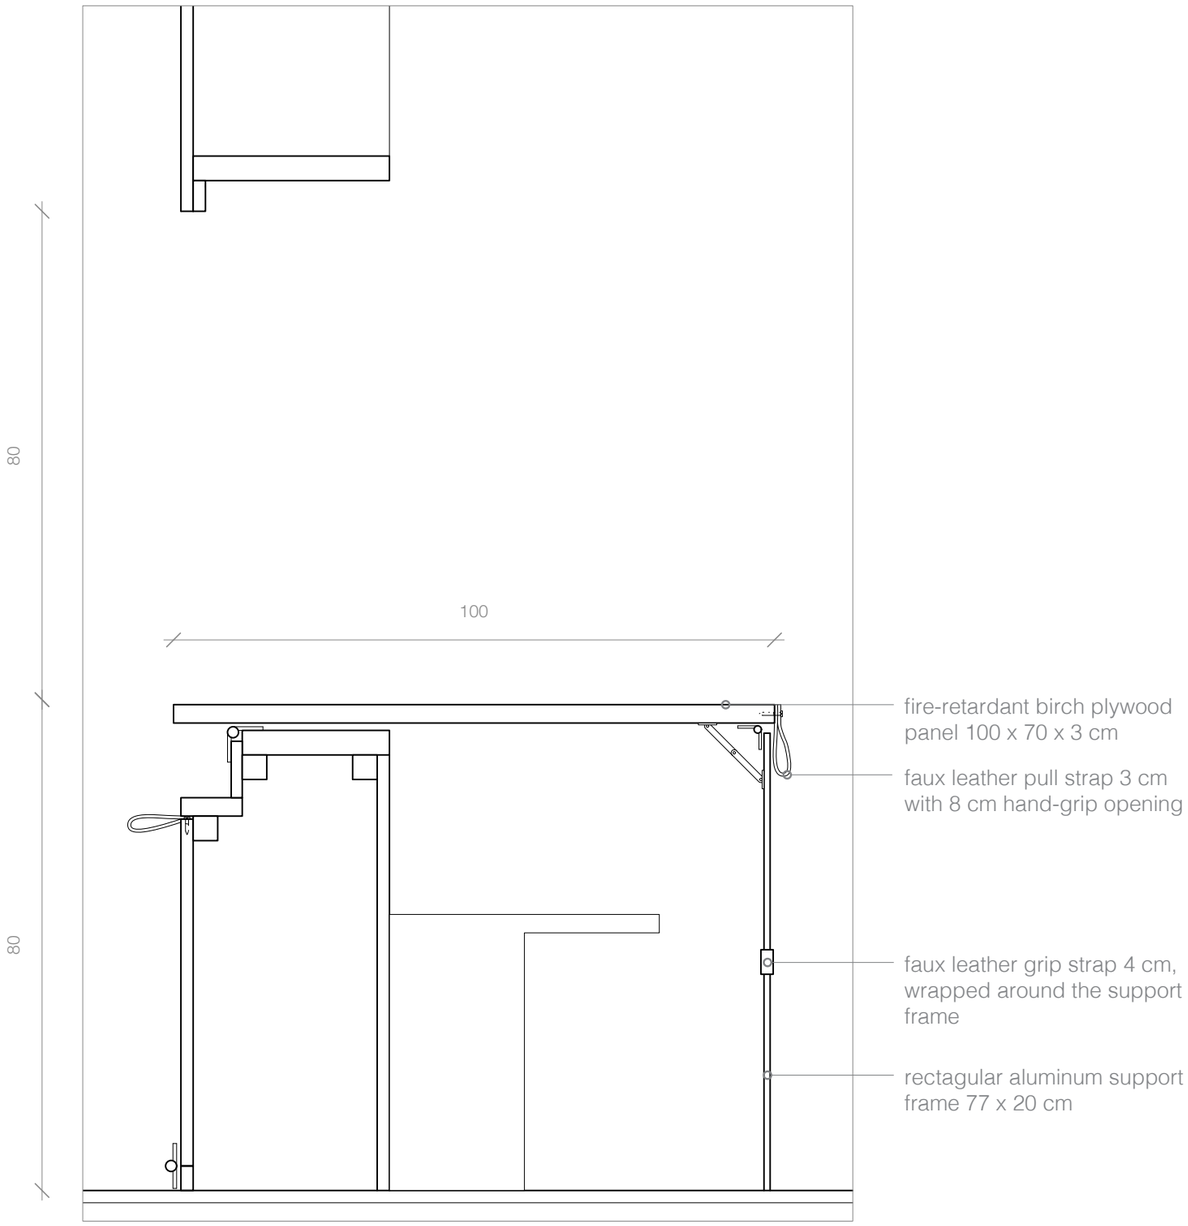

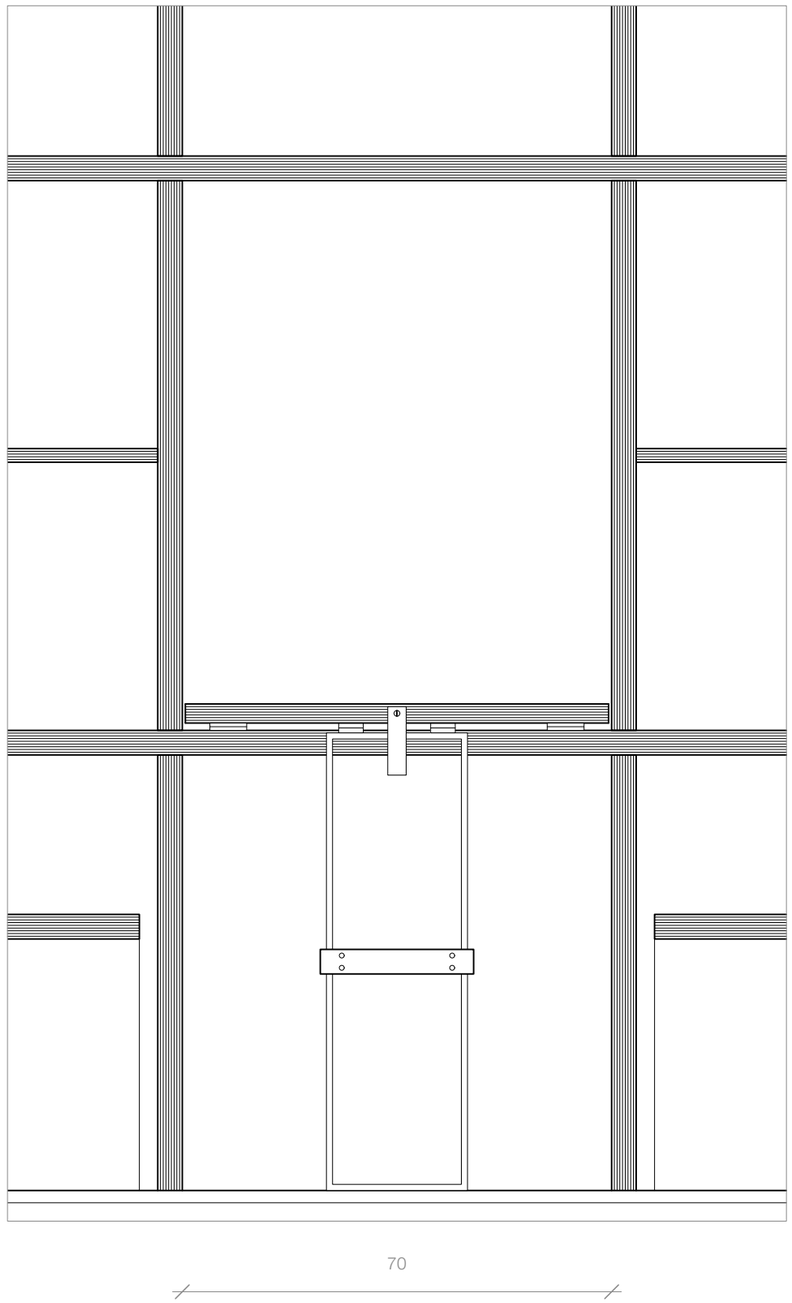

Courtyard Living detail 1:10 *table - open position*

0 **50cm**

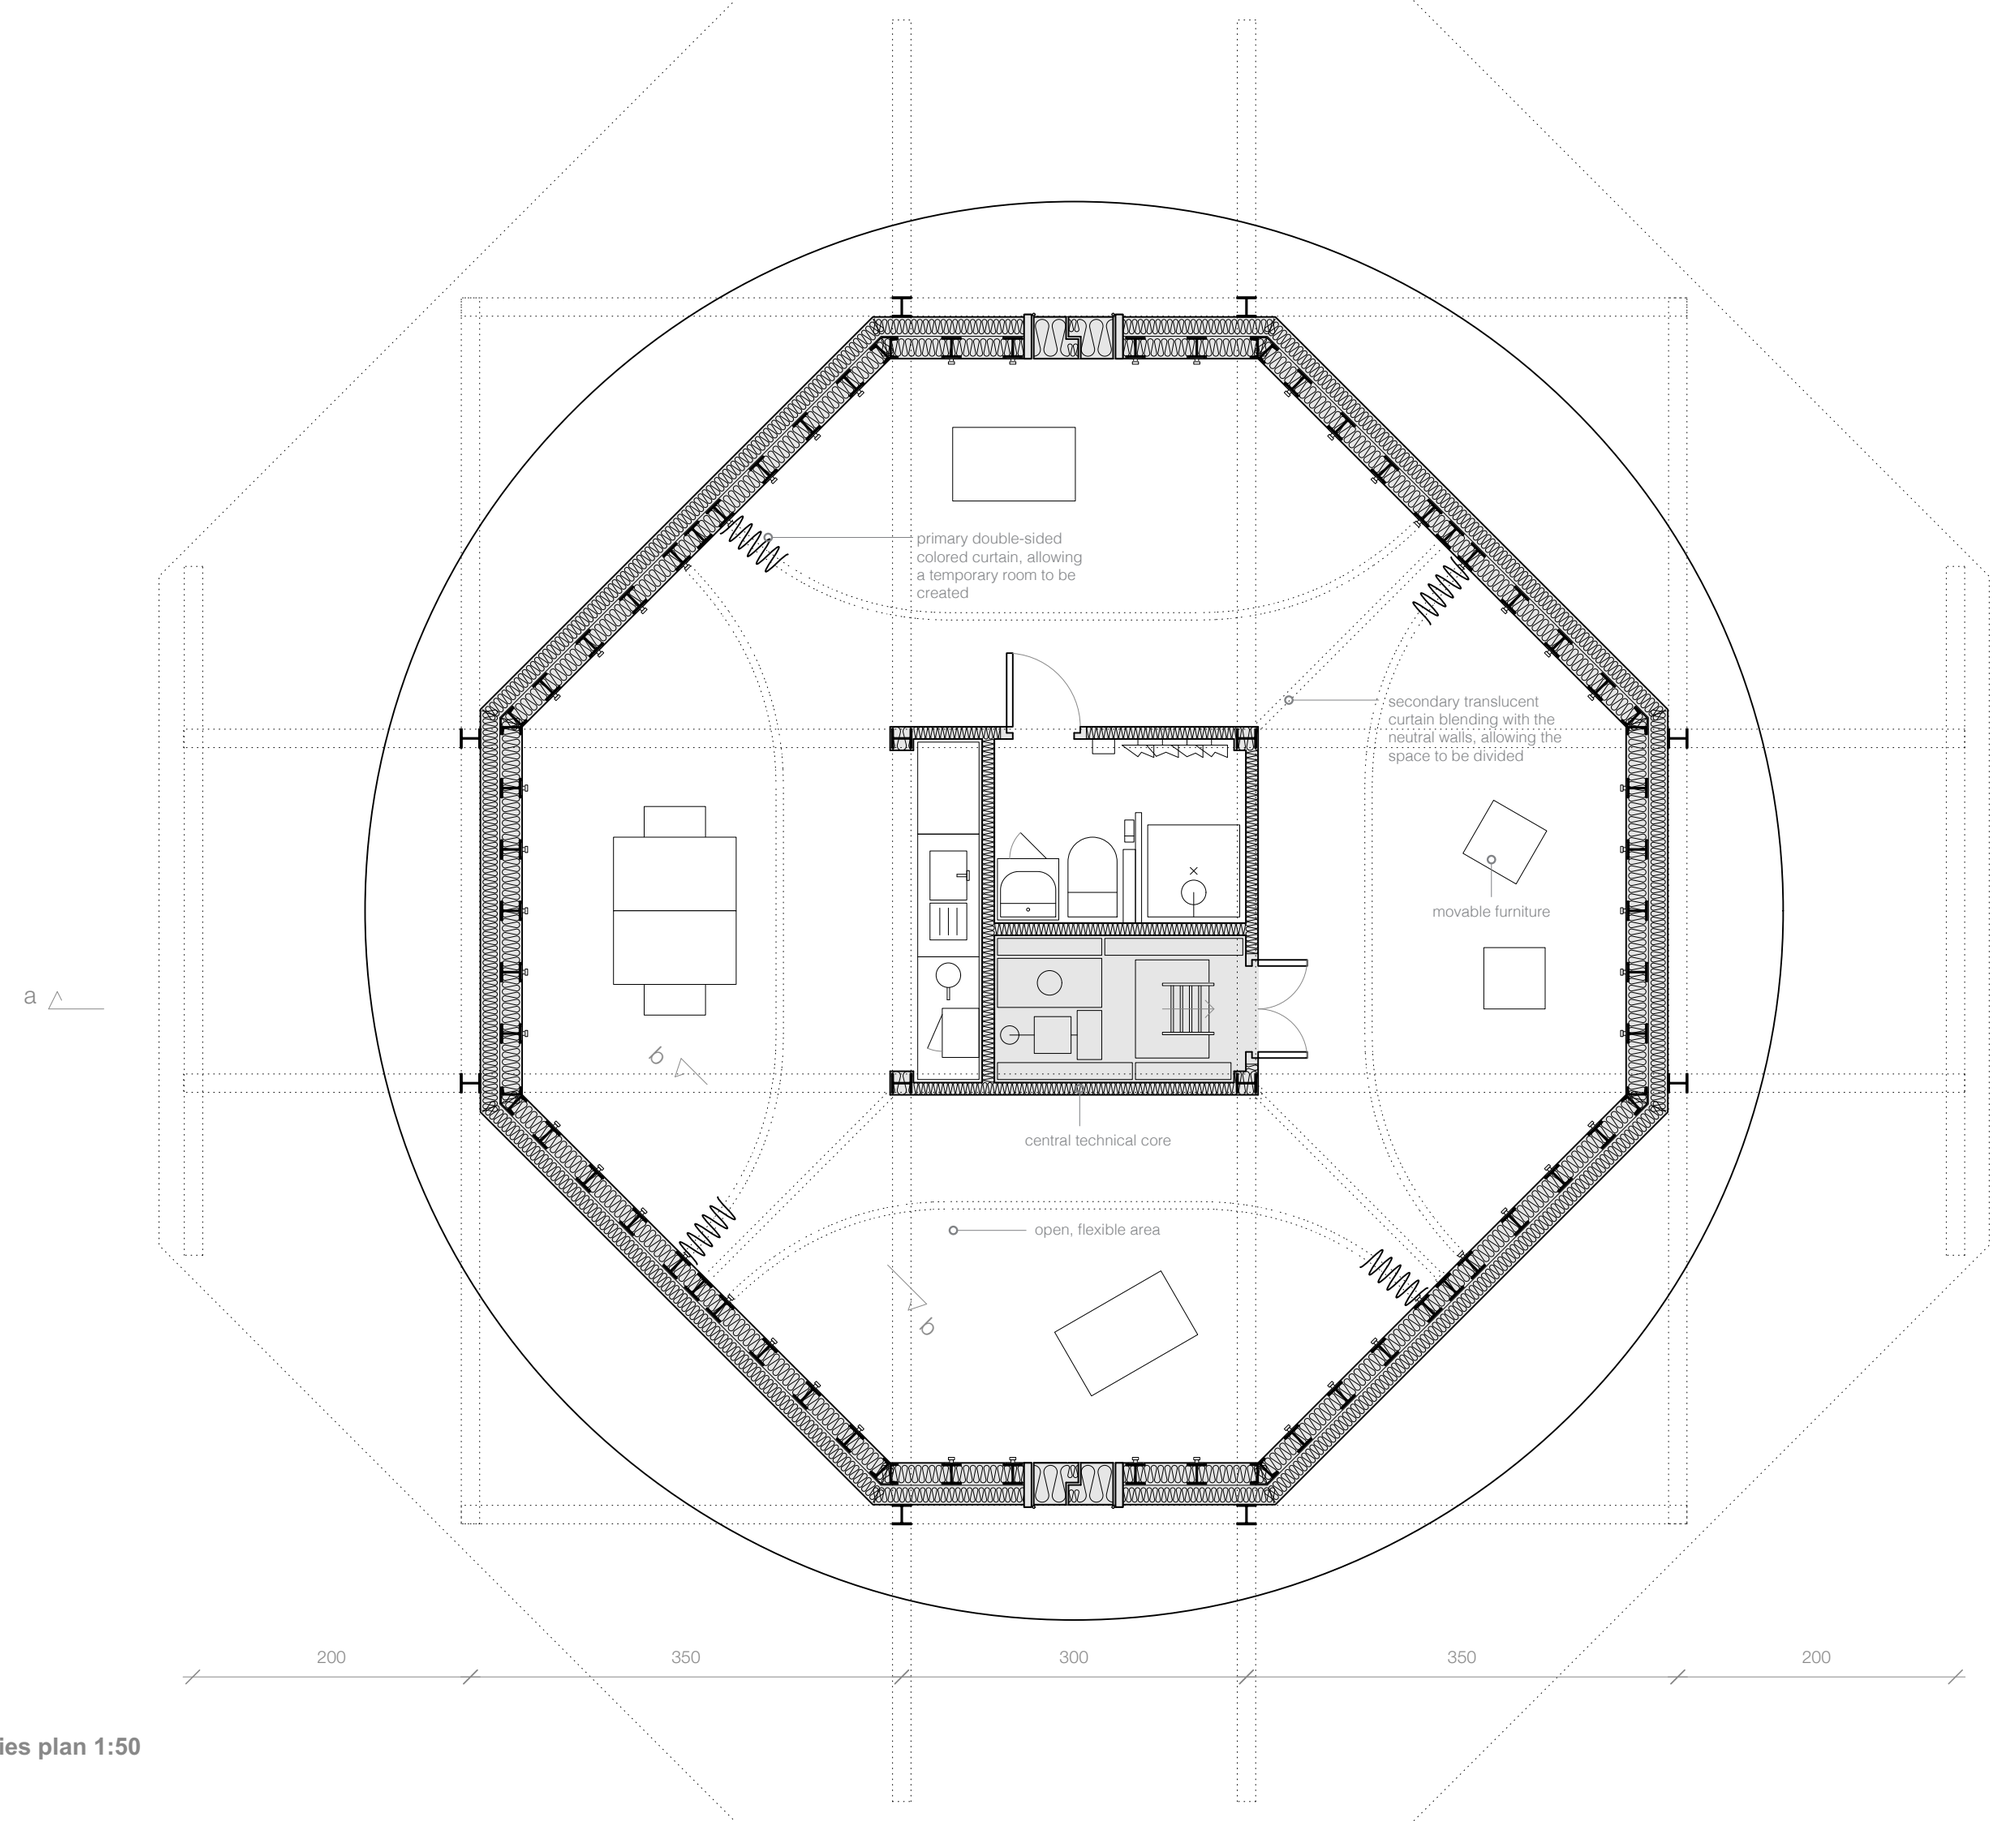

Soft Boundaries plan 1:50

0 2m

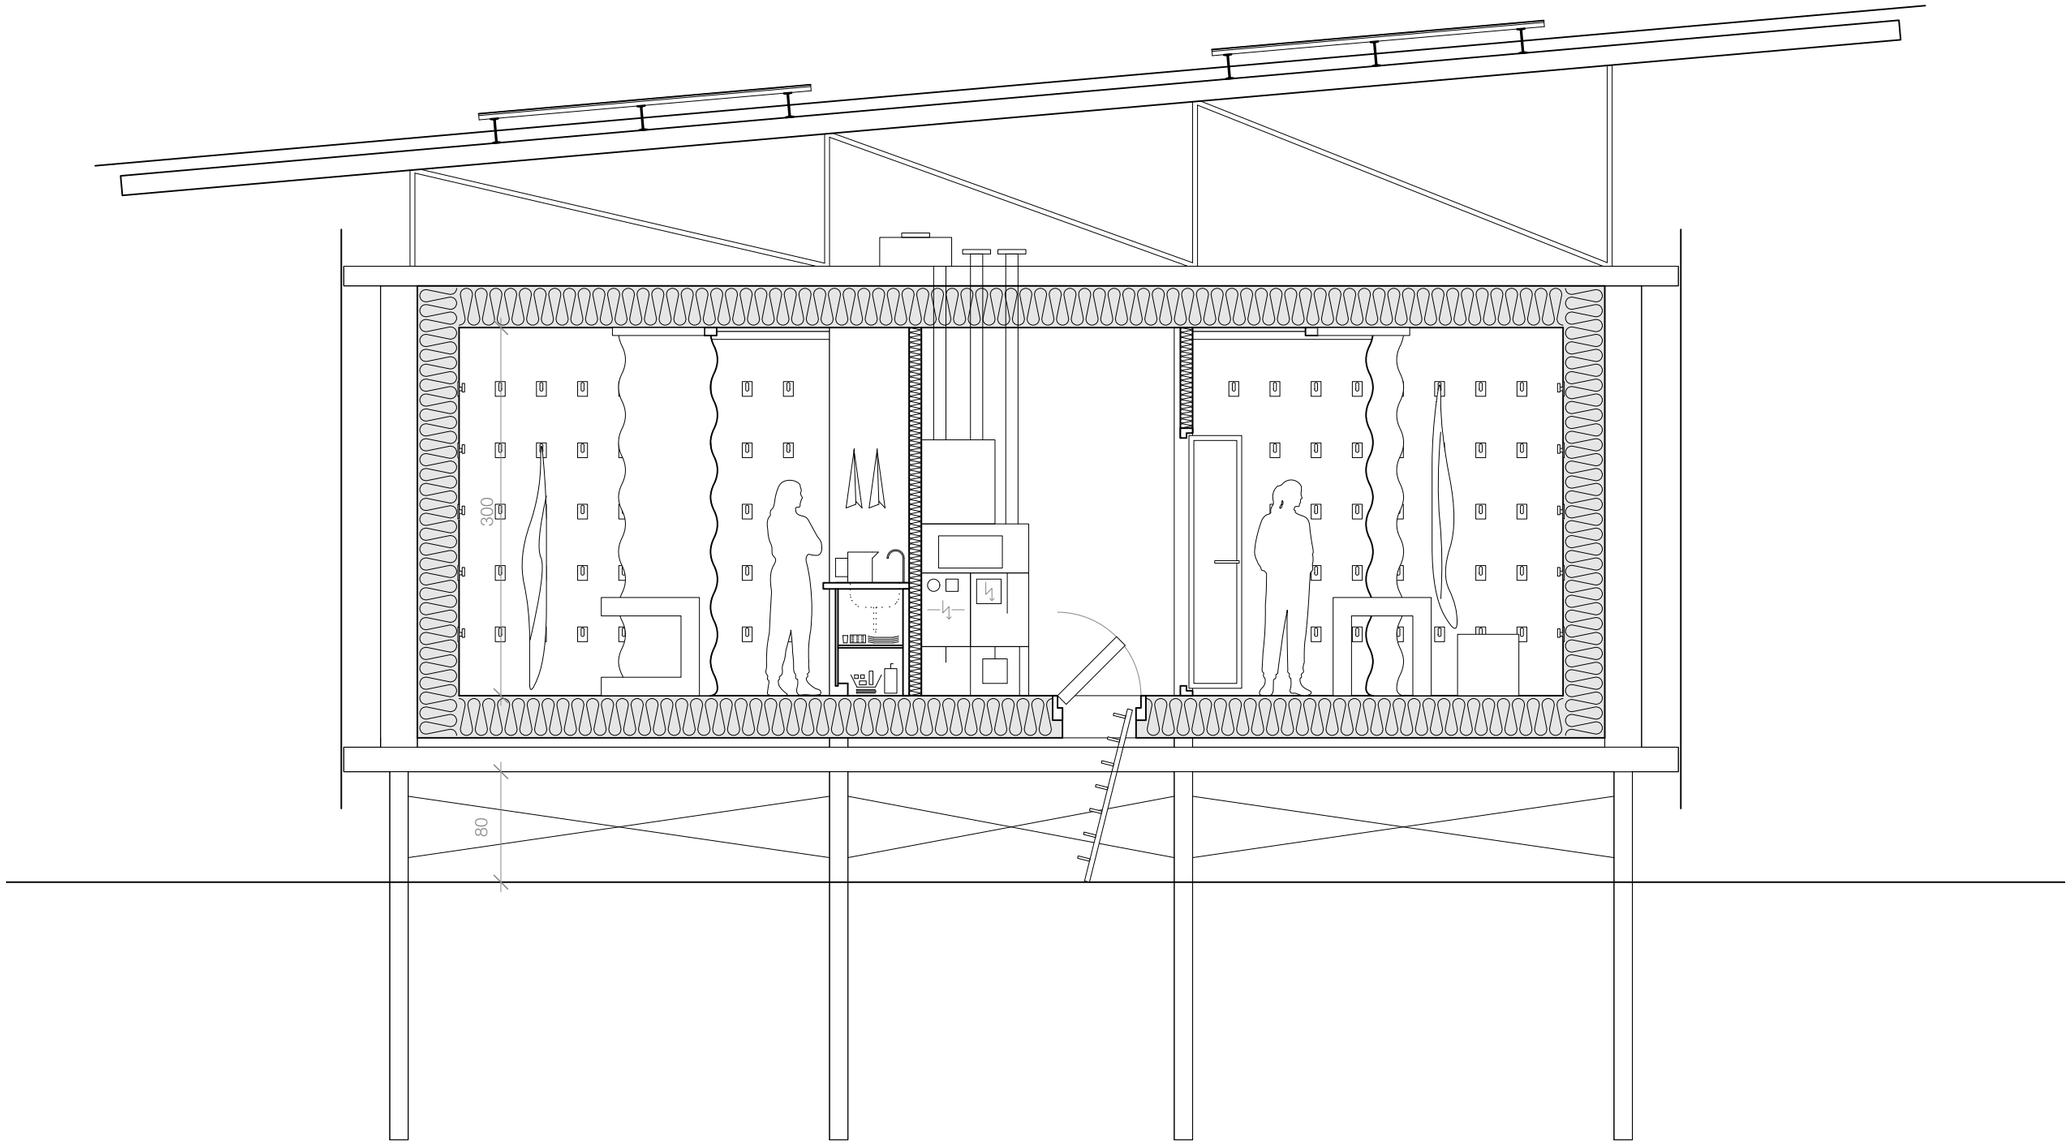

Soft Boundaries section aa 1:50

0 2m

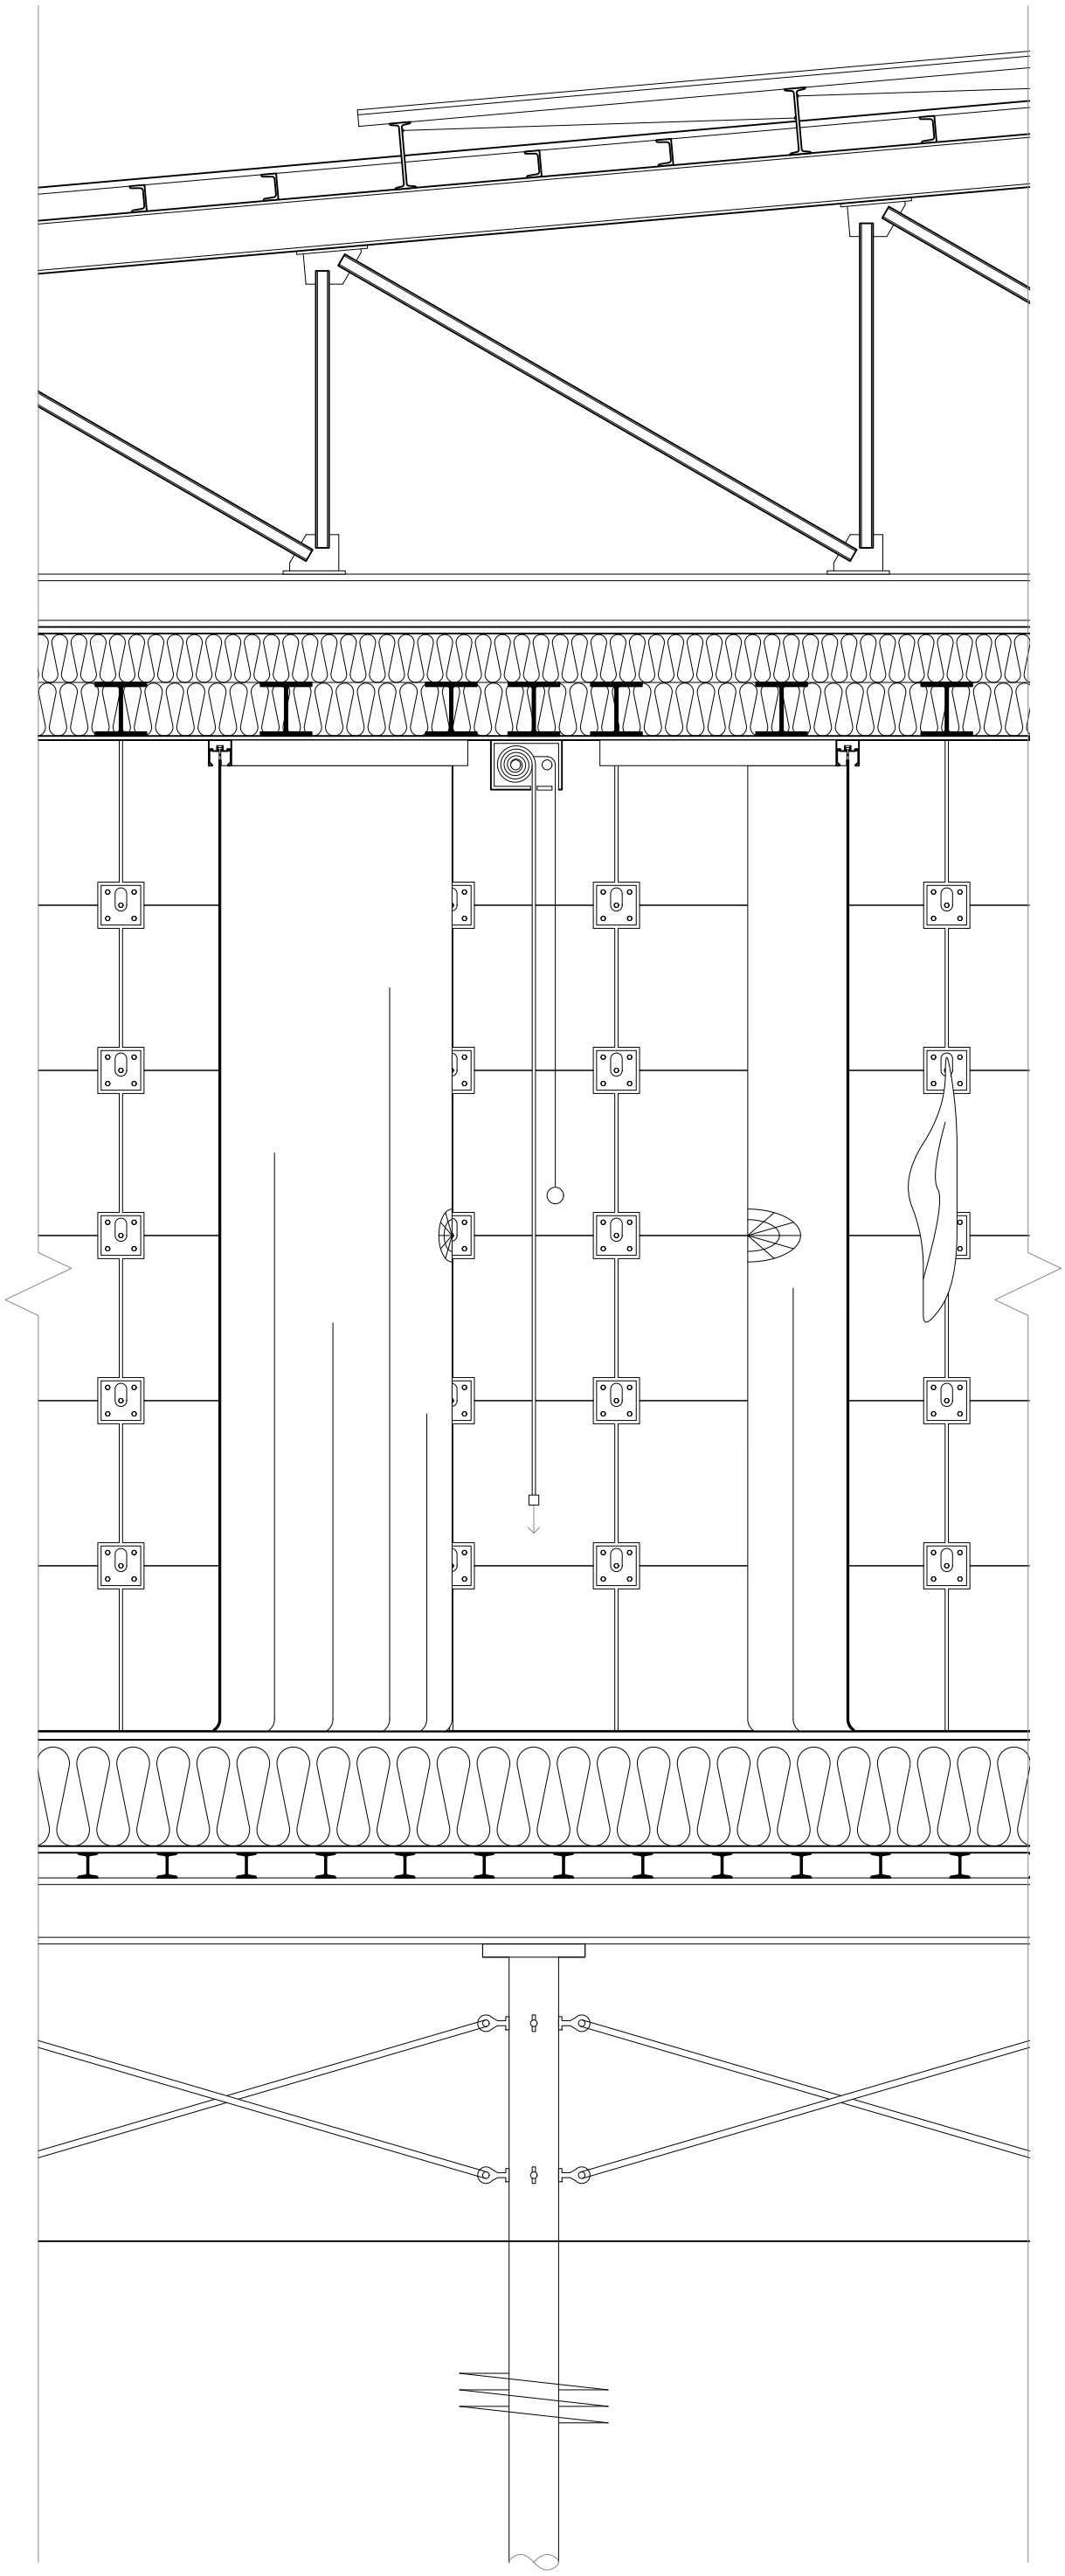

Soft Boundaries section bb 1:20

0 1m

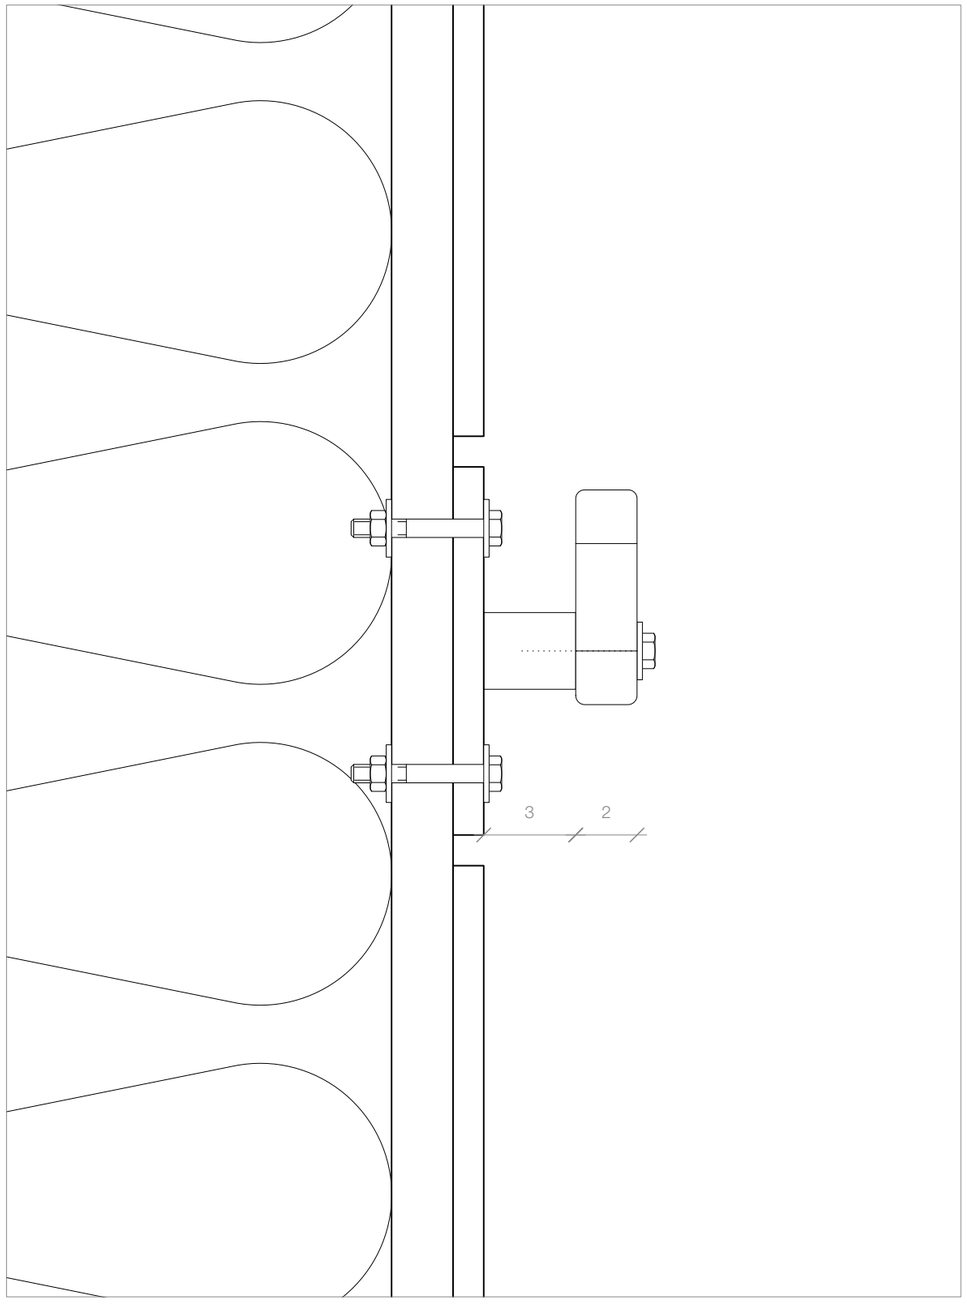

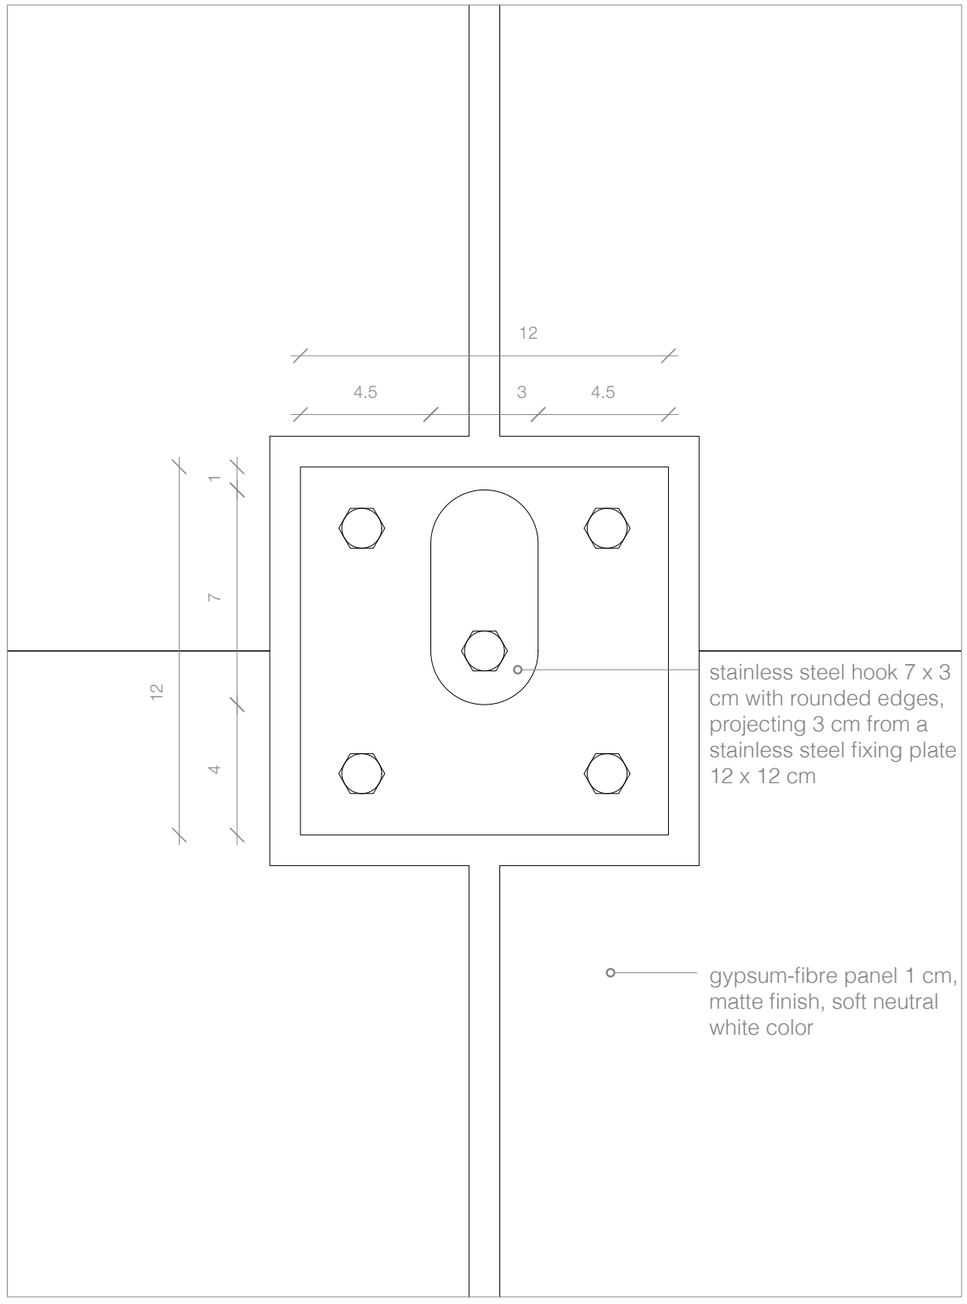

Soft Boundaries detail 1:2 *hook*

0 **10cm**

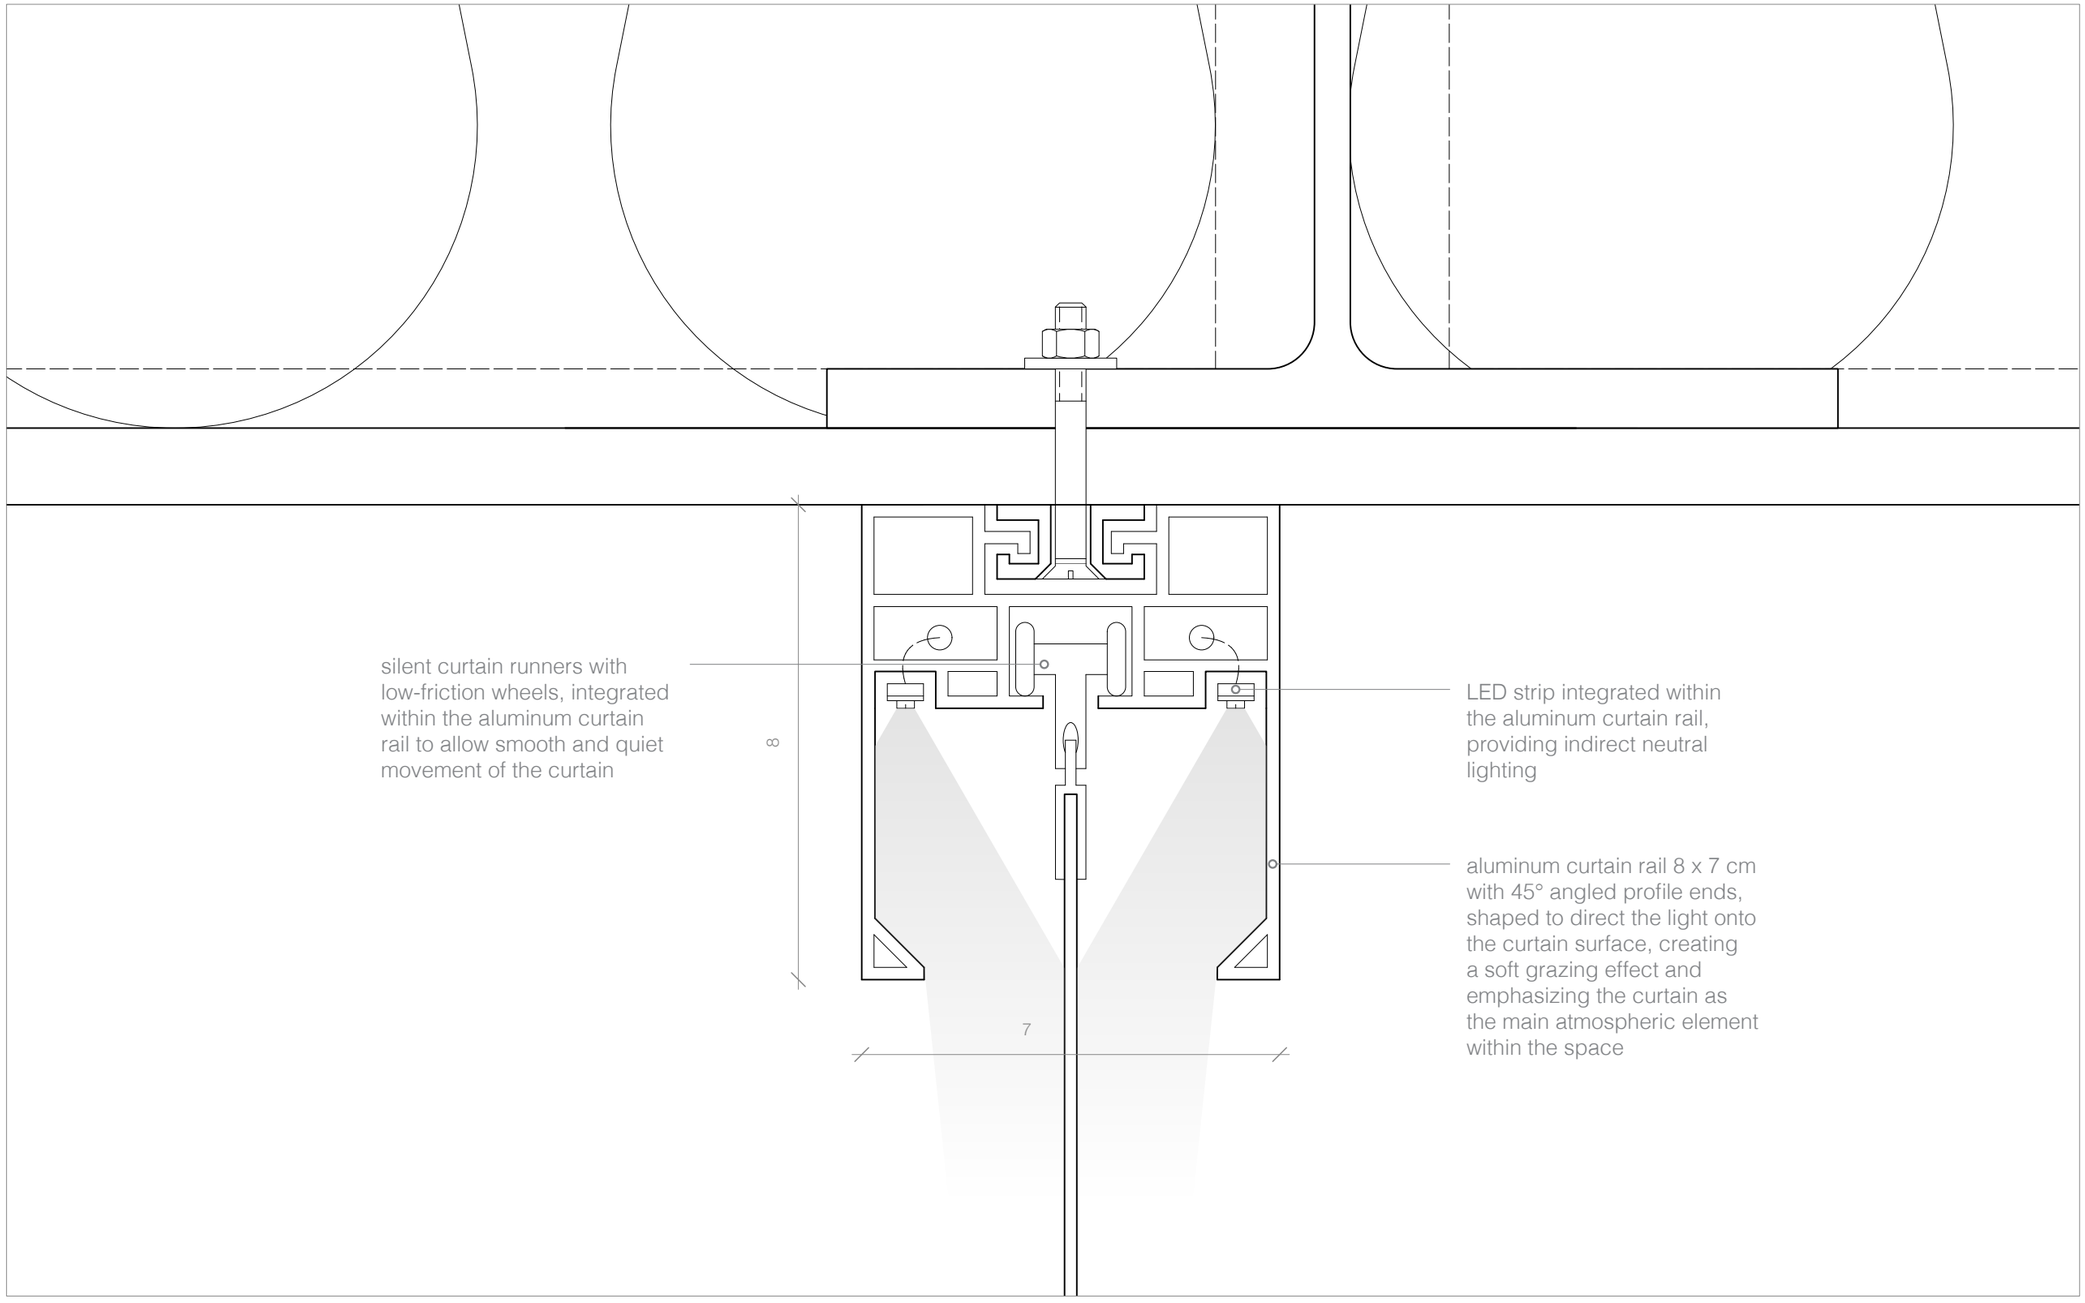

Soft Boundaries detail 1:1 *curtain rail with integrated lighting*

0 5cm

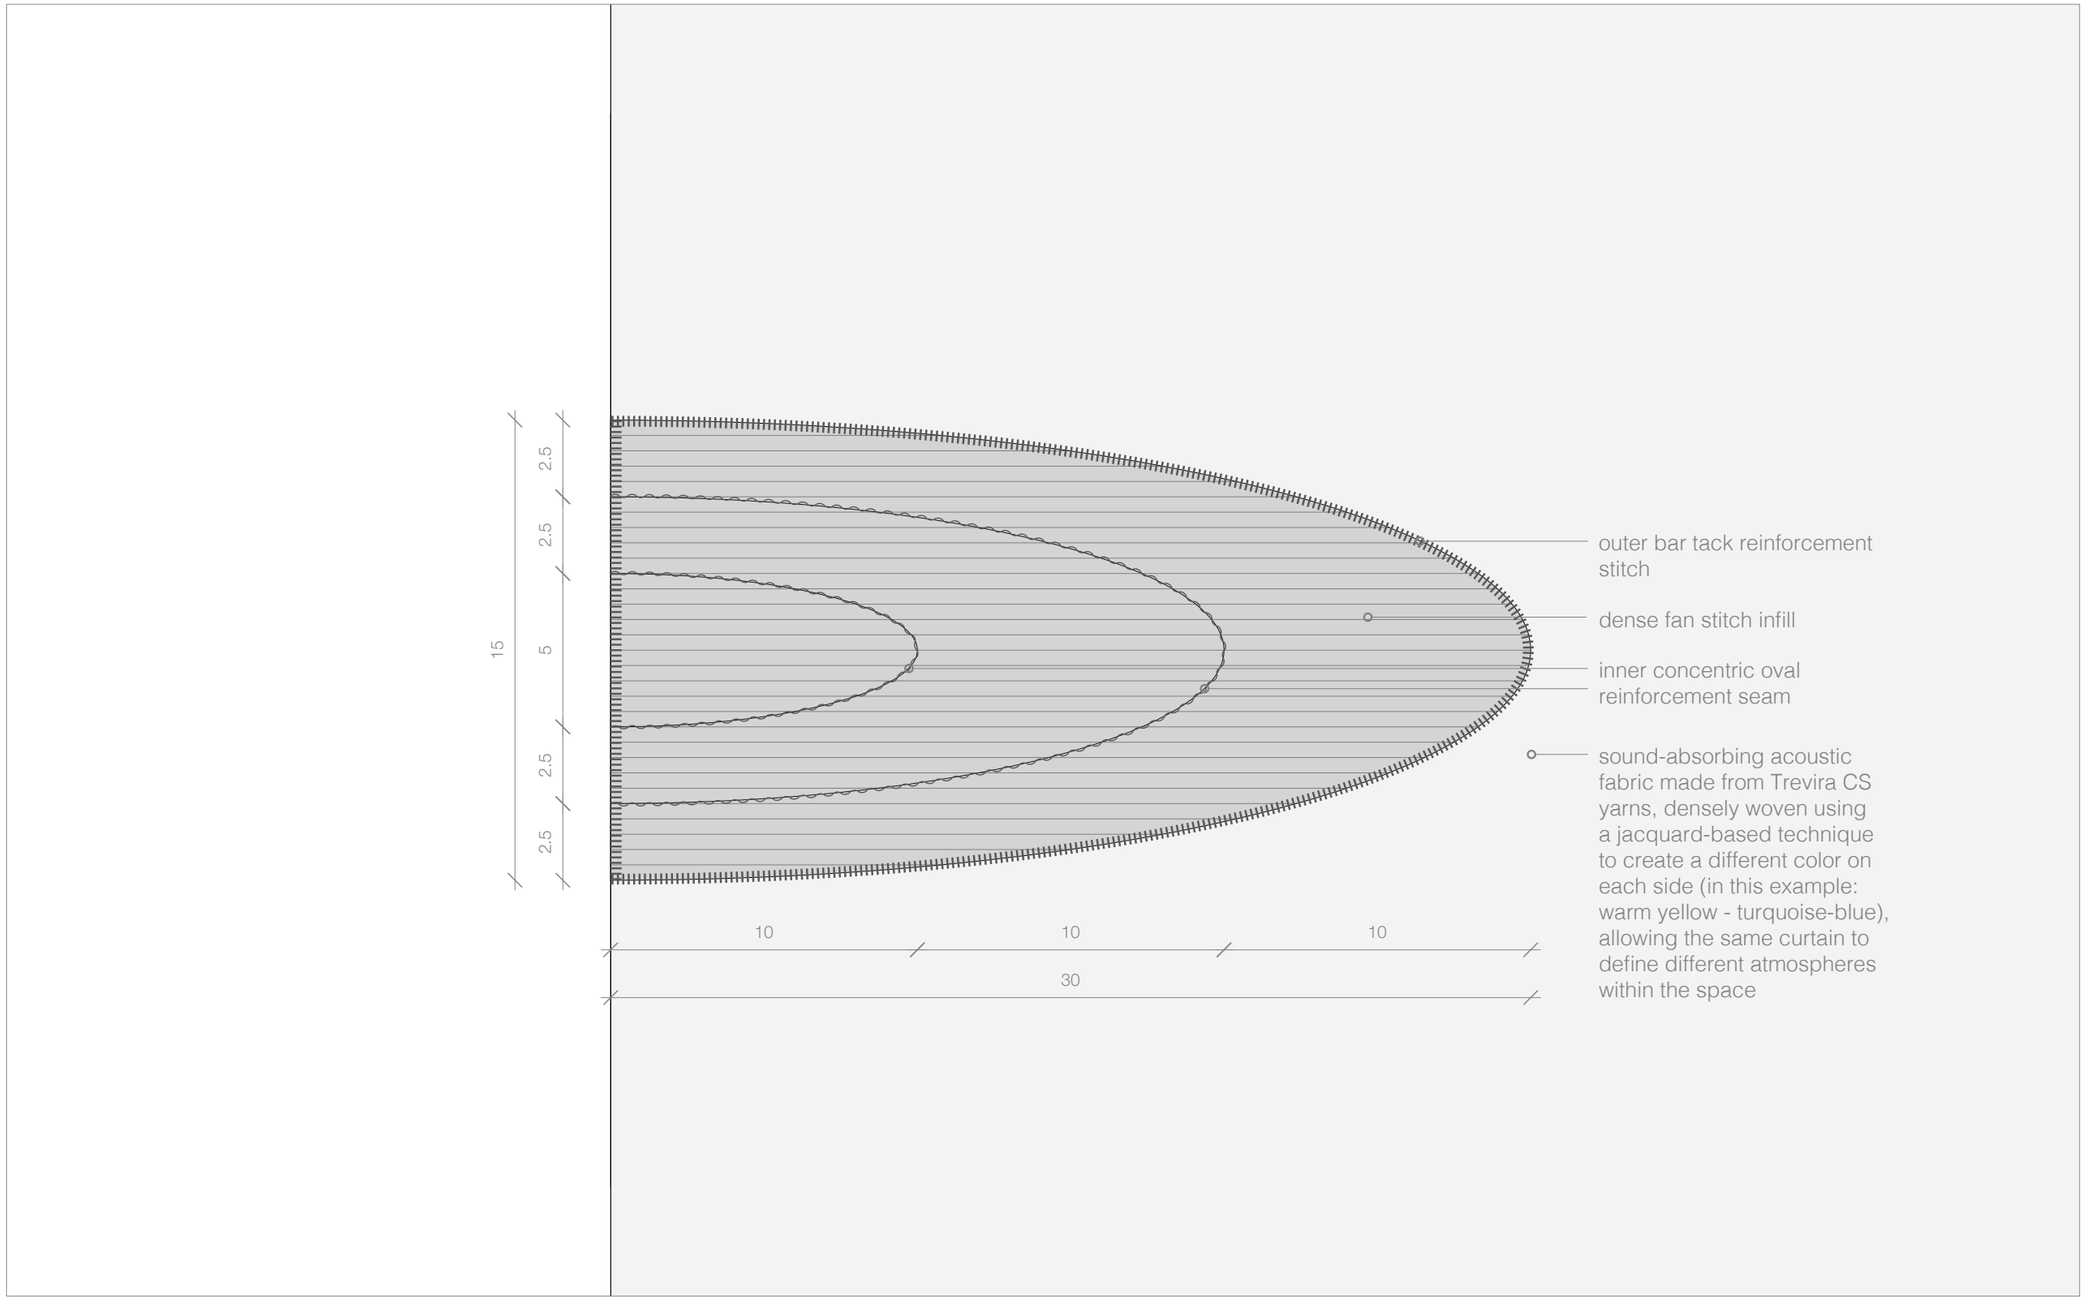

Soft Boundaries detail 1:2 *curtain hand-grip reinforcement stitch*

0 10cm

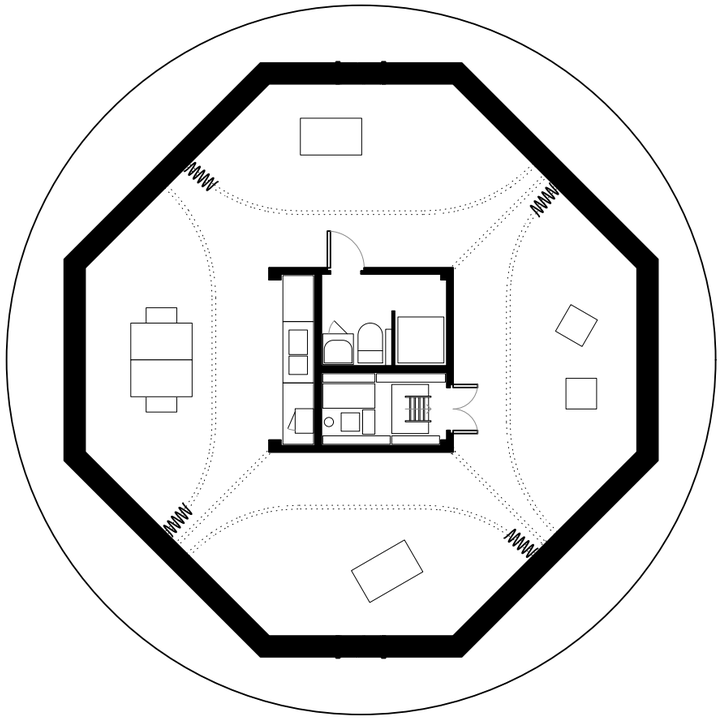

Soft Boundaries plan 1:100 *configuration 1: fully open space*

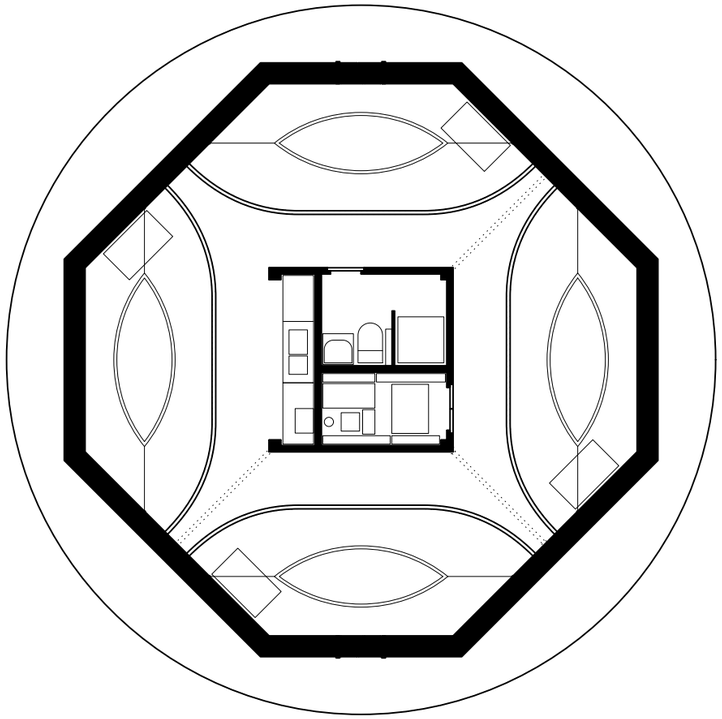

Soft Boundaries plan 1:100 *configuration 2: sleeping*

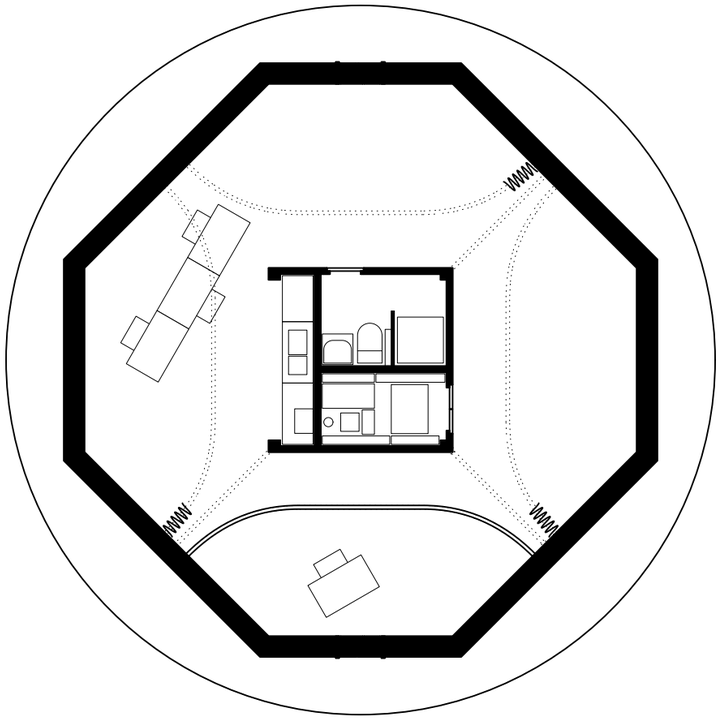

Soft Boundaries plan 1:100 *configuration 3: individual privacy zone*

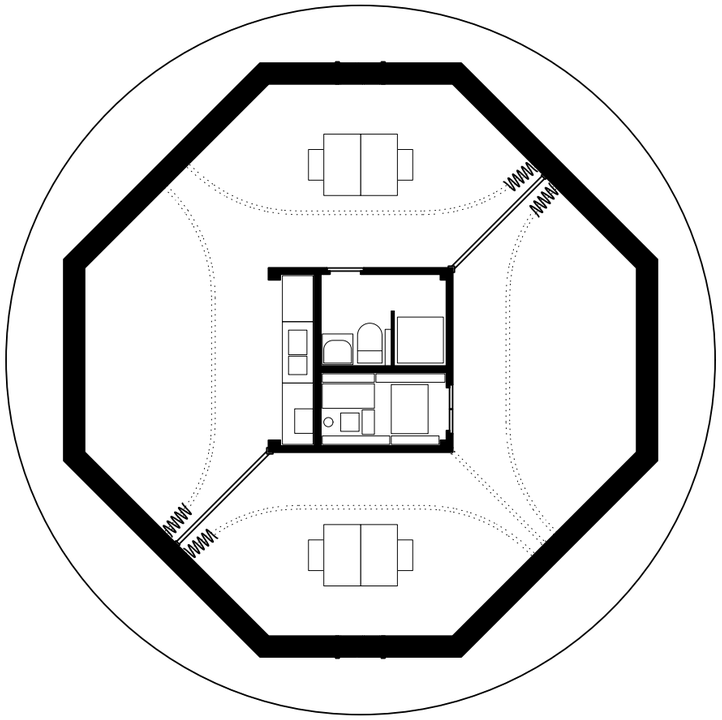

Soft Boundaries plan 1:100 *configuration 4: space divided for parallel activities*