STORAGE HALL FACADE ELEVATION 1:100

CONSTRUCTION HALL FACADE ELEVATION 1:100

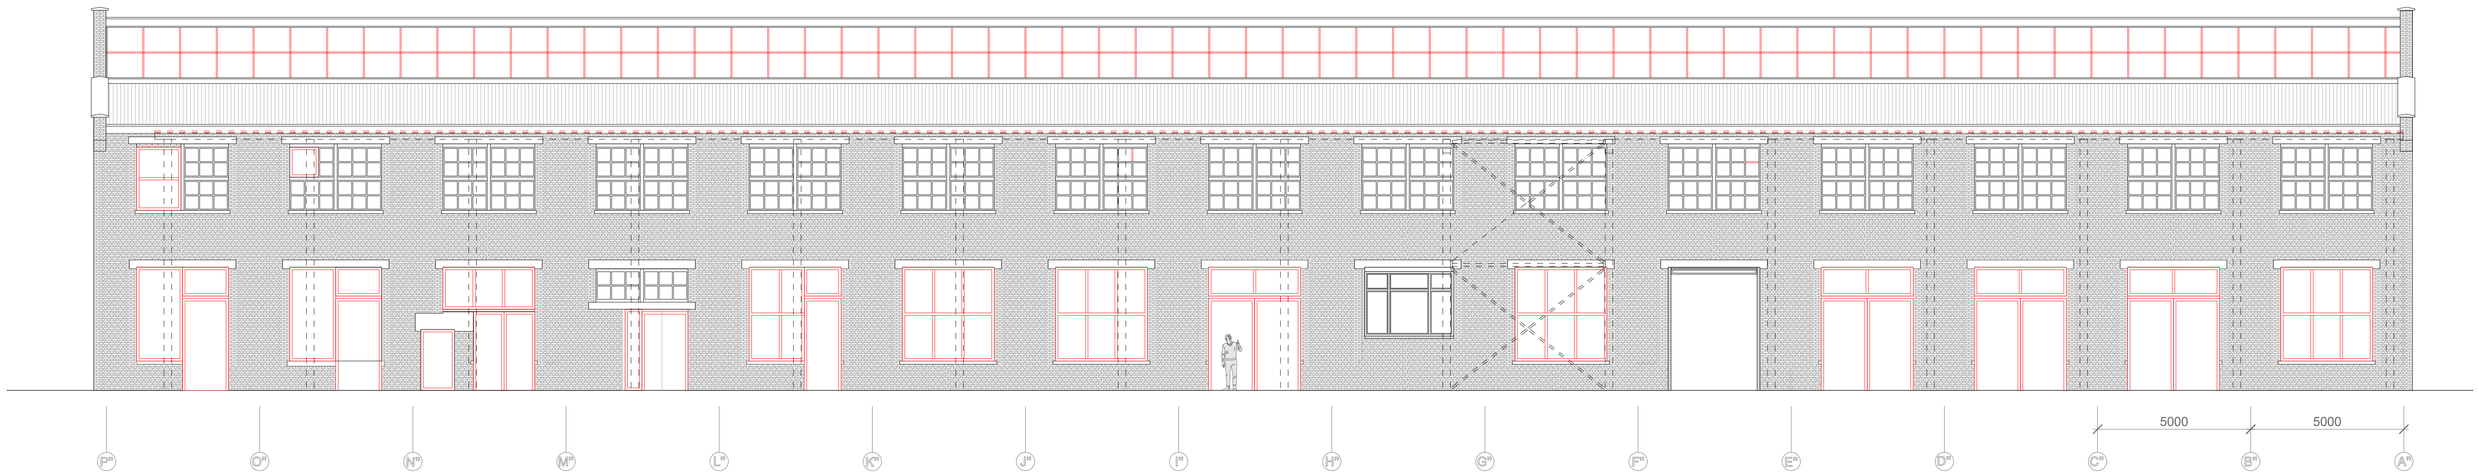

FACADE ELEVATION FROM HOLLEBEEKSTRAAT 1:100

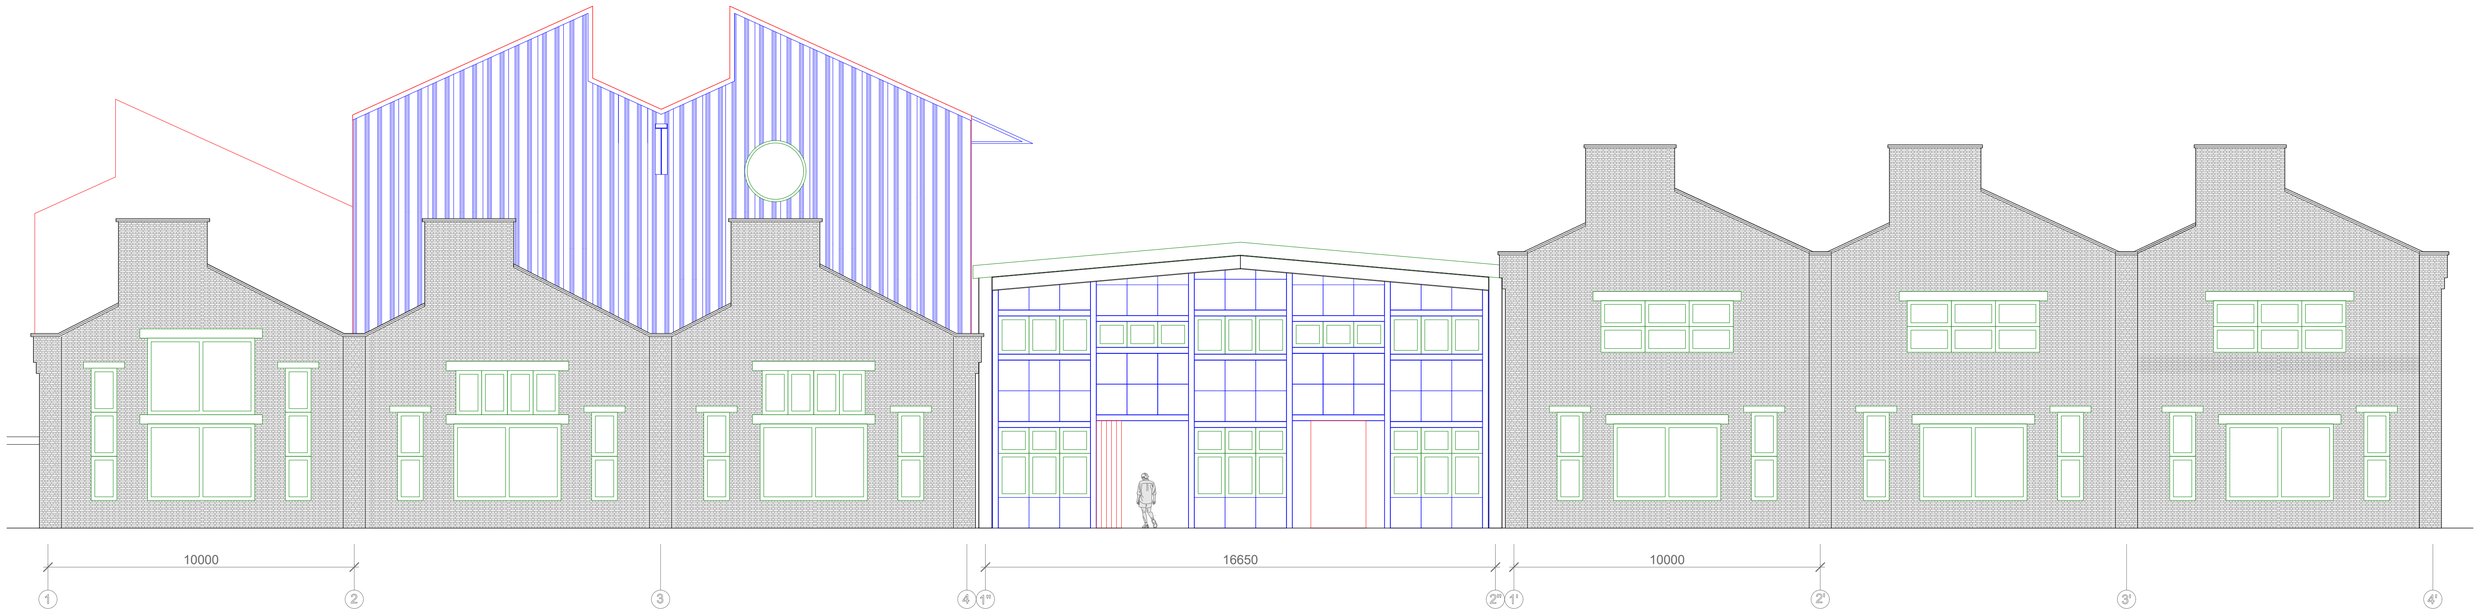
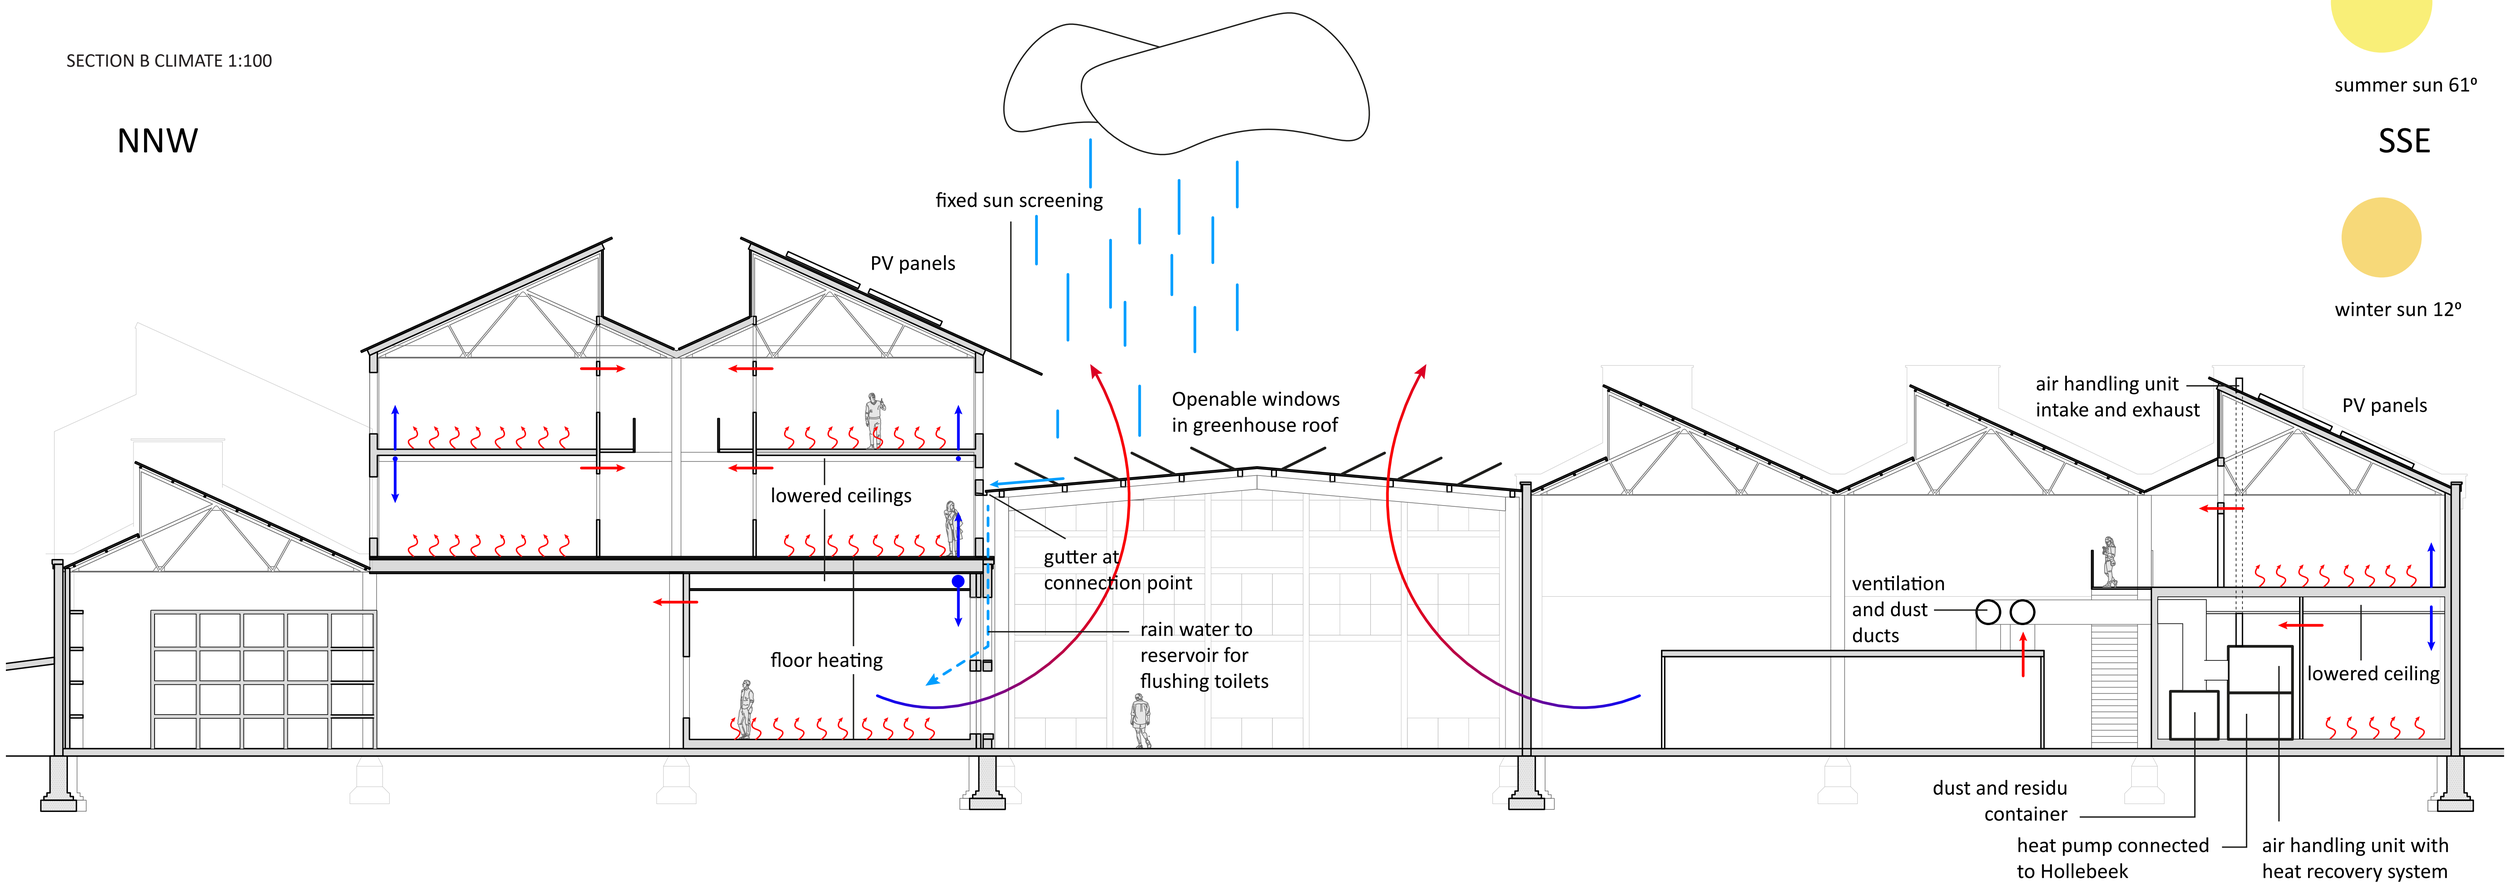
SECTION B CLIMATE 1:100