Legend

1 workshop
2 storage
3 atelier
4 classroom
5 office space
6 auditorium
7 staircase
8 toilets
9 technical space
10 restaurant/canteen
11 kitchen
12 logistic point
13 shop
14 repair café
15 service point
16 dressing room
17 terrace
18 water theatre

Colour coding

- existing
- dismantled
- new addition
- reused from network
- on site reconfigured

Plan ground floor 1:200

Section A
1:200

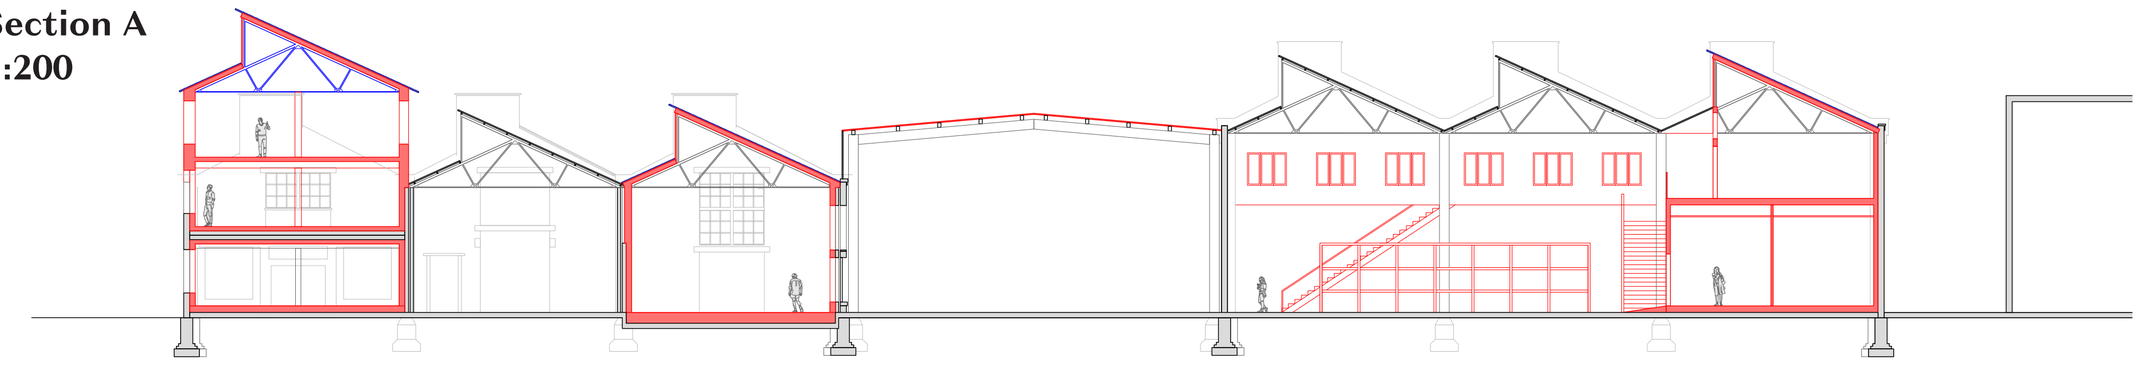

Section B
1:200

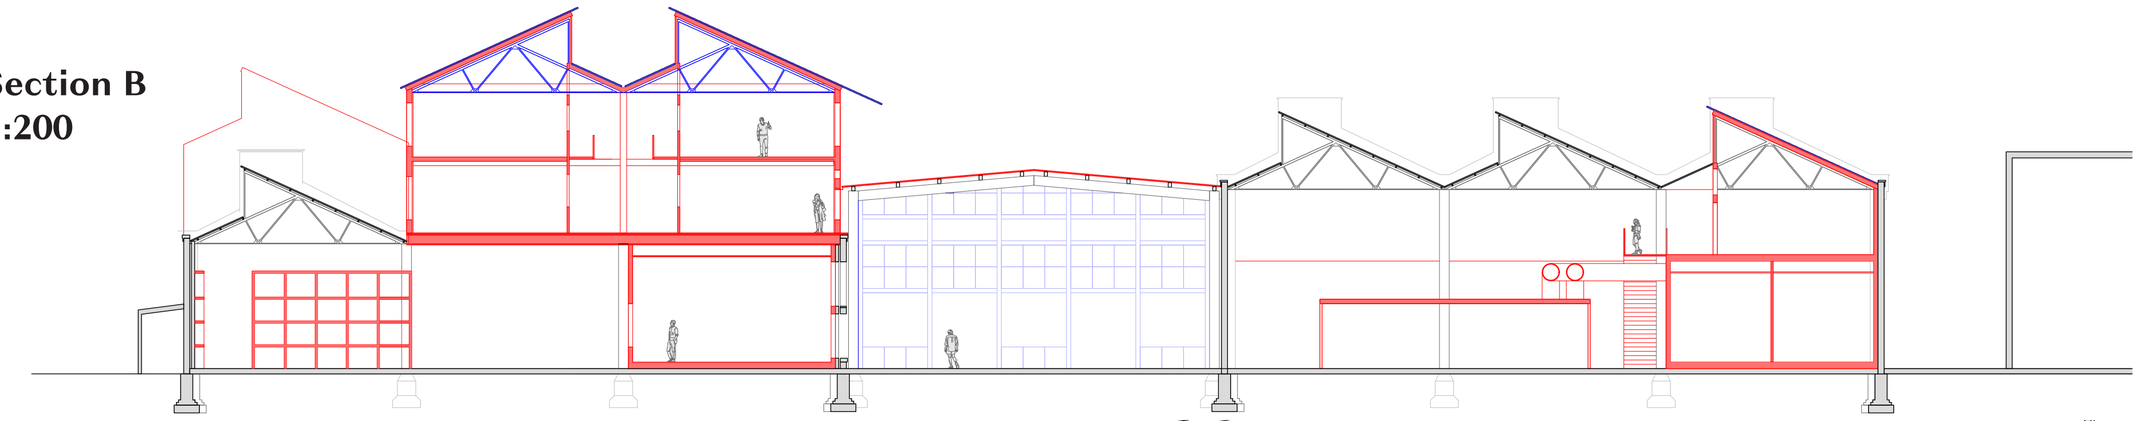
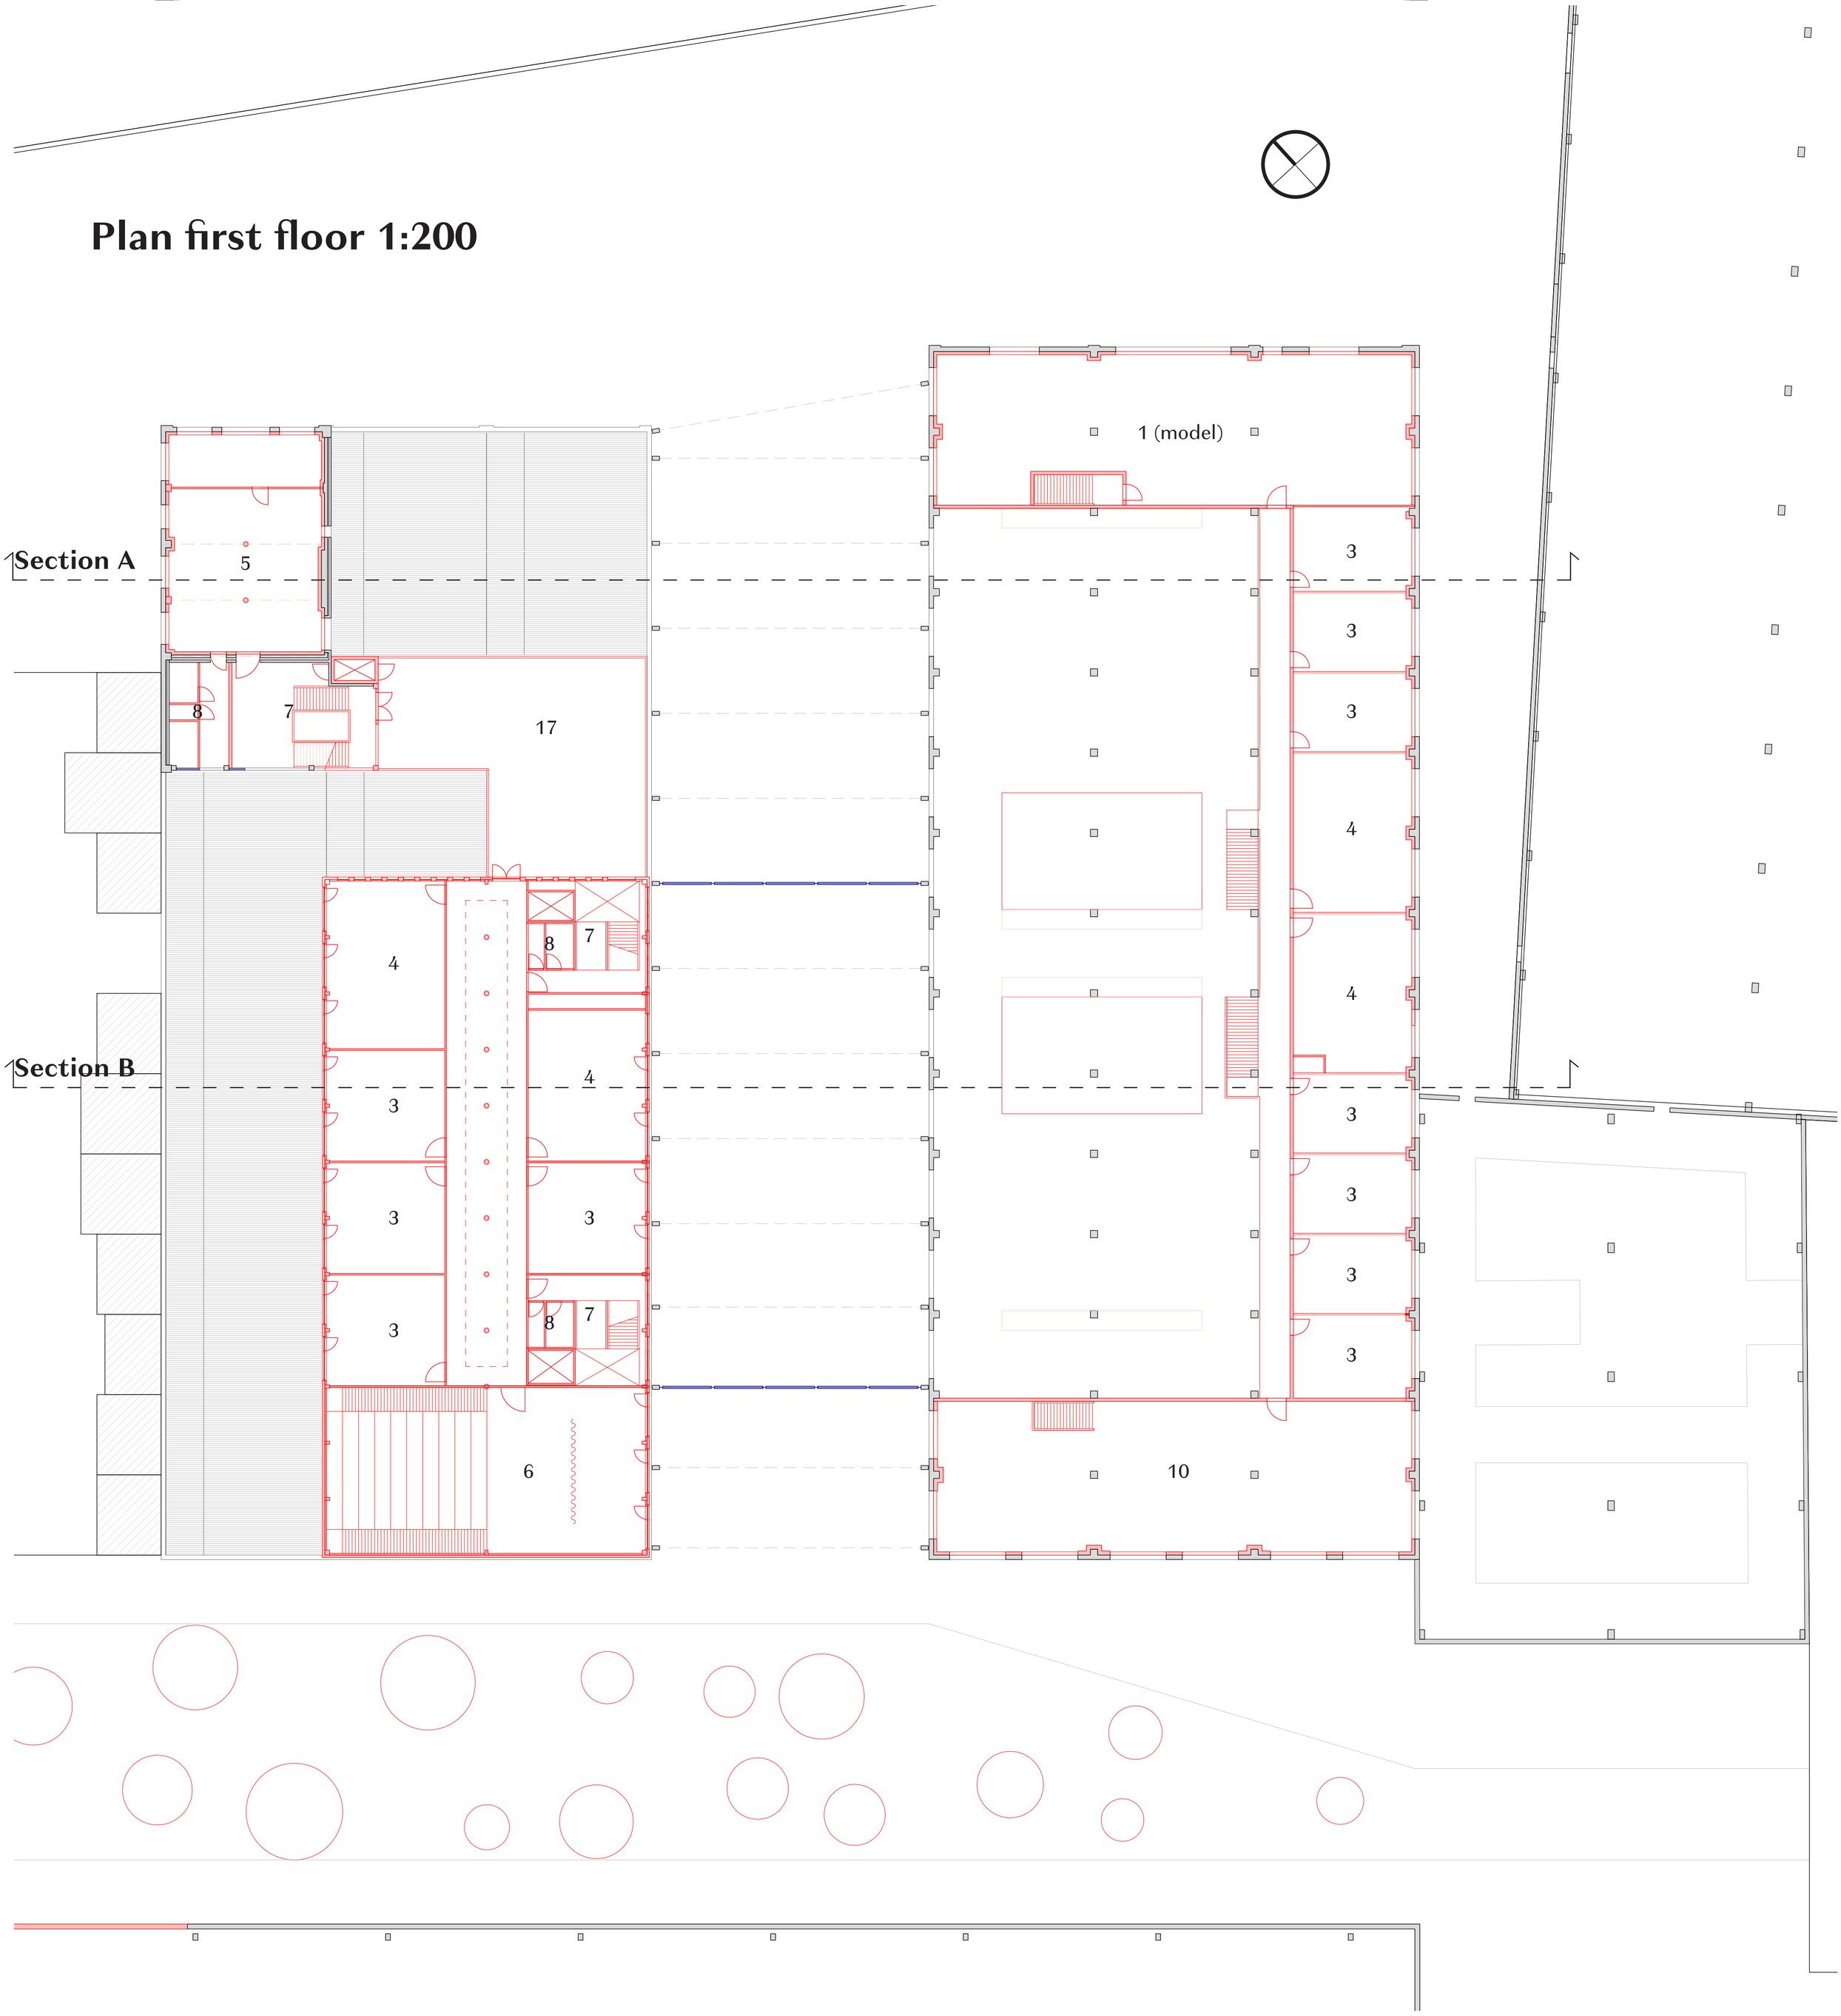
Plan first floor 1:200