1: 300

02 ACCESS AND BARRIER

E
ESE
SE
ENE
SSE
NE
S
NNE
SSW
N
SW
NNW
WSW
NW
W
WNW

1: 2000

01 INTERTIDAL LANDSCAPE

SHORELINE

gets too dry to host species
sediments
wood planks
floating material
trash

WET SAND AND MUD FLATS
polychaetes and oligochaete worms, *Corophium volutator, Macoma balthica, Cerastoderma edule, Abra tenuis, Hydrobia ulvae, Ulva lactuca, Scrobicularia plana, Arenicola*

SCAR GROUND
Semibalanus balanoides, Elminius modestus, Ulothrix spp., Enteromorpha spp. and Ulva lactuca, Porphyra spp, Enteromorpha linza, E. intestinalis, Ulva lactua, Porphyra umbilicalisi

ROCKY SHORE
Birds: vultures, storks, ravens
Fish: *Lipophrys pholis, Gobius paganellus, Pholis gunnellus*

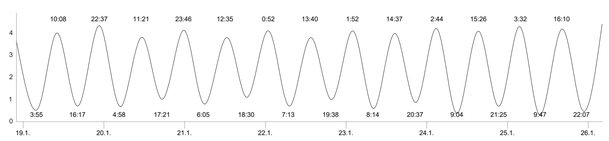

SEMIDIURNAL:
two highs and two lows within 24h 50 min

wet season: May - January
difference: 0.3 m

COMMUNICATION FURNITURE
COMMUNICATION MAST
COMMUNICATION FURNITURE
-LAMP-
-SLIDES & SWITS-
-SESSIONS POOL-
FREEDOM GAP
CARGO ACCESS 1
-RESTAURANT-
-SOLITUDE-
FREEDOM GAP
-TOILETTES-
CARGO ACCESS 2
-SLACKLINE-
CARGO ACCESS 3
-CREEK-
-ROCK FOR-
-WATER SLIDES-
-FIRSTER POOL-
-PICNIC-
CARGO ACCESS 4
CHANGING ROOMS - SHOWERS - TOILETTE - LOCKERS
PARKING - EXTERNAL ACCESS

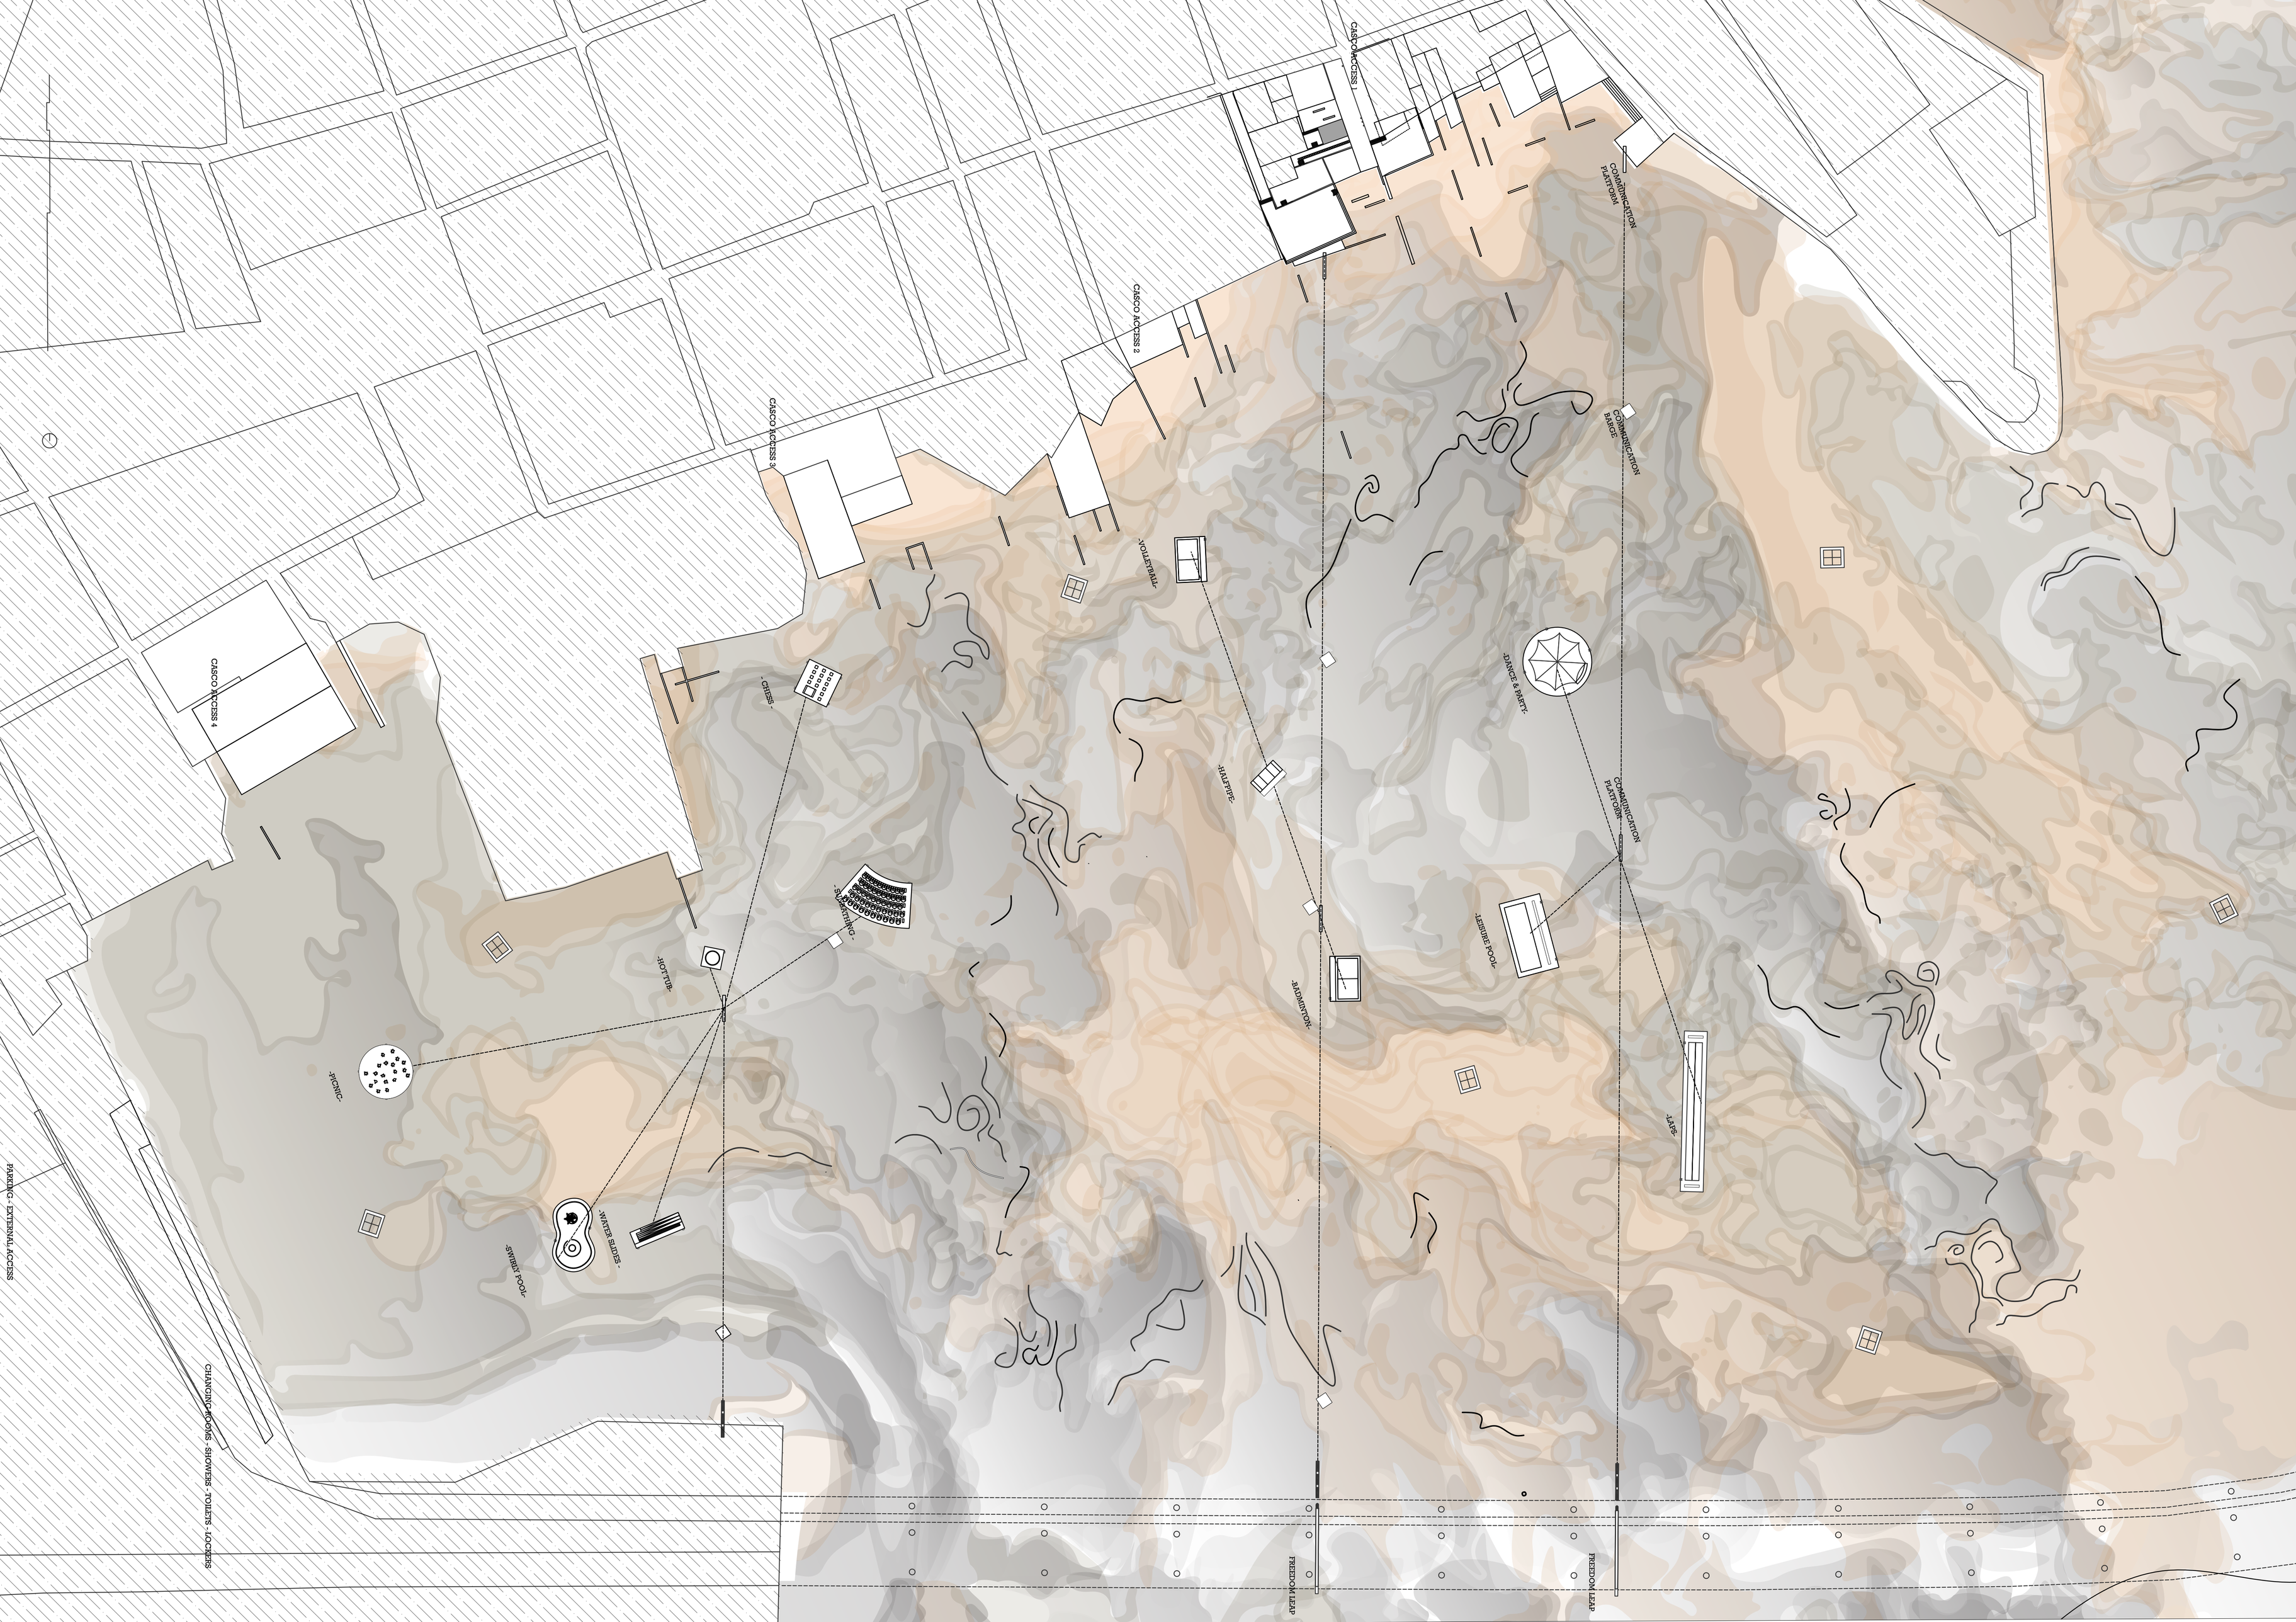
CASCO ACCESS 1
CASCO ACCESS 2
CASCO ACCESS 3
CASCO ACCESS 4
COMMUNICATION PLATFORM
COMMUNICATION BRIDGE
COMMUNICATION PLATFORM
-VOLLEYBALL-
-DANCE & PARTY-
-CRIBS-
-HALFPIPE-
-SKATEPARK-
-HOT TUB-
-BADMINTON-
-LESSIBE POOL-
-PICNIC-
-WATER SLIDES-
-SWIMM POOL-
-JARS-
FREEFOM LEAP
FREEFOM LEAP
PARKING - EXTERNAL ACCESS
CHANGING ROOMS - SHOWERS - TOILETS - LOCKERS

UNBOTHERED SEDIMENTS

SECTION 1:50

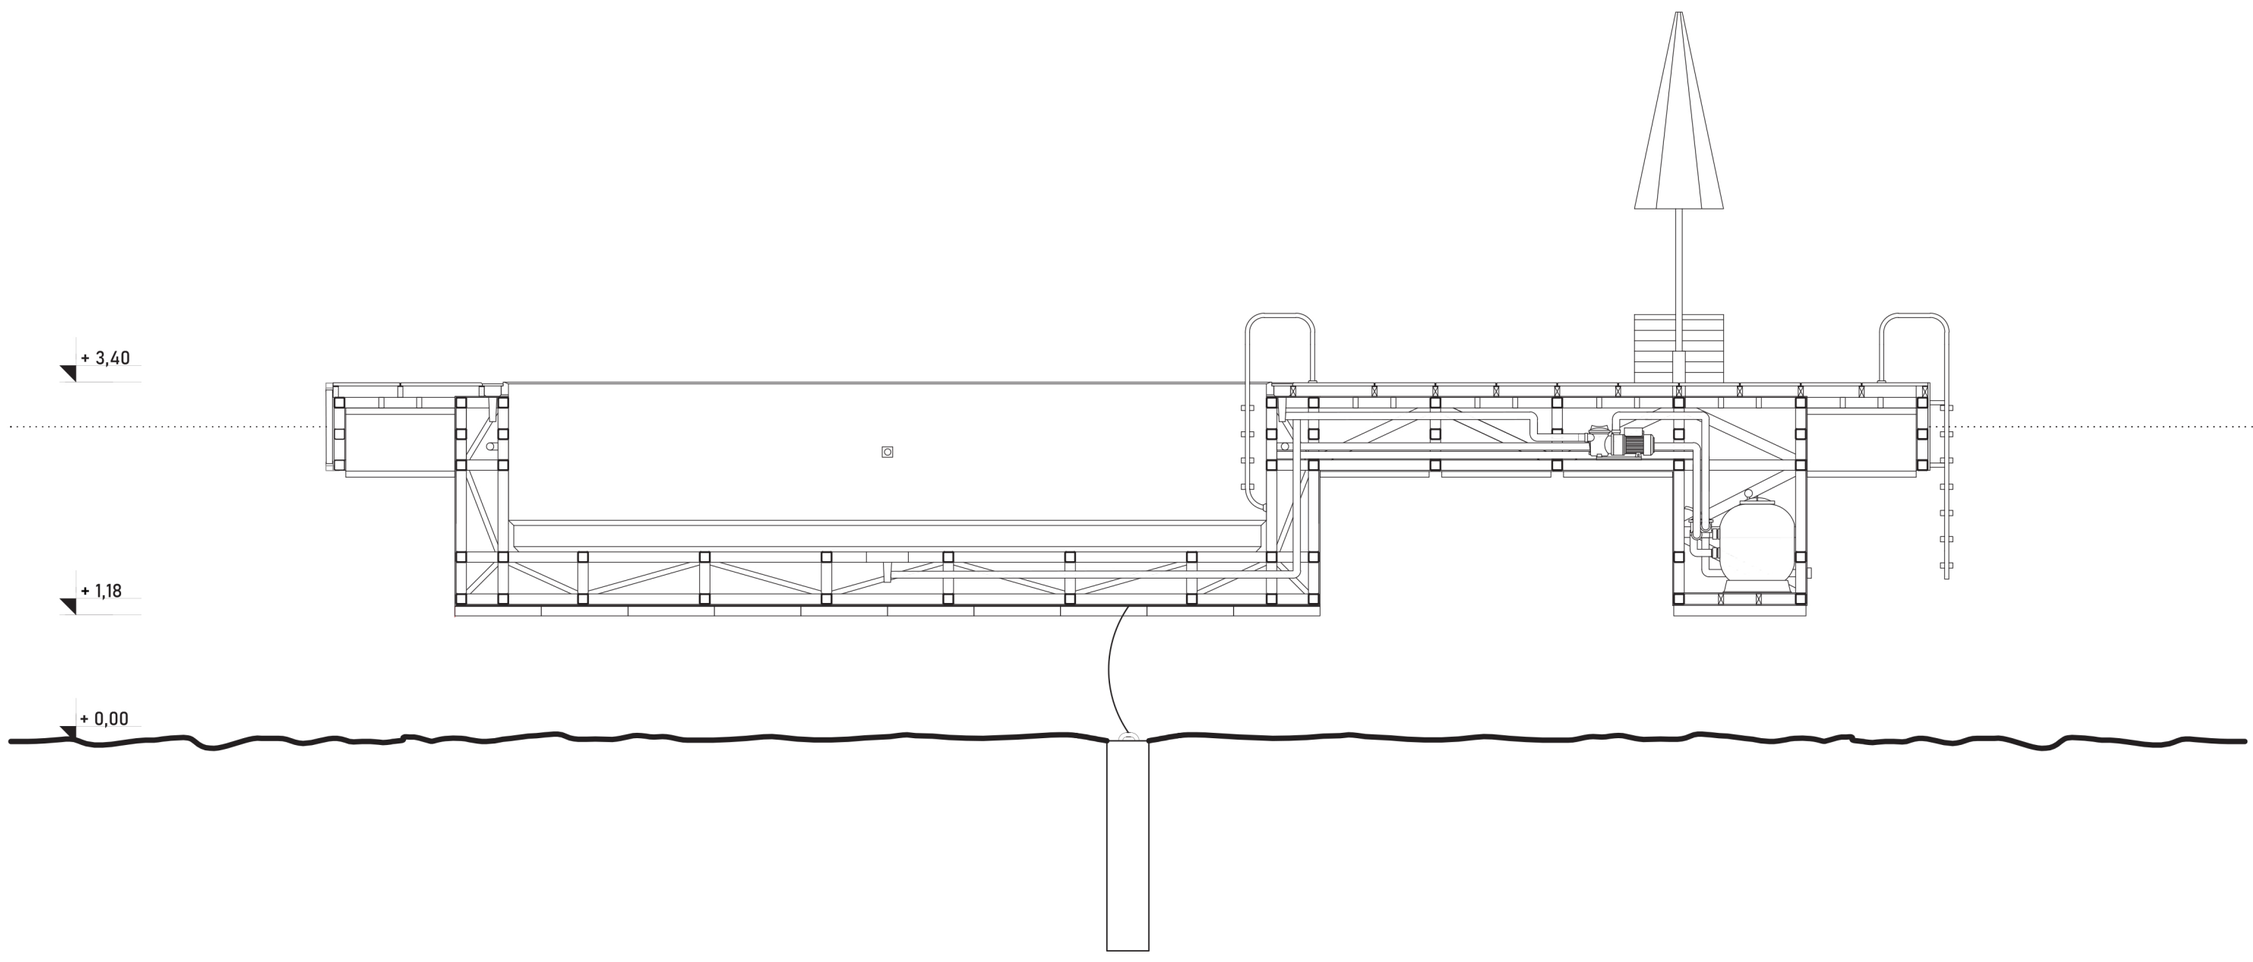

FLOOR PLAN 1:50

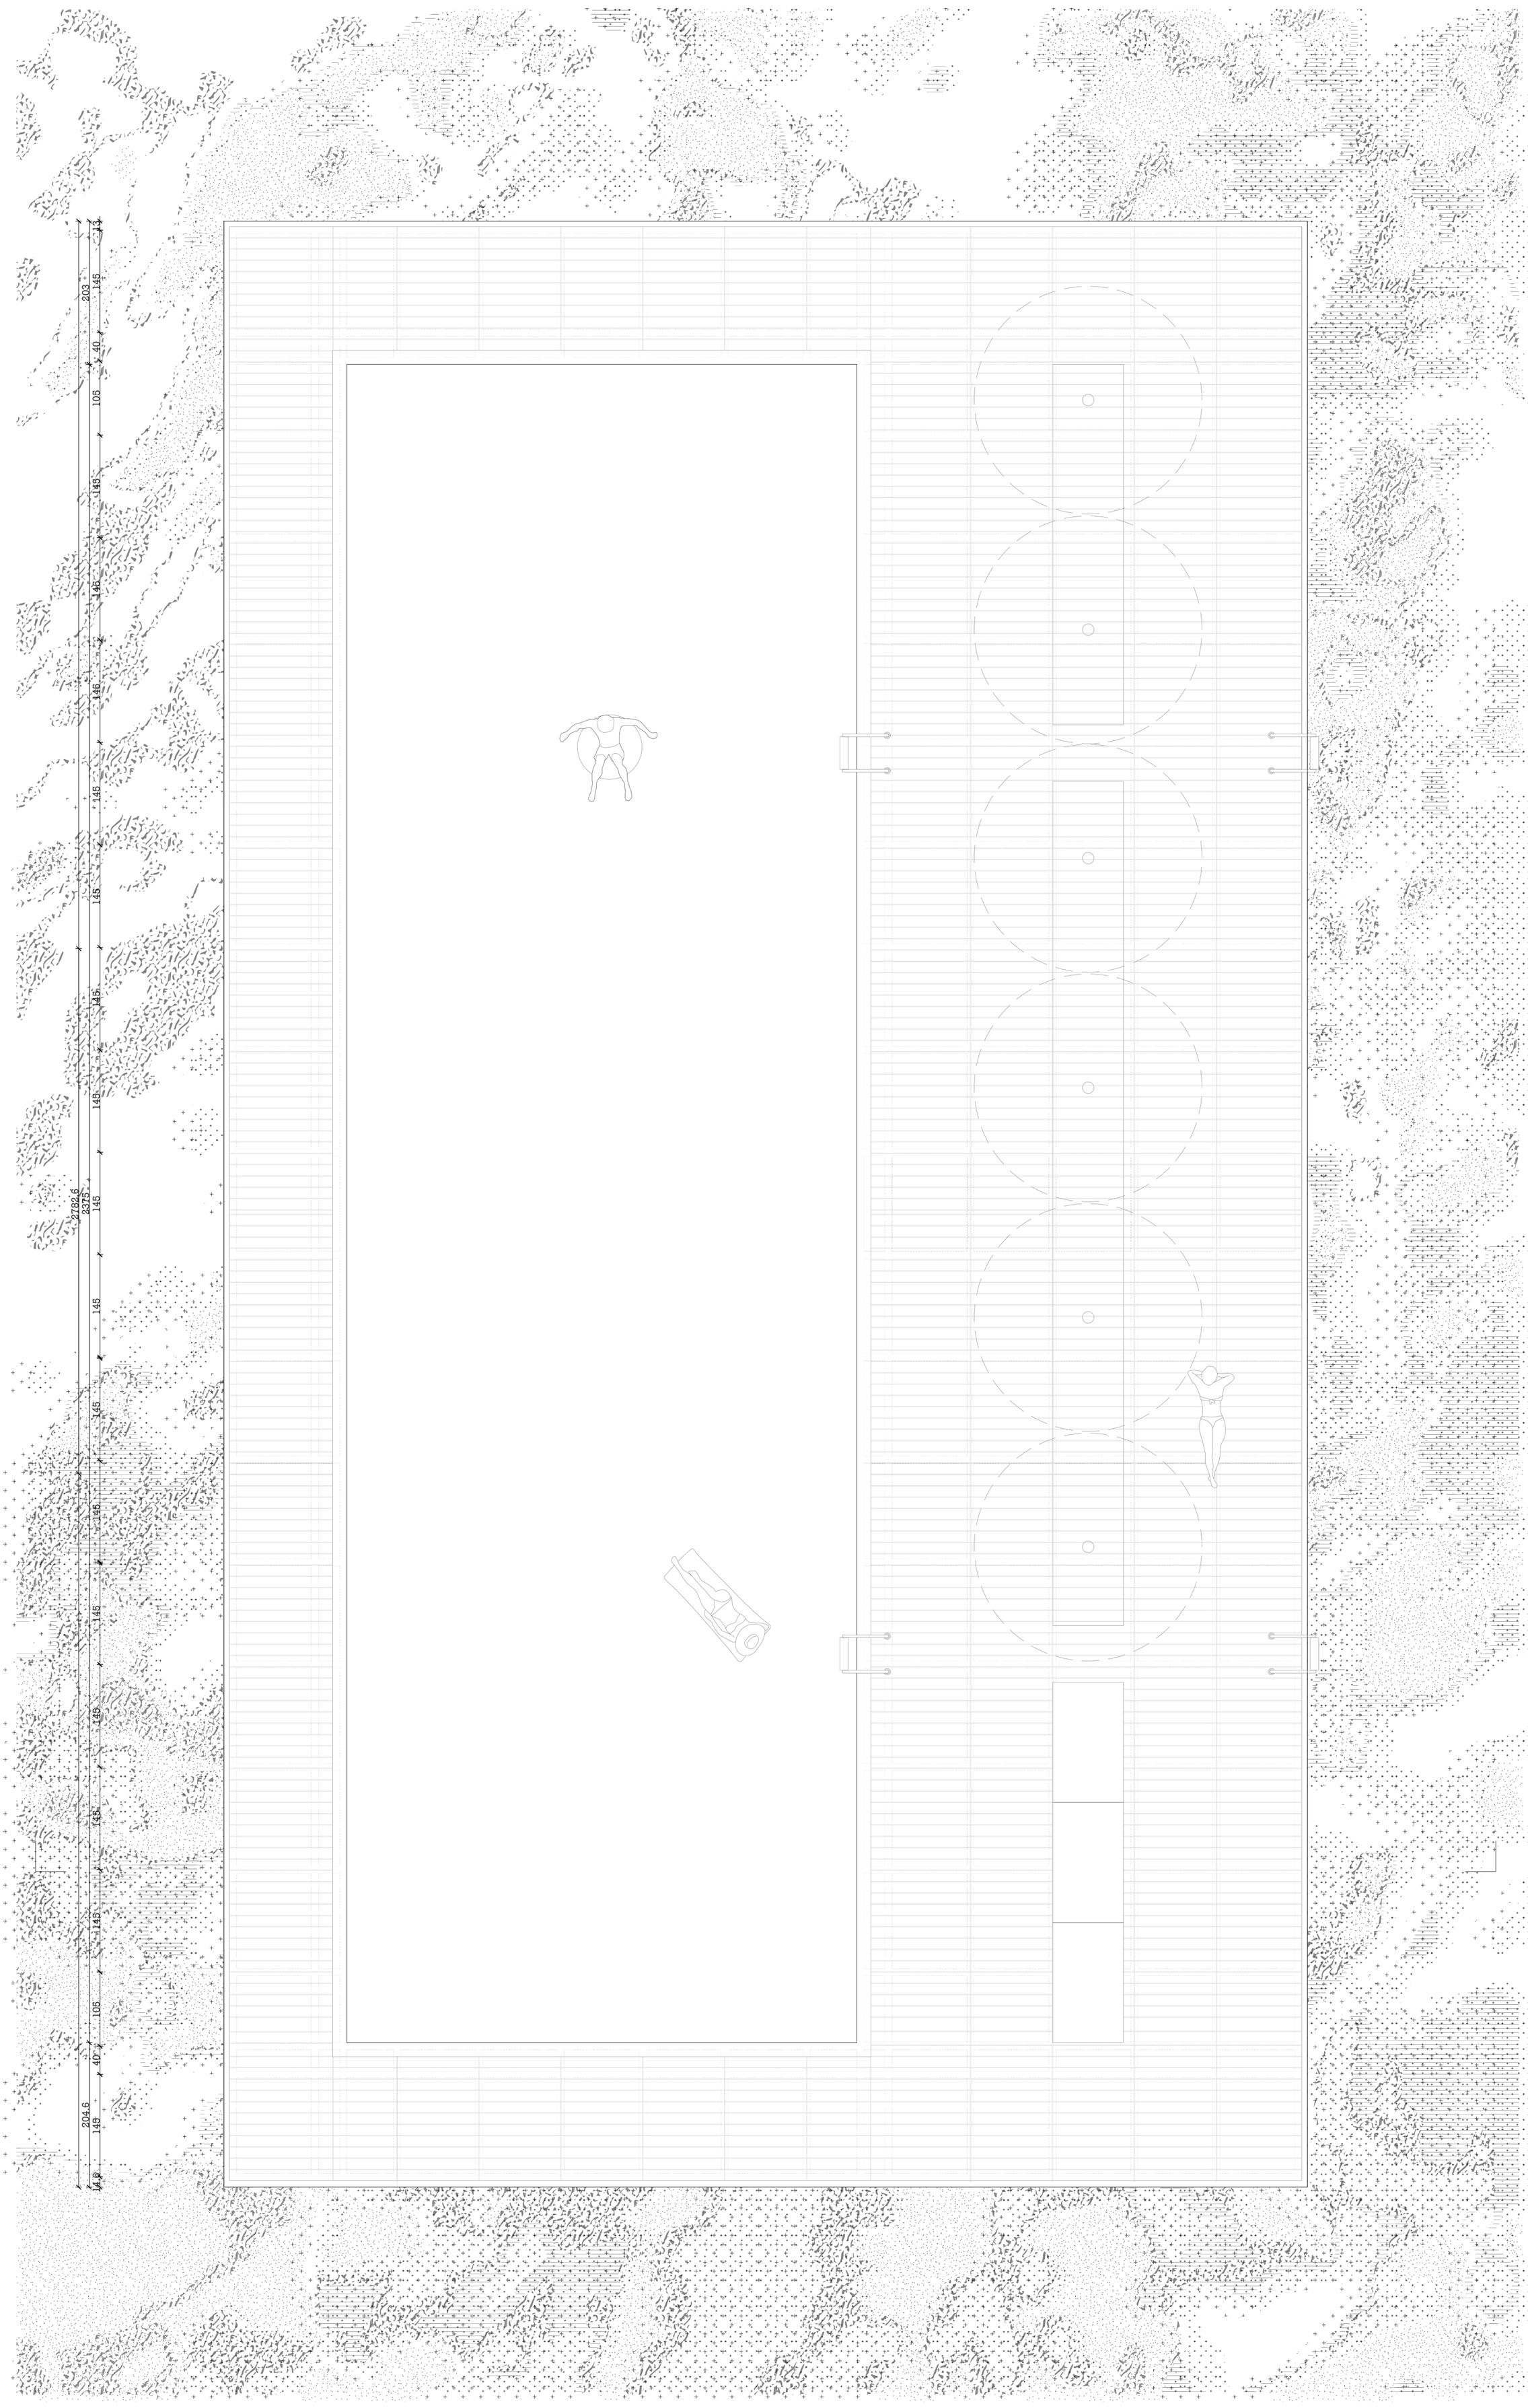

SOFT SEDIMENTS

SECTION 1:50

FLOOR PLAN 1:50

SOLID ROCK EXTENSIONS

SECTION 1:50

FLOOR PLAN 1:50

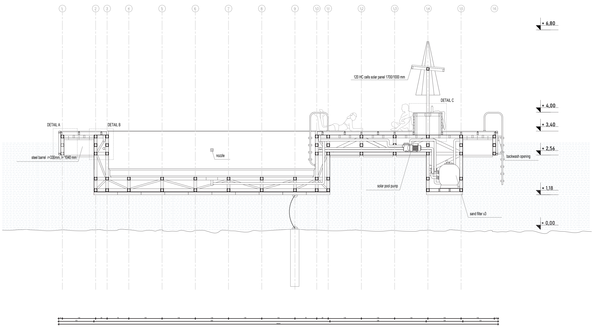

CROSS SECTION 1:50

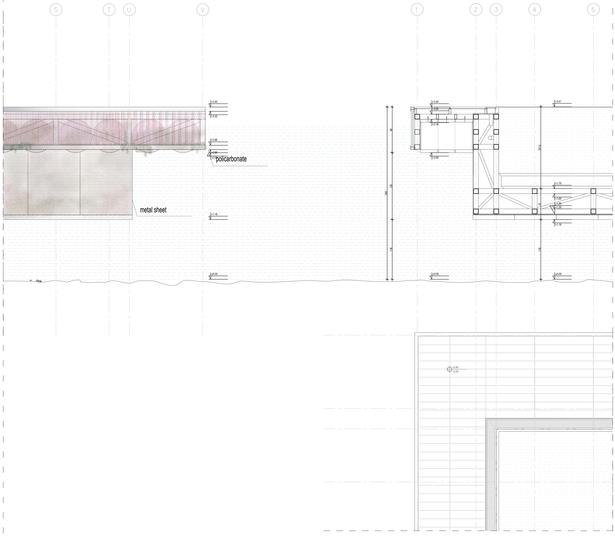

FACADE DETAIL 1:20

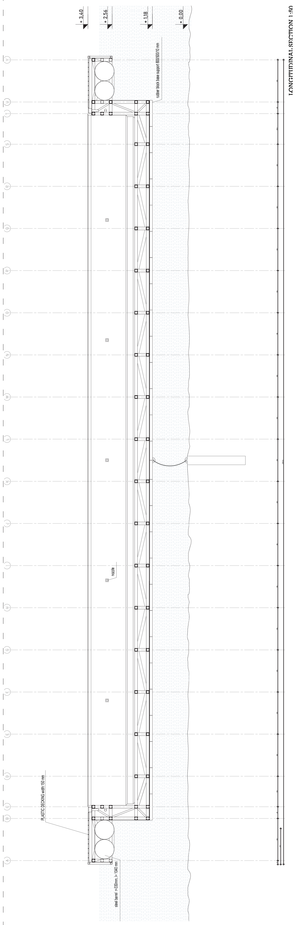
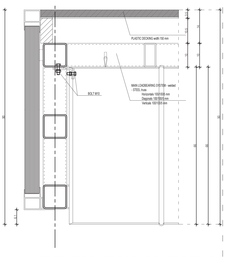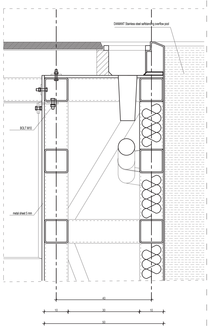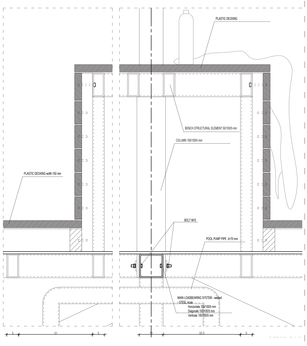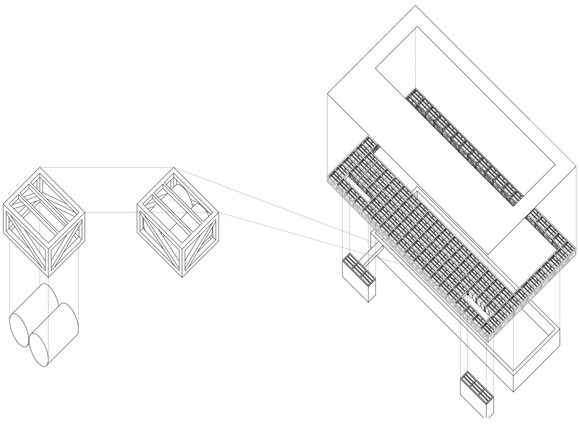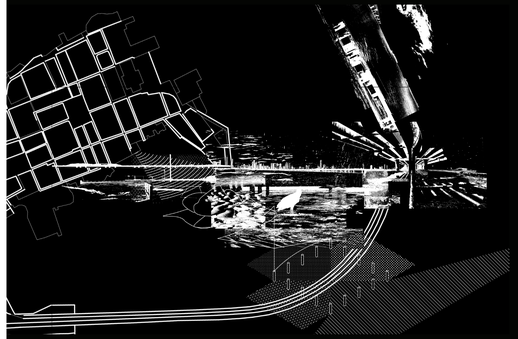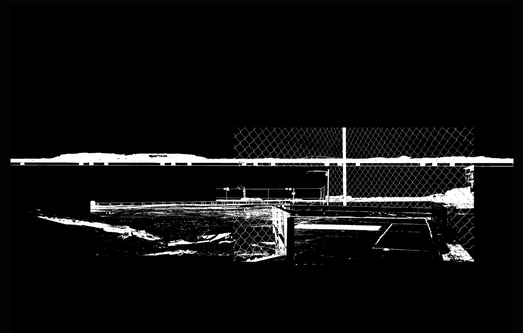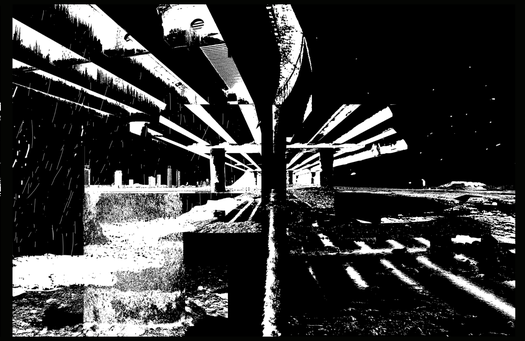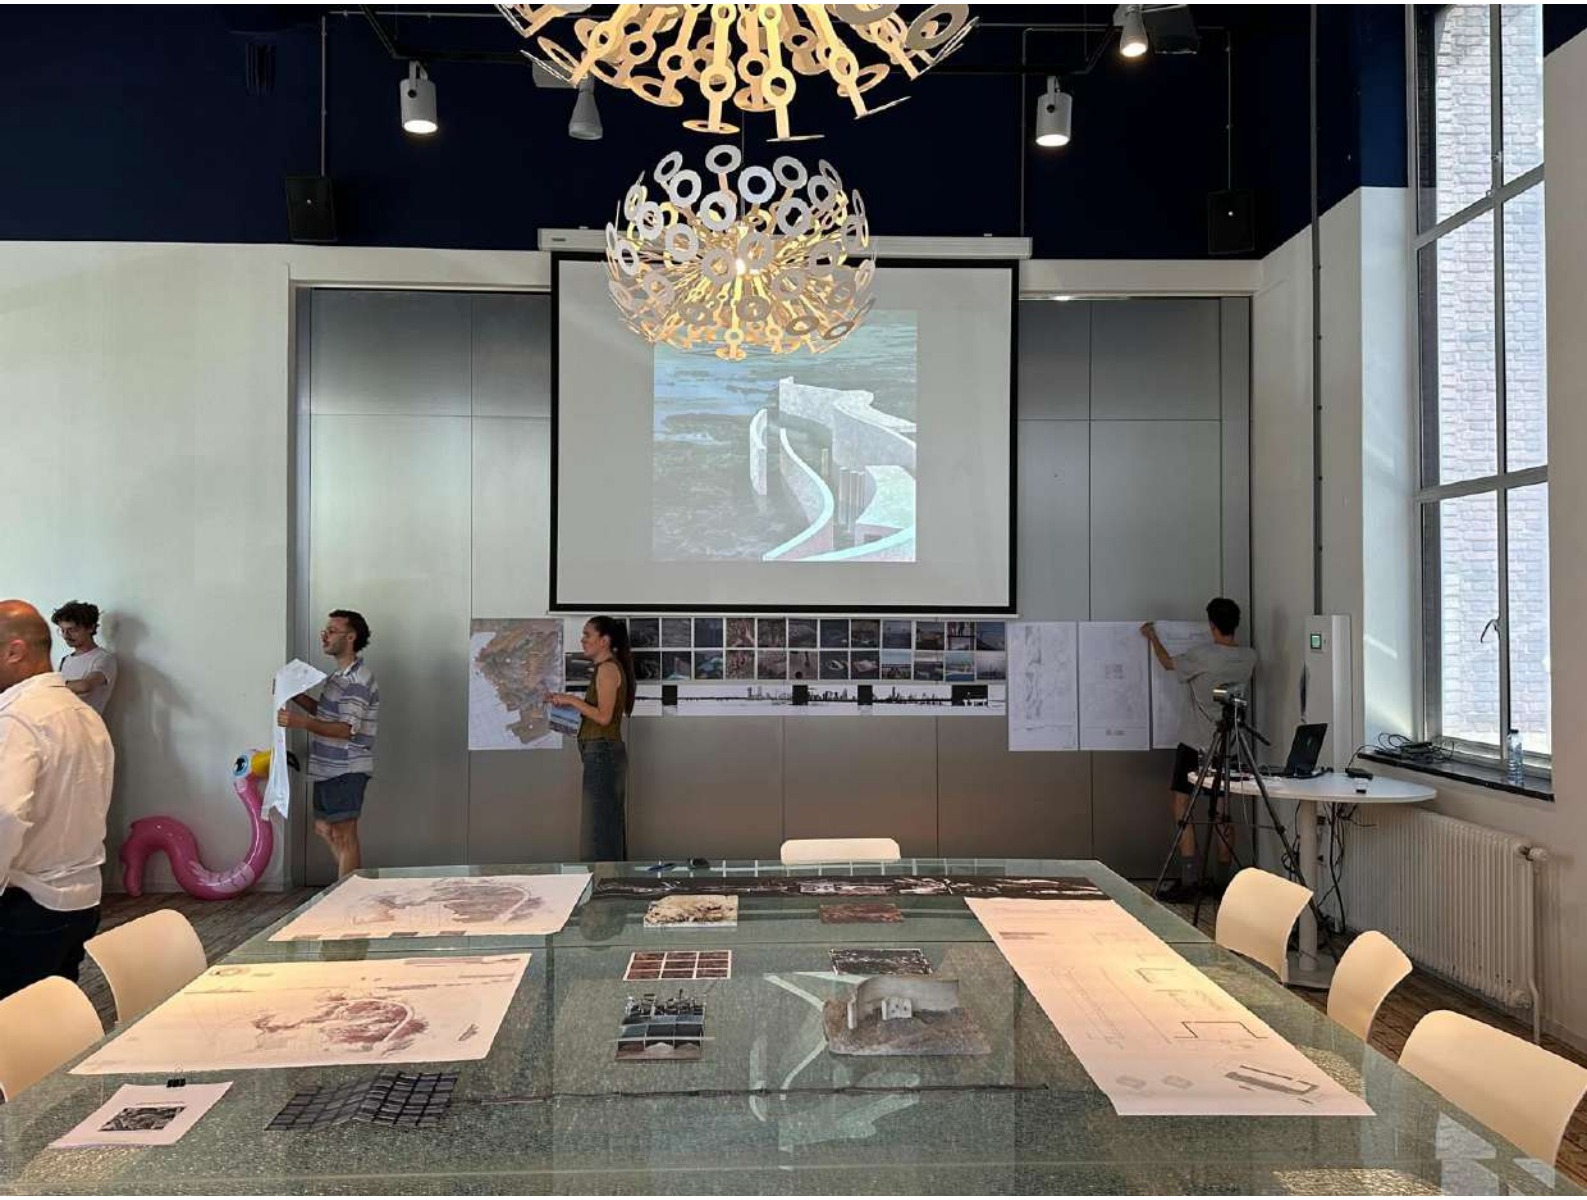
LONGITUDINAL SECTION 1:50