
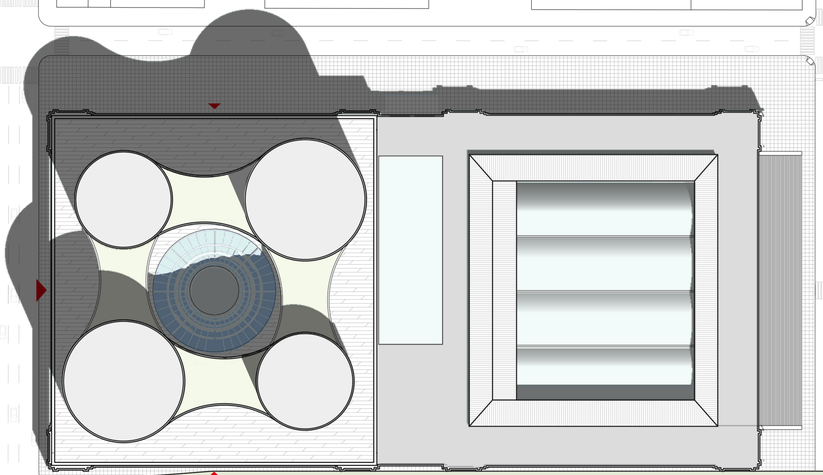


Site PLan 1:1000

Wonderland-Farley Building Renovation

Zhuyan Shan 4924215
Complex Projects
Fall 2020

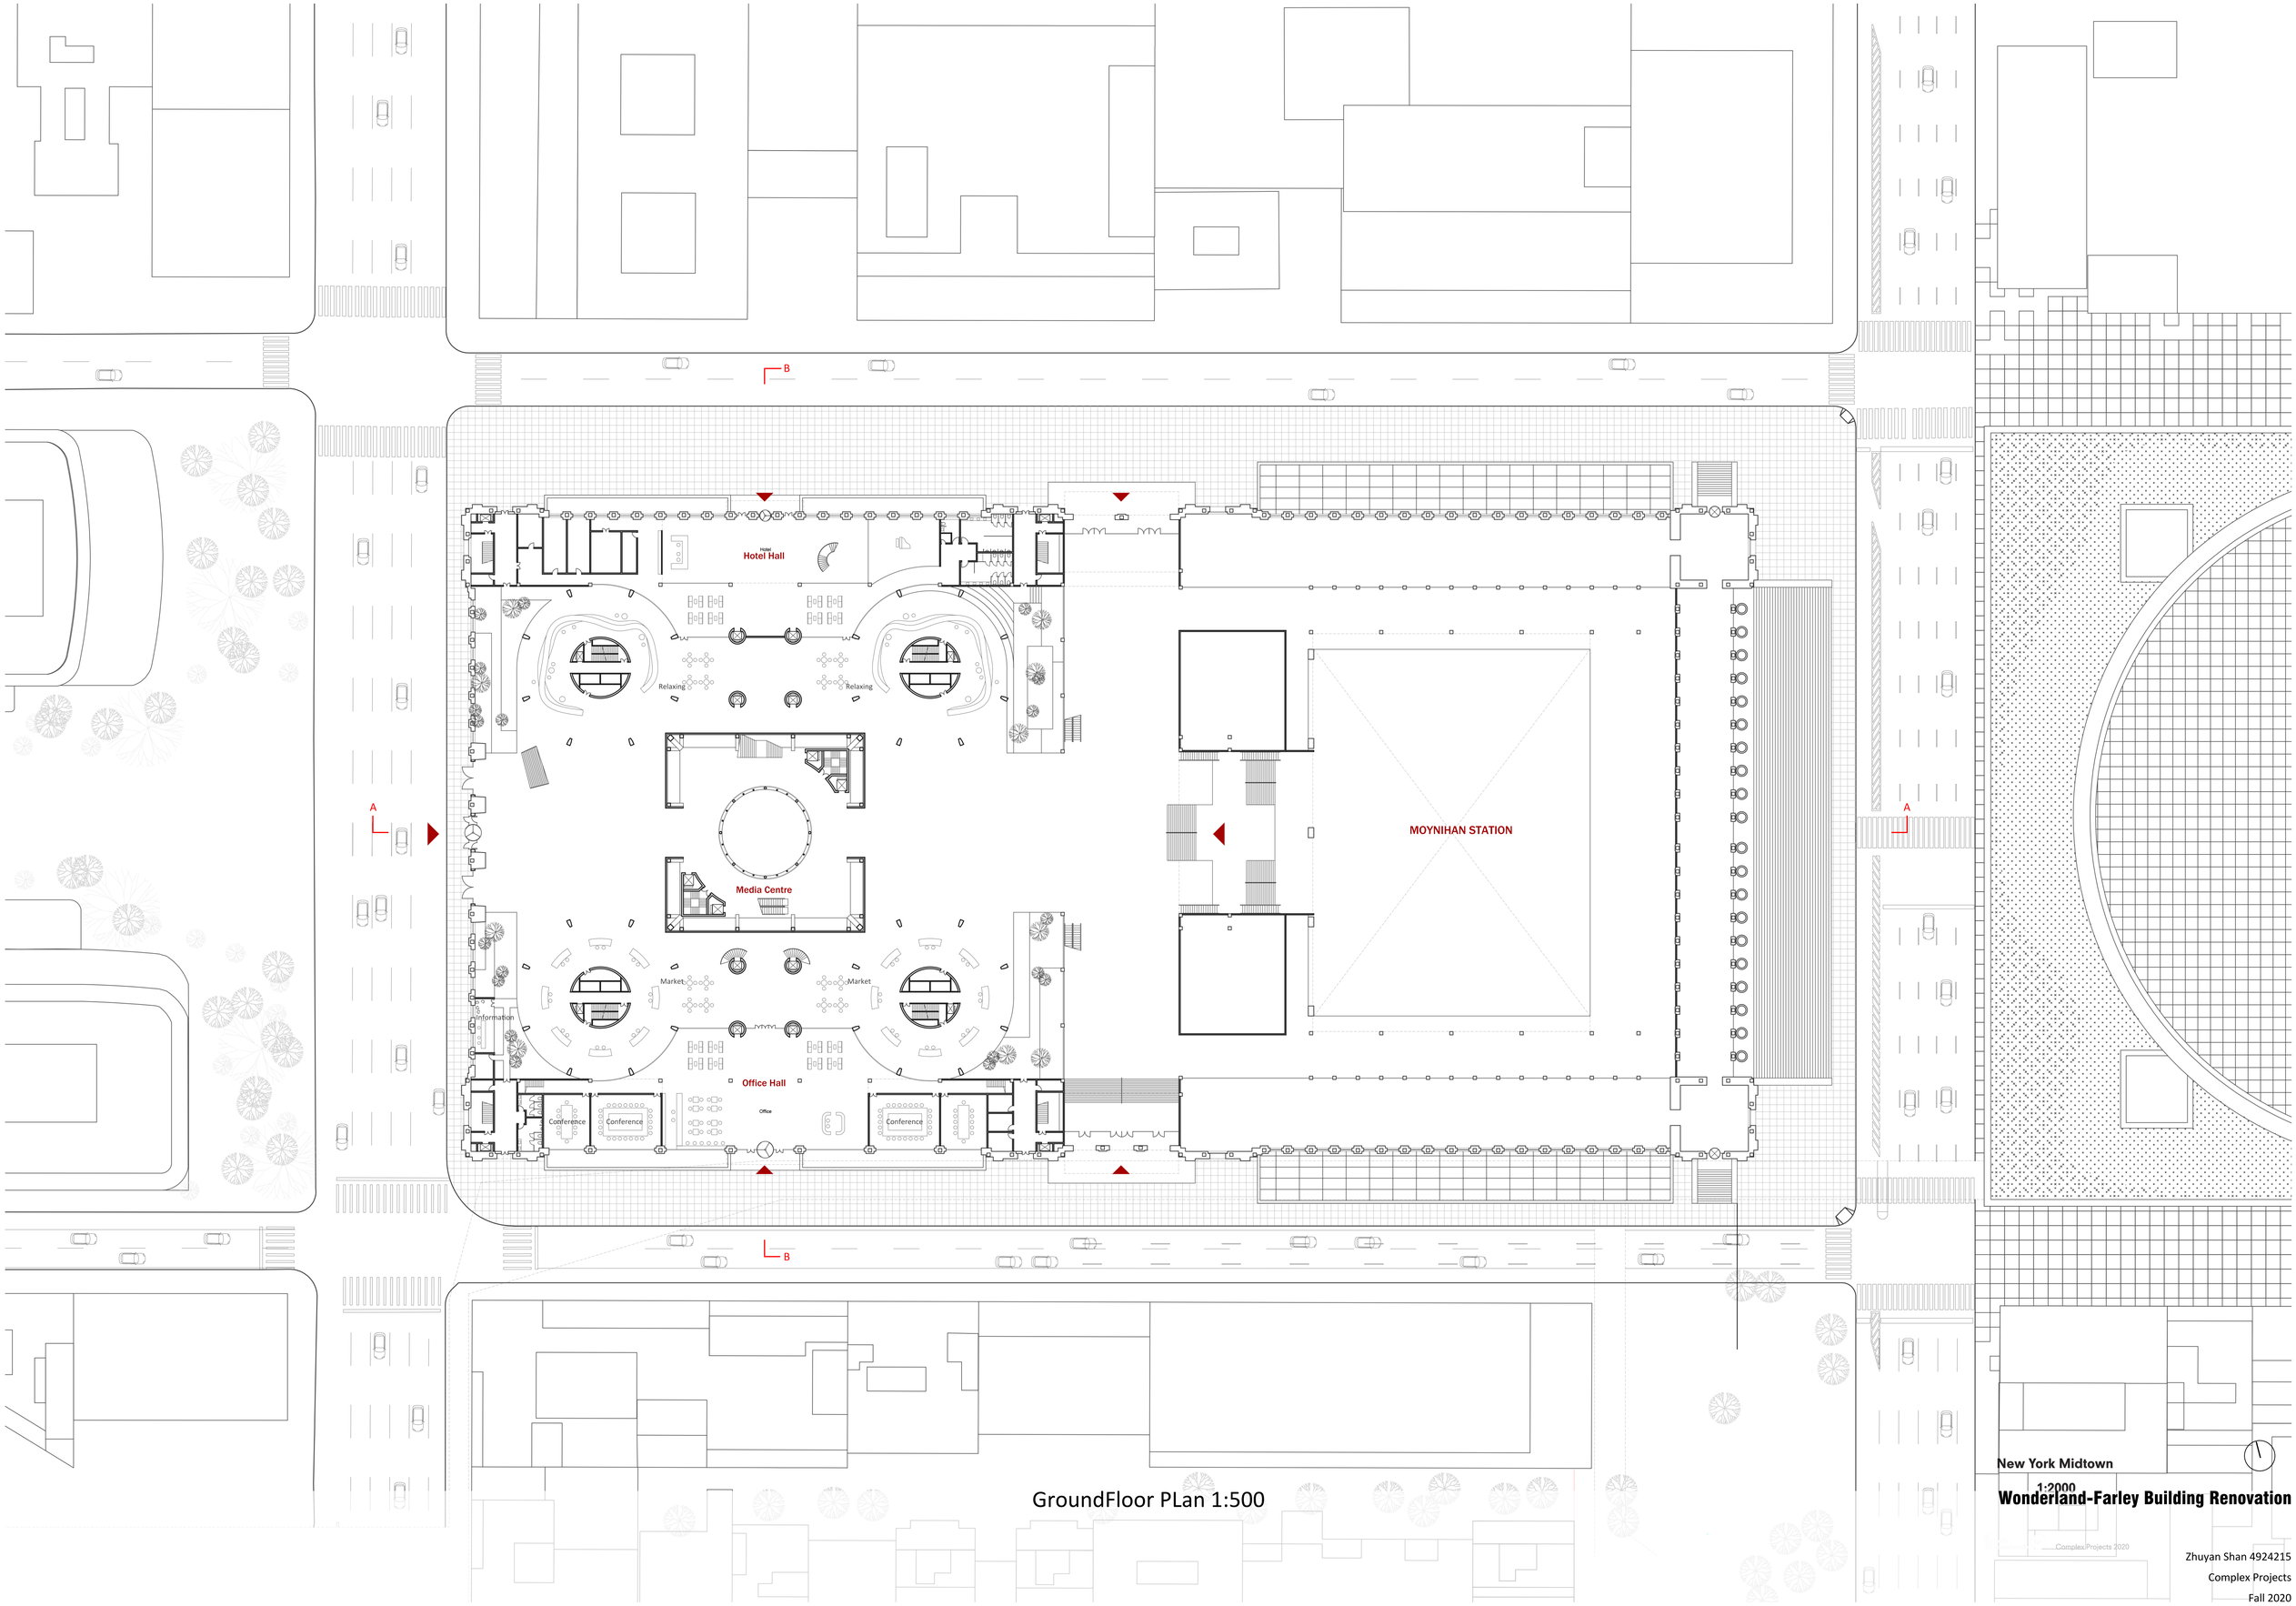

GroundFloor PLan 1:500

New York Midtown

1:2000


Wonderland-Farley Building Renovation

Complex Projects 2020

Zhuyan Shan 4924215

Complex Projects


Fall 2020

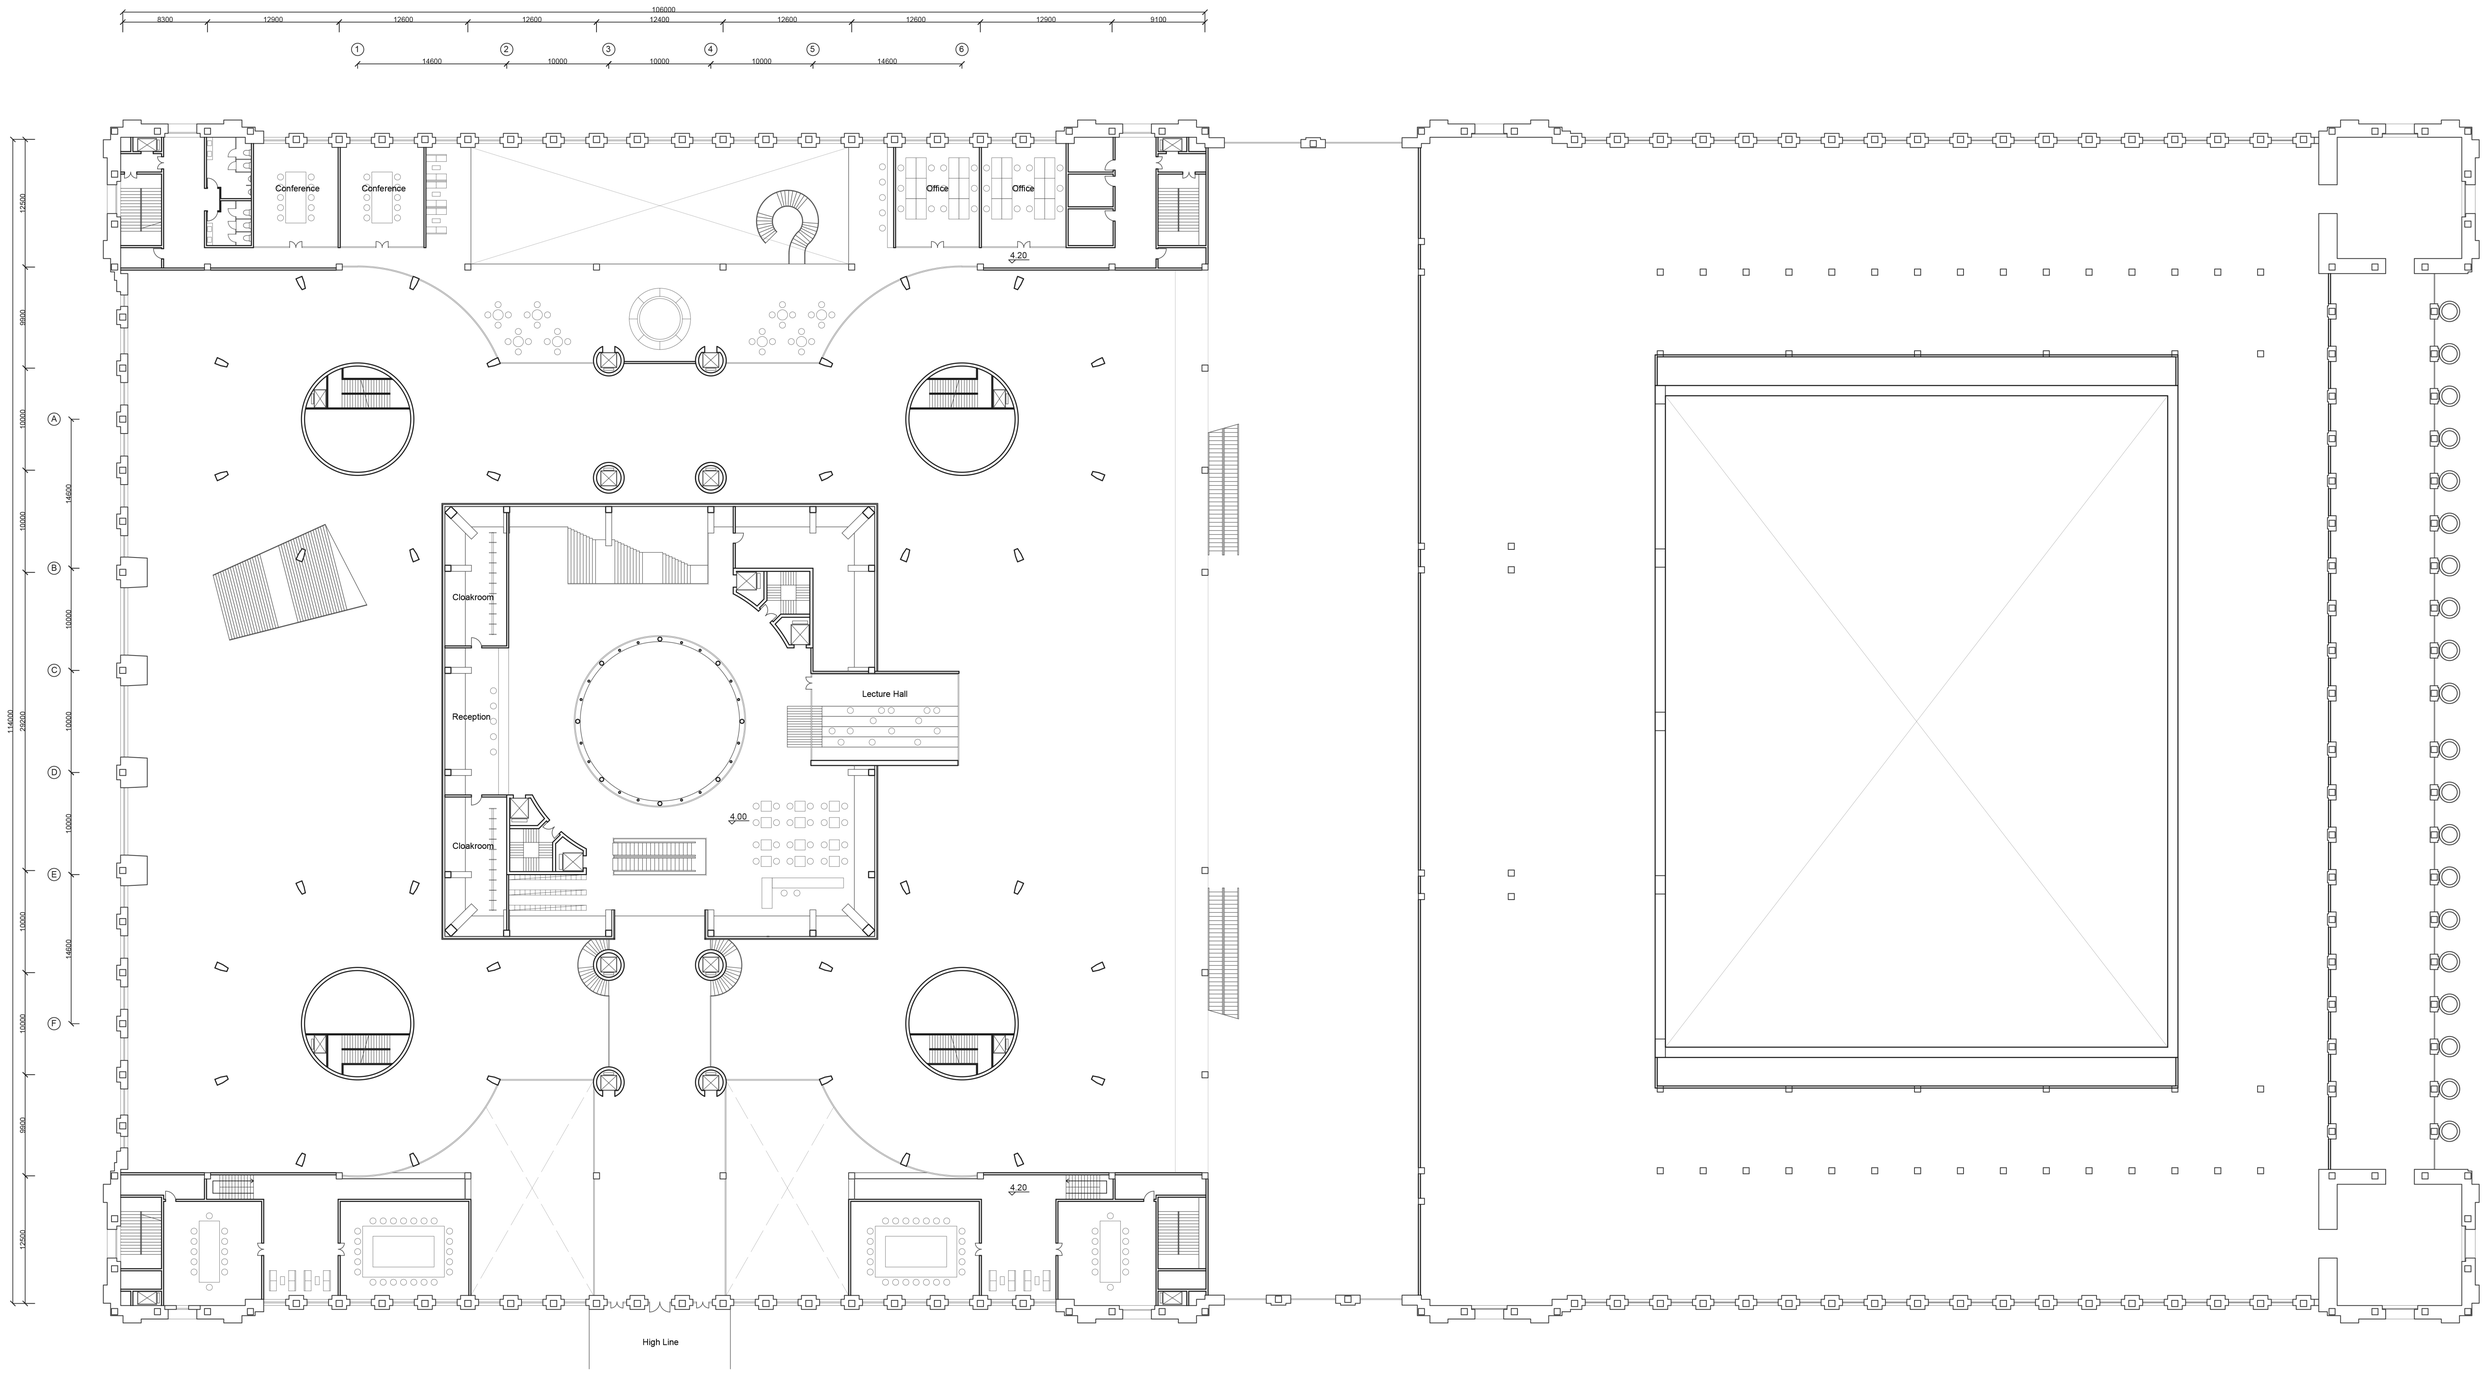

1F PLan 1:300

Wonderland-Farley Building Renovation


Zhuyan Shan 4924215
Complex Projects
Fall 2020

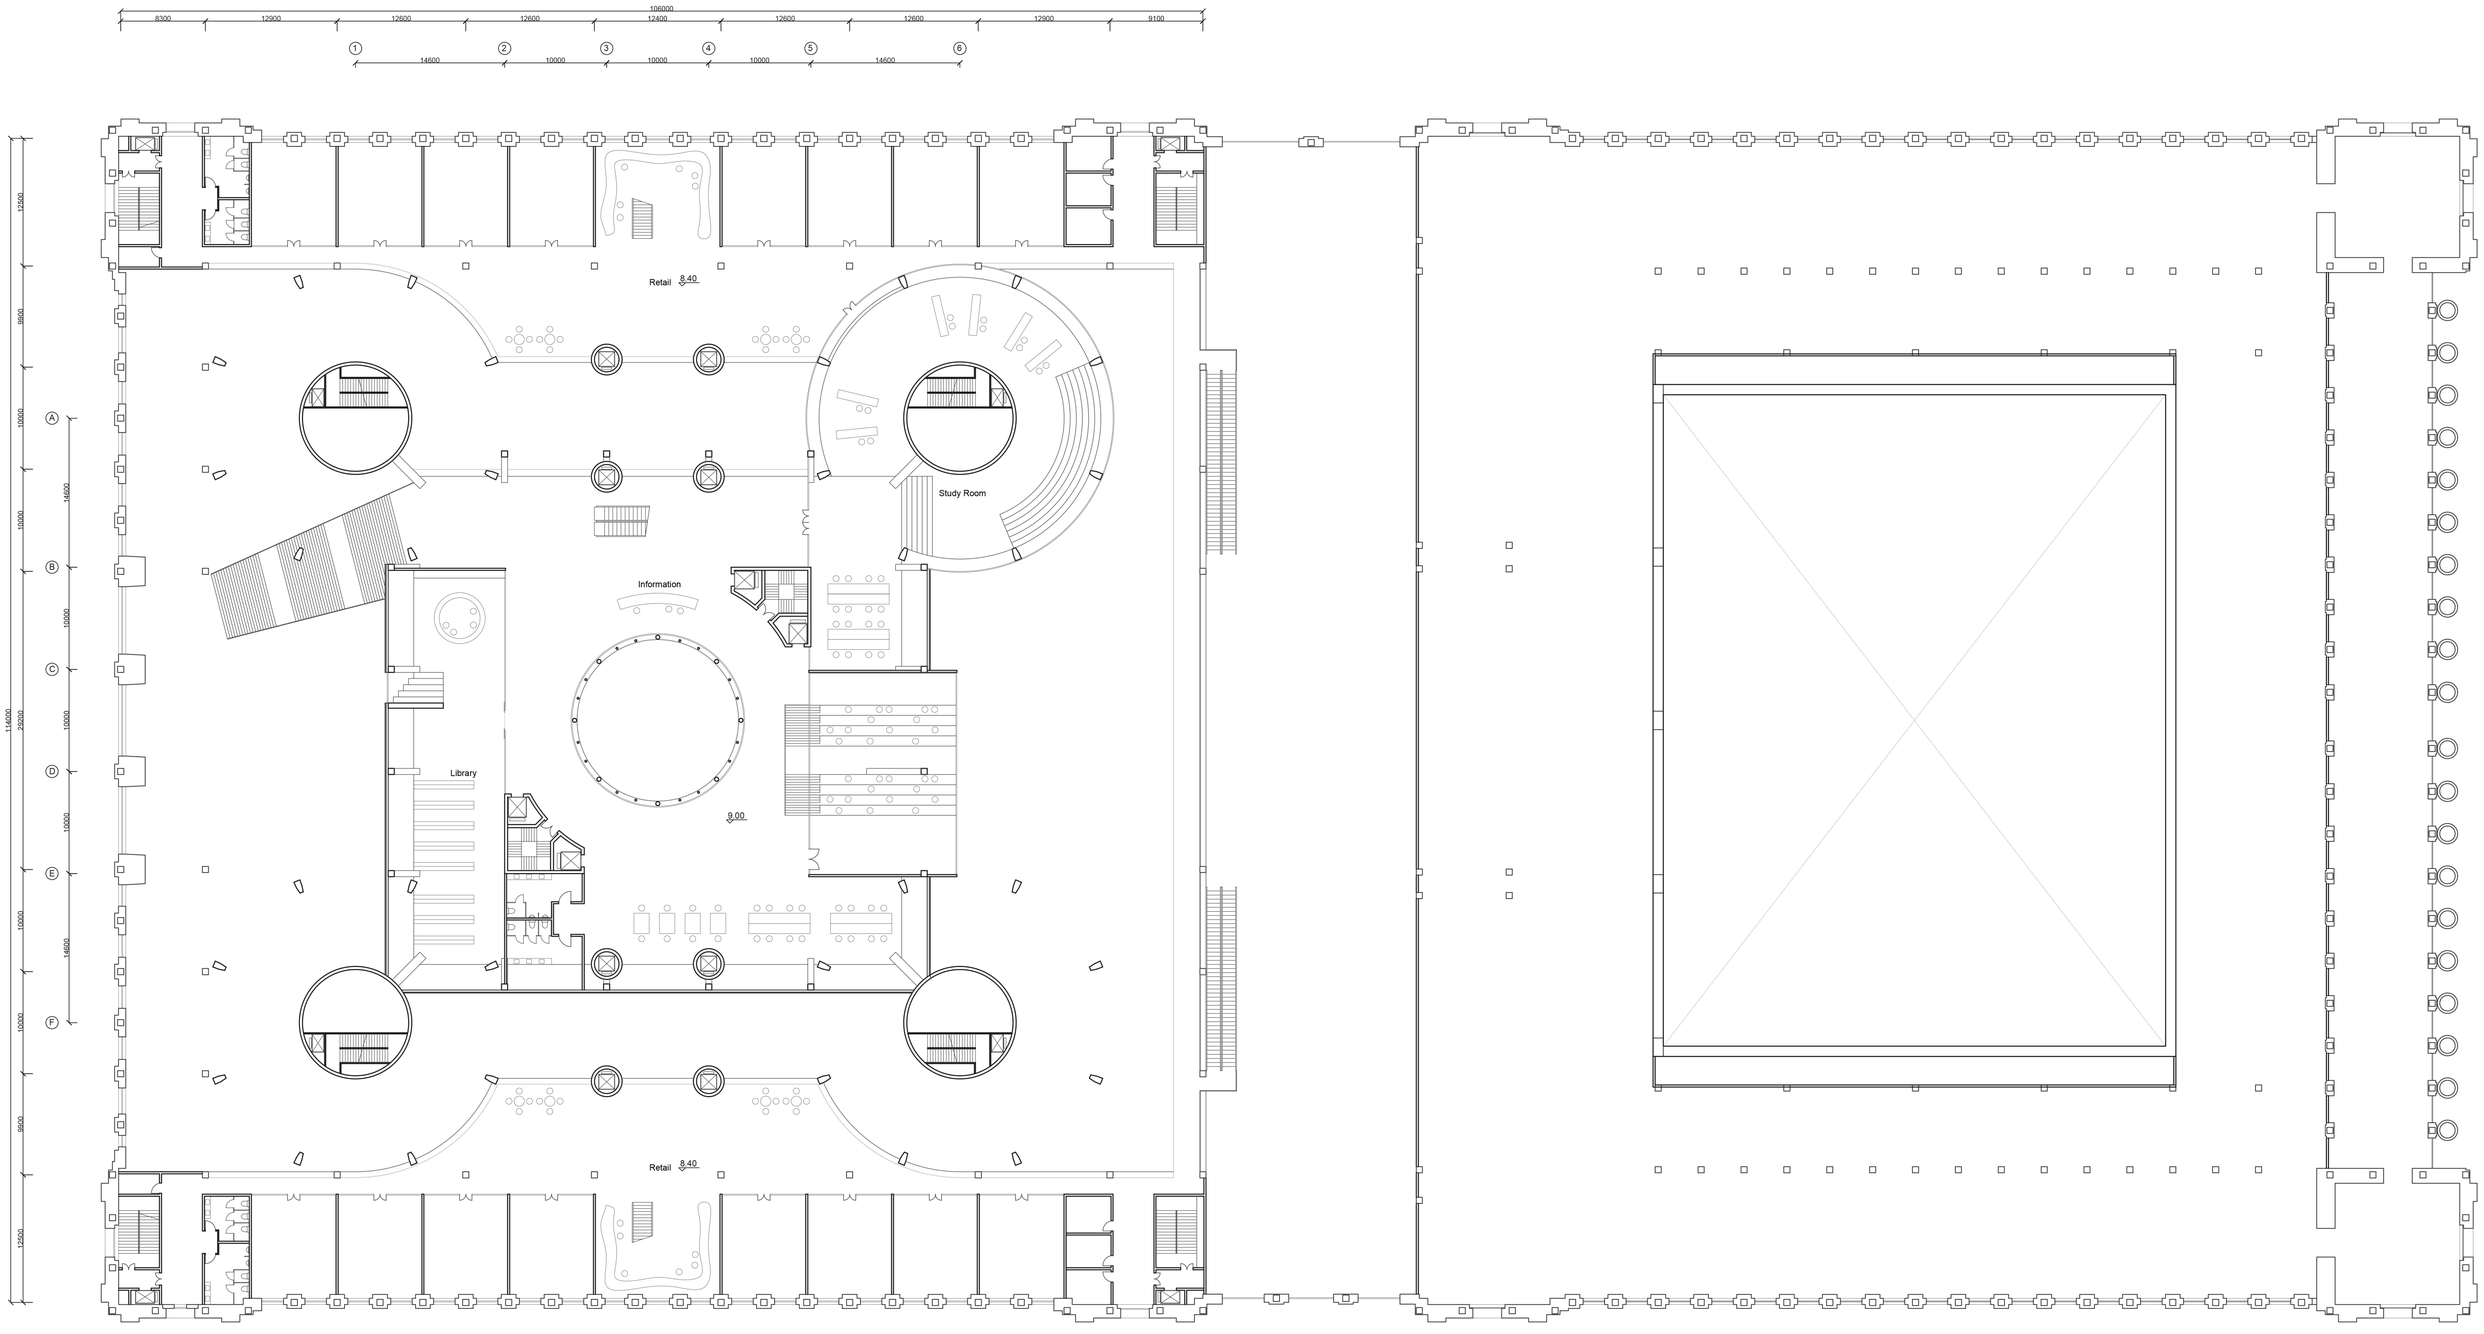

2F PLan 1:300

Wonderland-Farley Building Renovation


Zhuyan Shan 4924215
Complex Projects
Fall 2020

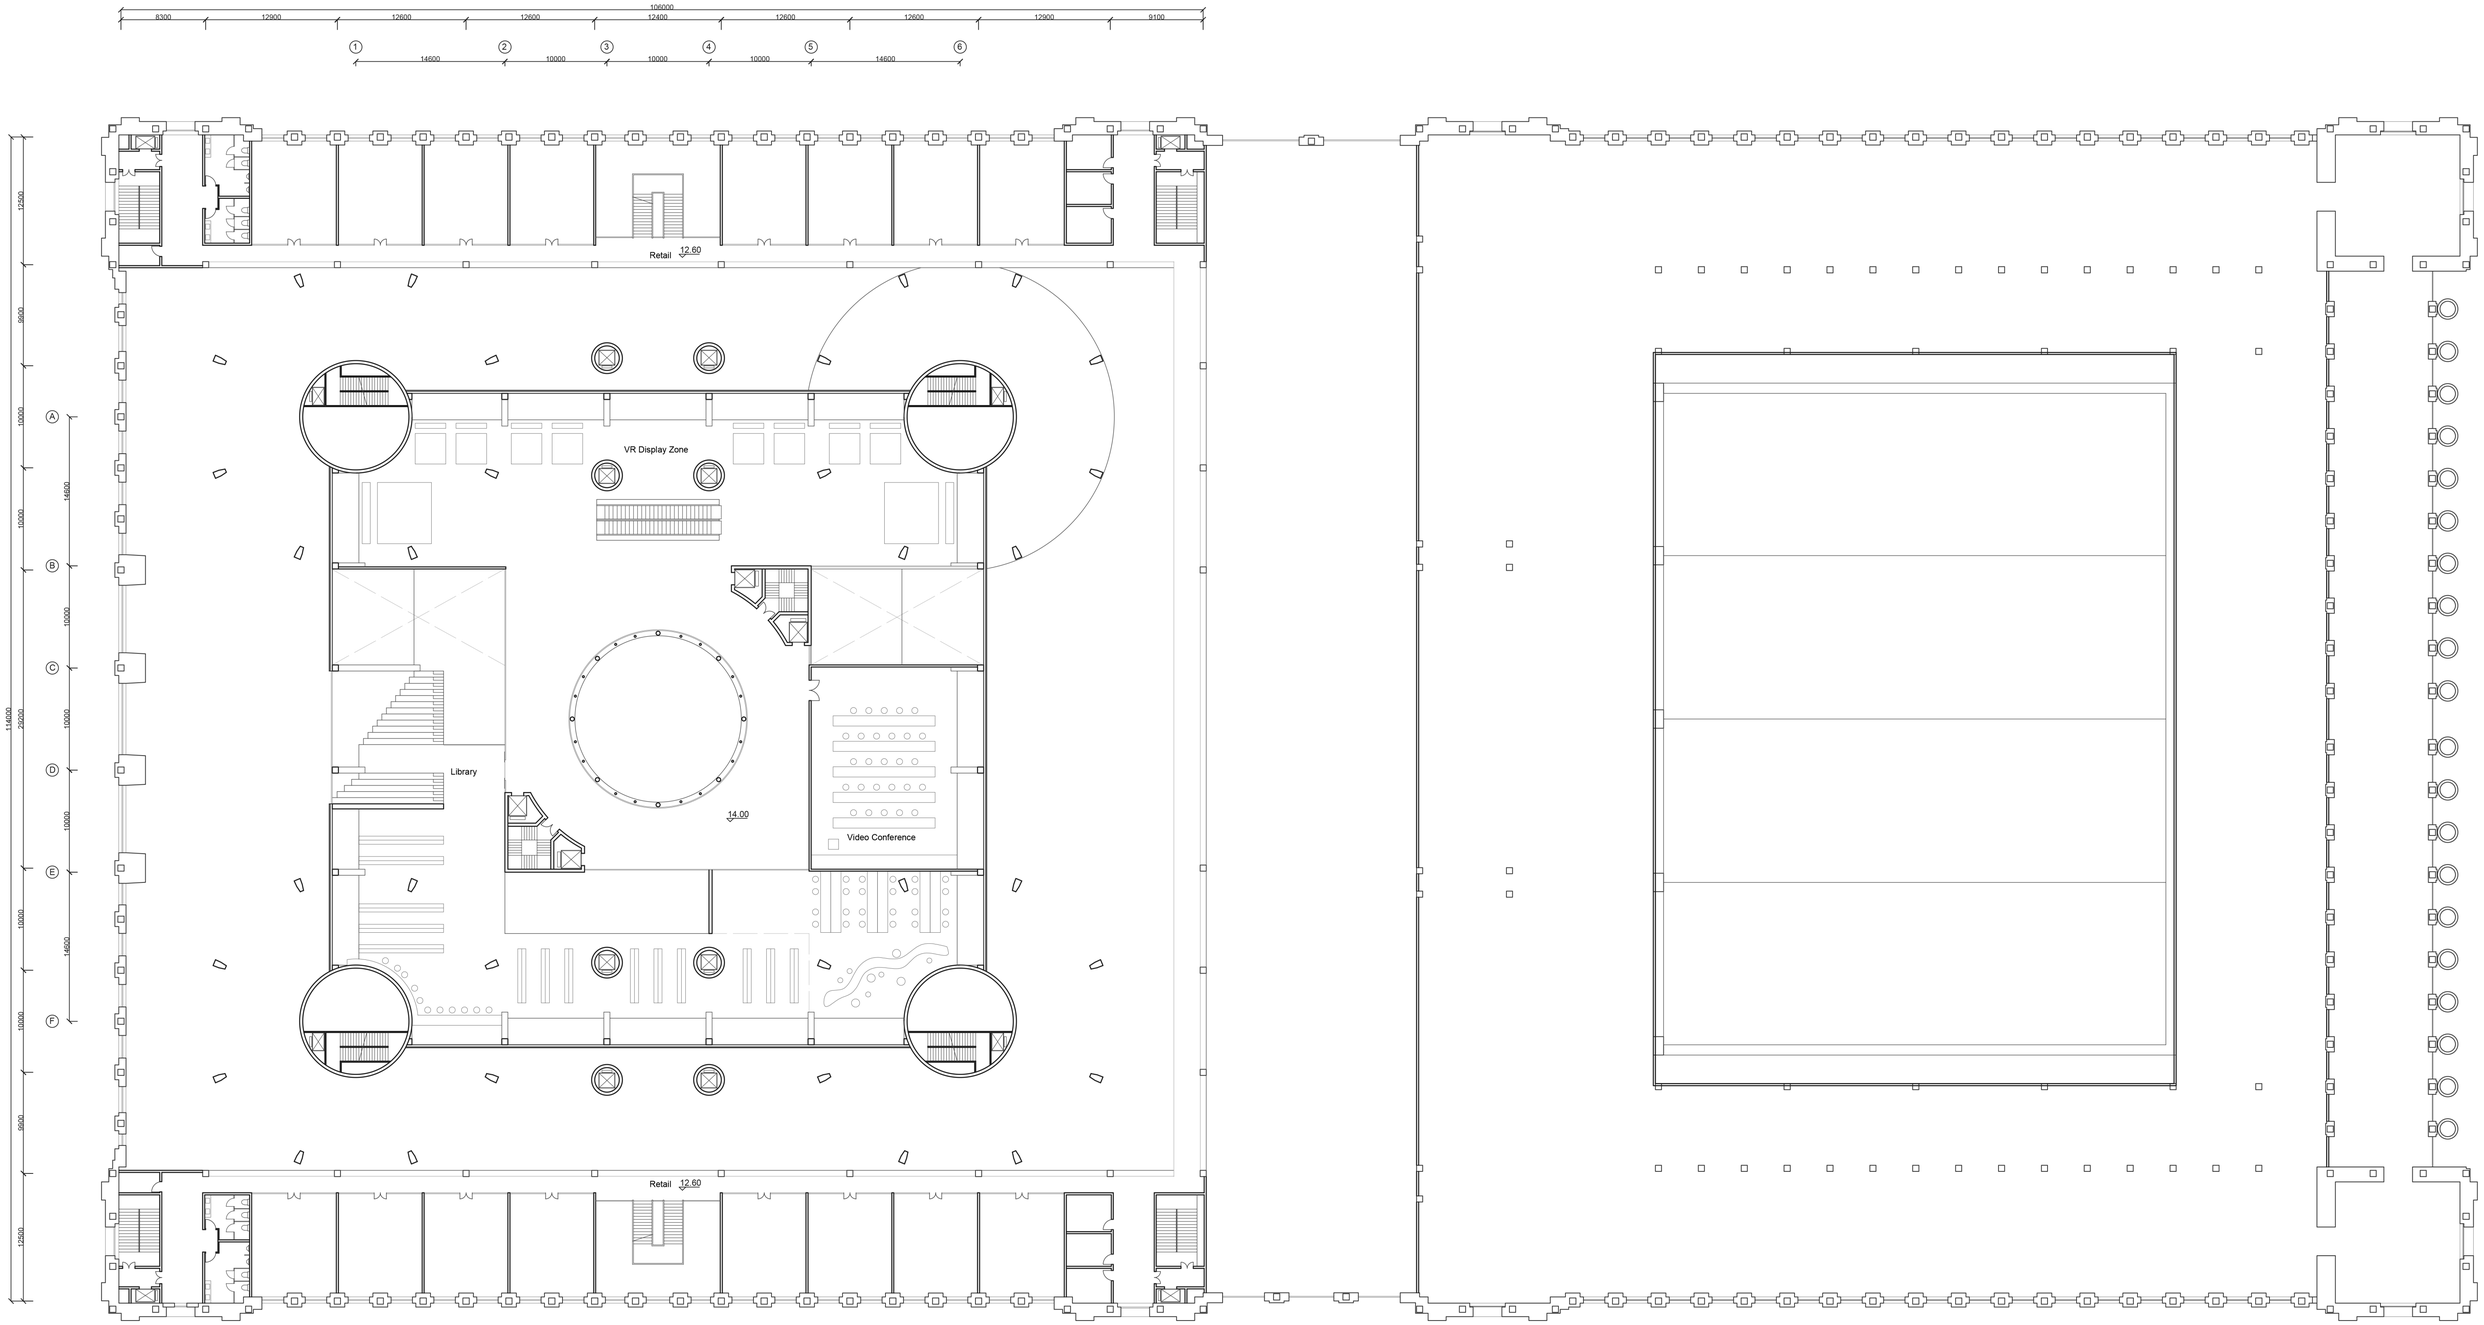

3F PLan 1:300

Wonderland-Farley Building Renovation


Zhuyan Shan 4924215
Complex Projects
Fall 2020

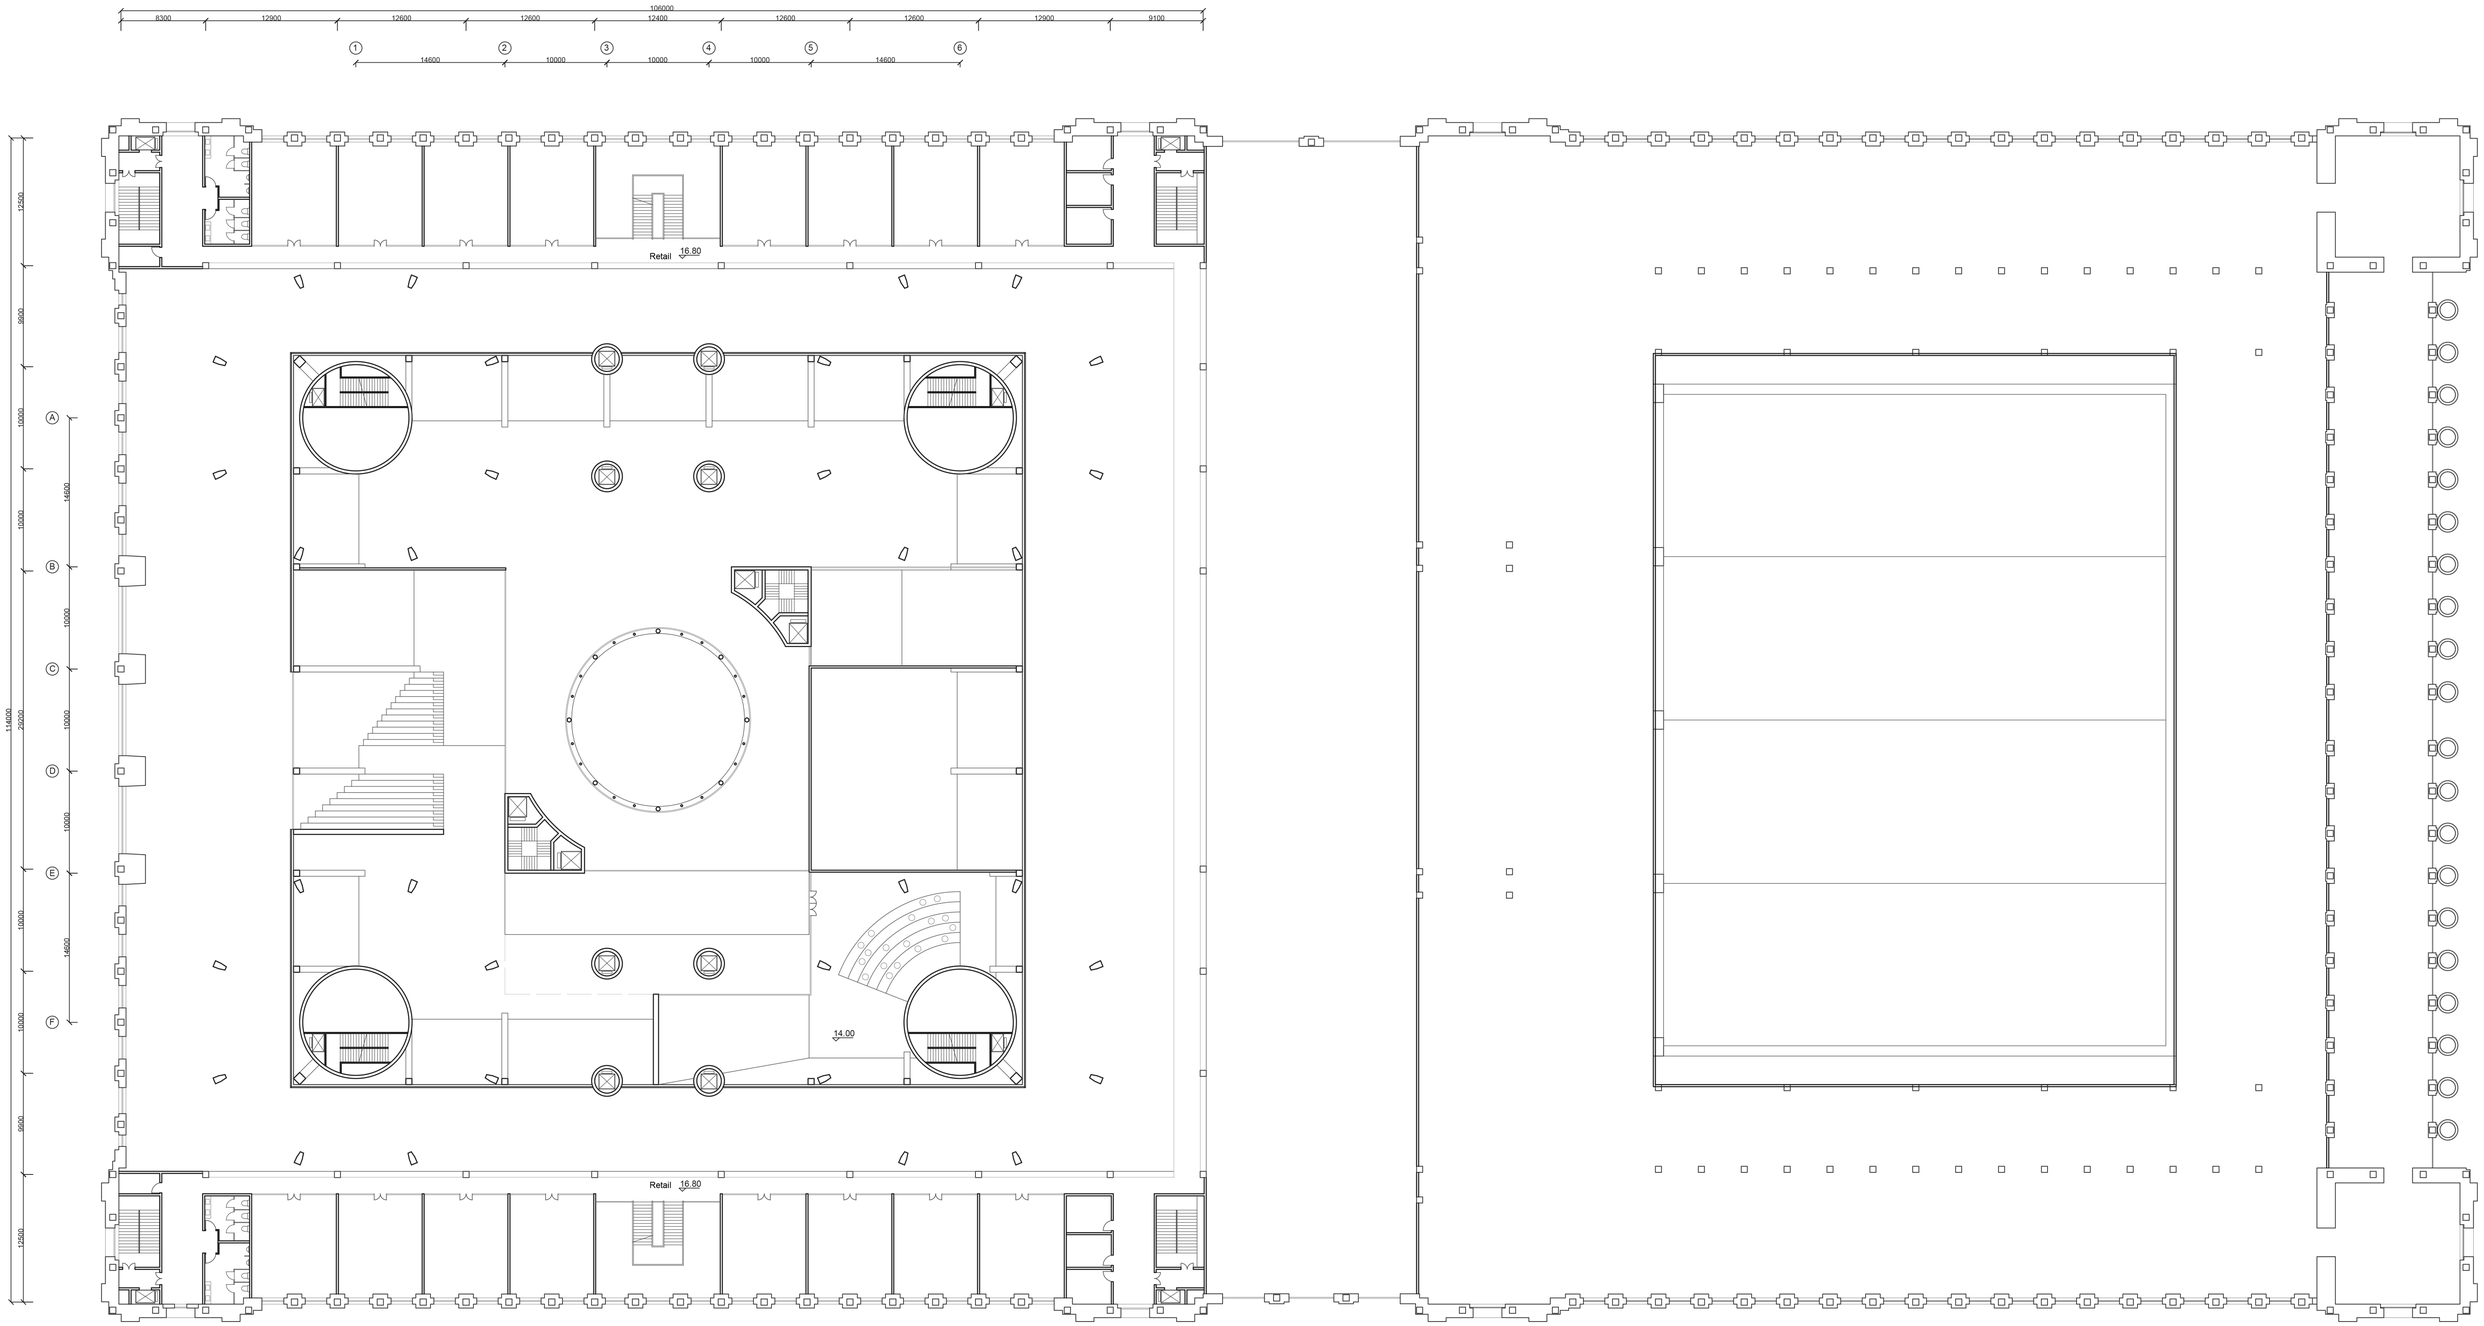

3.5F PLan 1:300

Wonderland-Farley Building Renovation


Zhuyan Shan 4924215
Complex Projects
Fall 2020

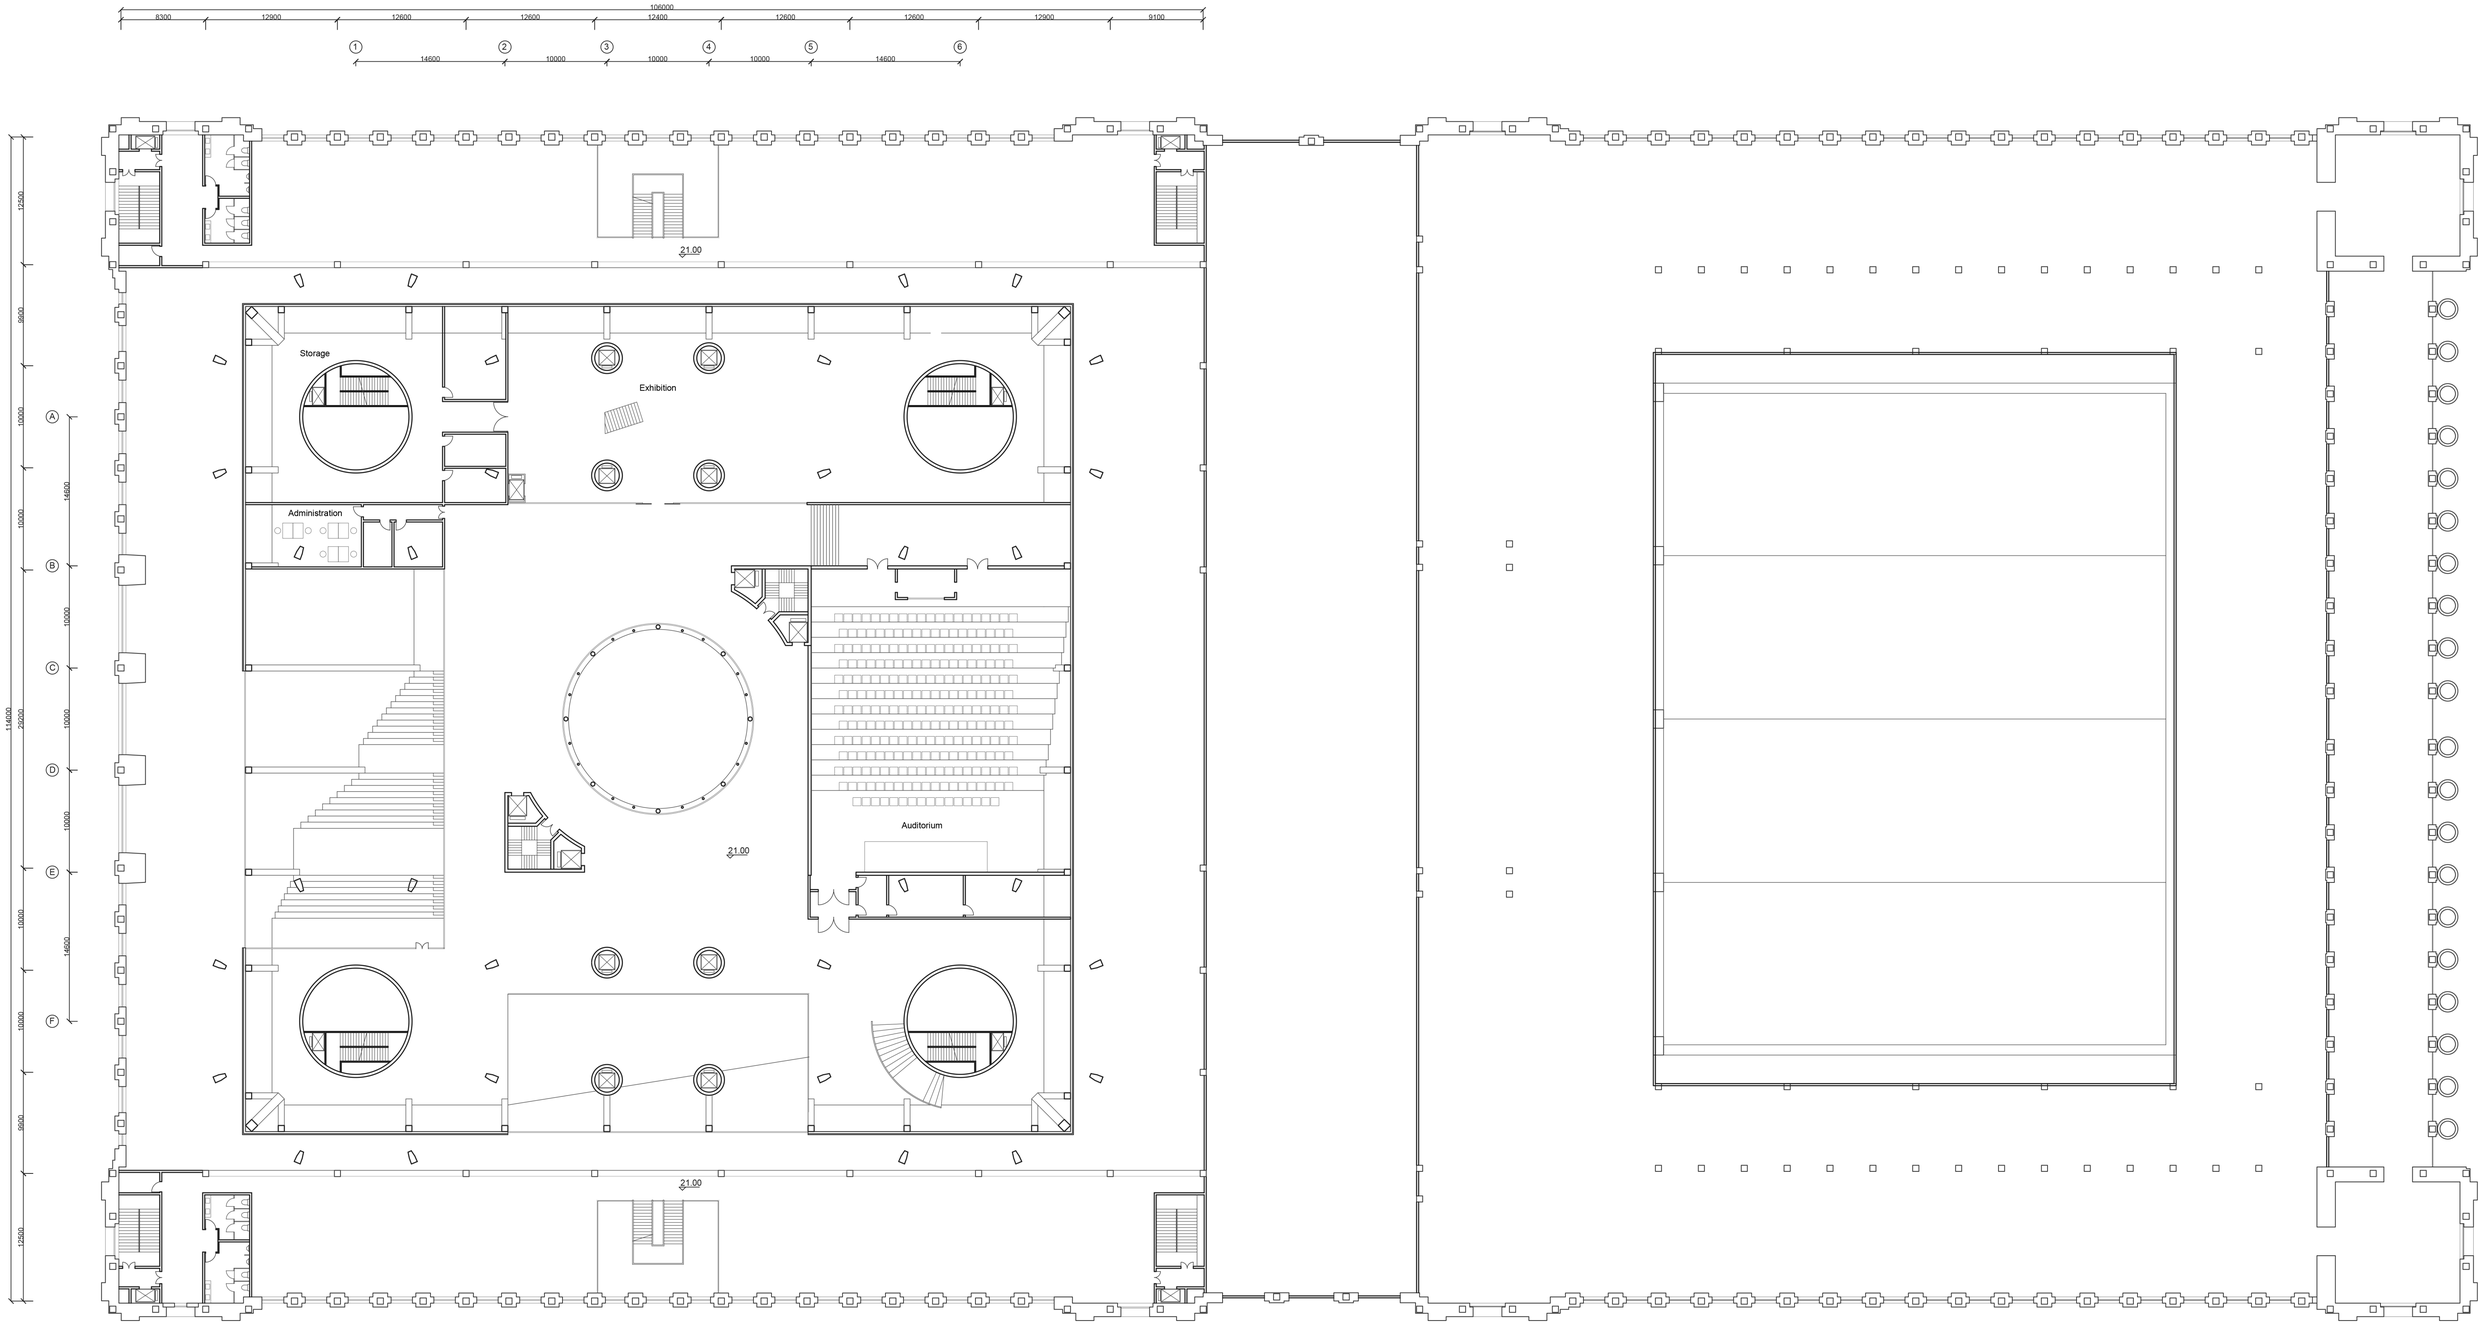

4F PLan 1:300

Wonderland-Farley Building Renovation


Zhuyan Shan 4924215
Complex Projects
Fall 2020

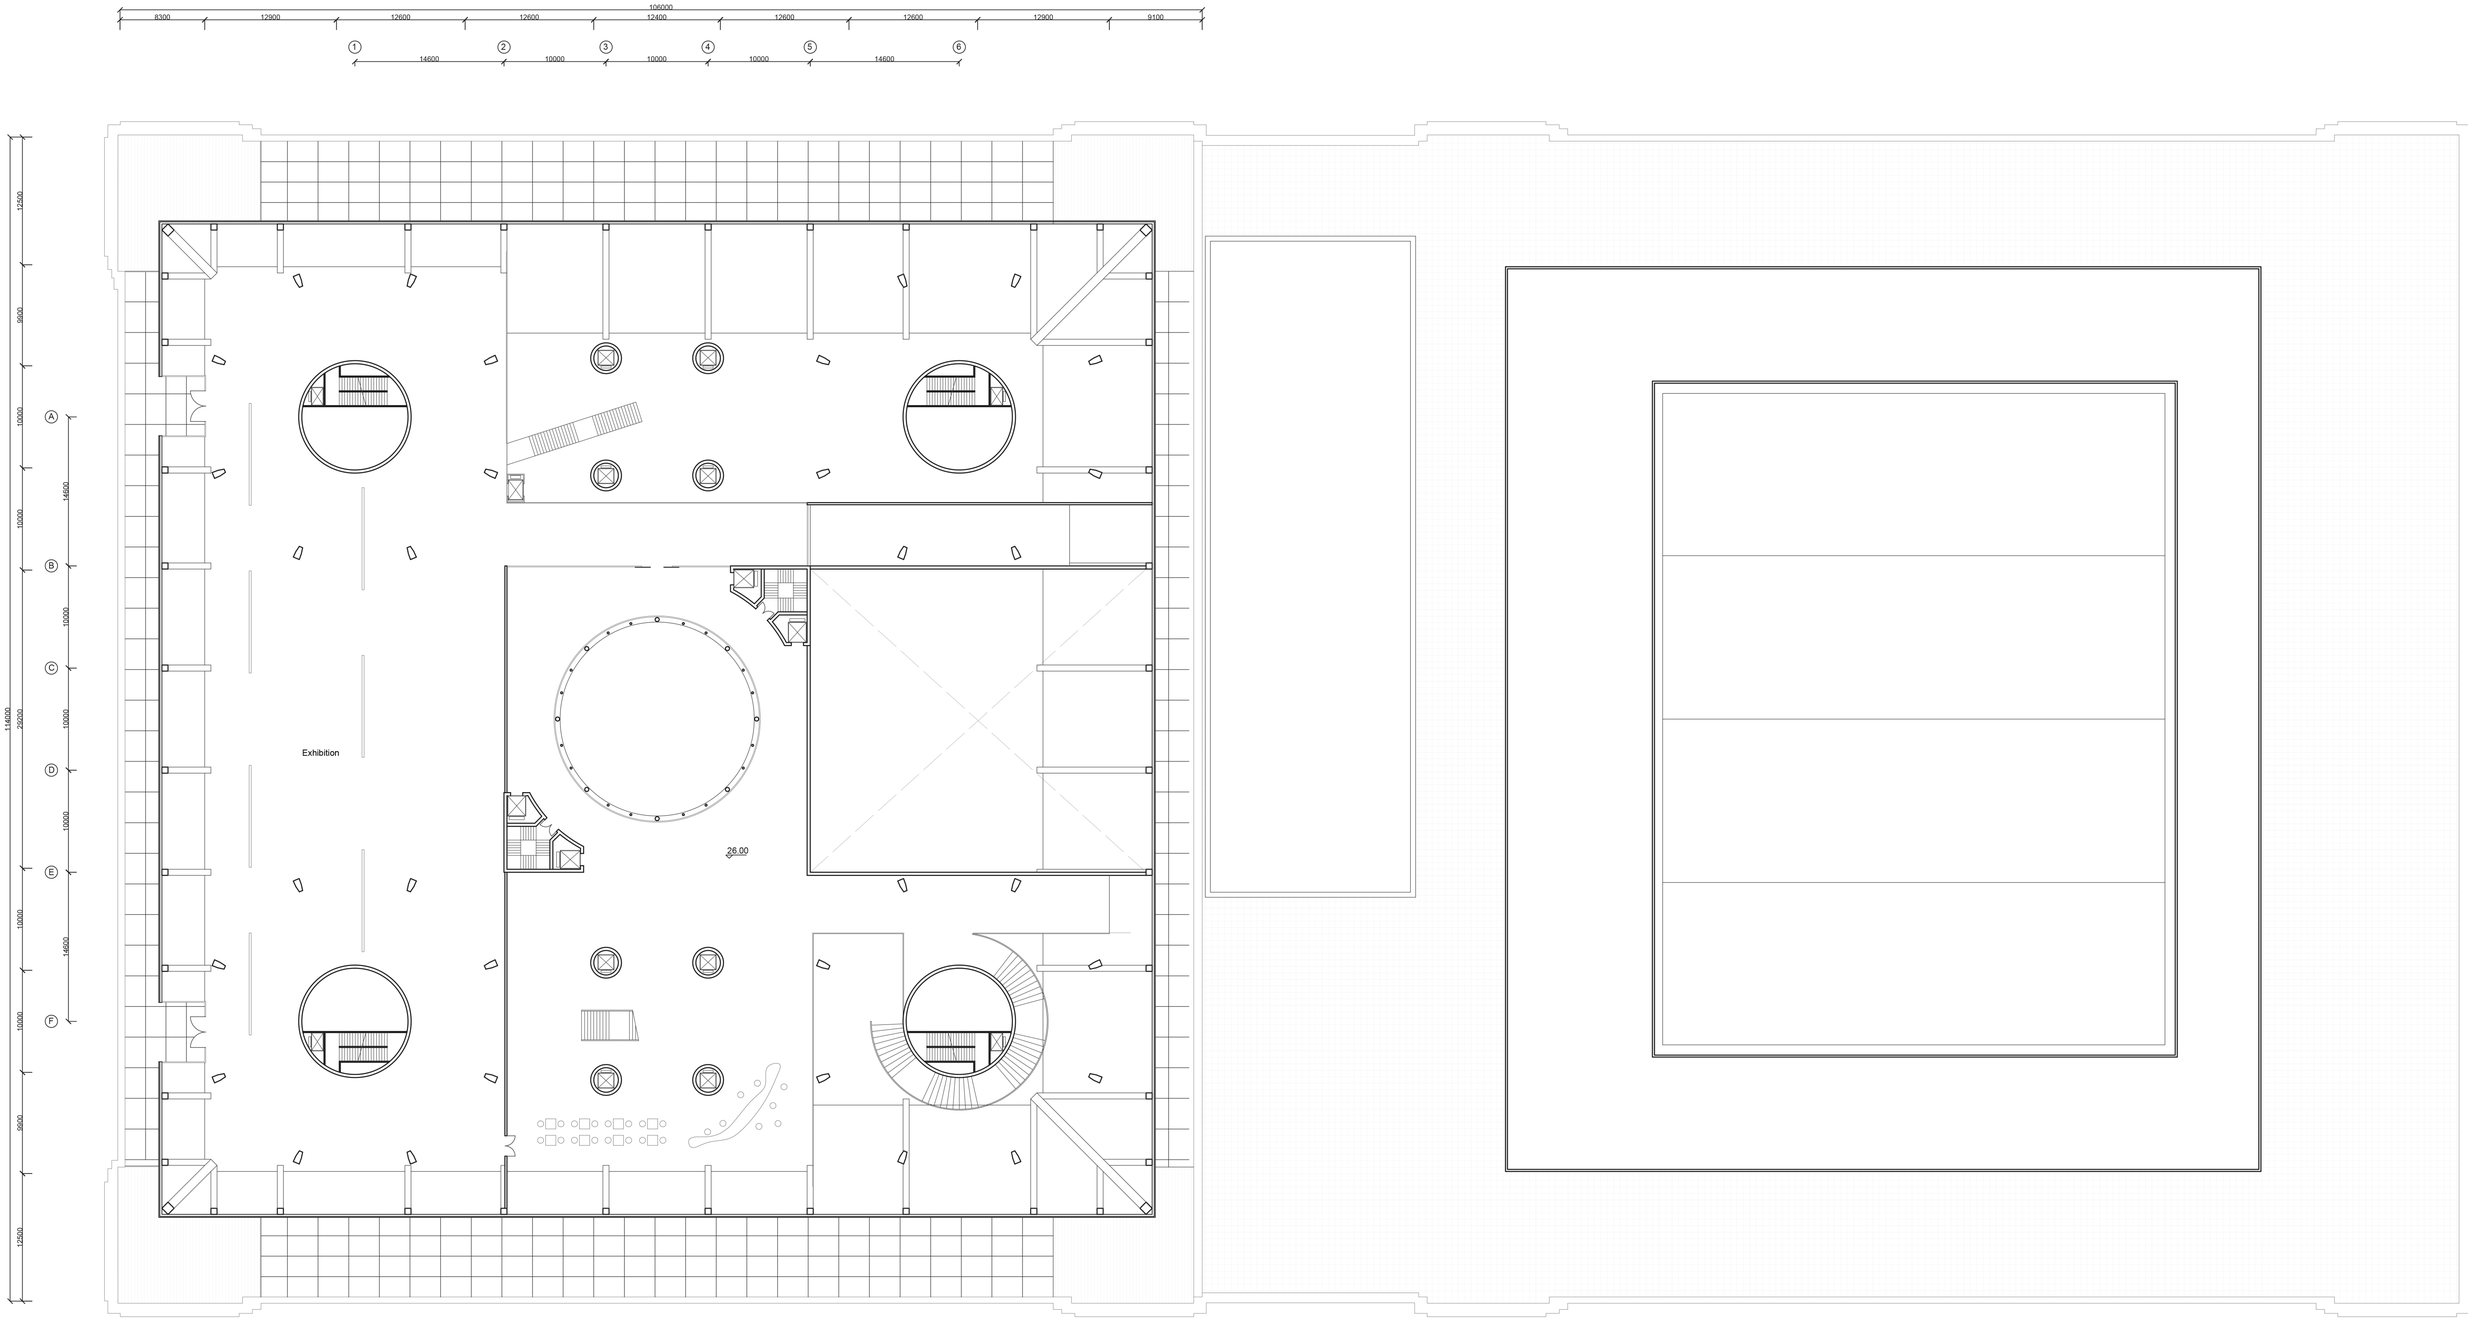

5F PLan 1:300

Wonderland-Farley Building Renovation


Zhuyan Shan 4924215
Complex Projects
Fall 2020

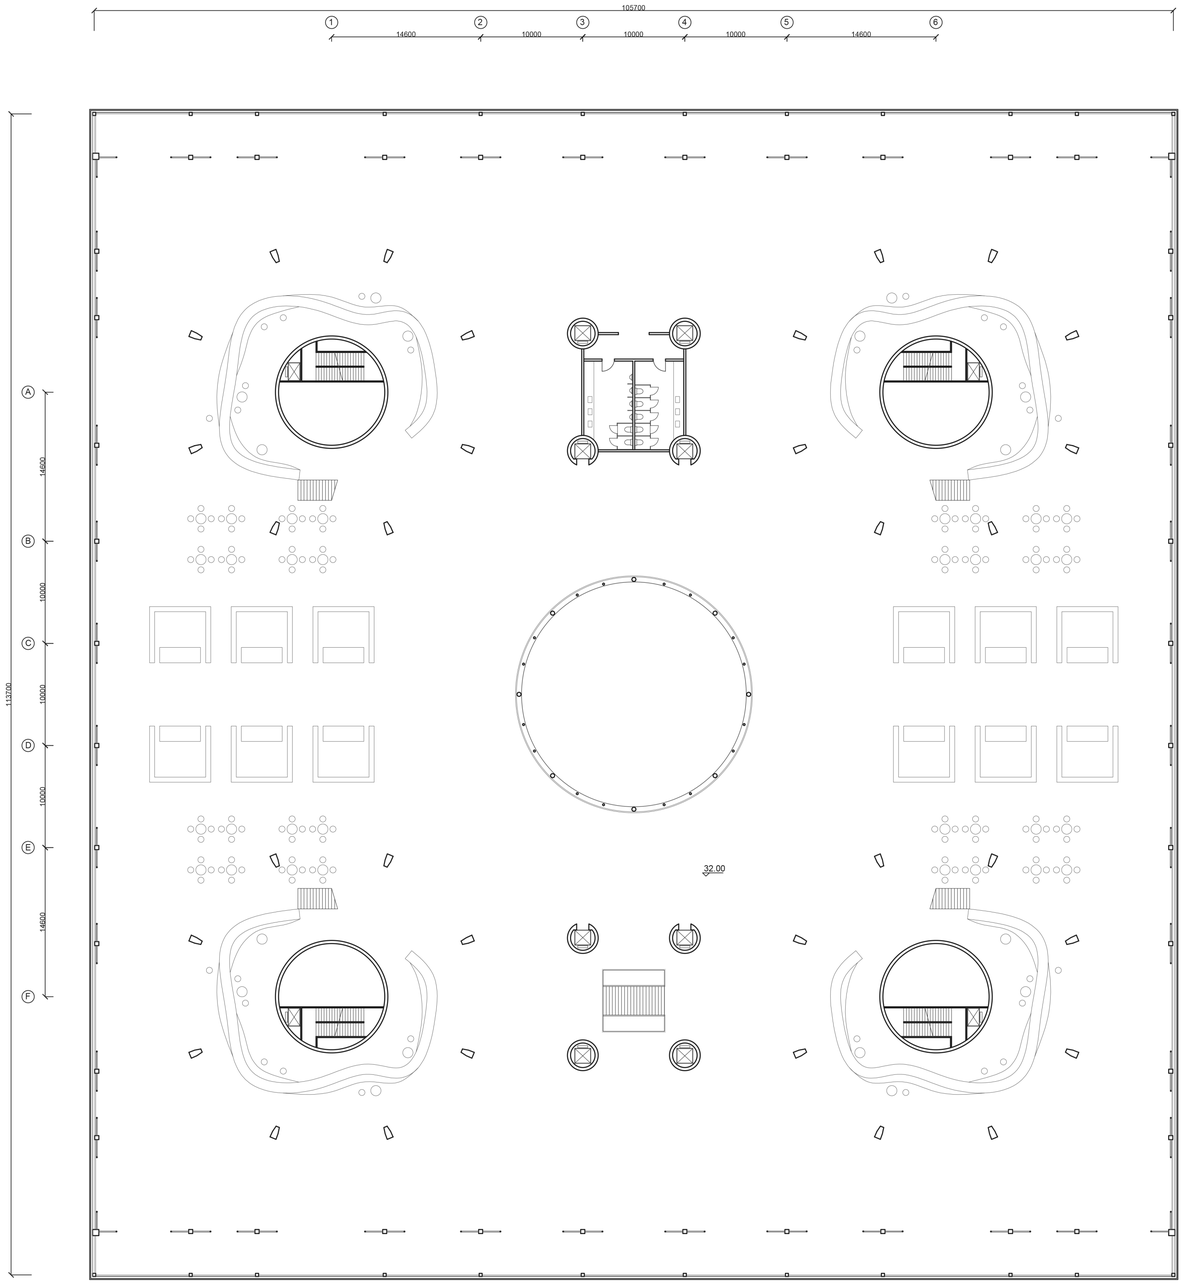

6F PLan 1:300

Wonderland-Farley Building Renovation


Zhuyan Shan 4924215
Complex Projects
Fall 2020

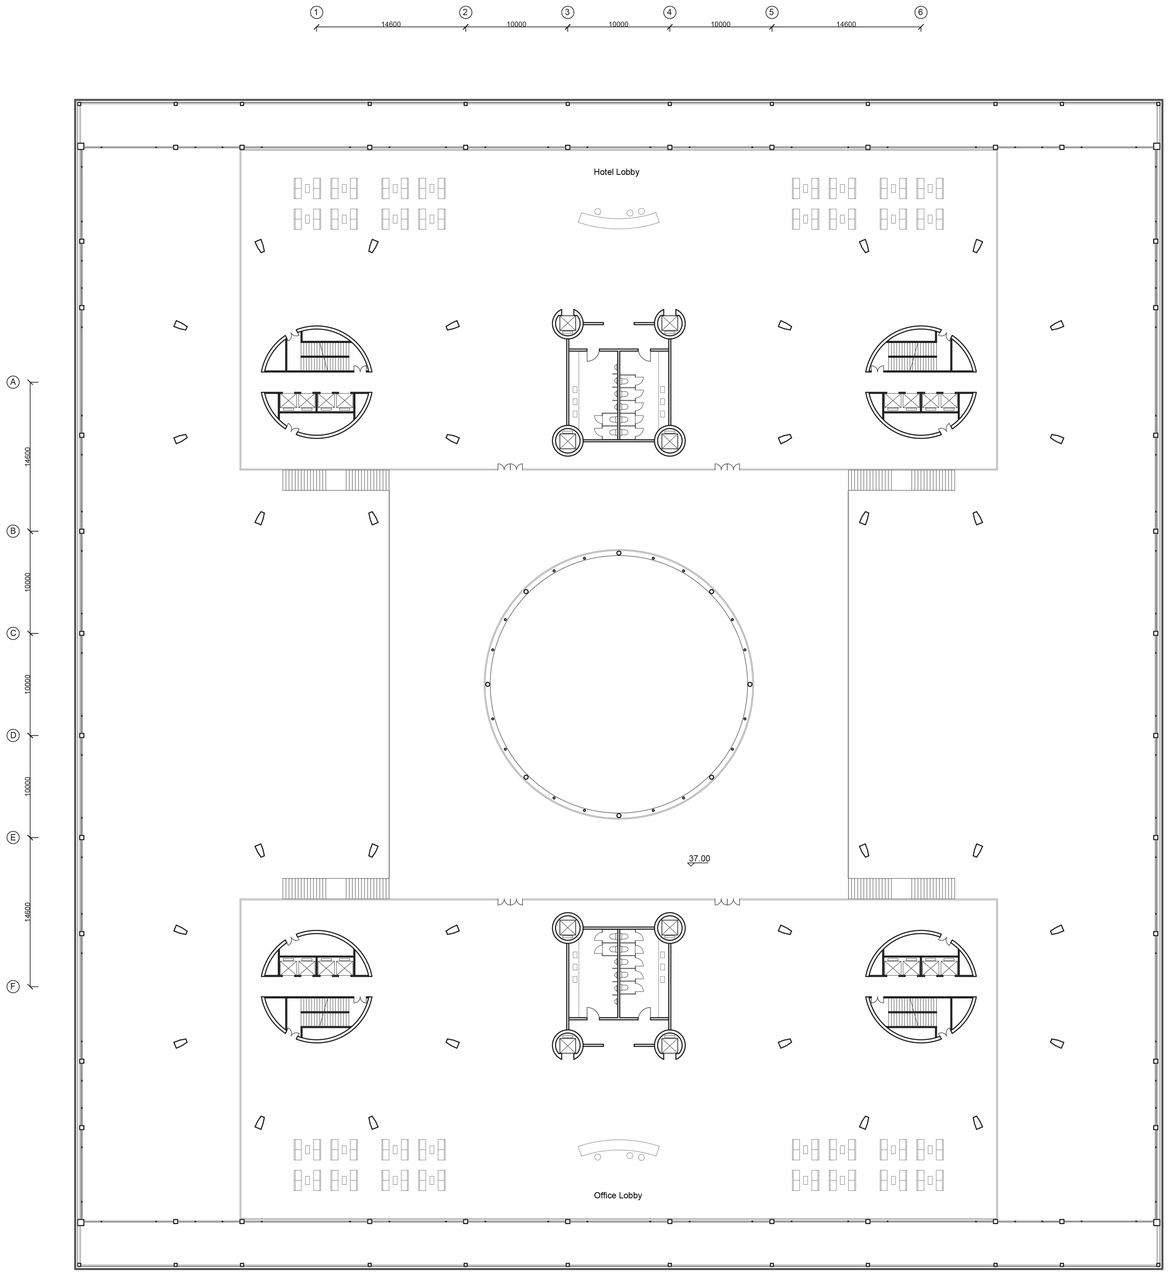


7F PLan 1:300

Wonderland-Farley Building Renovation

Zhuyan Shan 4924215
Complex Projects
Fall 2020

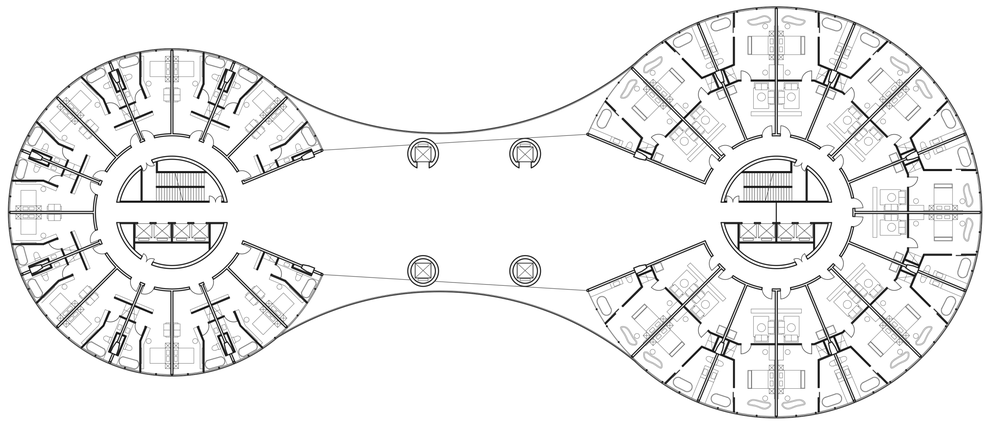


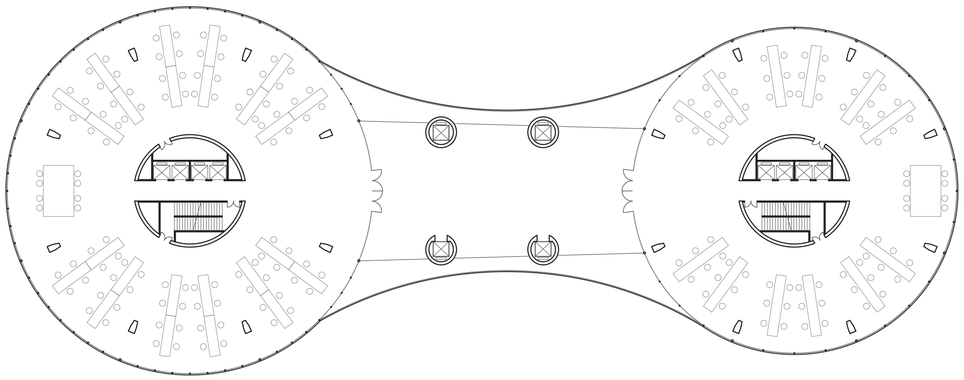

Tower Standard Floor PLan 1:300

Wonderland-Farley Building Renovation


Zhuyan Shan 4924215
Complex Projects
Fall 2020

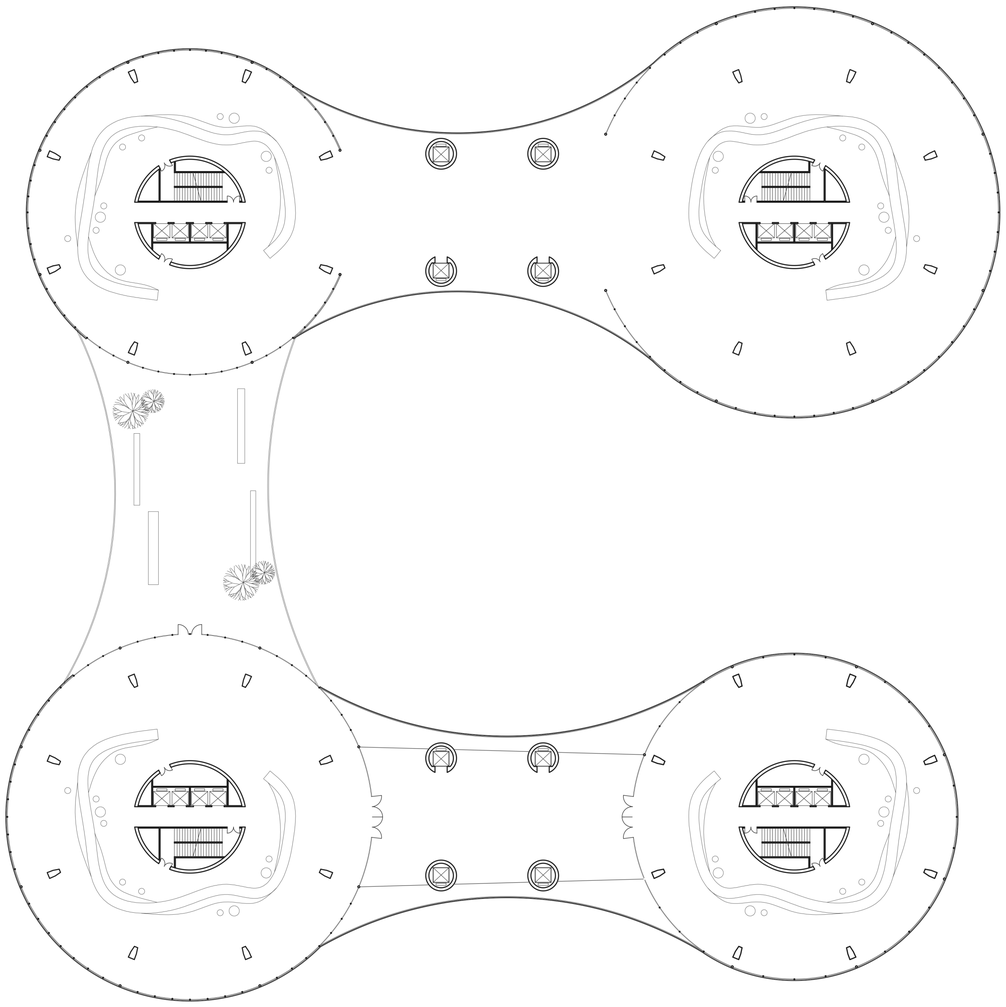

Tower Public Layer PLan 1:300

Wonderland-Farley Building Renovation


Zhuyan Shan 4924215
Complex Projects
Fall 2020

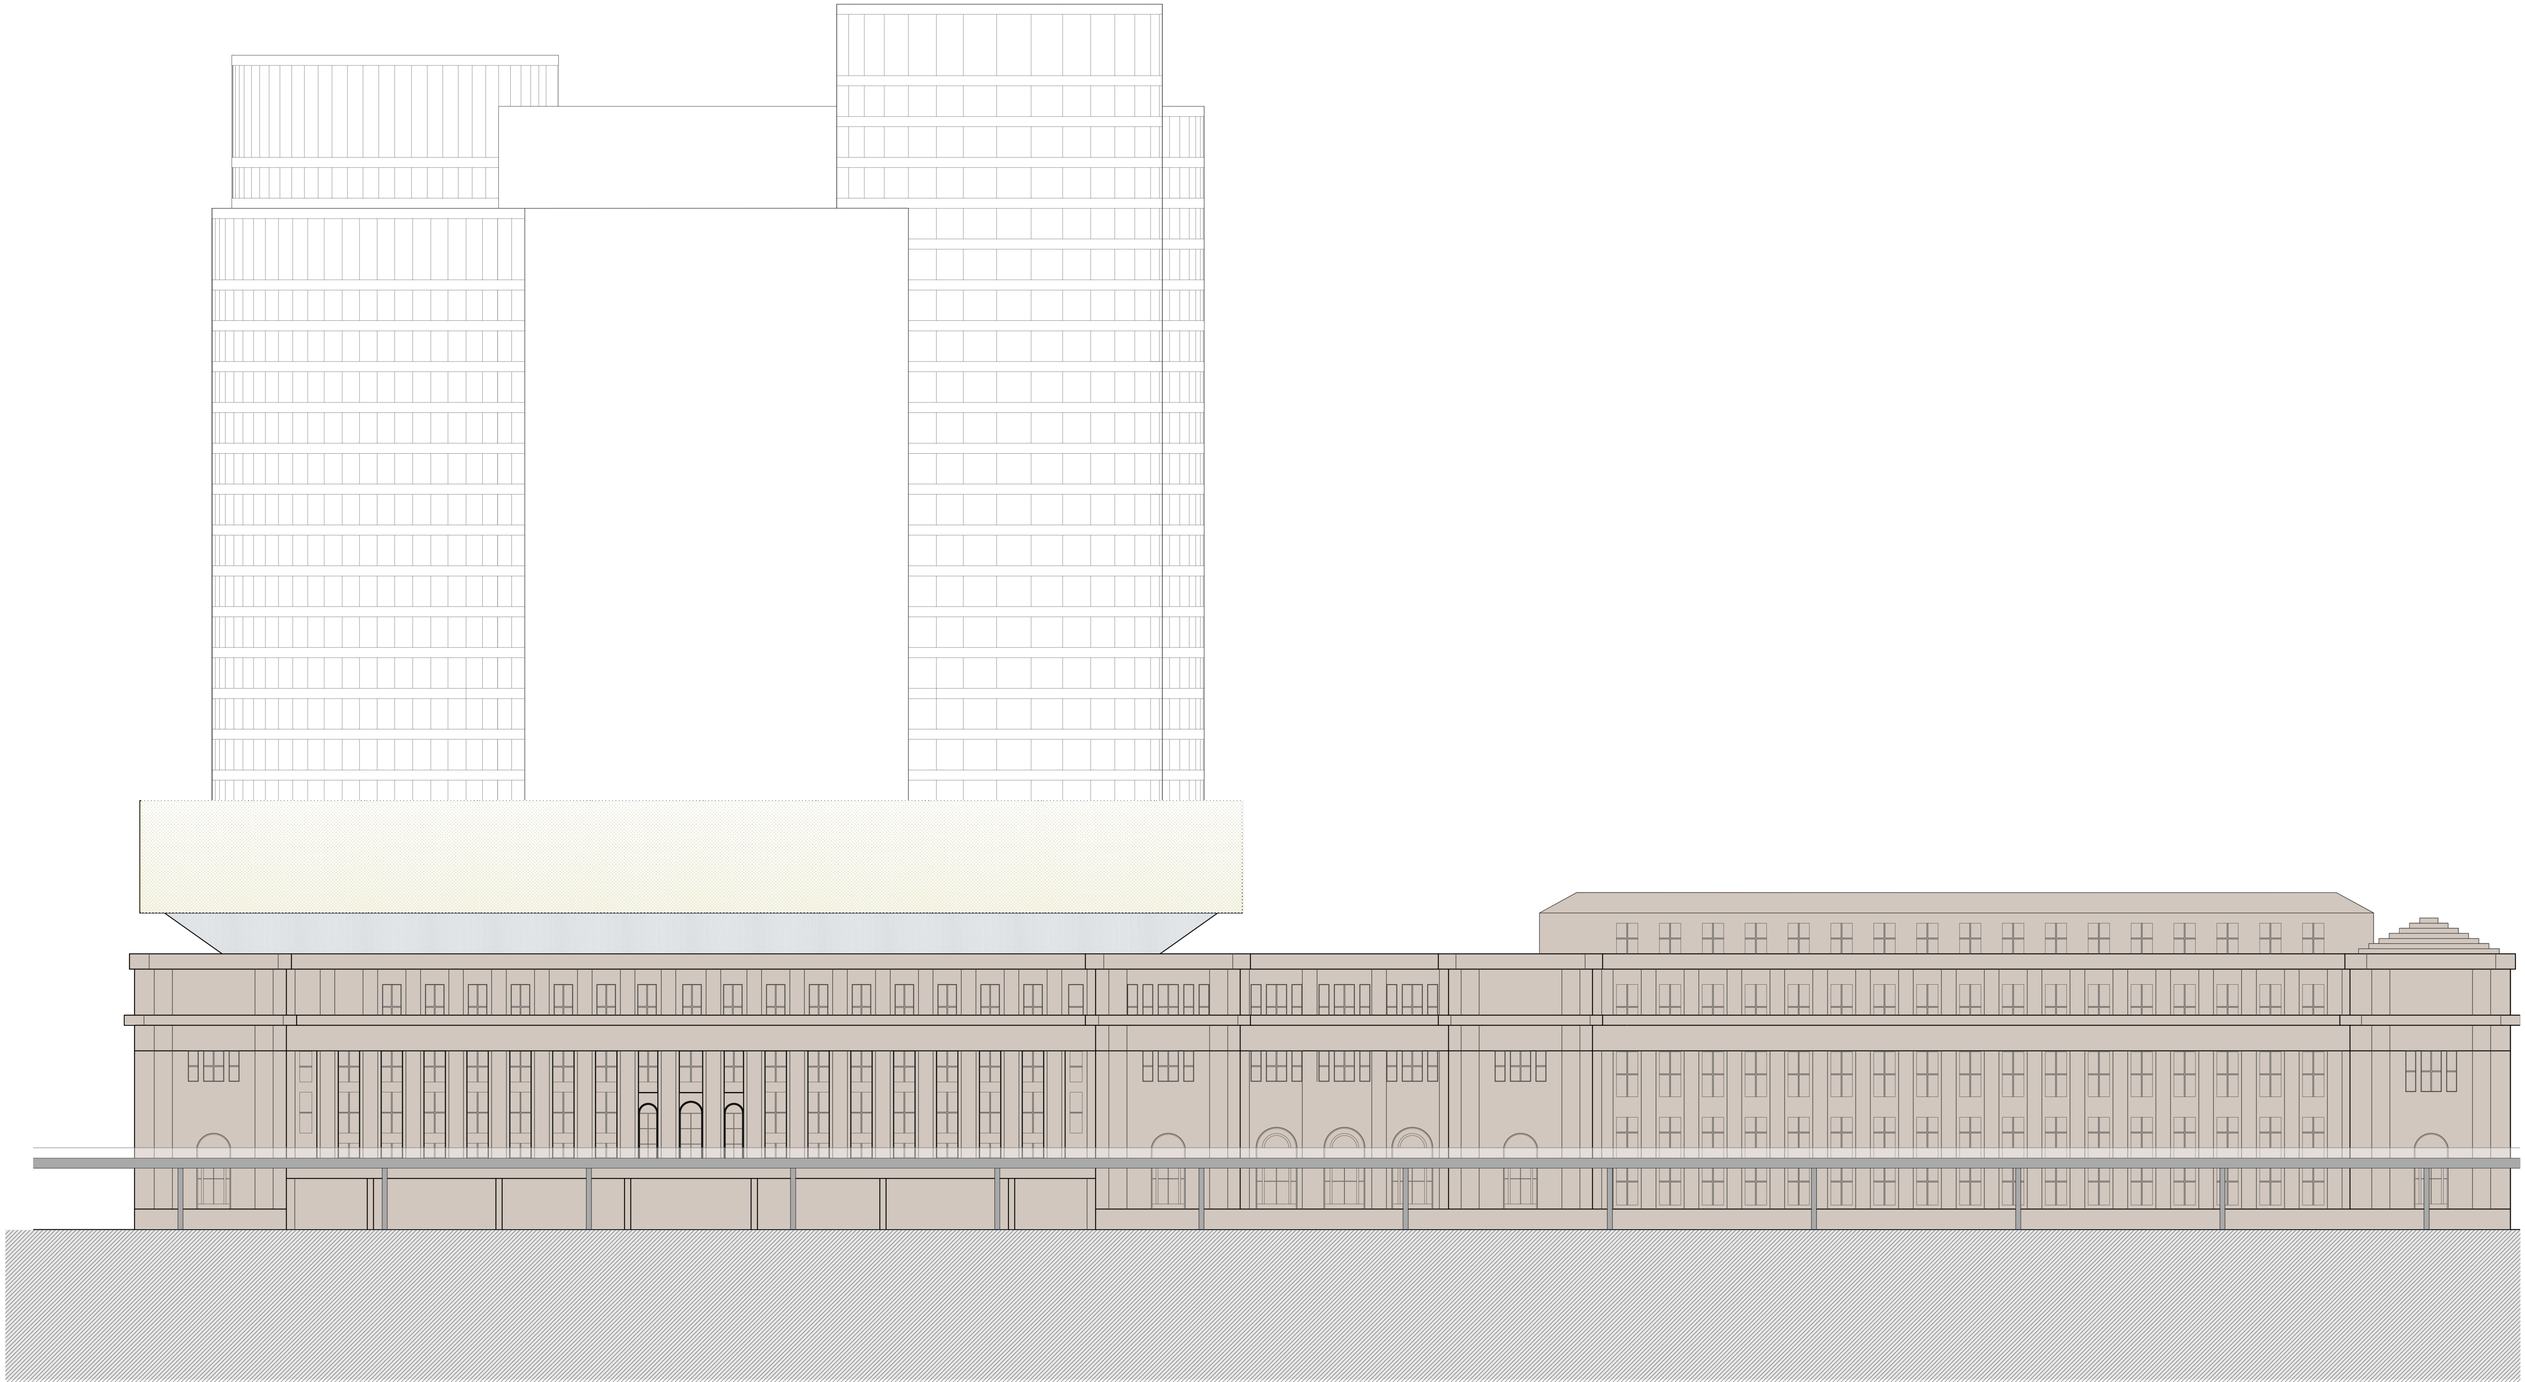

North Elevation 1:300

Wonderland-Farley Building Renovation


Zhuyan Shan 4924215
Complex Projects
Fall 2020

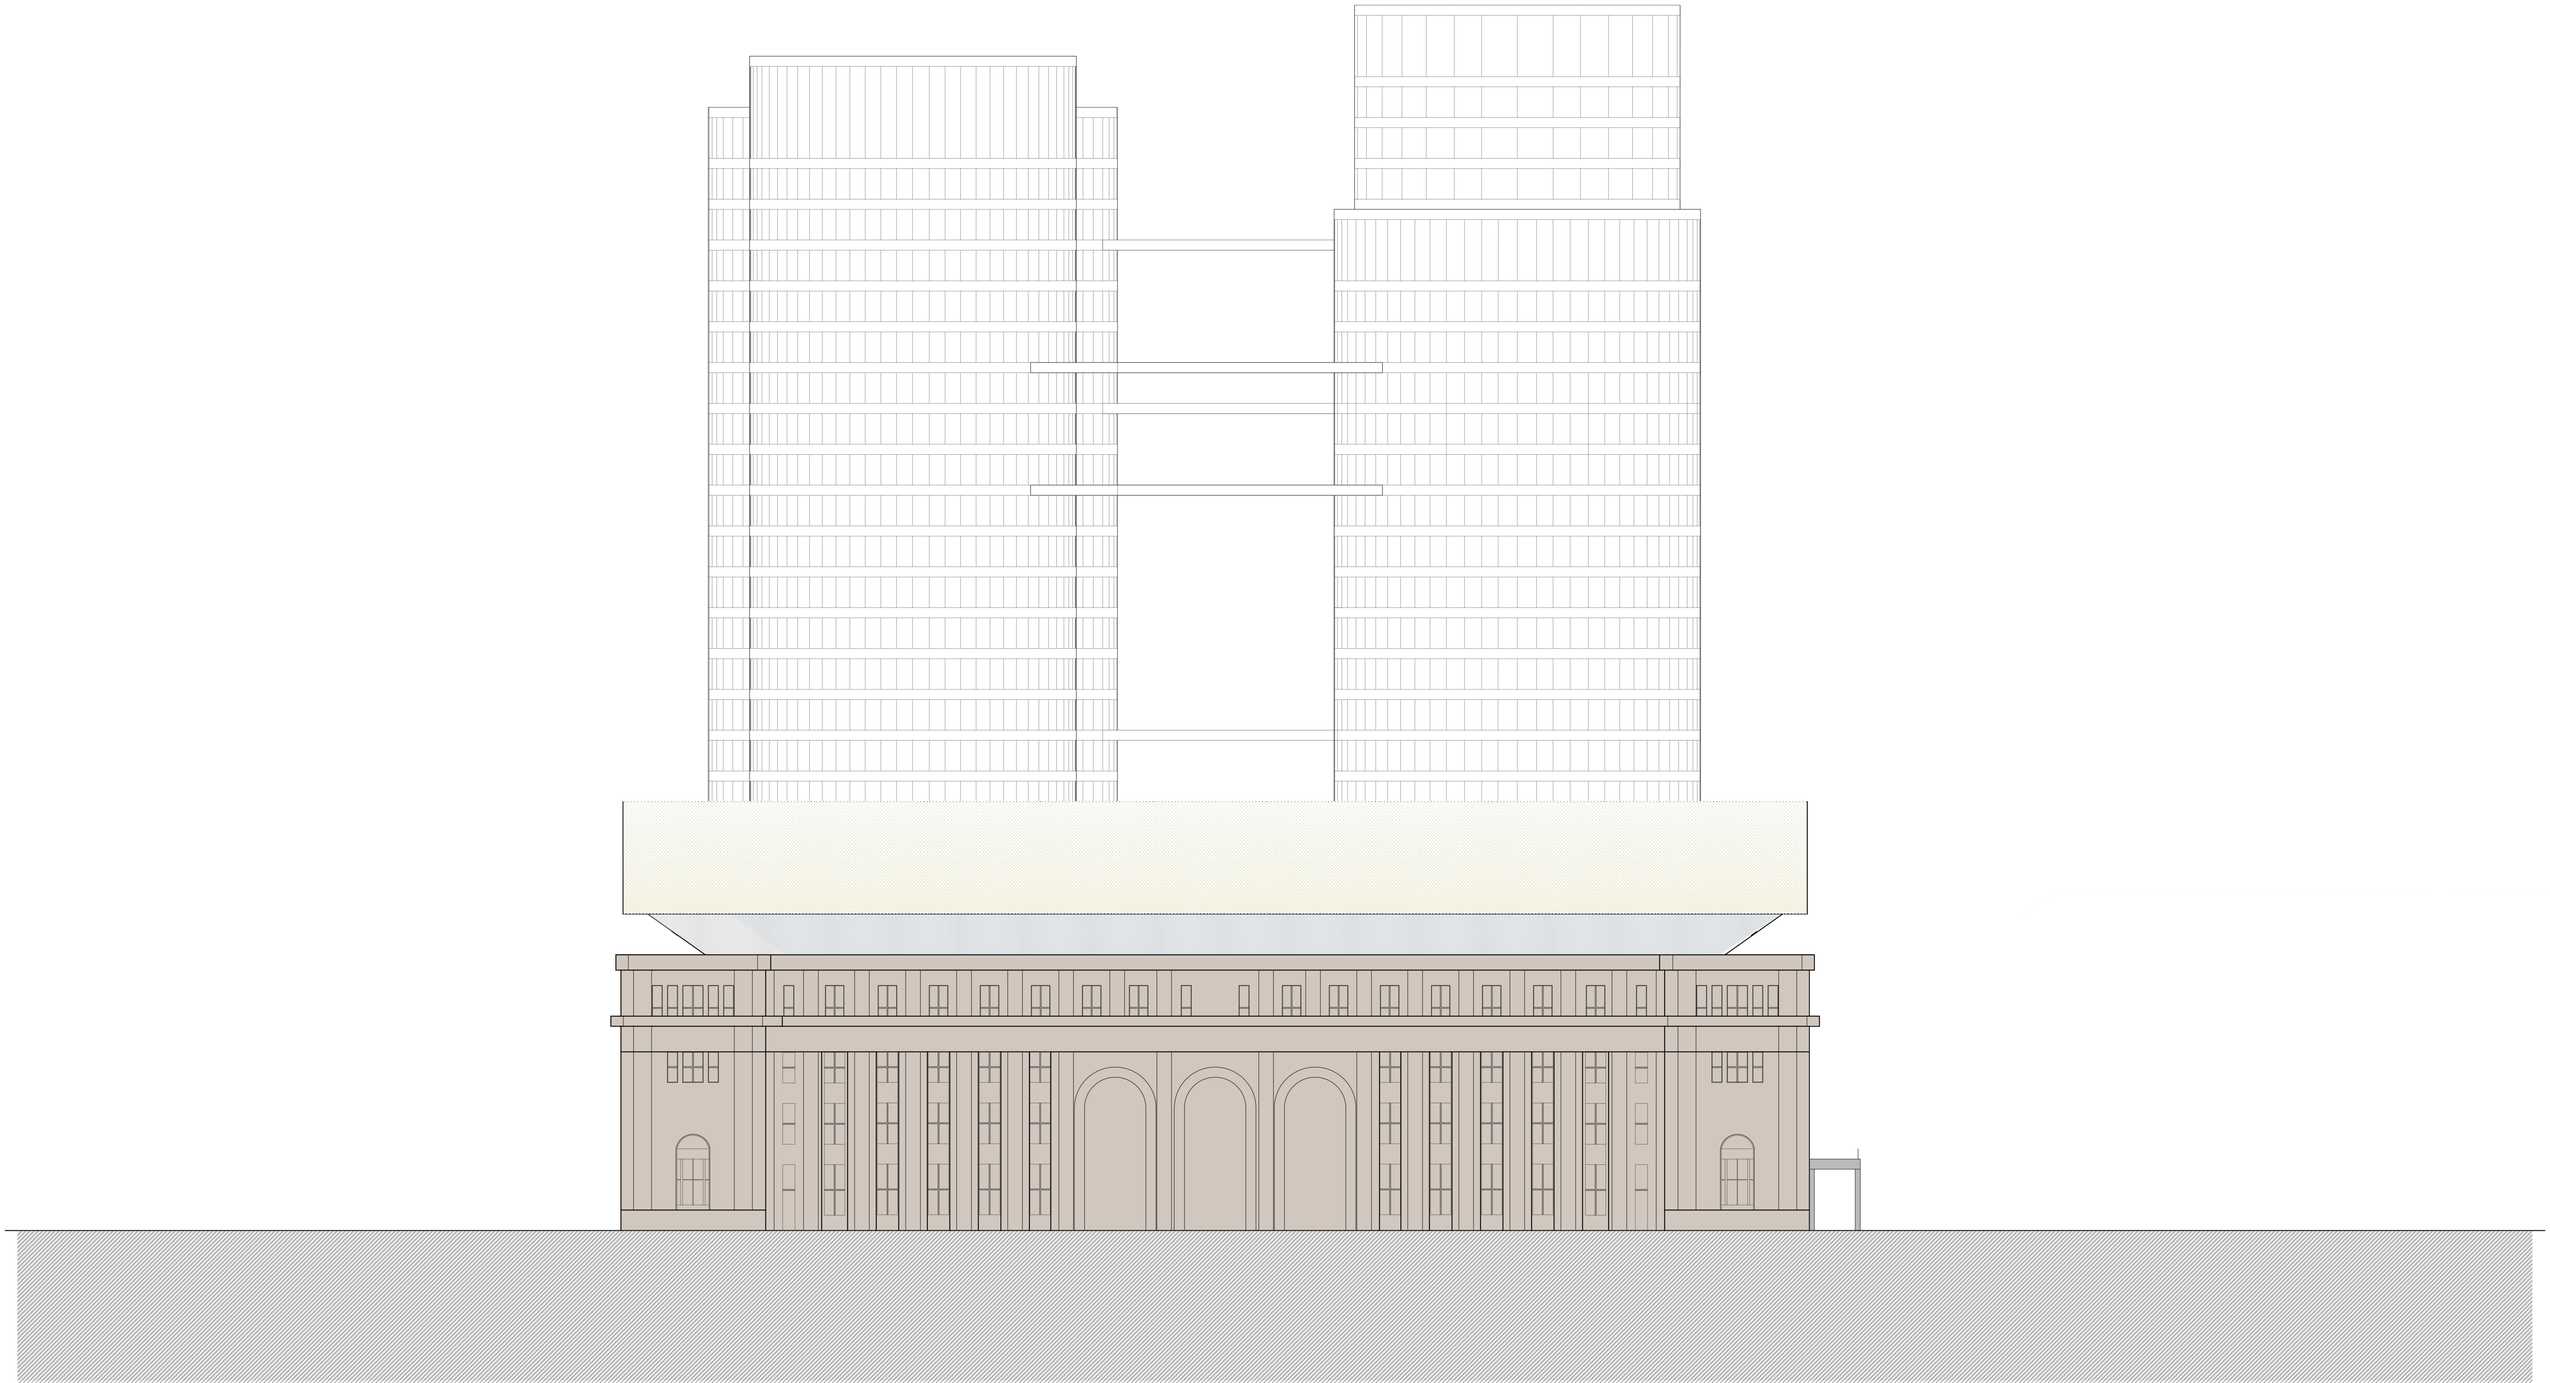

North Elevation 1:300

Wonderland-Farley Building Renovation


Zhuyan Shan 4924215
Complex Projects
Fall 2020

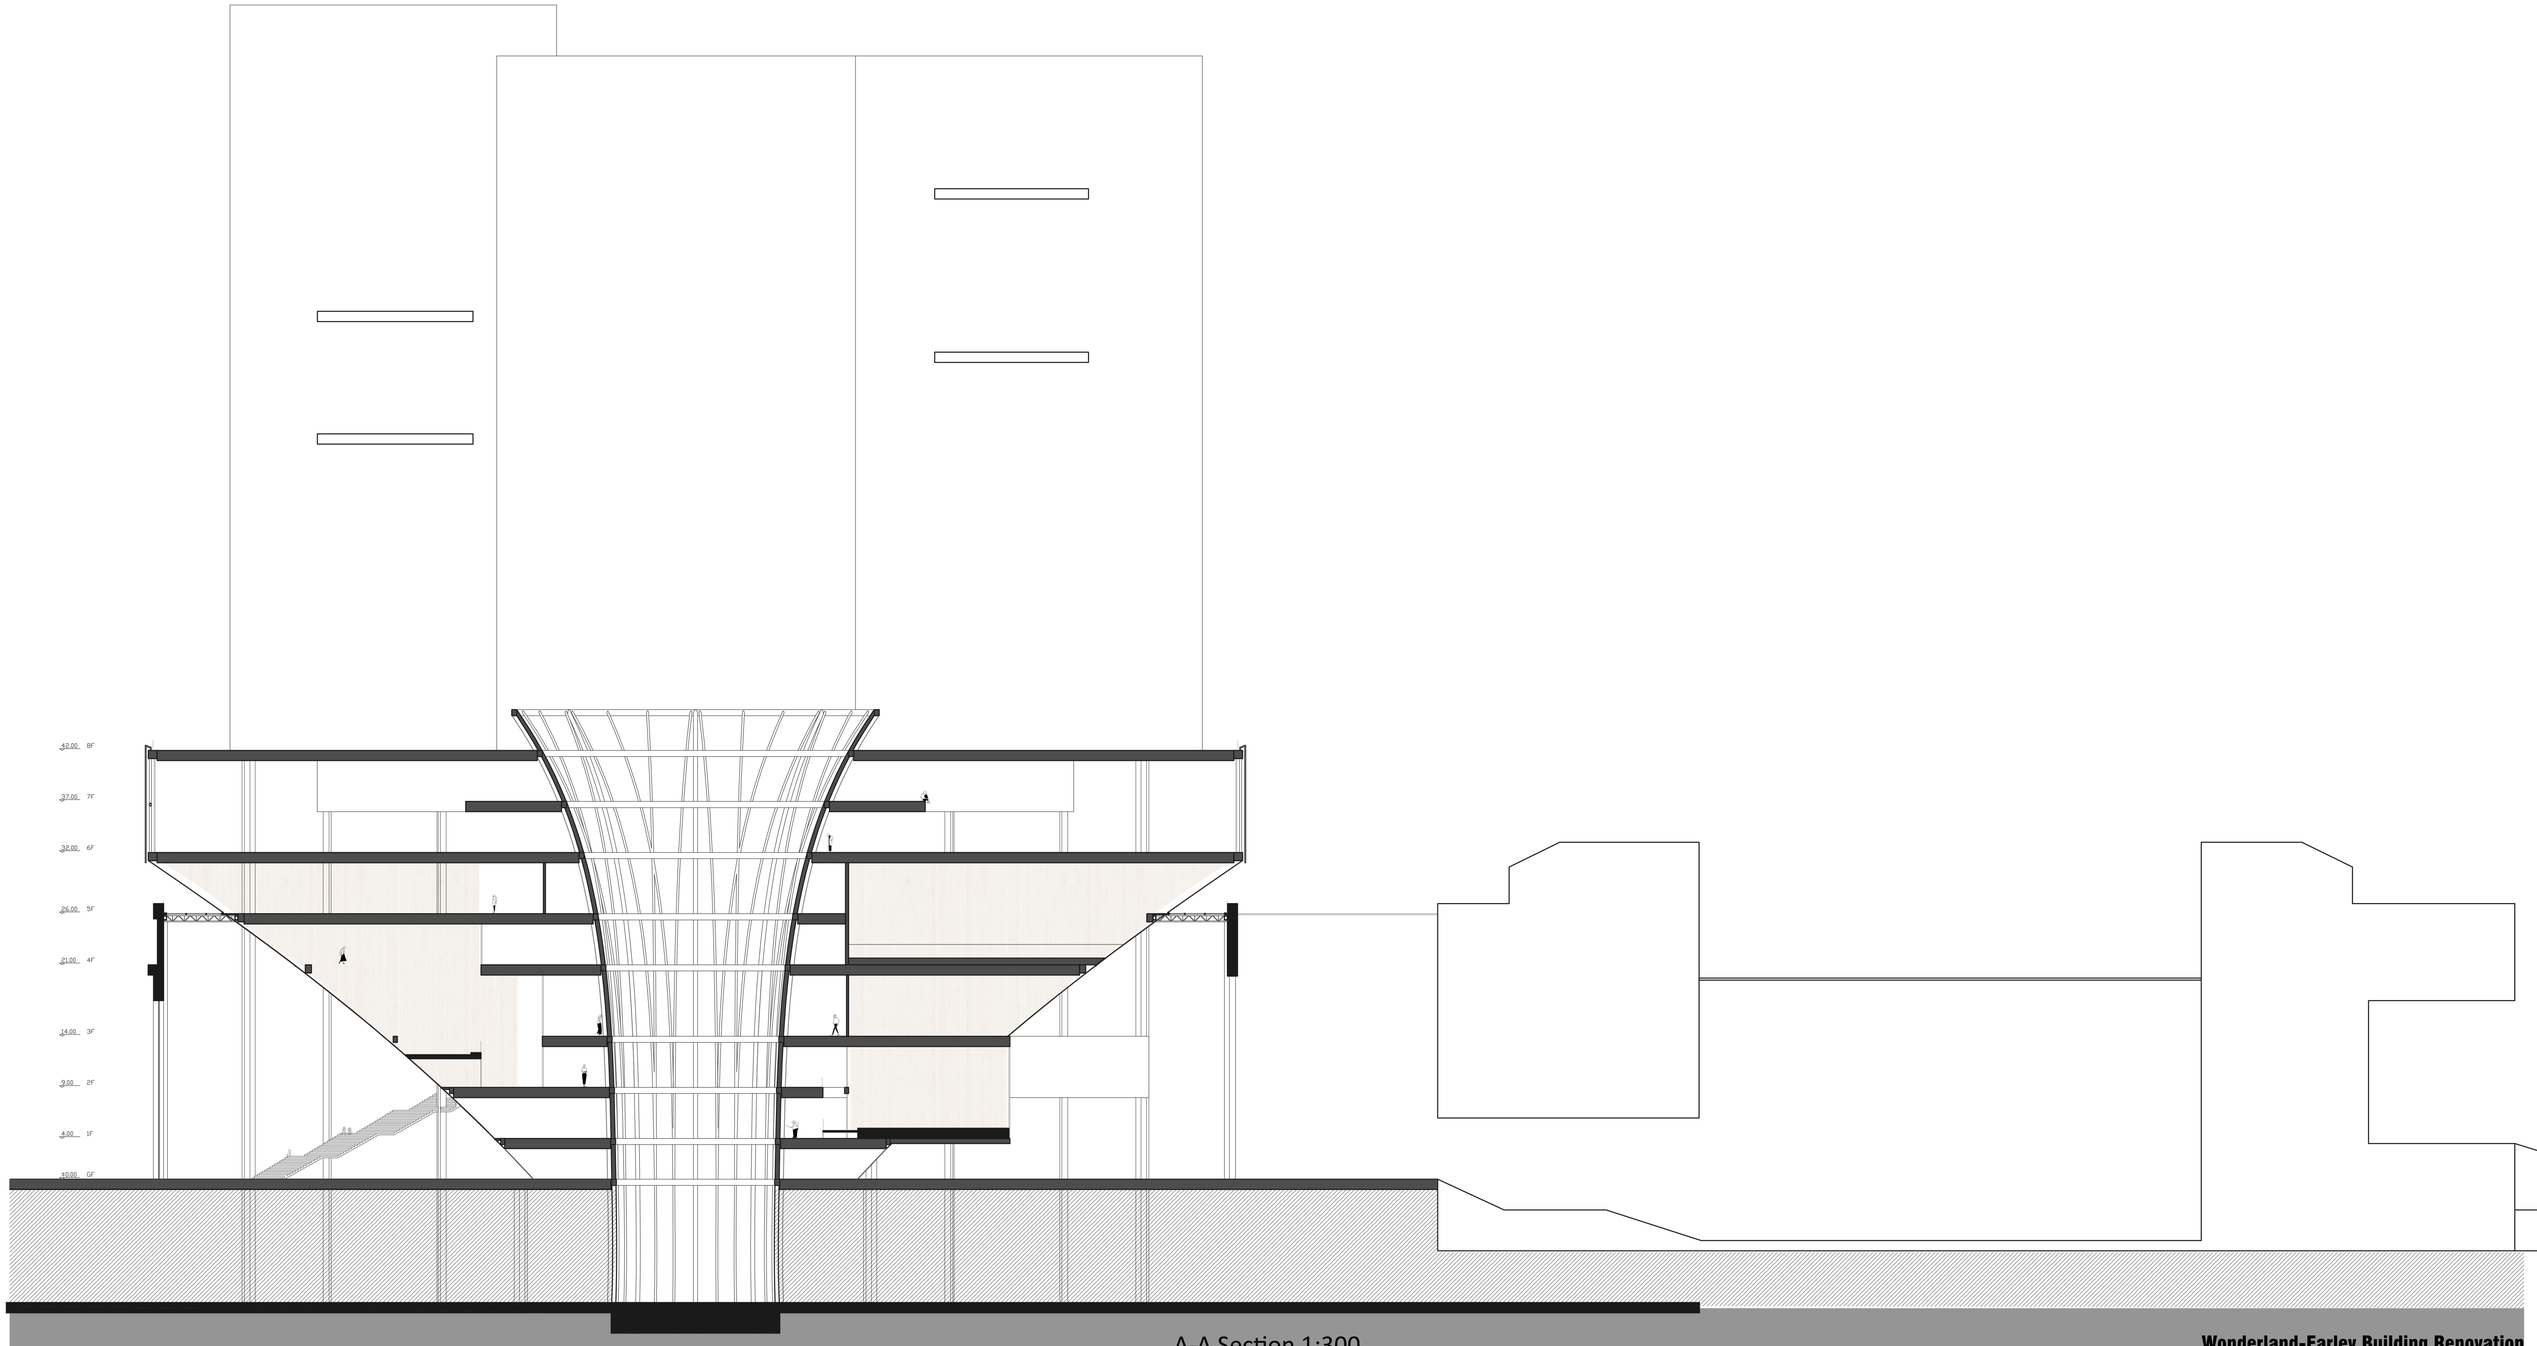

A-A Section 1:300

Wonderland-Farley Building Renovation


Zhuyan Shan 4924215
Complex Projects
Fall 2020

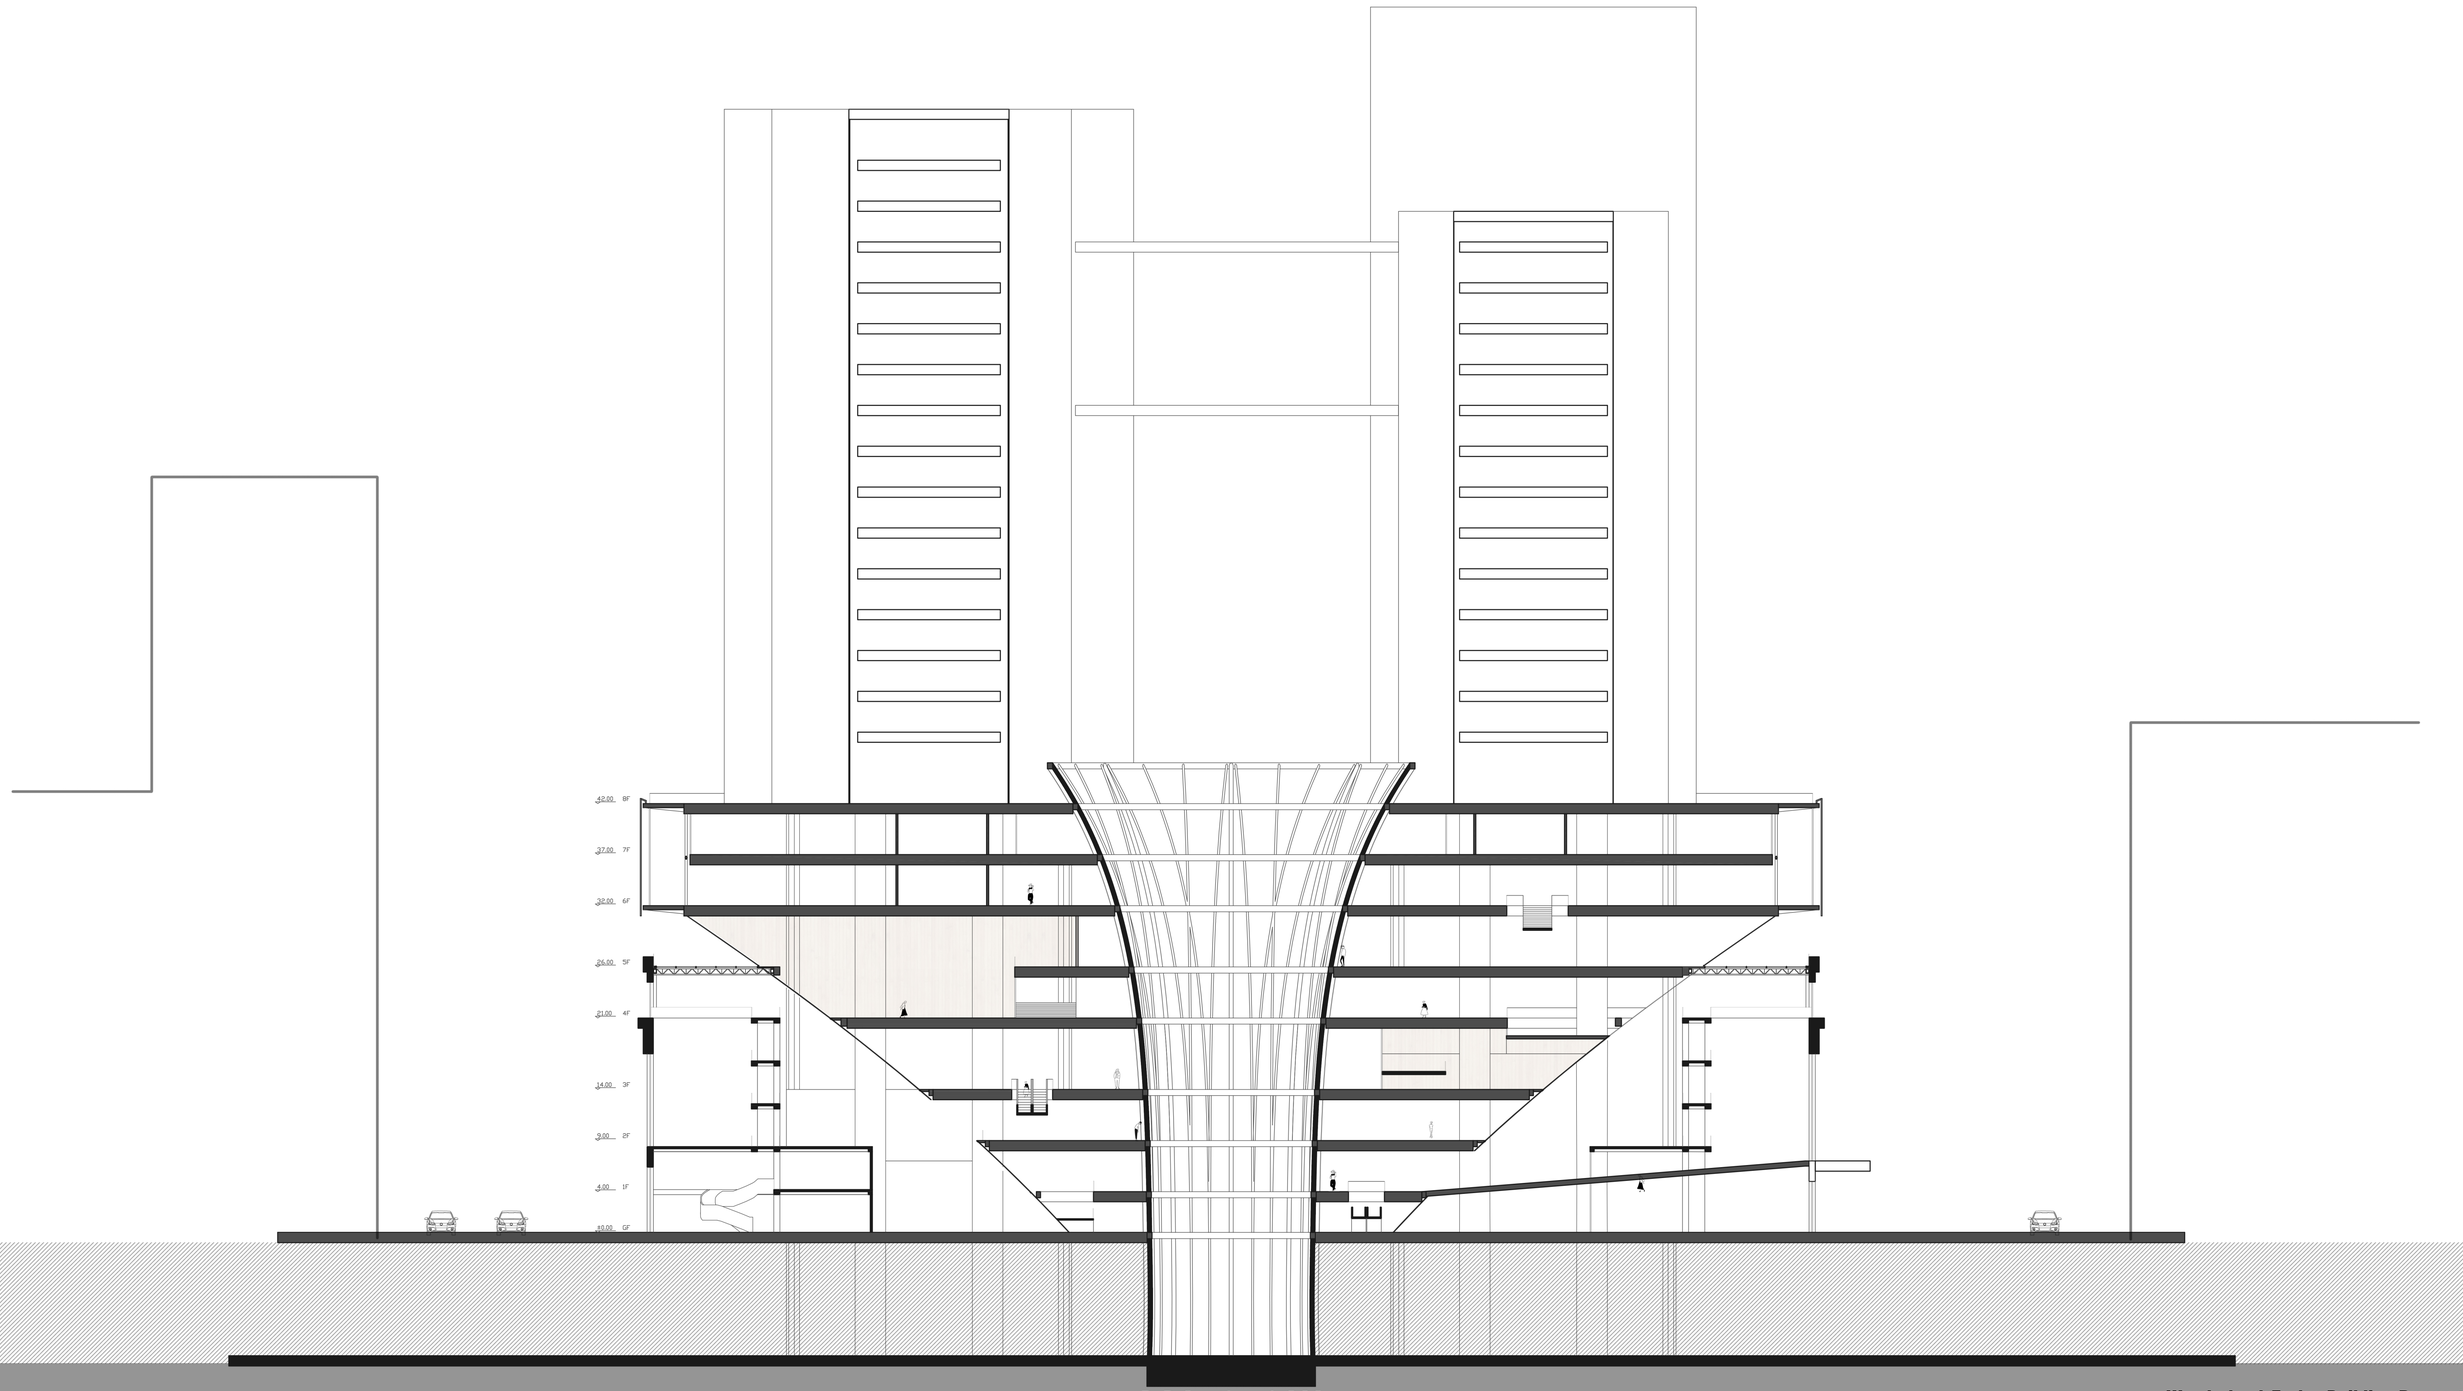


B-B Section 1:300

Wonderland-Farley Building Renovation


Zhuyan Shan 4924215
Complex Projects
Fall 2020

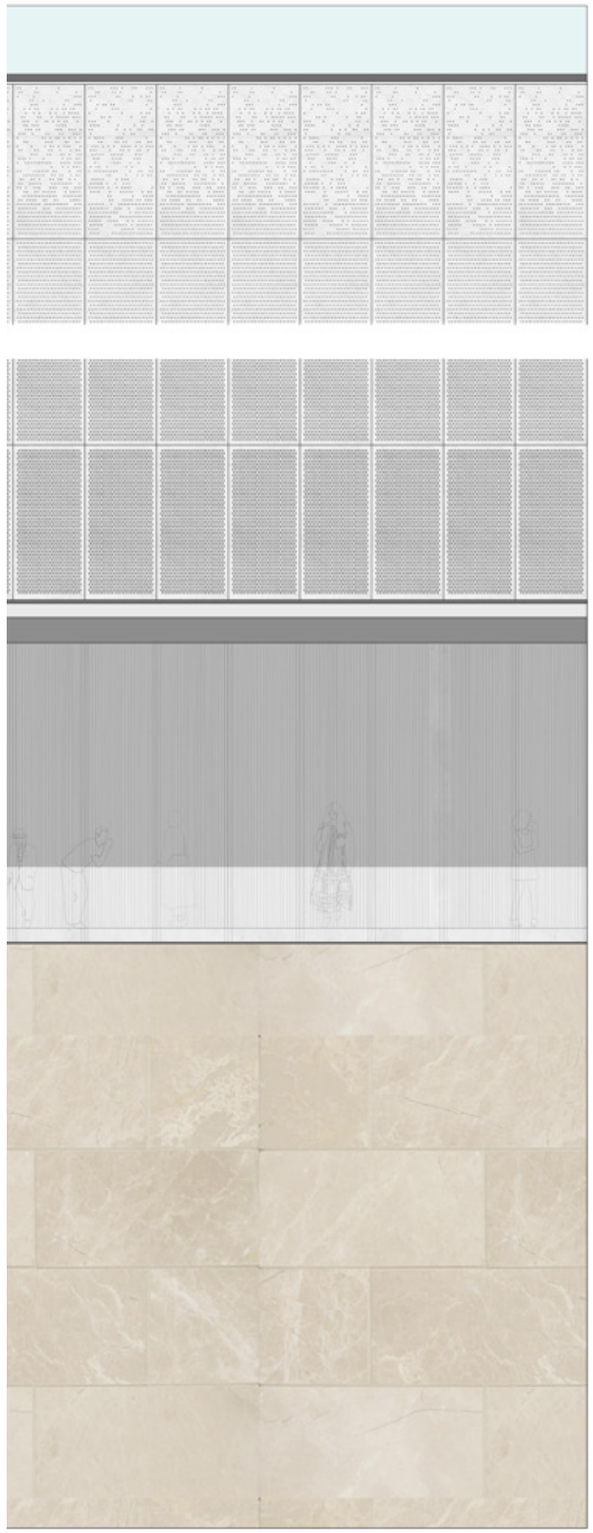


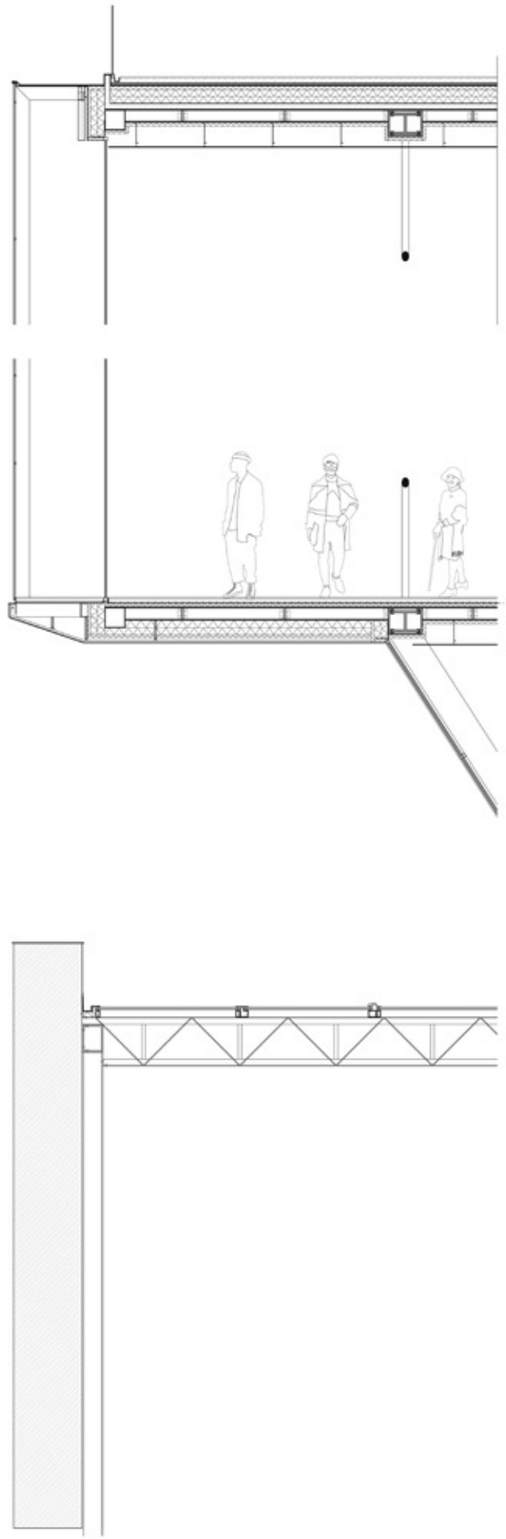


Facade Section 1:40

Perforated Aluminium

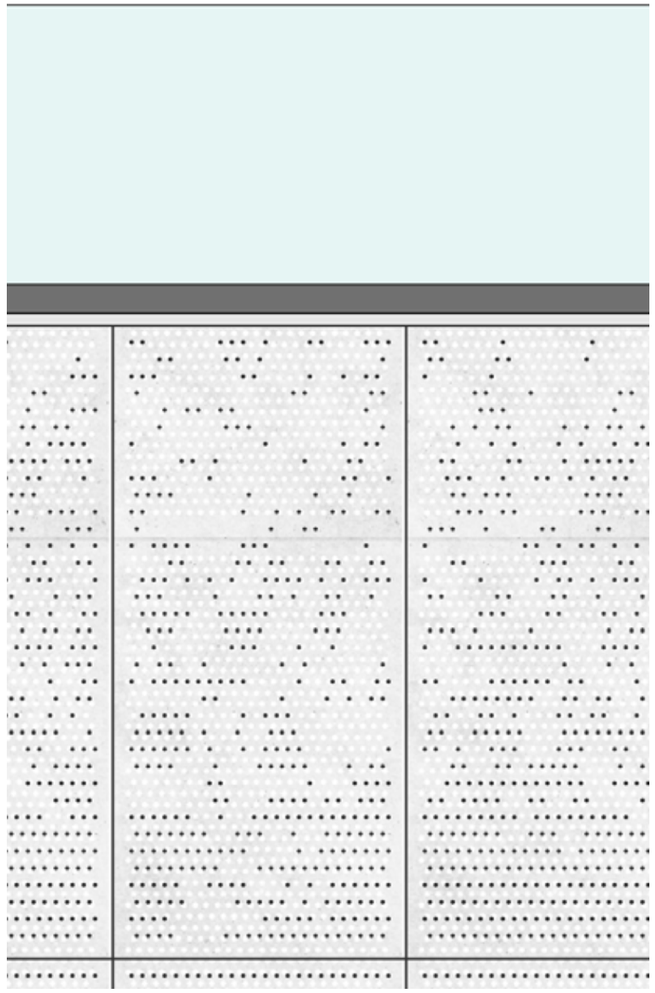


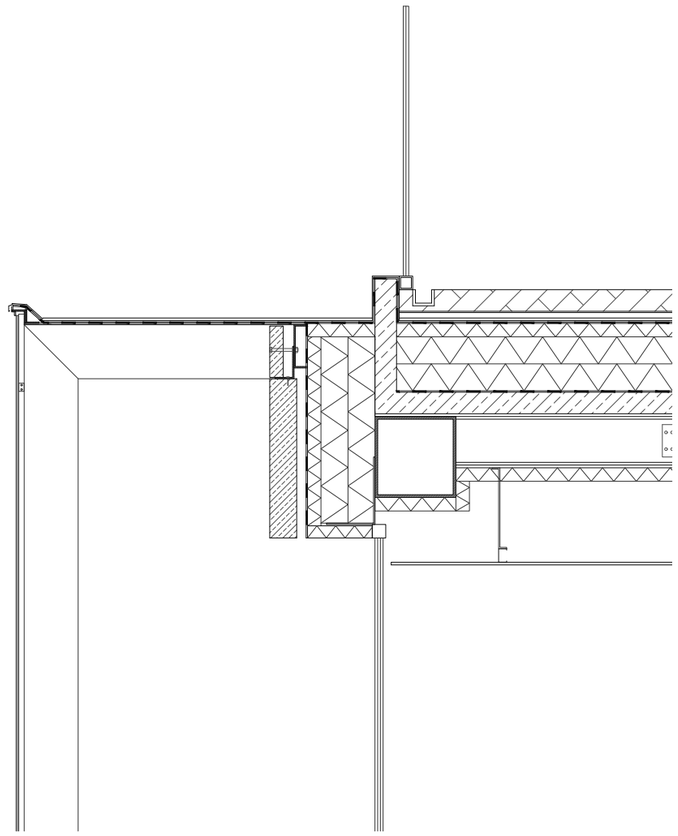

DETAIL A

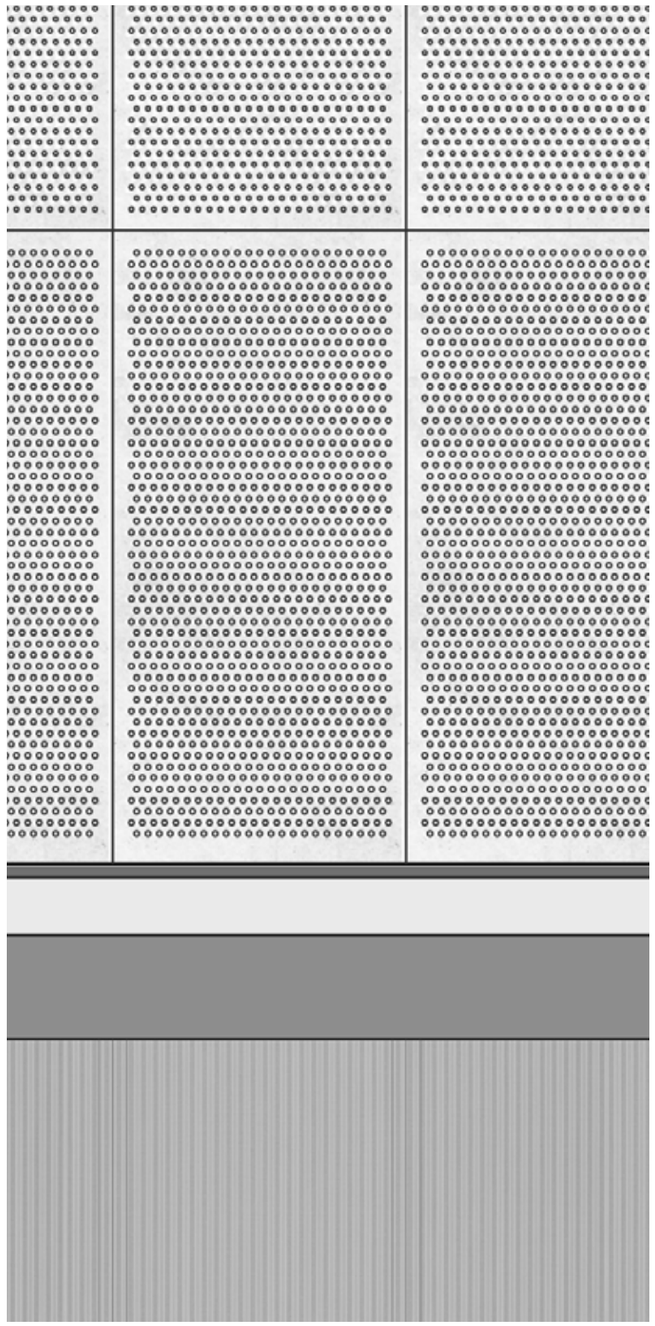



Paint Plate

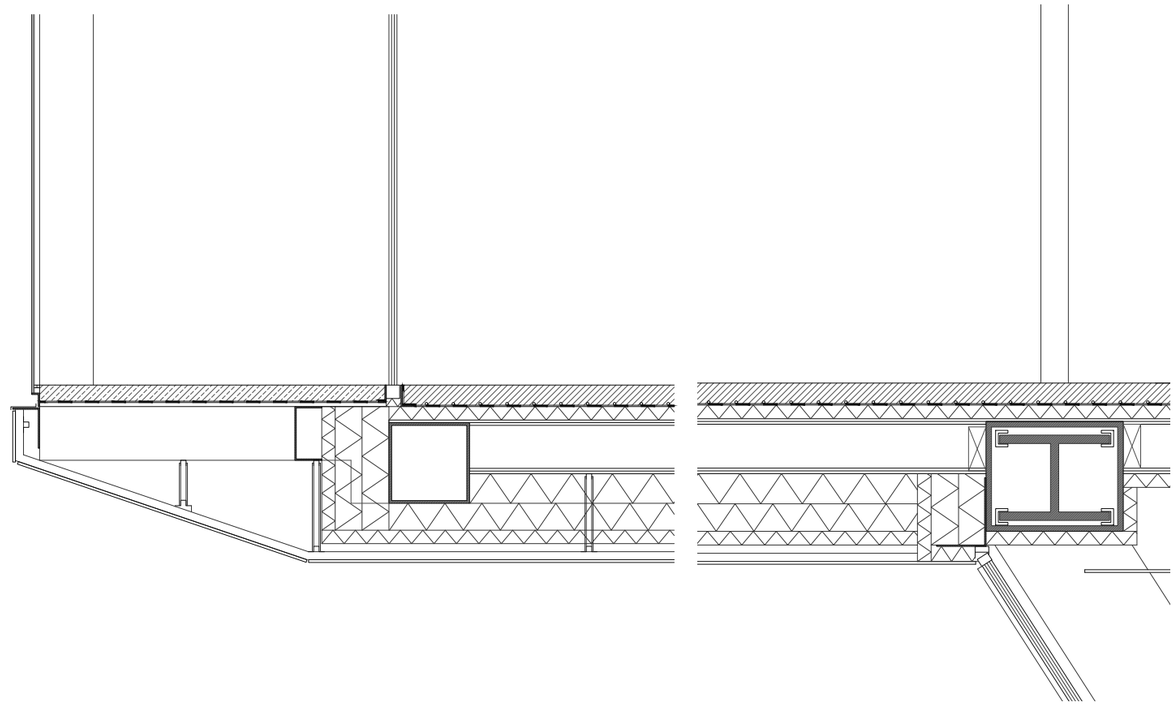

DETAIL B

Polycarbonate Sheet

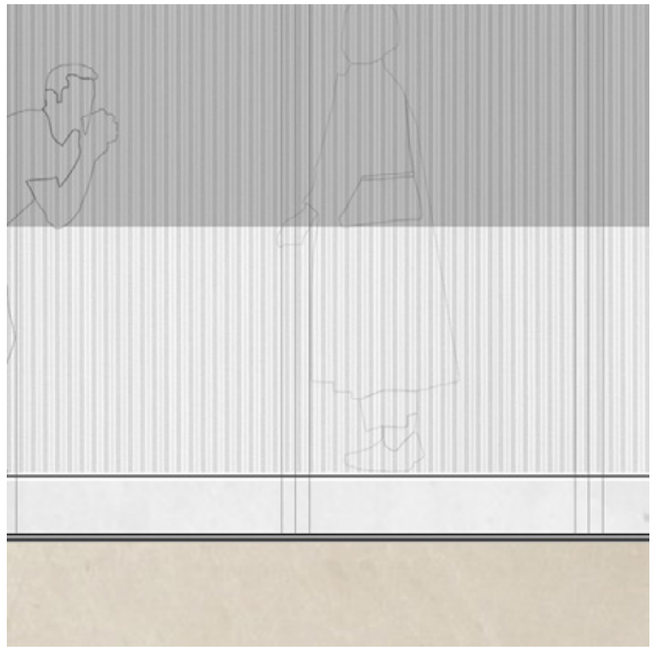

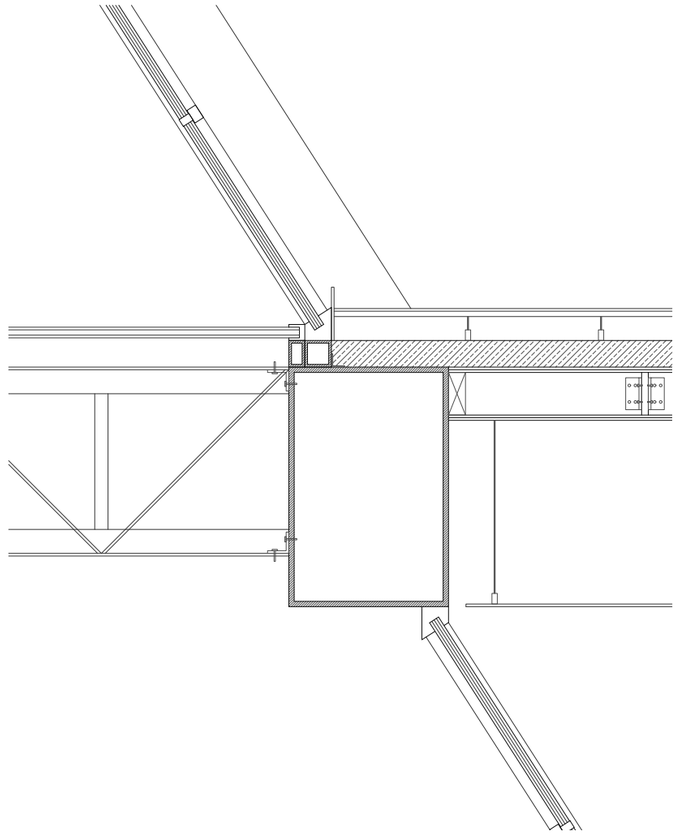

DETAIL C