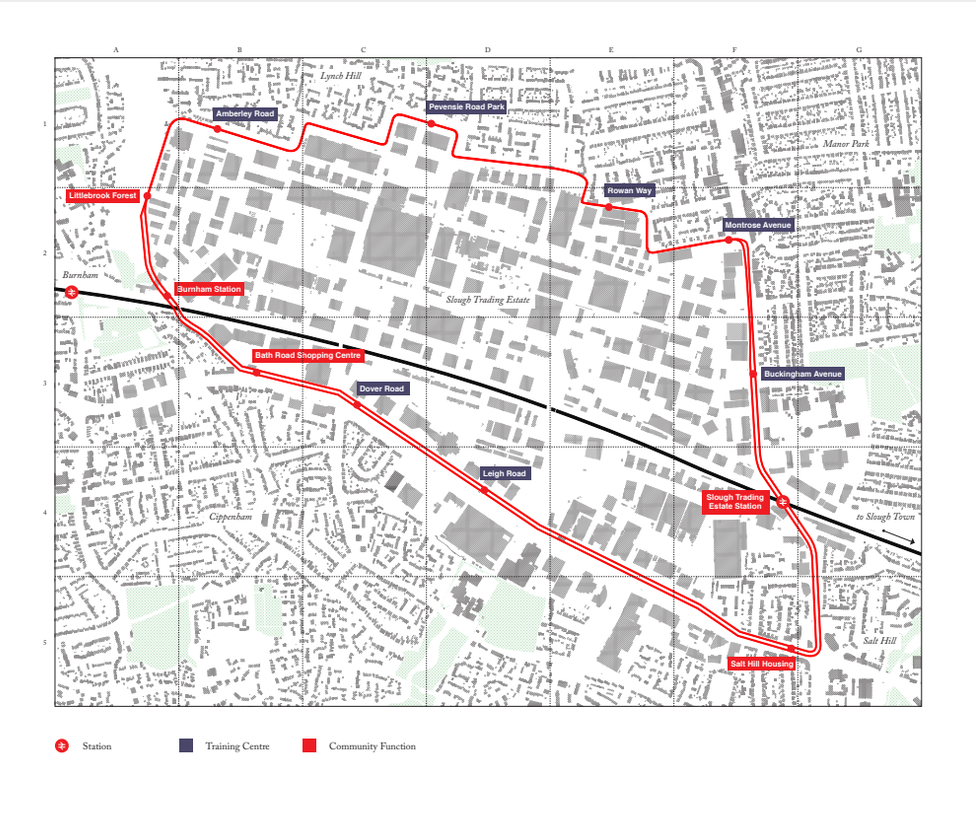
Station
Training Centre
Community Function

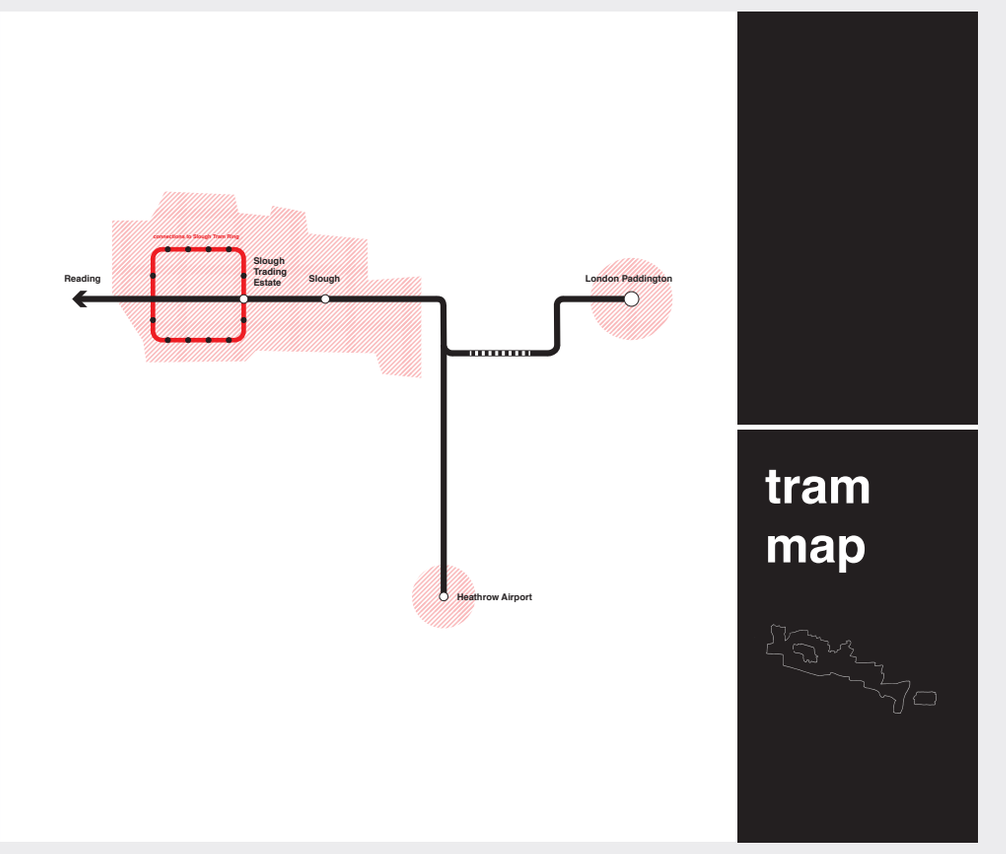
connections to Slough Tram Ring
Reading
Slough Trading Estate
Slough
London Paddington
Heathrow Airport

tram map

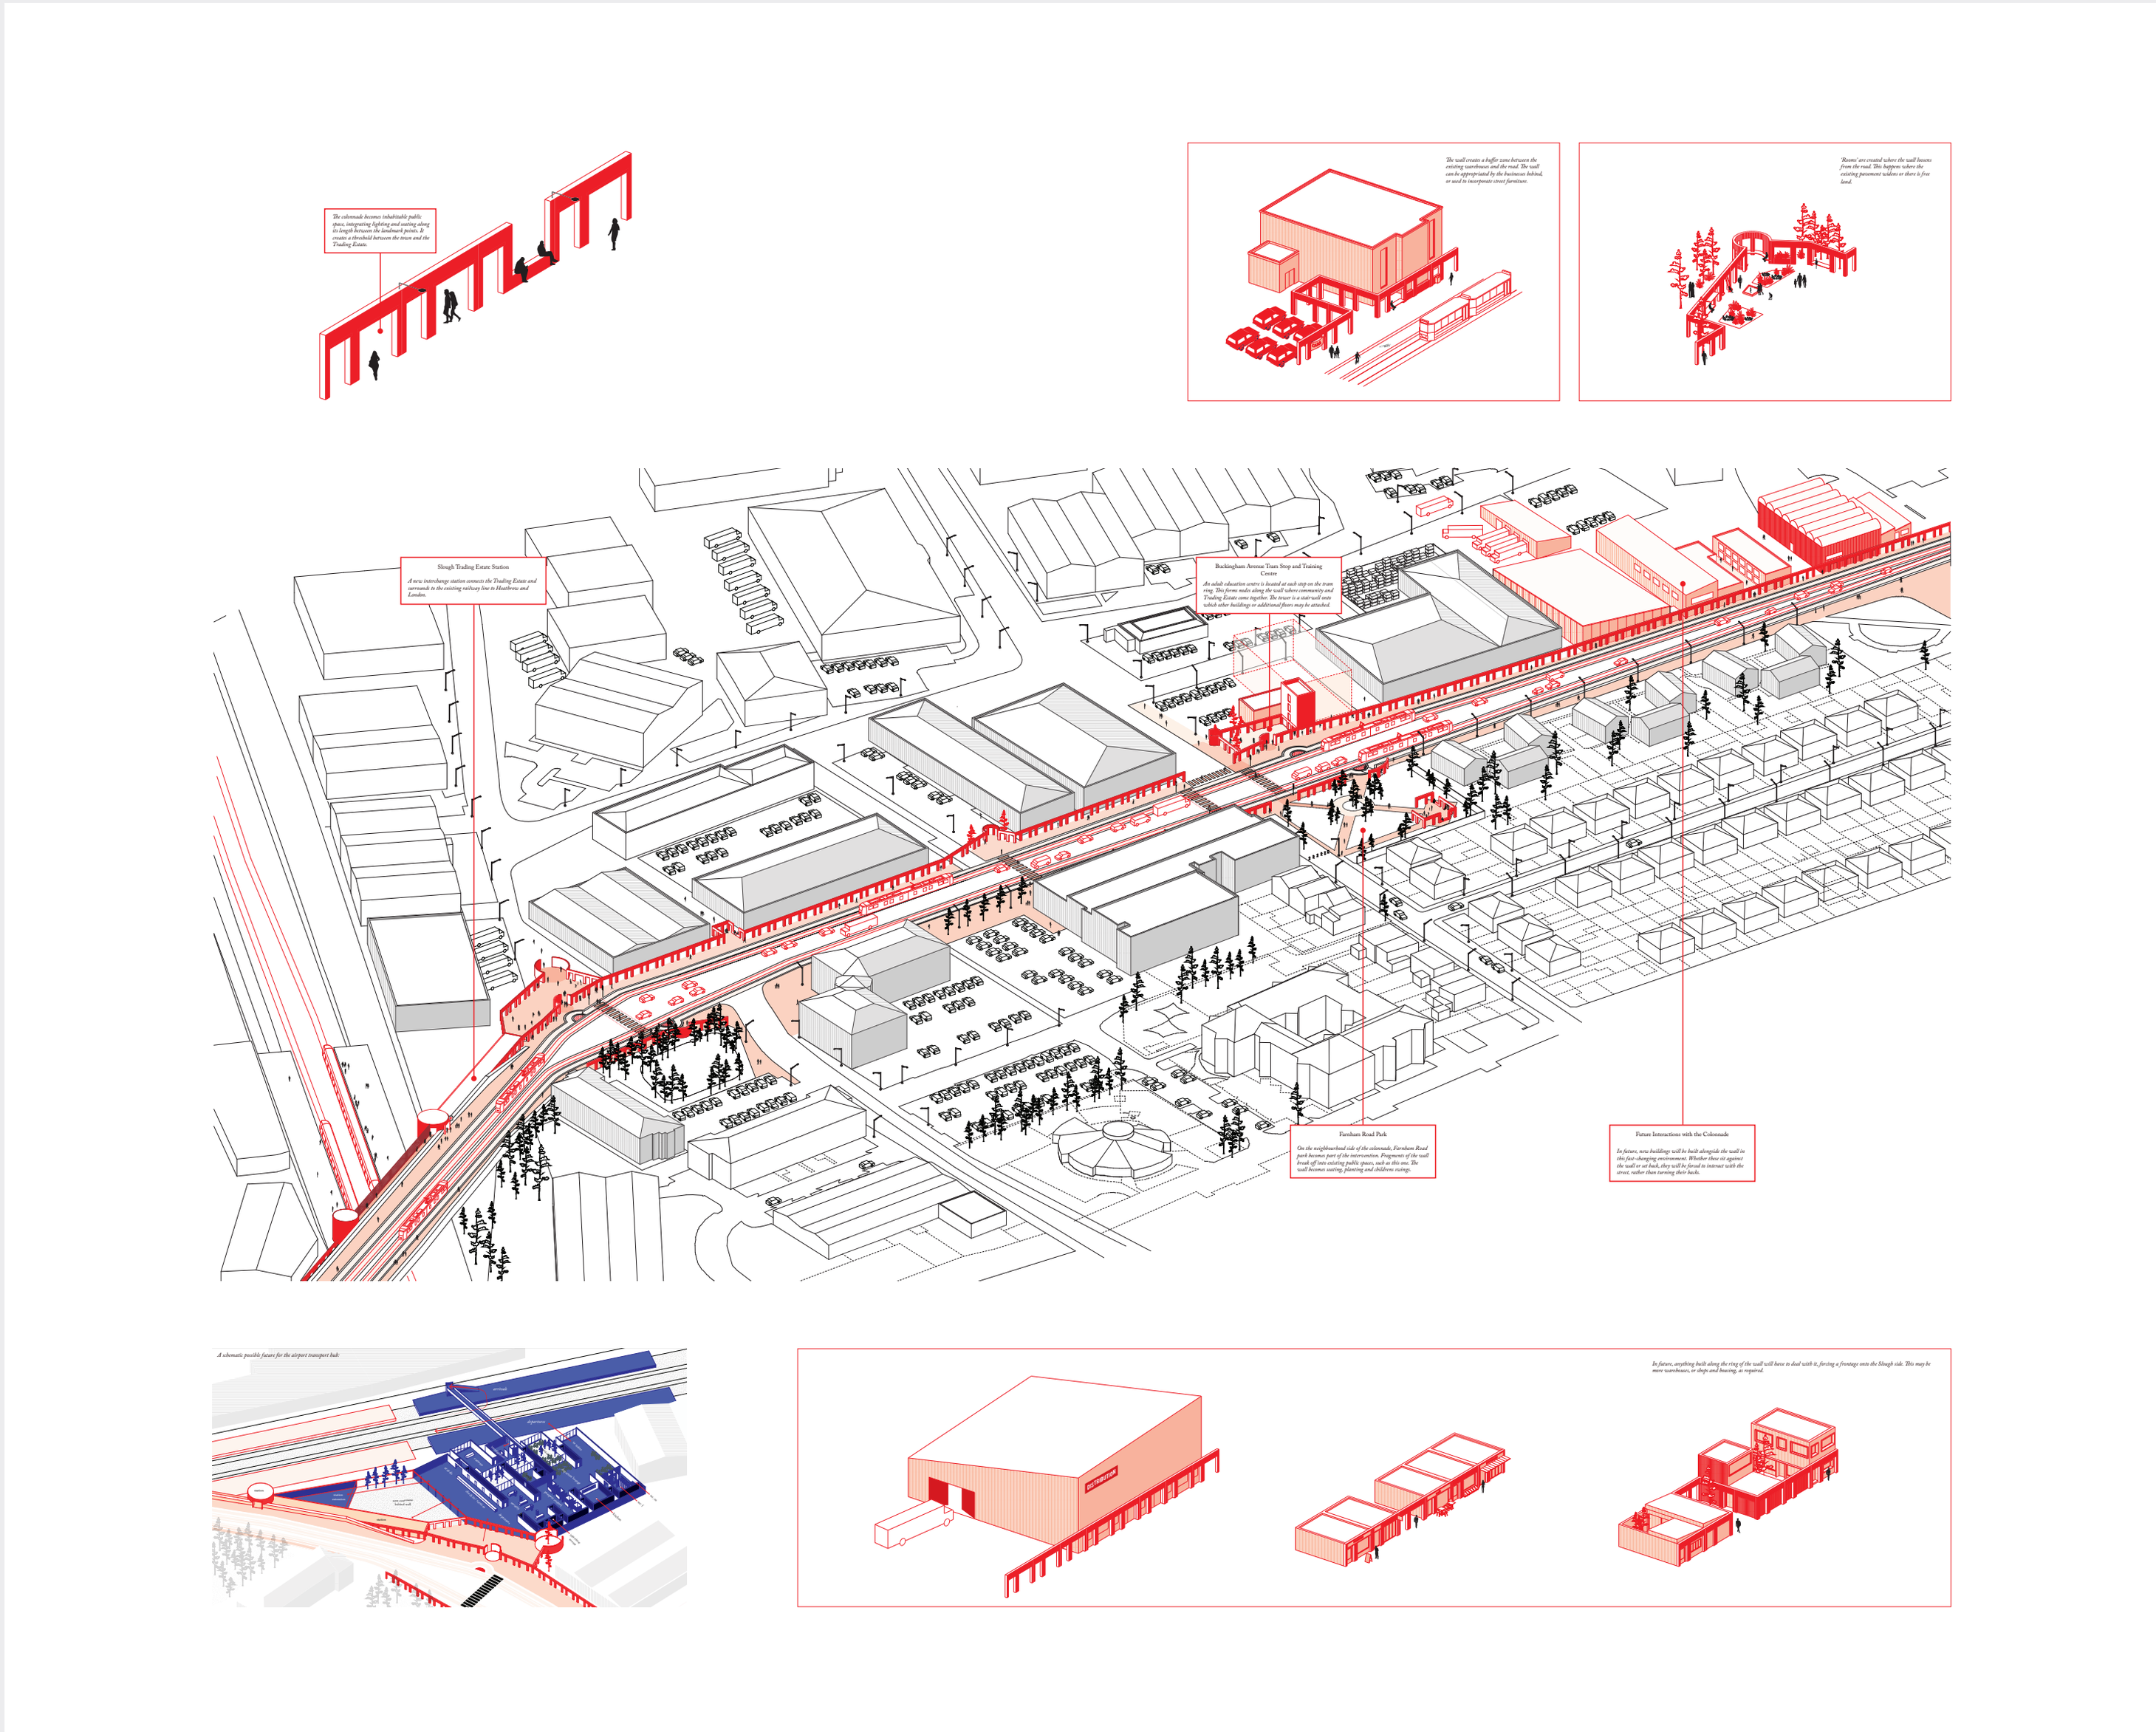

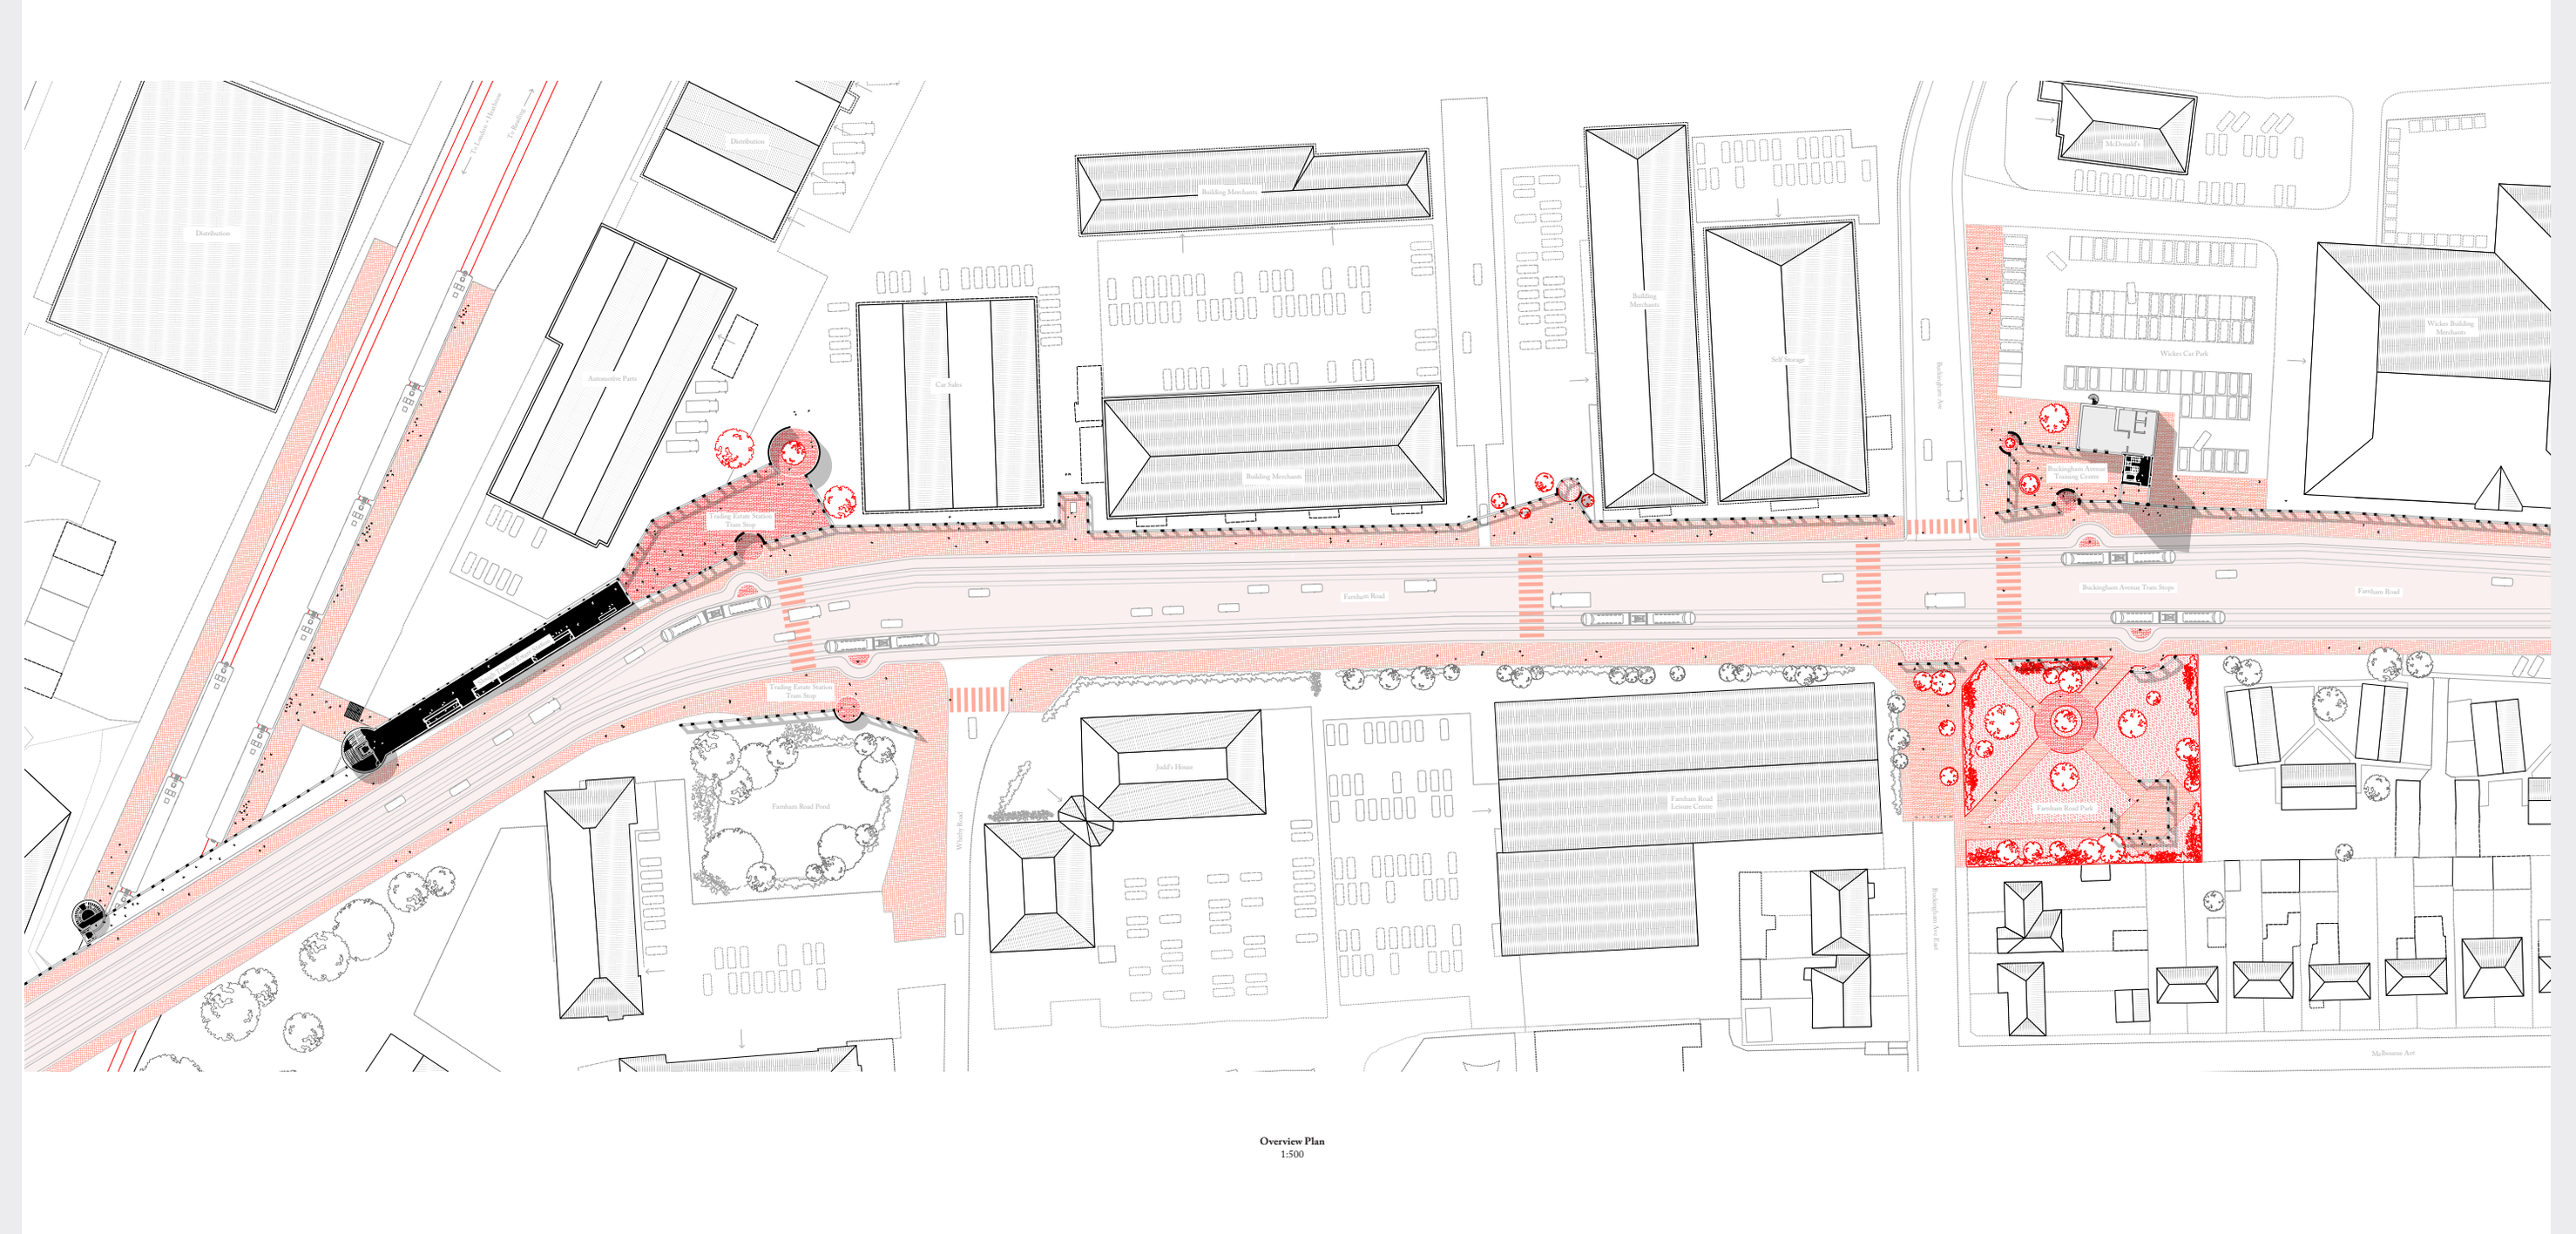

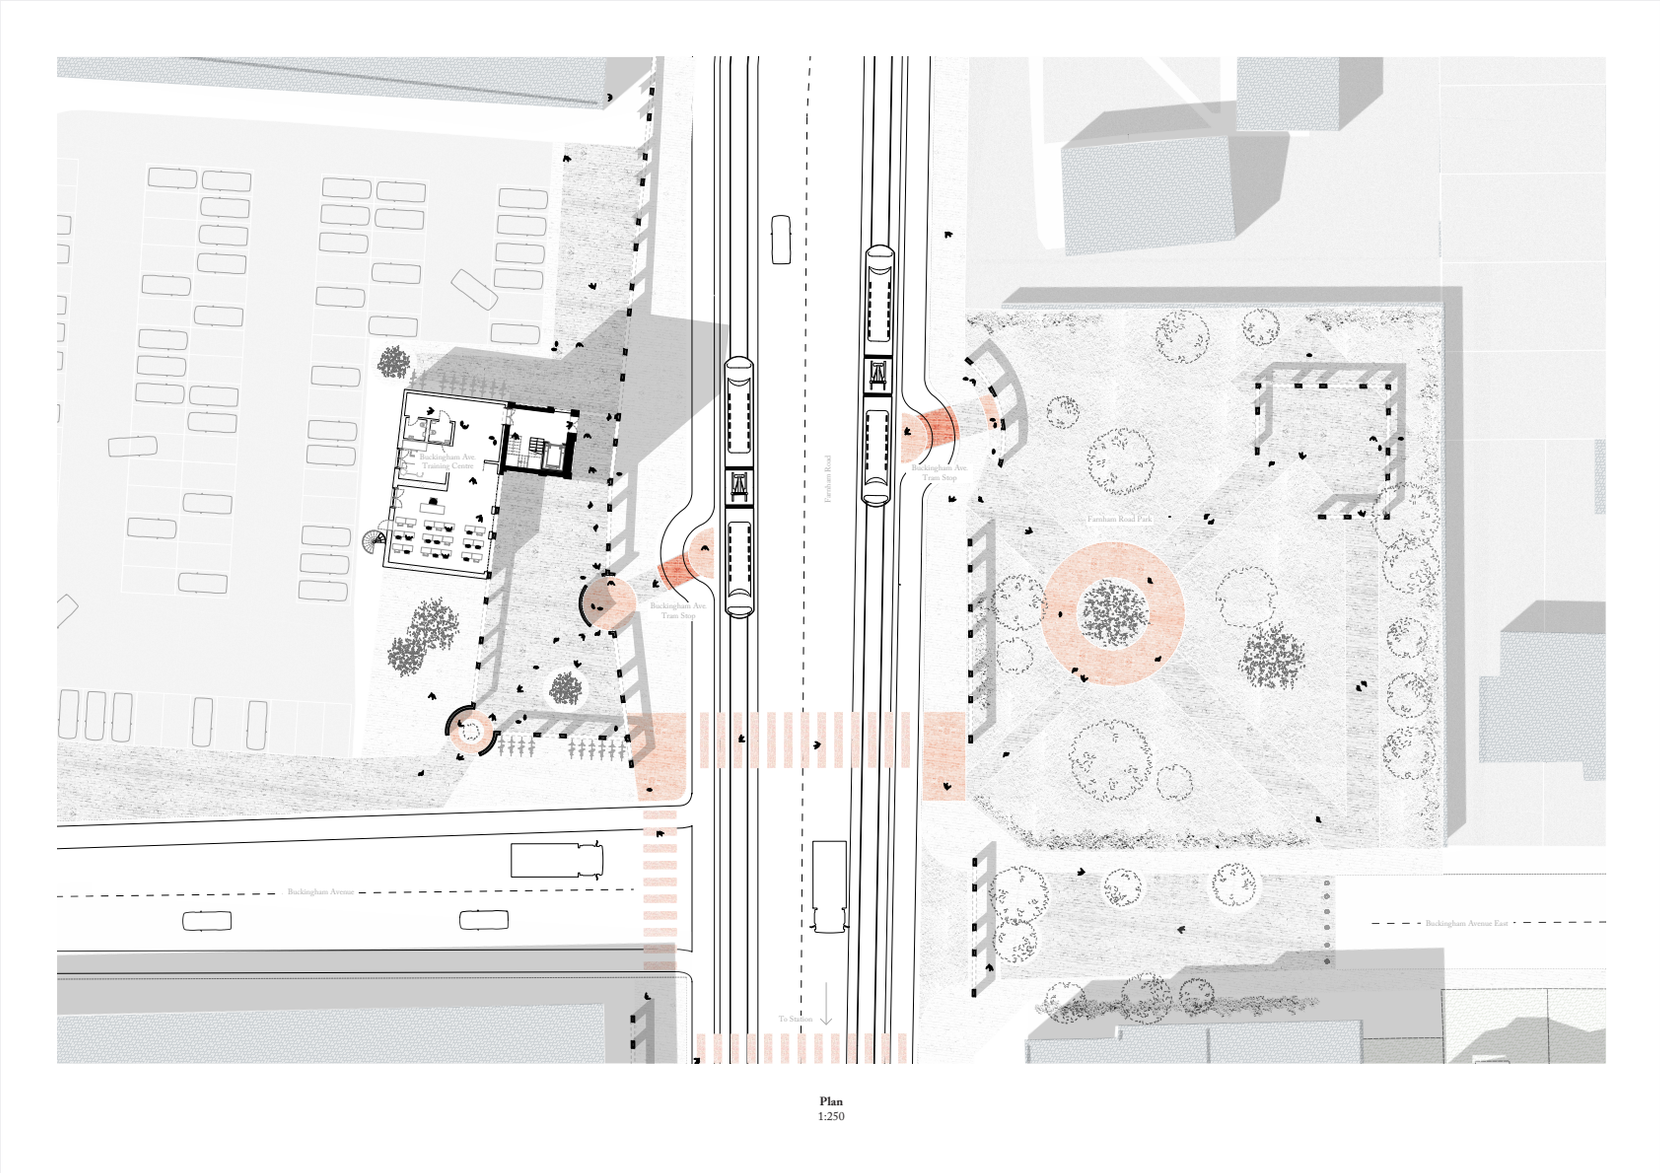

Plan
1:250

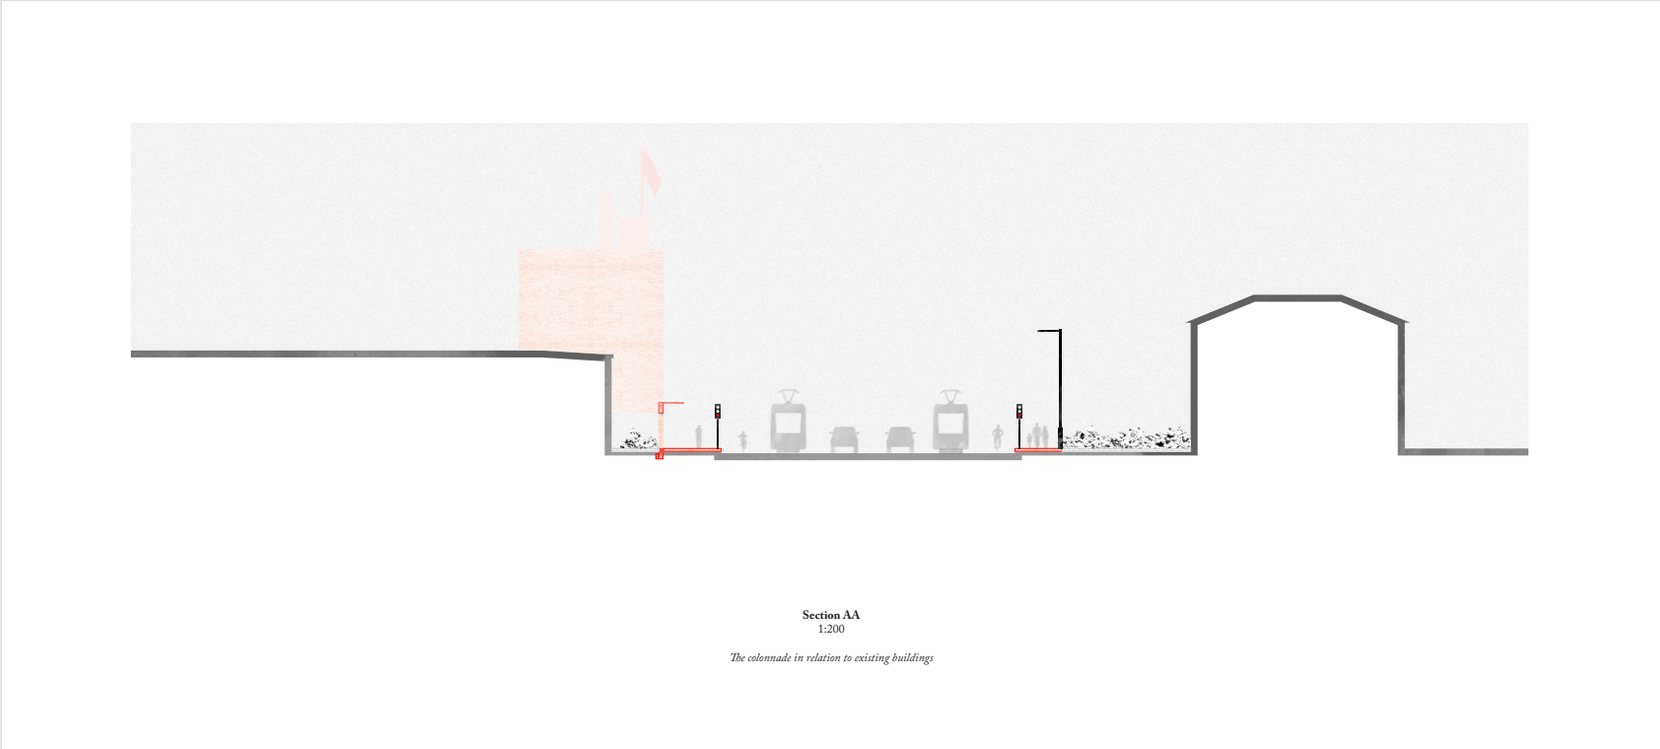

Section AA
1:200

The colonnade in relation to existing buildings

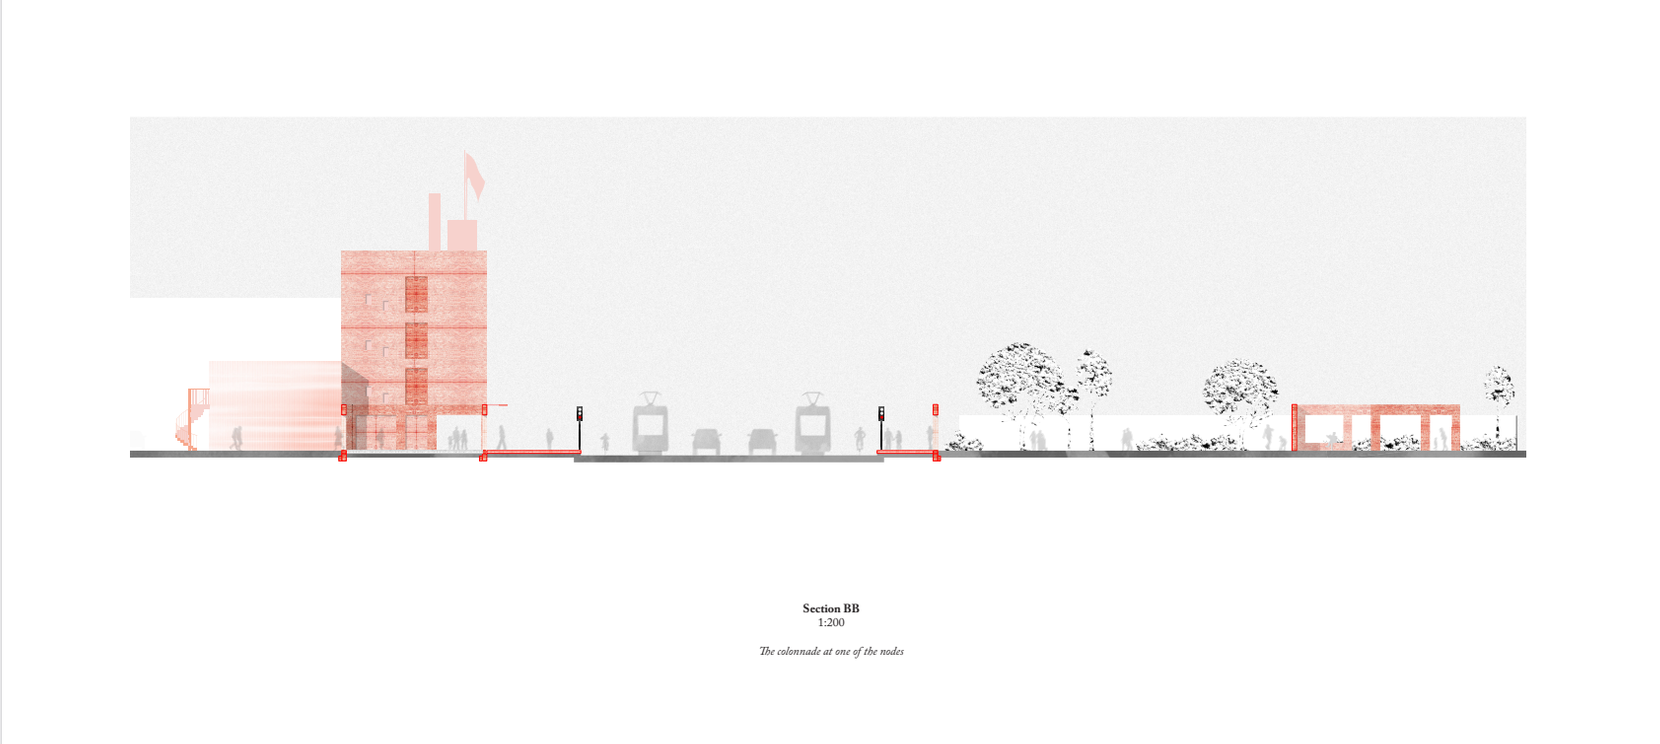

Section BB
1:200

The colonnade at one of the nodes

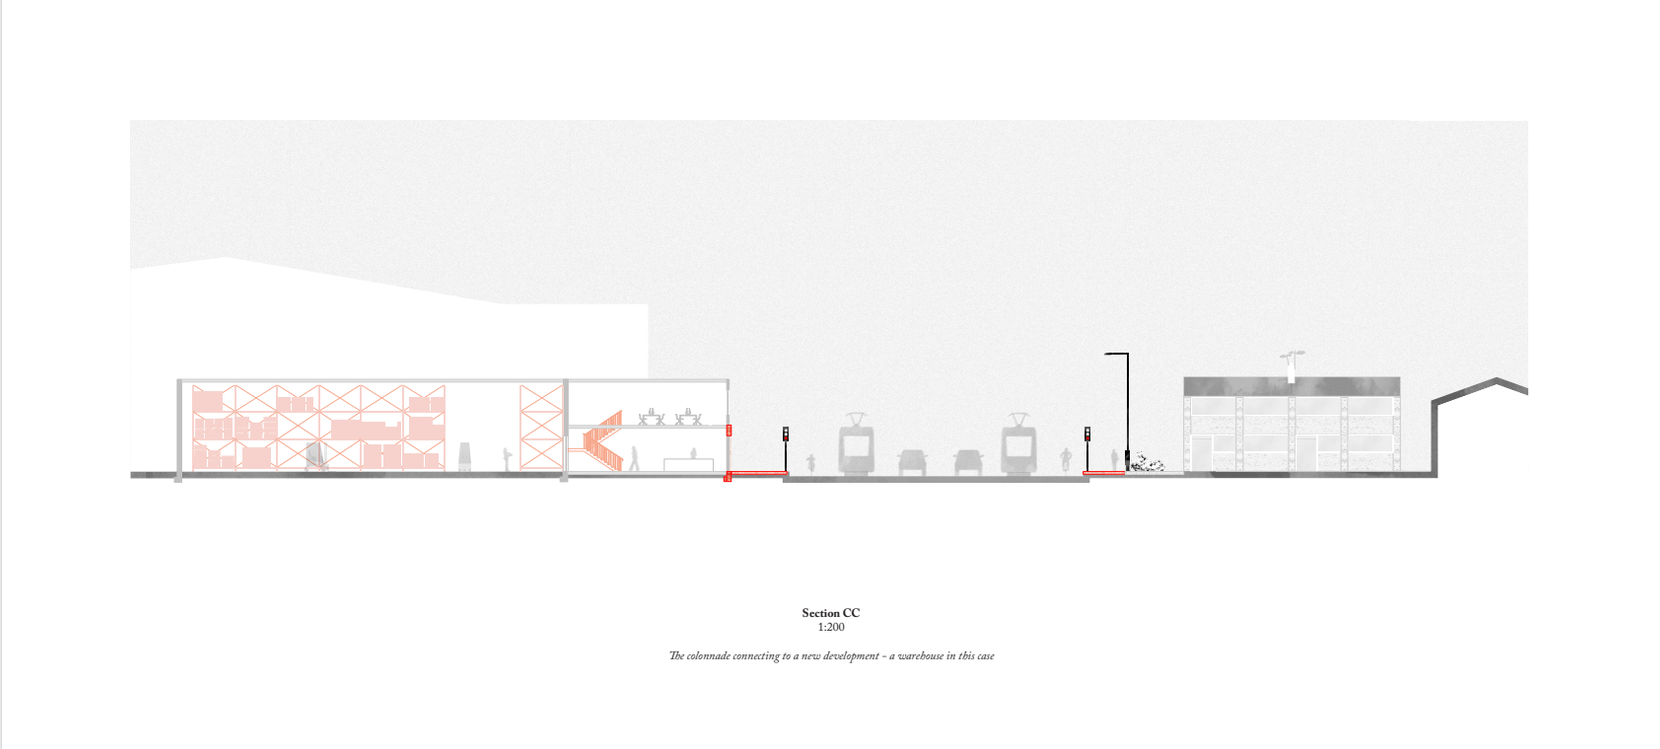

Section CC
1:200

The colonnade connecting to a new development - a warehouse in this case

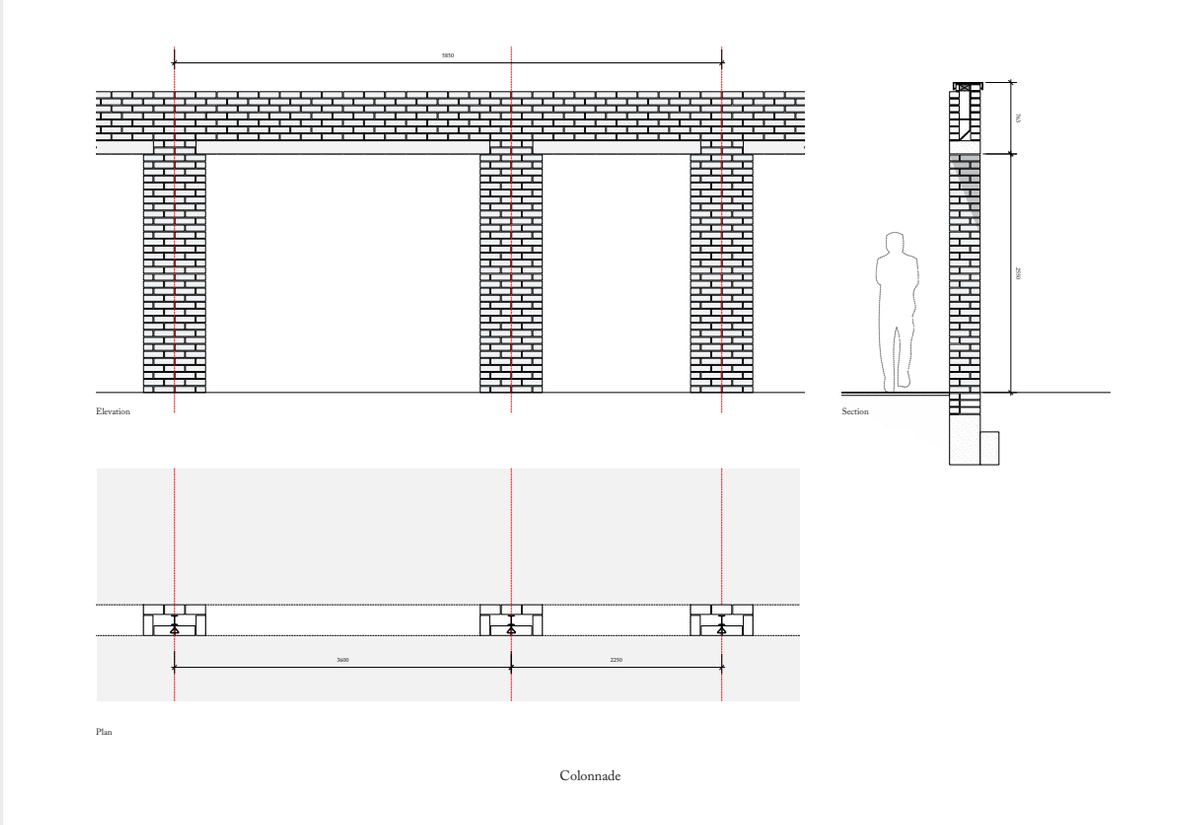
Elevation
Section
Plan

Colonnade

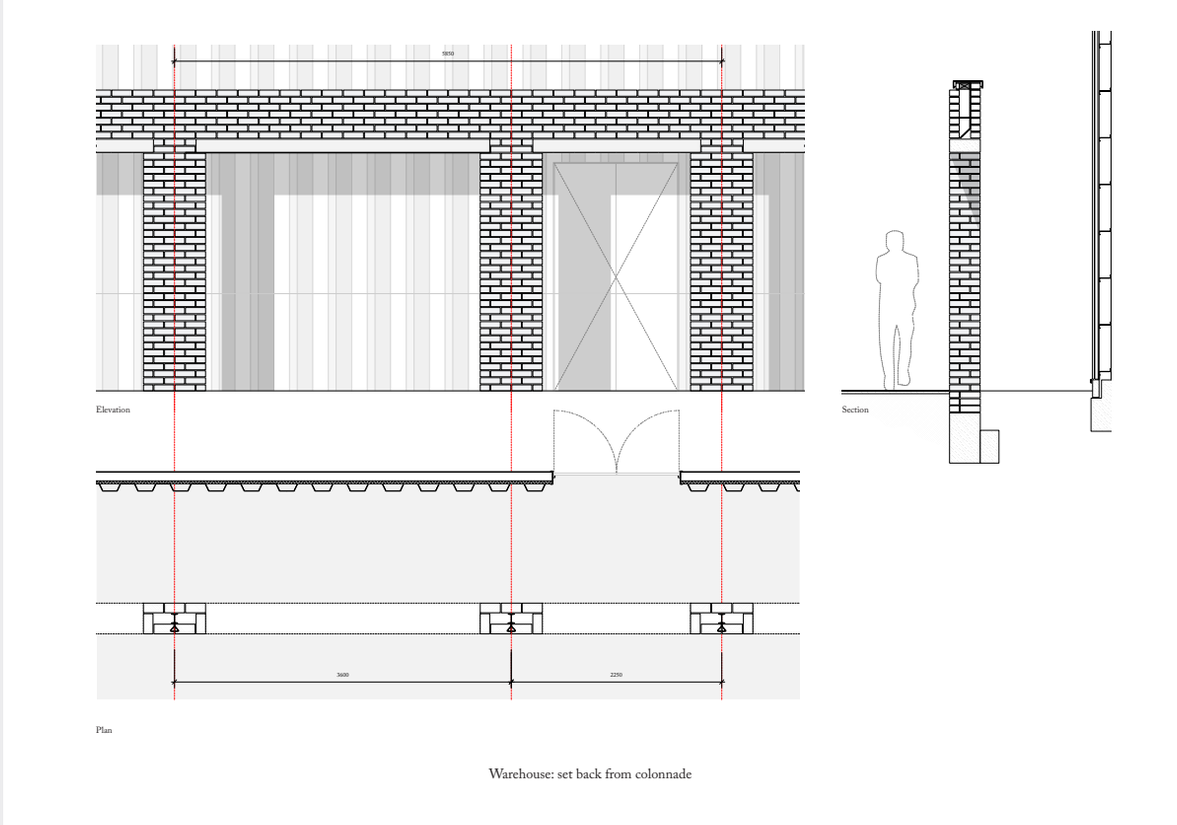
Elevation
Section
Plan

Warehouse: set back from colonnade

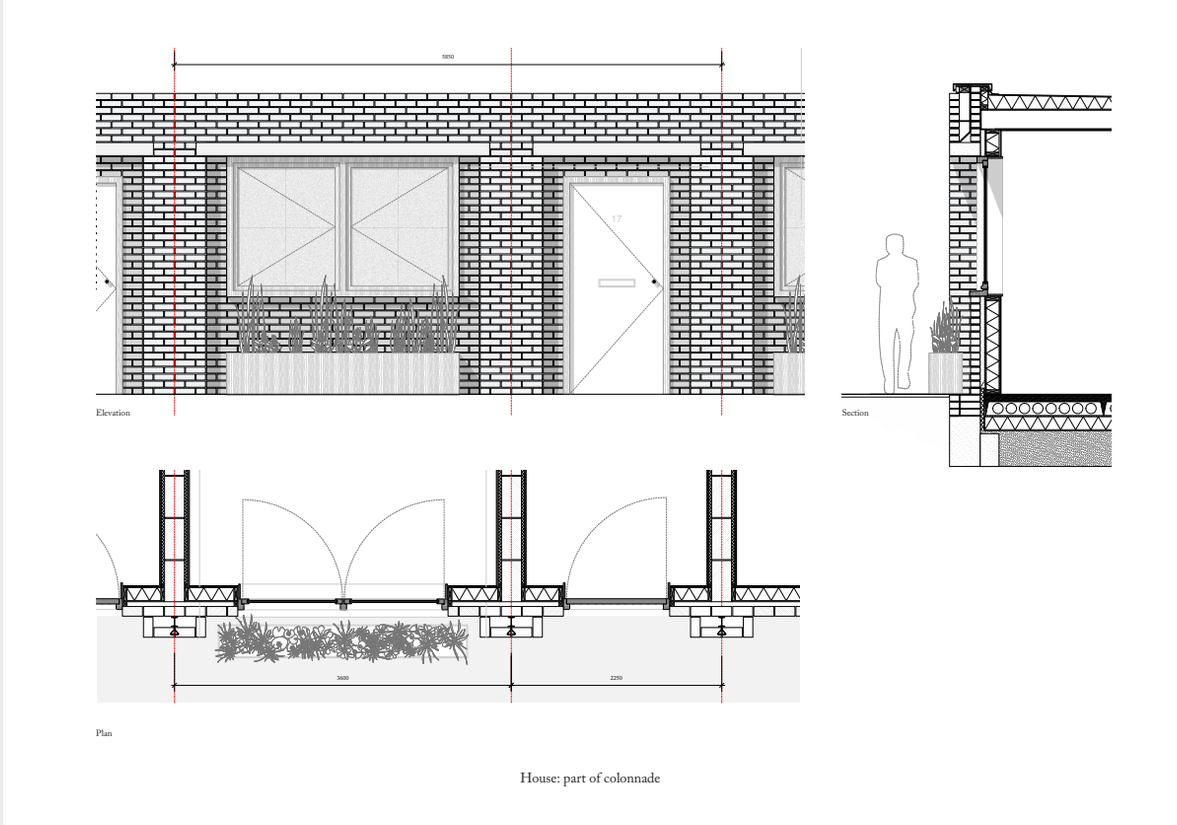
Elevation
Section
Plan

House: part of colonnade

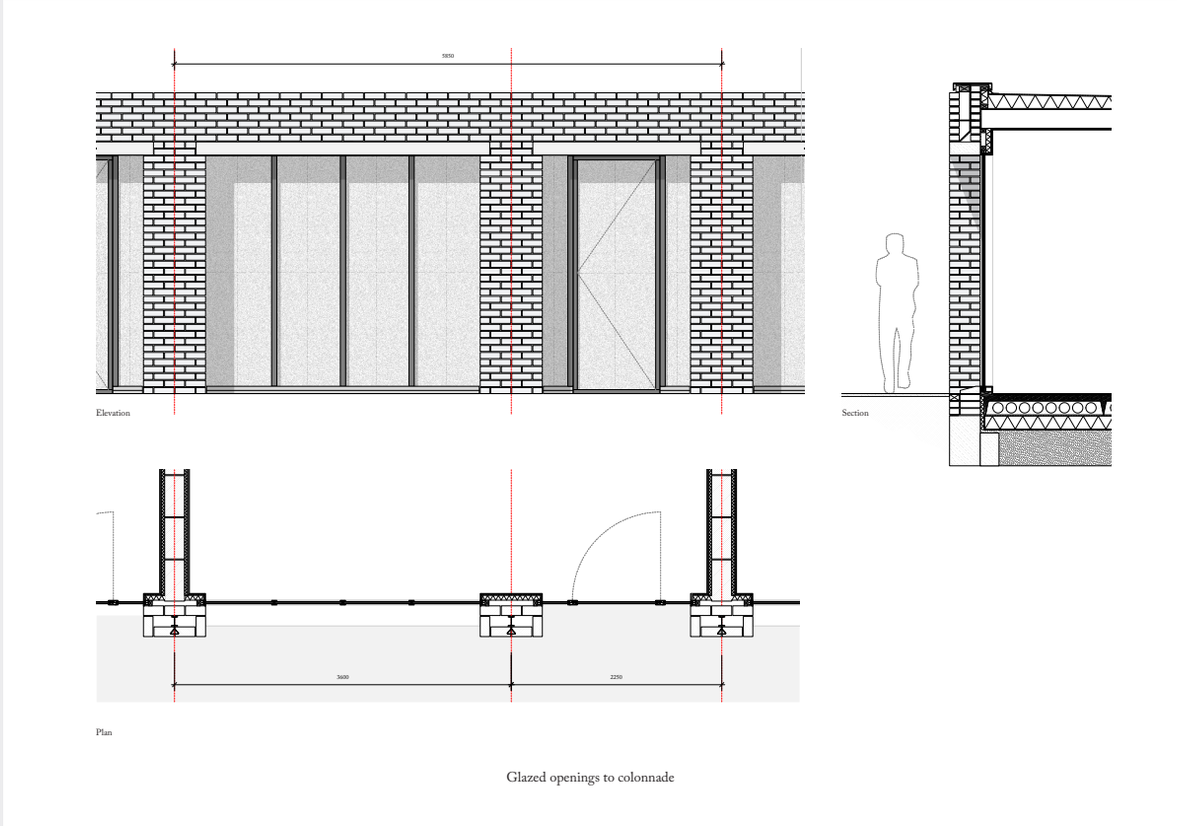
Elevation
Section
Plan

Glazed openings to colonnade

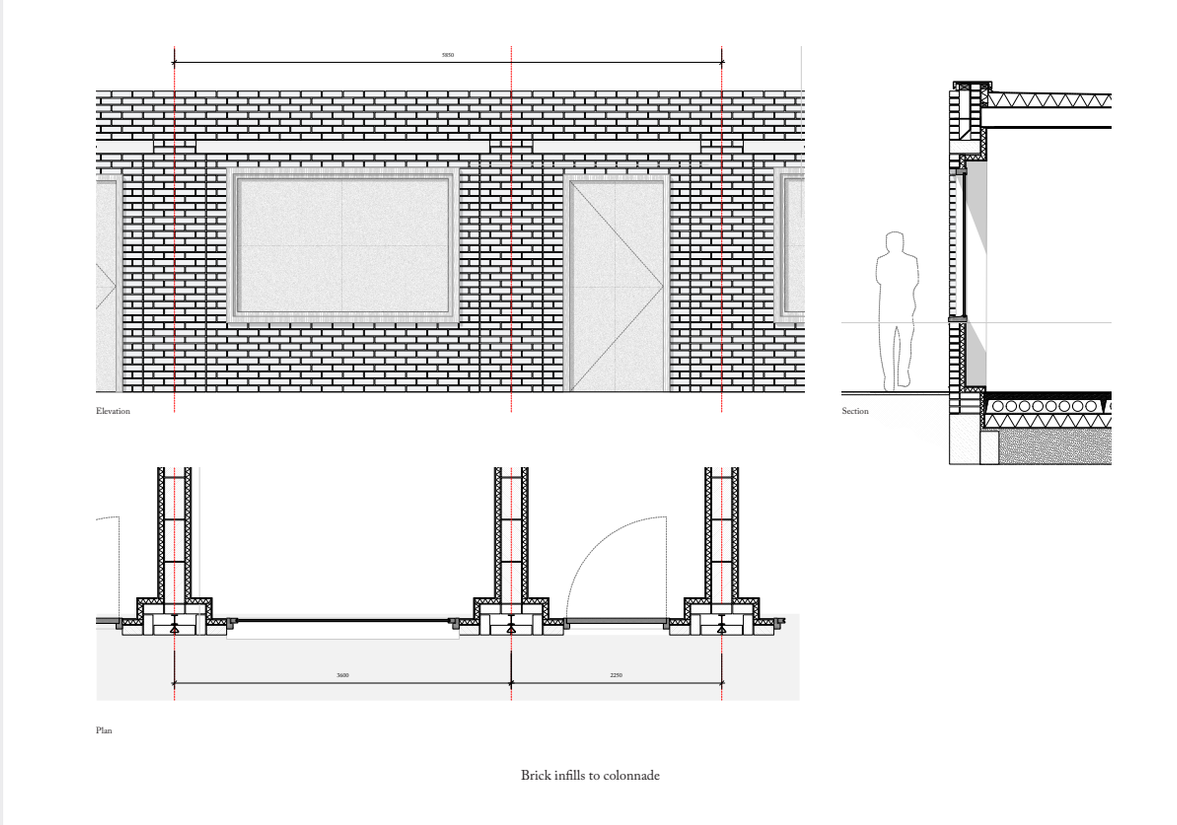
Elevation
Section
Plan

Brick infills to colonnade

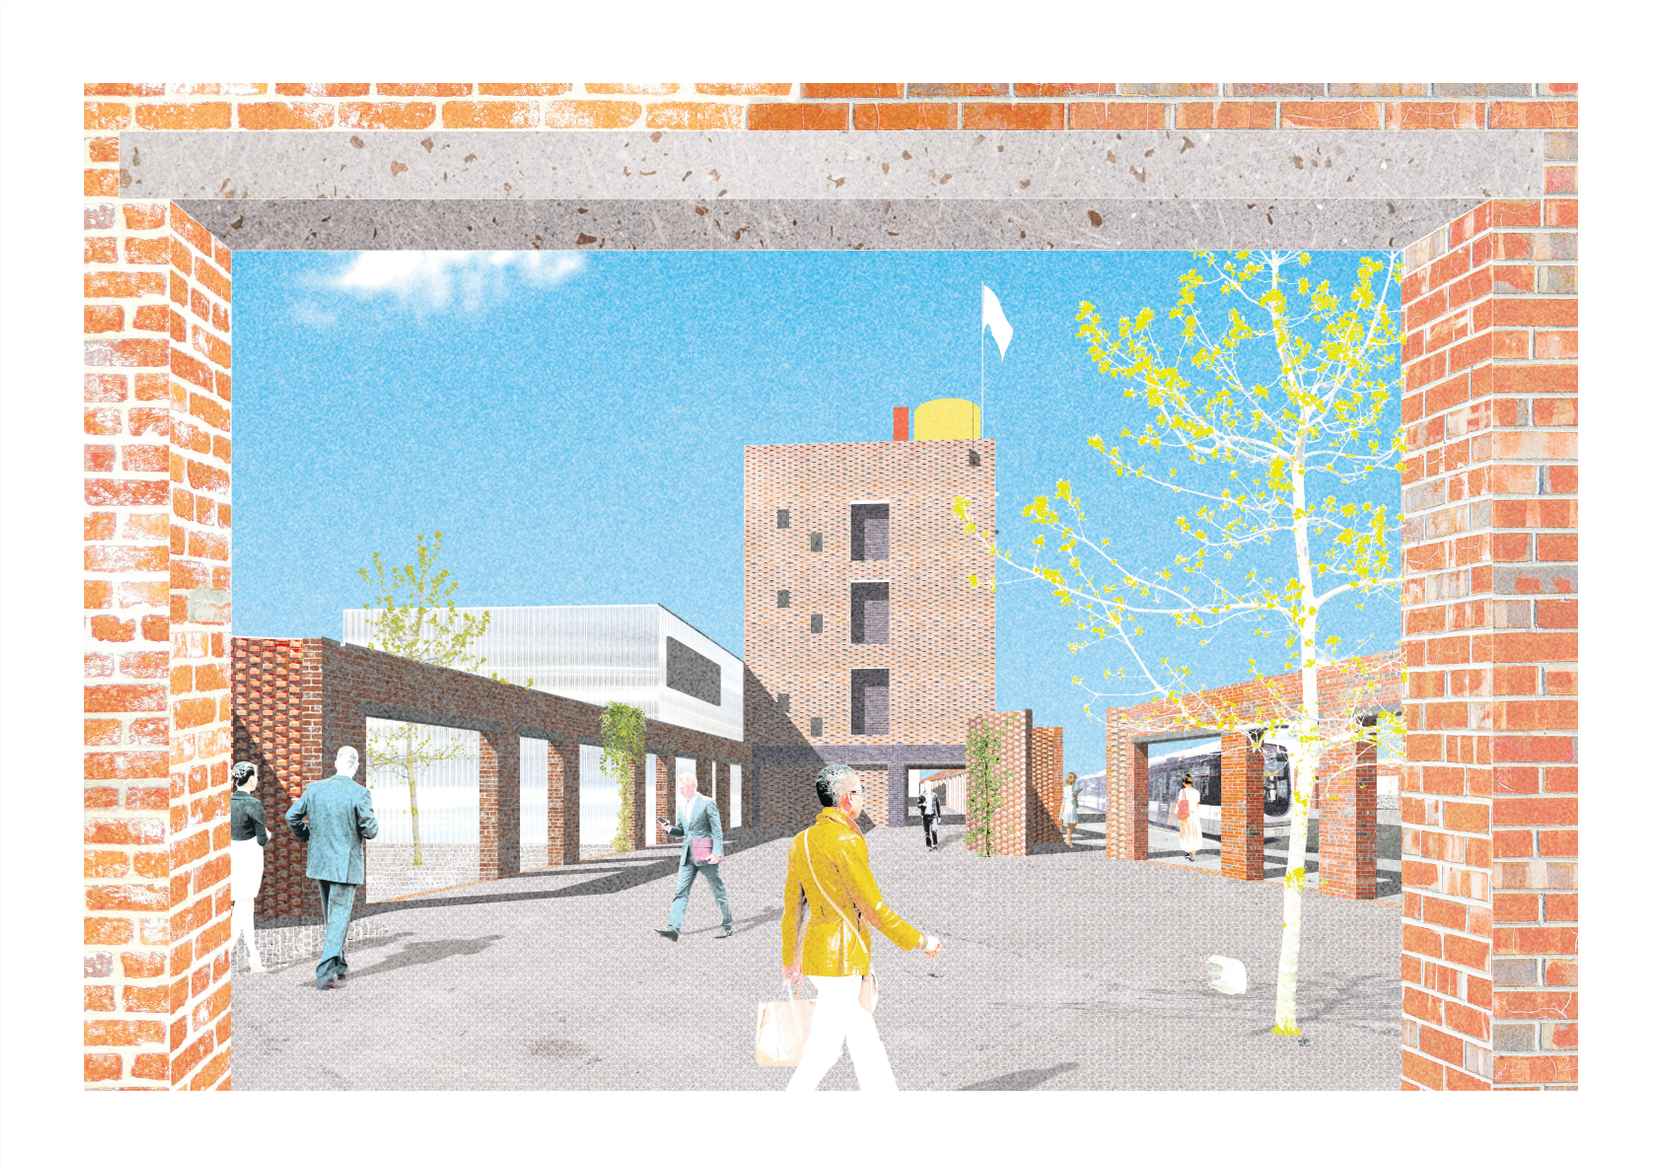

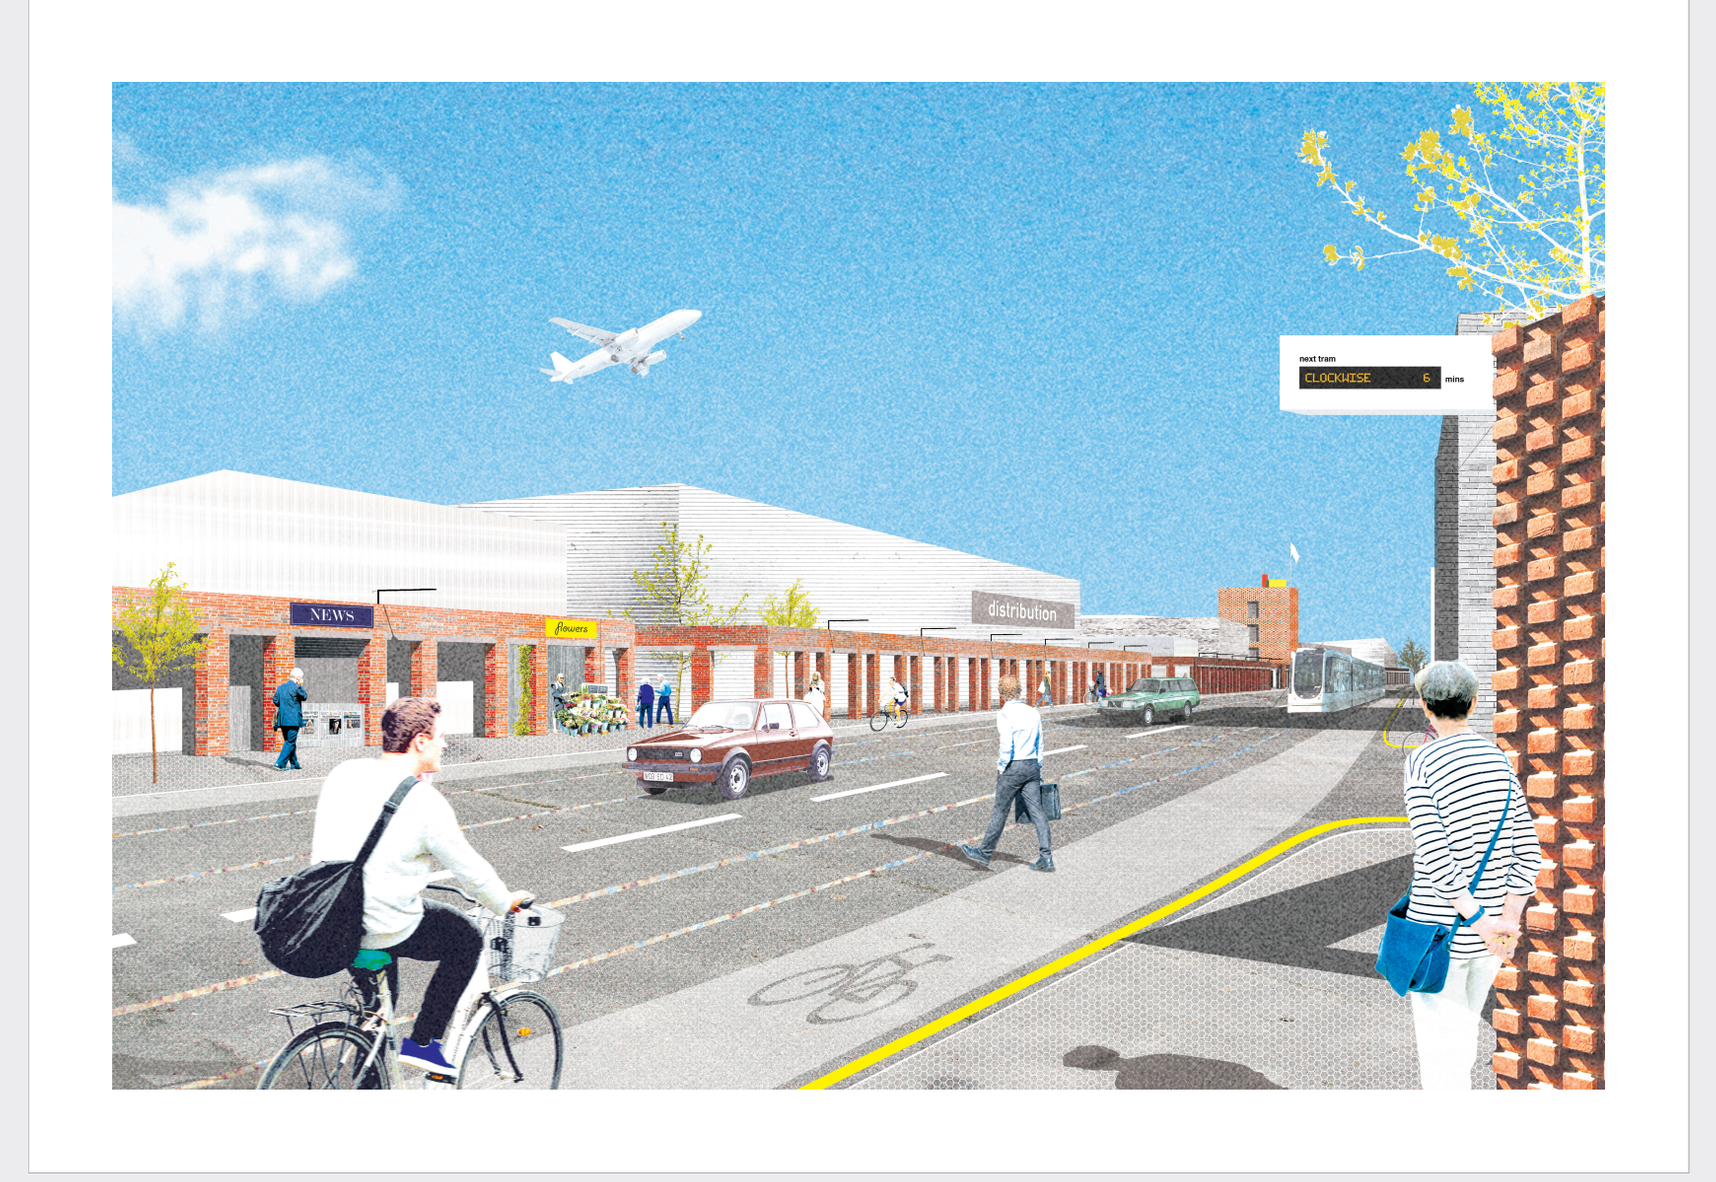

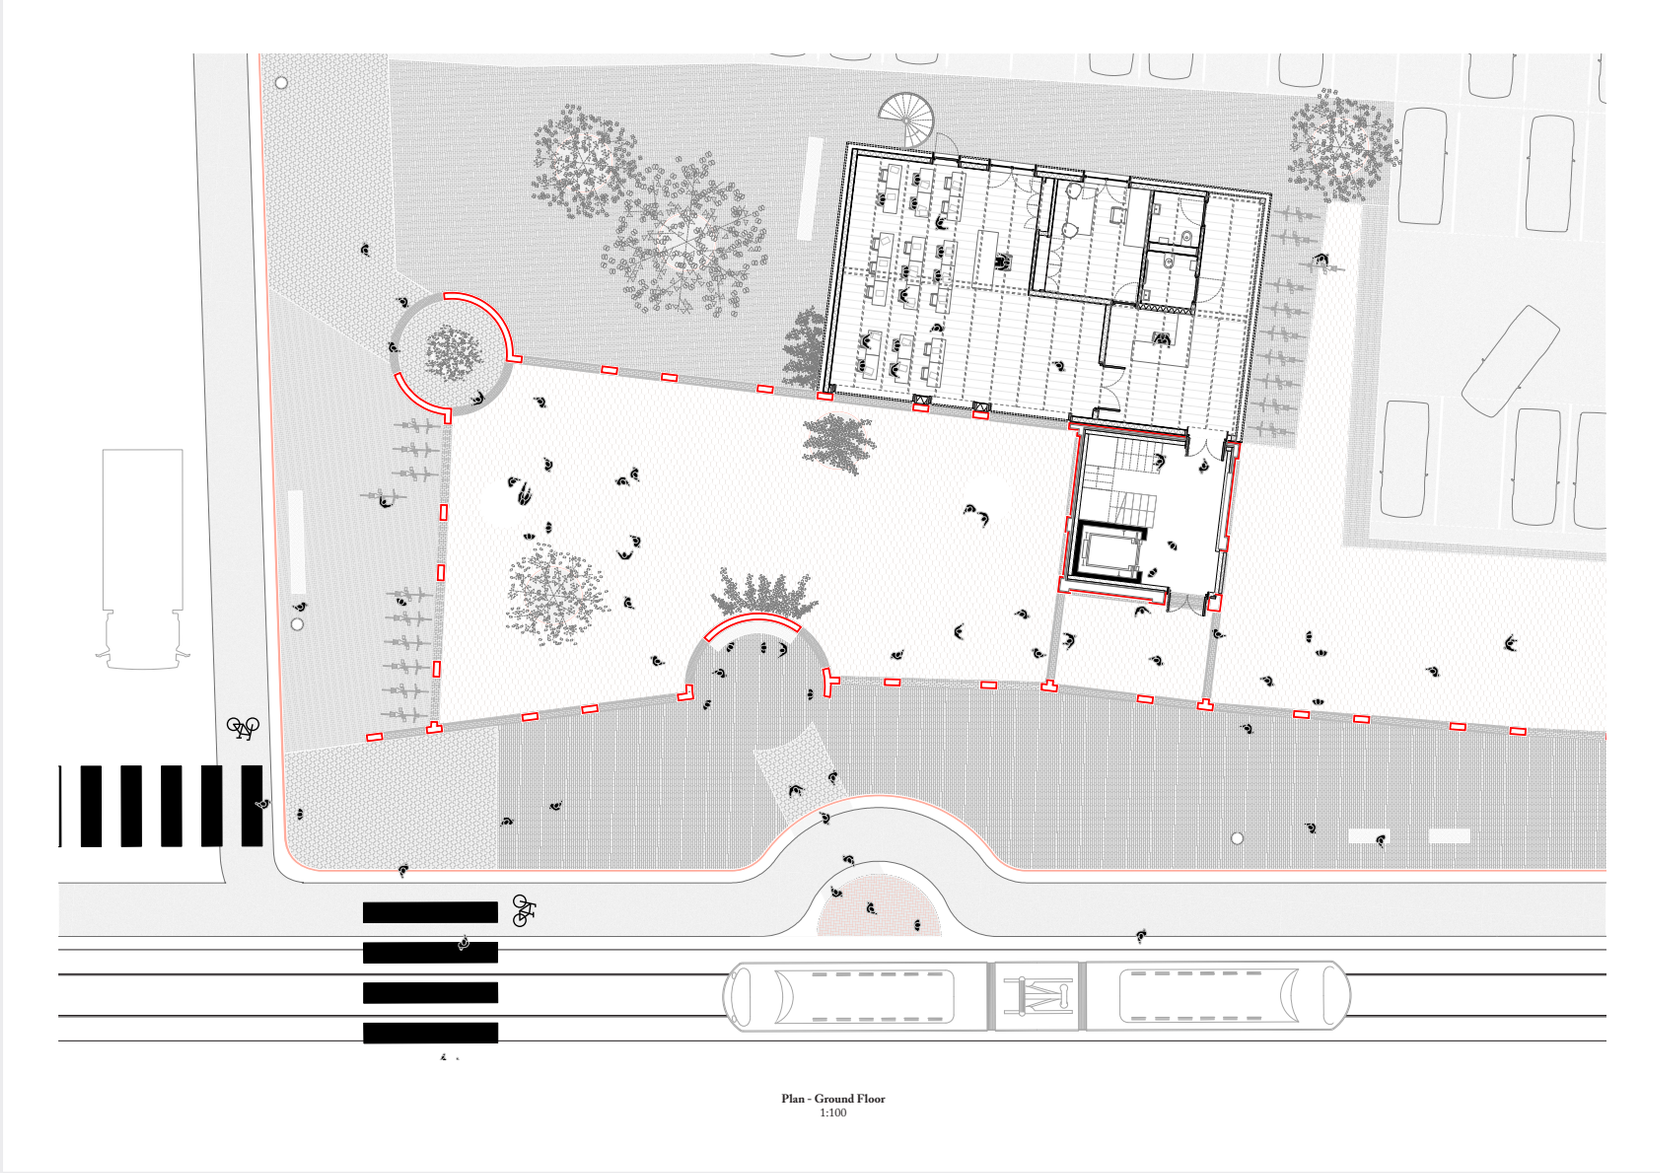

Plan - Ground Floor
1:100

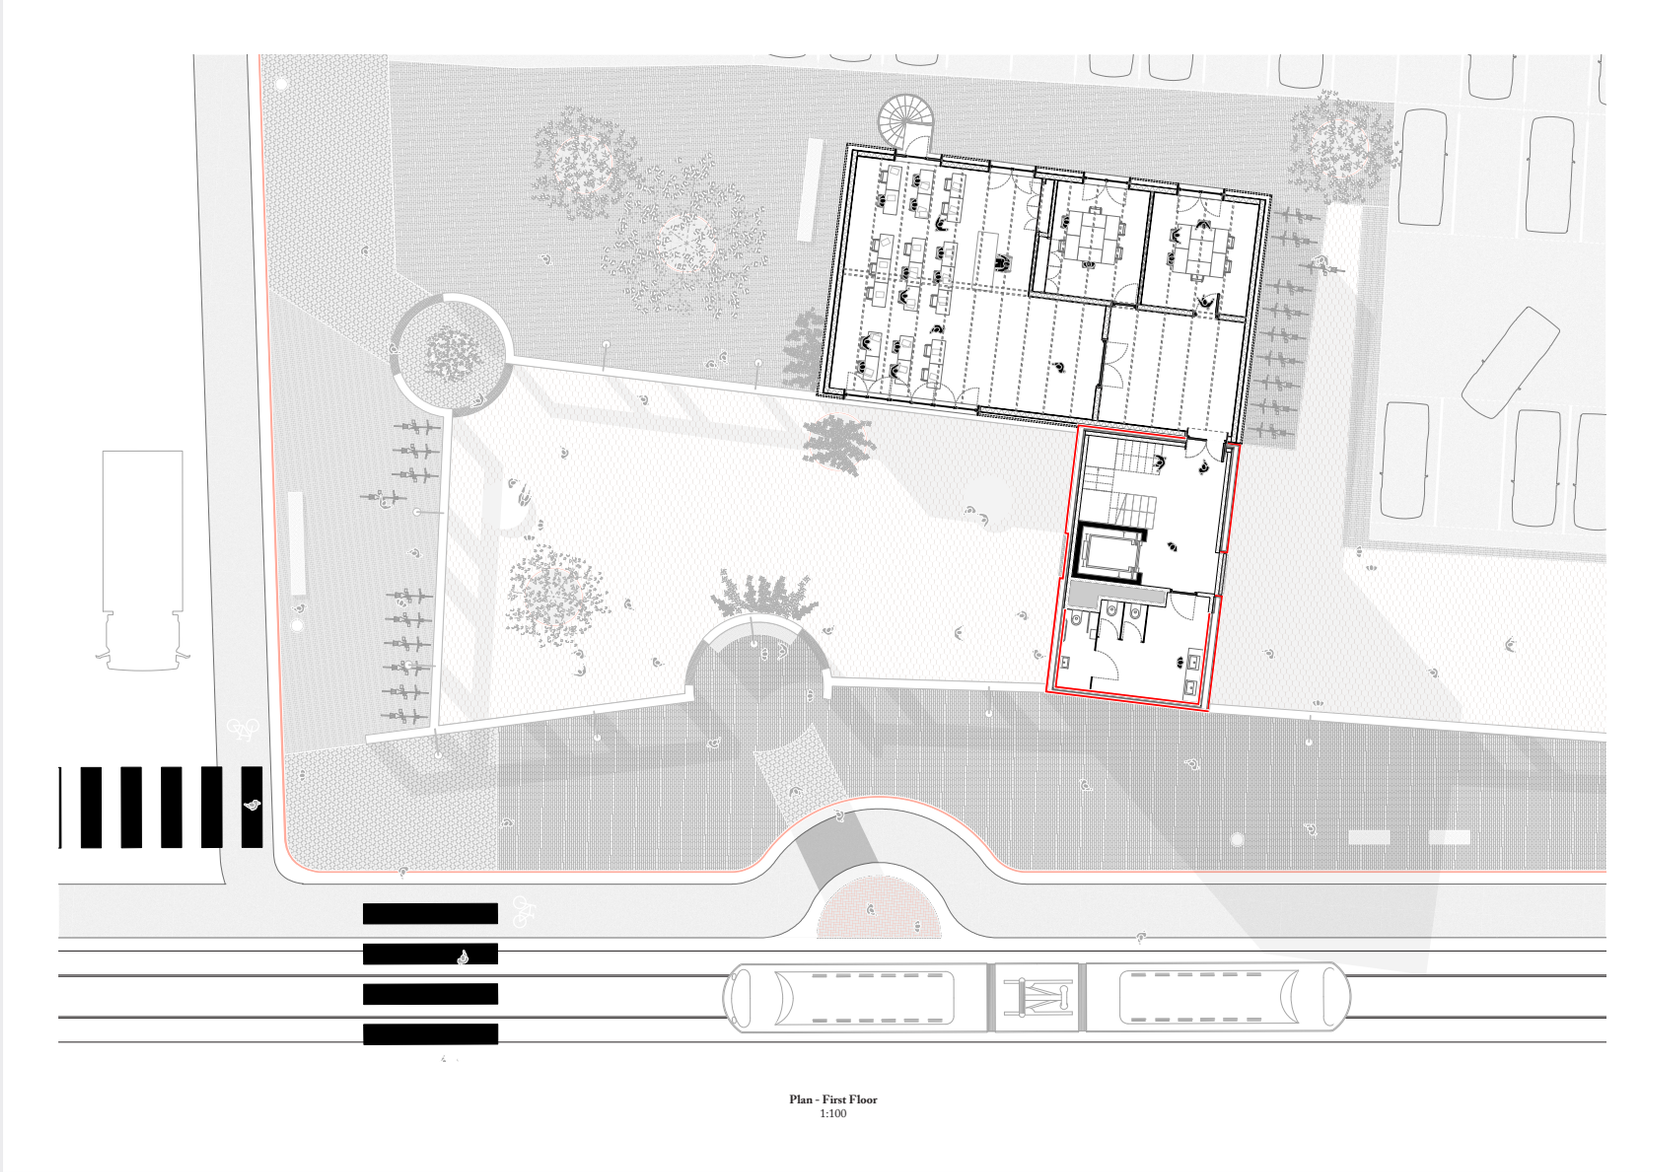

Plan - First Floor
1:100

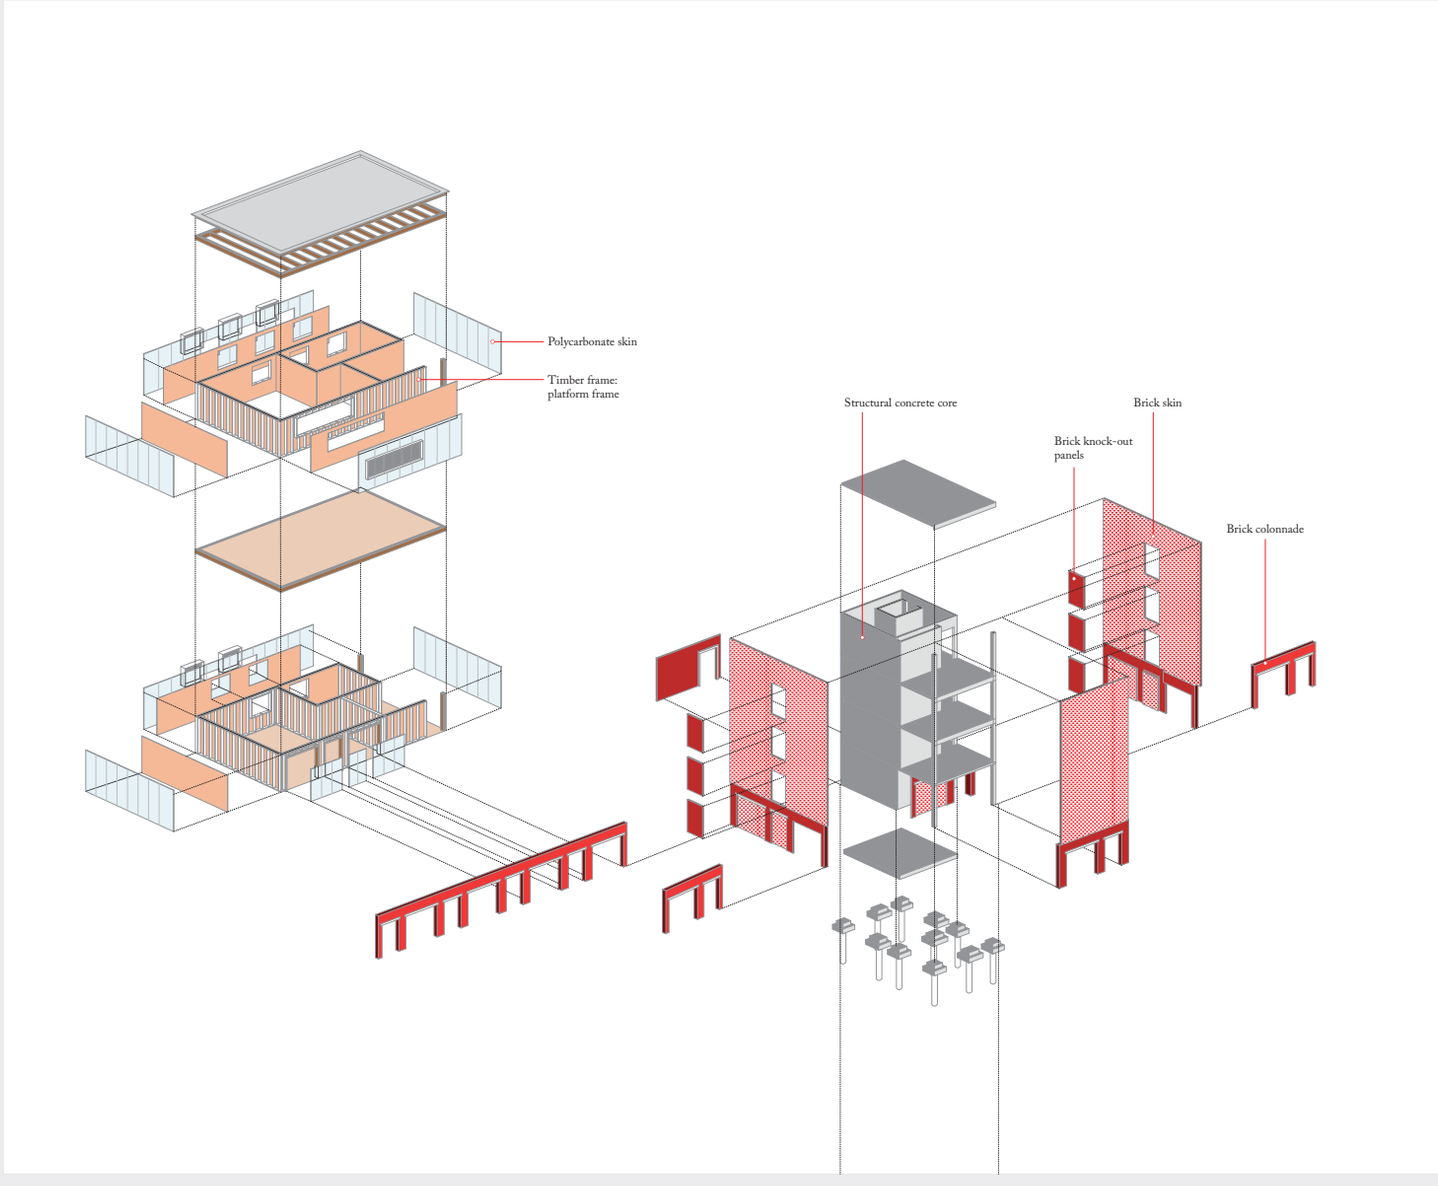

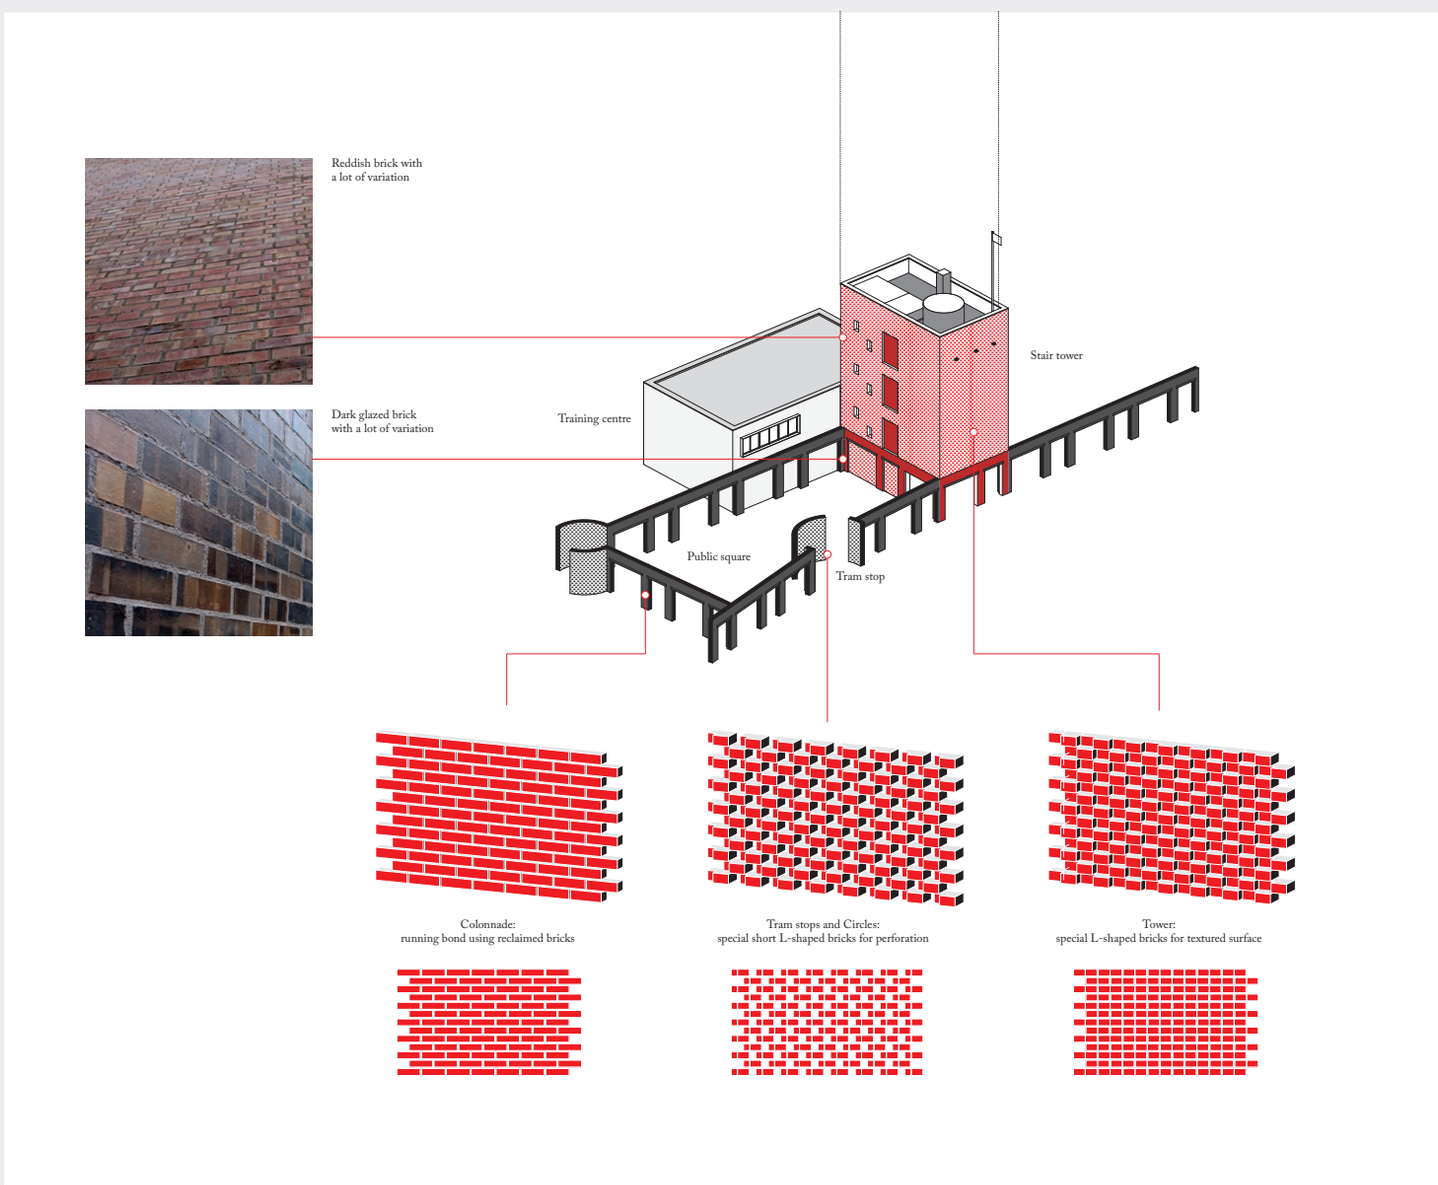

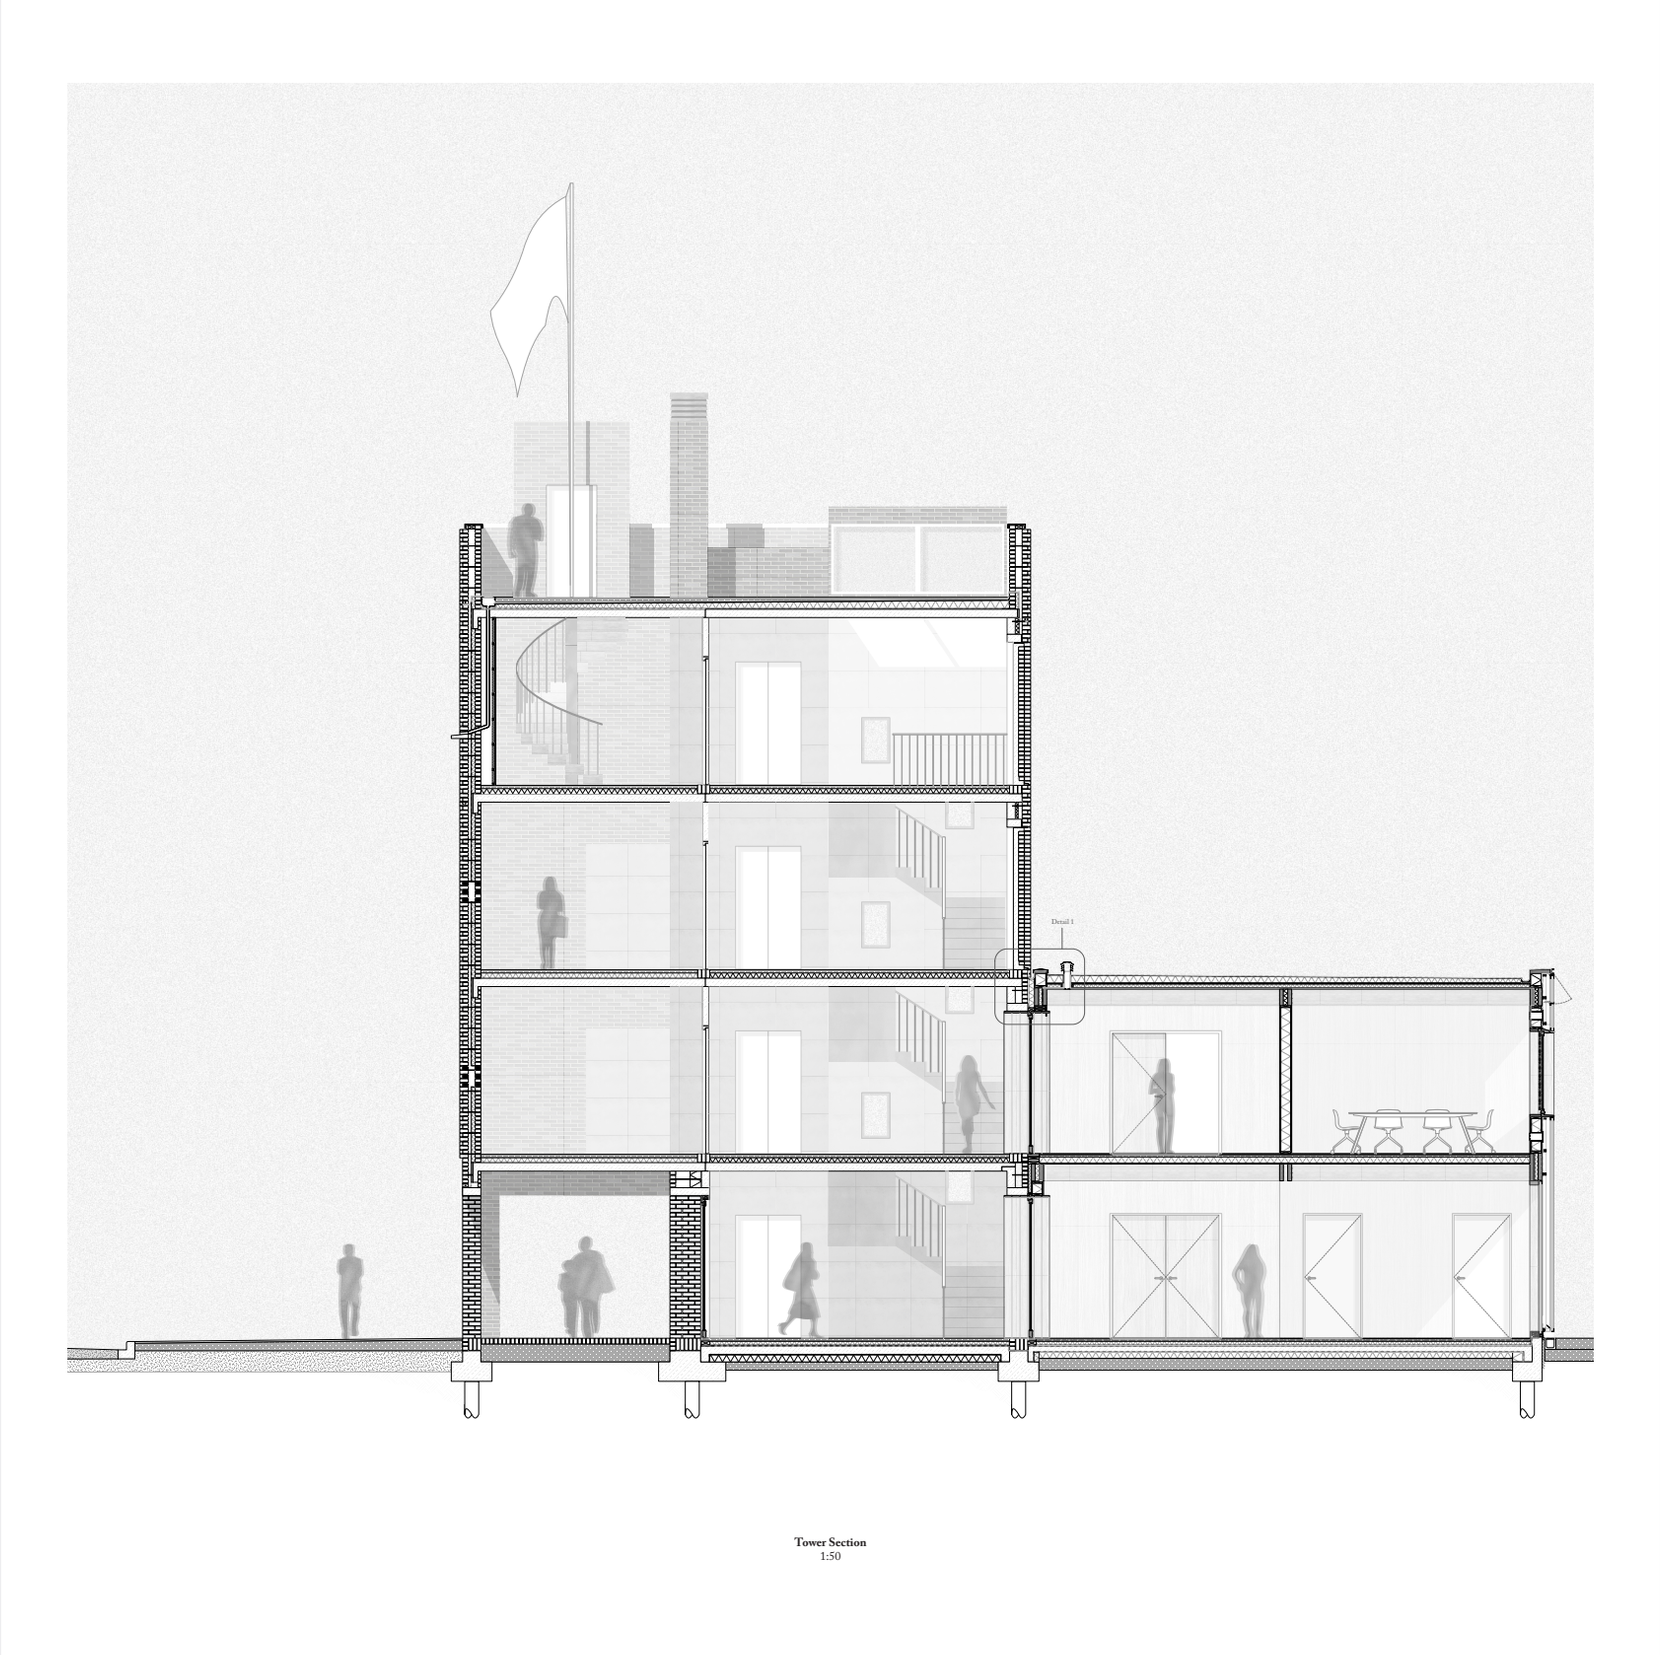

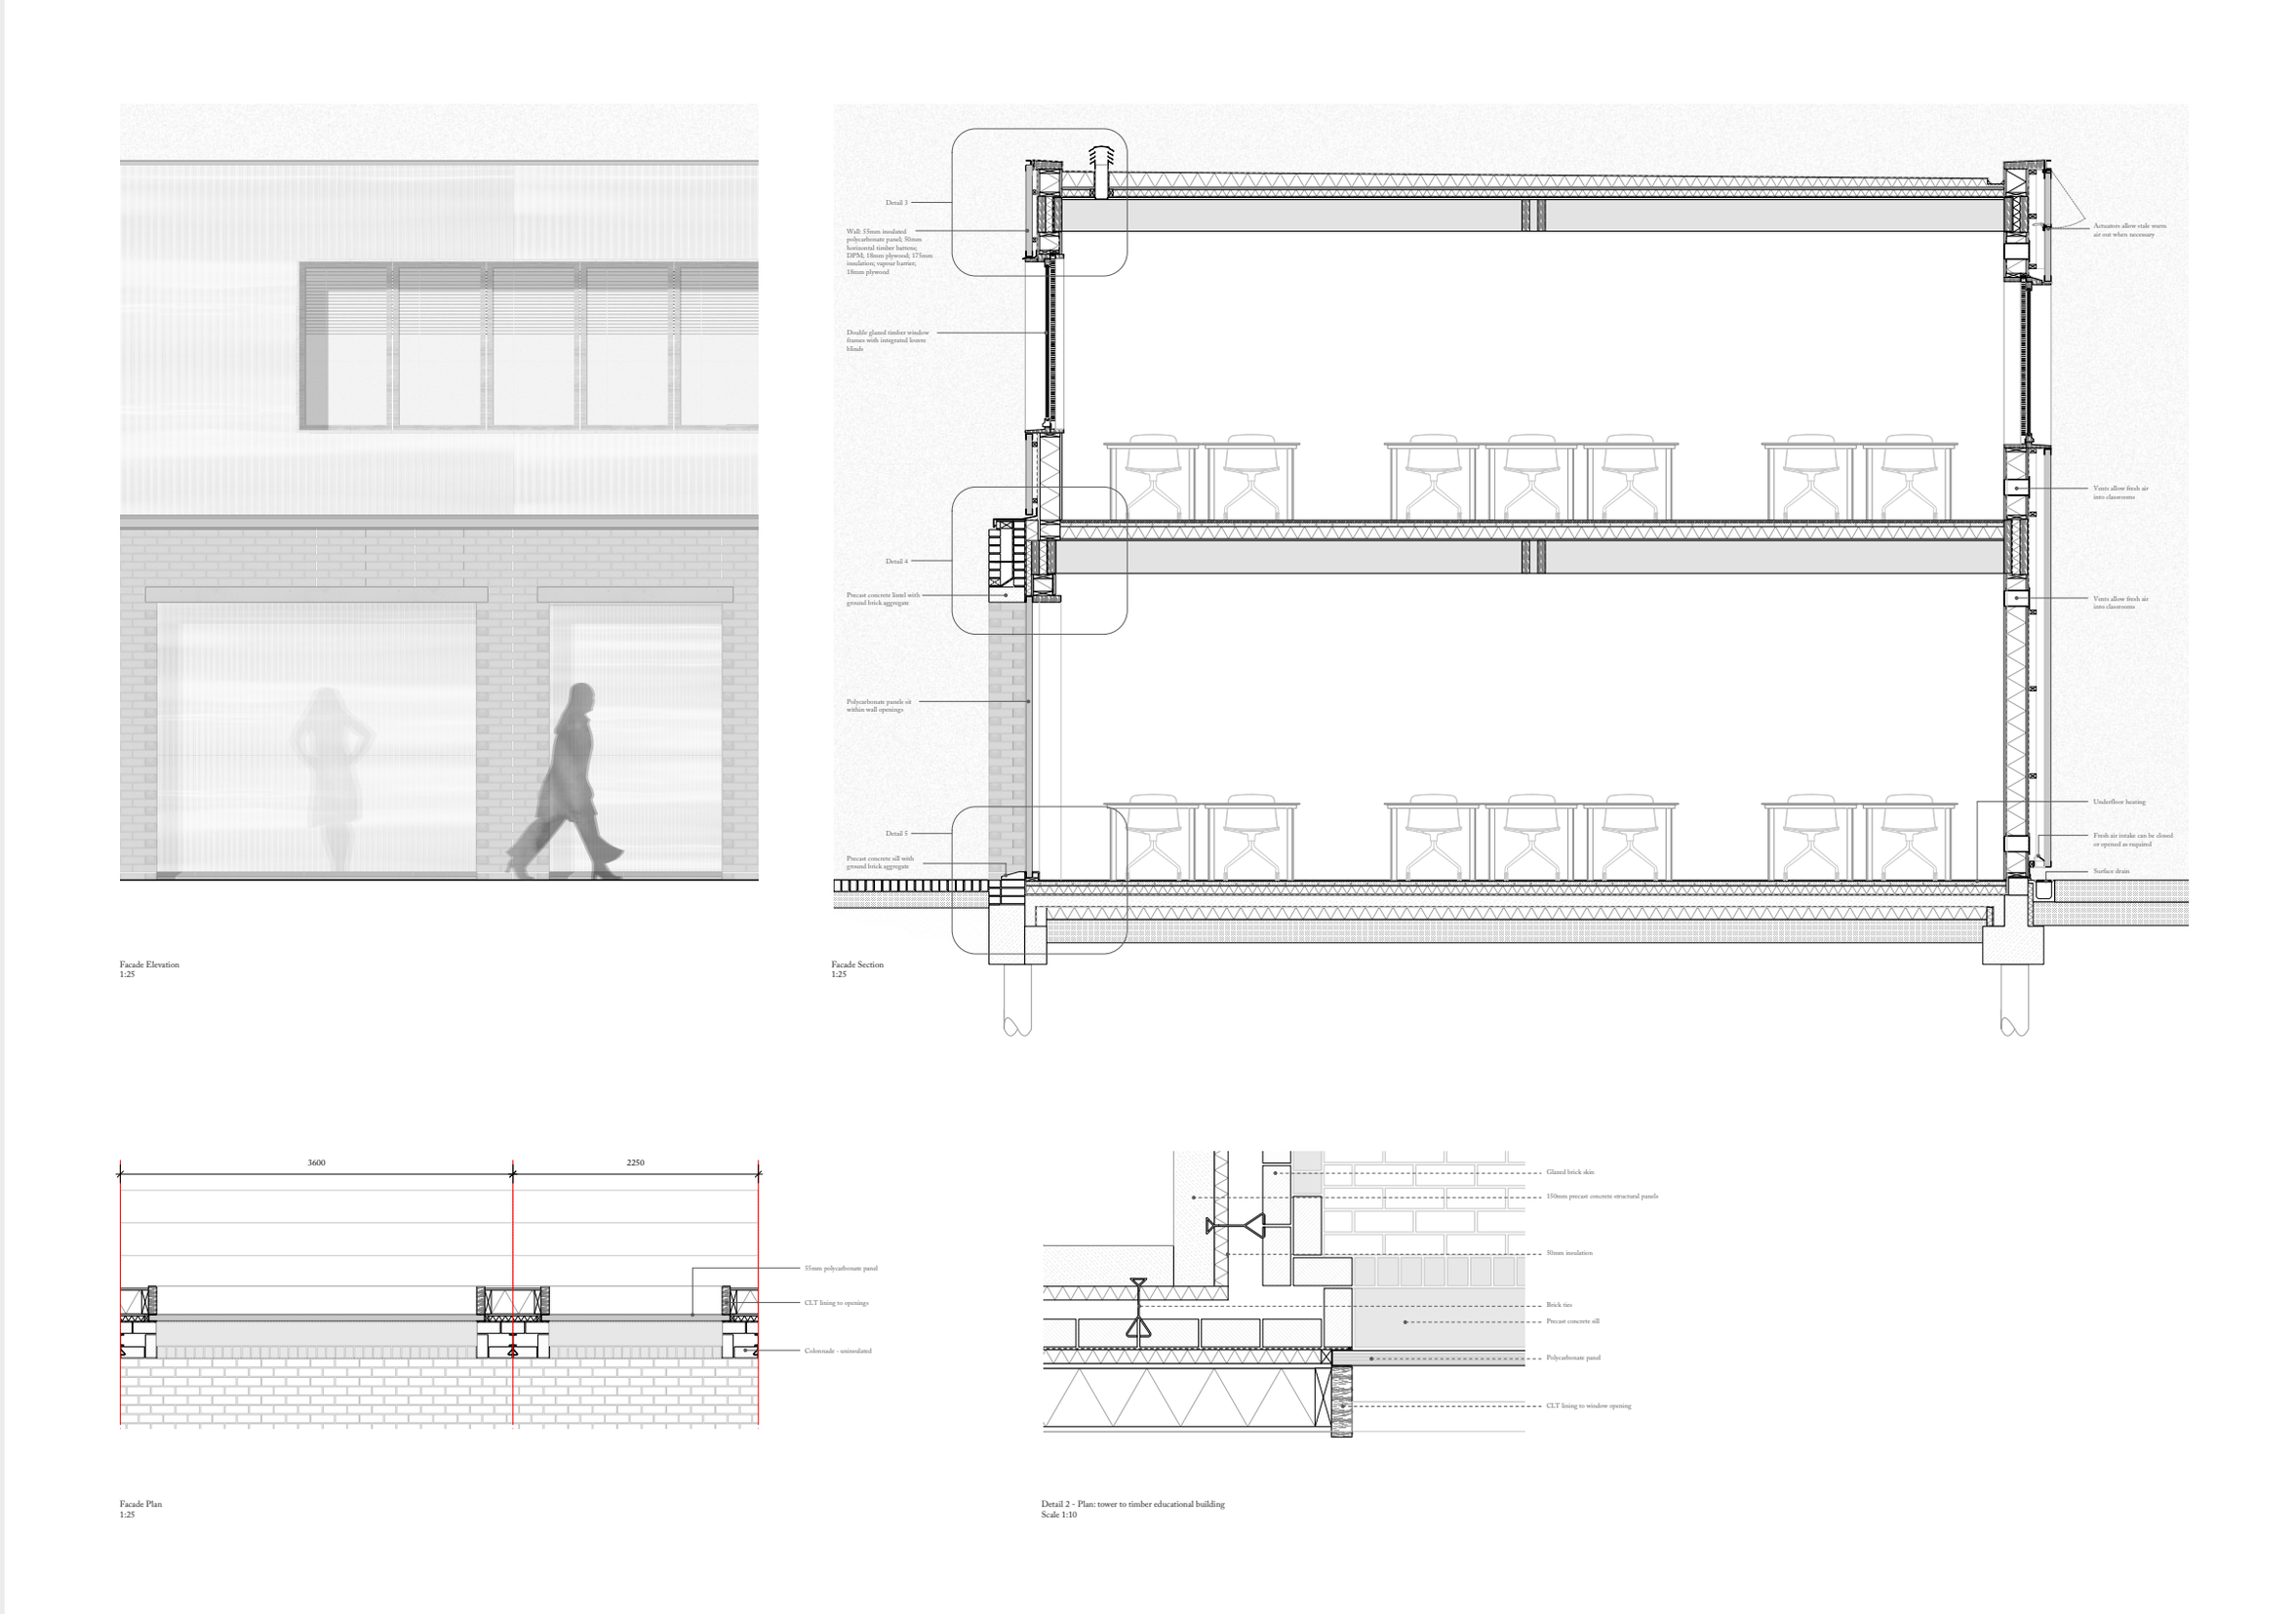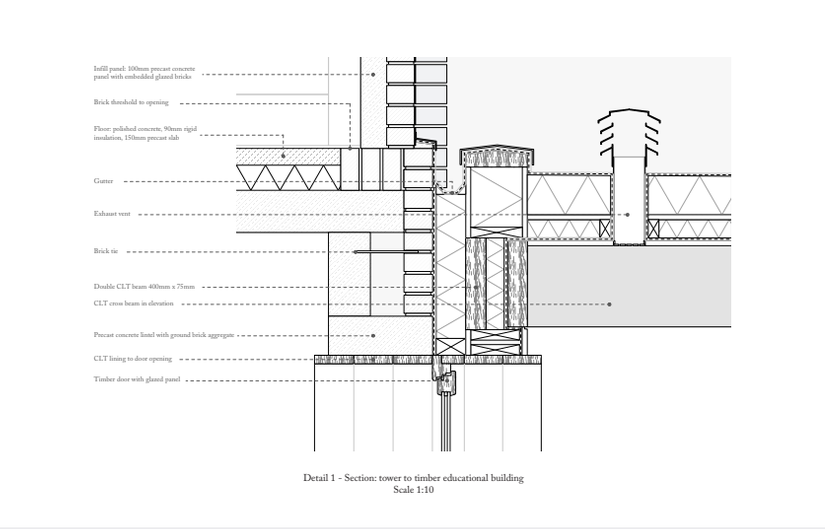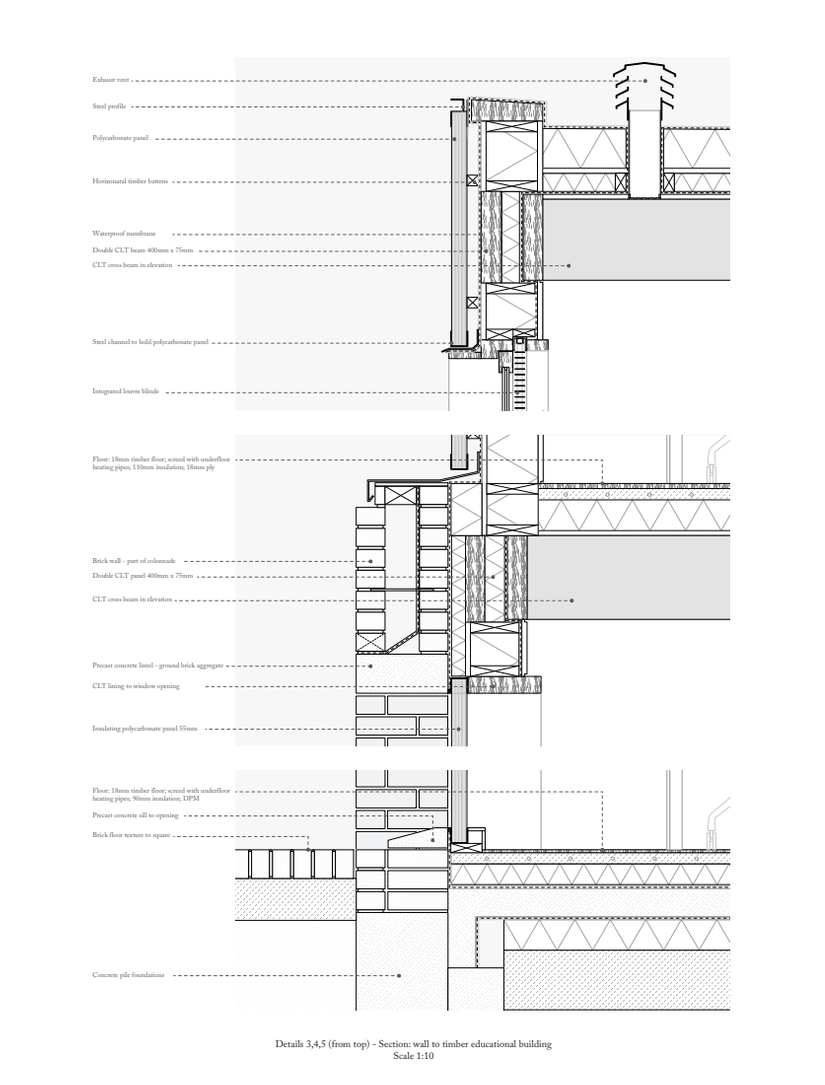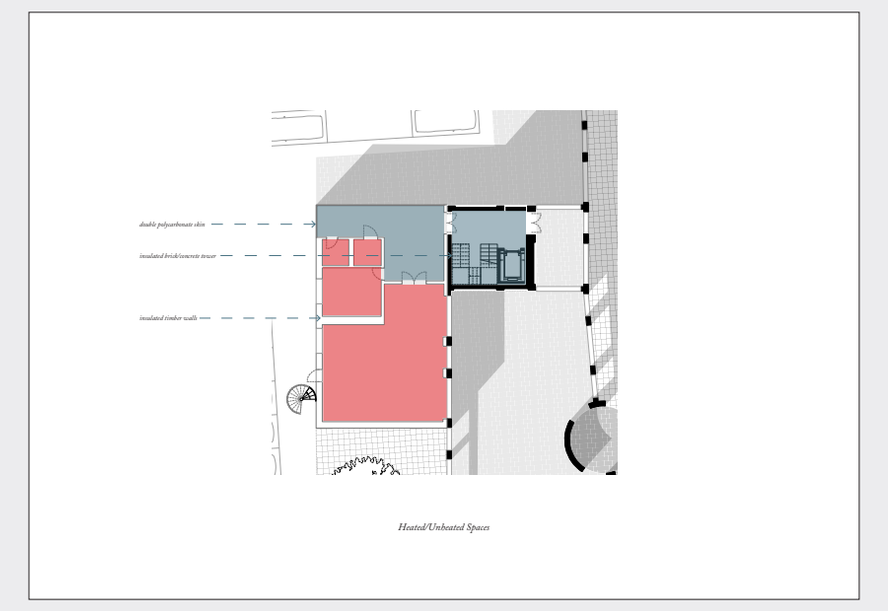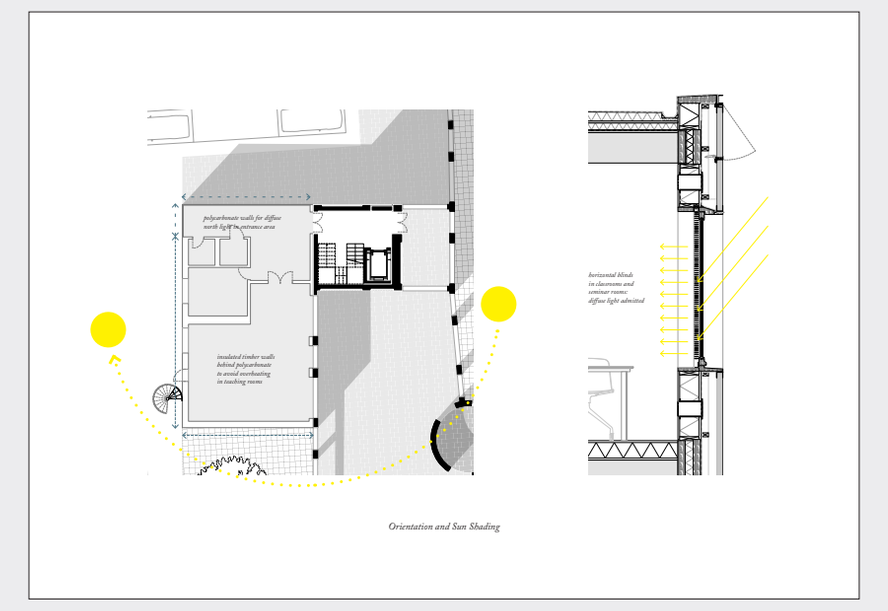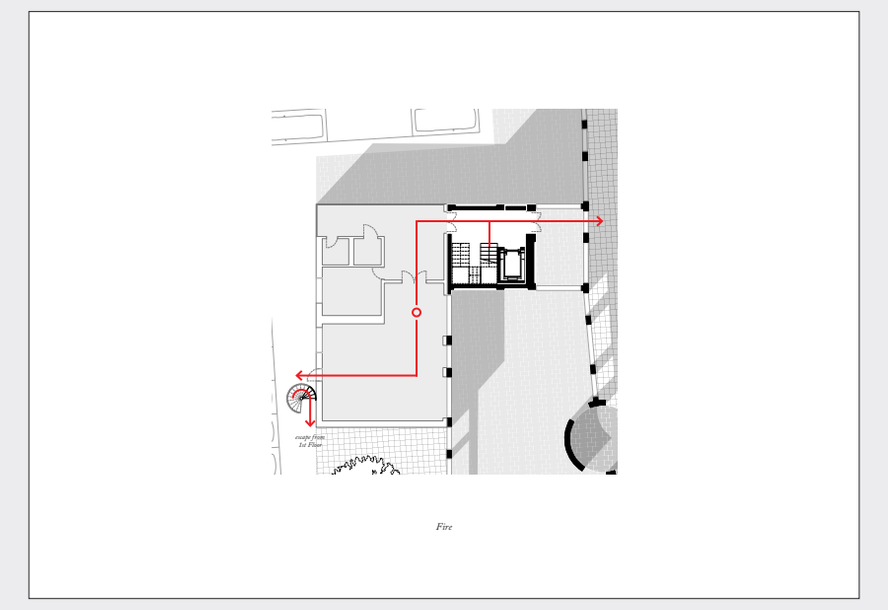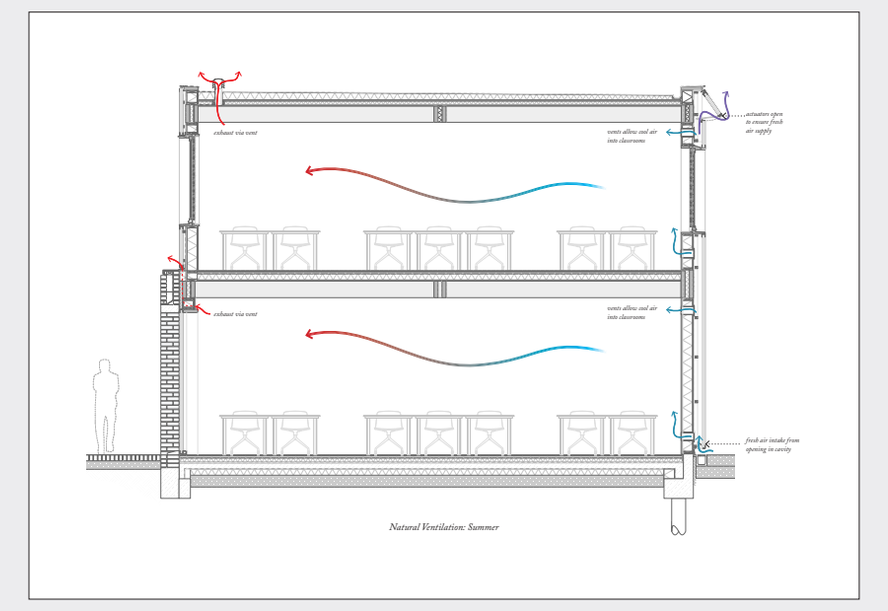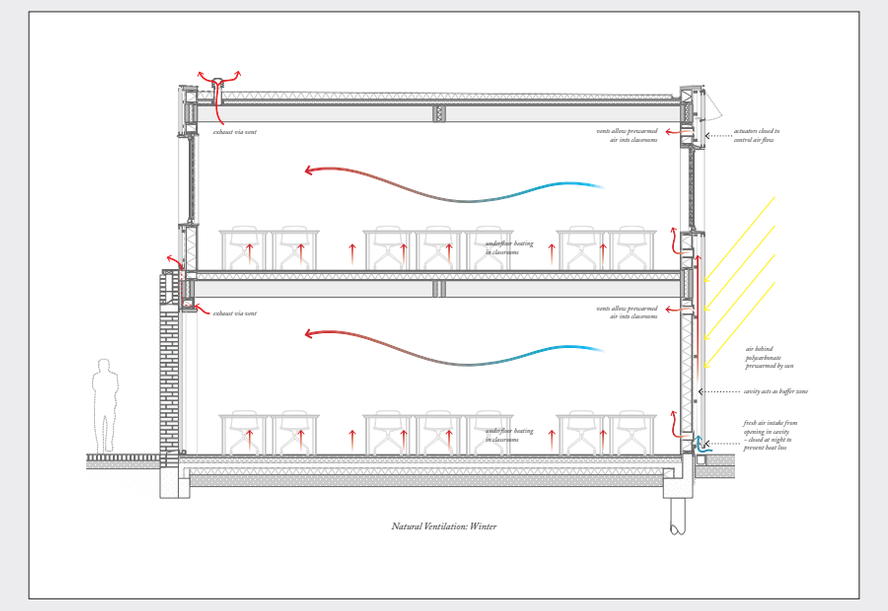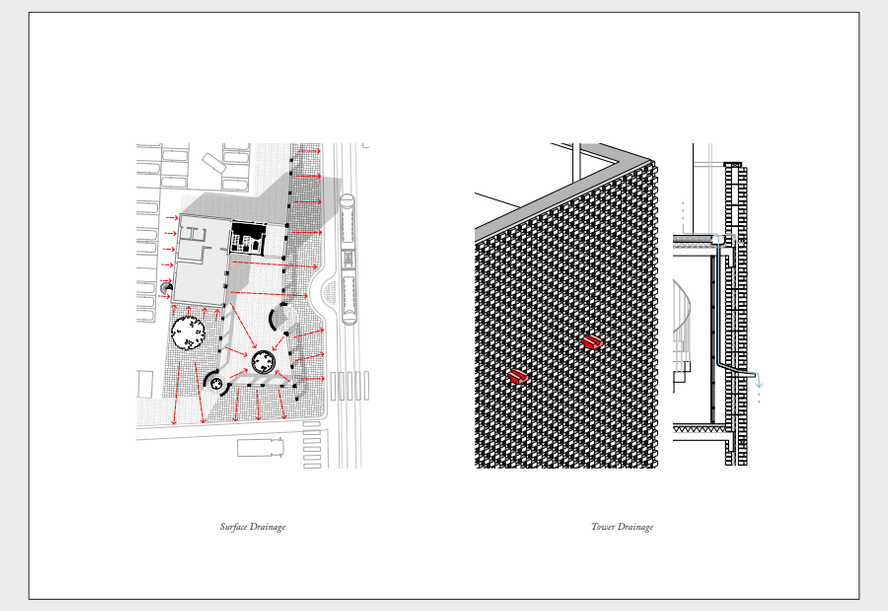Tower Section
1:50