



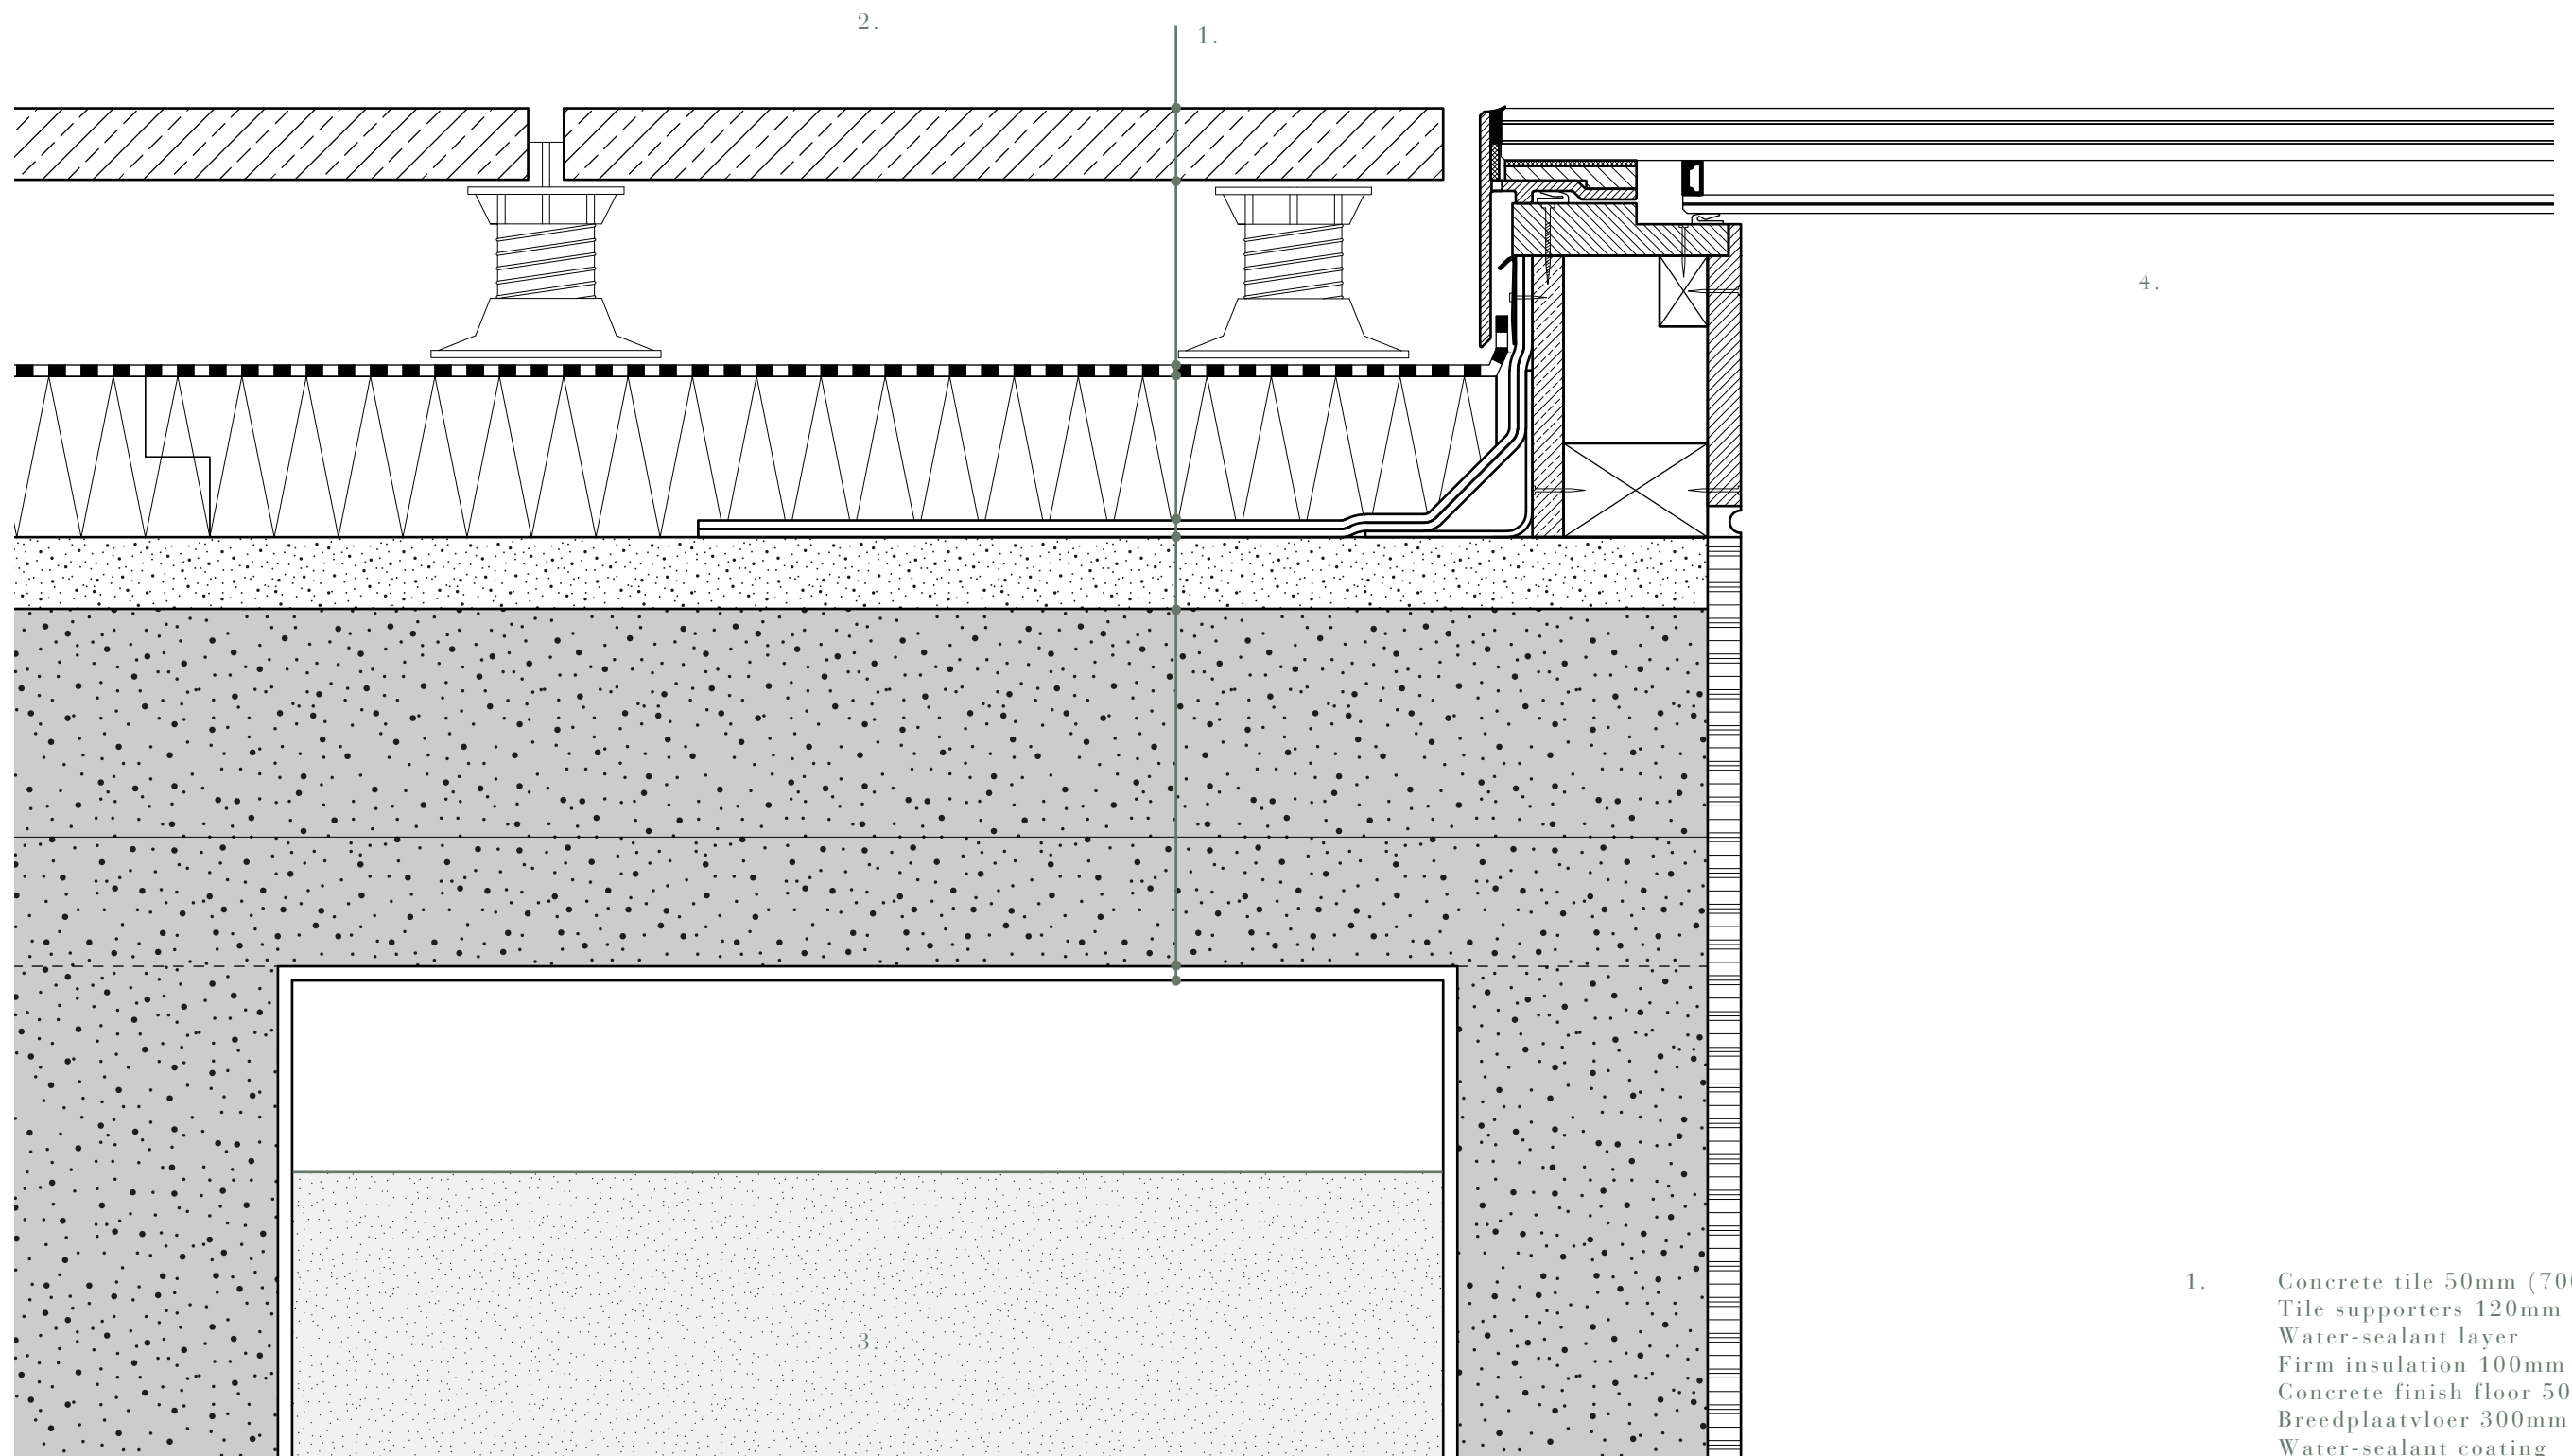

Skylight / 1:5

1. Concrete tile 50mm (700x700mm)
Tile supporters 120mm
Water-sealant layer
Firm insulation 100mm
Concrete finish floor 50mm
Breedplaatvloer 300mm
Water-sealant coating
2. Roof terrace
3. Water surplus tank
4. Skylight hot bath

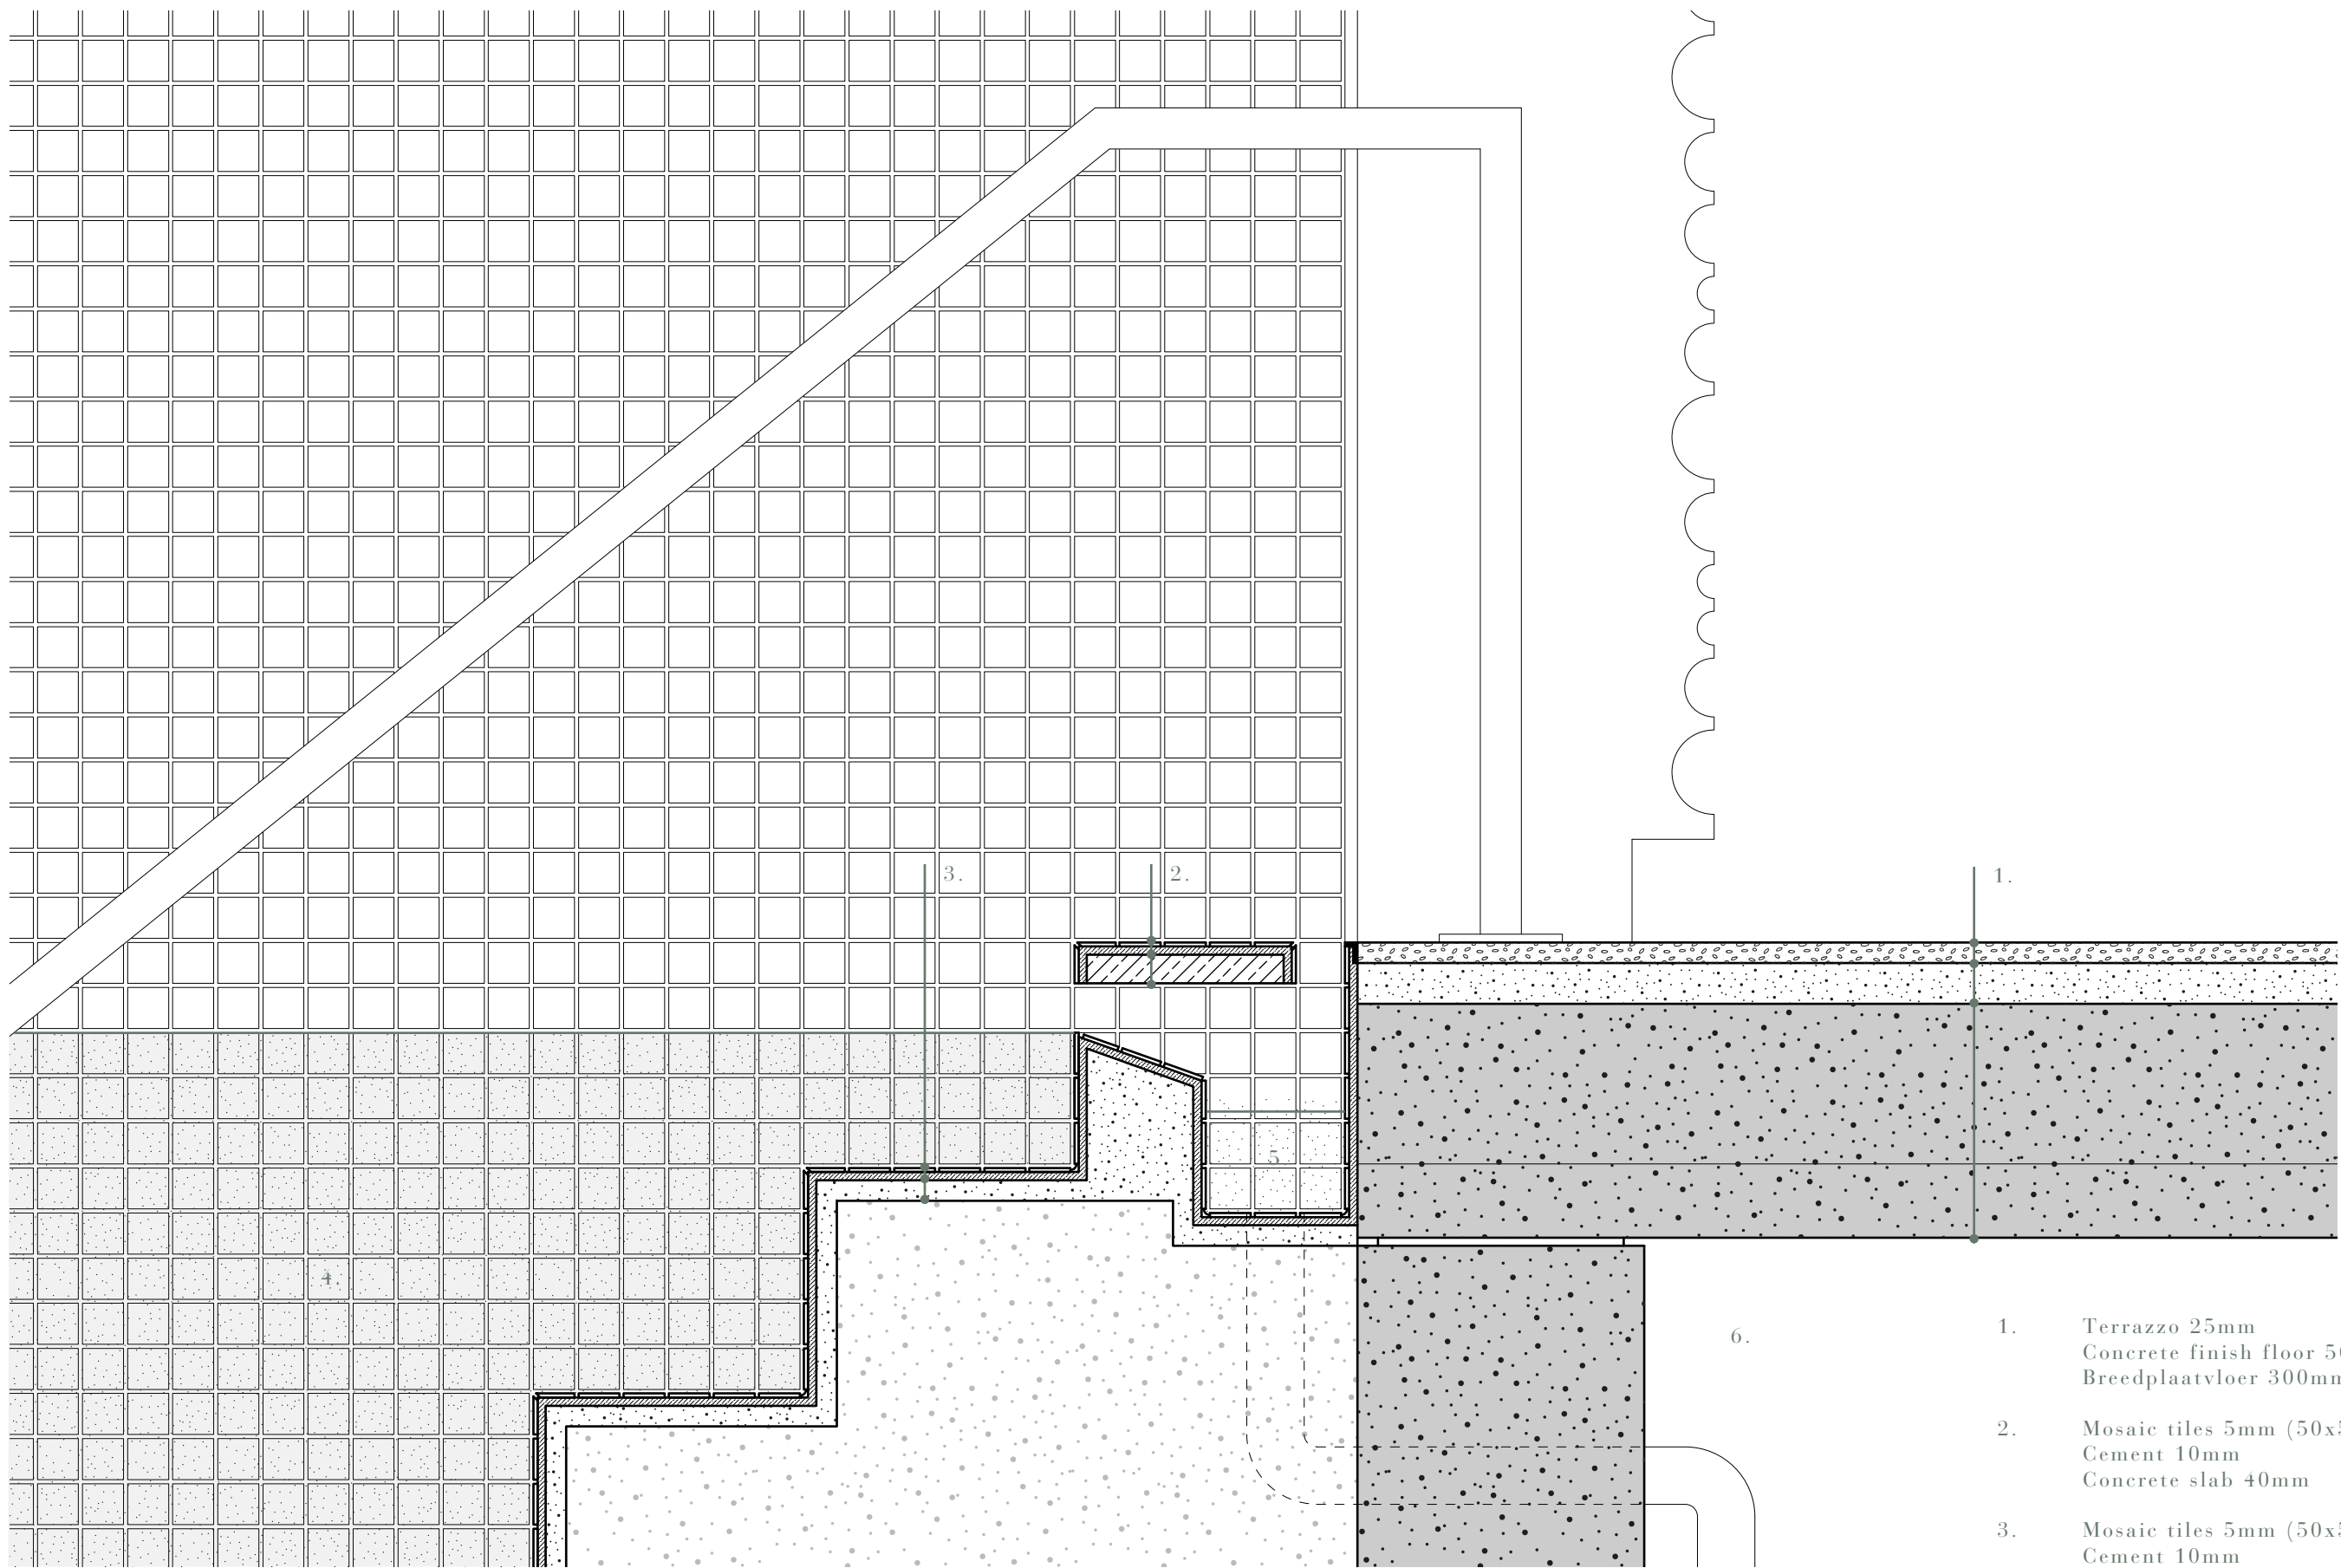

1. Terrazzo 25mm
Concrete finish floor 50mm
Breedplaatvloer 300mm
2. Mosaic tiles 5mm (50x50mm)
Cement 10mm
Concrete slab 40mm
3. Mosaic tiles 5mm (50x50mm)
Cement 10mm
Concrete finish floor 25mm
Low density concrete
5. Overflow gutter
6. Service floor

Bath overflow / 1:5



Market square




Arcade with shops



Public stairs




Rooftop pool

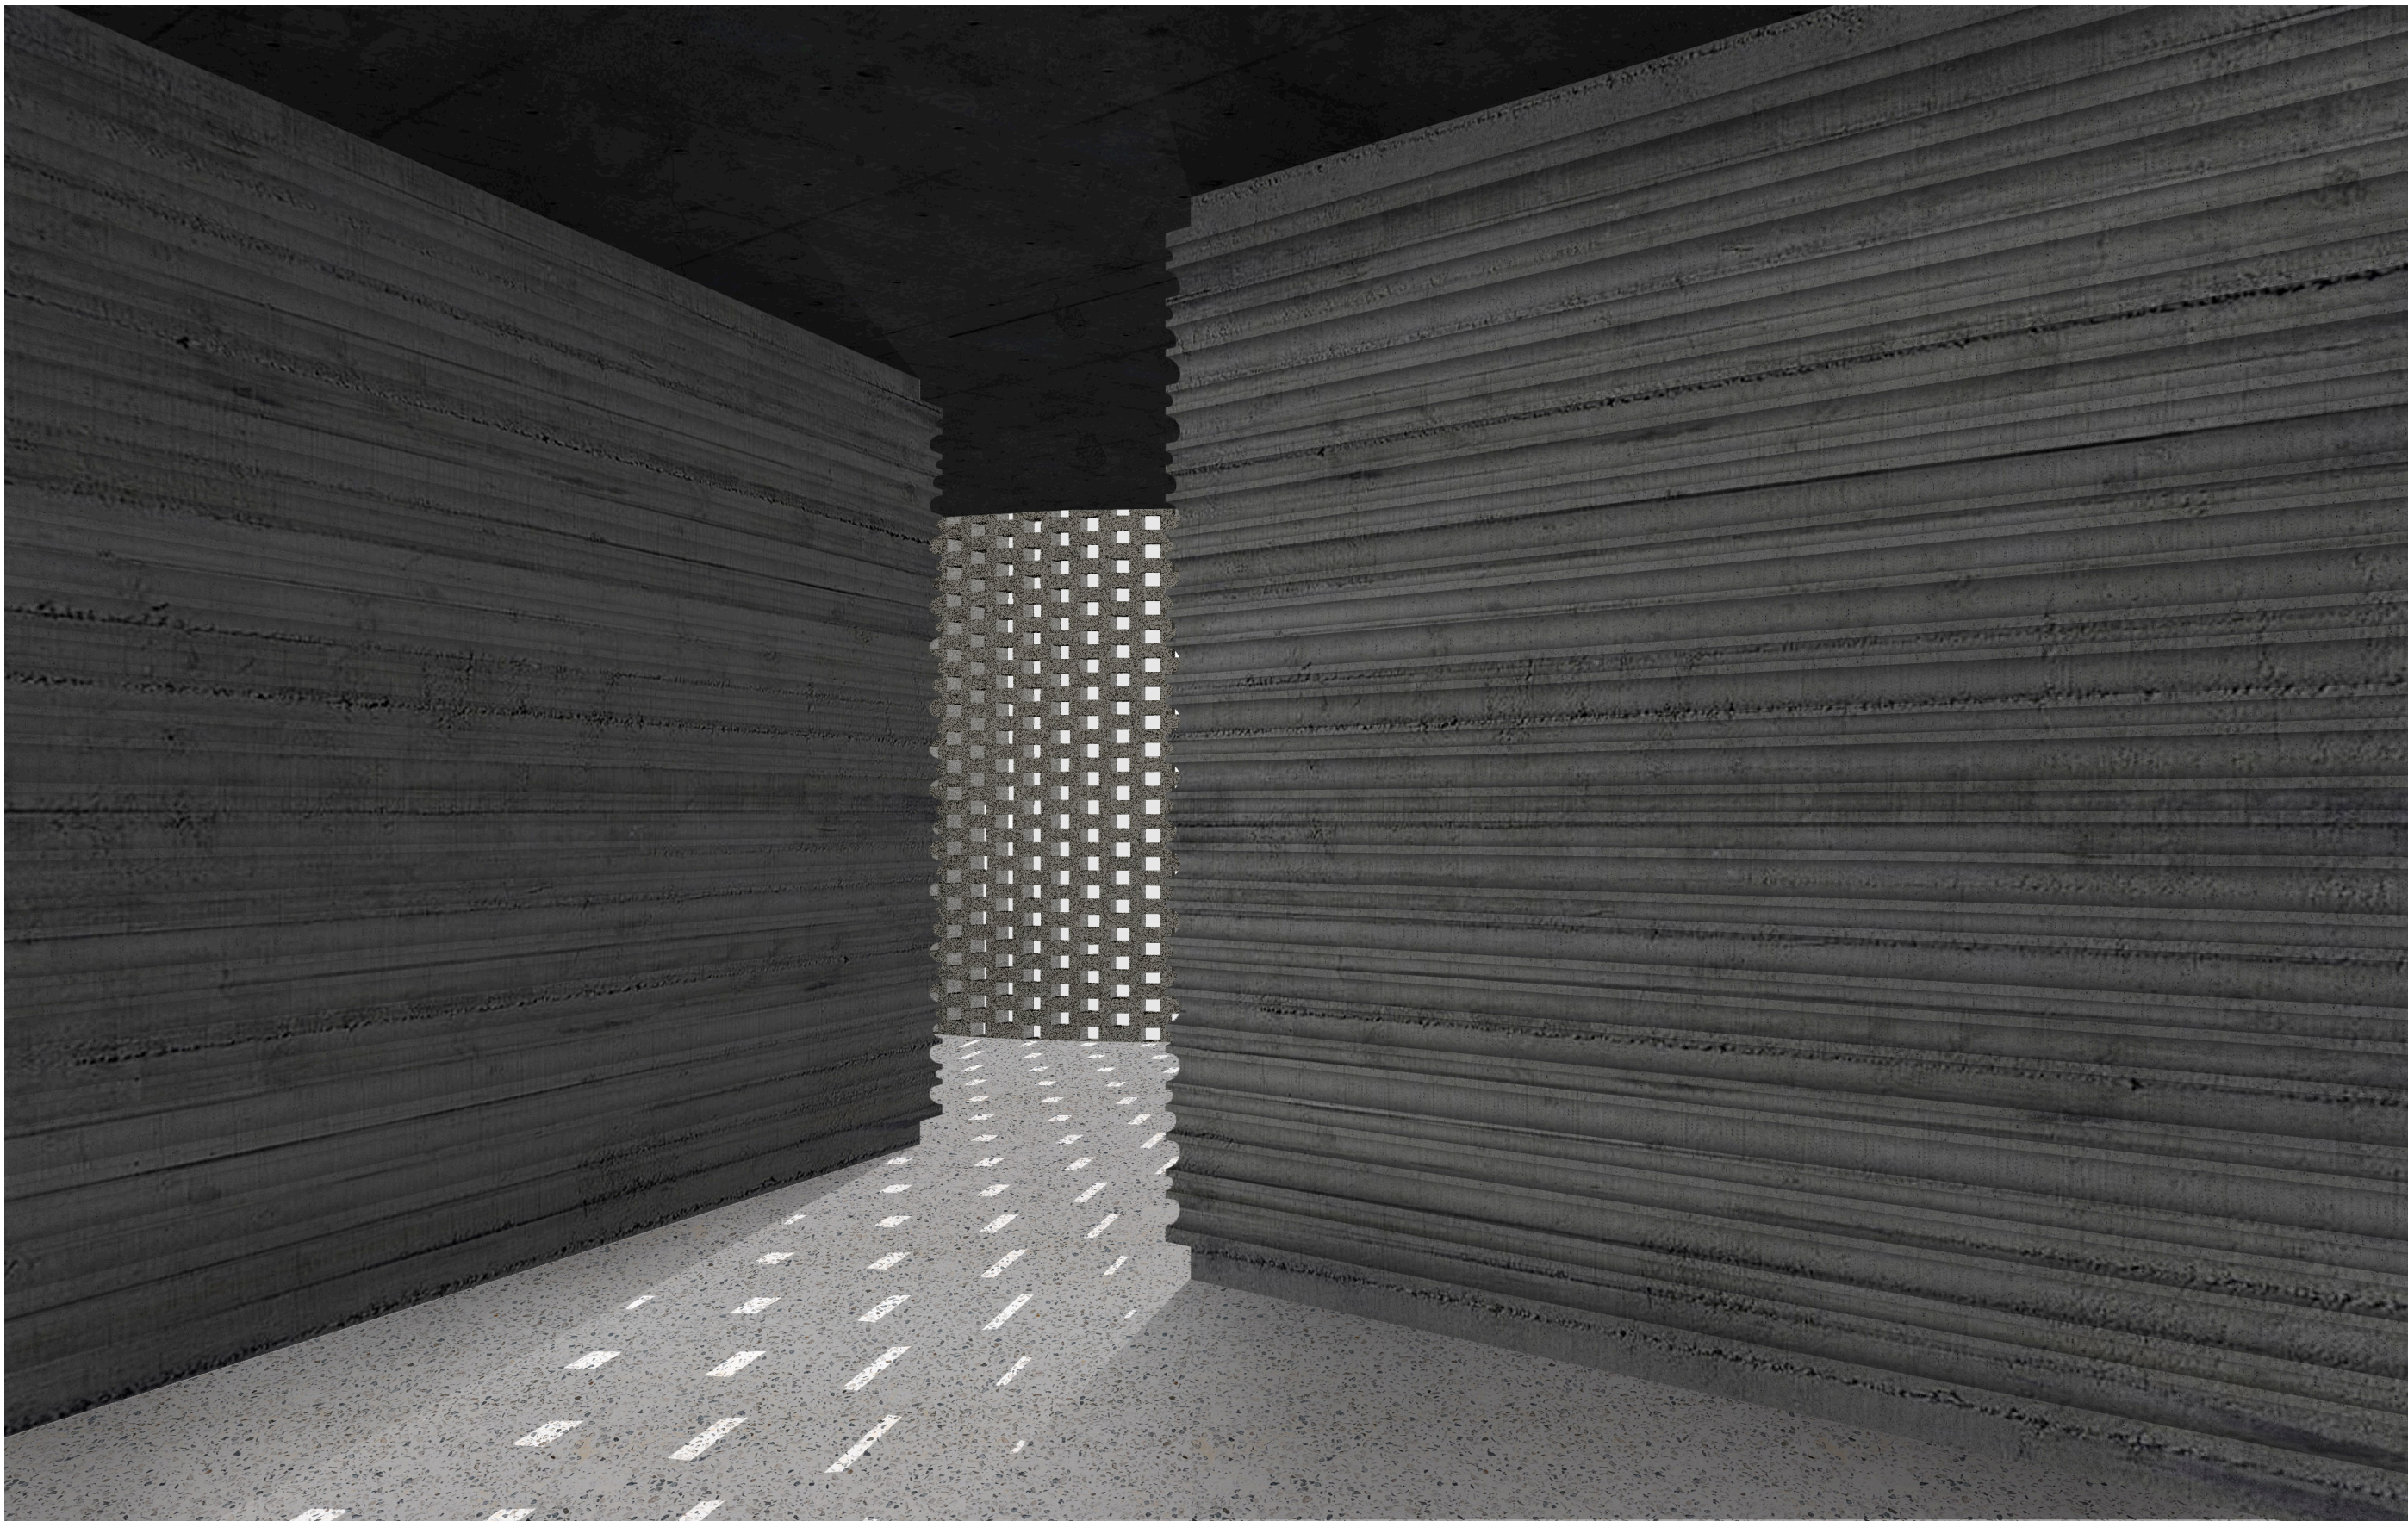


In-between space



Patio

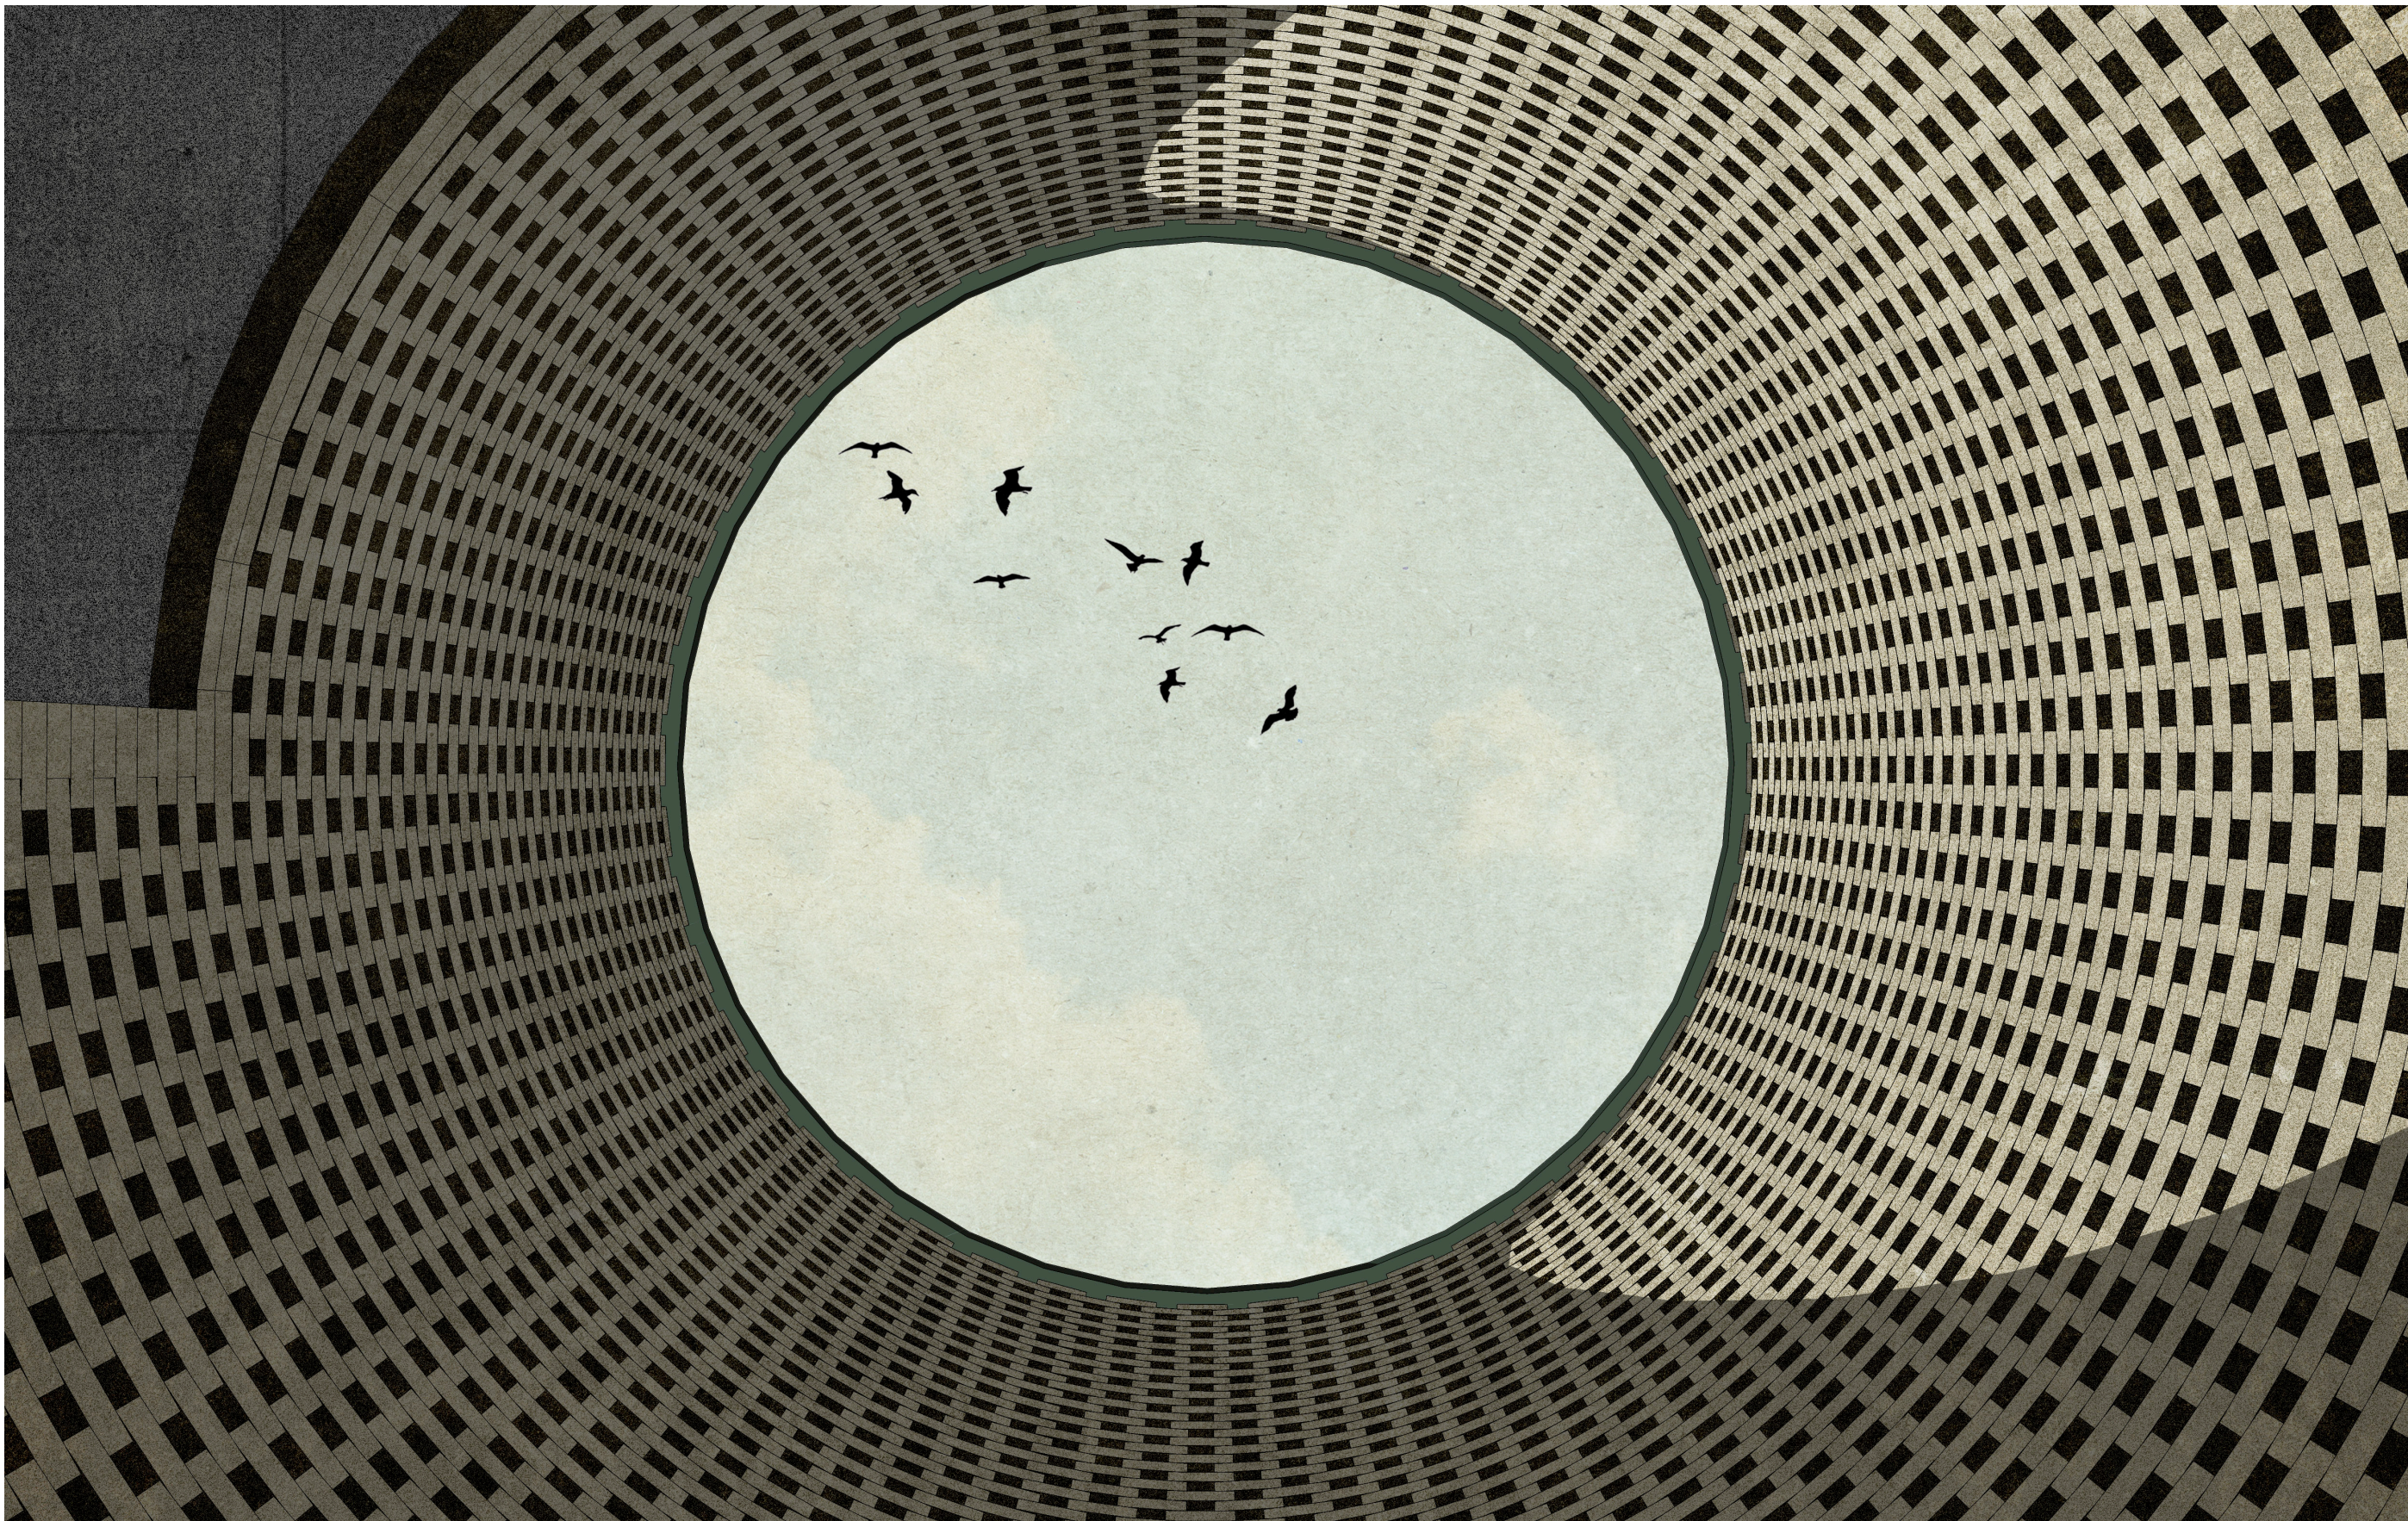

Sky bath

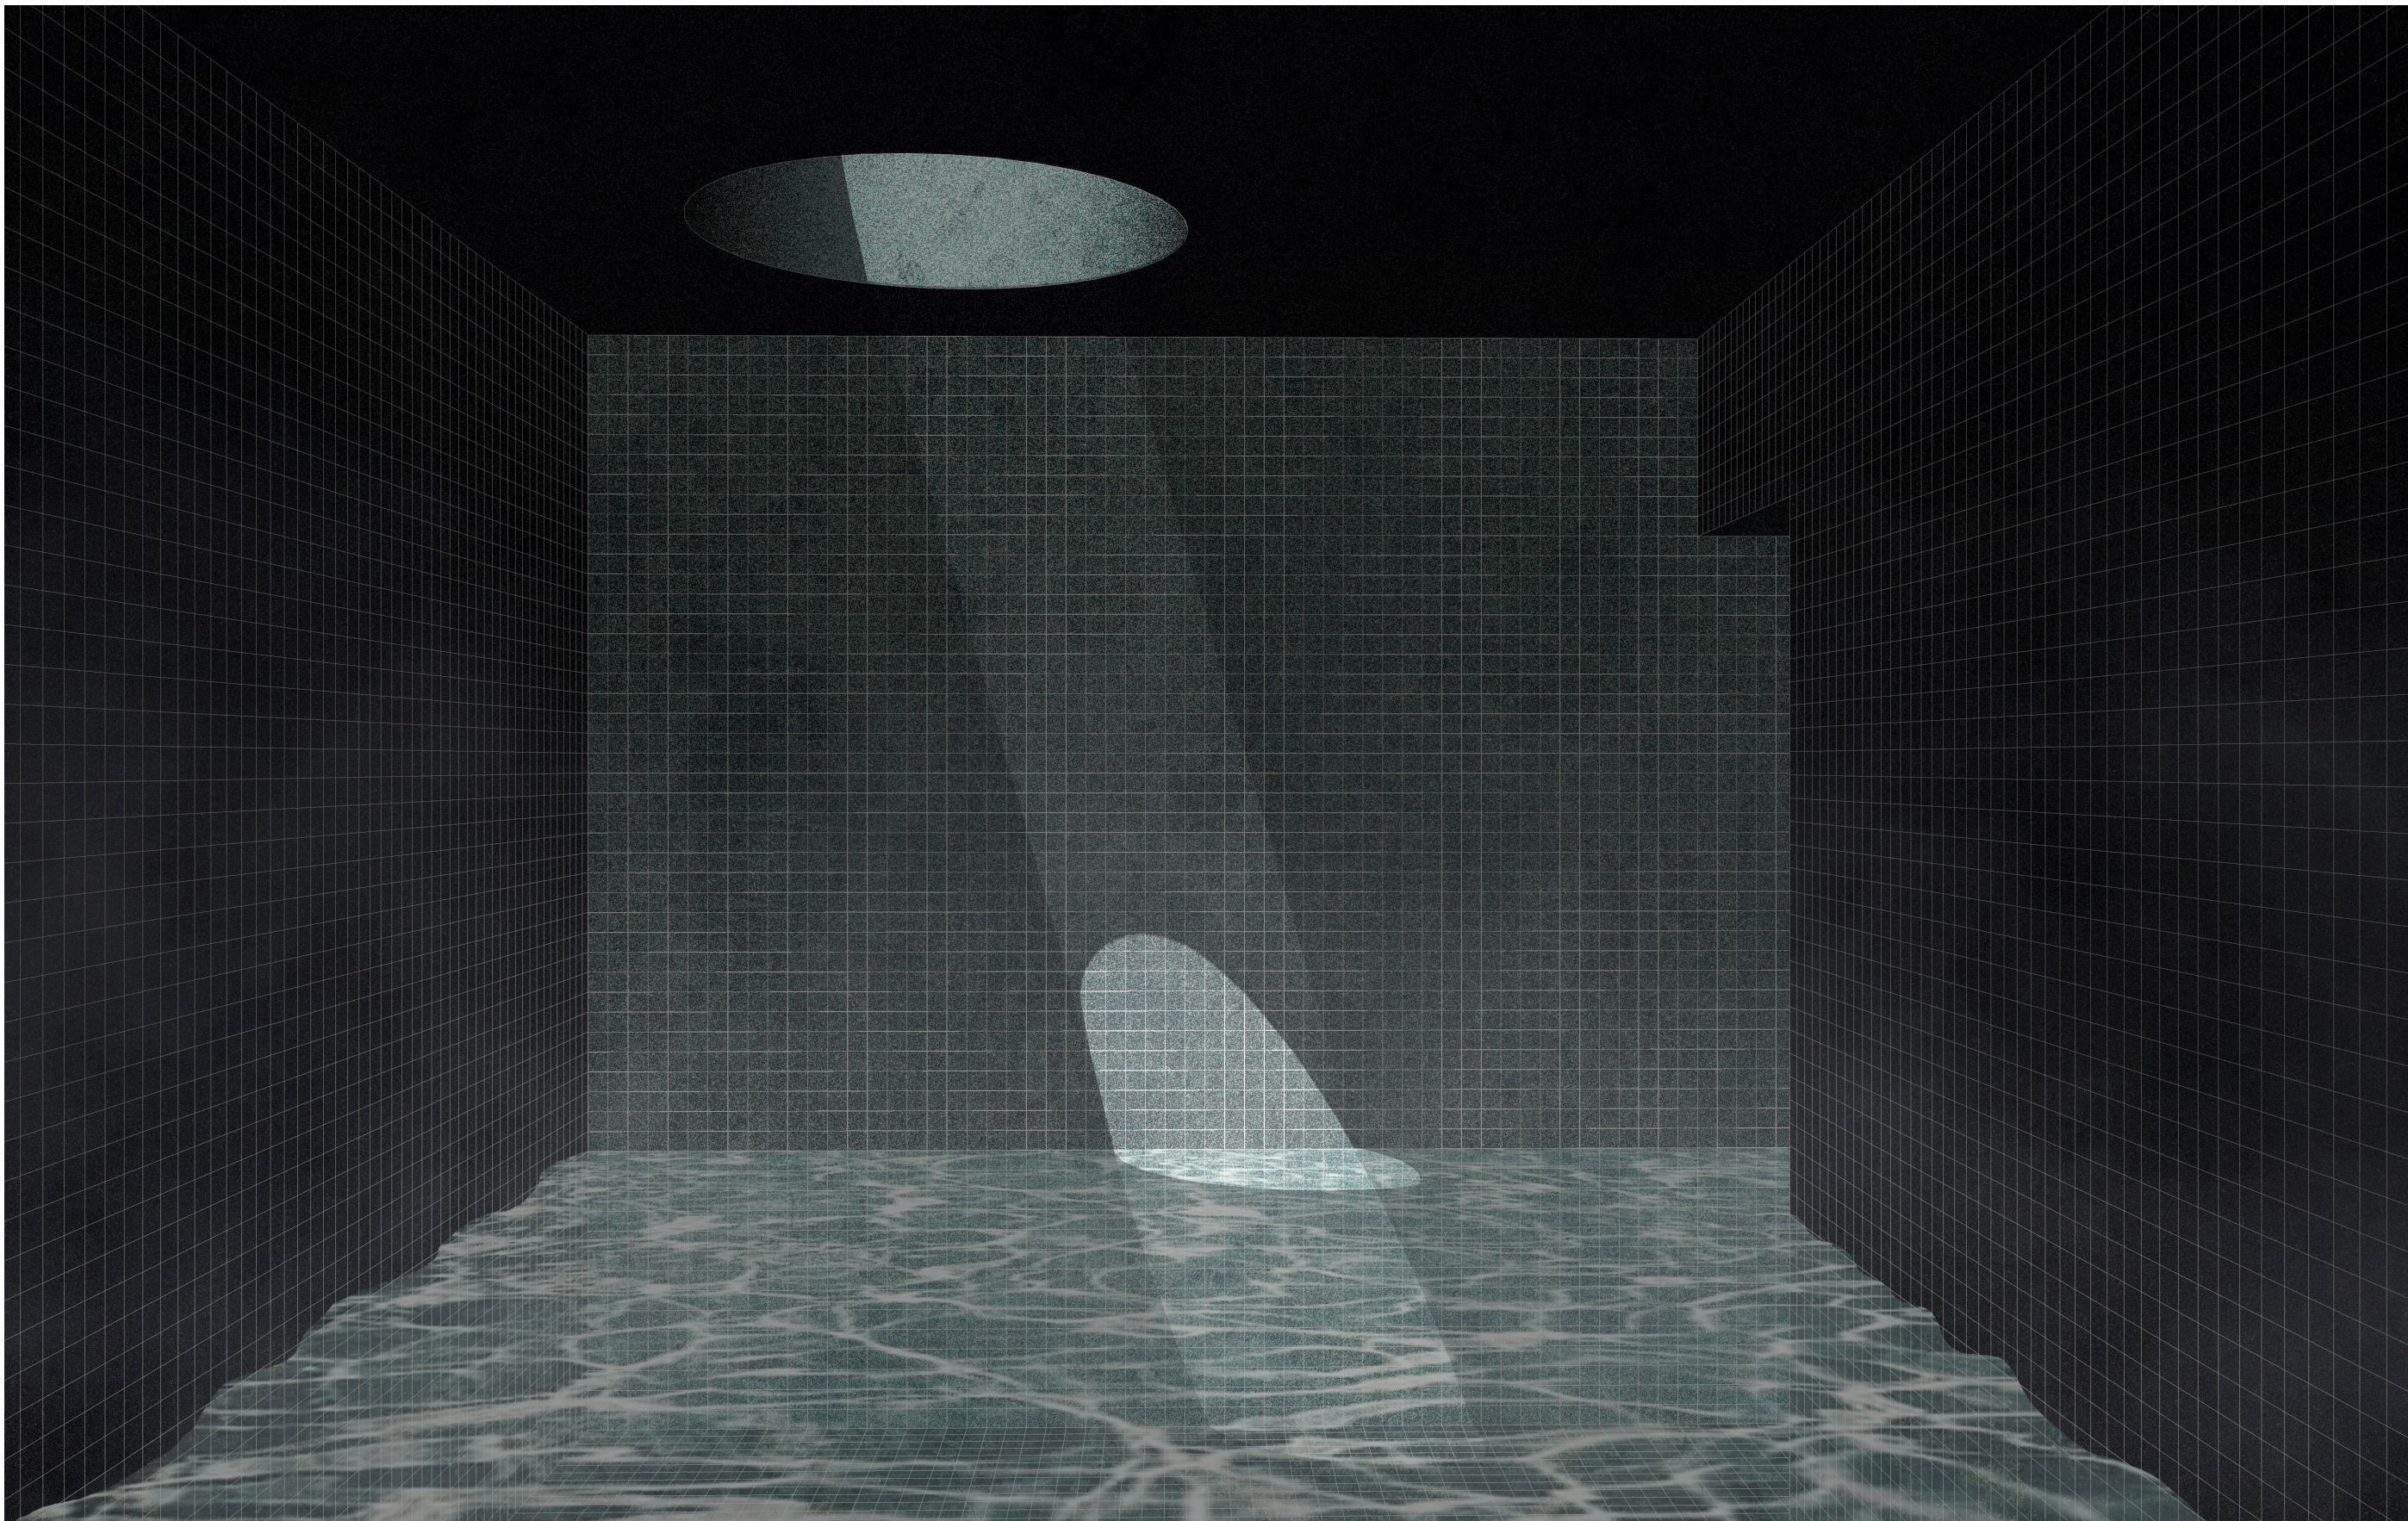

Hot bath